



DEVELOPED
PLAN

Ref: 0413100

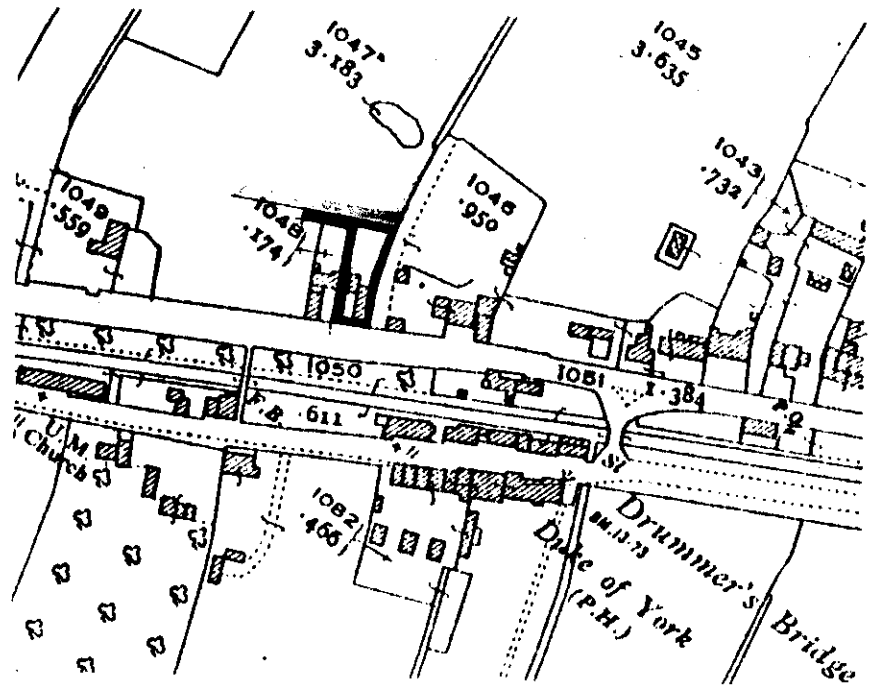

LOCATION PLAN Scale 1:2500

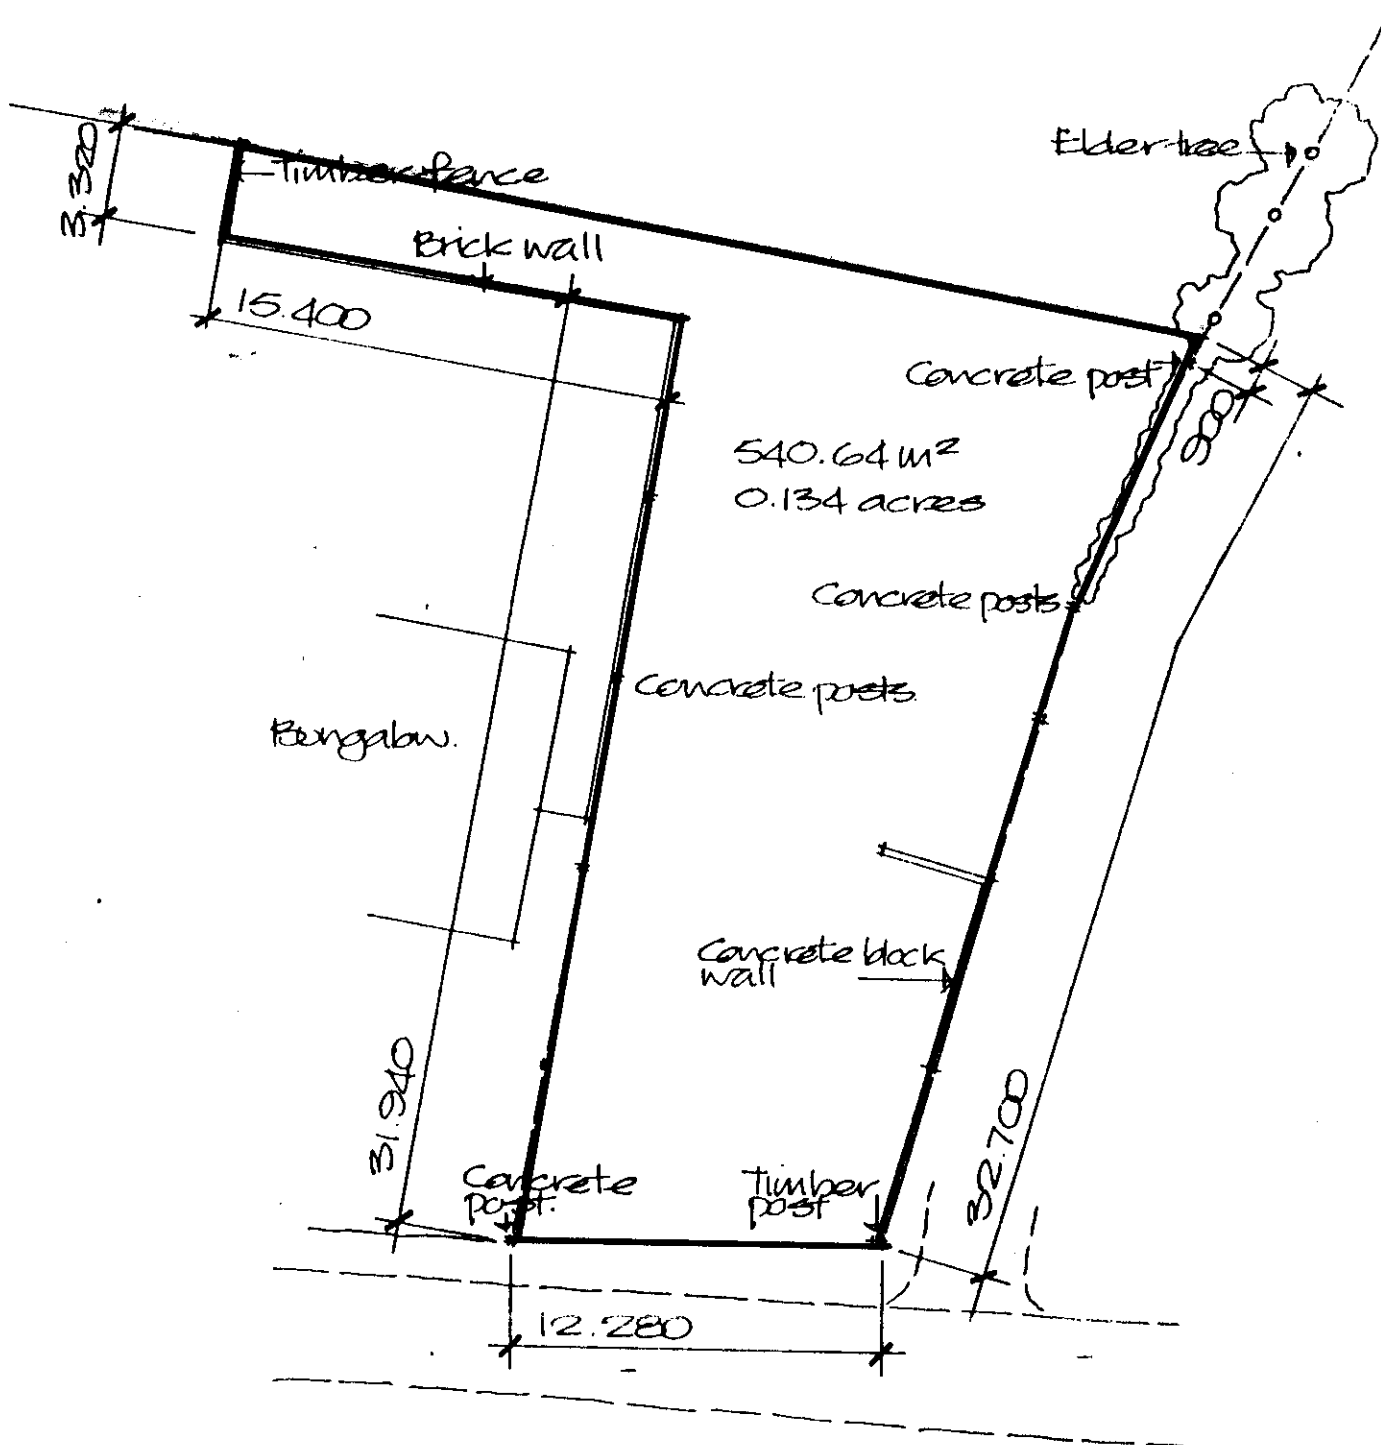

SITE PLAN
Scale 1:250

LAYOUT OF PROPERTY
SILTSIDE,
GOEBERTON RISEGATE,
SPALDING.

LONGSTAFF