


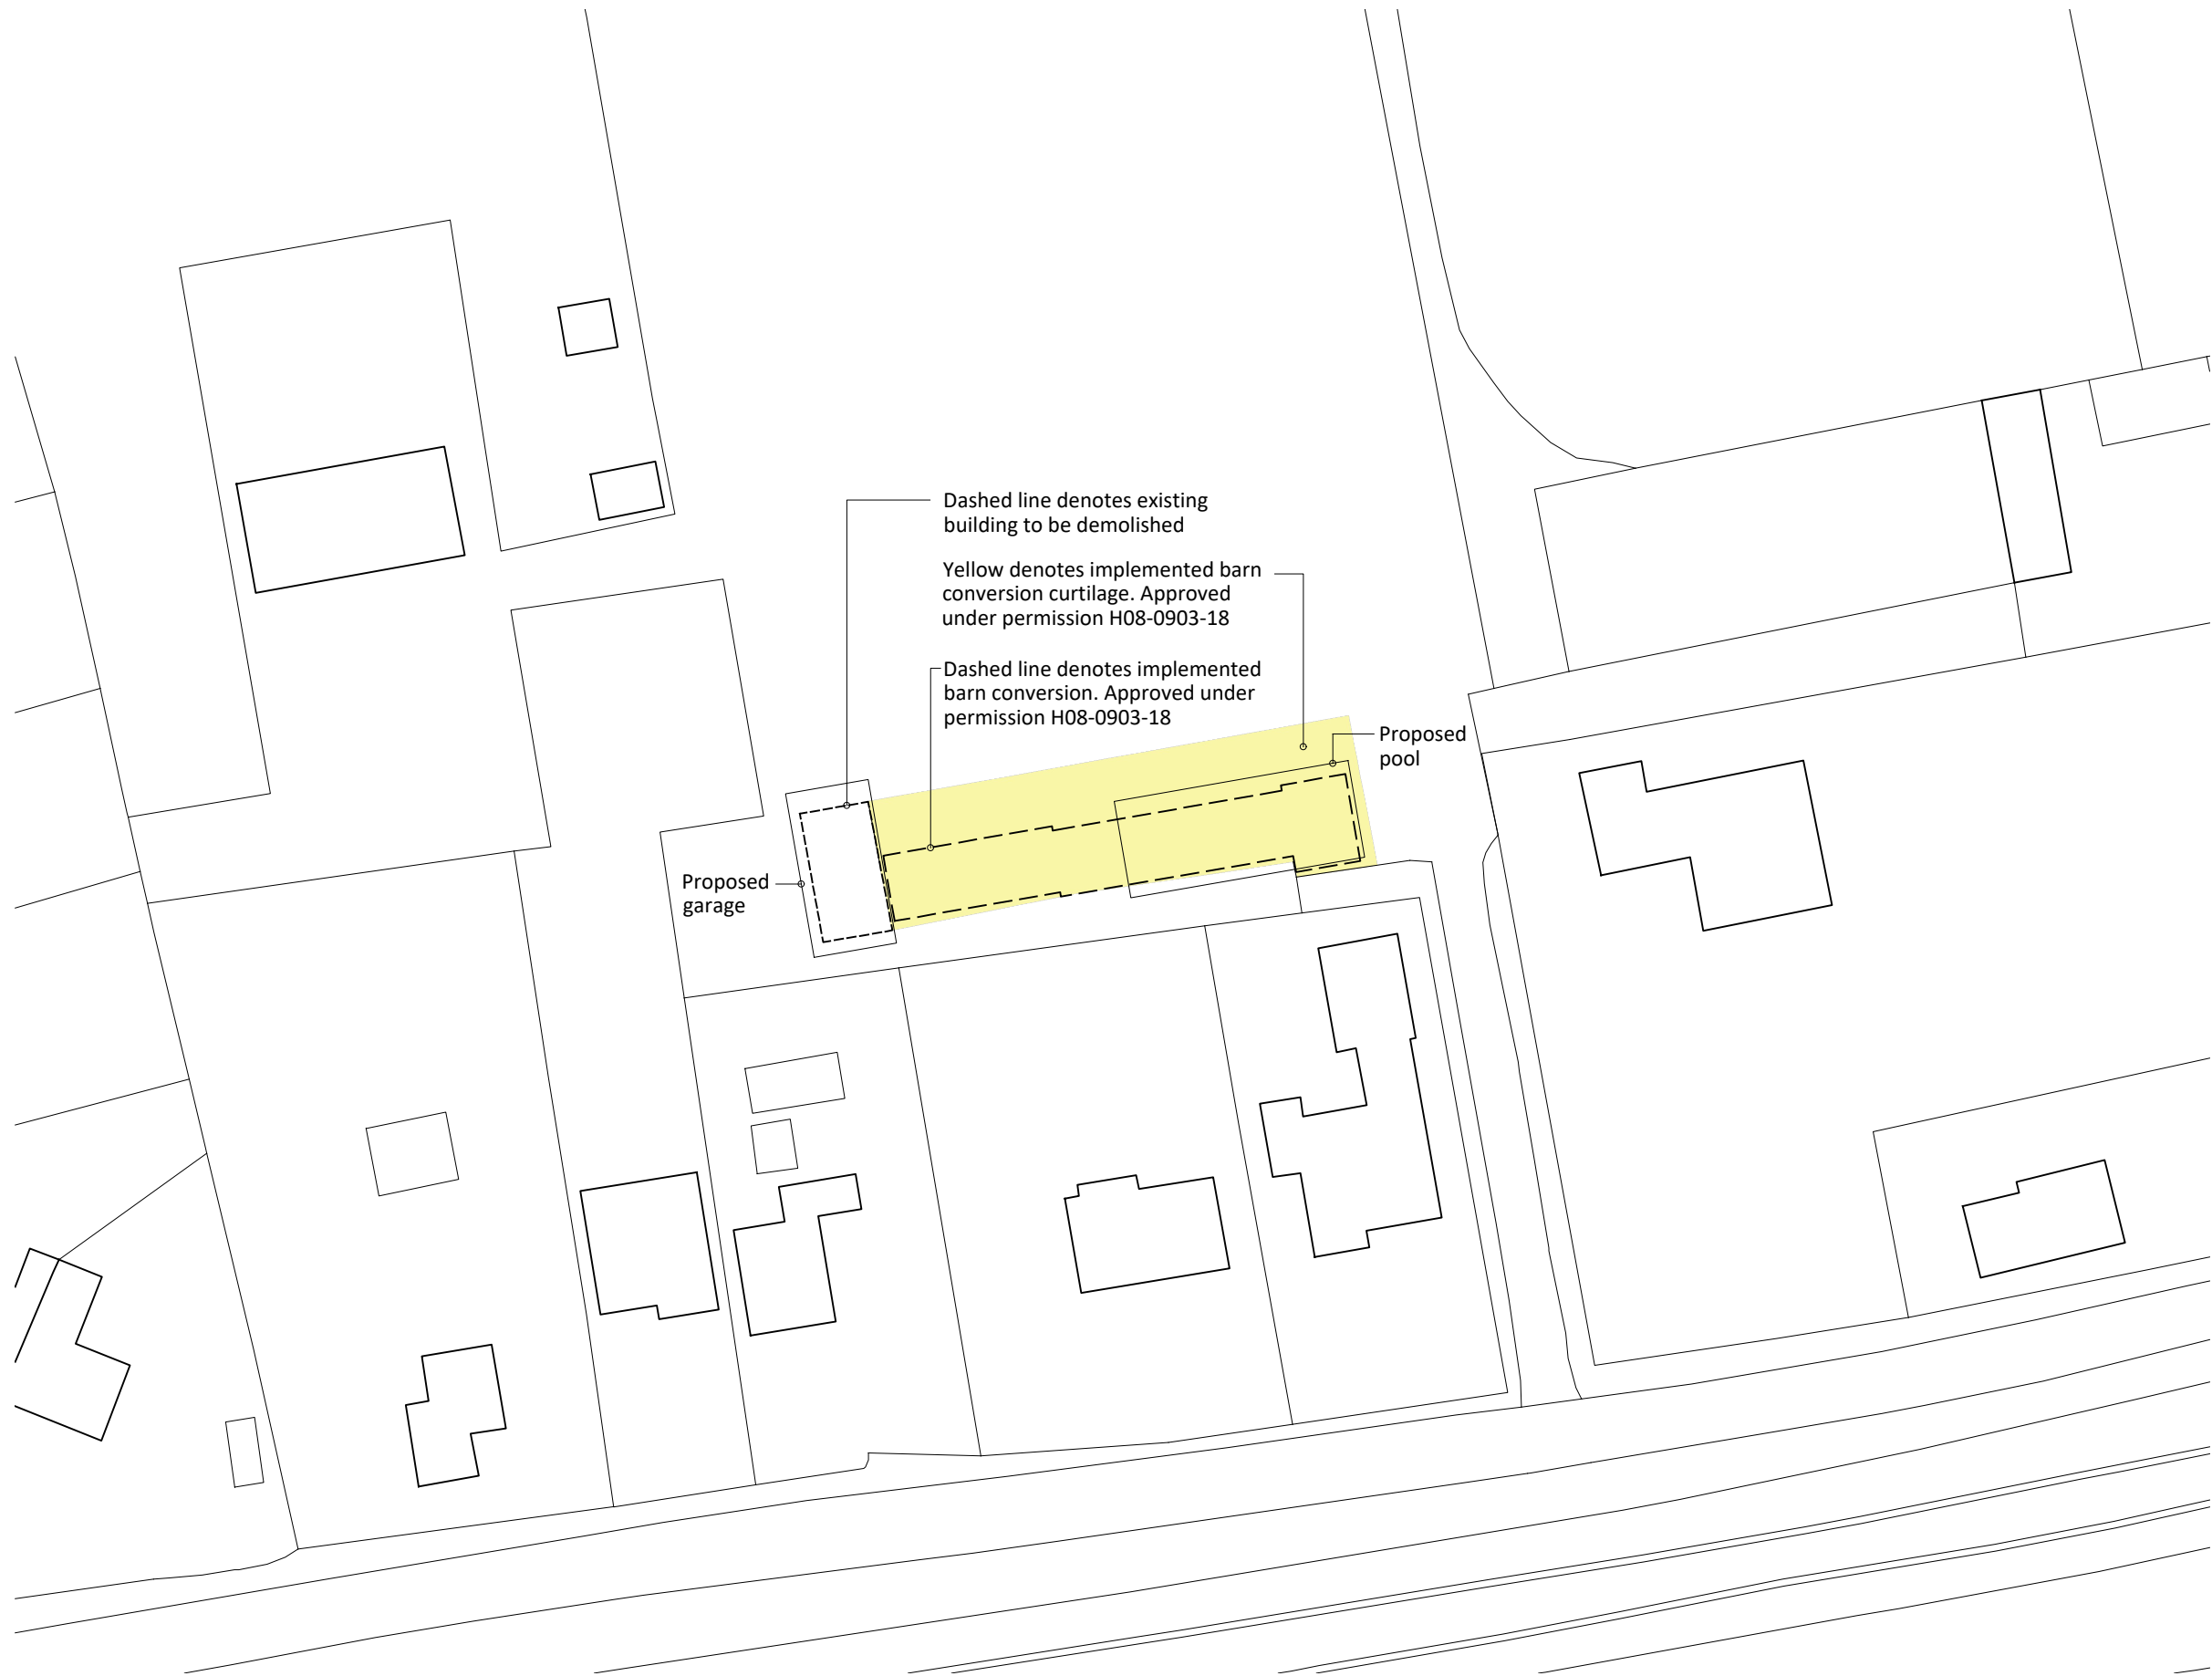


Dashed line denotes existing building to be demolished

Yellow denotes implemented barn conversion curtilage. Approved under permission H08-0903-18

Dashed line denotes implemented barn conversion. Approved under permission H08-0903-18

Proposed pool

Proposed garage

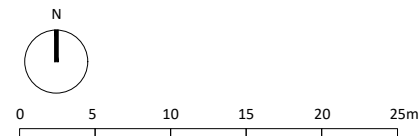

**Notes**

**Copyright**  
© Robert Doughty Consultancy Limited.  
All rights described in the Copyright, Designs and Patents Act 1988 have been asserted.

**Ordnance Survey Map**  
© Crown Copyright. OS Licence No: AR 100010613.

**CDM 2015**  
This drawing is for illustrative purposes and/or obtaining the relevant planning permission only. It should not be used for construction and accordingly, risk identification under the Construction (Design & Management) Regulations 2015 has not been undertaken.

| Rev | Description | Date |
|-----|-------------|------|
|-----|-------------|------|

rdc

Robert Doughty Consultancy

32 High Street, Helpringham  
Sleaford, Lincolnshire, NG34 0RA

Tel:01529 421646  
Email:admin@rdc-landplan.co.uk  
Web:www.rdc-landplan.co.uk

**Client**  
Mr S Dobney

**Project**  
Siltside  
Gosberton Risegate

**Drawing**  
Proposed Site Plan

|                             |                         |
|-----------------------------|-------------------------|
| <b>Scale @ A3</b><br>1: 500 | <b>Date</b><br>07/04/21 |
|-----------------------------|-------------------------|

|                       |                          |
|-----------------------|--------------------------|
| <b>Drawn By</b><br>WW | <b>Checked By</b><br>LMS |
|-----------------------|--------------------------|

|                             |                     |                                     |
|-----------------------------|---------------------|-------------------------------------|
| <b>Job Number</b><br>1333-6 | <b>Status</b><br>PL | <b>Purpose of Issue</b><br>Planning |
|-----------------------------|---------------------|-------------------------------------|

|                                      |                 |
|--------------------------------------|-----------------|
| <b>Drawing No.</b><br>1333-6_PL_SP02 | <b>Rev</b><br>- |
|--------------------------------------|-----------------|