


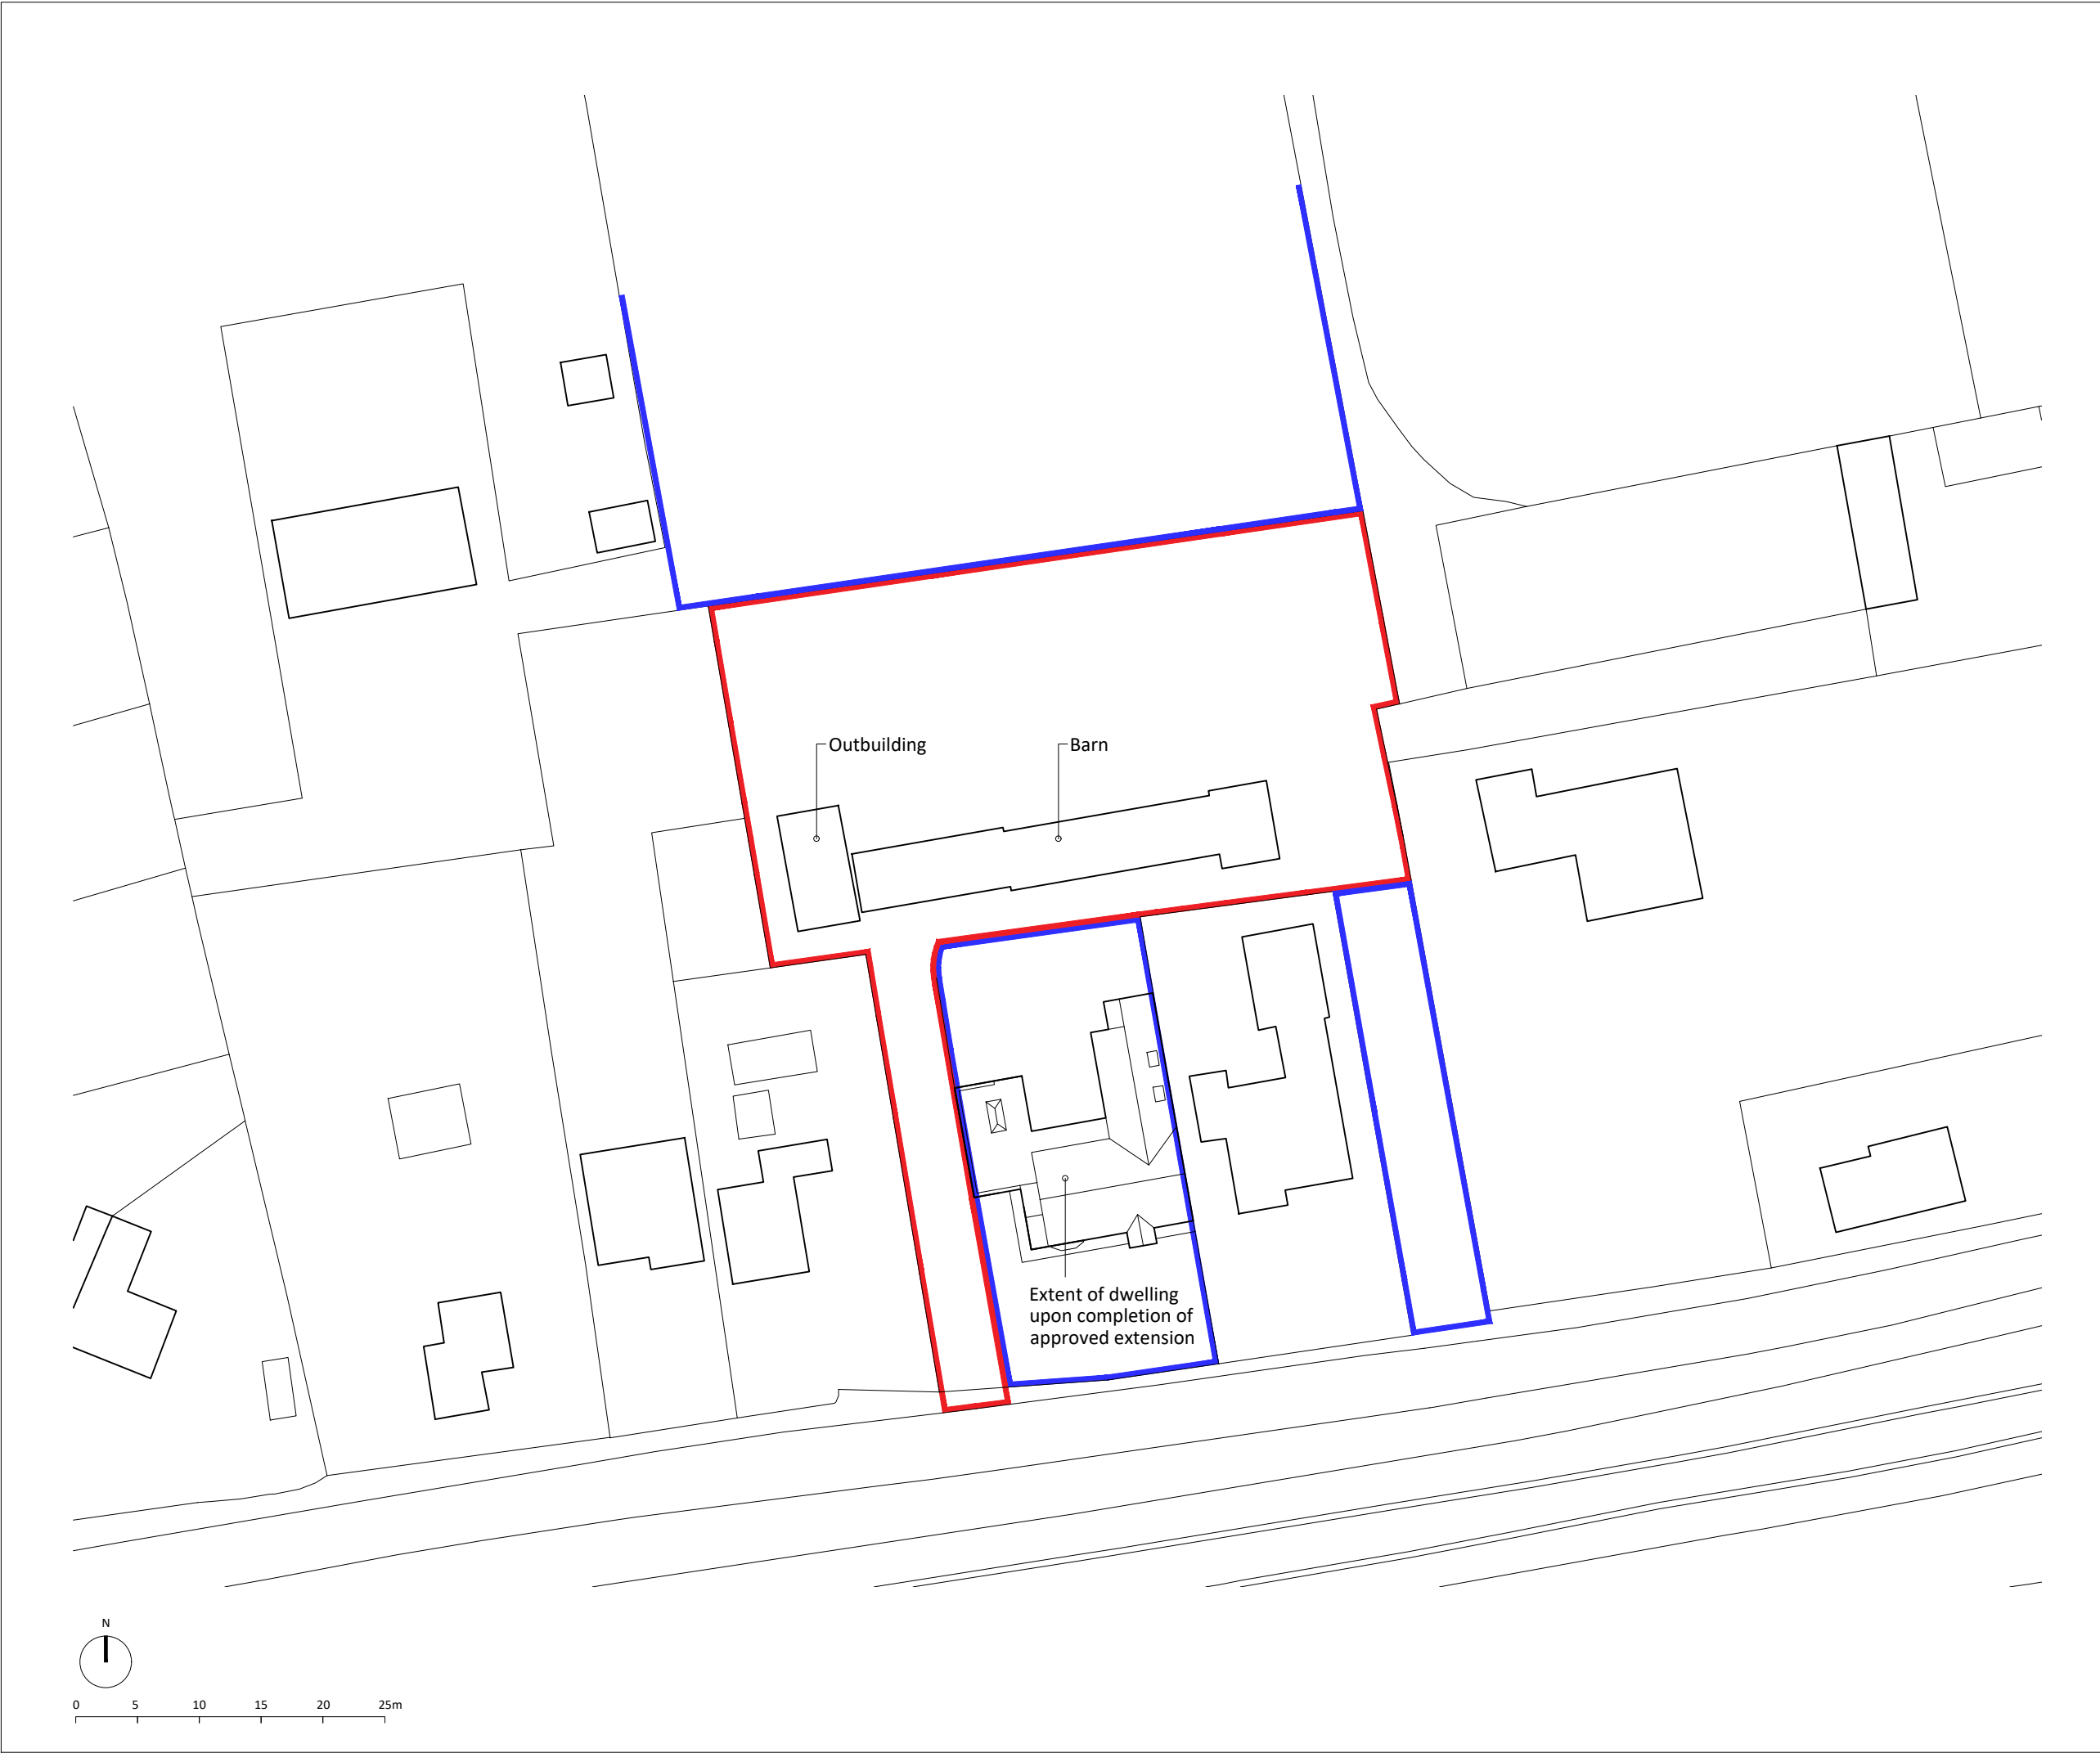

Notes Copyright © Robert Doughty Consultancy Limited. All rights described in the Copyright, Designs and Patents Act 1988 have been asserted. Ordnance Survey Map © Crown Copyright. OS Licence No: AR 100010613.		
-	-	-
Rev	Description	Date
<div><div>rdc</div><div>Robert Doughty Consultancy</div><div>32 High Street, Helpingham Sleaford, Lincolnshire, NG34 0RA</div><div>Tel: 01529 421646 Email: admin@rdc-landplan.co.uk Web: www.rdc-landplan.co.uk</div></div>		
Client Mr S Dobney		
Project Siltside Gosberton Risegate		
Drawing Existing Site Plan		
Scale @ A3 1: 500		Date 07/04/21
Drawn By WW		Checked By LMS
Job Number 1333-6	Status PL	Purpose of Issue Planning
Drawing No. 1333-6_PL_SP04		Rev -