




FRONT ELEVATION
1:100 @ A1

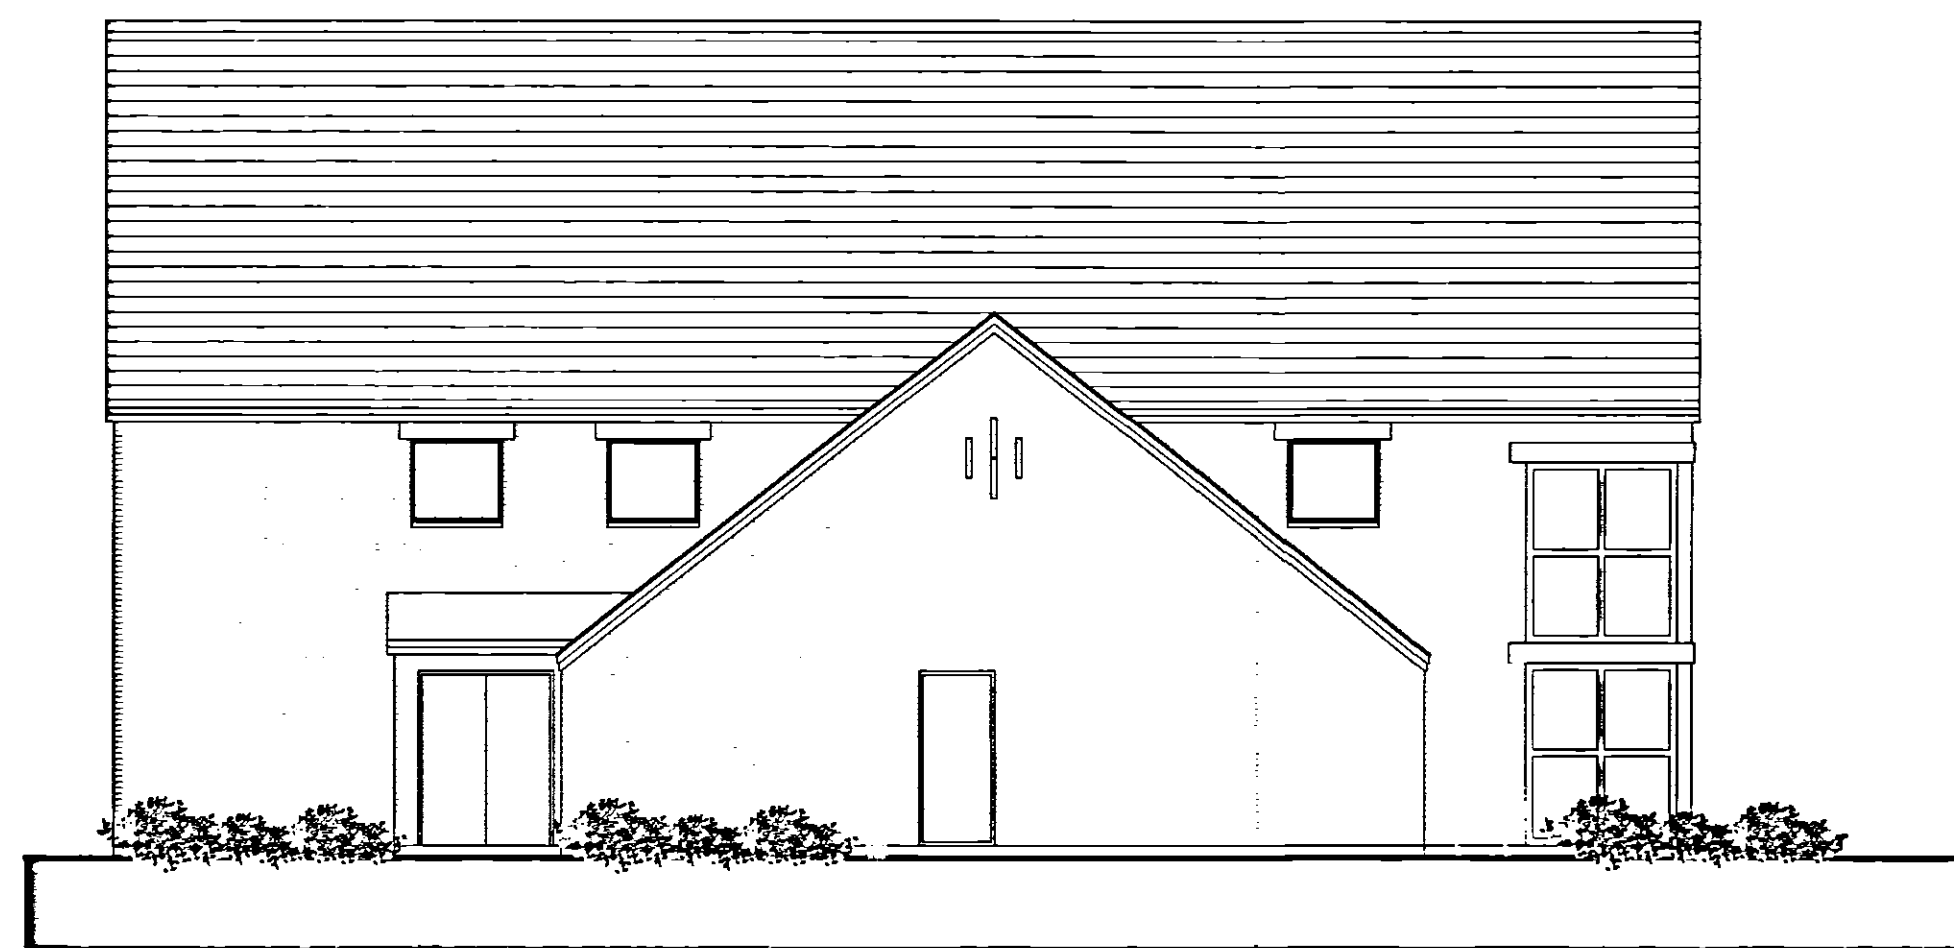


REAR ELEVATION
1:100 @ A1



SIDE ELEVATION
1:100 @ A1



SIDE ELEVATION
1:100 @ A1

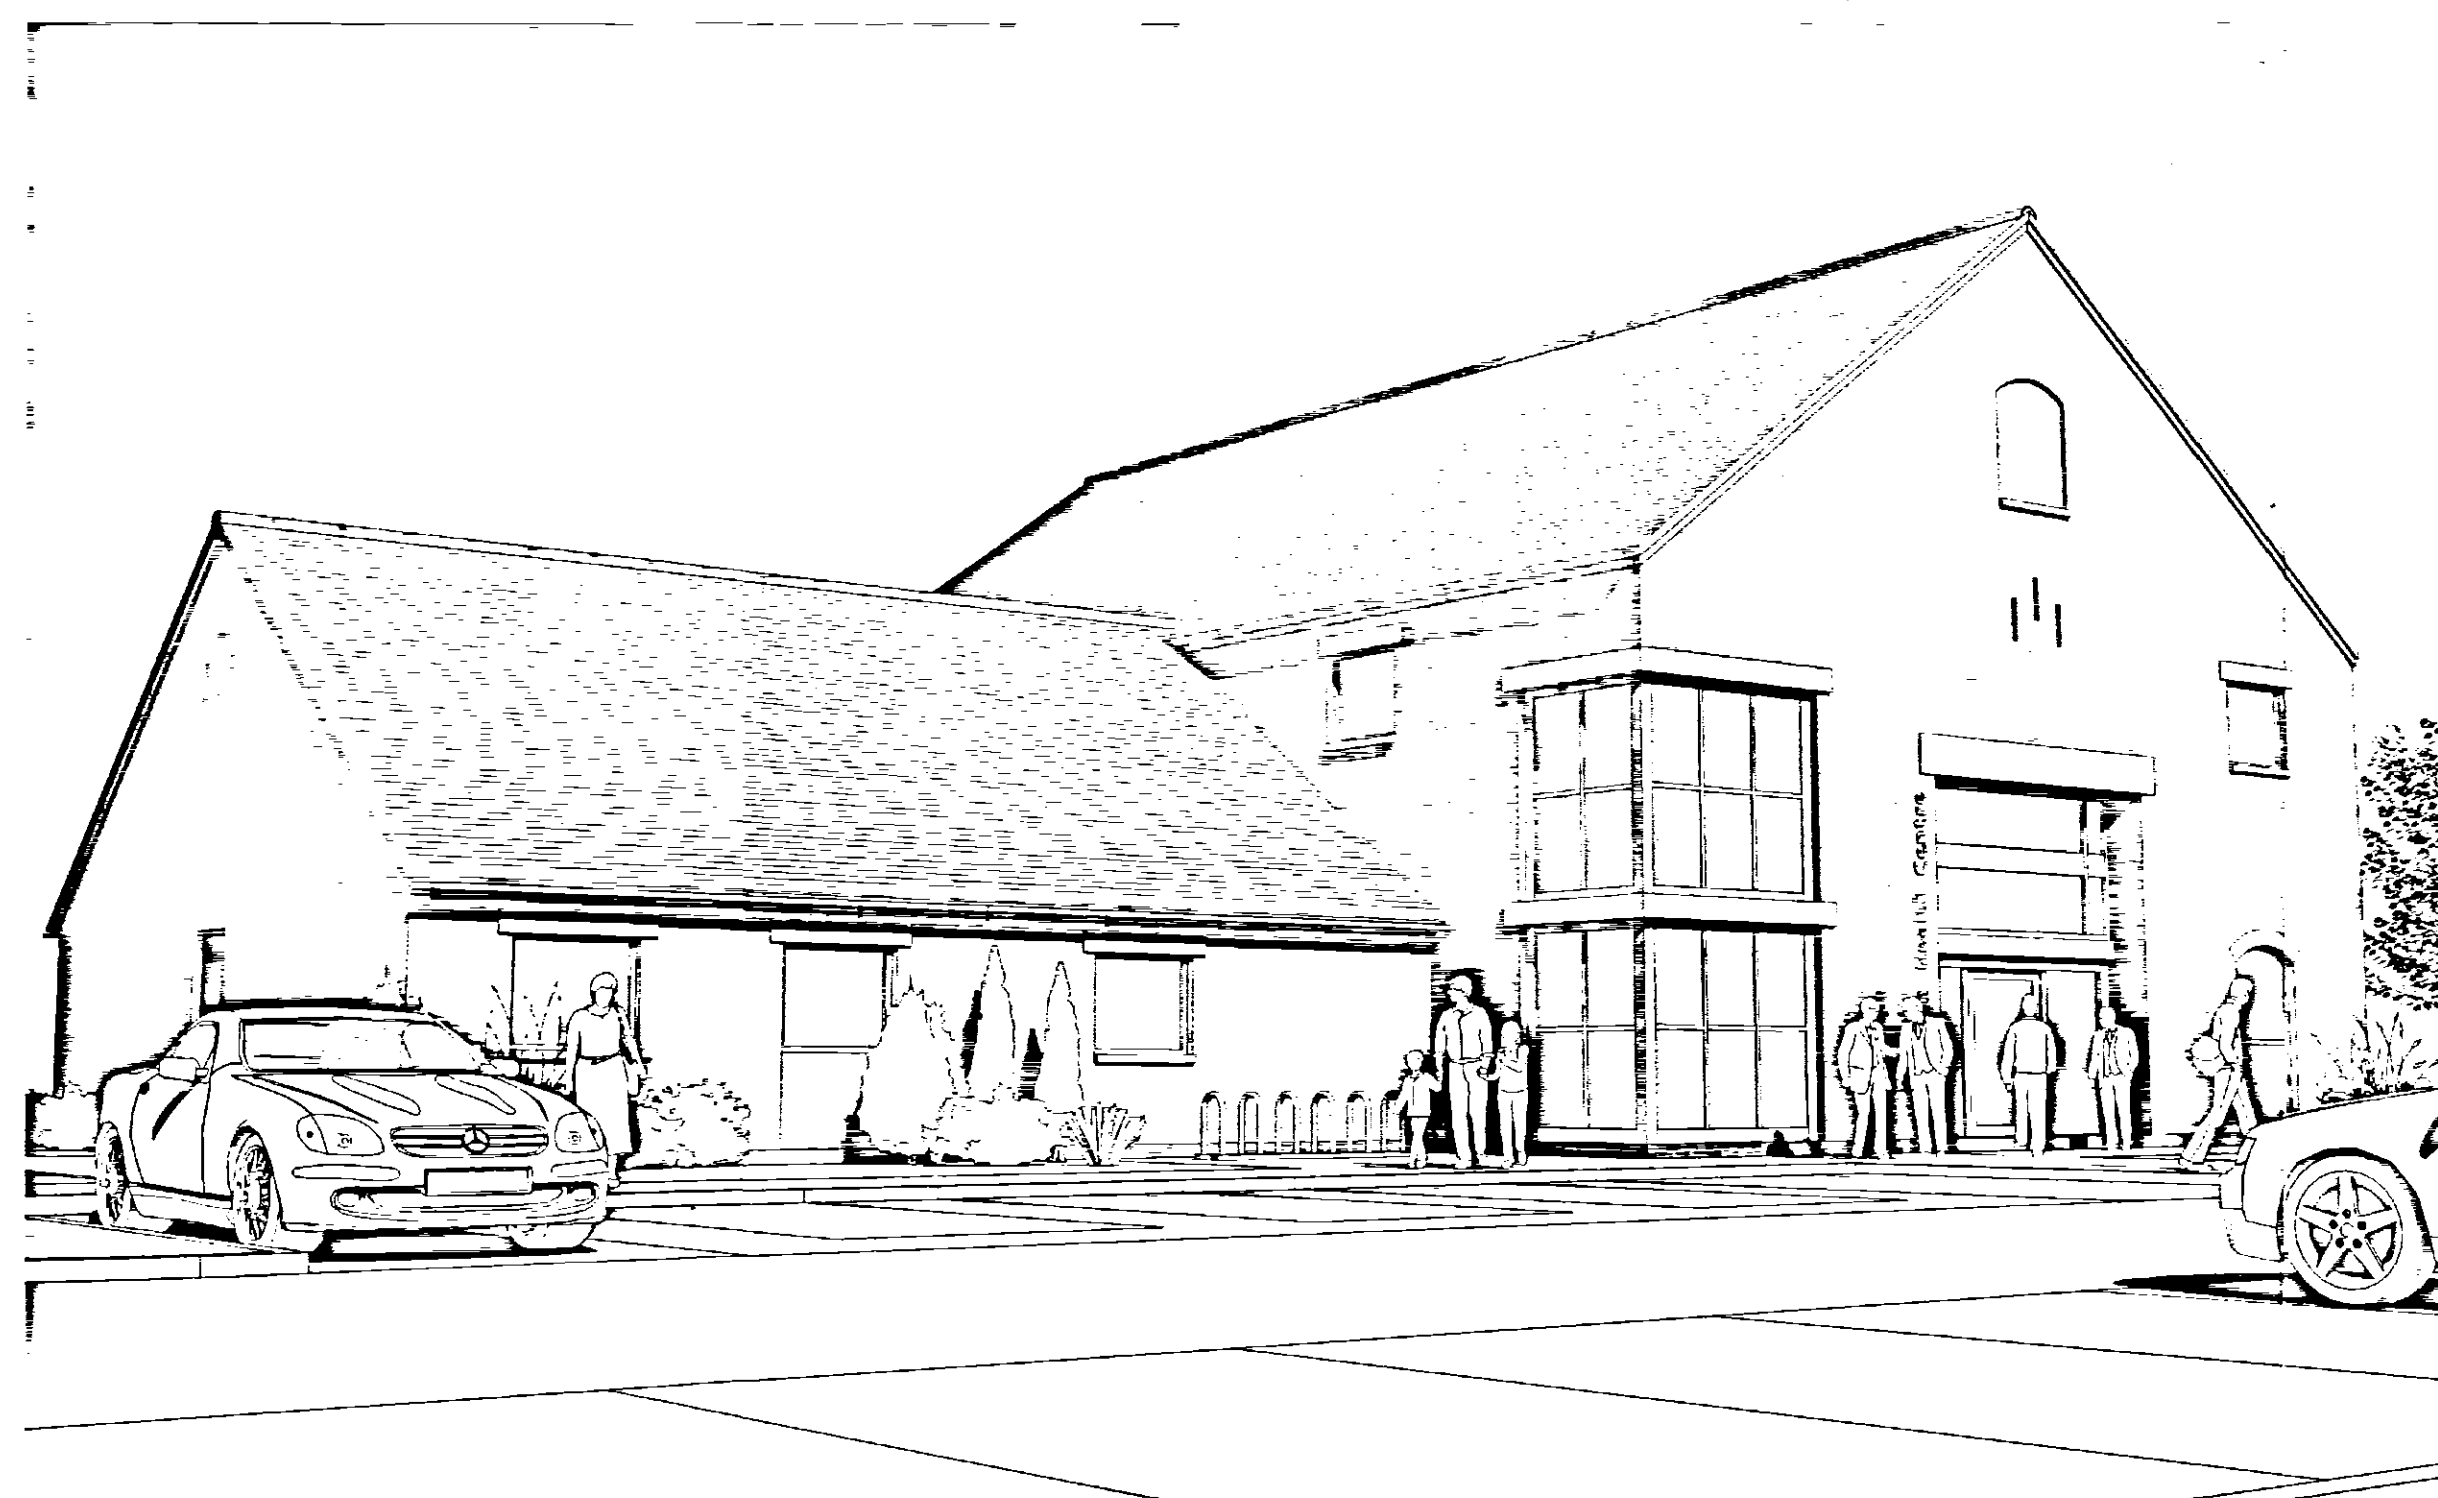

SKETCH PERSPECTIVE

DETERMINED
PLAN

planning

notes

Planning 3422
29 MAR 2007
Ref: 041410

D: services near added, perspective image, drawing status changed, Mar 07

C: Design revisions, Mar 07

B: Minor revisions, Dec 06

A: Elevations re-designed, Nov 06

revisions

west hart partnership
chartered architects LLP

5 aldergate, tamworth, staffs. B79 7DJ
tel:01827 67123 fax:01827 67121 email:post@westhart.com

client PRIMARY ASSET
project NEW MEDICAL CENTRE
GOSBERTON
title PROPOSED
ELEVATIONS
drg. no. revision

482-300 D

scale SHOWN date OCT 06
drawn CJAC checked SJW

THIS DRAWING AND THE BUILDING WORKS DEPICTED ARE THE COPYRIGHT OF WEST HART PARTNERSHIP LLP AND MAY NOT BE REPRODUCED EXCEPT BY WRITTEN PERMISSION. THIS DRAWING MUST BE READ AND CHECKED