




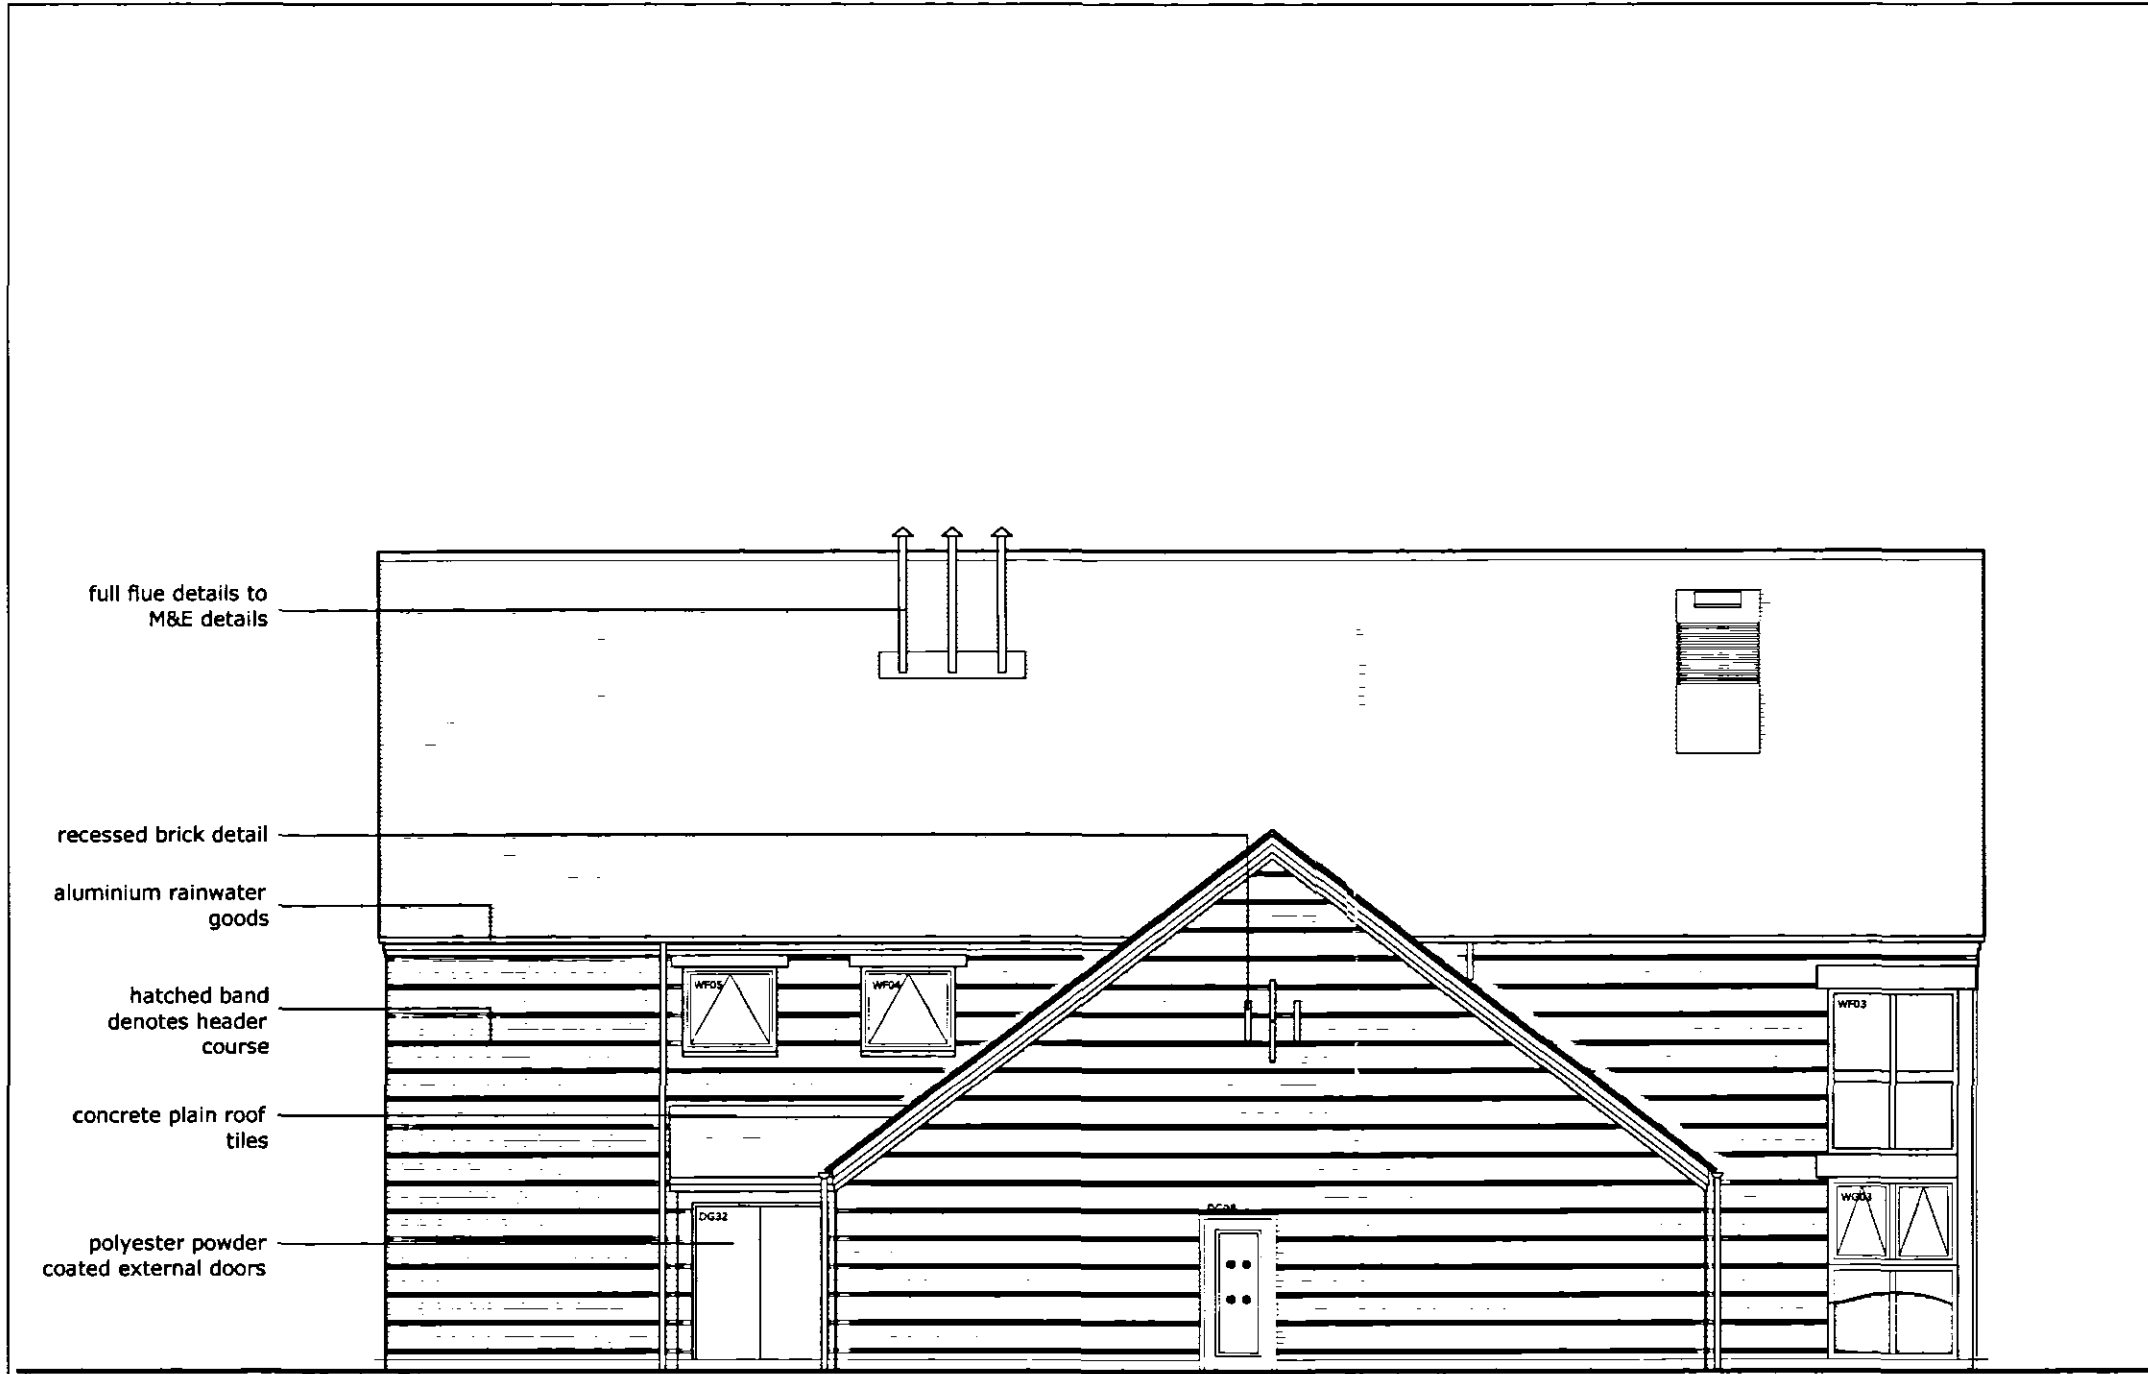


North West Elevation
1:100@A1

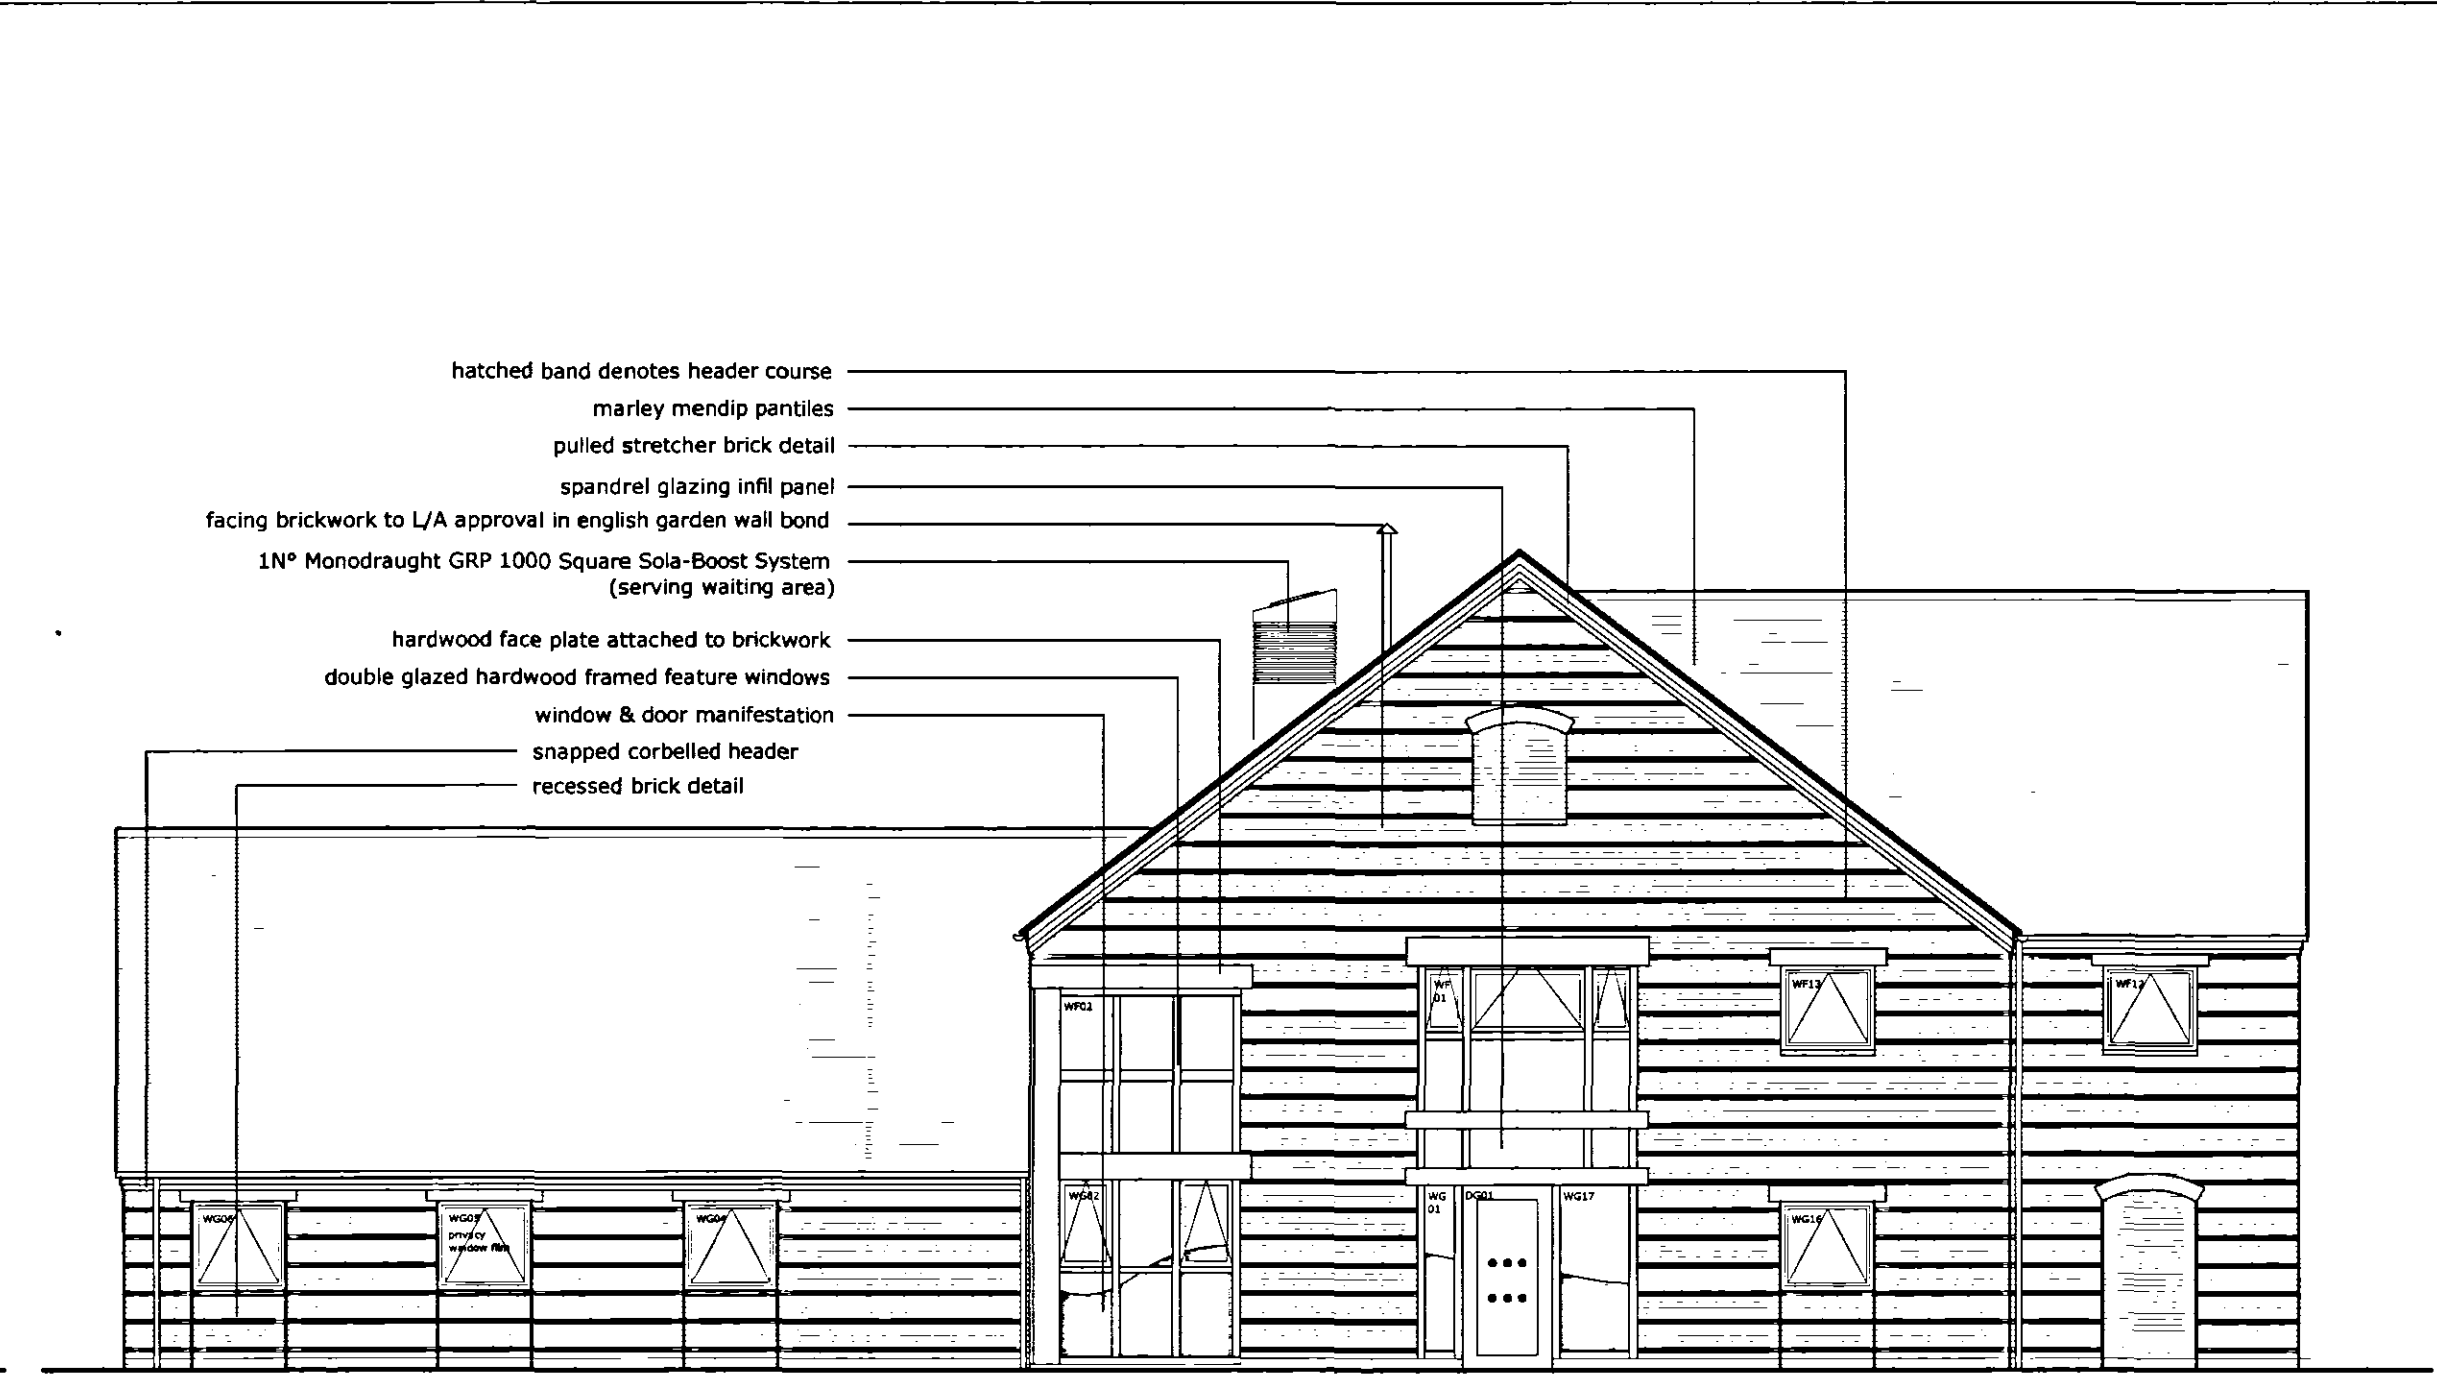


South West Elevation
1:100@A1

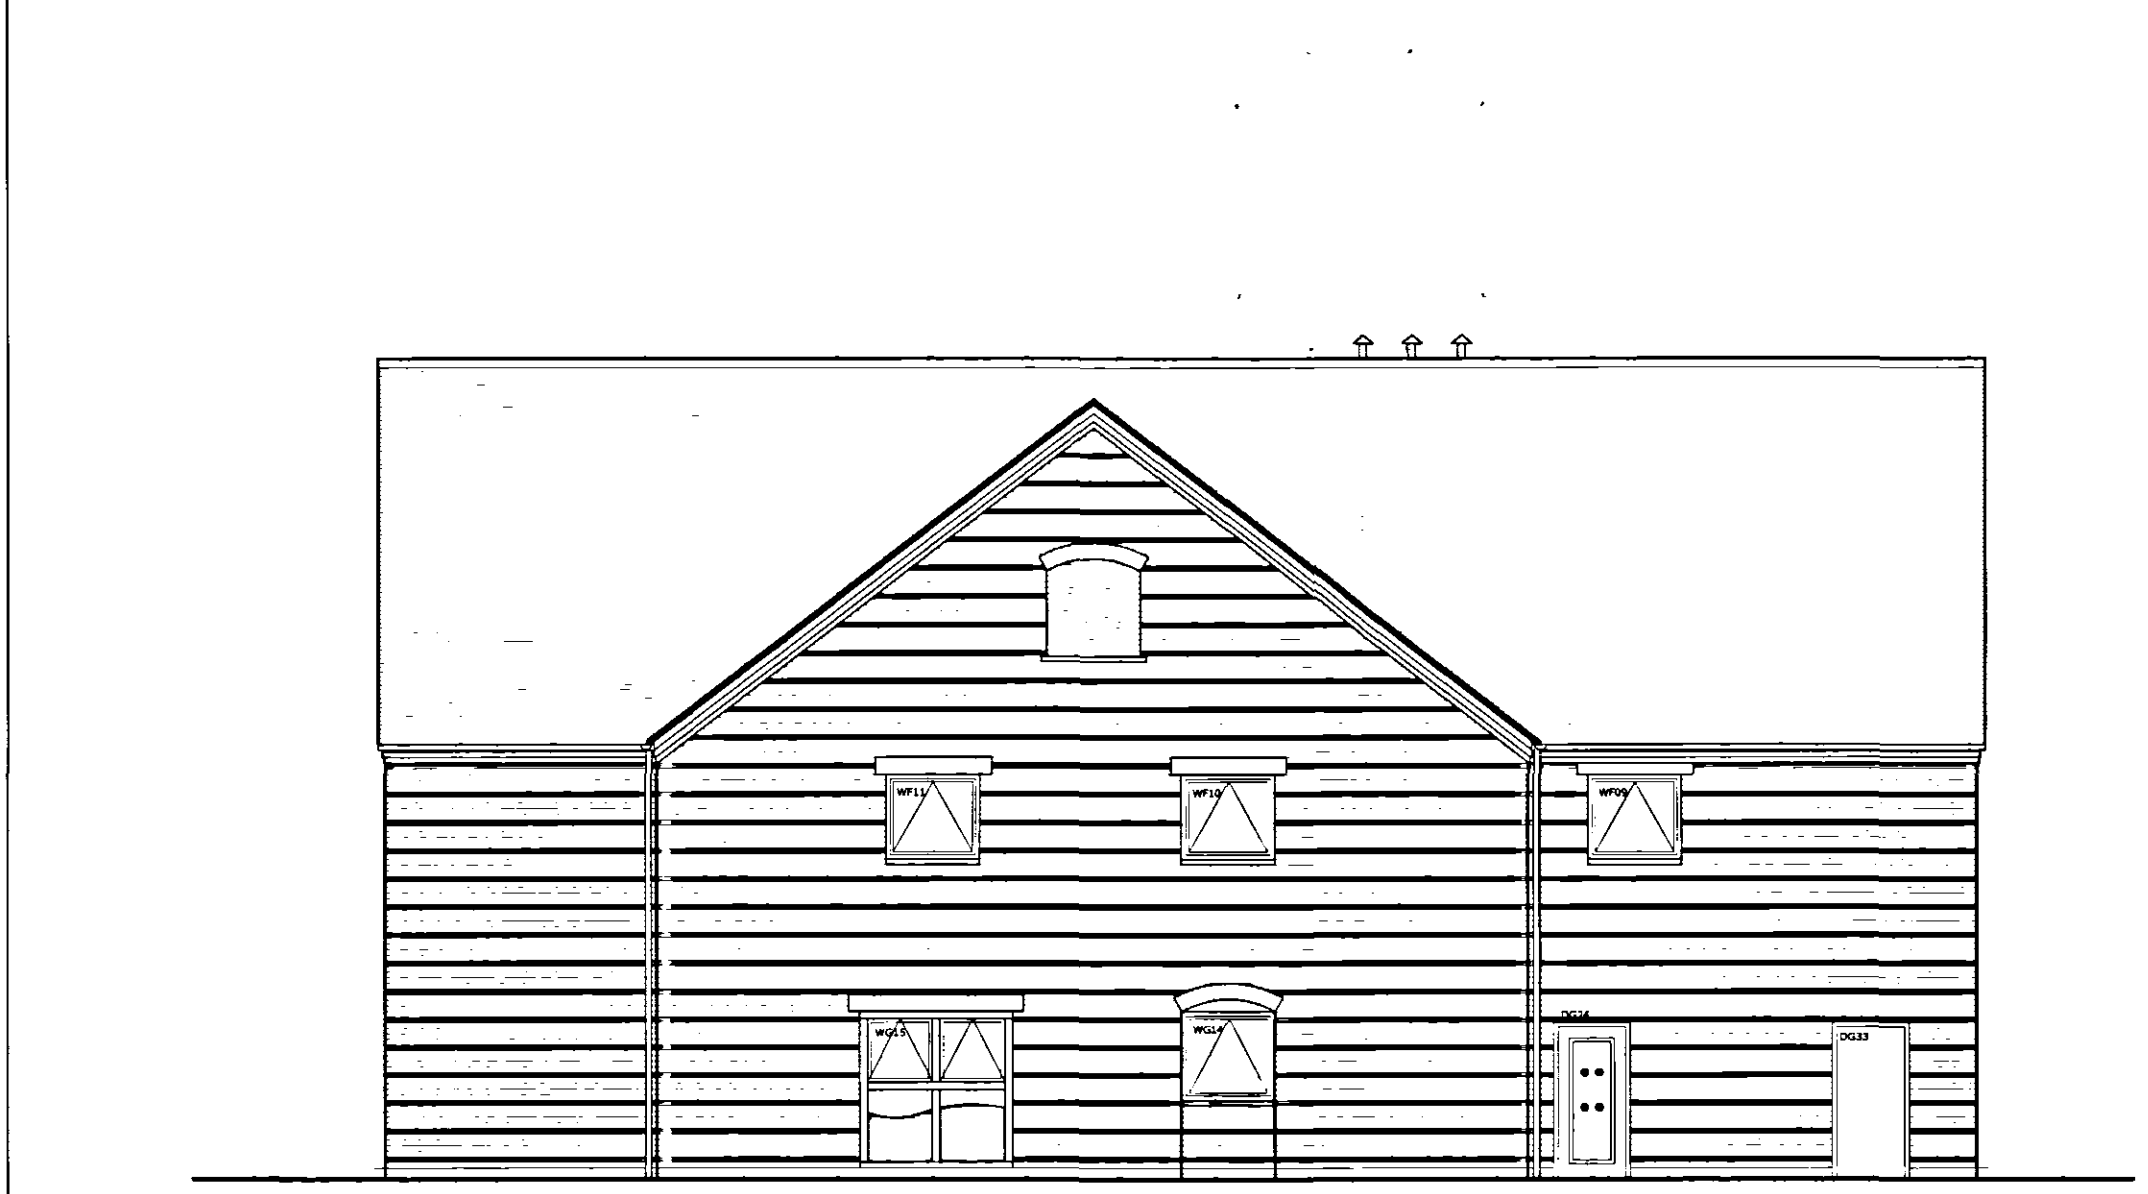

South East Elevation
1:100@A1

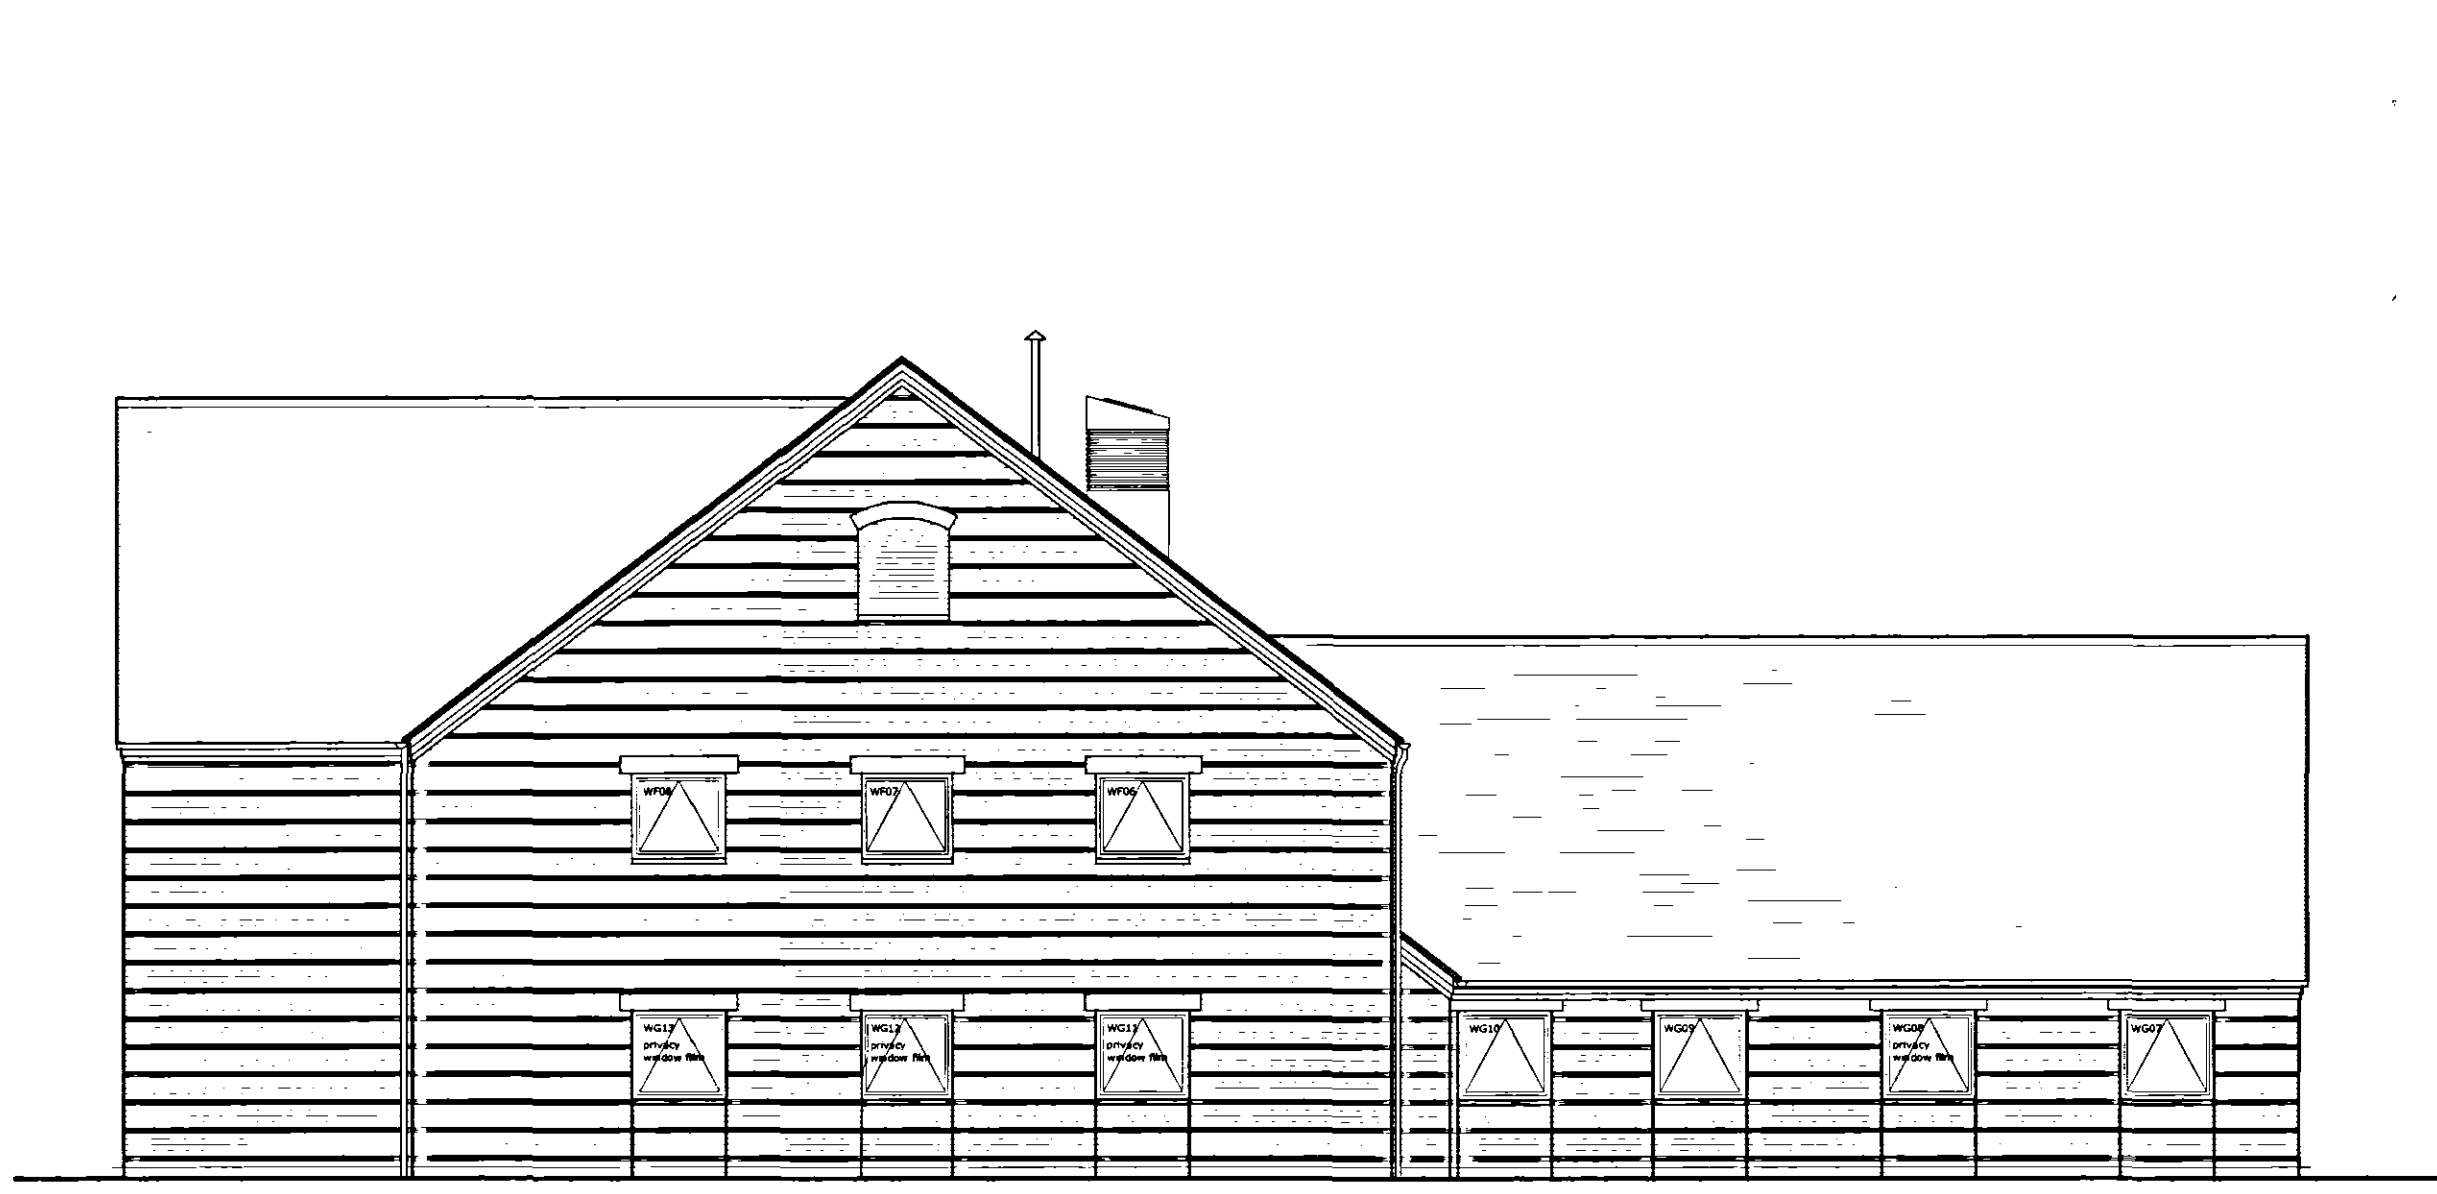

North East Elevation
1:100@A1

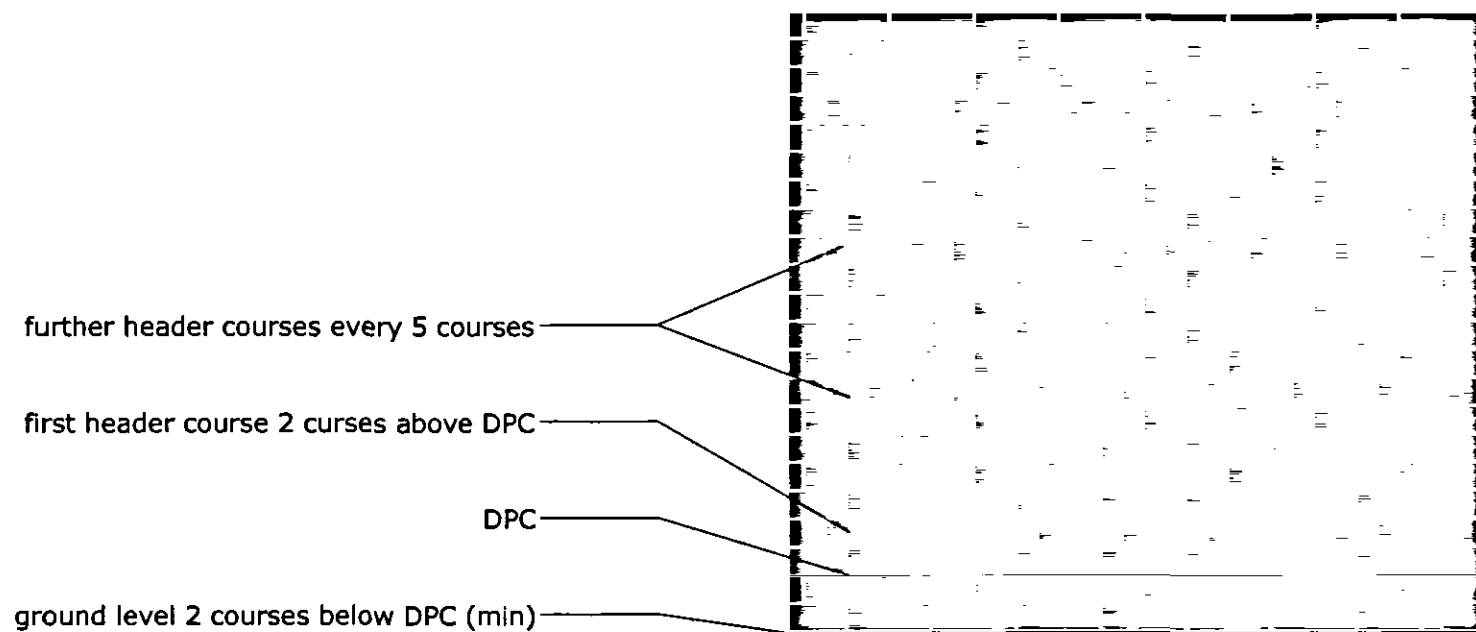

Detail of English Garden Wall Bond
1:20@A1

FOR PLANNING

notes

revisions

client

project

title

drg. no.

revision

scale

date

drawn

checked

THIS DRAWING AND THE BUILDING WORKS DEPICTED ARE THE COPYRIGHT OF WEST HART PARTNERSHIP LTD AND MAY NOT BE REPRODUCED EXCEPT BY WRITTEN PERMISSION. THIS DRAWING MUST BE READ AND CHECKED AGAINST ANY SPECIALIST DRAWINGS AND INFORMATION PROVIDED. DO NOT SCALE FROM THIS DRAWING. USE FIGURED DIMENSIONS ONLY.