



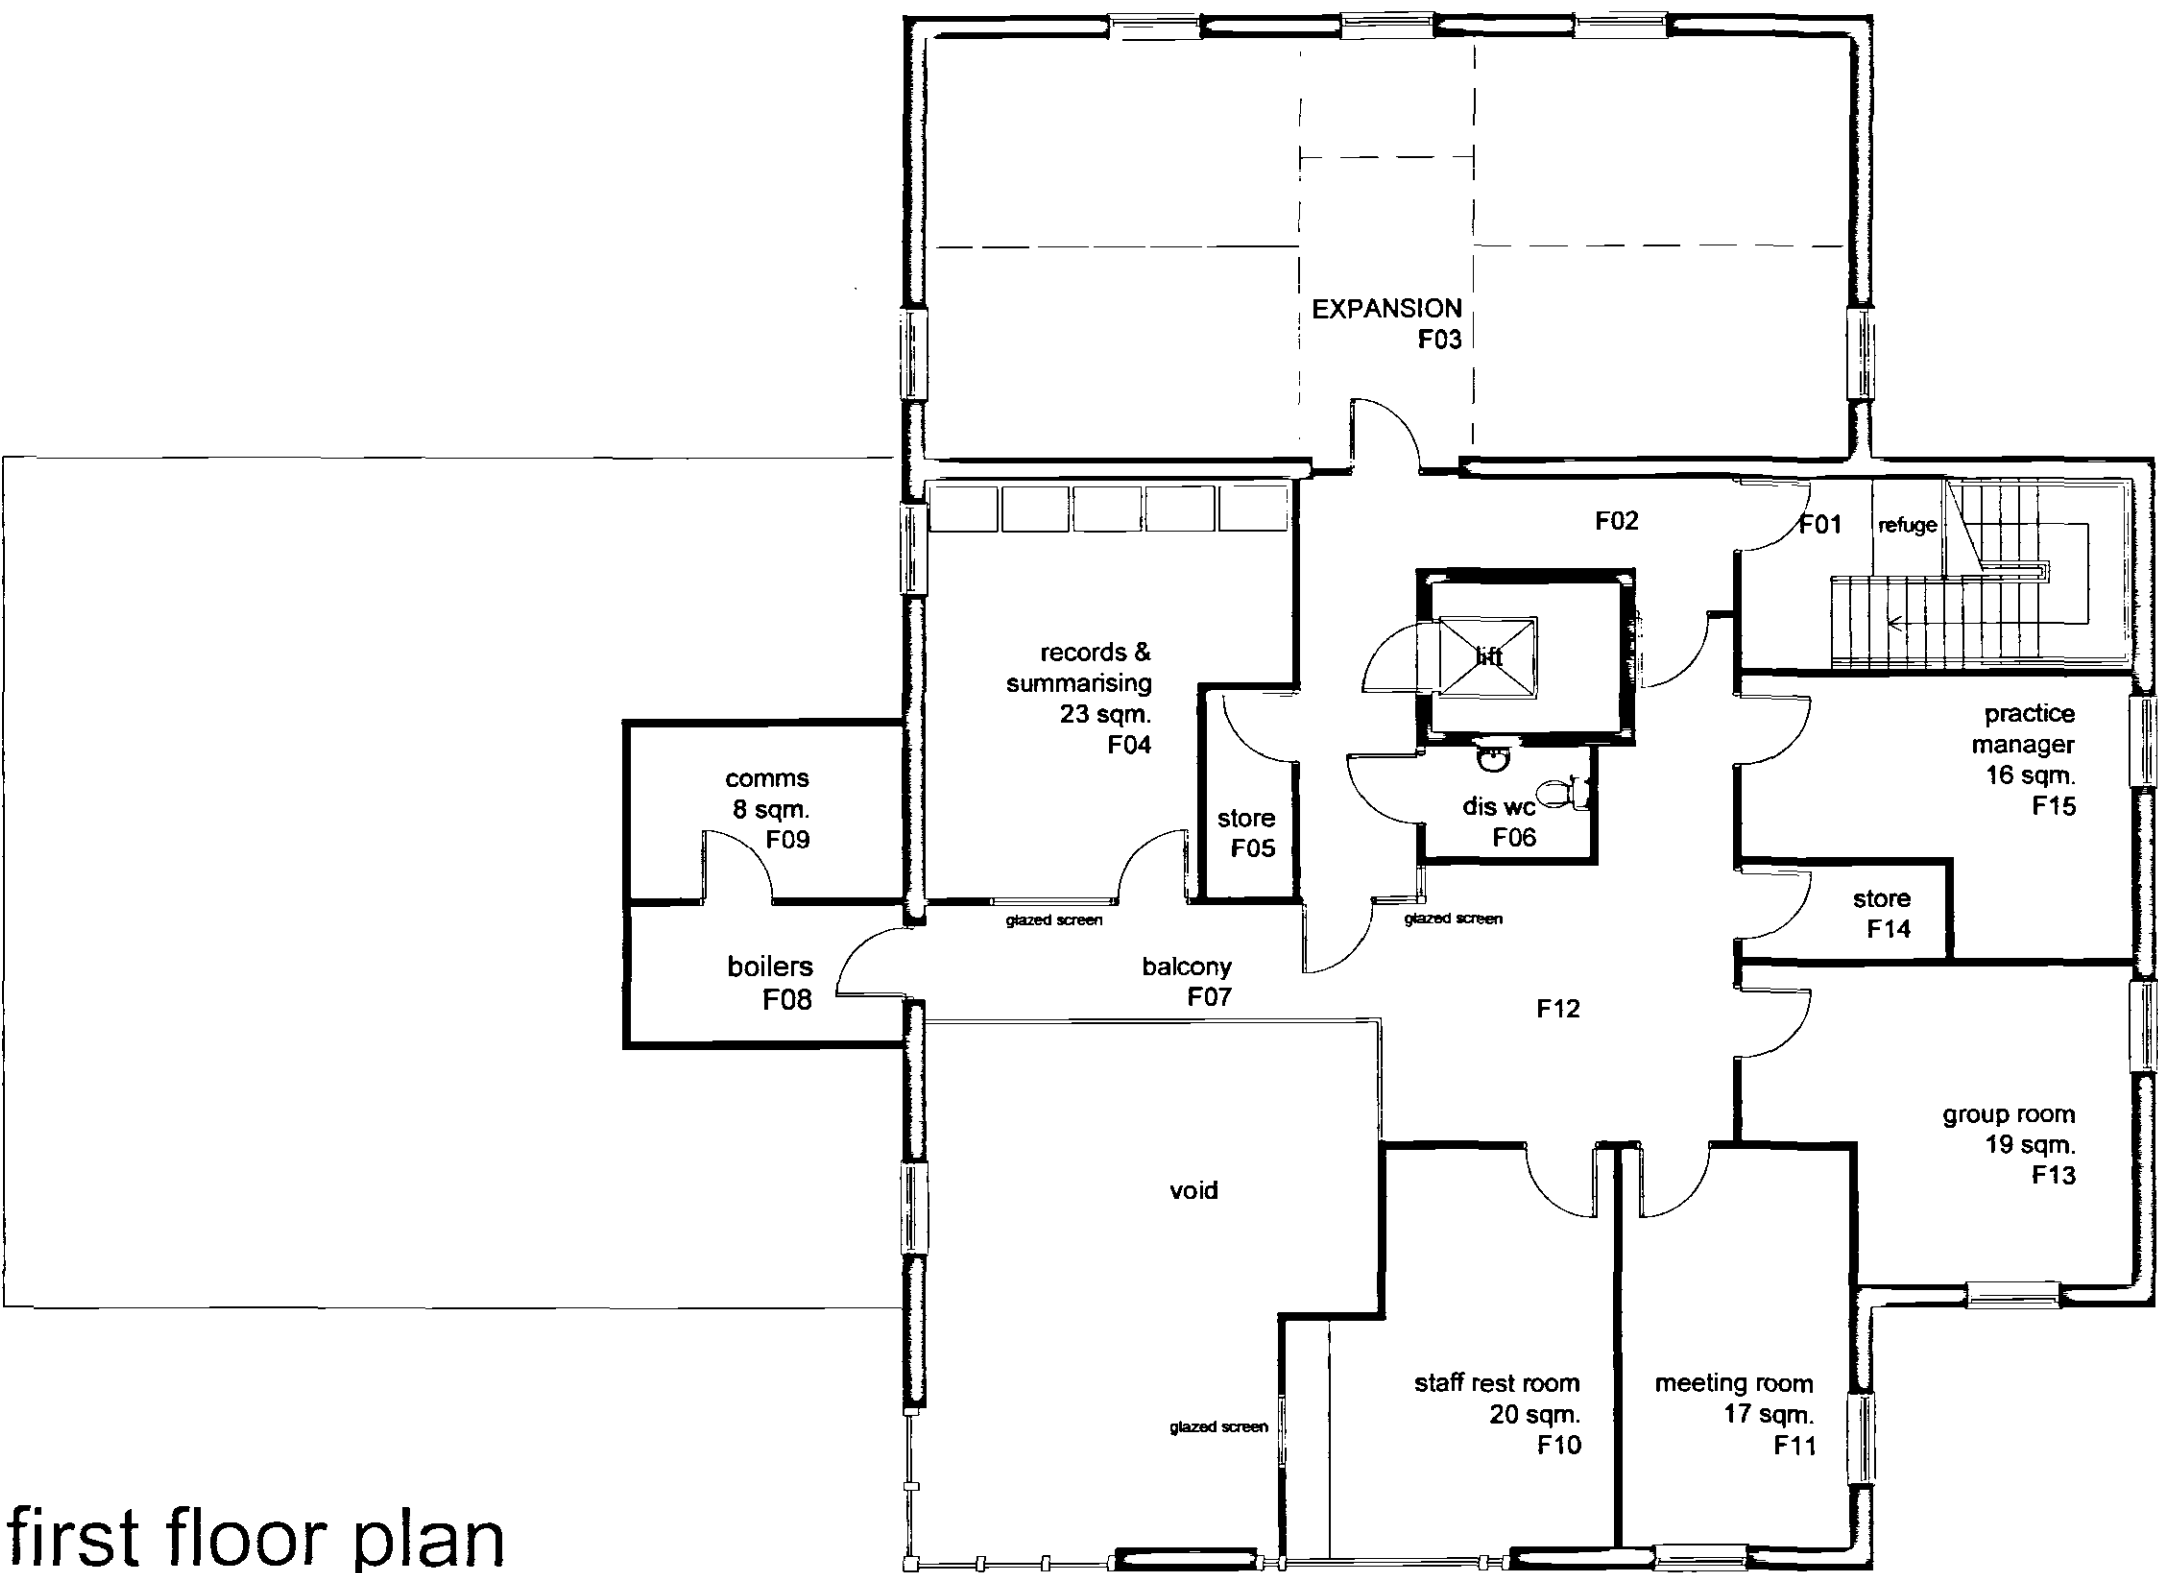

first floor plan

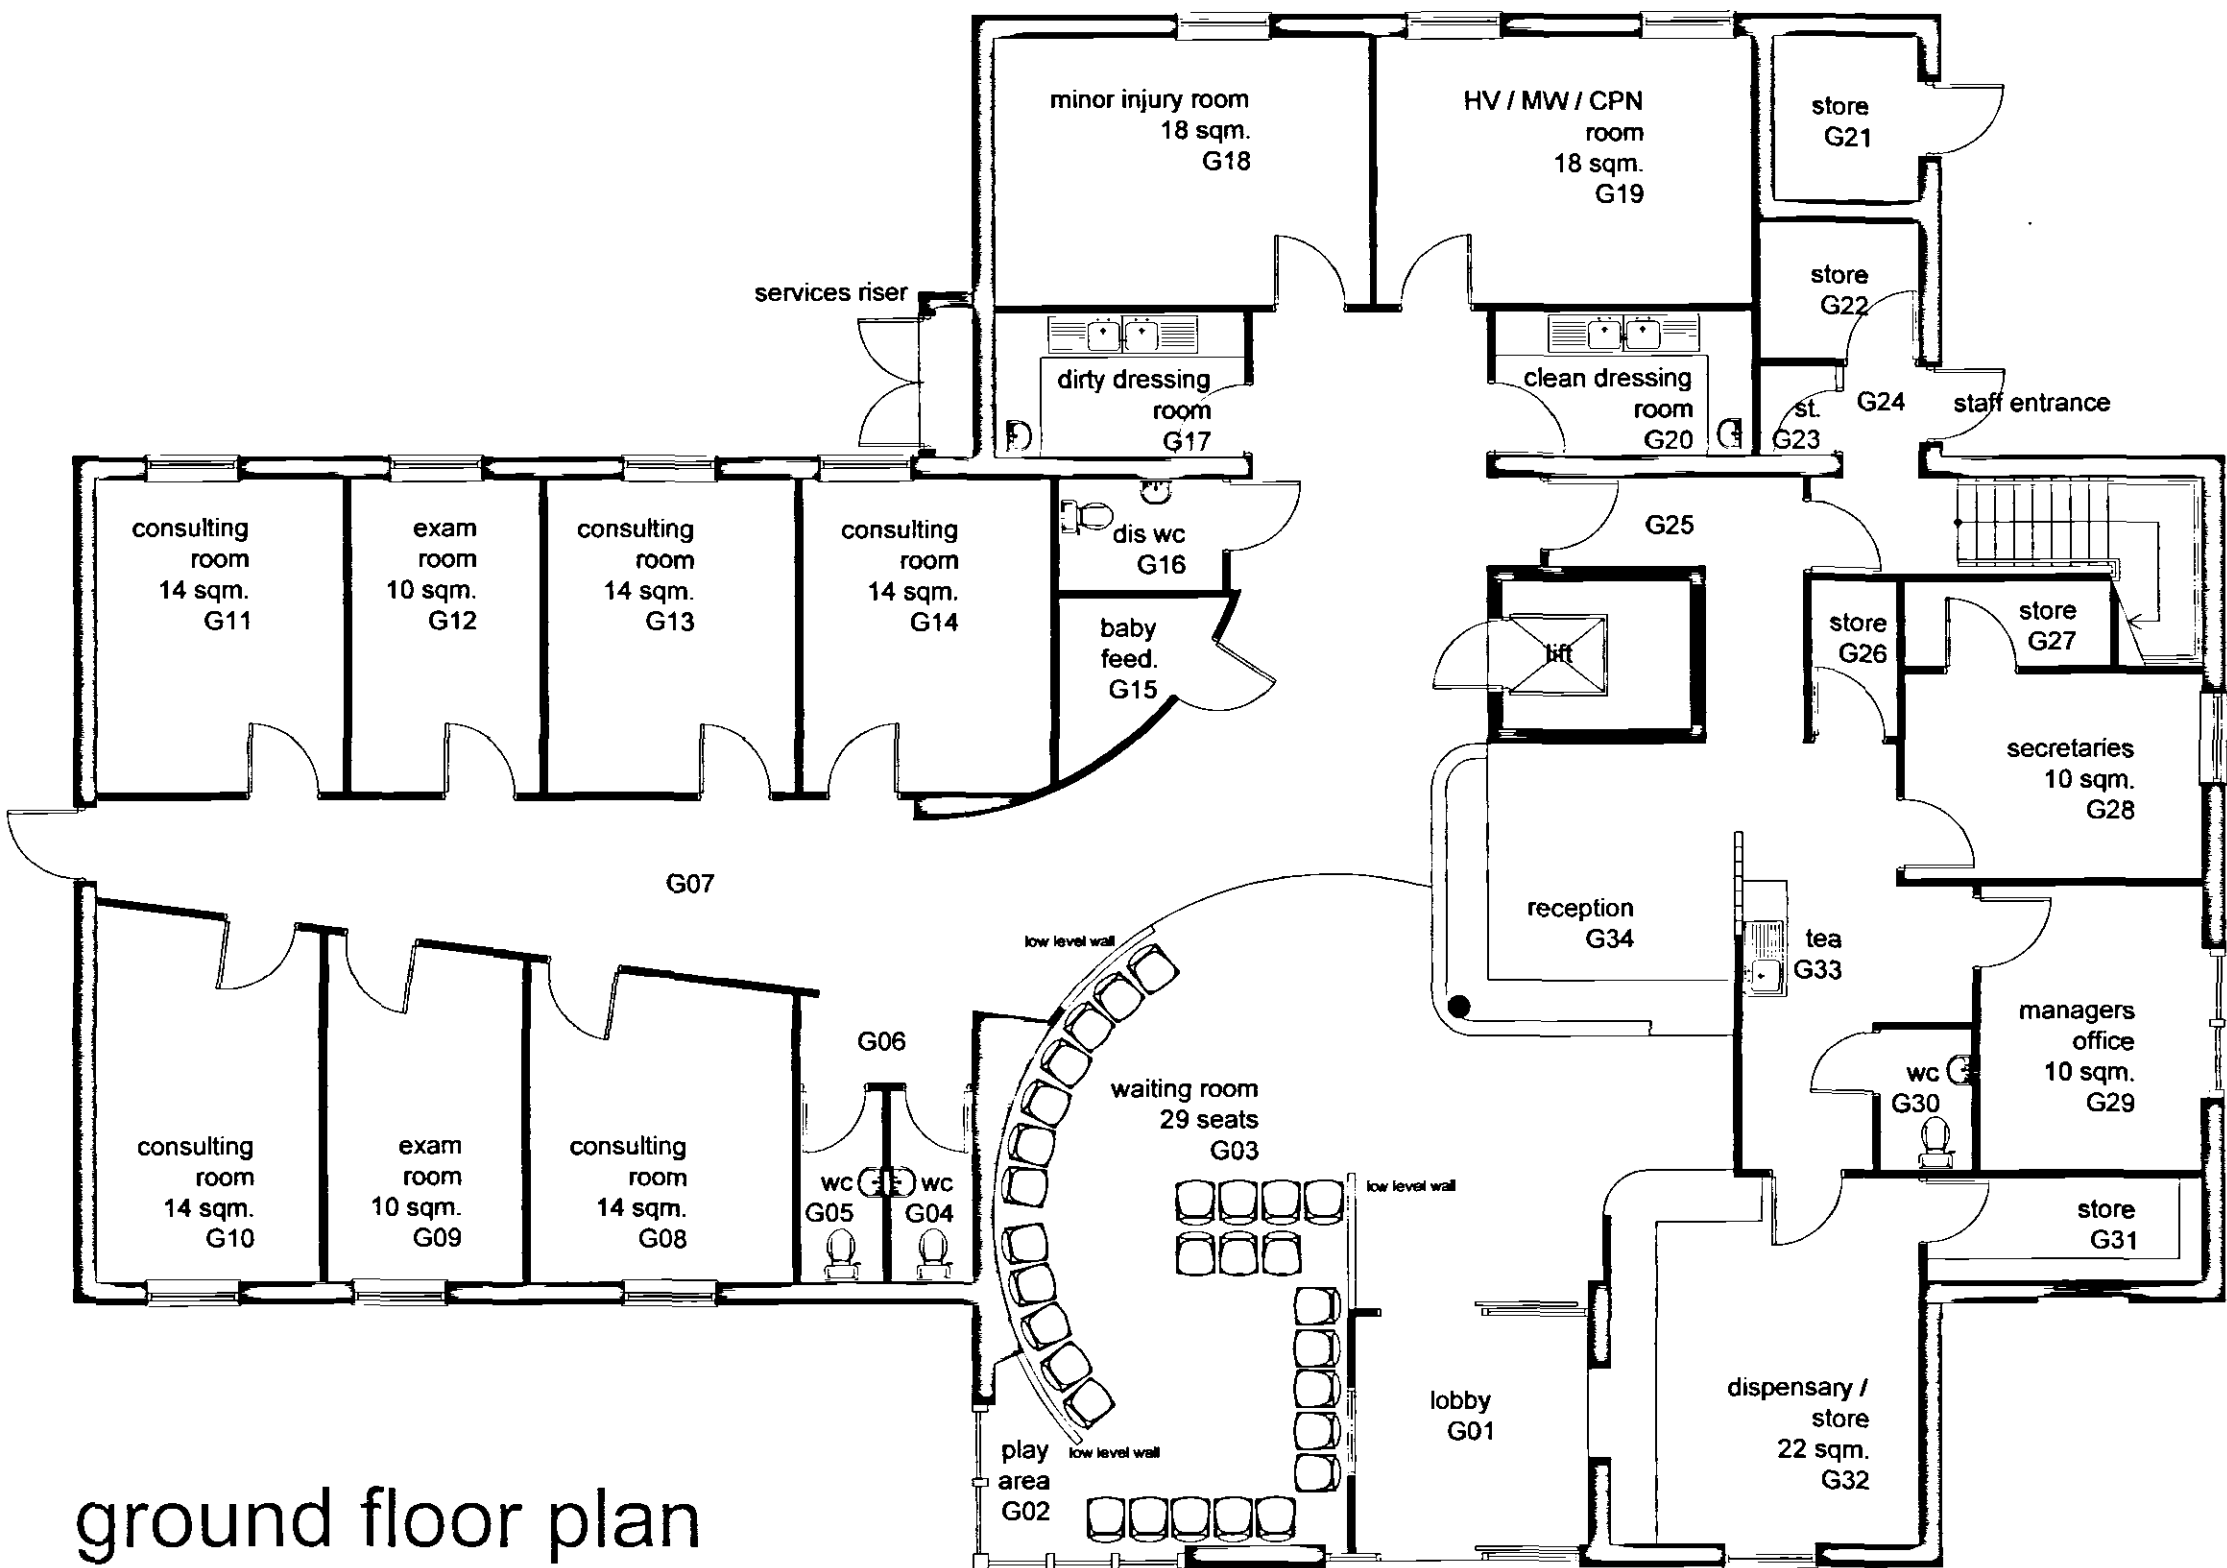

ground floor plan

PLANNING

notes

Planning 34DC
29 MAR 2007
Ref: 0414/07

DETERMINED
PLAN

L (19-03-07) planning issue

revisions

west hart partnership
chartered architects LLP

5 aldergate, tarmworth, staffs. B79 7DJ
tel:01827 67123 fax:01827 67121 email:post@westhart.com

client
PRIMARY ASSET
project
NEW MEDICAL CENTRE
GOSBERTON
title
PROPOSED
PLANS
drg. no.
482-200
revision
L

scale
100@A2
date
MAR 06
drawn
SJW
checked
JEH

THIS DRAWING AND THE BUILDING WORKS DEPICTED ARE THE COPYRIGHT OF WEST HART PARTNERSHIP LLP AND MAY NOT BE REPRODUCED EXCEPT BY WRITTEN PERMISSION. THIS DRAWING MUST BE READ AND CHECKED AGAINST ANY SPECIALIST DRAWINGS AND INFORMATION PROVIDED. DO NOT SCALE FROM THIS DRAWING. USE FIGURED DIMENSIONS ONLY.