


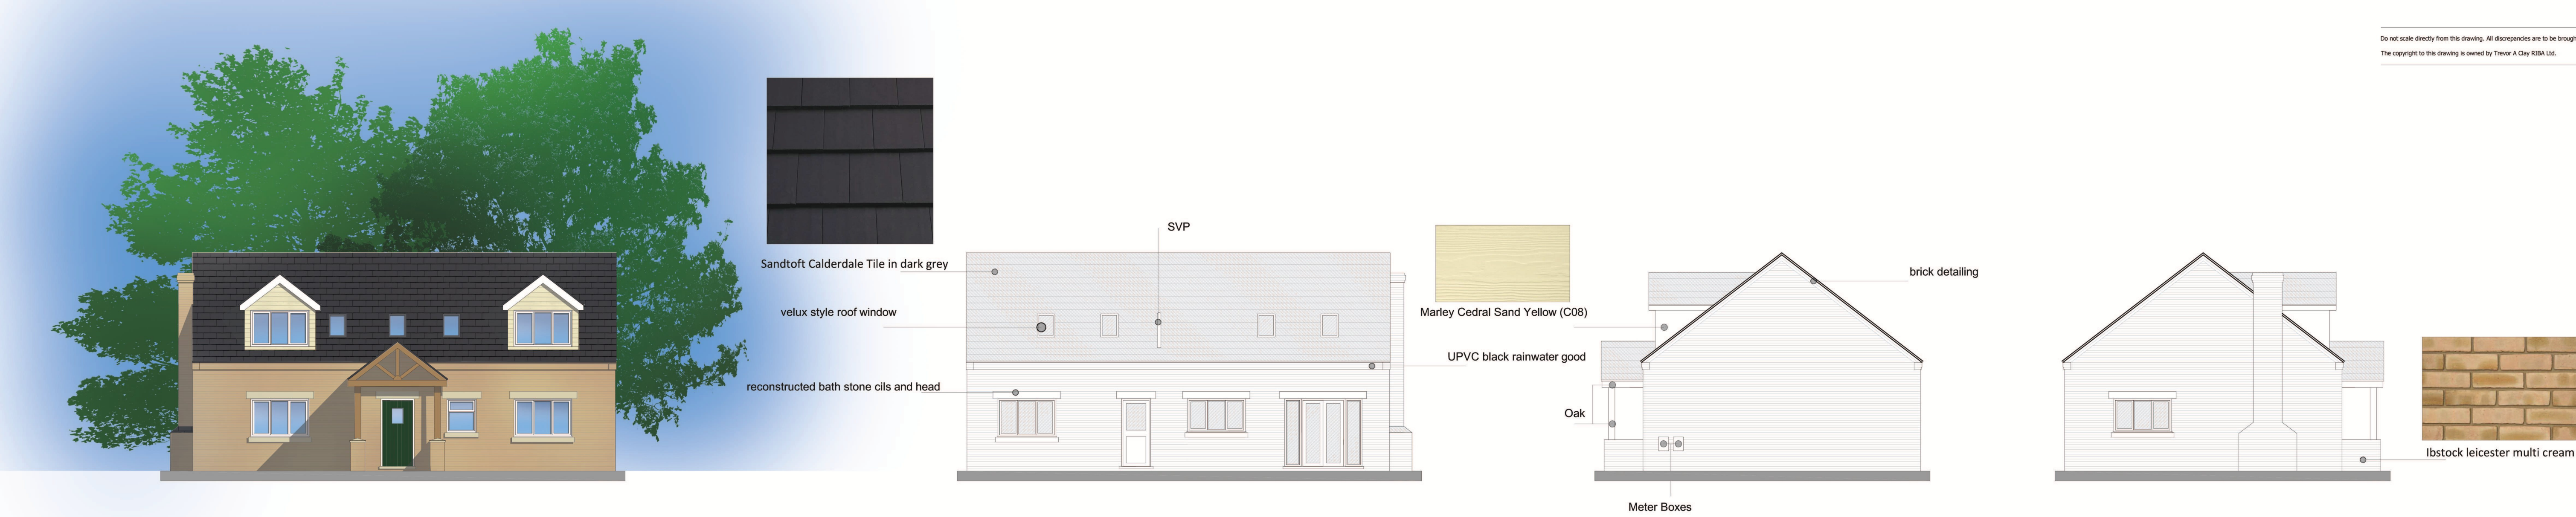


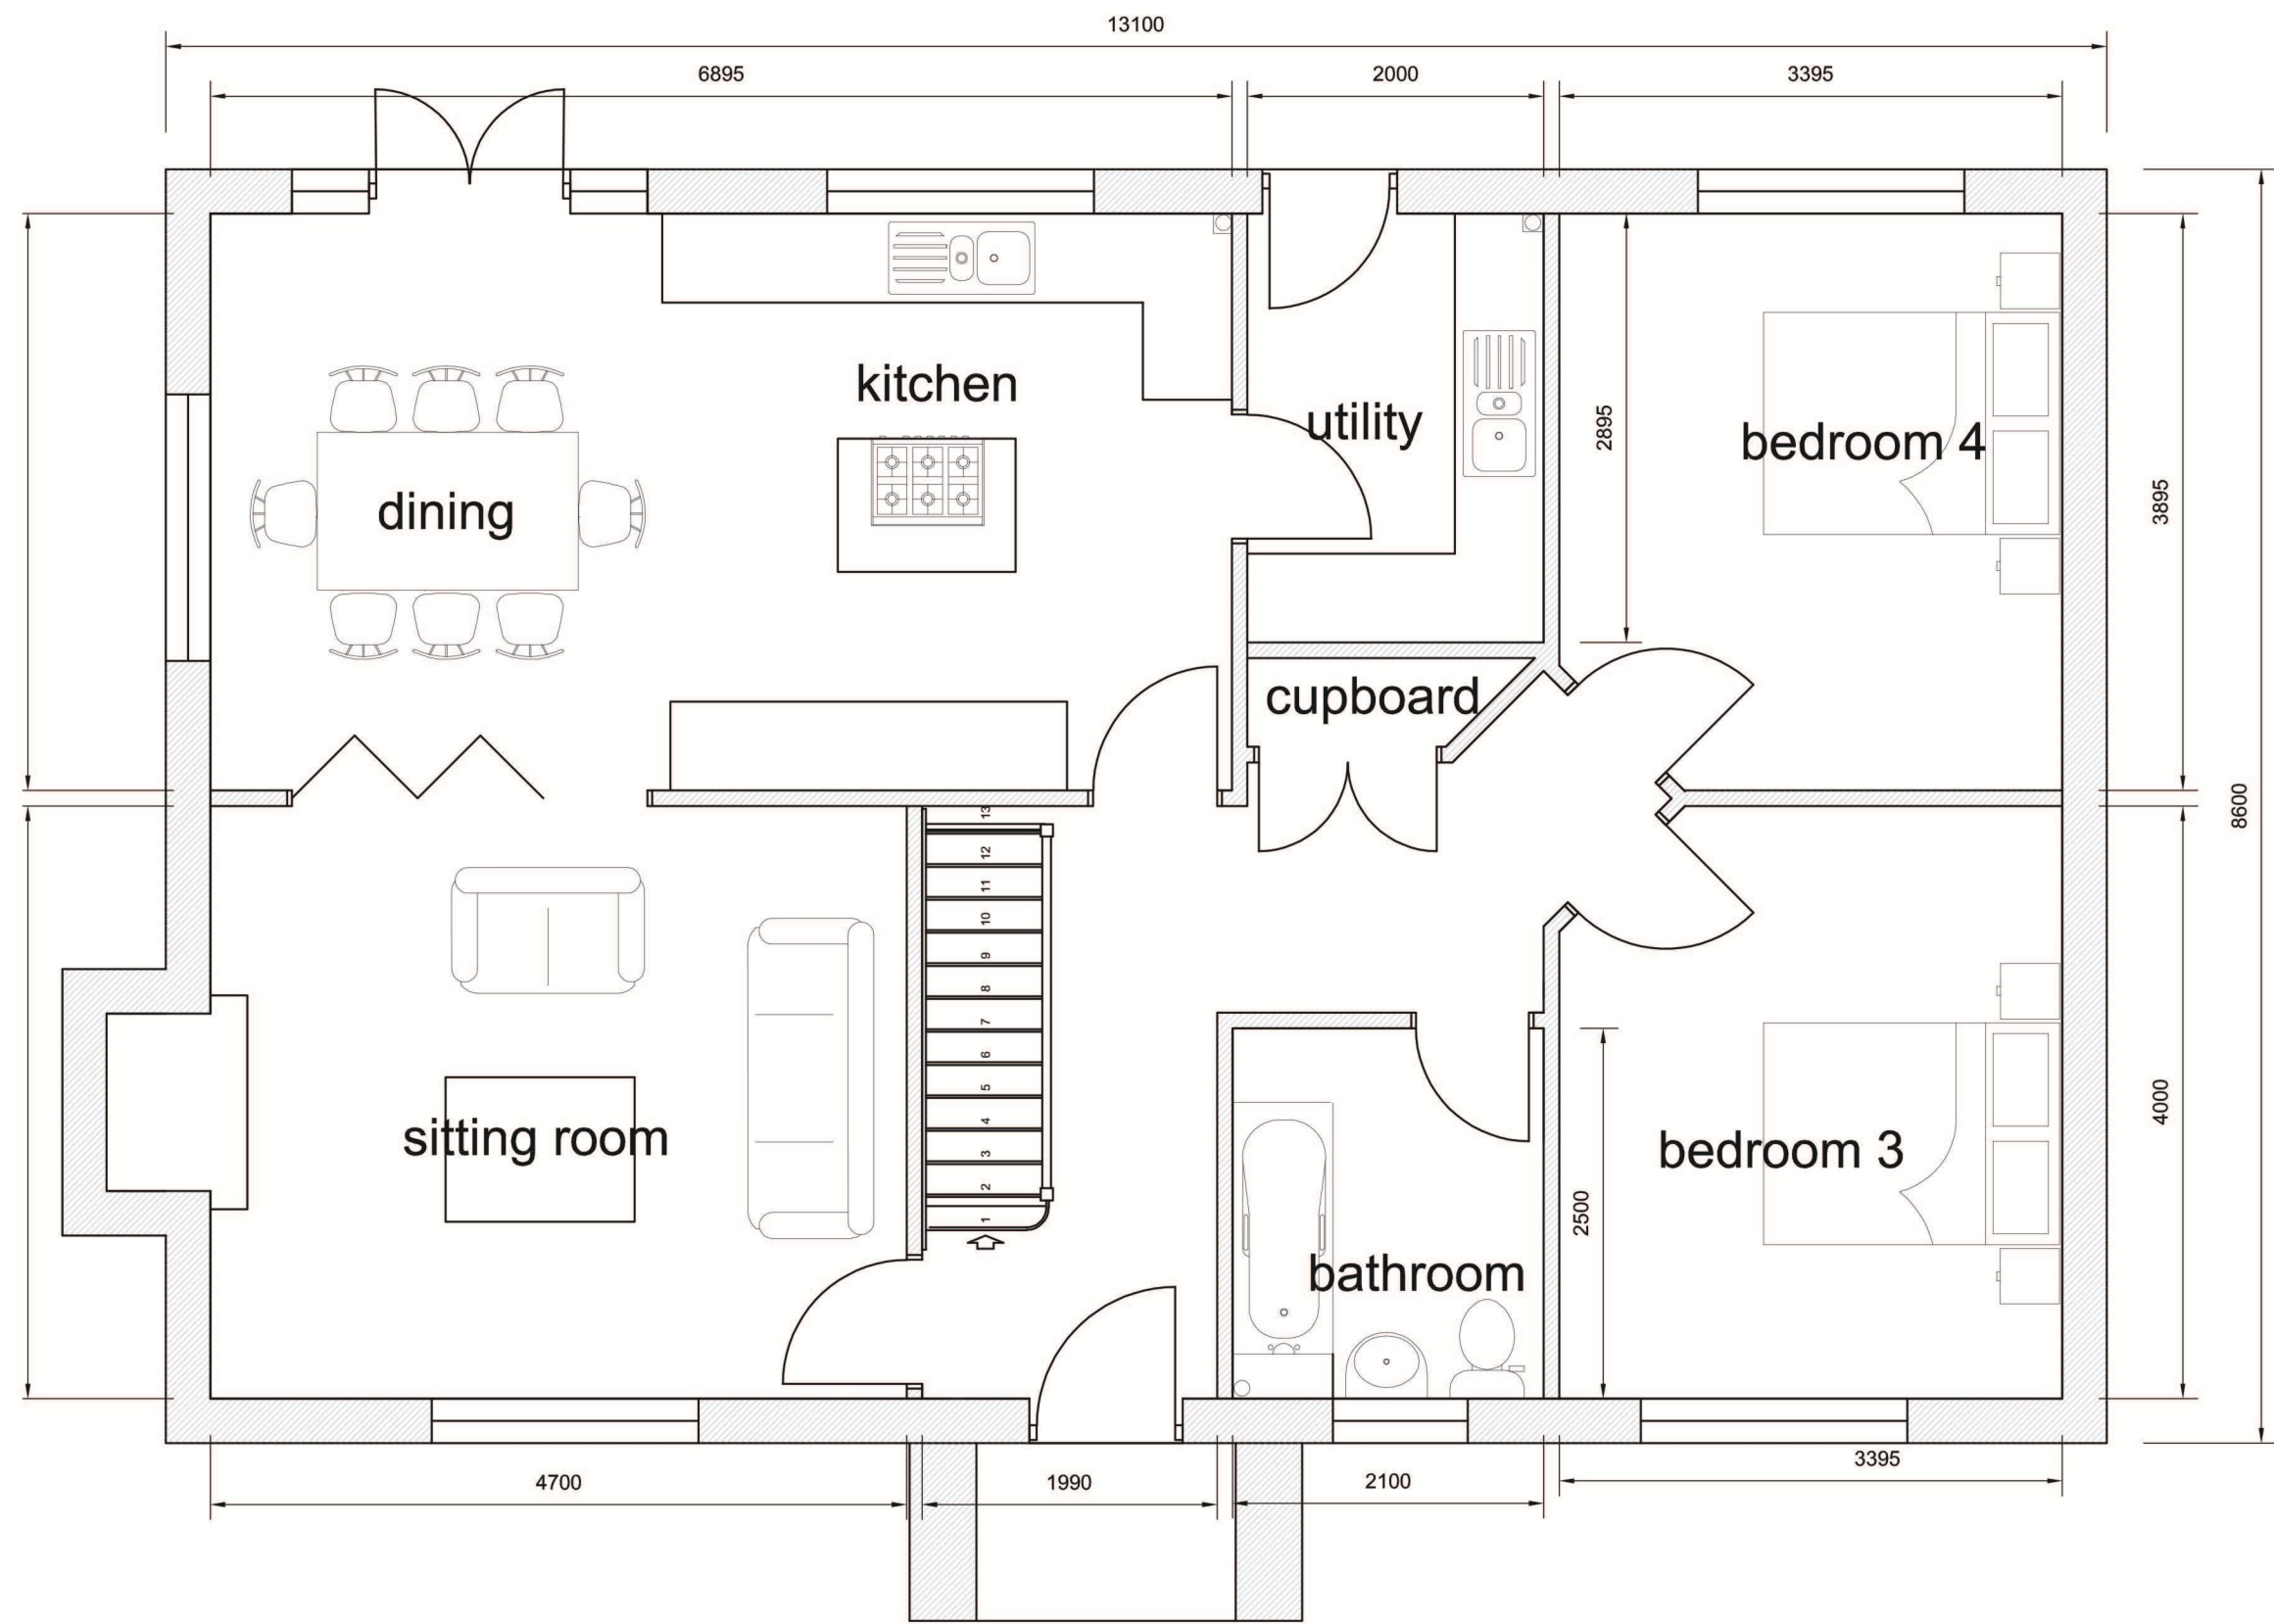


PROPOSED ELEVATIONS

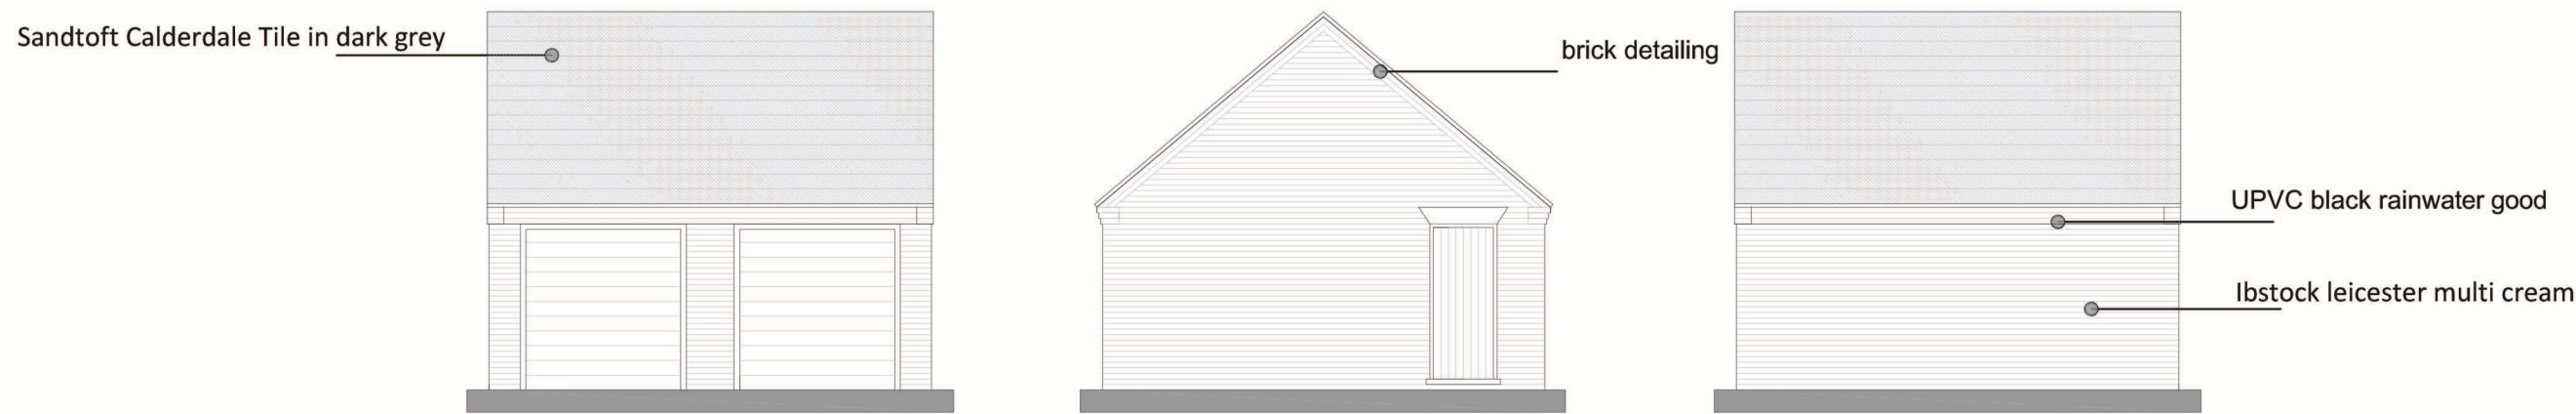

PROPOSED FLOOR PLAN

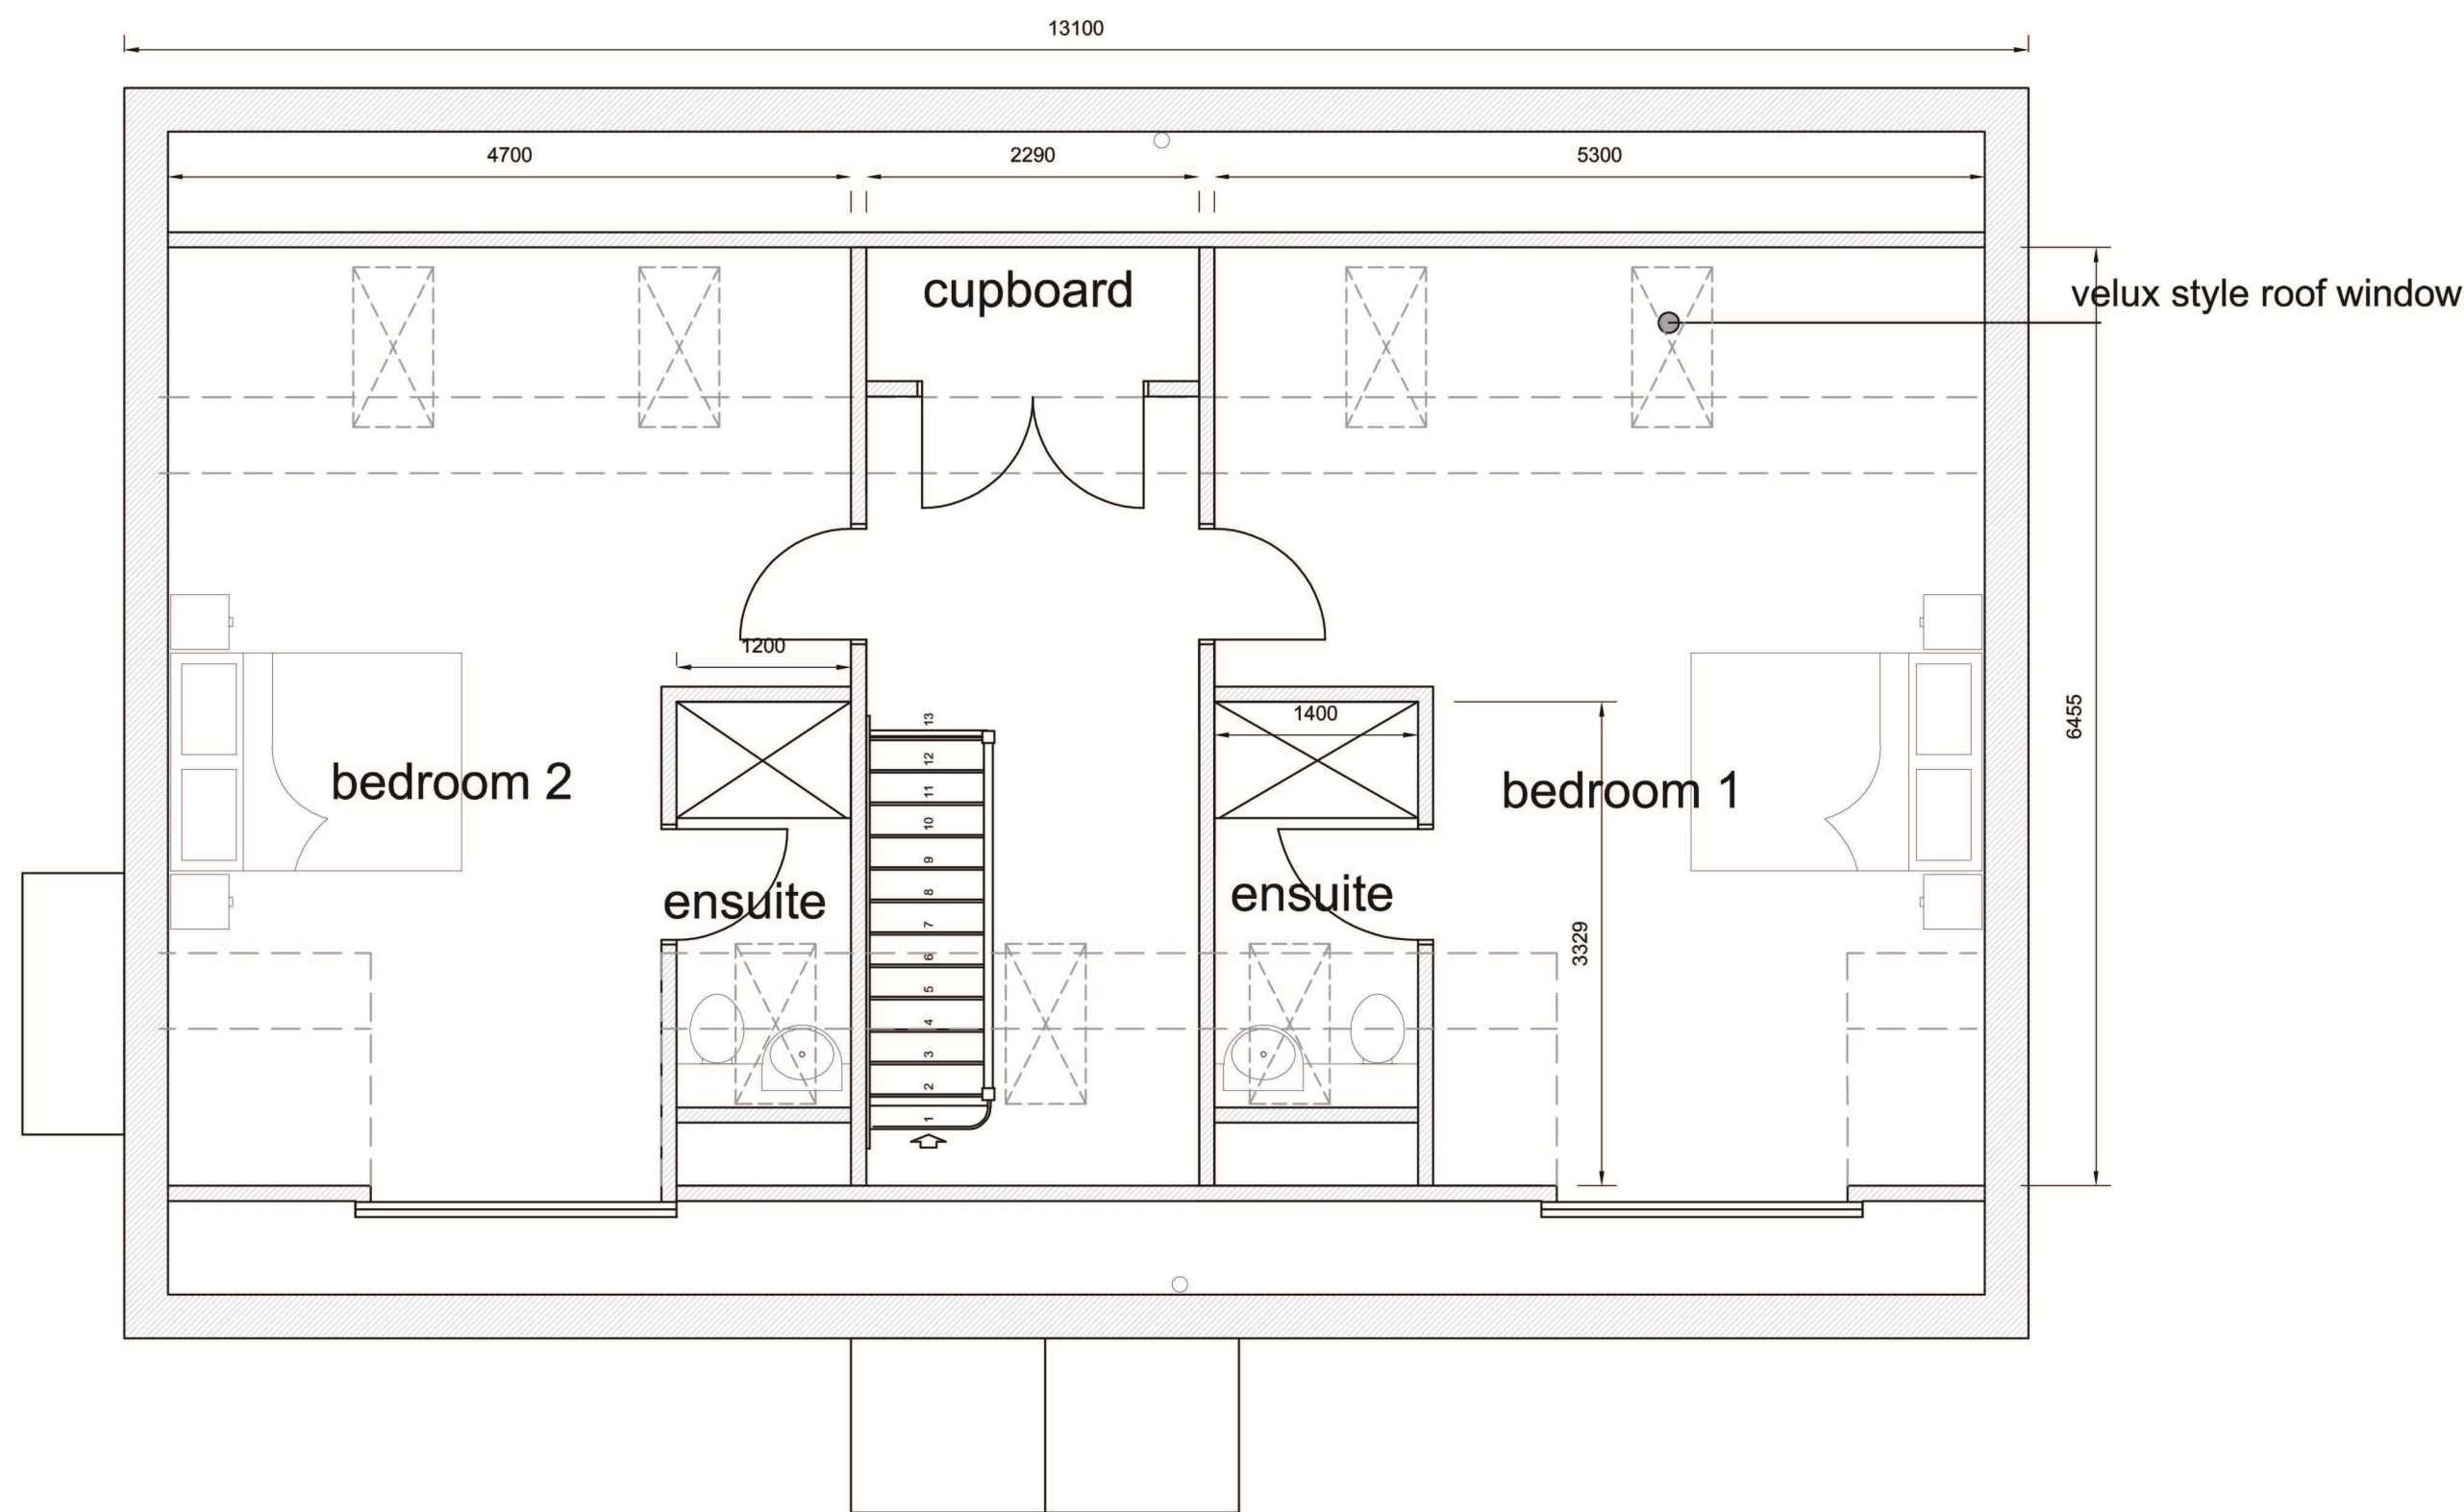

PROPOSED GARAGE ELEVATIONS (Plots 1 - 3)

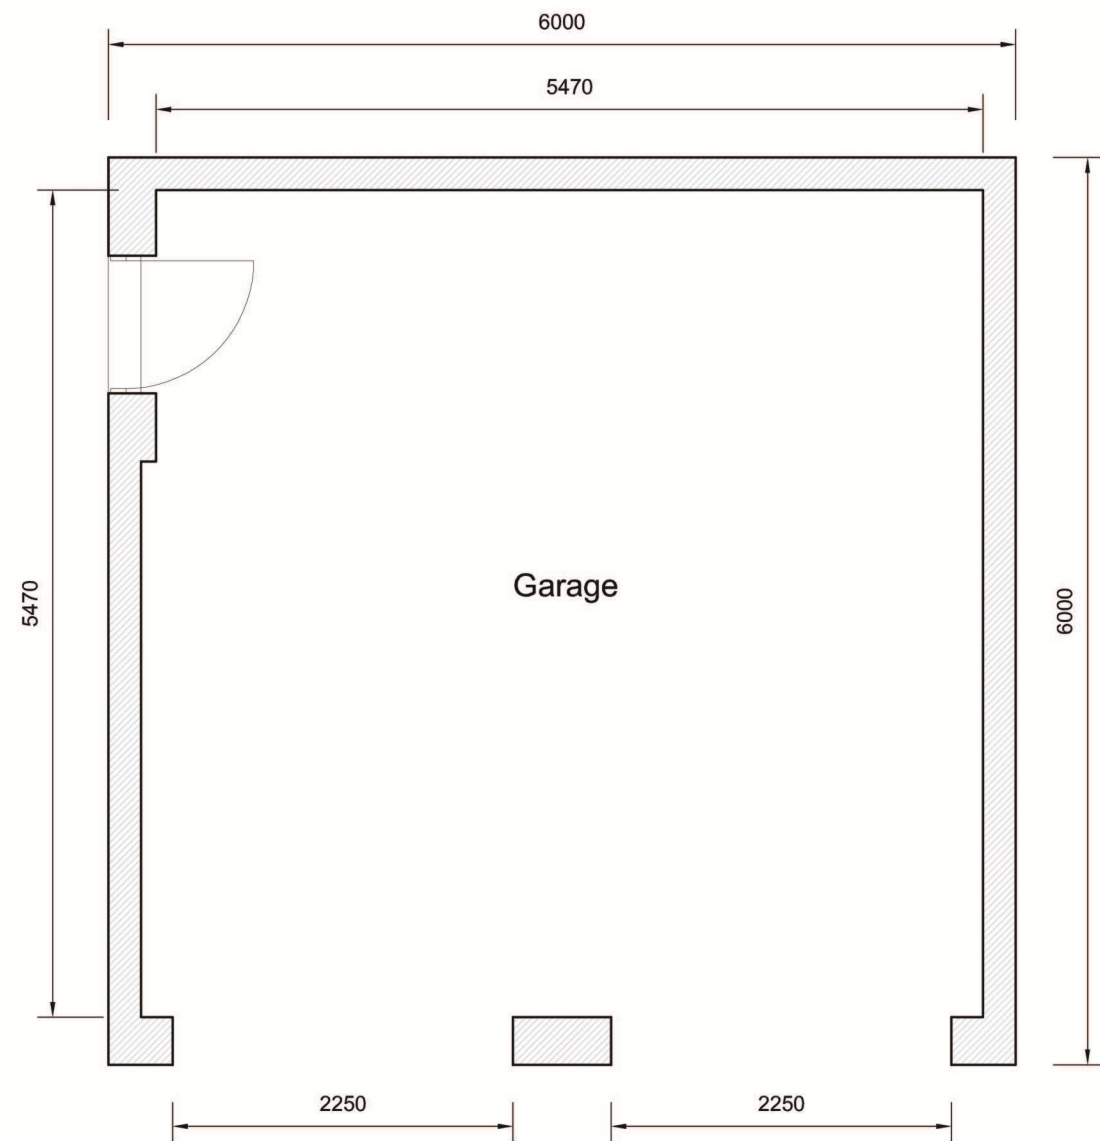

PROPOSED FLOOR PLAN
(Plots 1 - 3)

Revision	Date	Drawn	Description
Client	Julie Mann		
Project	Site rear of 54 Wargate Way		
Drawing	Planning (elevations, floor and garage plans)		

Scale 1:50, 1:100 @ A1 Drawn AWM Checked TAC Date 26/04/2018
Trevor A Clay RIBA Ltd, 14 Old Fendike Road, Weston Hills, Spalding, Lincs. PE126DD
01406 380027 07778 597975 trevor@tacarchitects.co.uk



Drawing No. 18/519/PA/005

www.tacarchitects.co.uk