



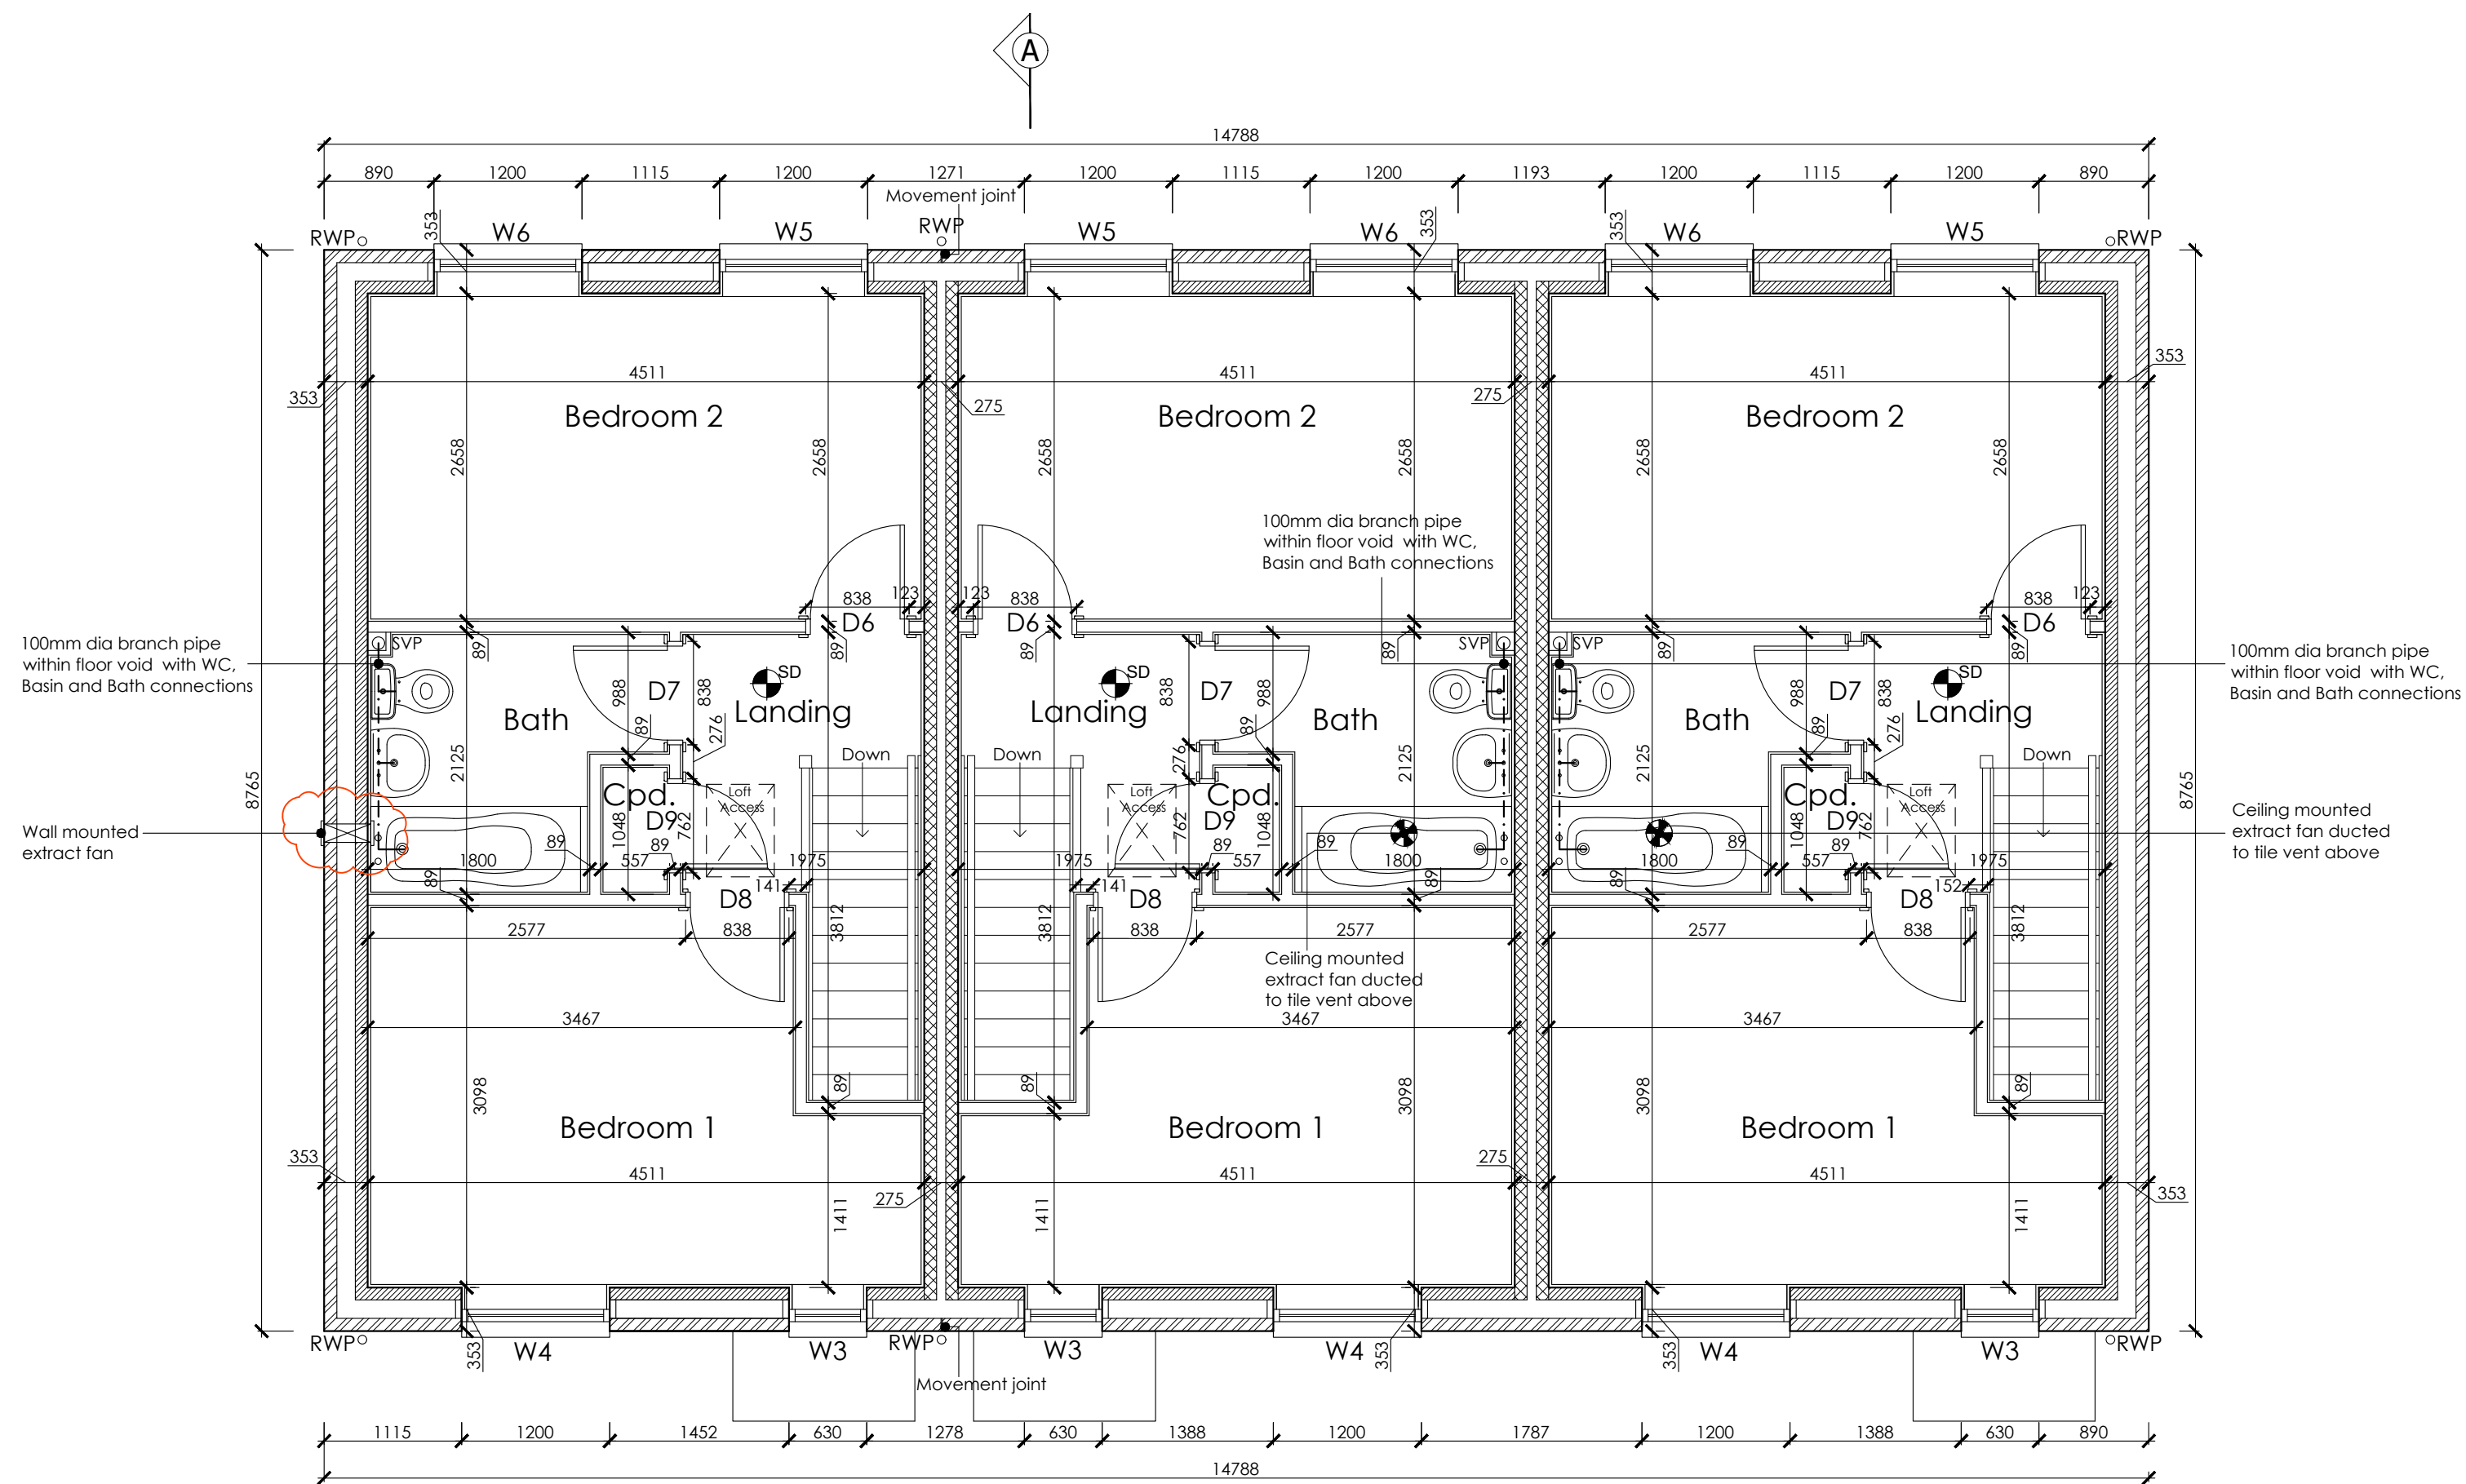

Plot 12
First Floor Plan

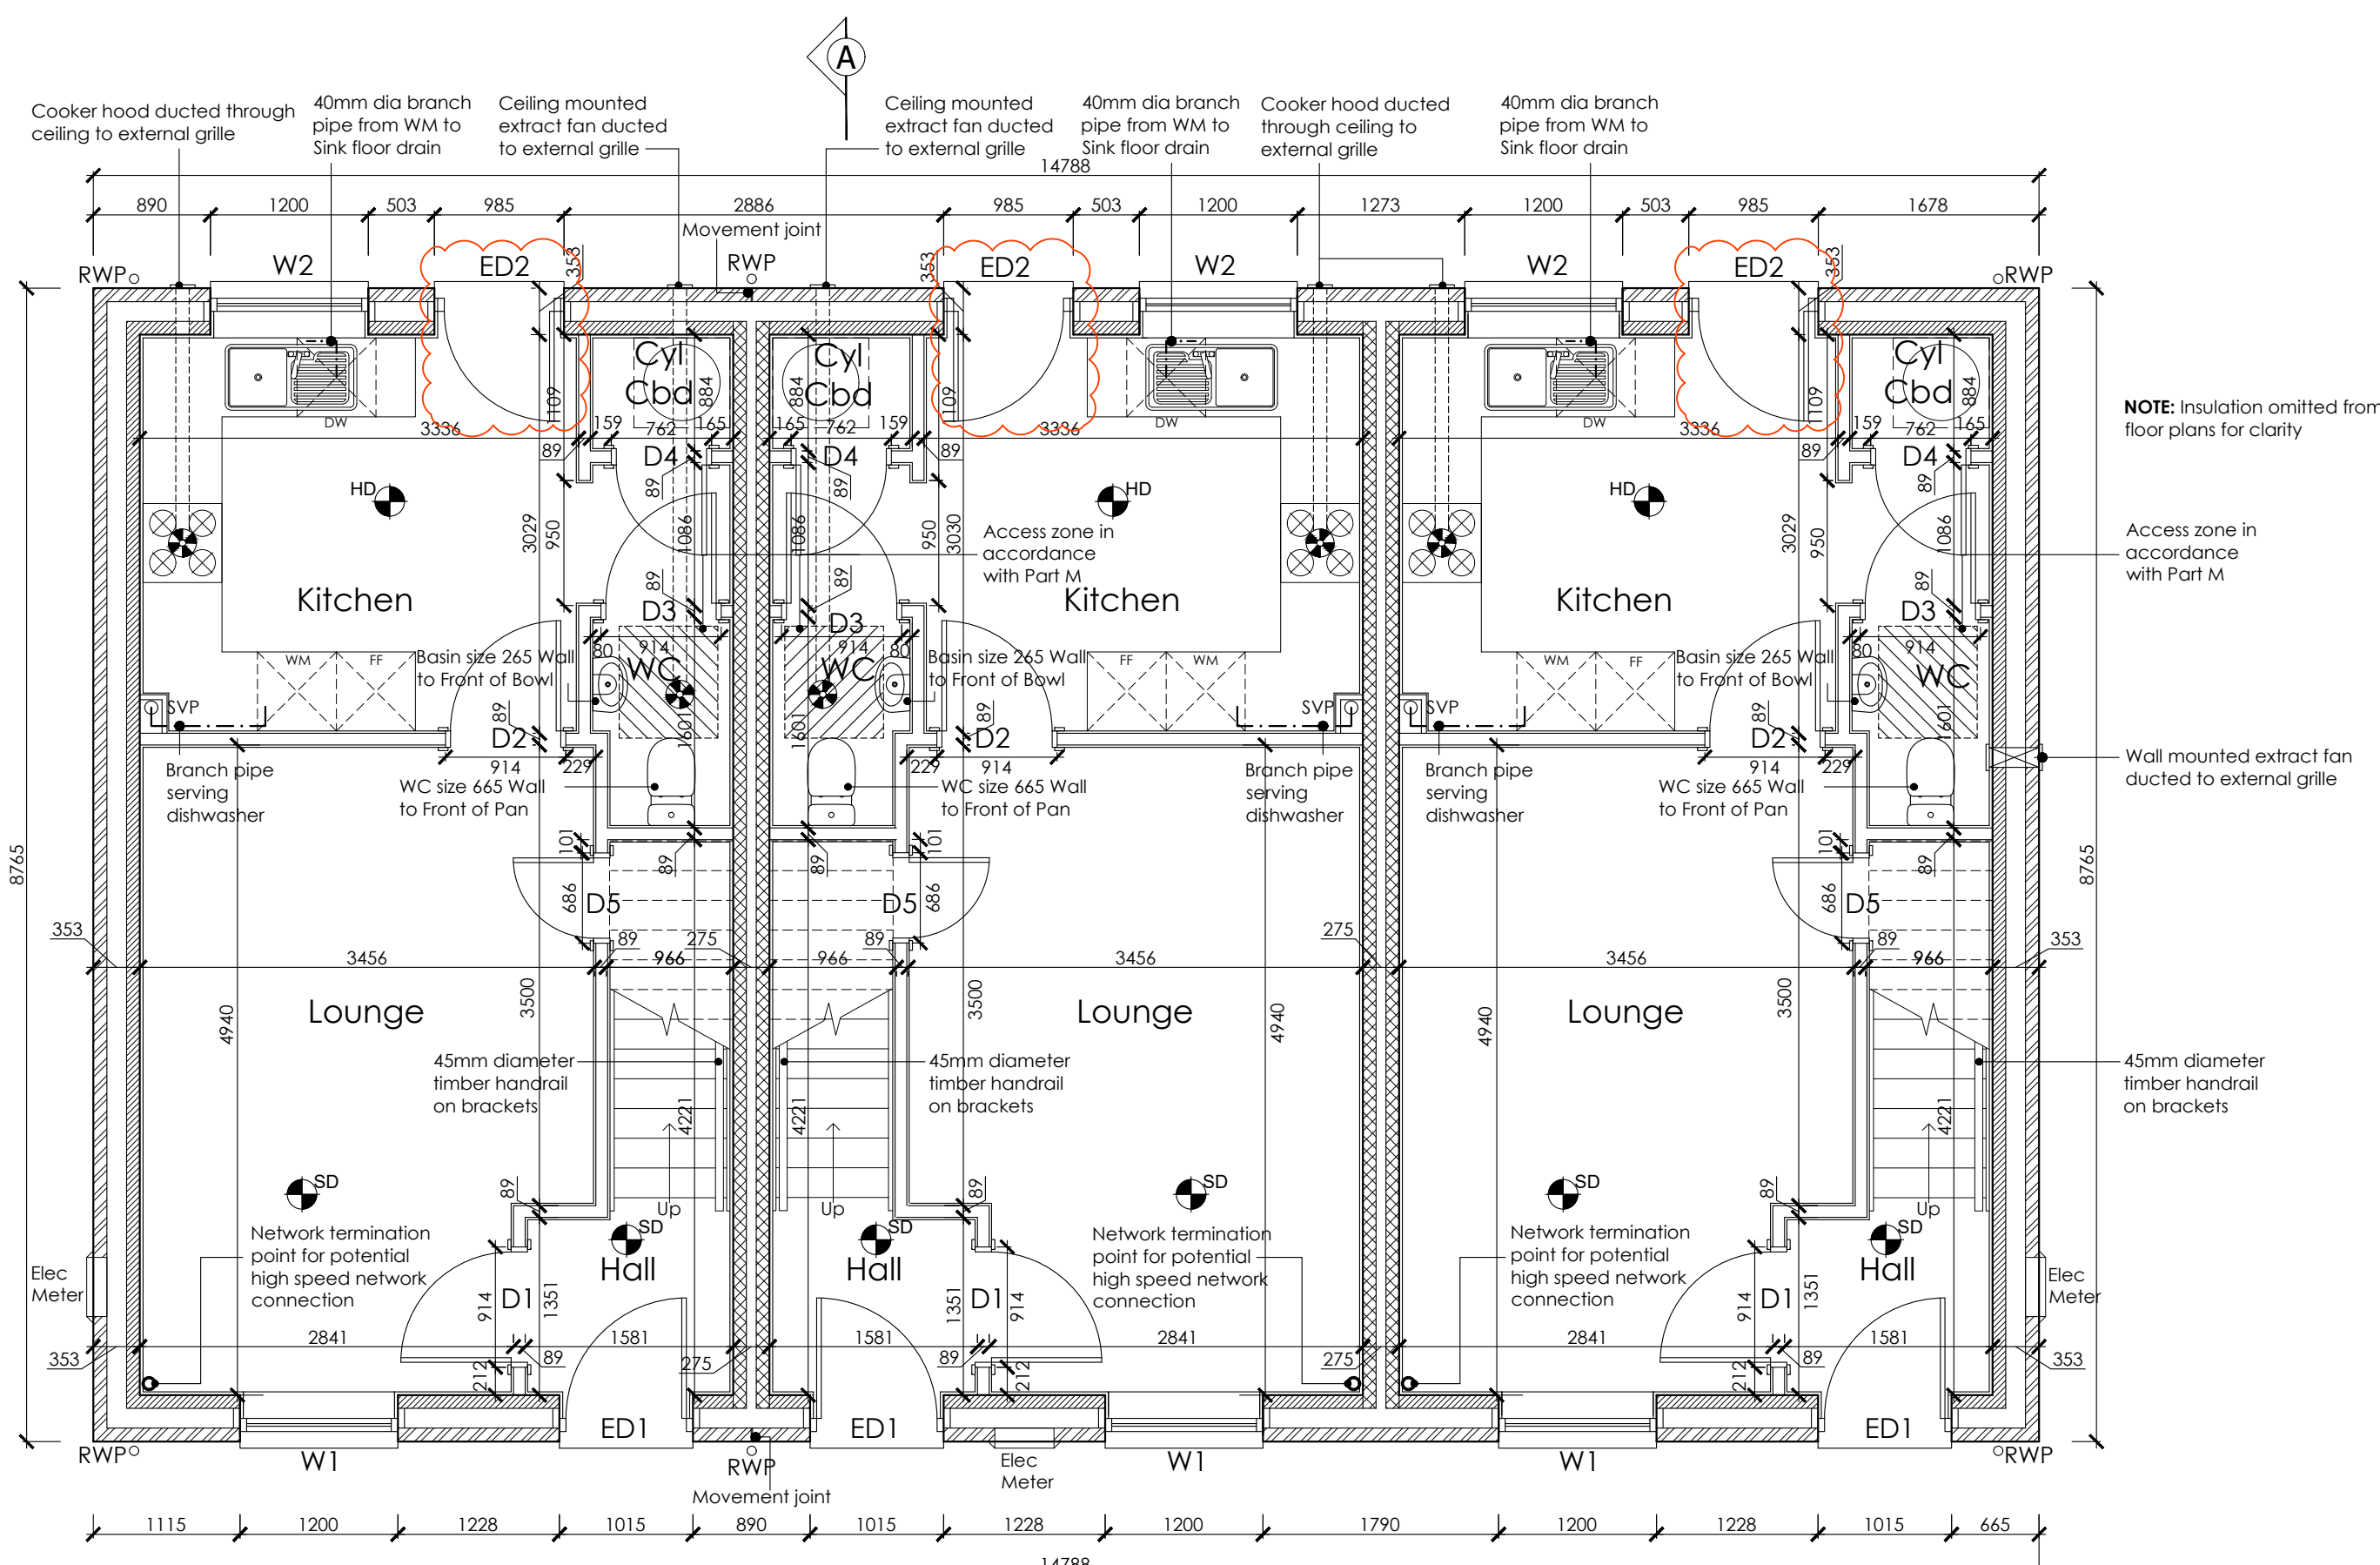

Plot 12
Ground Floor Plan

STARLING INTERNAL DOOR SCHEDULE				
REF	DESCRIPTION	WIDTH	HEIGHT	NOTES
D1	Door	838	1981	Half Door
D2	Door	838	1981	
D3	Door	838	1981	
D4	Door	686	1981	
D5	Door	610	1981	
D6	Door	762	1981	
D7	Door	762	1981	
D8	Door	762	1981	
D9	Door	686	1981	

Starling Staircase

Rise: 203.2
Going: 226
Pitch: 42°

STARLING OPENING SCHEDULE				
REF	DESCRIPTION	WIDTH	HEIGHT	NOTES
W1	Window	1200	1350	Doorset 935 door set with extra wide frame
W2	Window	1200	1050	
W3	Window	630	1200	
W4	Window	1200	1200	
W5	Window	1200	1200	
W6	Window	1200	1200	
ED1	Door	1015	2100	
ED2	Door	985	2100	

A	14.02.2023	OS	Utility door amended to have larger frame. Bathroom extractor to plot 12 amended to wall extractor.
REVISION	DATE	DRAWN	DESCRIPTION

ISSUE STATUS

PRELIMINARY

KING'S LYNN INNOVATION CENTRE,
INNOVATION DRIVE, KING'S LYNN,
PE30 8BY

T: 01553 970033
E: design@studio11architecture.co.uk
W: www.studio11architecture.co.uk

CLIENT RTW Construction & Developments Ltd

PROJECT Proposed Residential Development on land off Boston Road, Gosberton

DRAWING The Starling - Floor Plans and Opening Schedules
Plots 12, 13, 14

DRAWN	PROJECT DESIGNER	PROJECT DIRECTOR
OS	KB	KB
DATE	SCALE	PAPER SIZE
08.12.2022	1:50	A1

DRAWING NUMBER 525.Sta.P12.WD.02

Working in partnership with Ralph Charman Associates & Eleven Consultants