




PROPOSED EAST ELEVATION

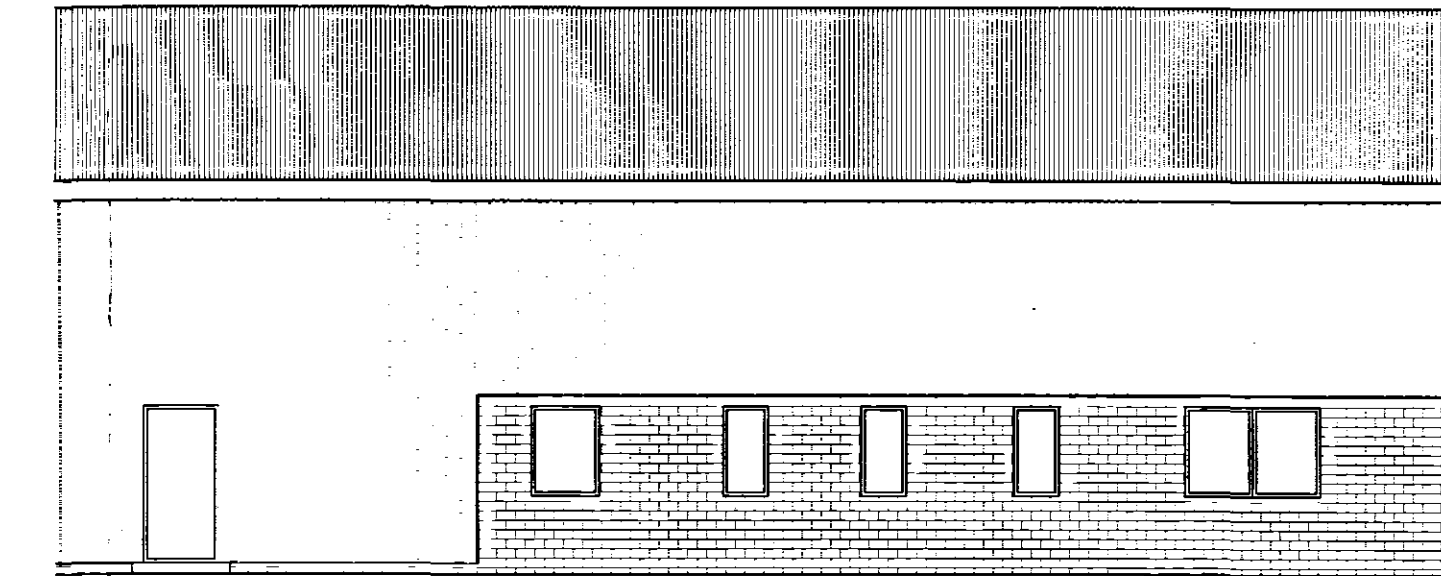

EXISTING EAST ELEVATION (PART)

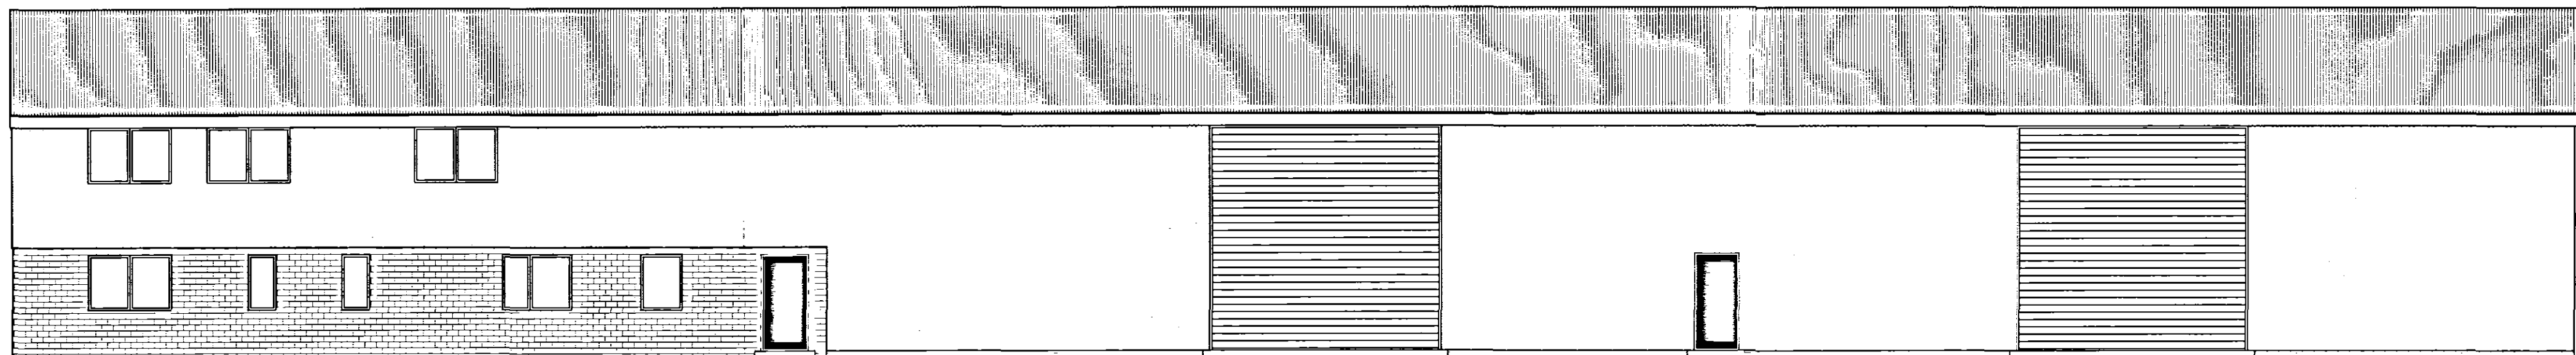

PROPOSED WEST ELEVATION

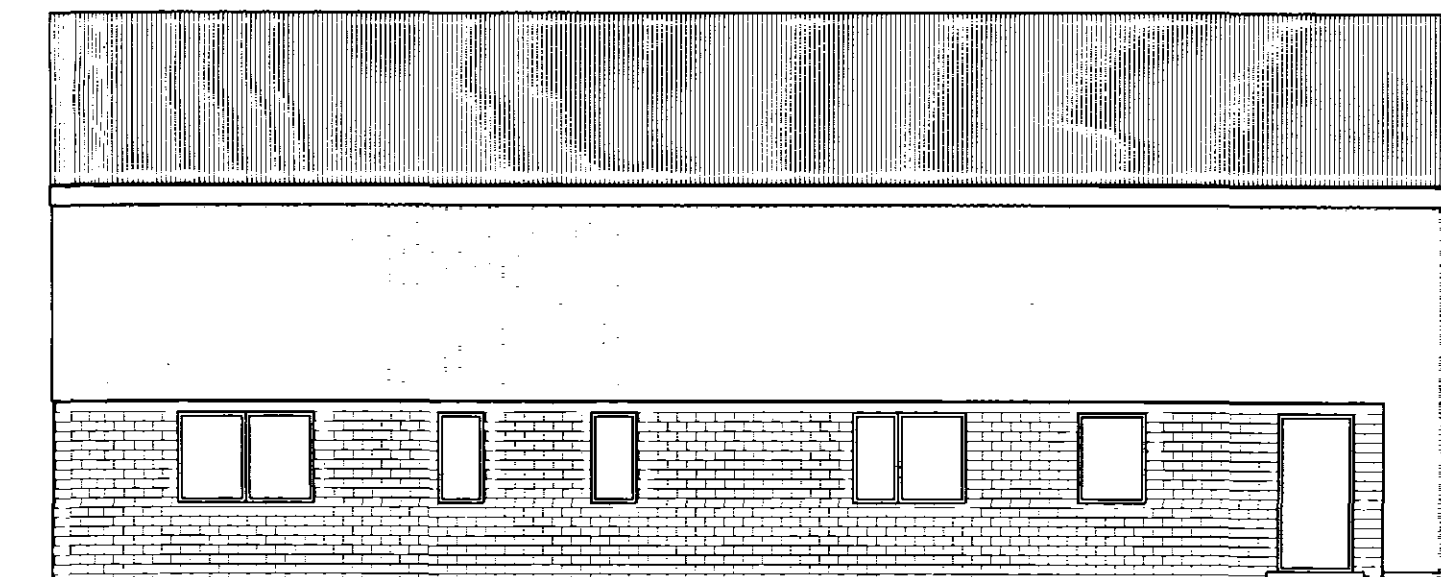


EXISTING WEST ELEVATION (PART)




PROPOSED FRONT ELEVATION

New tinted glass/polyester powder coated
framed curtain walling to Entrance Hall
incorporating sliding entrance doors

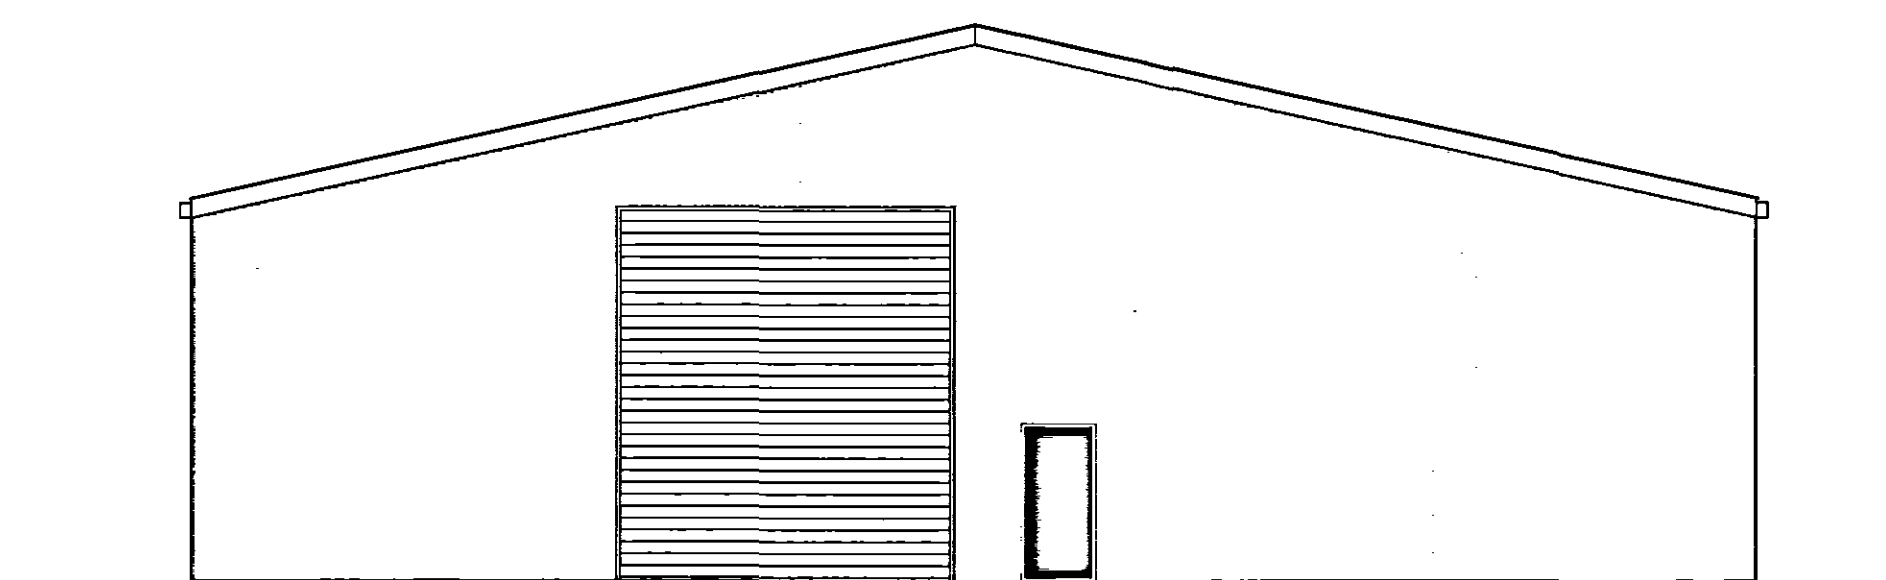


EXISTING & PROPOSED REAR ELEVATION

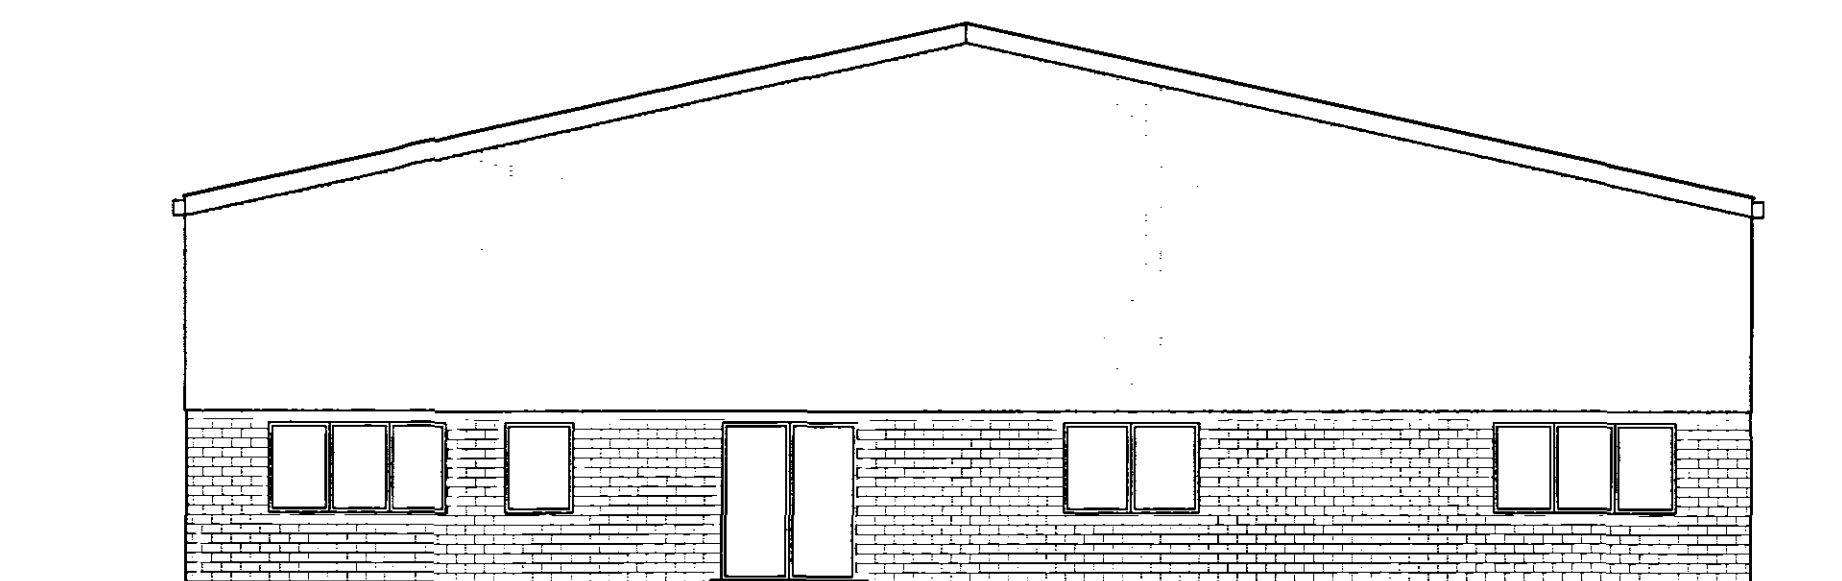

EXISTING FRONT ELEVATION

SUPERCEDED

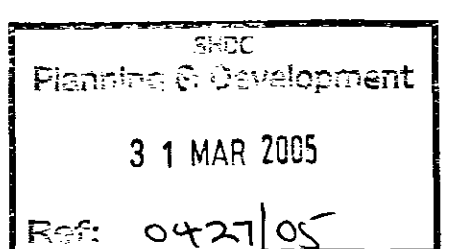

ROCHFORD
PROJECT SERVICES

33 Mount Ephraim Tunbridge Wells
Kent TN4 8AA
T : 01892 775733 F : 01892 775738
E : rochford.ps@btinternet.com

Project: BELCHMIRE LANE
GOSBERTON

Client: SMC Ltd.

Title: EXISTING & PROPOSED
ELEVATIONS

Drawn: GWB Date: Jan 2005

Scale: 1:100

Dwg Nr: 3016/P/002 Rev: ~