




PROPOSED EAST ELEVATION

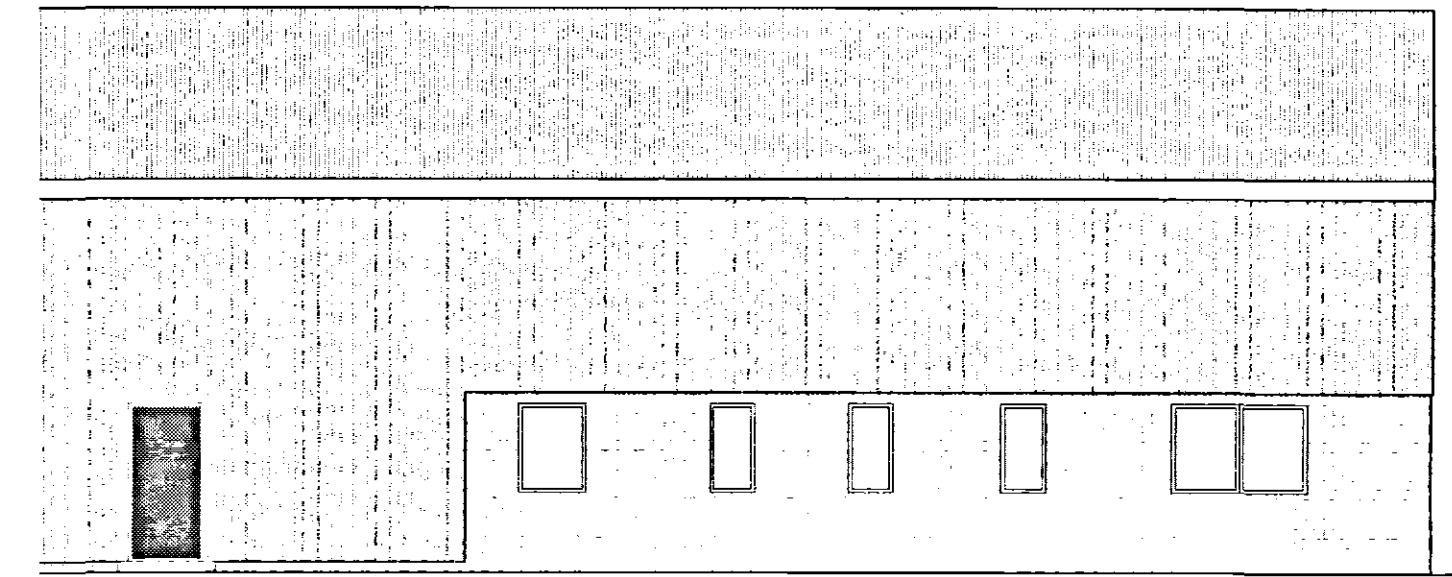


EXISTING EAST ELEVATION (PART)

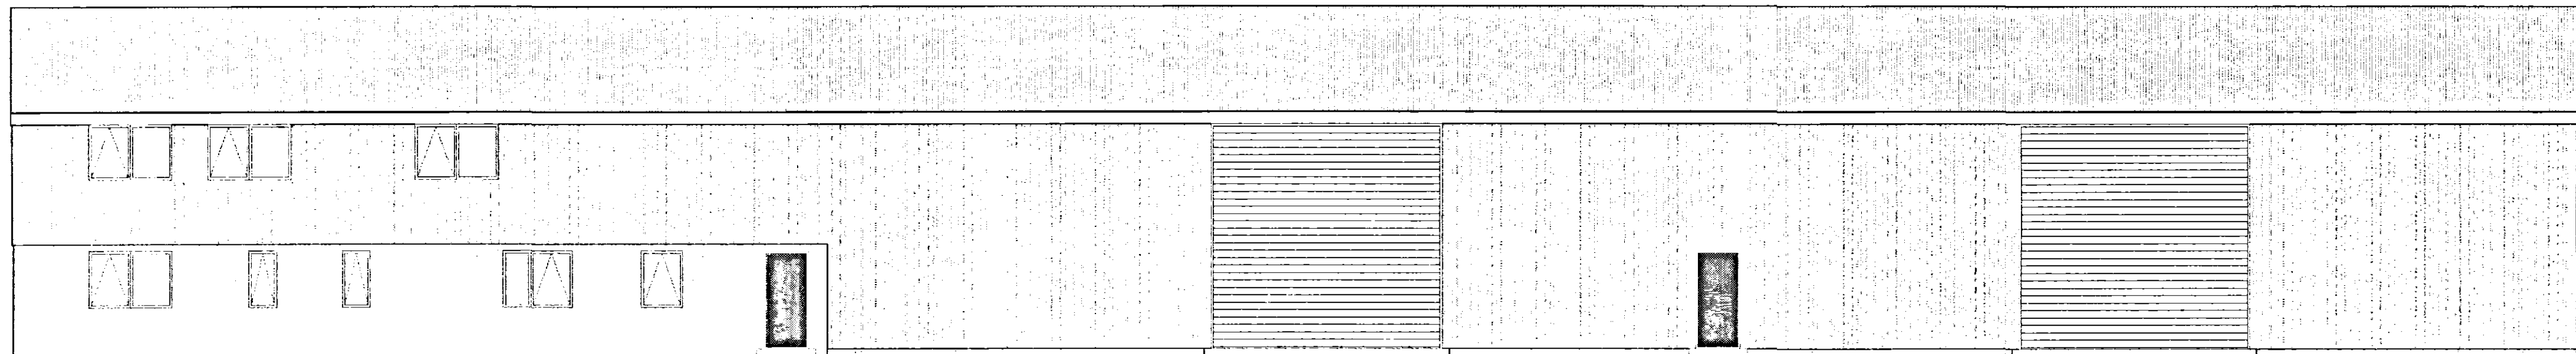


PROPOSED WEST ELEVATION

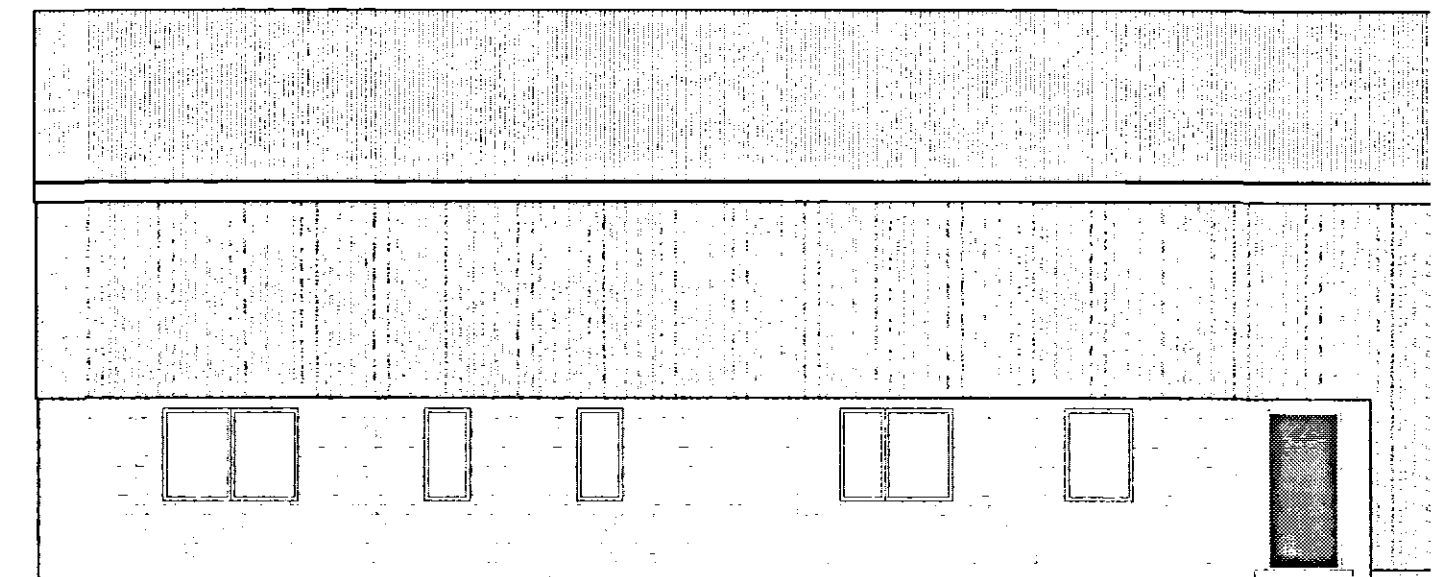



EXISTING WEST ELEVATION (PART)

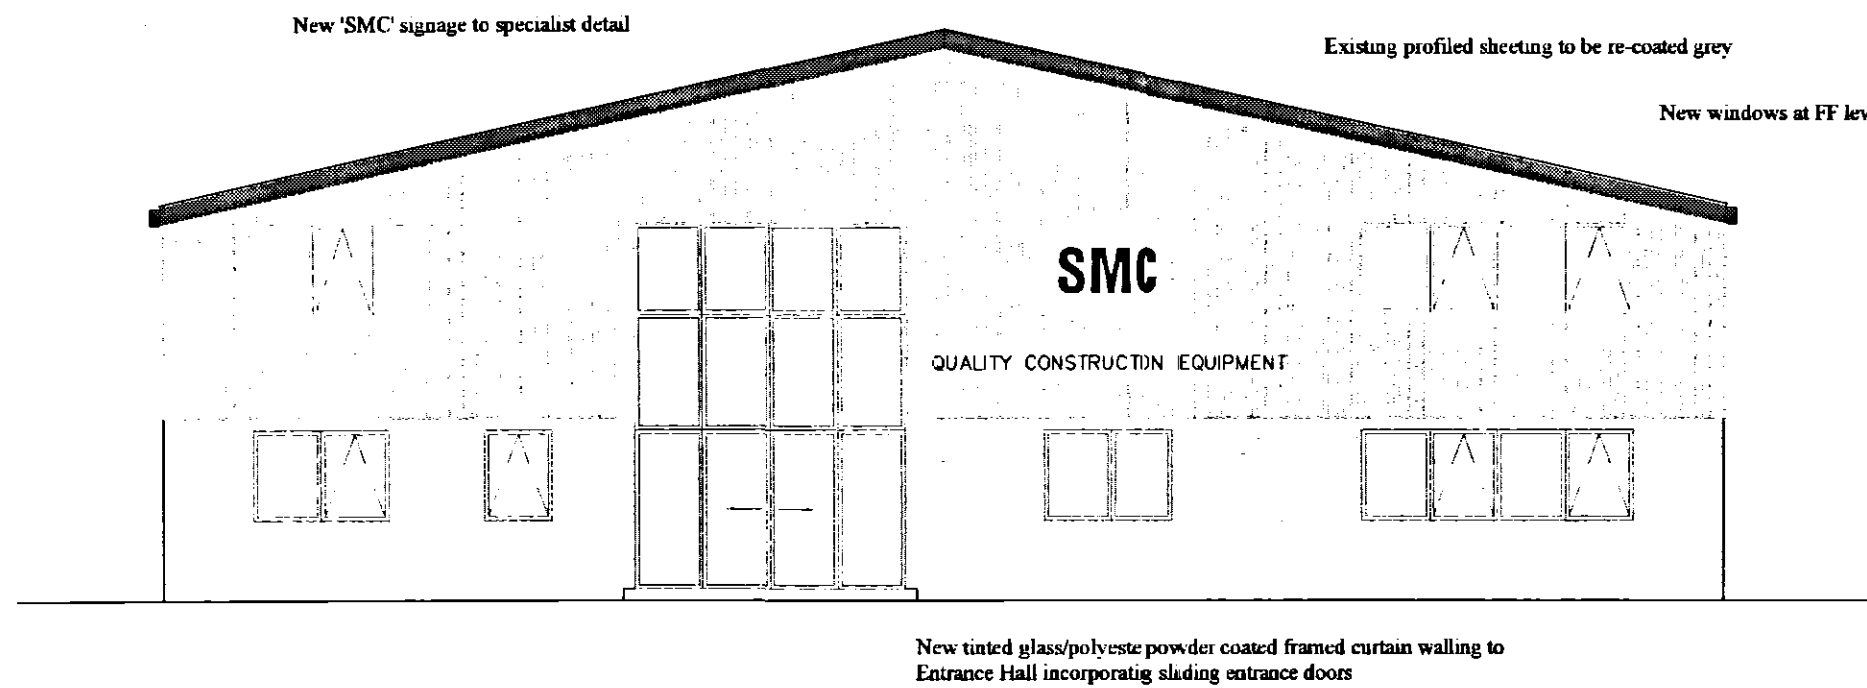

PROPOSED FRONT ELEVATION

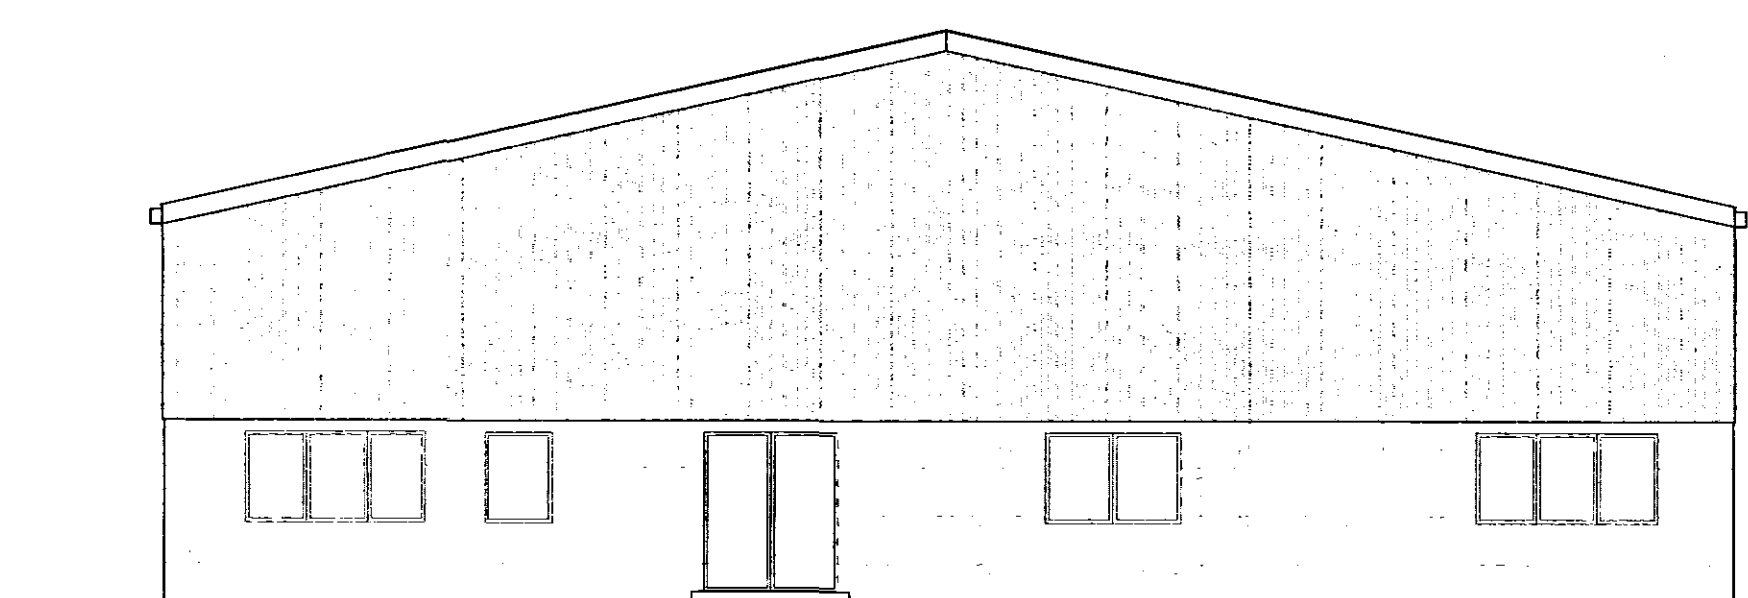

EXISTING FRONT ELEVATION

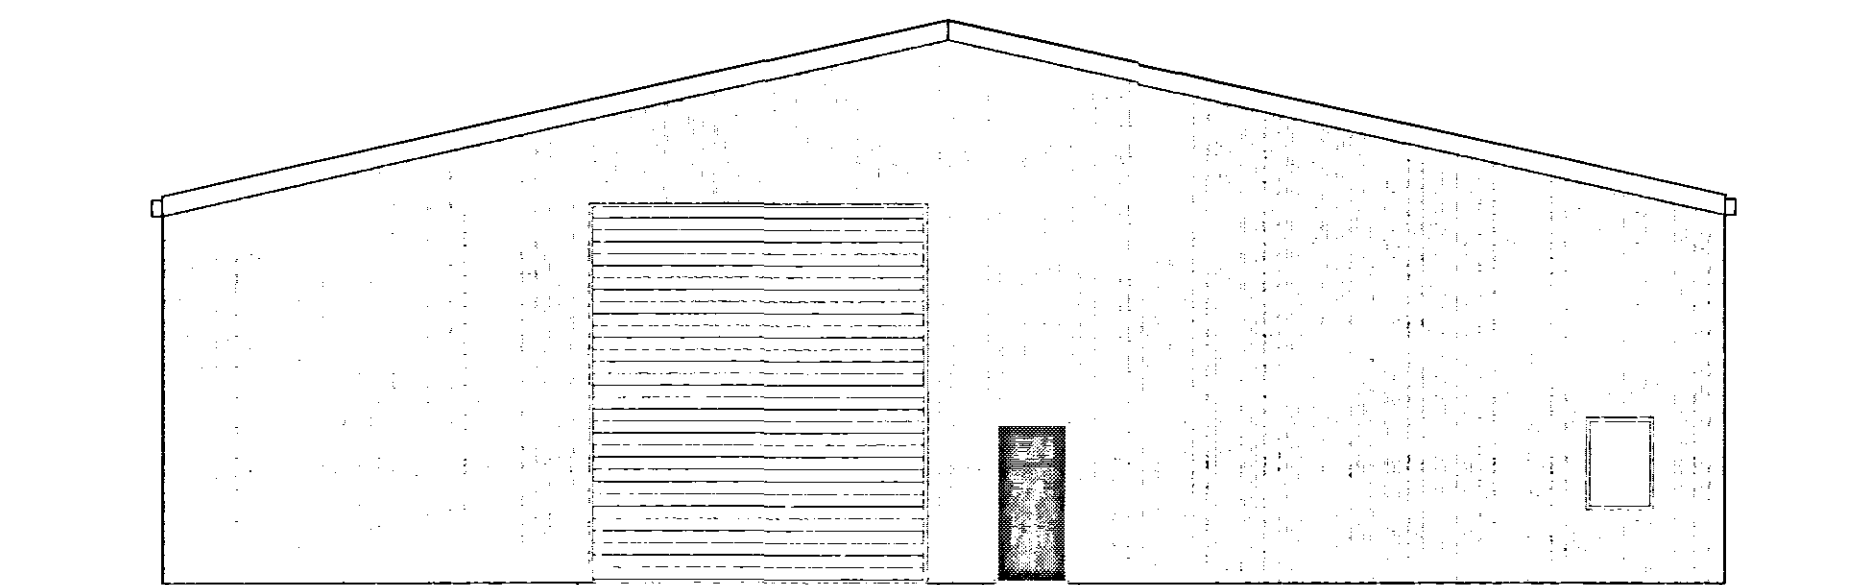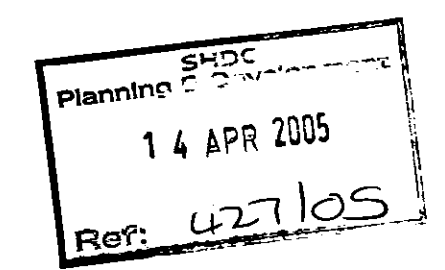

EXISTING & PROPOSED REAR ELEVATION

ROCHFORD
PROJECT SERVICES
 33 Mount Ephraim Tunbridge Wells
 Kent TN4 8AA
 T : 01892 775733 F : 01892 775738
 E : rochford.ps@btinternet.com

Project: BELCHMIRE LANE
 GOSBERTON
 Client: SMC Ltd.
 Title: EXISTING & PROPOSED
 ELEVATIONS
 Drawn: GWB Date: Jan 2005
 Scale: 1:100



Dwg Nr: 3016/PRE/002 Rev: A

Revision A (5th April 2005) : Fenestration and signage to front elevation amended

This drawing must not be reproduced in whole or part without written consent.
 Do not scale from this drawing. Written dimensions to be checked on site.