
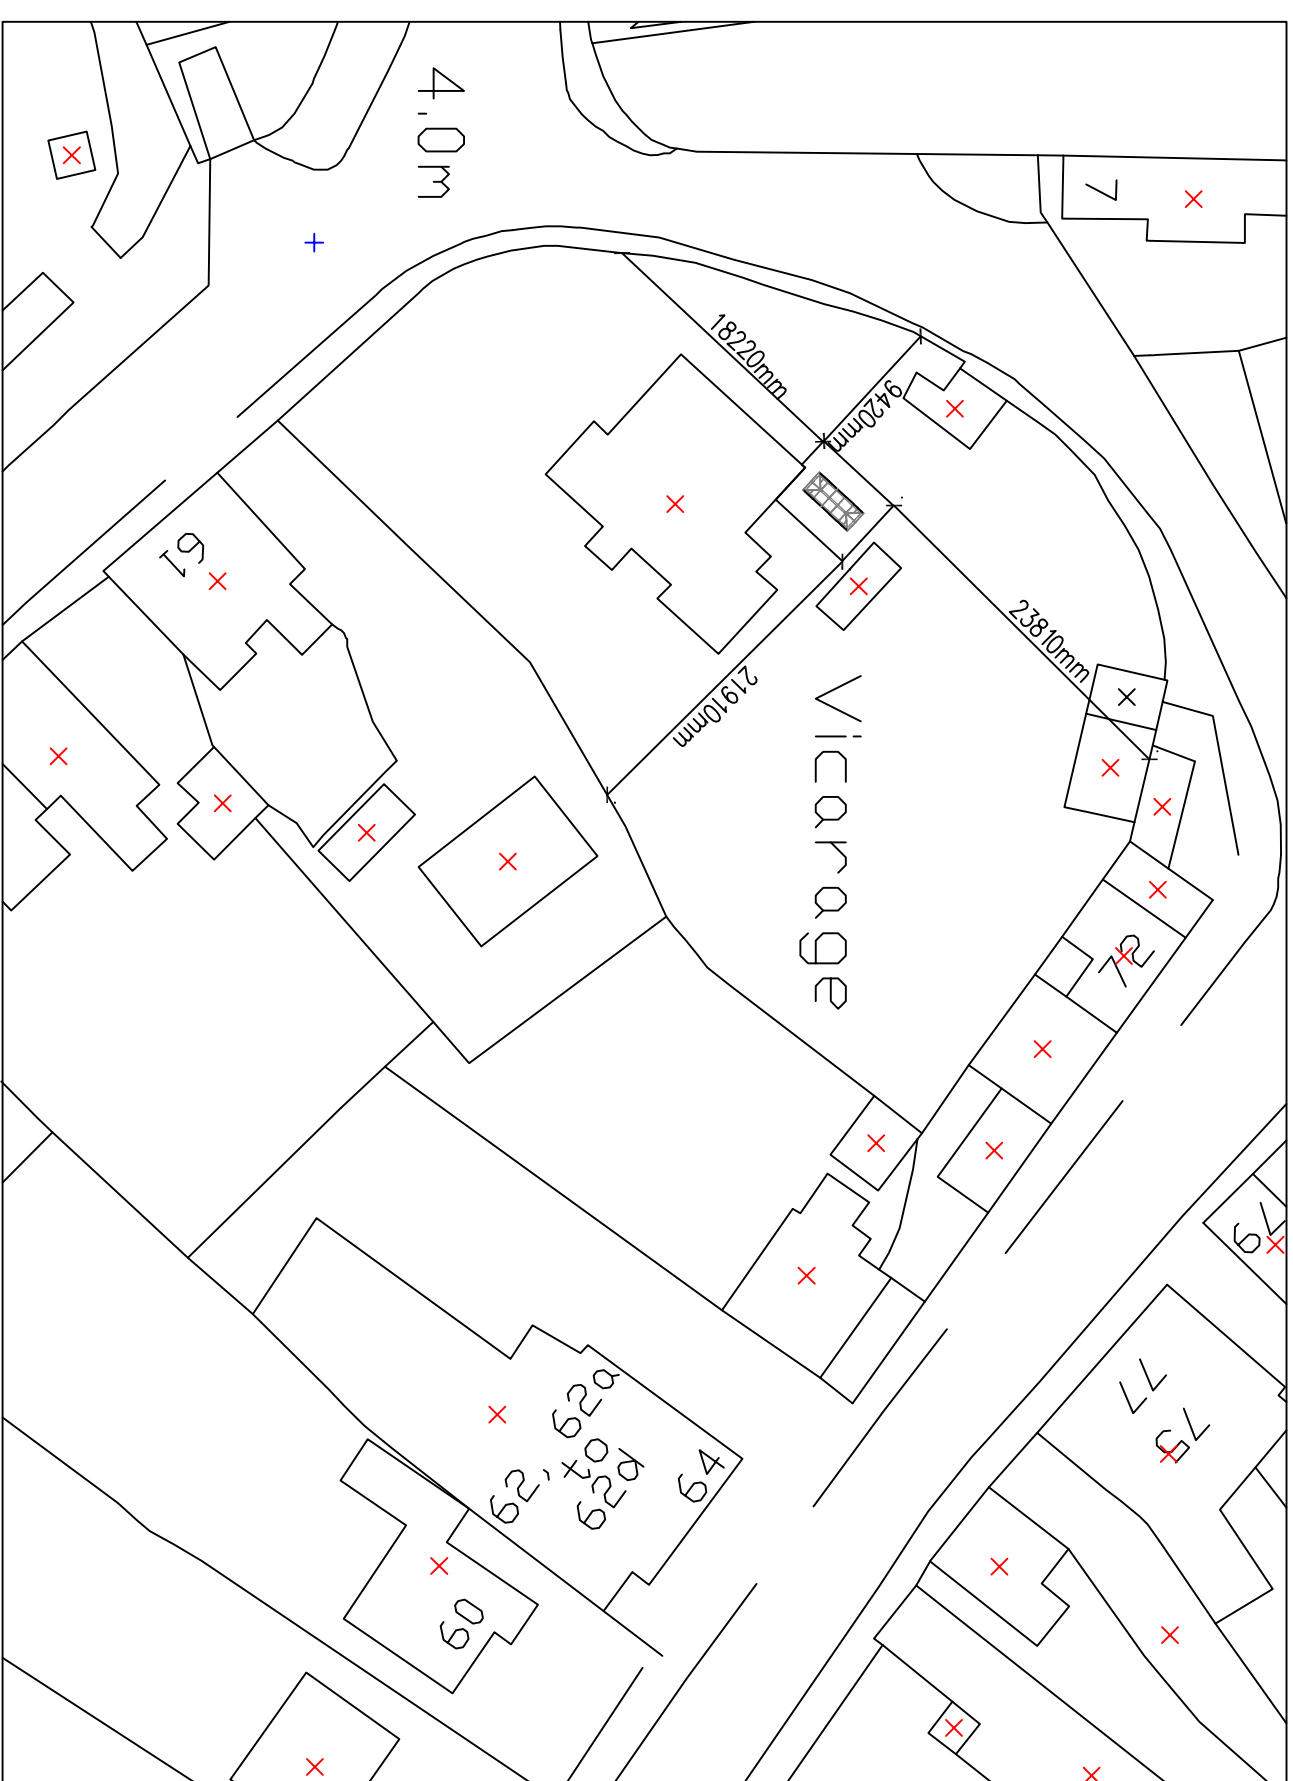
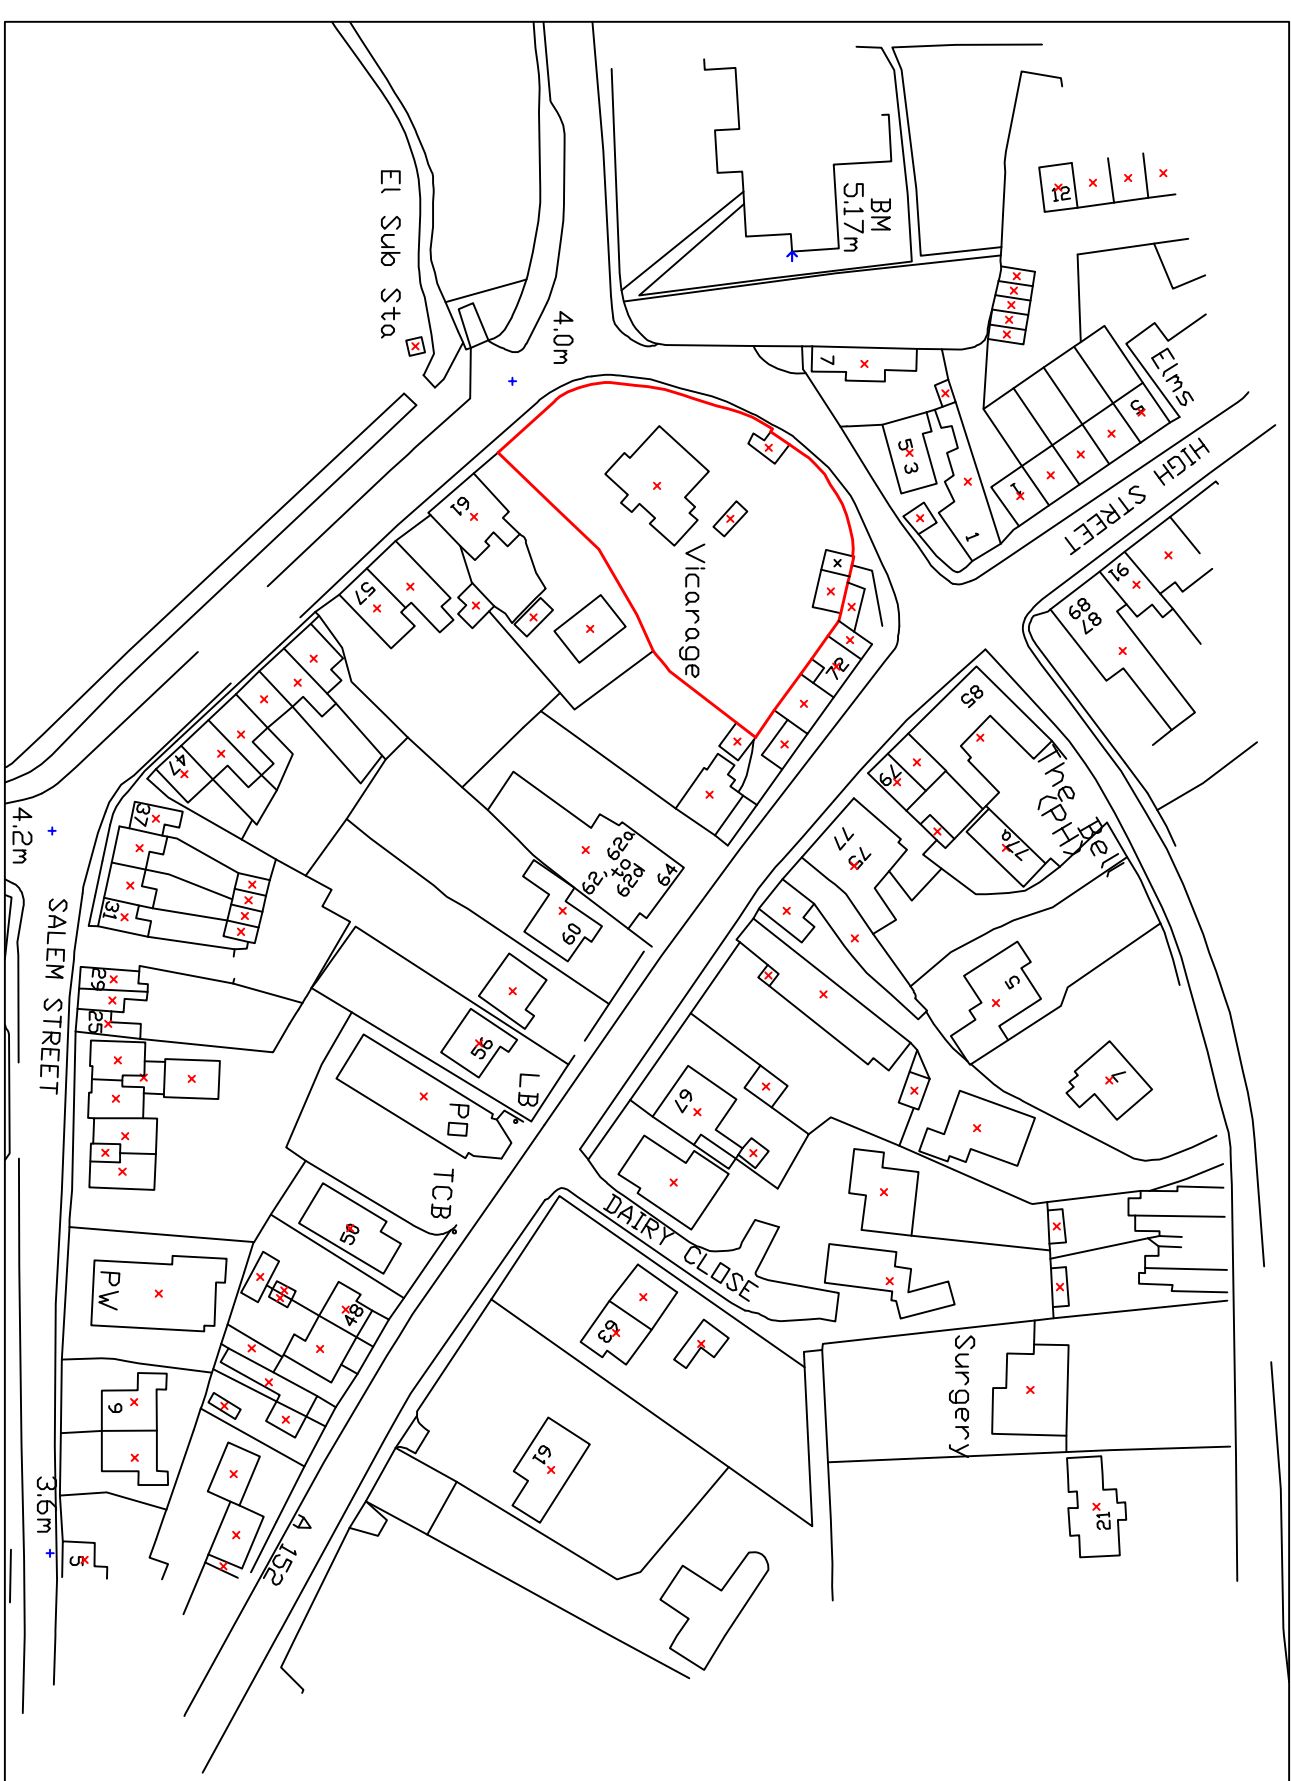
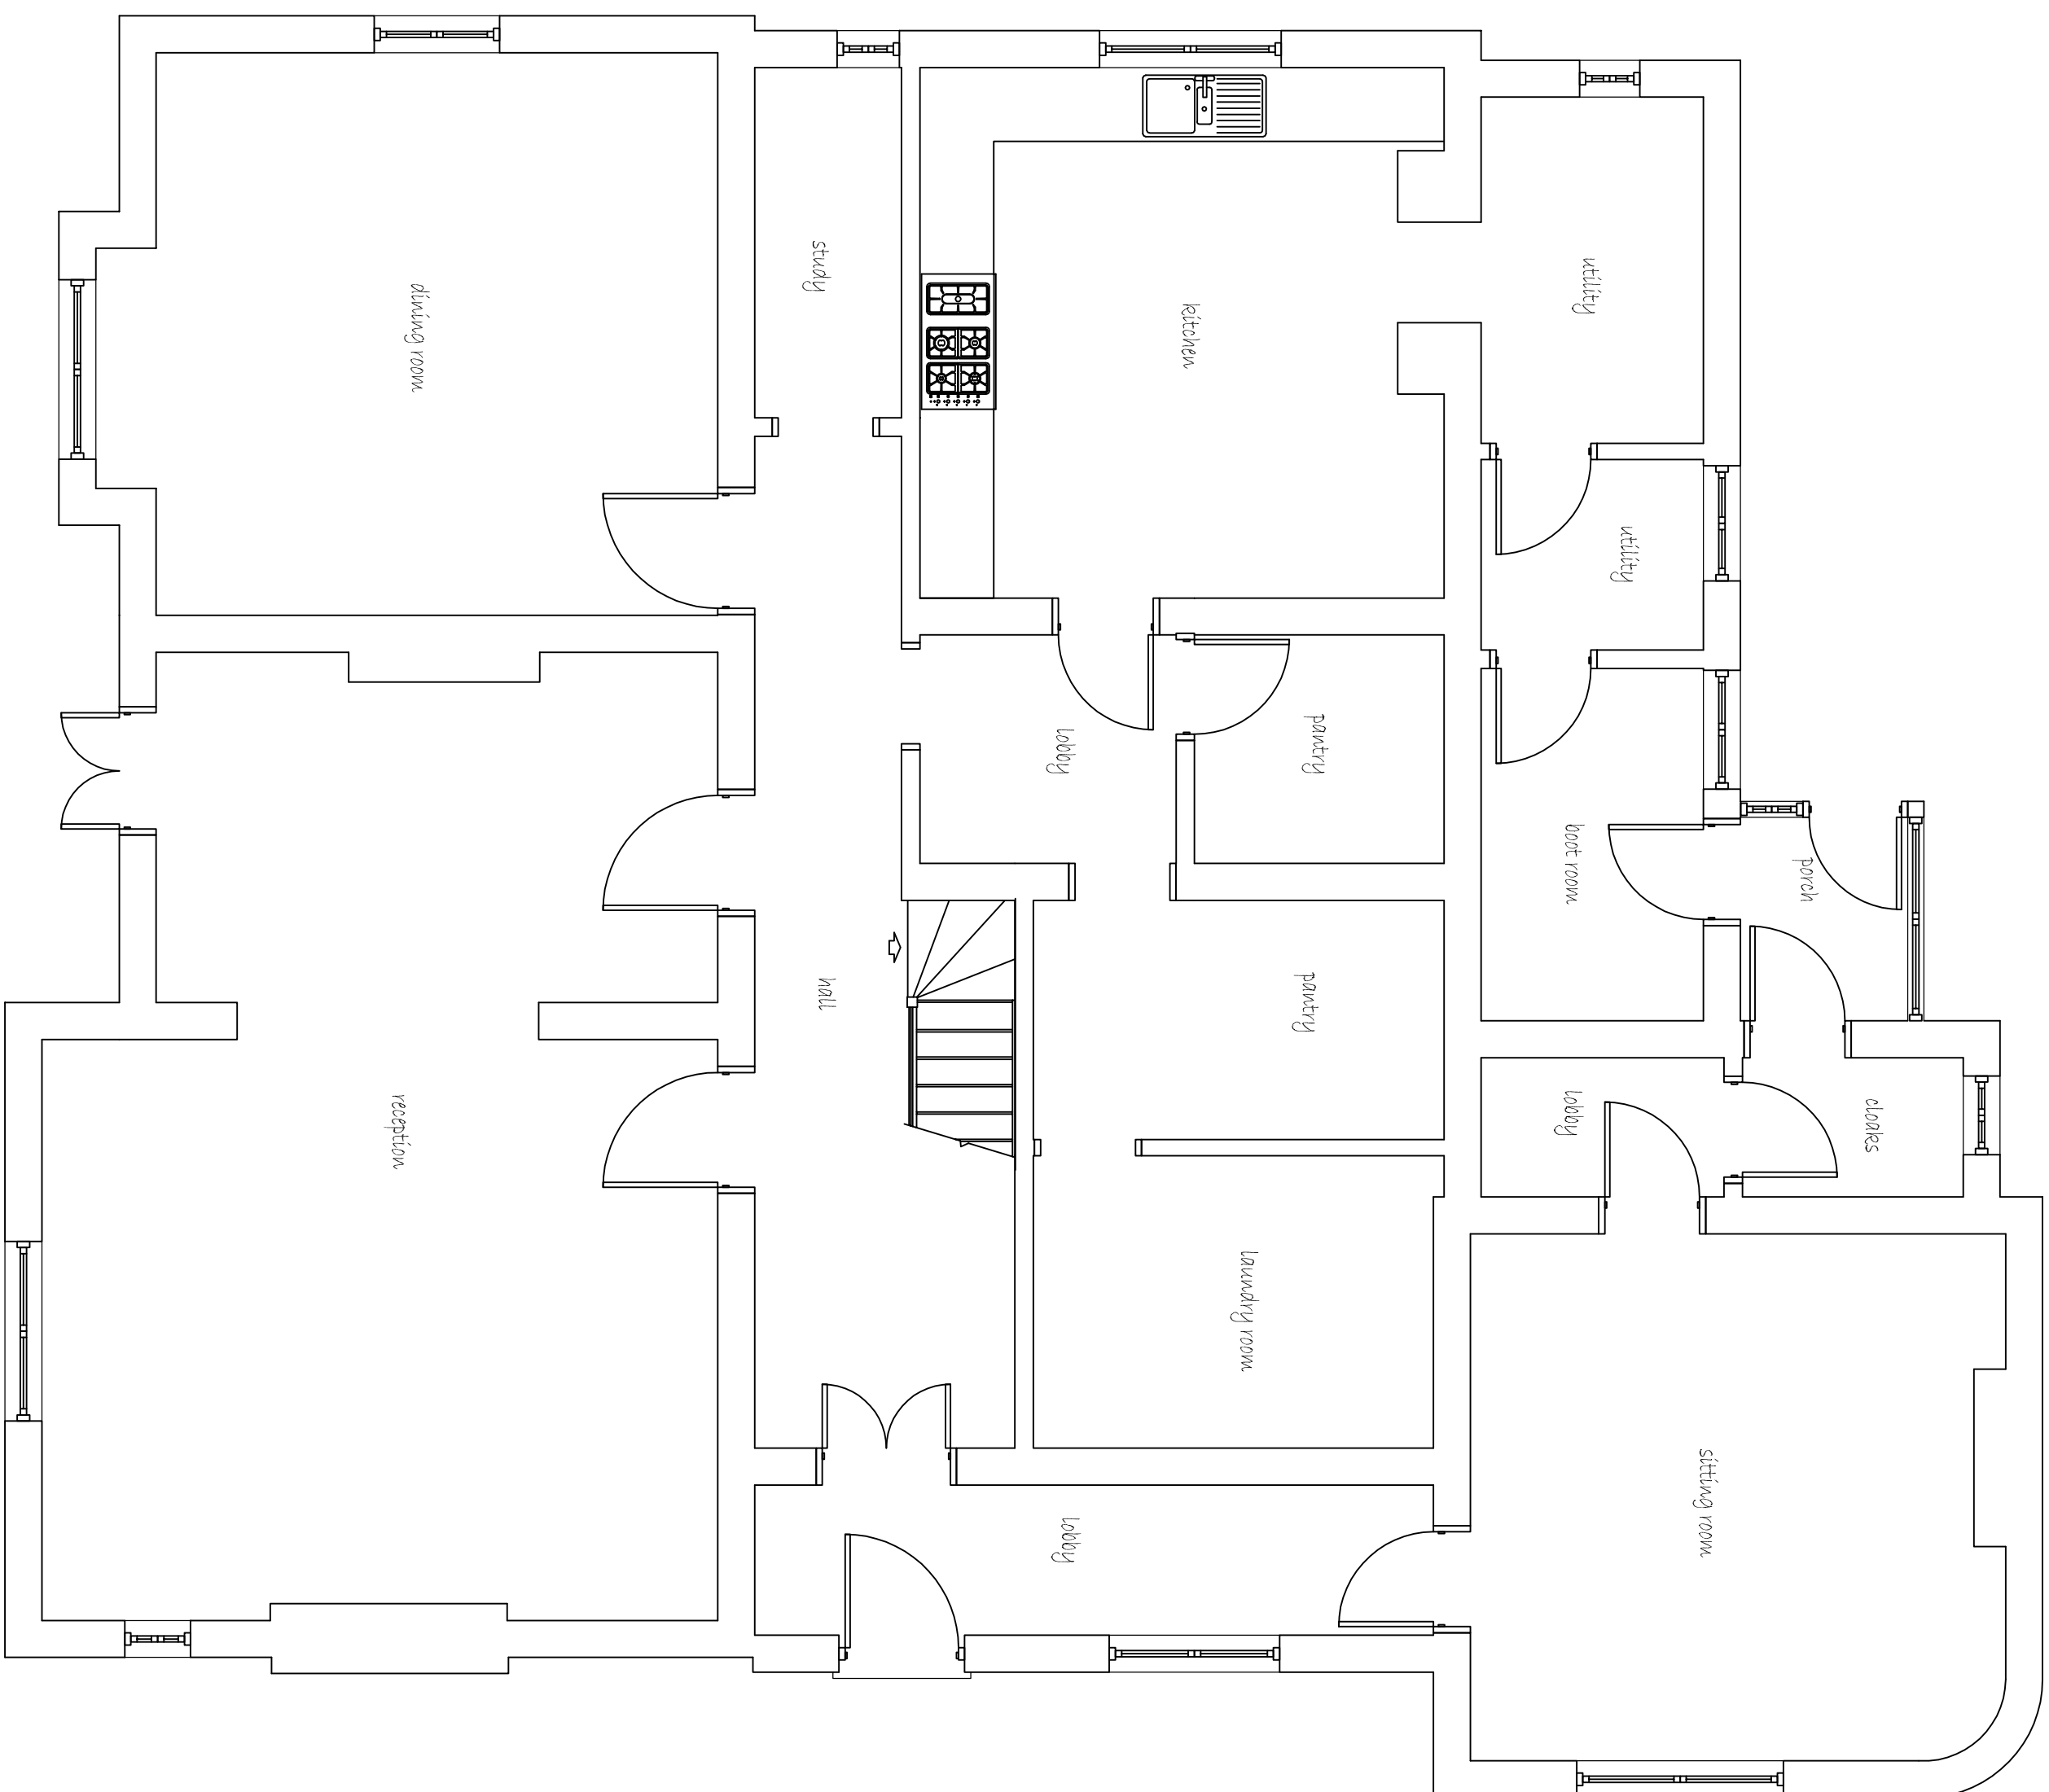
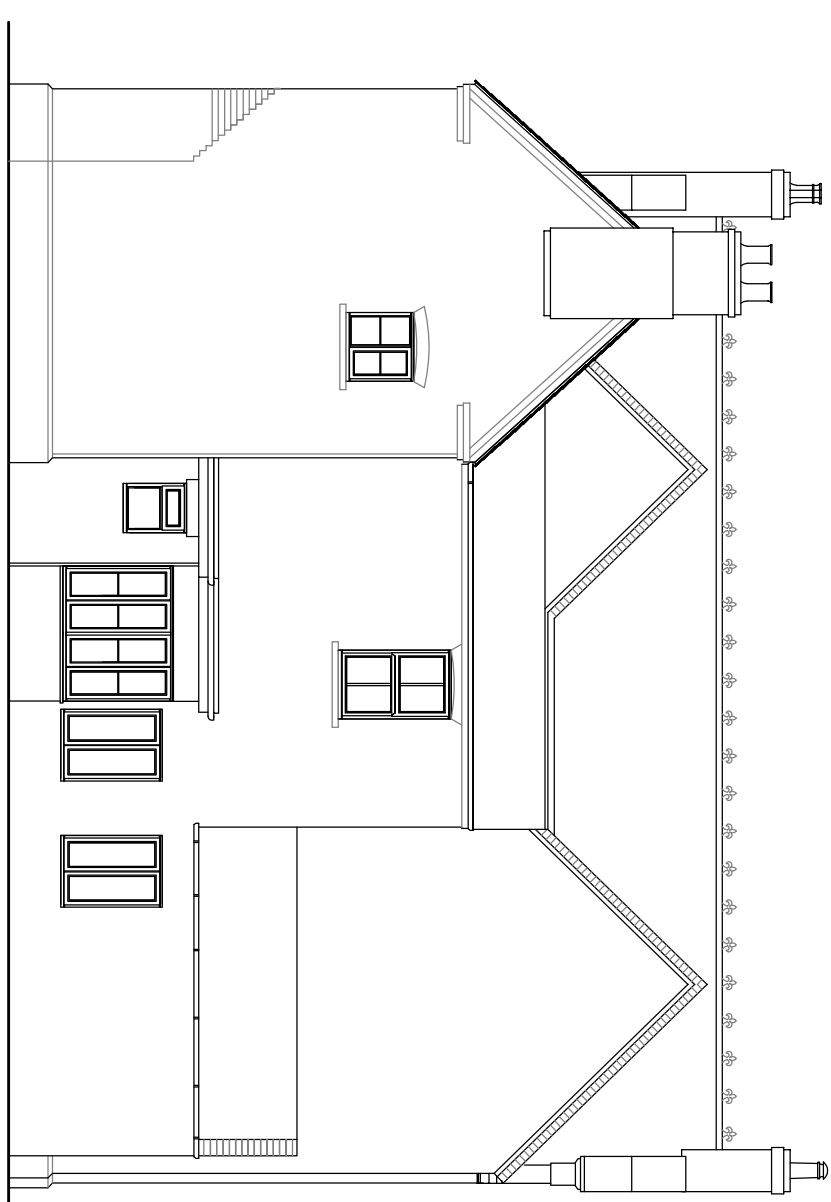
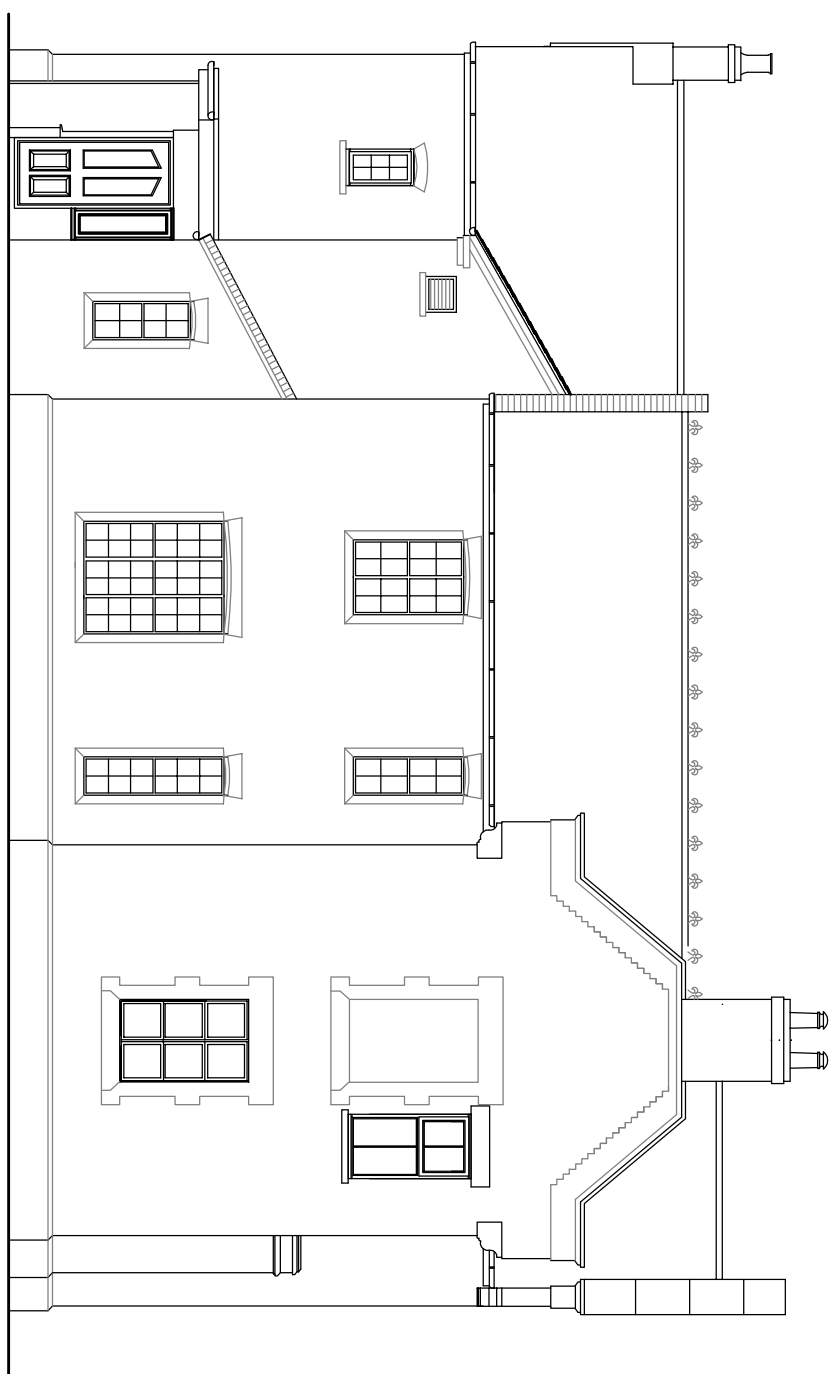
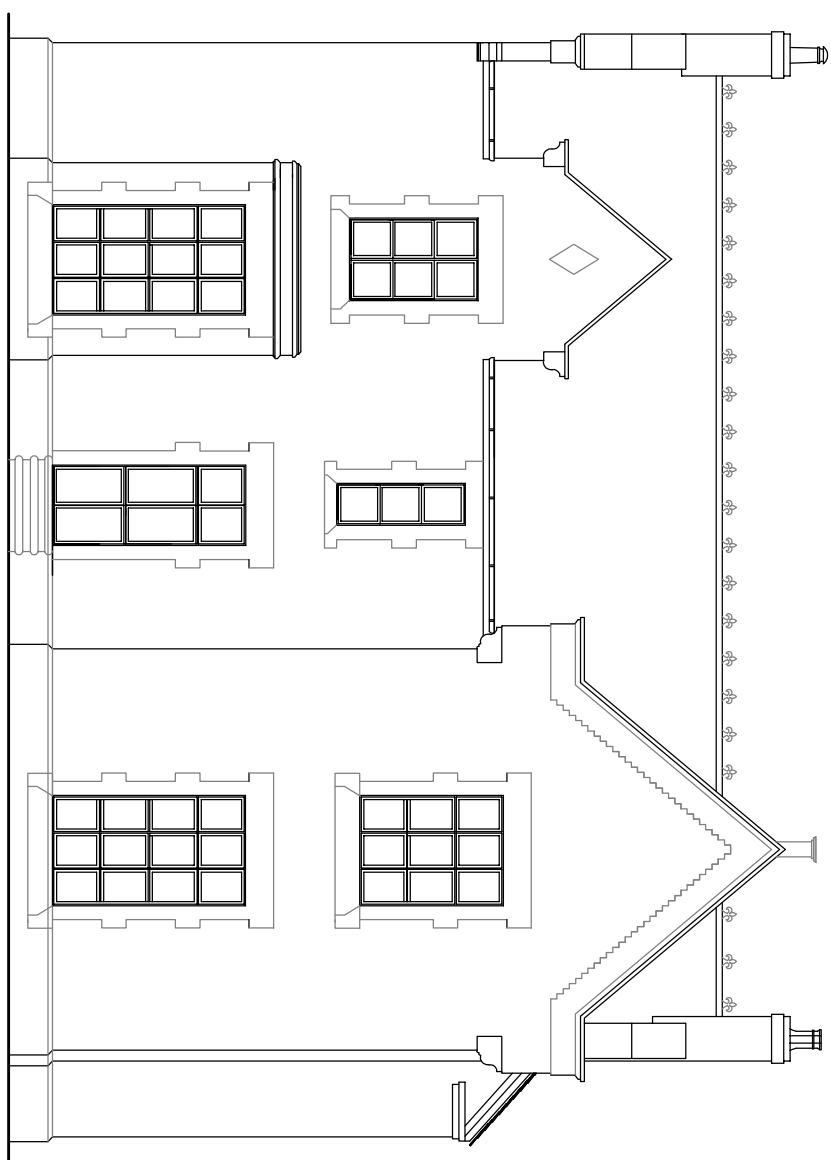


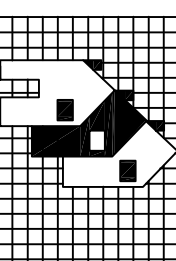

Ref:	Revision:	Date:
WESTON DESIGN Ltd. 2 Astorcombe Road Weston Hills Spalding Lincs. PE2 6BX Tel: 01775 724171 Fax: 01775 724445 Mobile: 0784 1718467 enquiries@westondesign.co.uk		
		
Project: SINGLE STOREY EXTENSION		
Client: MR & MRS EMANUELE THE OLD VICARAGE SALAM STREET, GOSBERTON SPALDING Lincs		
BRMANS: EXISTING GROUND FLOOR PLAN EXISTING ELEVATIONS BLOCK PLAN SITE PLAN		
BRMANS: DWG: APRIL 2014		
BRMANS: WCS/1637/14/00		SCALE: 1:50 1:100 1:500 1:1250
BRMANS: WCS/1637/14/00		SCALE: 1:50 1:100 1:500 1:1250