
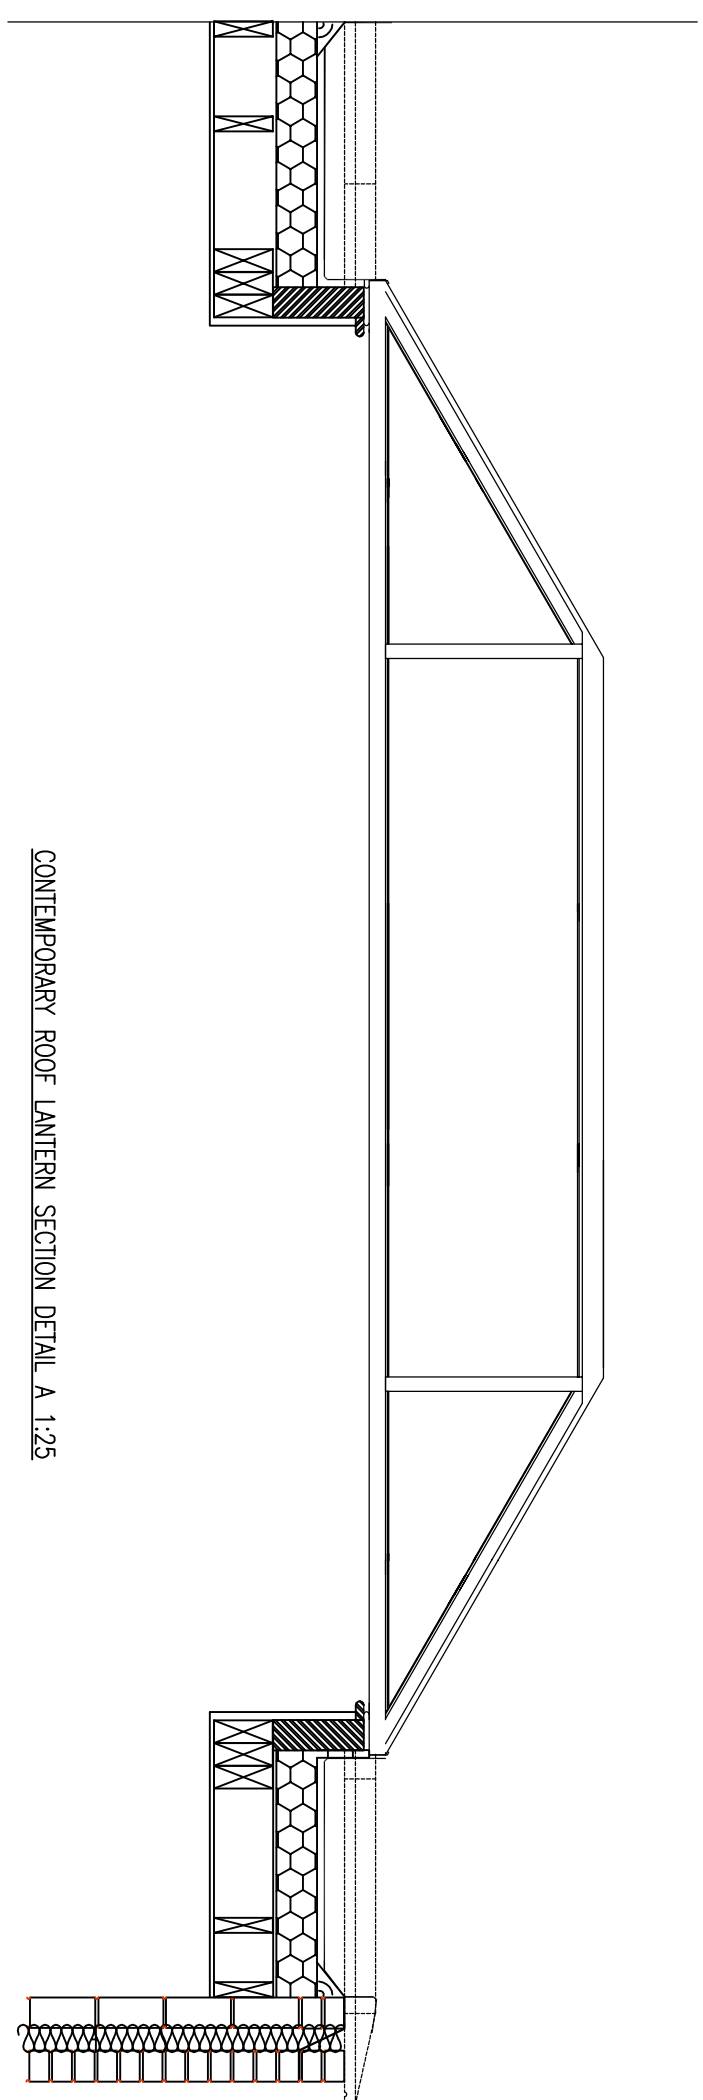
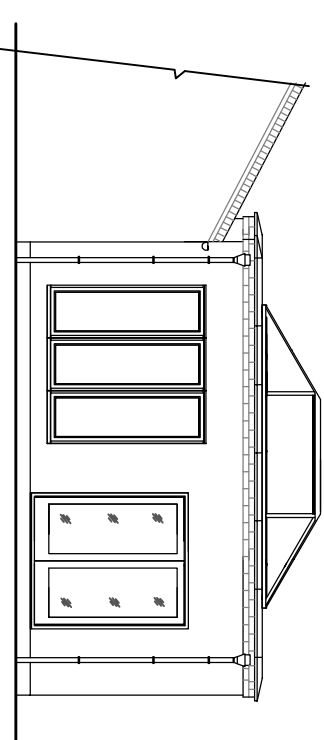
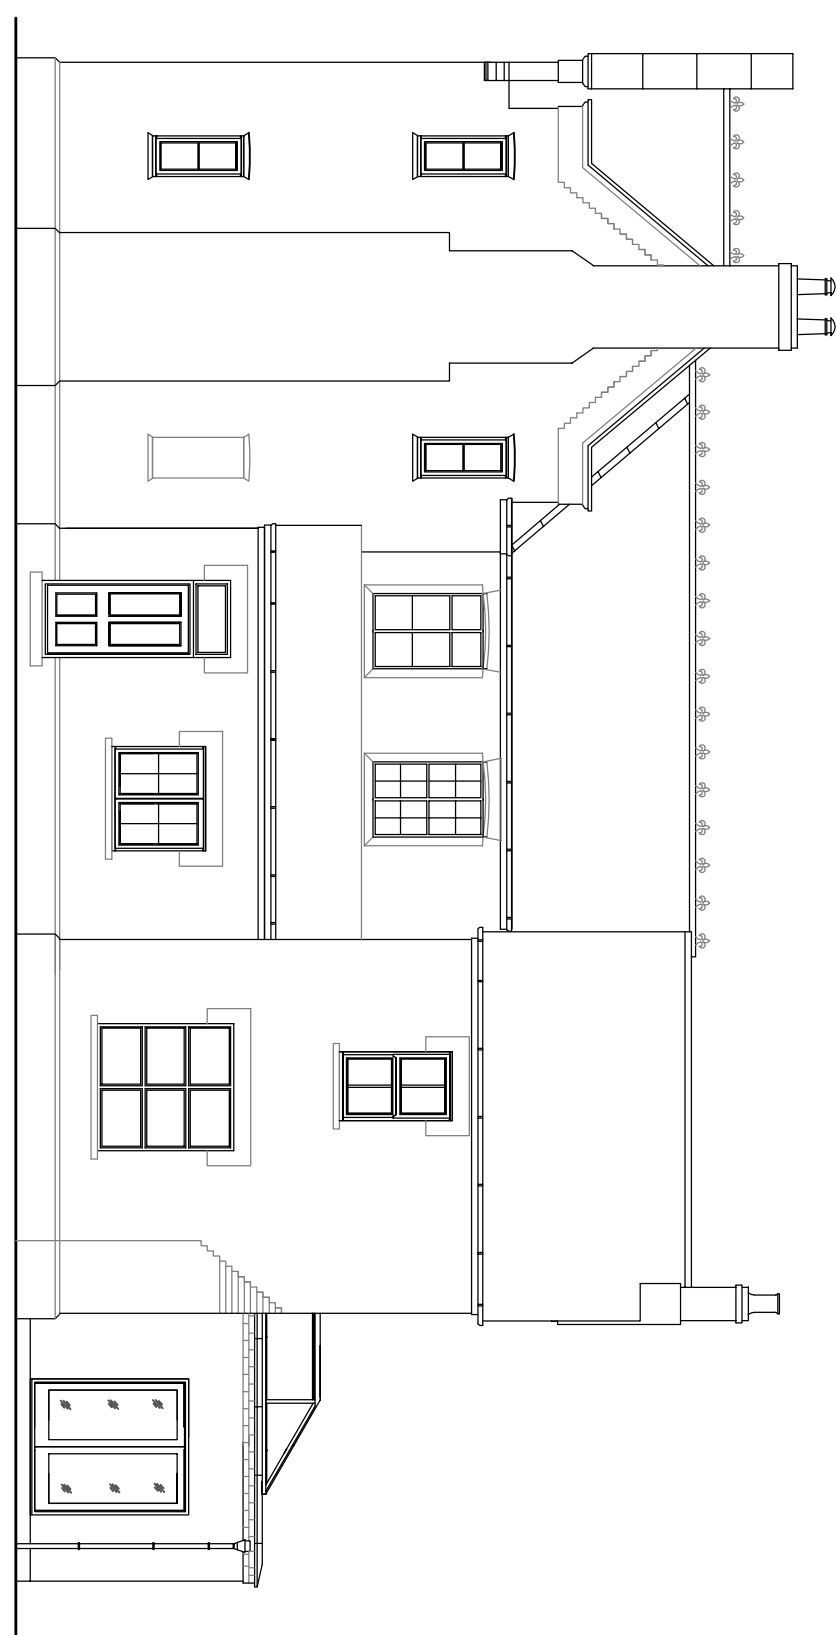
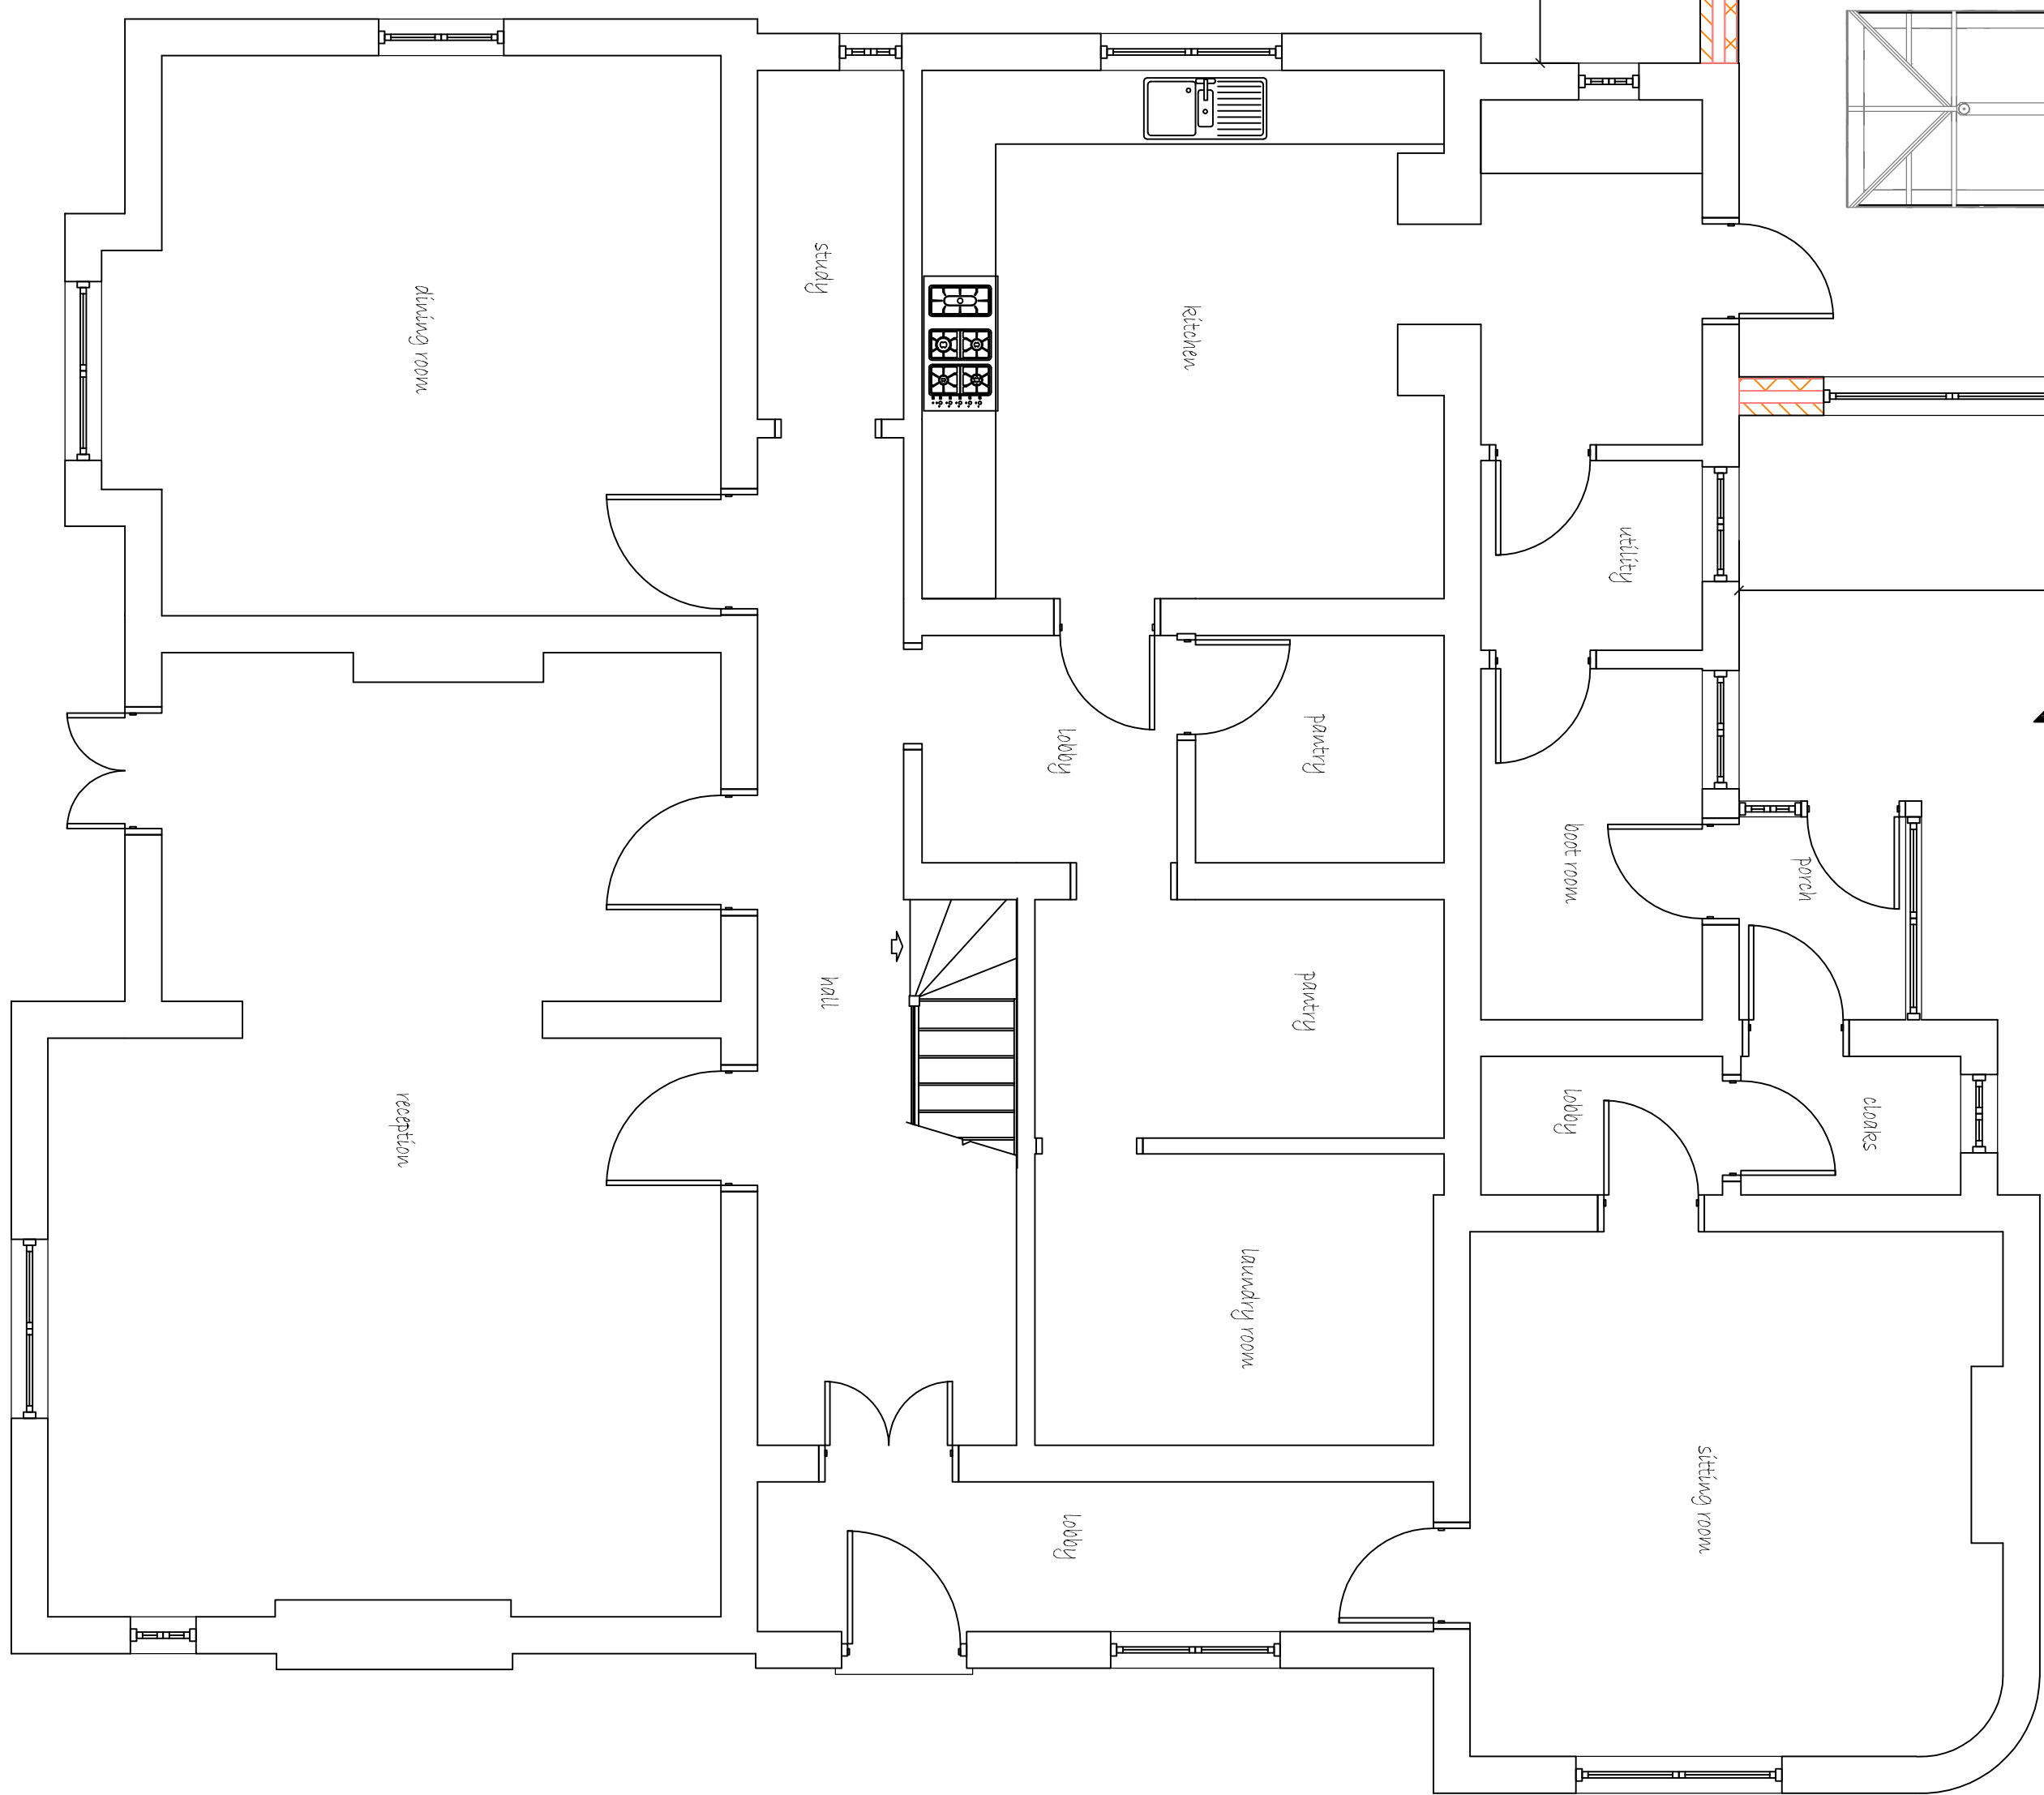
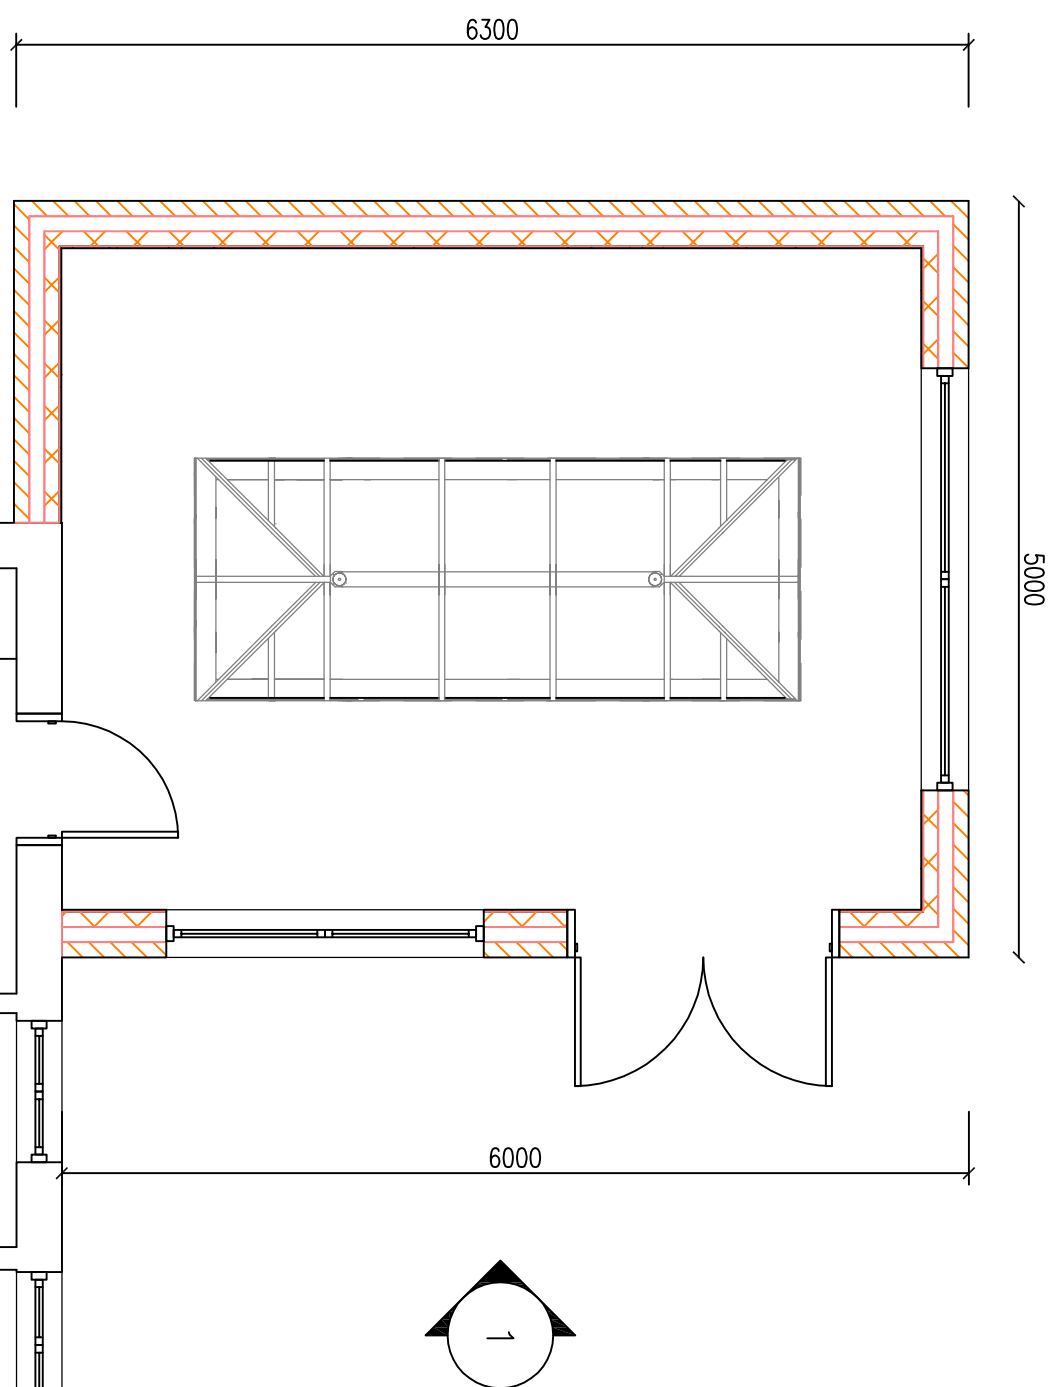
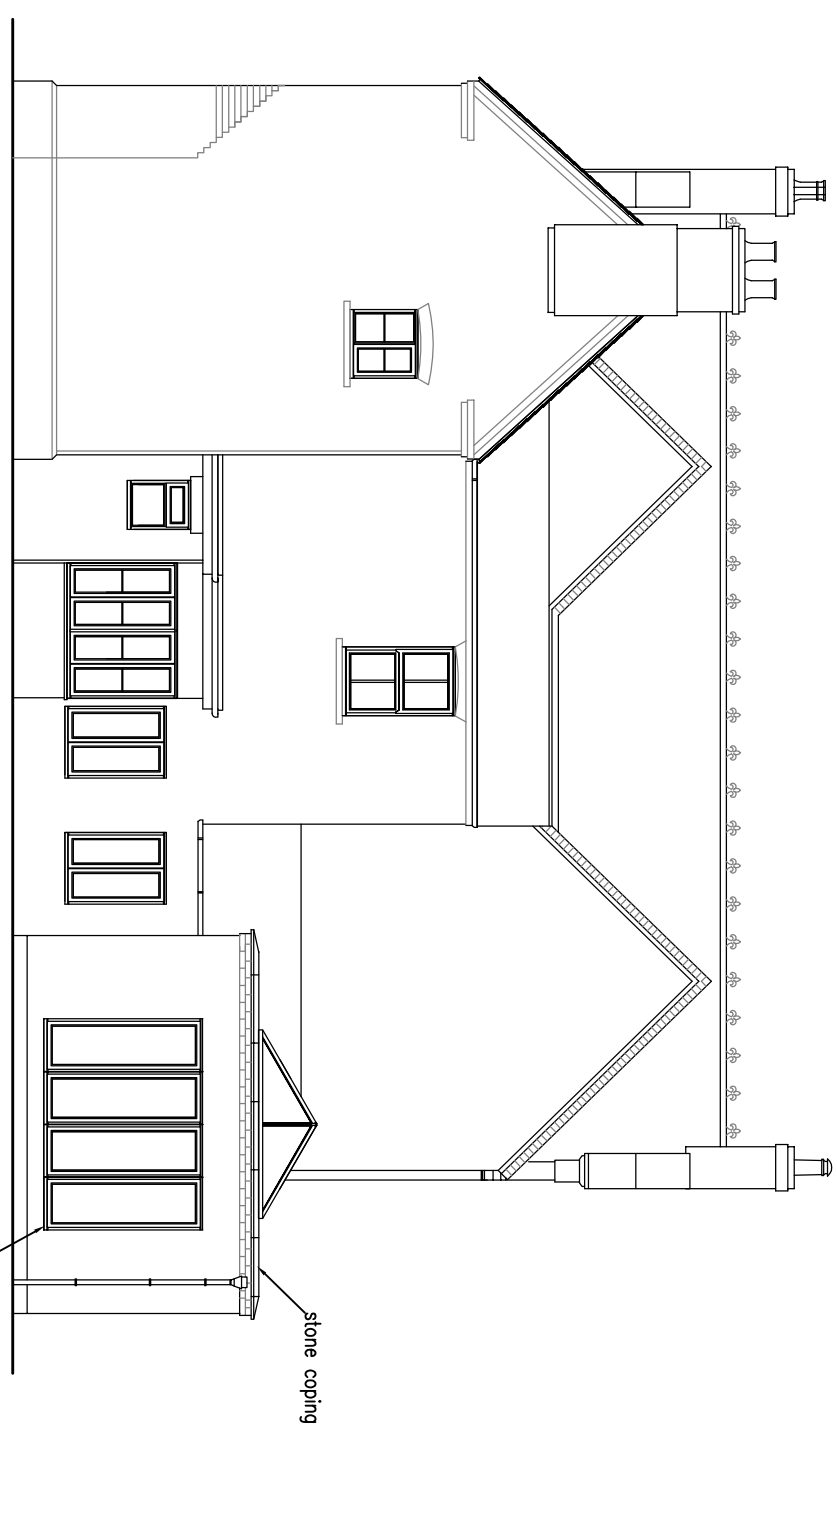
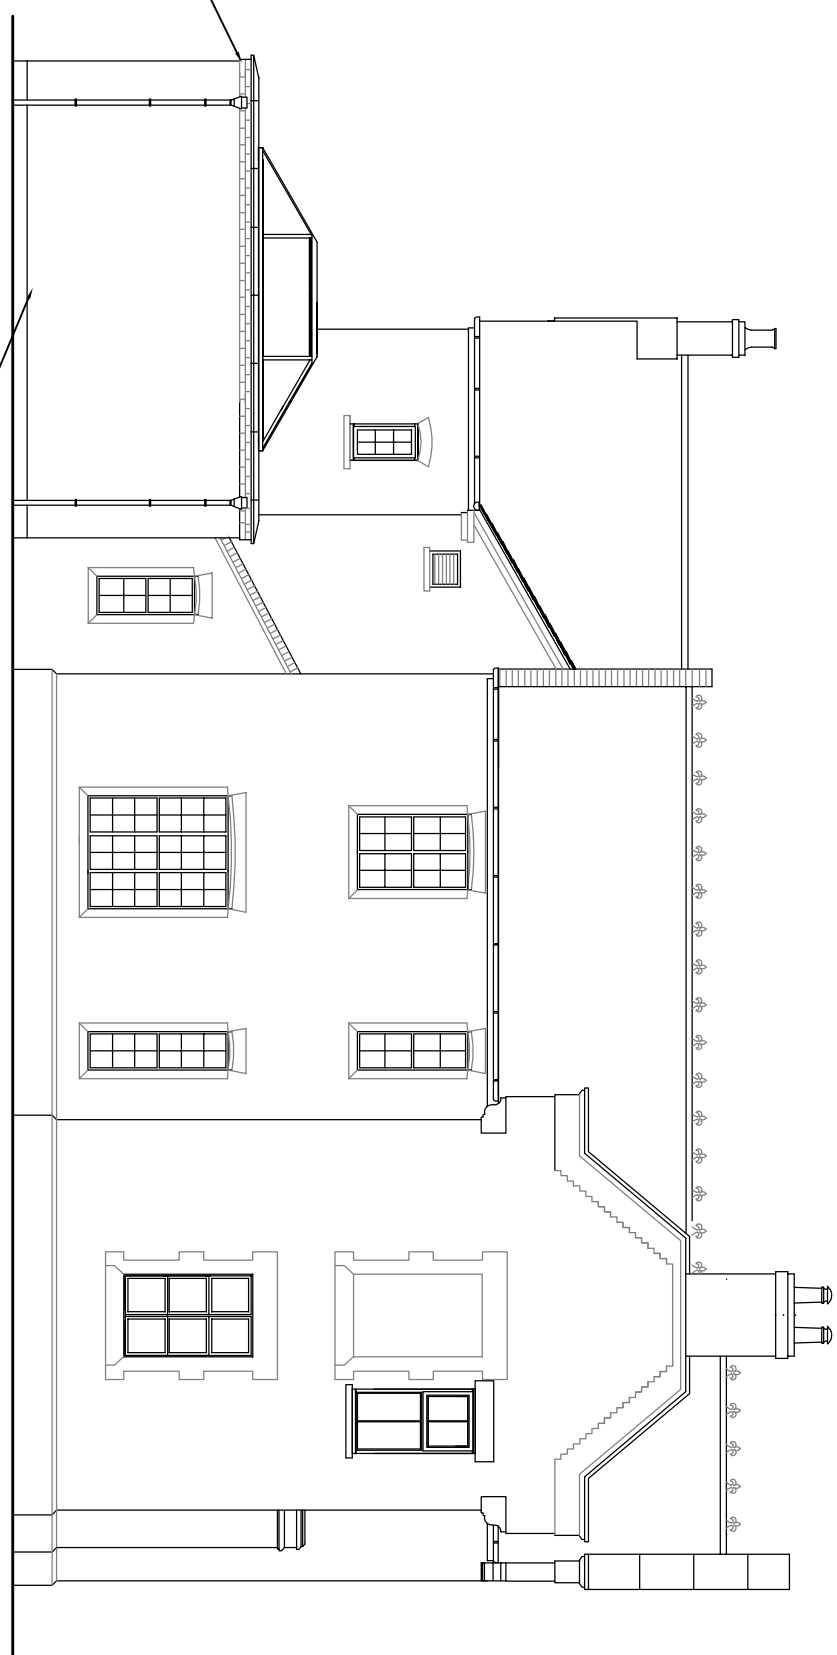


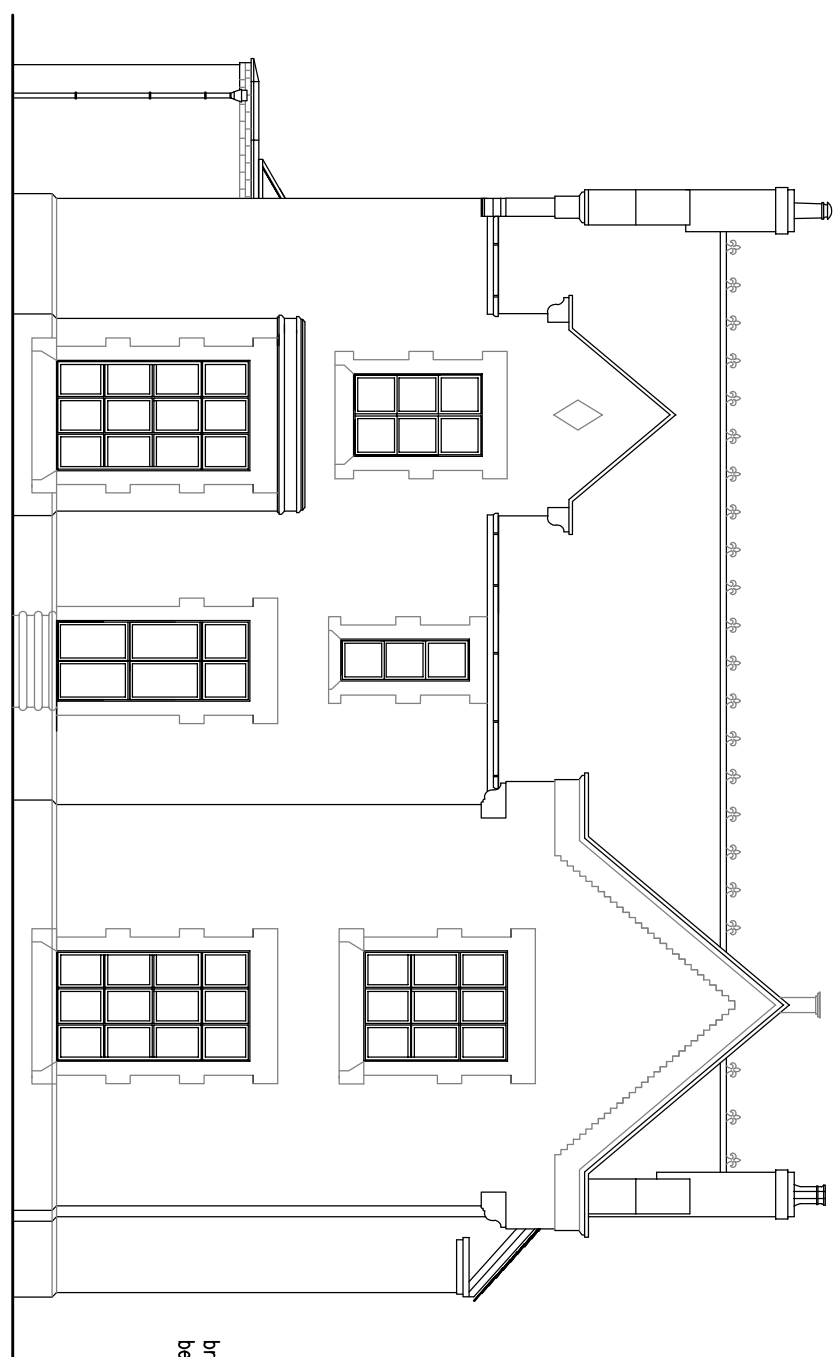

Project: SINGLE STOREY EXTENSION

Client: MR & MRS EMANUELE
THE OLD VICARAGE
SALAM STREET, GOSBERTON
SPALDING
Lincs

PROPOSED GROUND FLOOR PLAN
PROPOSED ELEVATIONS

DRAWING N°: WES/1637/14/01	DATE: APRIL 2014
-------------------------------	---------------------

DRAWN BY:	SCALE:
RW	1:50 1:100

[illegible]