



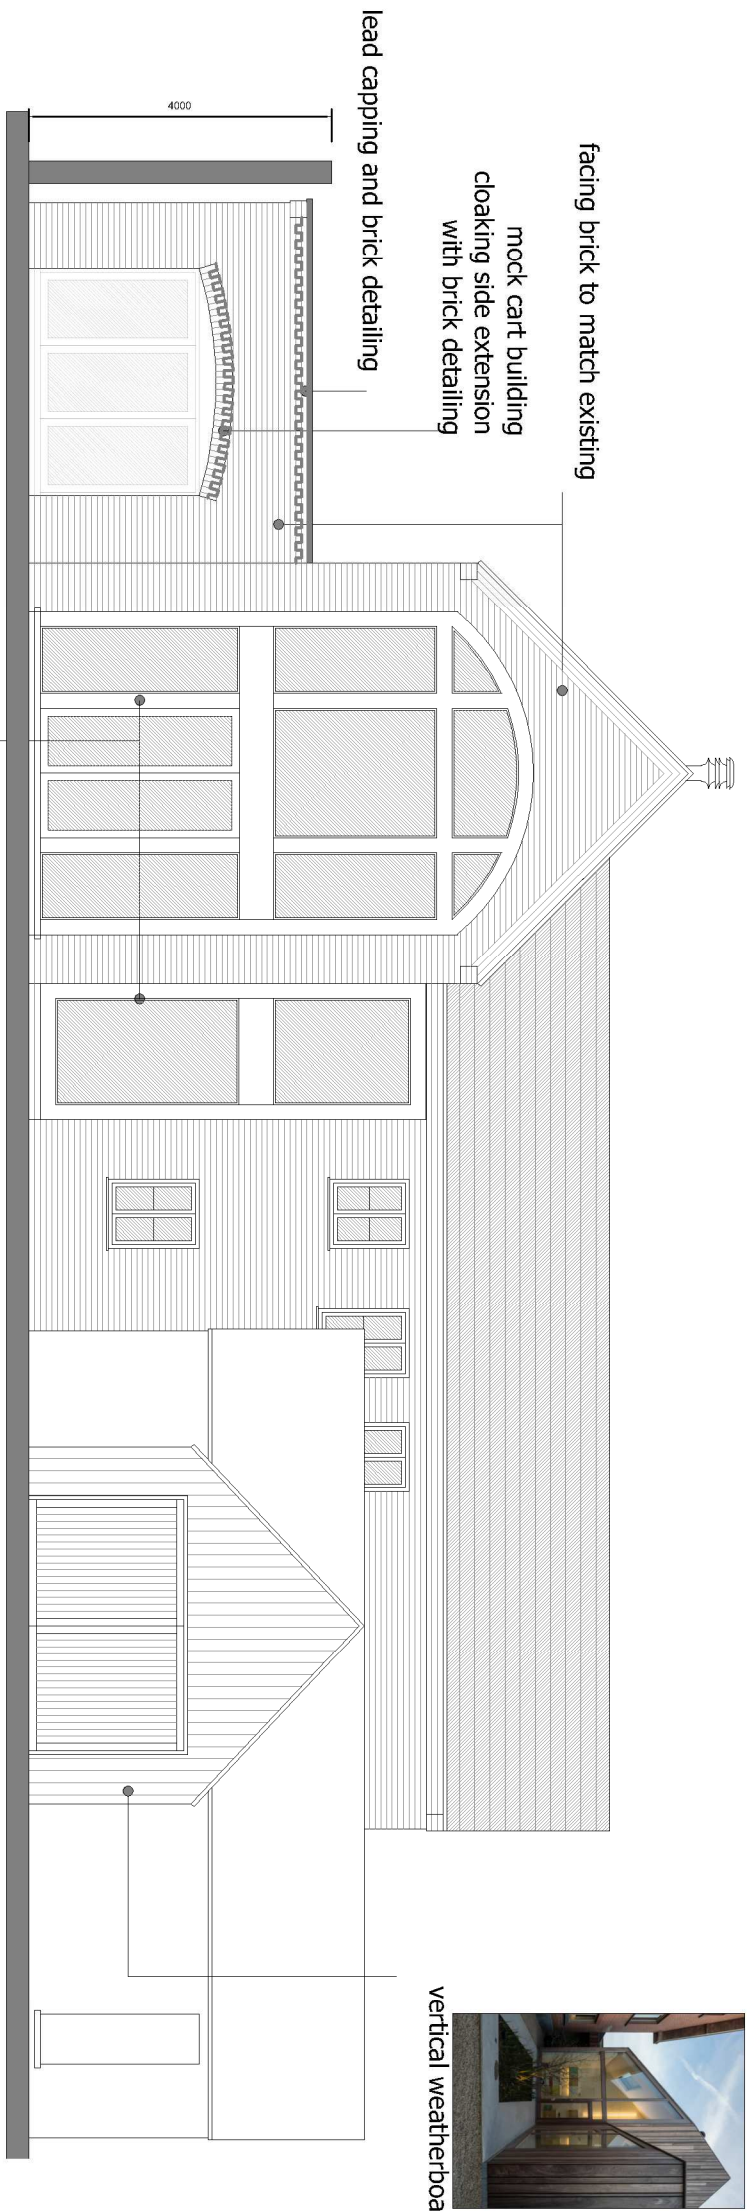


PROPOSED EAST ELEVATION


Oak timber frame

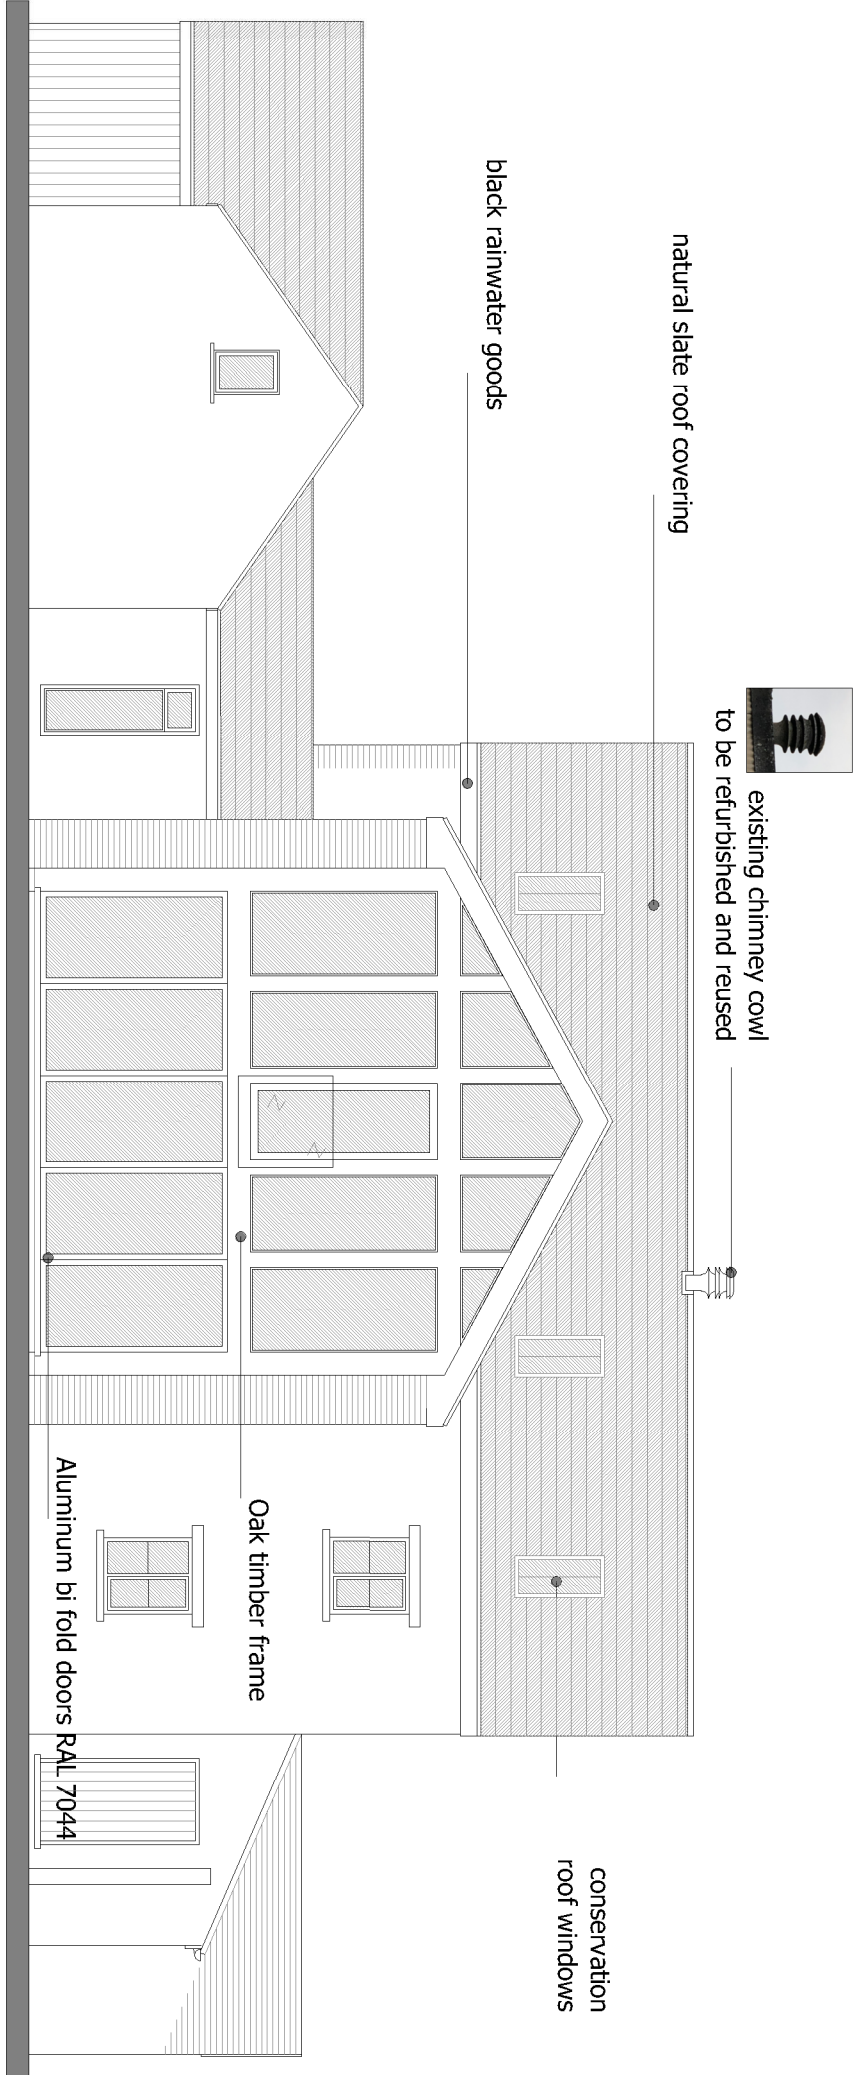

PROPOSED SOUTH ELEVATION

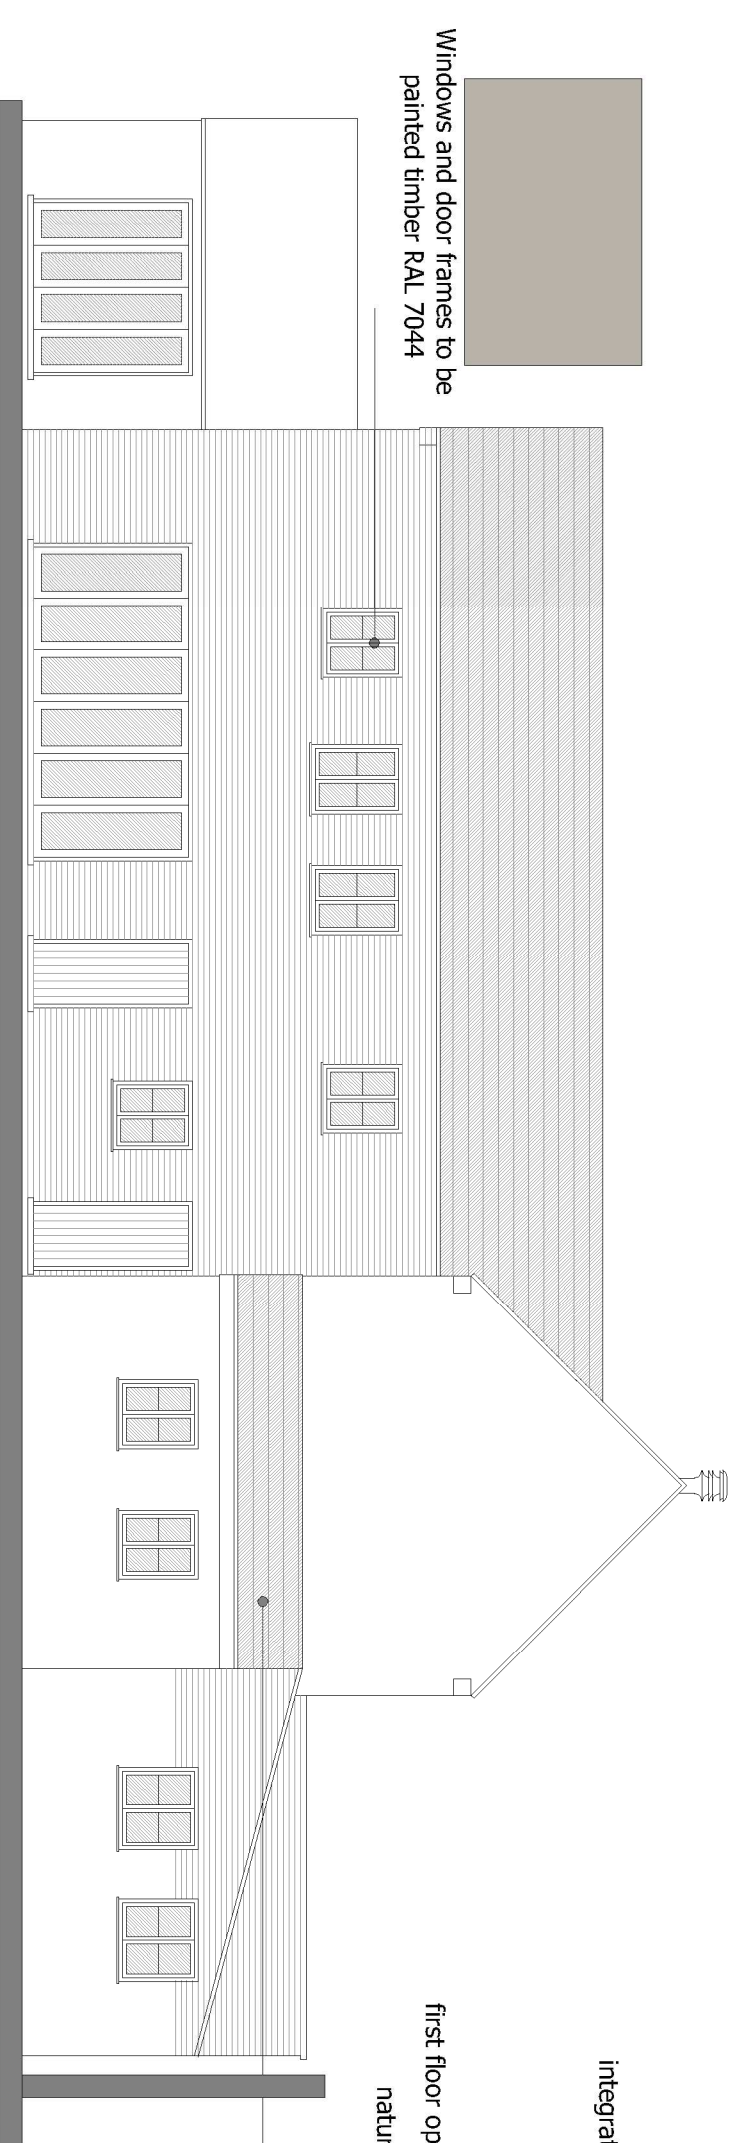

PROPOSED WEST ELEVATION

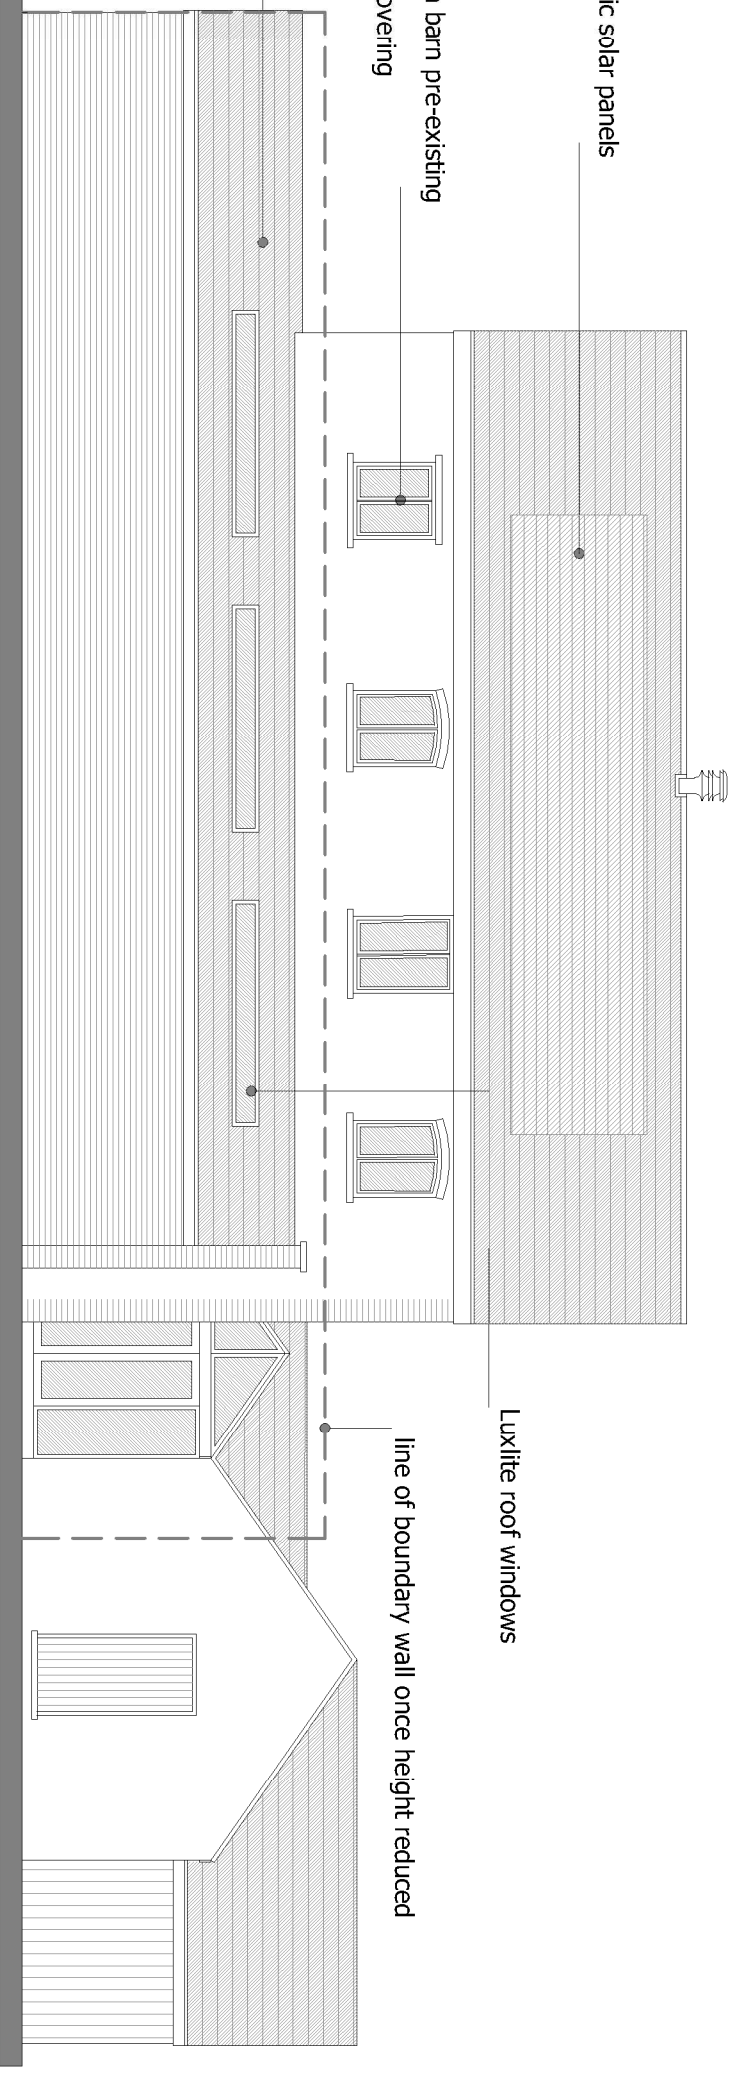

PROPOSED SOUTH ELEVATION

Revision	Date	Drawn	Description
----------	------	-------	-------------

Client **Ms Mel Firth**

Project **Barn Conversion - Hazelwood Grange**

Drawing **Planning Elevations**

Scale **1:100, @ A2** Drawn **TAC** Checked **AWM** date **21/05/2020** Drawing No. **19/544/PA/005**

Trevor A Clay RIBA Ltd, 14 Old Fendike Road, Weston Hills, Spalding, Lincs, PE126DD
01406 380027 trevor@tacarchitects.co.uk www.tacarchitects.co.uk