




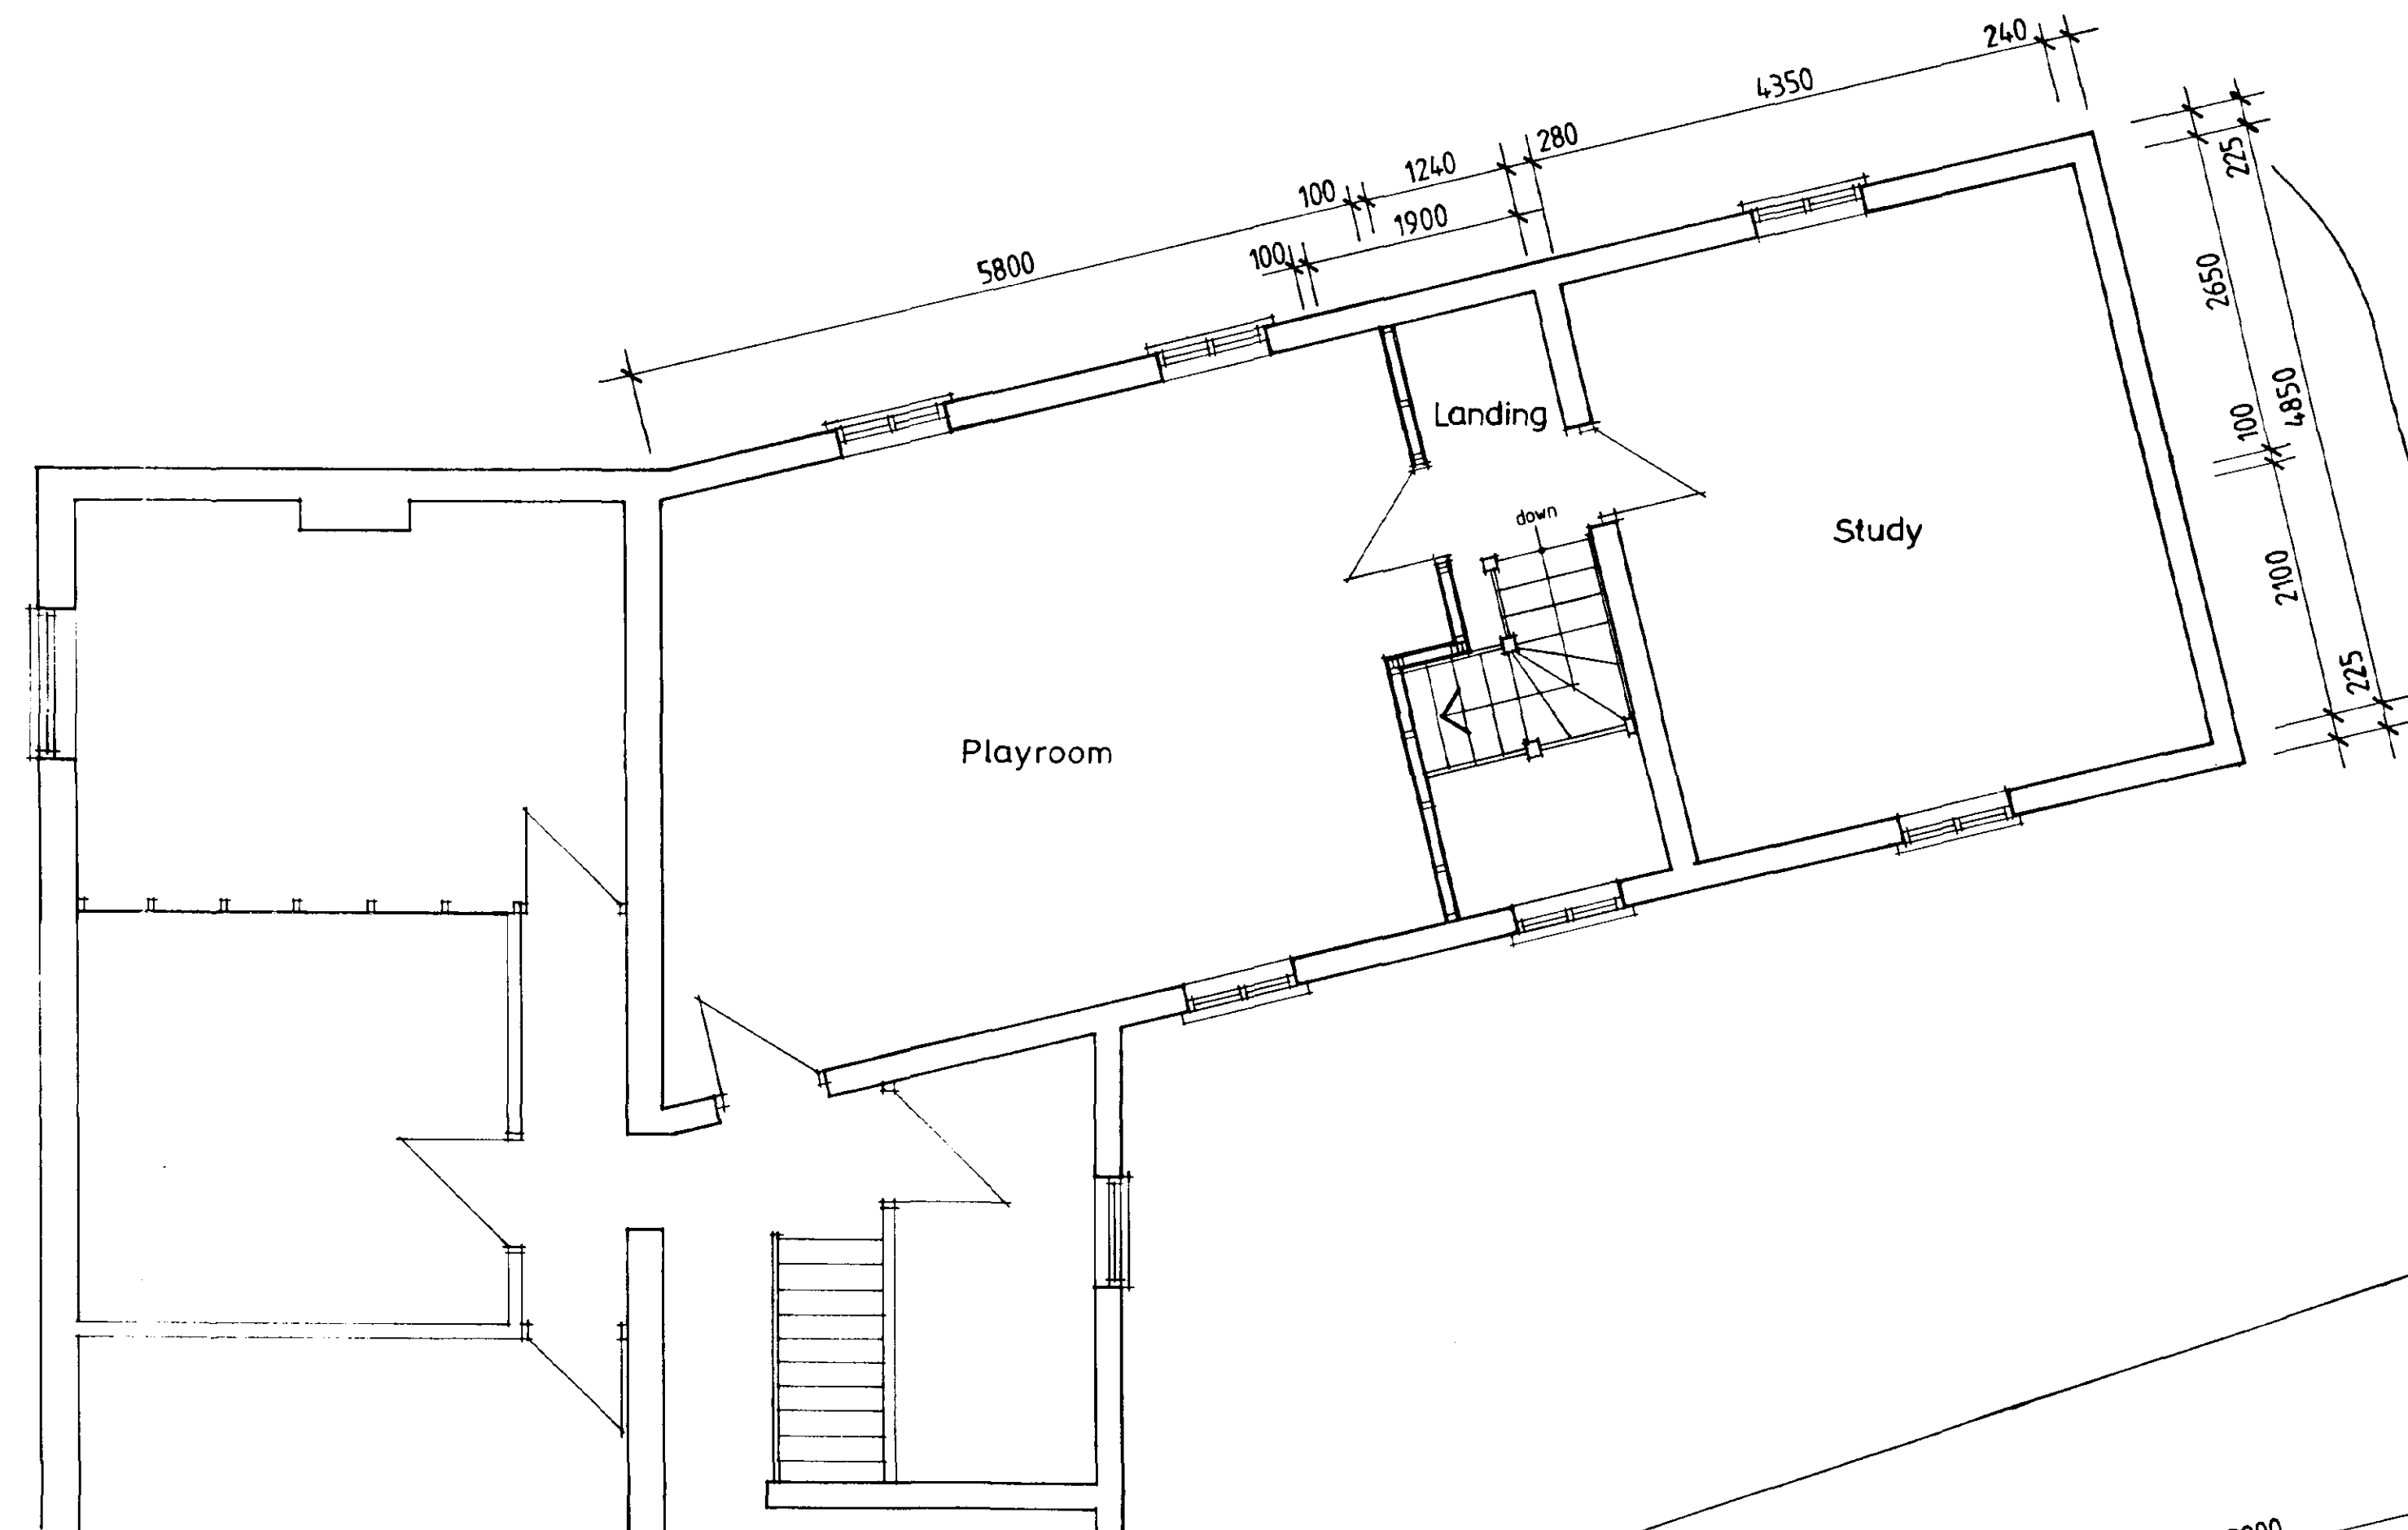


First Floor Plan

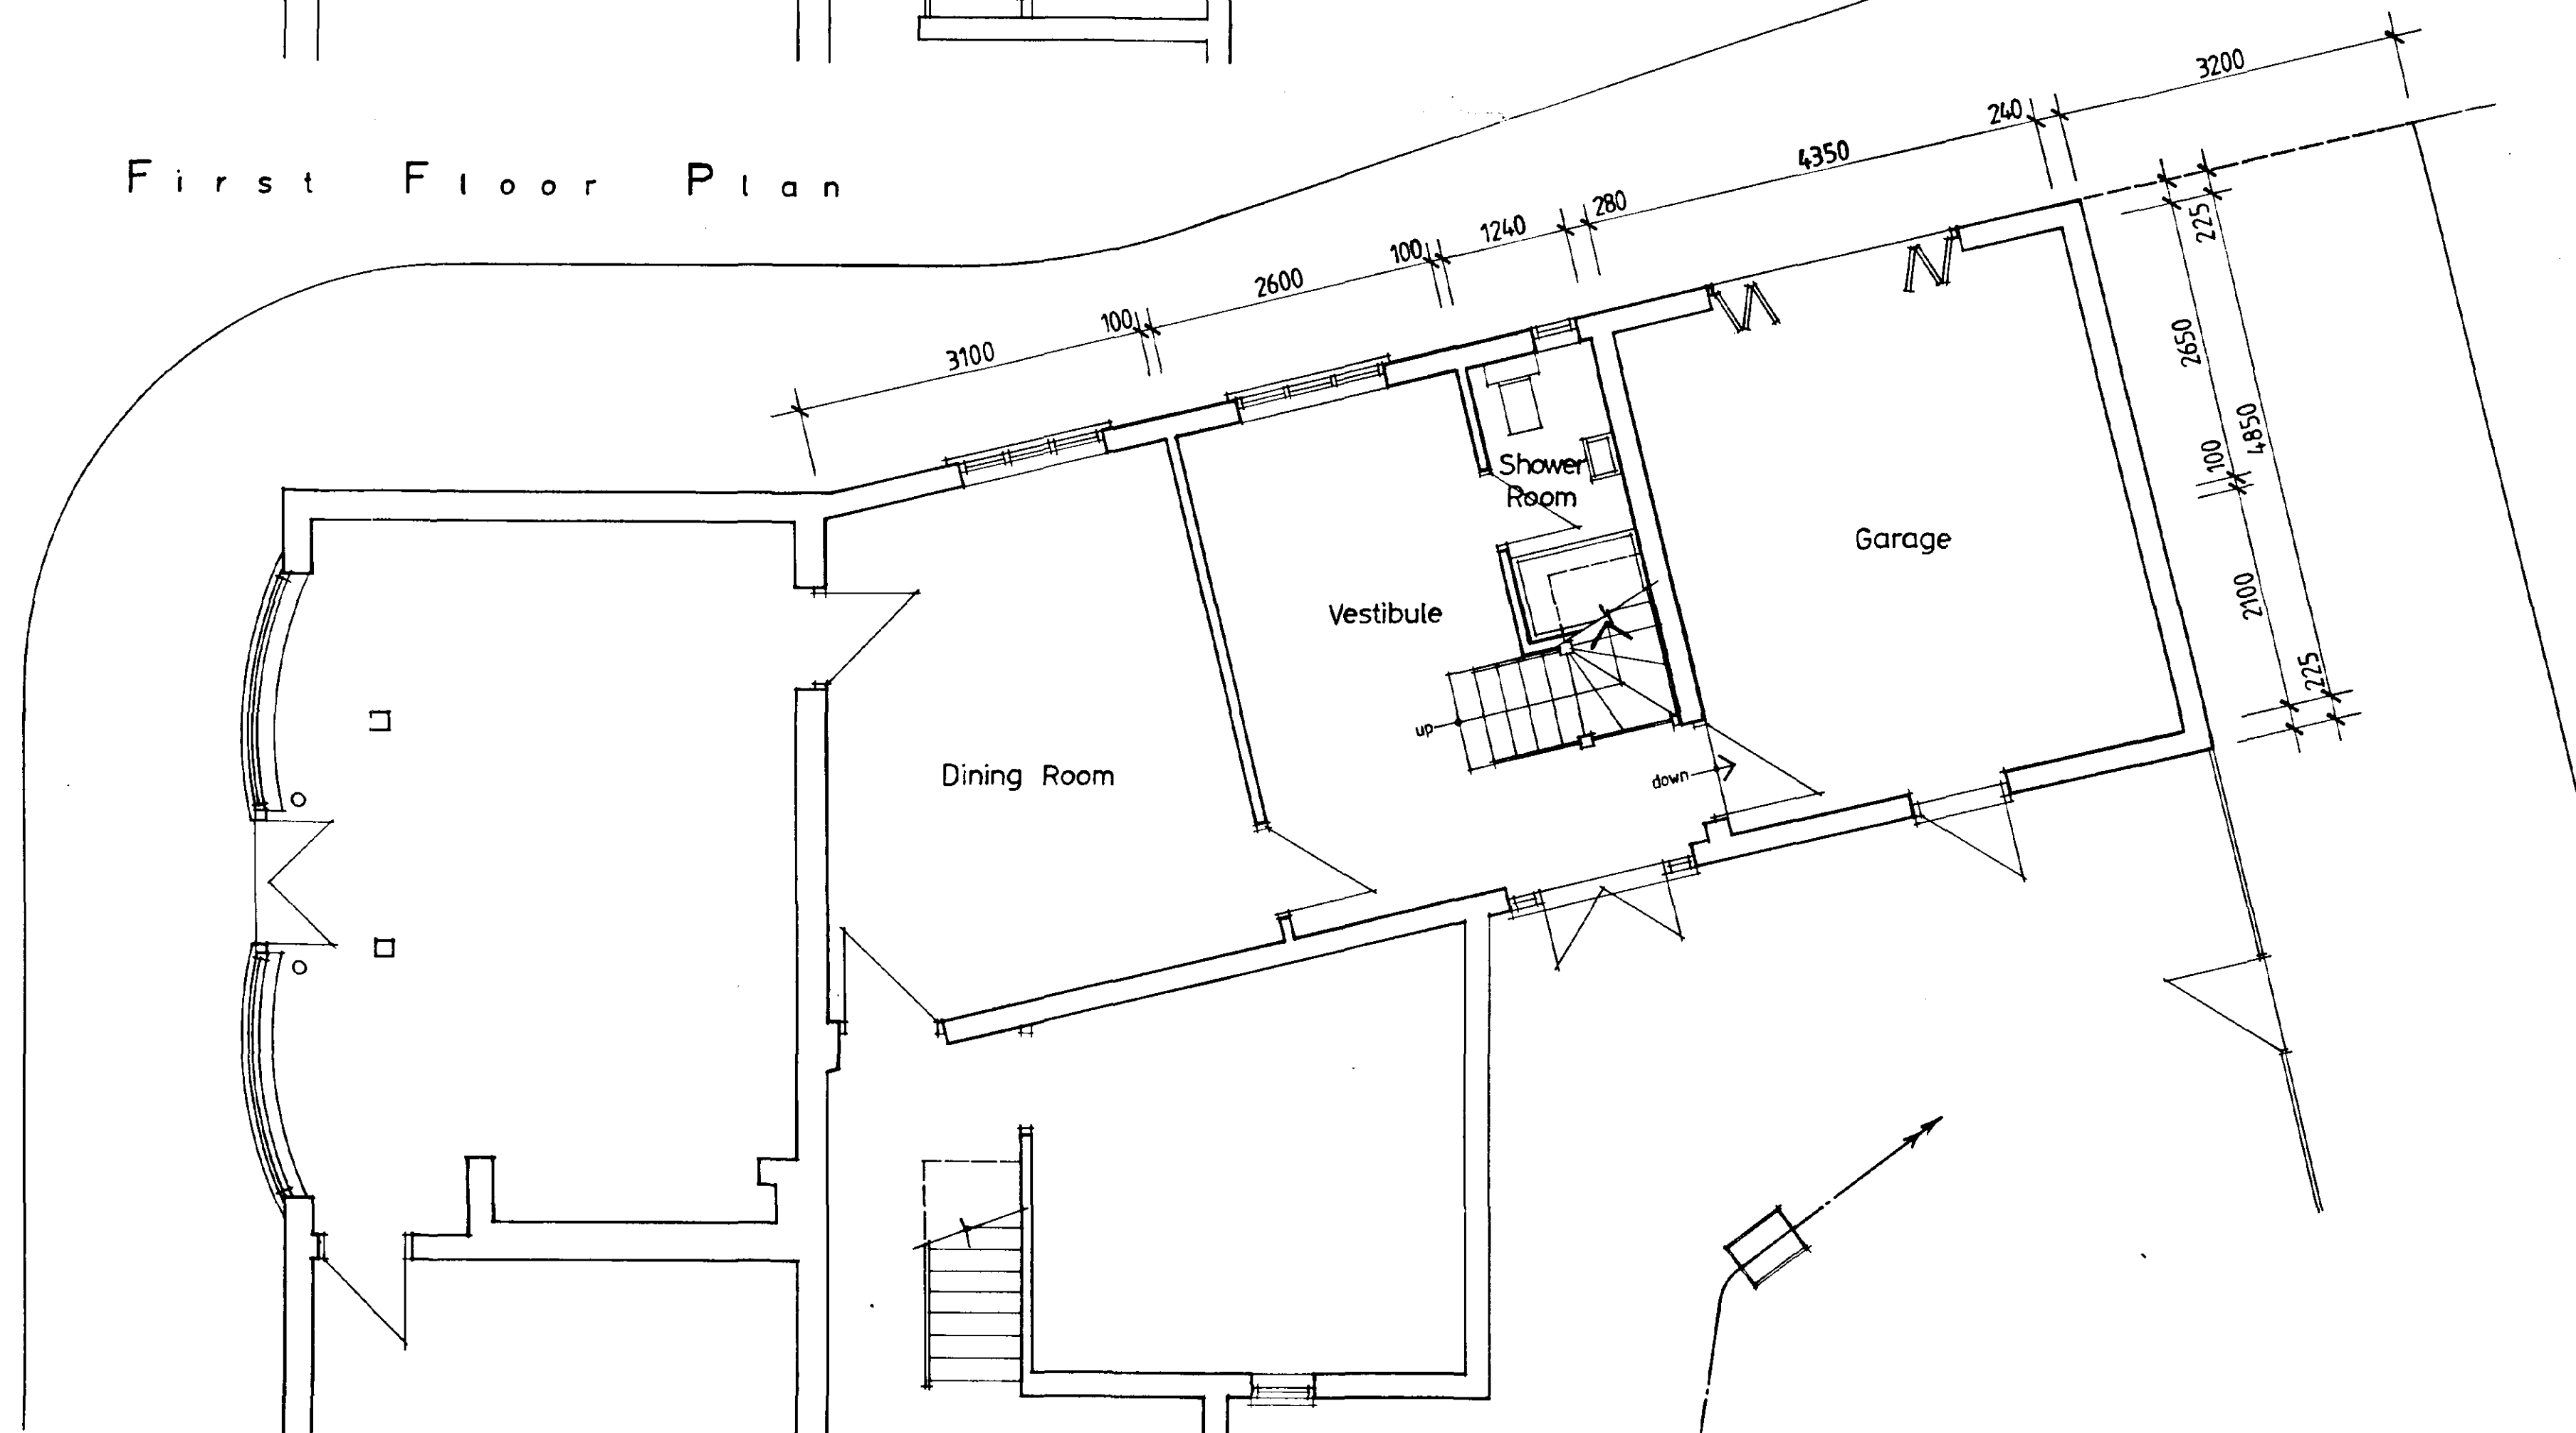

Ground Floor Plan

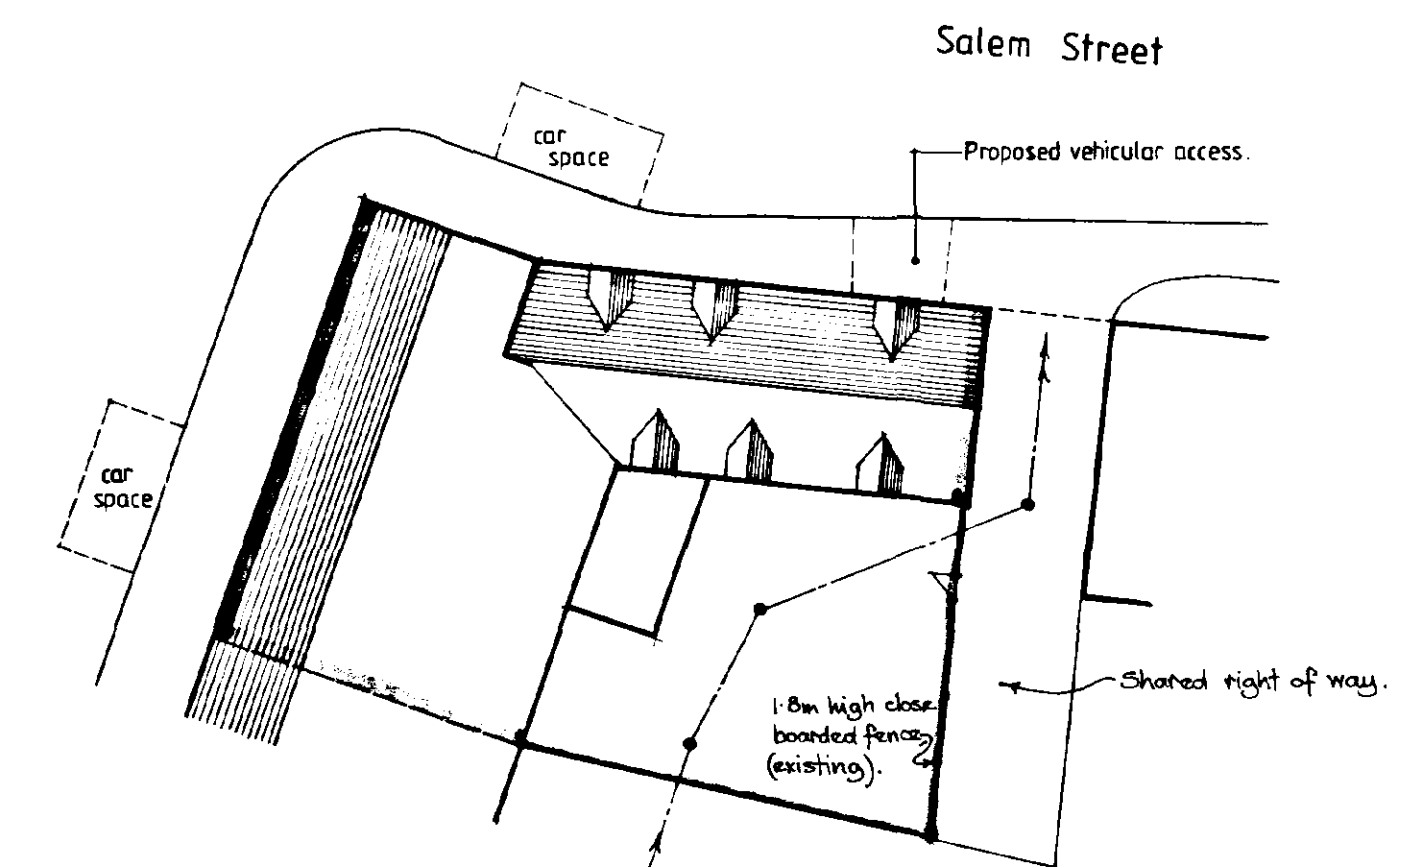

Site Plan
Scale 1:200

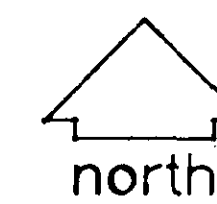

SOURCE: 100
FIGURE 100
- 9 APR 2001
Ref: 1001001001

SUPERCHARGE
Refer

© This drawing is copyright
Contractors must check all dimensions on Site. Only figured dimensions are to be worked from. Any foundation depths indicated are indicative only and must be in accordance with the consulting engineers design and/or agreed on Site with the local authority during excavations. Any discrepancies in the information contained herein must be reported to the Architect before work proceeds.

Project Proposed Alterations 2 Wargate Way, Gosberton, Spalding, Lincs.	
Drwr PROPOSED FLOOR PLANS	
Scale 1:50	Date March 2001
Drwg no 01030: 03	Rev

architects · designers · planning consultants
Old School House · 36 Boston Road · Sleaford
Lincolnshire · NG34 7EZ · Tel: 01529 414141
Fax: 01529 415757






Front



Rear

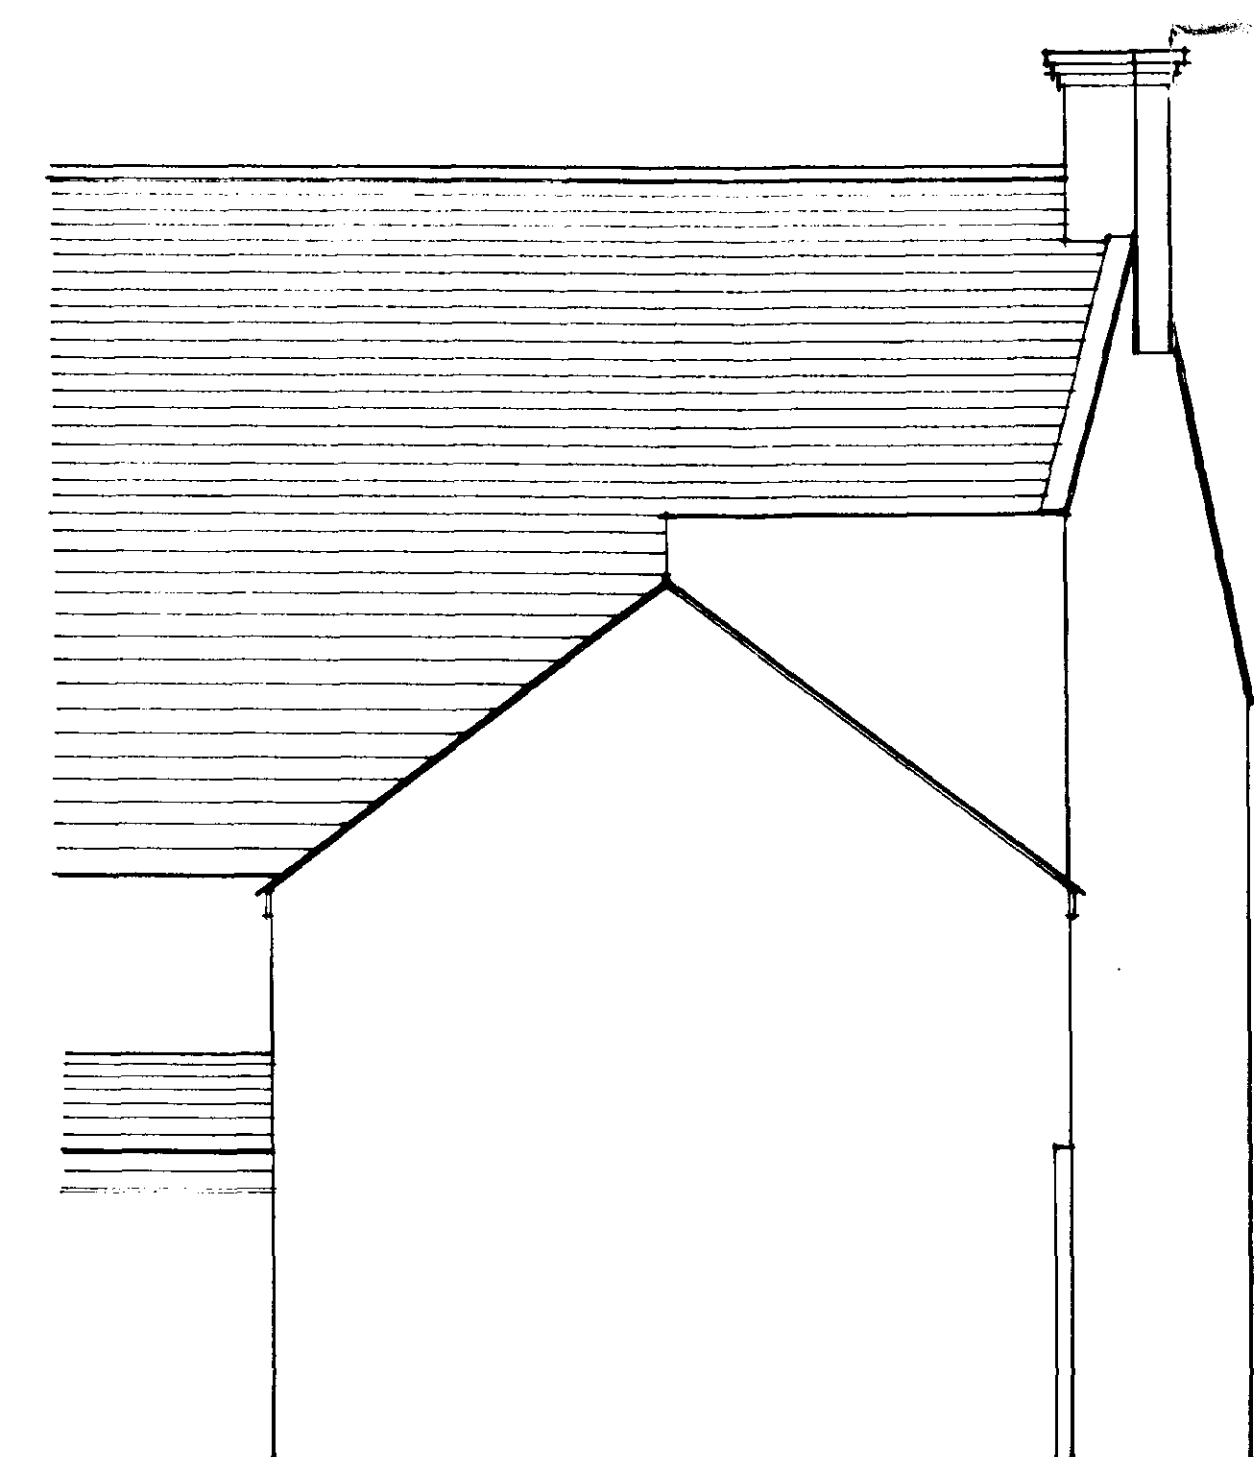

Side



Location Plan
Scale 1:1250




SOUTH LINDSAY
HOUSING CONSULTING
- 9 APR 2001
Ref: 000001

© This drawing is copyright.
Contractors must check all dimensions on site. Only figured dimensions are to be worked from. Any foundation depths indicated are indicative only and must be in accordance with the consulting engineer design and/or agreed on site with the local authority during excavations. Any discrepancies in the information contained herein must be reported to the Architect before work proceeds.


Project Proposed Alterations 2 Wargate Way, Gosberton, Spalding, Lincs.		
Drawn: PROPOSED ELEVATIONS		
Scale	1:50	Date Oct 2000
Drawn no	01030:04	Rev.

architects · designers · planning consultants
Old School House · 36 Boston Road · Sleaford
Lincolnshire NG34 7EZ · Tel: 01529 414141
Fax: 01529 415757




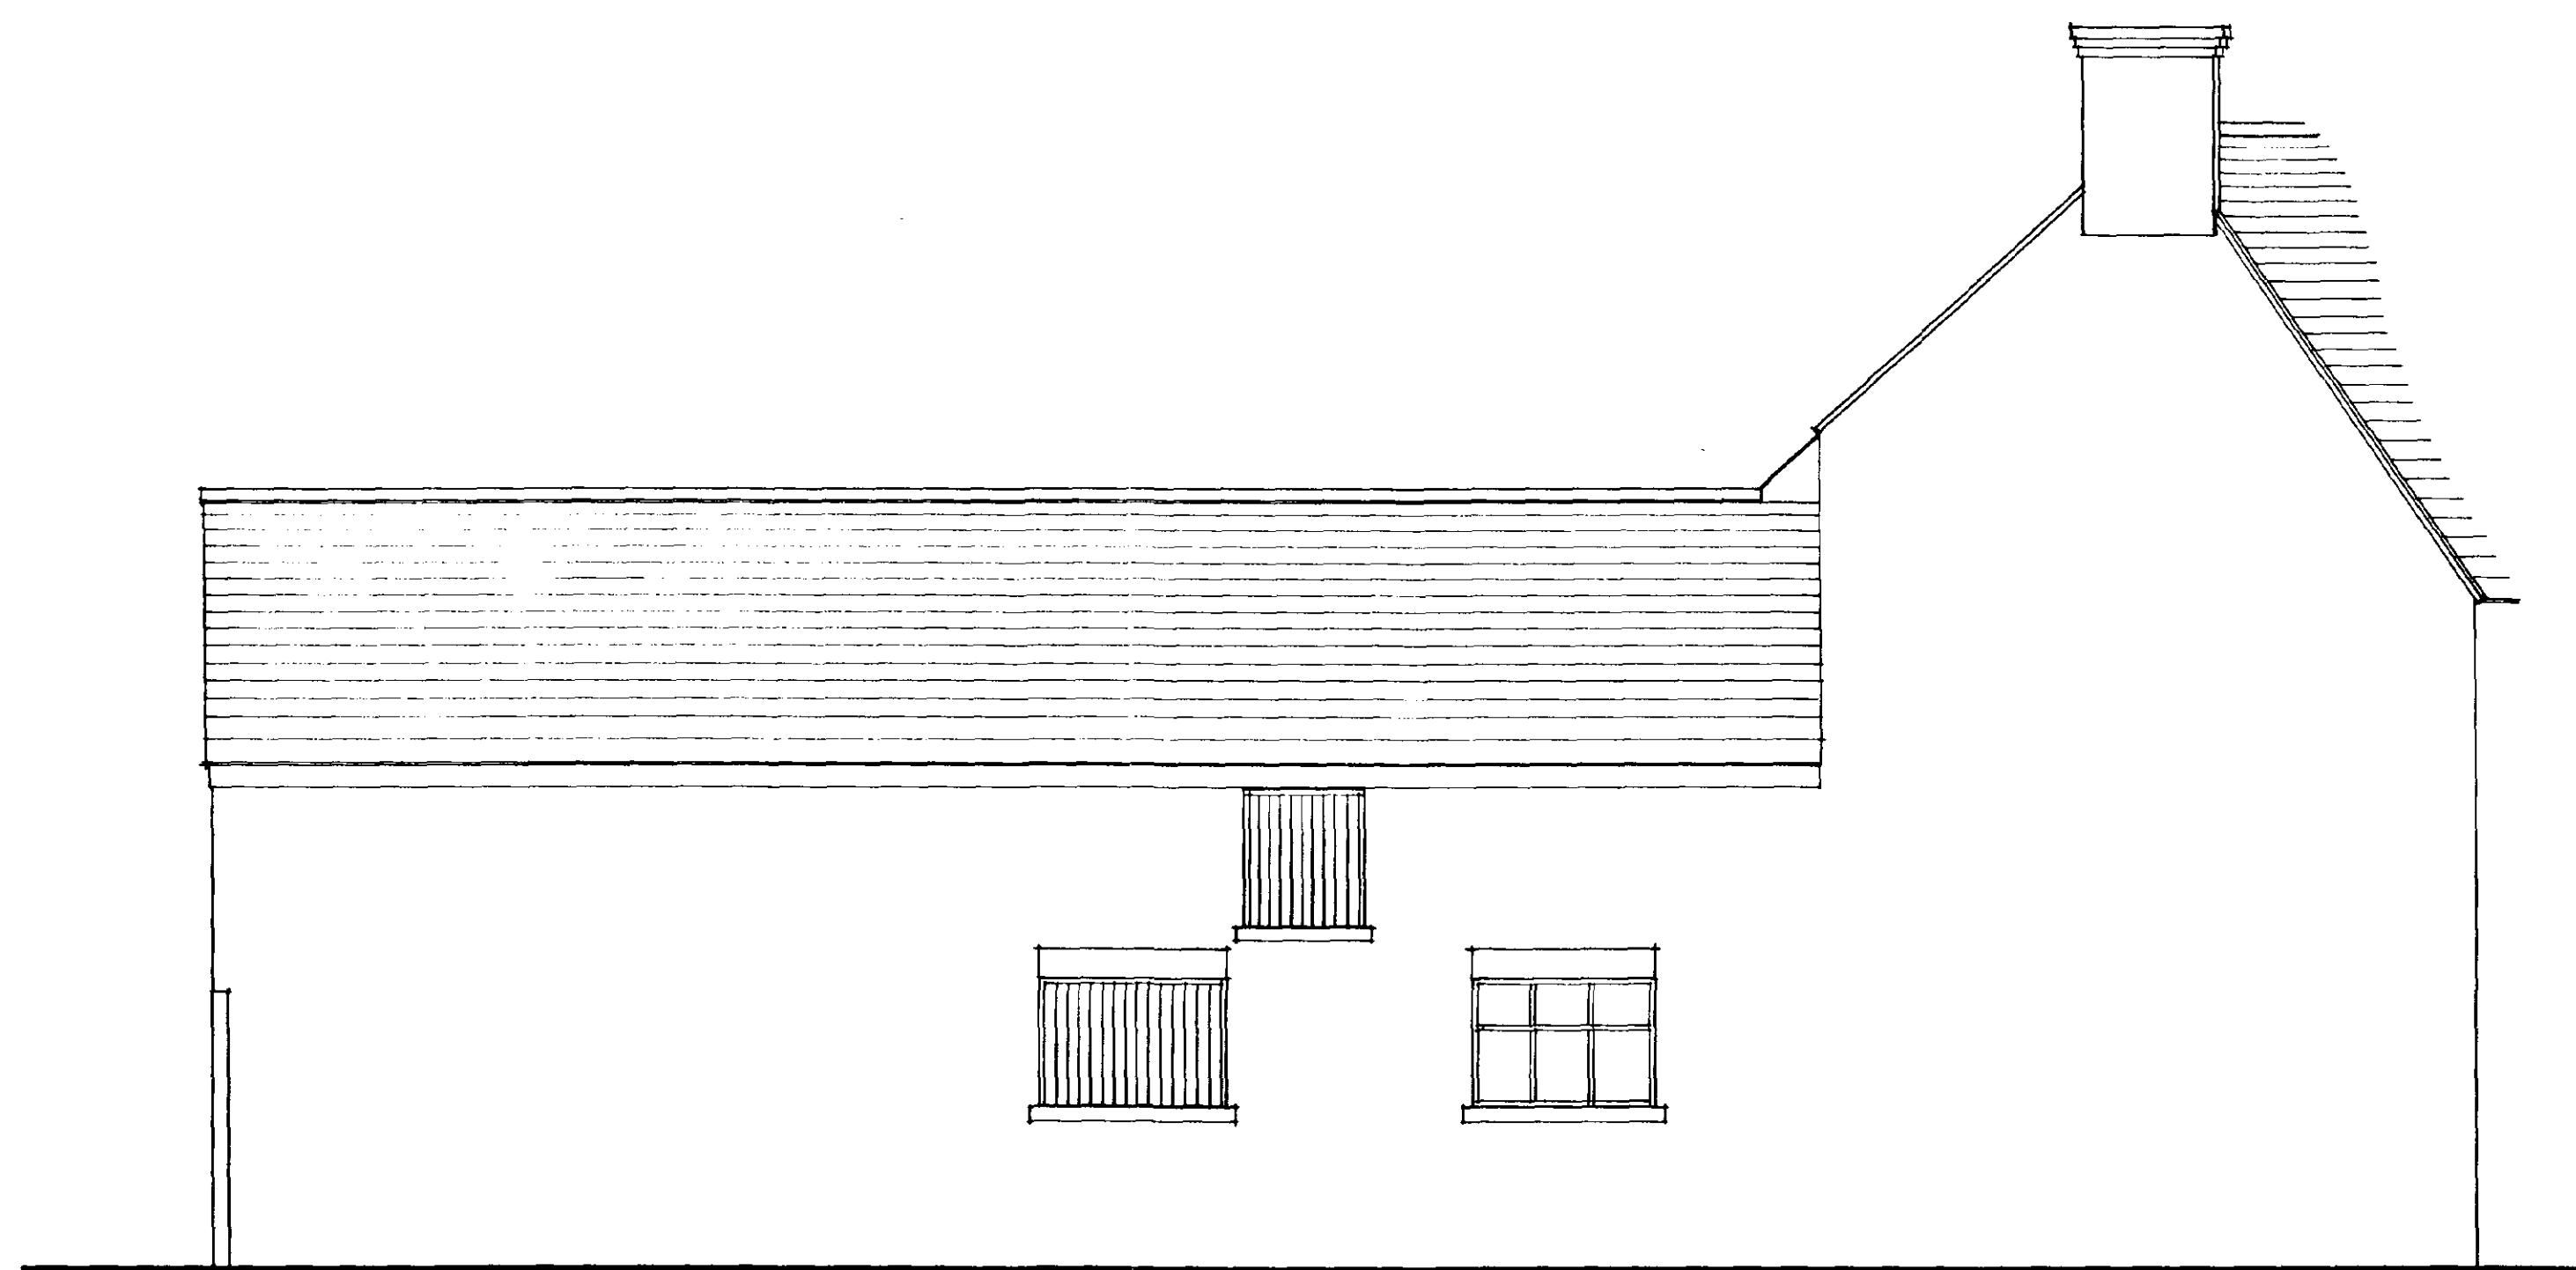

Front

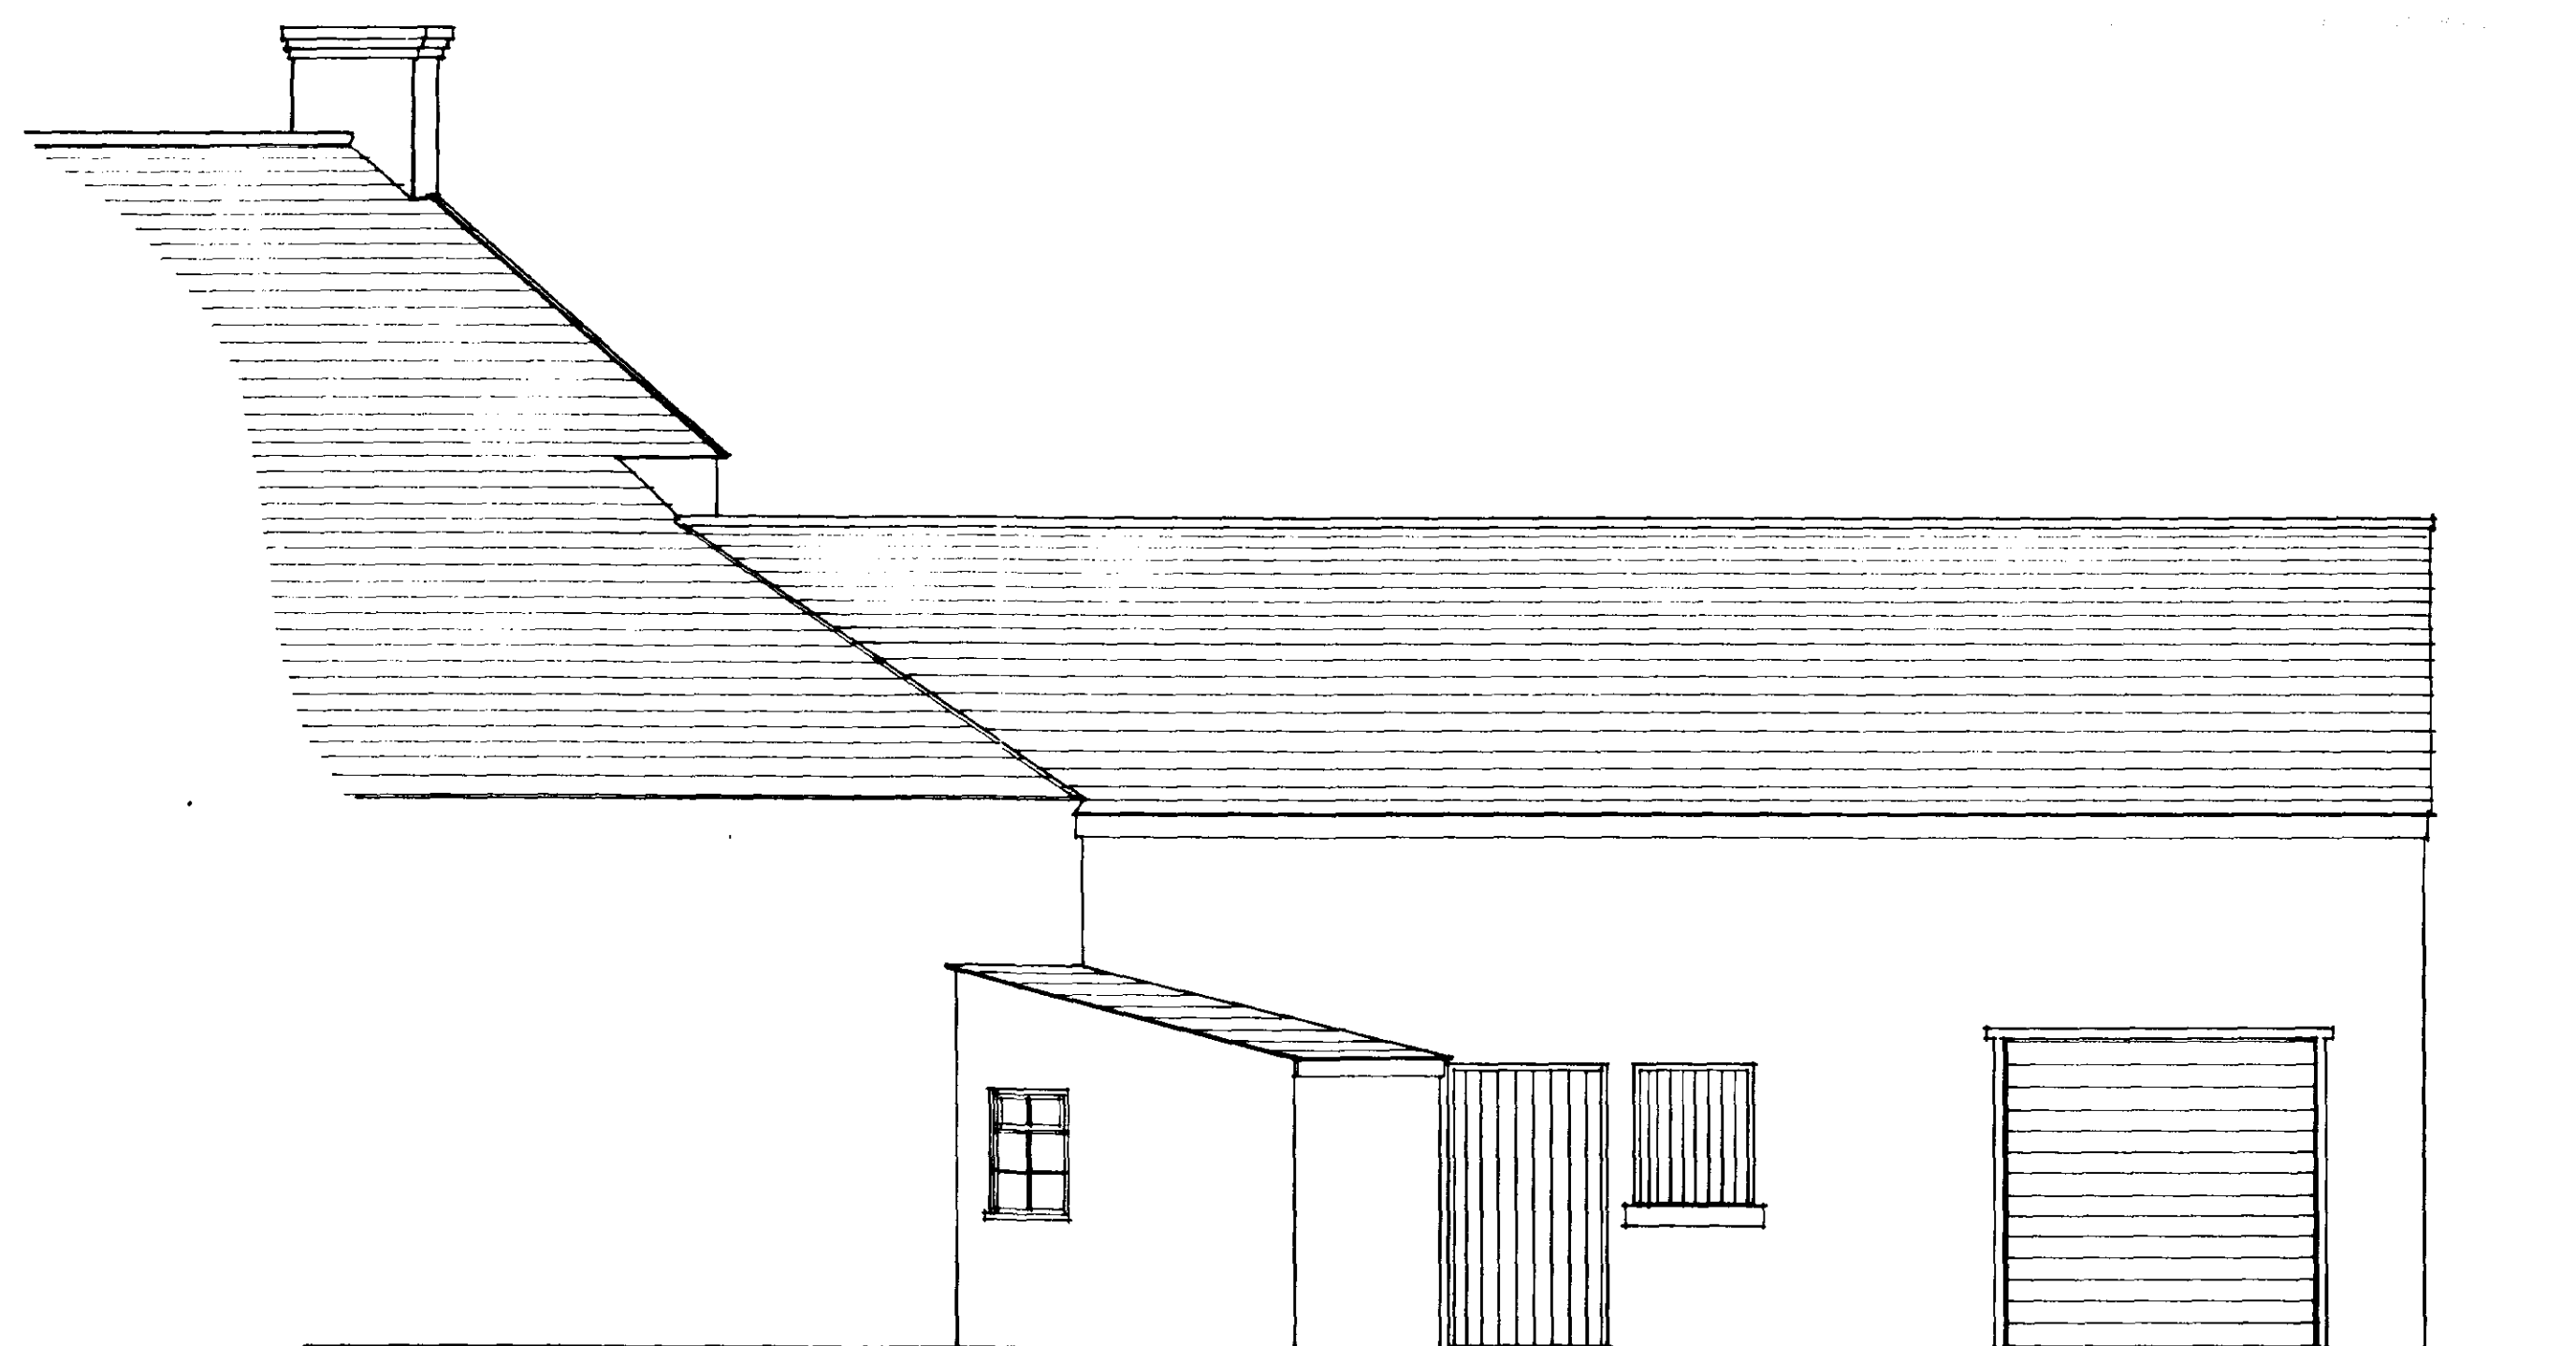

Rear

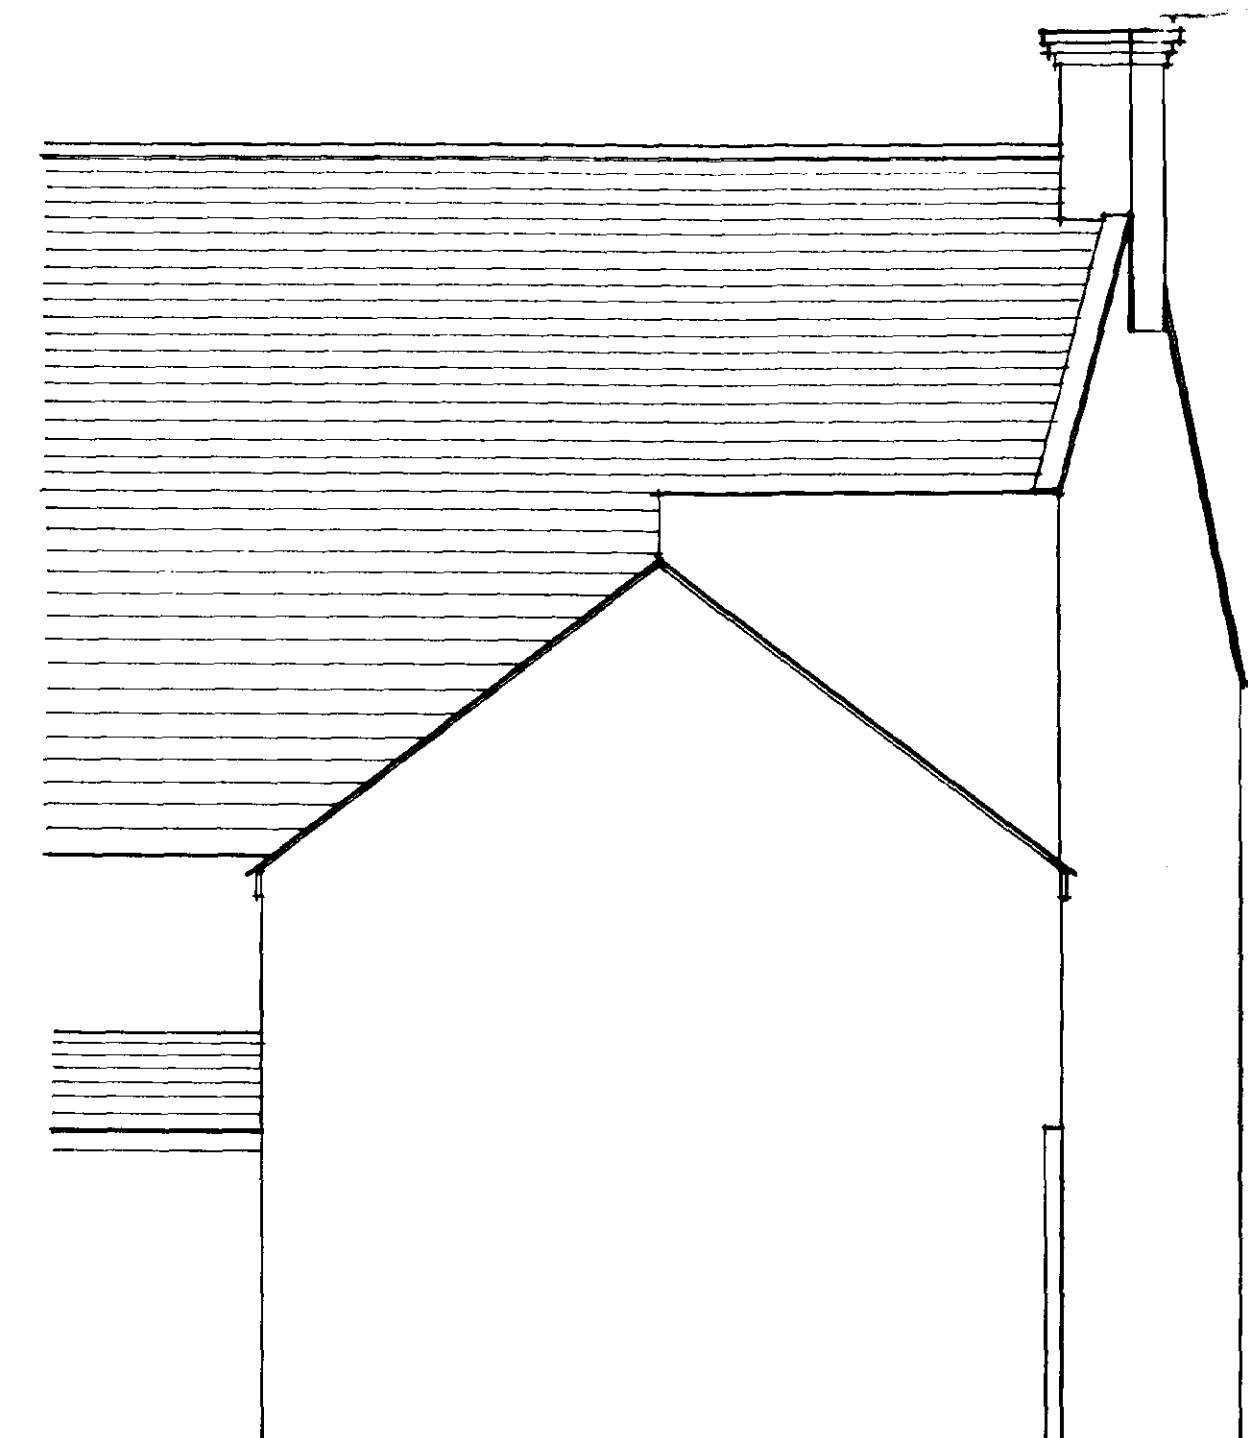


Side

SOUTH-HAM AND DO
HOODING & PLANNING
- 8 MAY 2001
Ref: 00000000


DETERMINED
PLAN

© This drawing is copyright.
Contractors must check all dimensions on Site. Only figured dimensions are to be worked from. Any foundation depths indicated are indicative only and must be in accordance with the consulting engineers design and/or agreed on Site with the local authority during excavations. Any discrepancies in the information contained herein must be reported to the Architect before work proceeds.

Project Proposed Alterations 2 Wargate Way, Gosberton, Spalding, Lincs.	
Drwg. EXISTING ELEVATIONS and SECTION	
Scale 1:50	Date Oct 2000
Drwg. no. 01030:02	Rev.
architects · designers · planning consultants Old School House · 36 Boston Road · Sleaford Lincolnshire · NG34 7EZ · Tel: 01529 414141 Fax: 01529 415757	

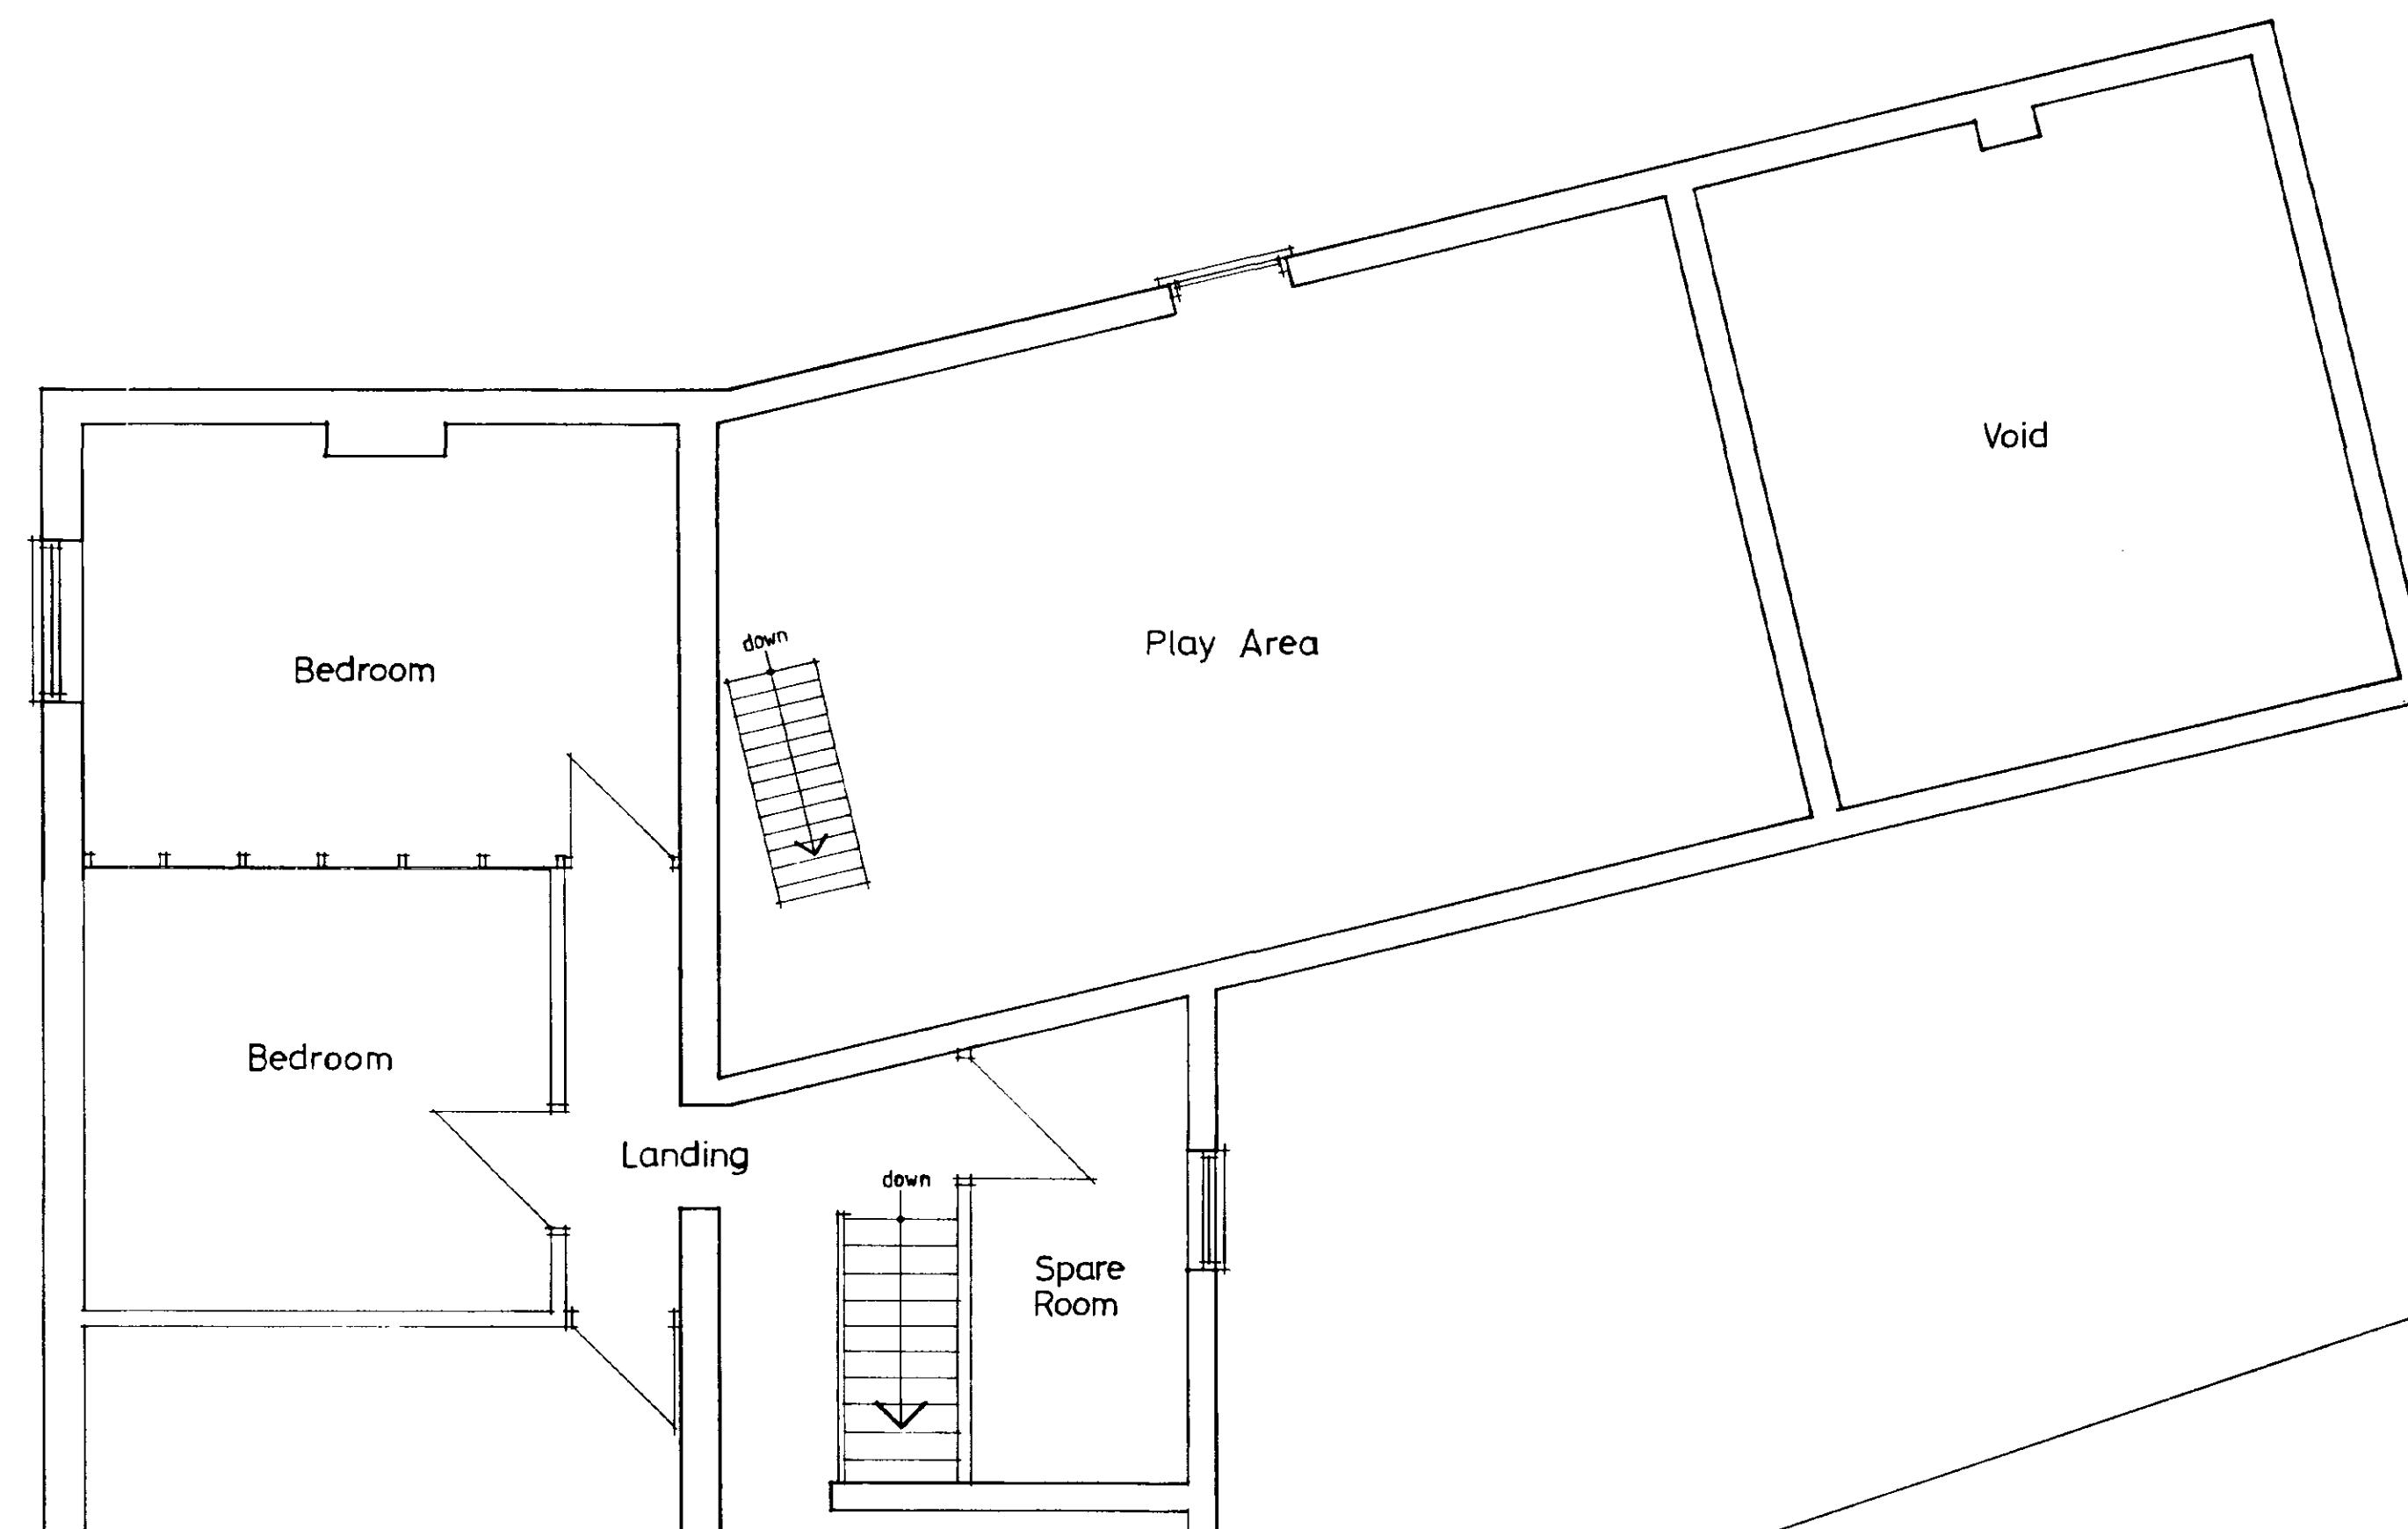

First Floor Plan

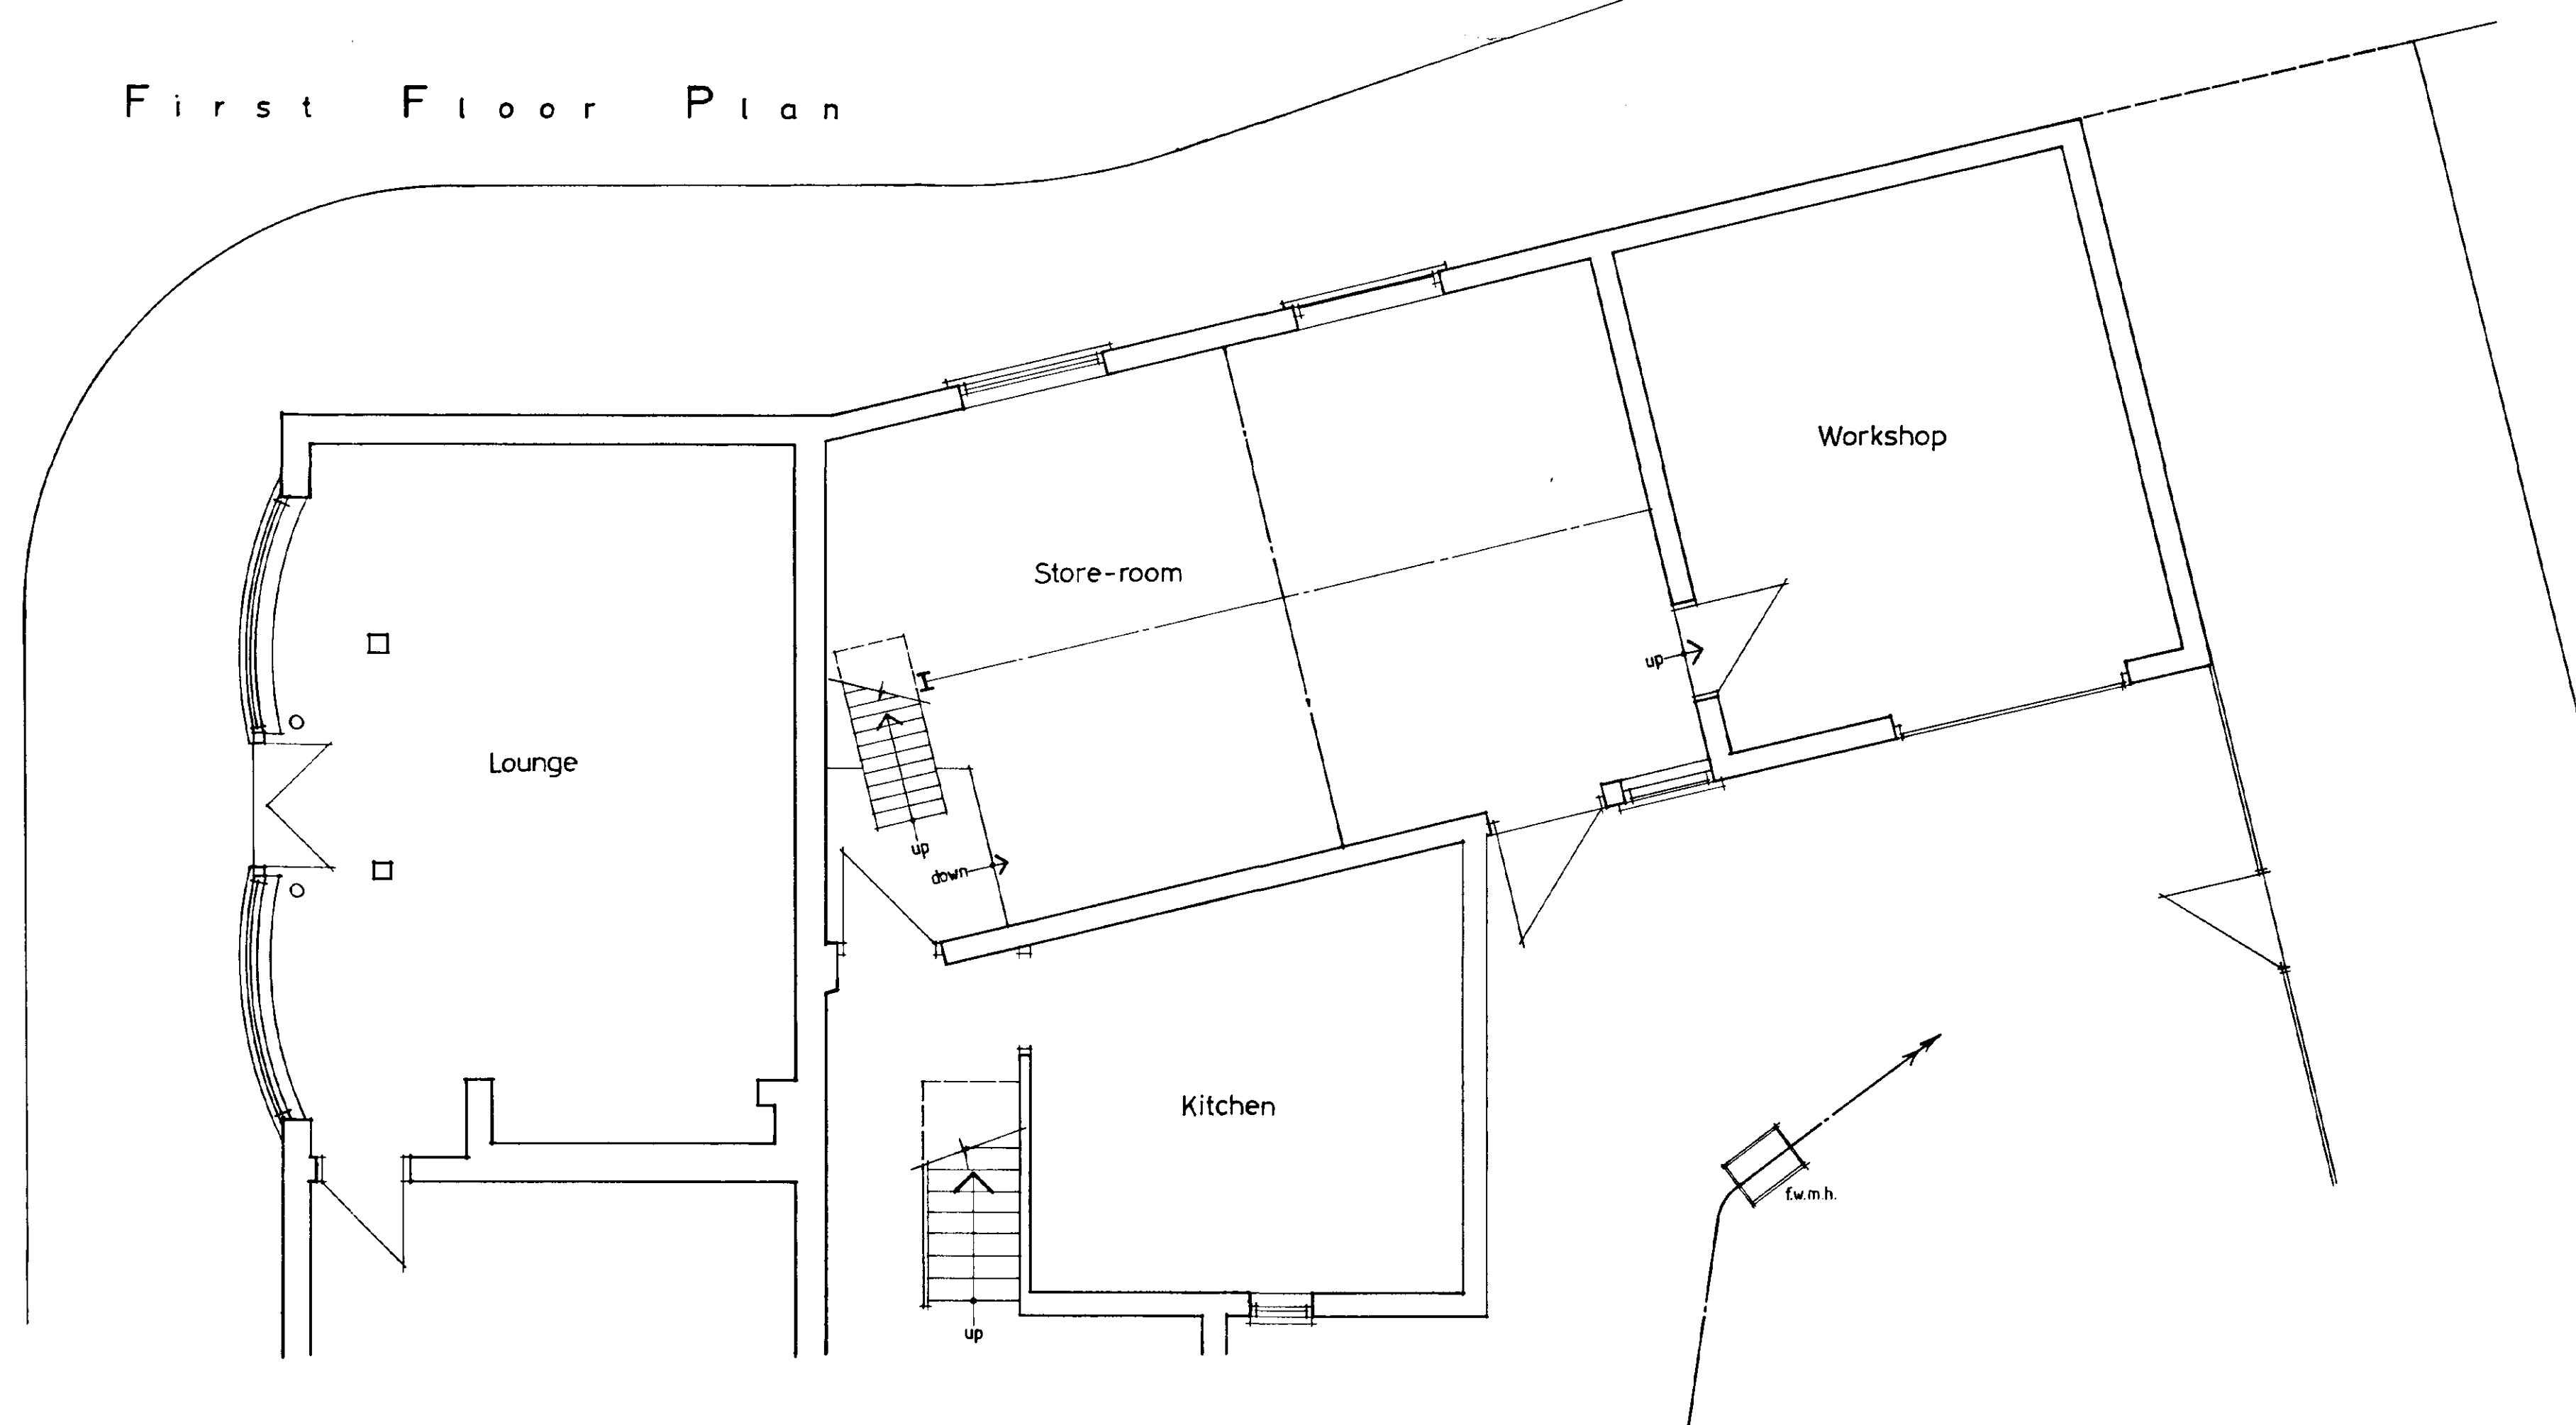

Ground Floor Plan

SOUTH Lincs DC
PLANNING
- 9 APR 2001
13.1081000101

DETERMINED
PLAN


© This drawing is copyright.
Contractor must check all dimensions on site. Only figured dimensions are to be worked from. Any foundation depths indicated are indicative only and must be in accordance with the consulting engineers design and/or agreed on site with the local authority during excavations. Any discrepancies in the information contained herein must be reported to the Architect before work proceeds.

Project Proposed Alterations 2 Wargate Way, Gosberton, Spalding, Lincs.			
Drwg.	EXISTING FLOOR PLANS		
Scale	1:50	Date	Oct. 2000
Drwg. no.	01030:01	Rev.	



architects · designers · planning consultants
Old School House · 36 Boston Road · Sleaford
Lincolnshire · NG34 7EZ · Tel: 01529 414141
Fax: 01529 415757




First Floor Plan

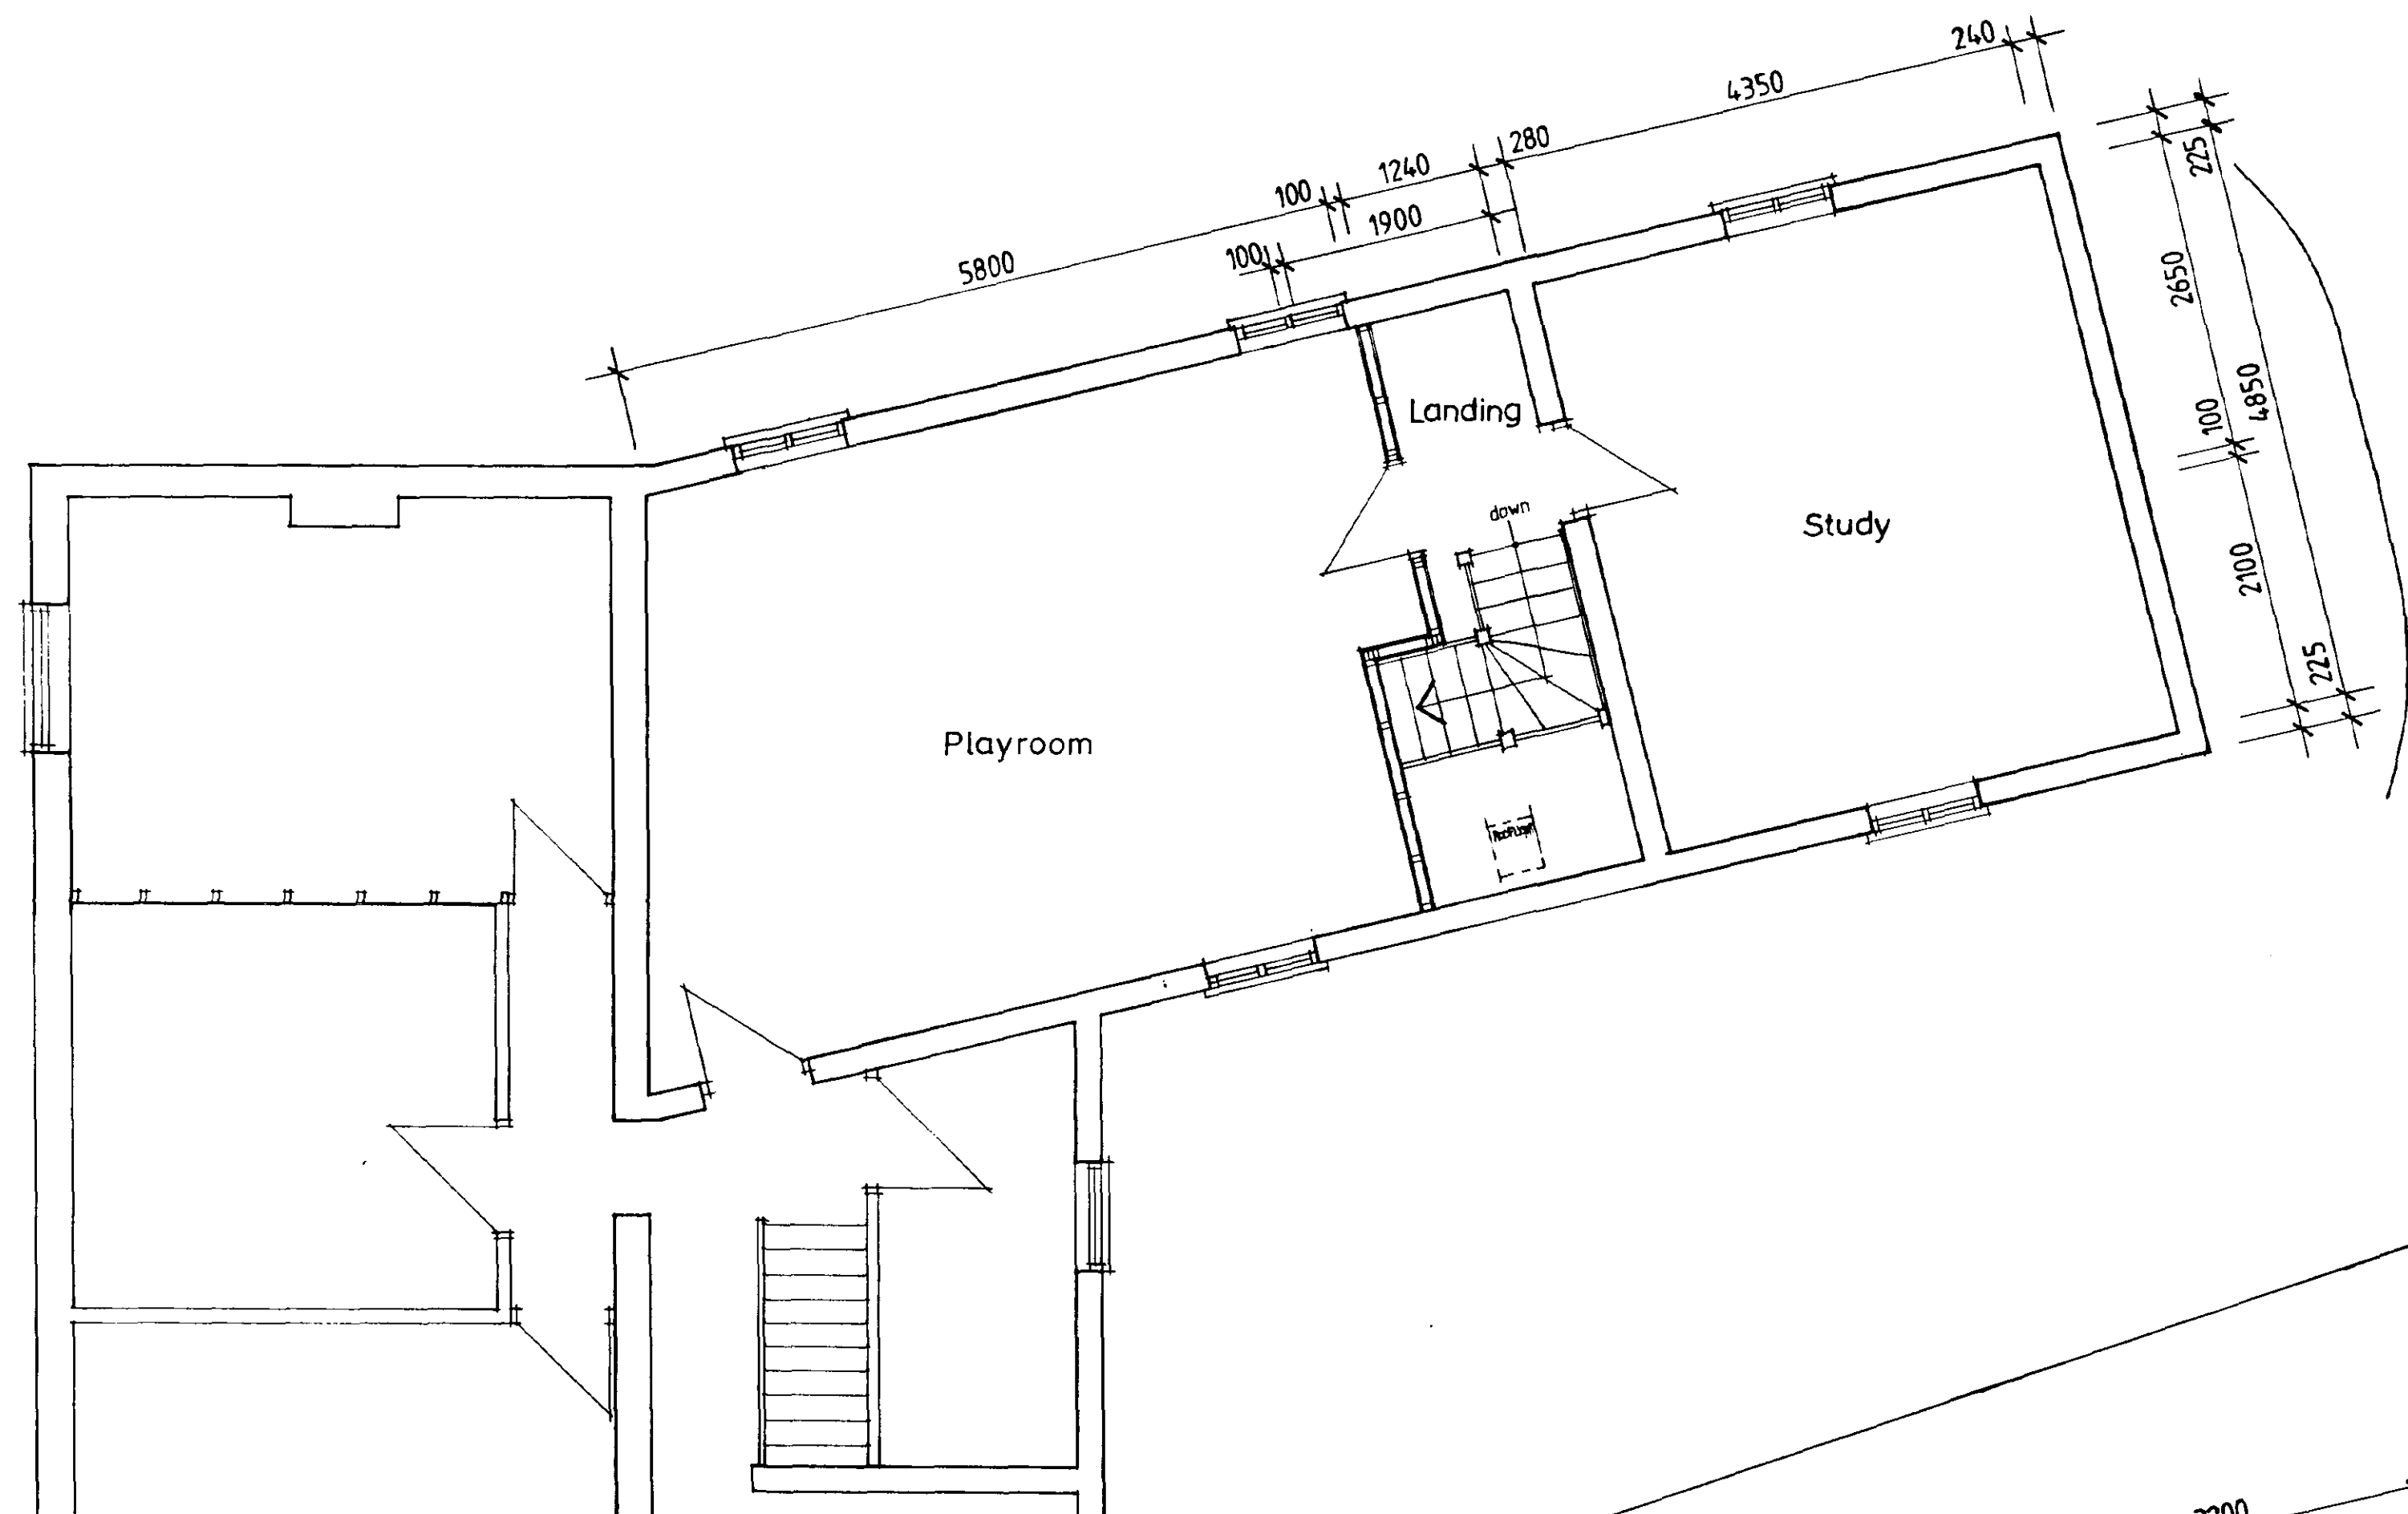

Ground Floor Plan

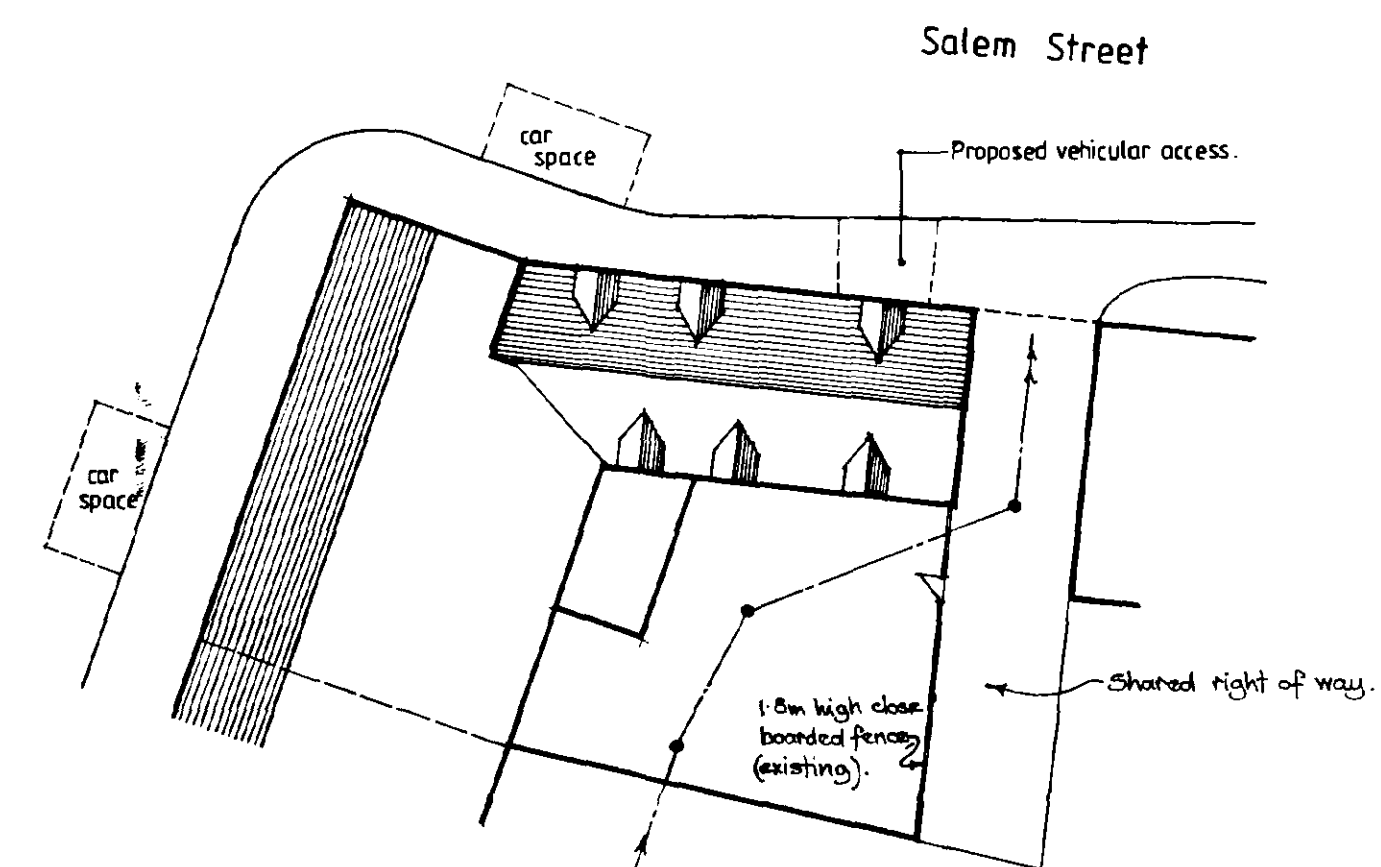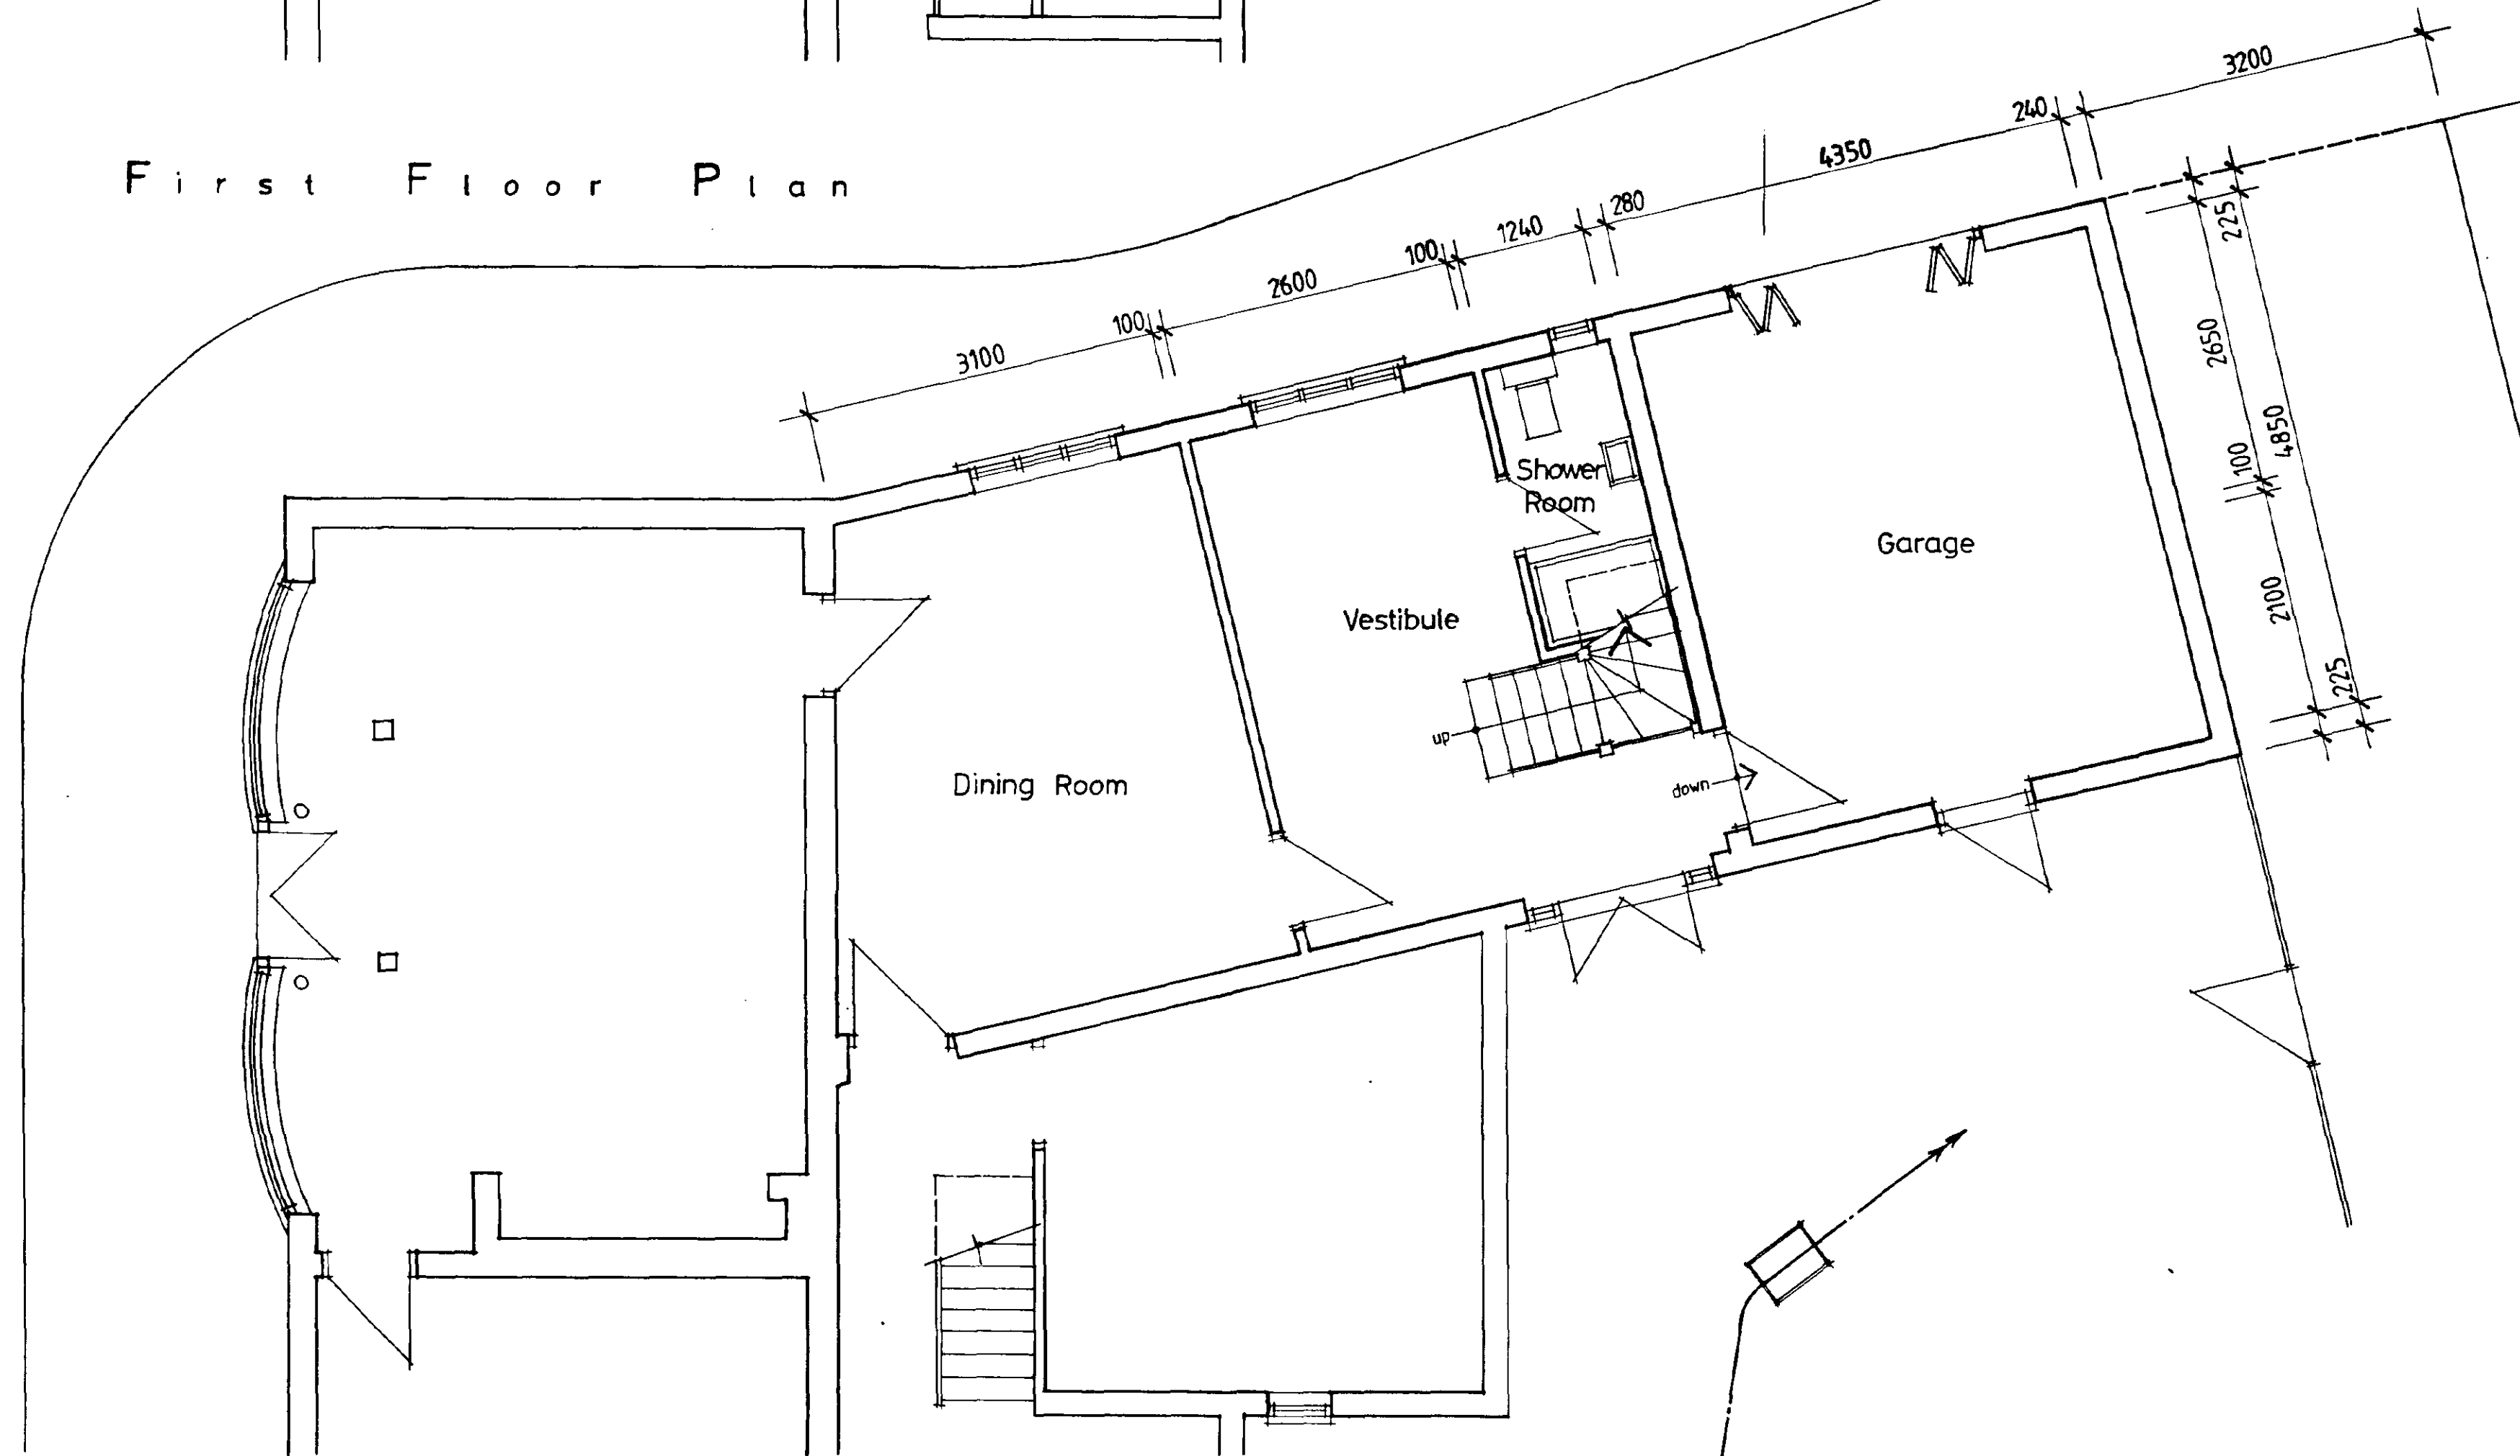

Site Plan
Scale 1:200

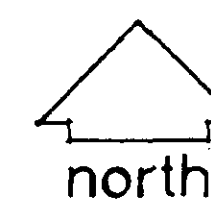

REVISION PLAN
DATE





SOUTH HOLLAND DC
HOUSING & PLANNING
20 JUN 2001
Ref: 44-01
DETERMINED
PLAN

Rev A Amend First Floor window positions. Check closer to floor loading details with rafters.

Contractors must check all dimensions on site. Only figured dimensions are to be worked from. Any foundation depths indicated are indicative only and must be in accordance with the consulting engineers design and/or agreed on site with the local authority during excavations. Any discrepancies in the information contained herein must be reported to the Architect before work proceeds.

Project Proposed Alterations 2 Wargate Way, Gosberton, Spalding, Lincs.			
Drawn PROPOSED FLOOR PLANS			
Scale	1:50	Date	March 2001
Drawn no.	01030:03	Rev.	A
architects · designers · planning consultants Old School House · 36 Boston Road · Spalding Lincolnshire · NG34 7EZ · Tel: 01529 414141 Fax: 01529 415757			



 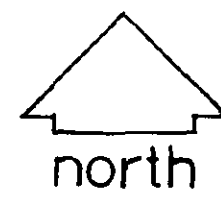  

architects · designers · planning consultants

Old School House · 36 Boston Road · Sleaford
Lincolnshire · NG34 7EZ · Tel: 01529 414141
Fax: 01529 415757