


South Forty Foot Drain

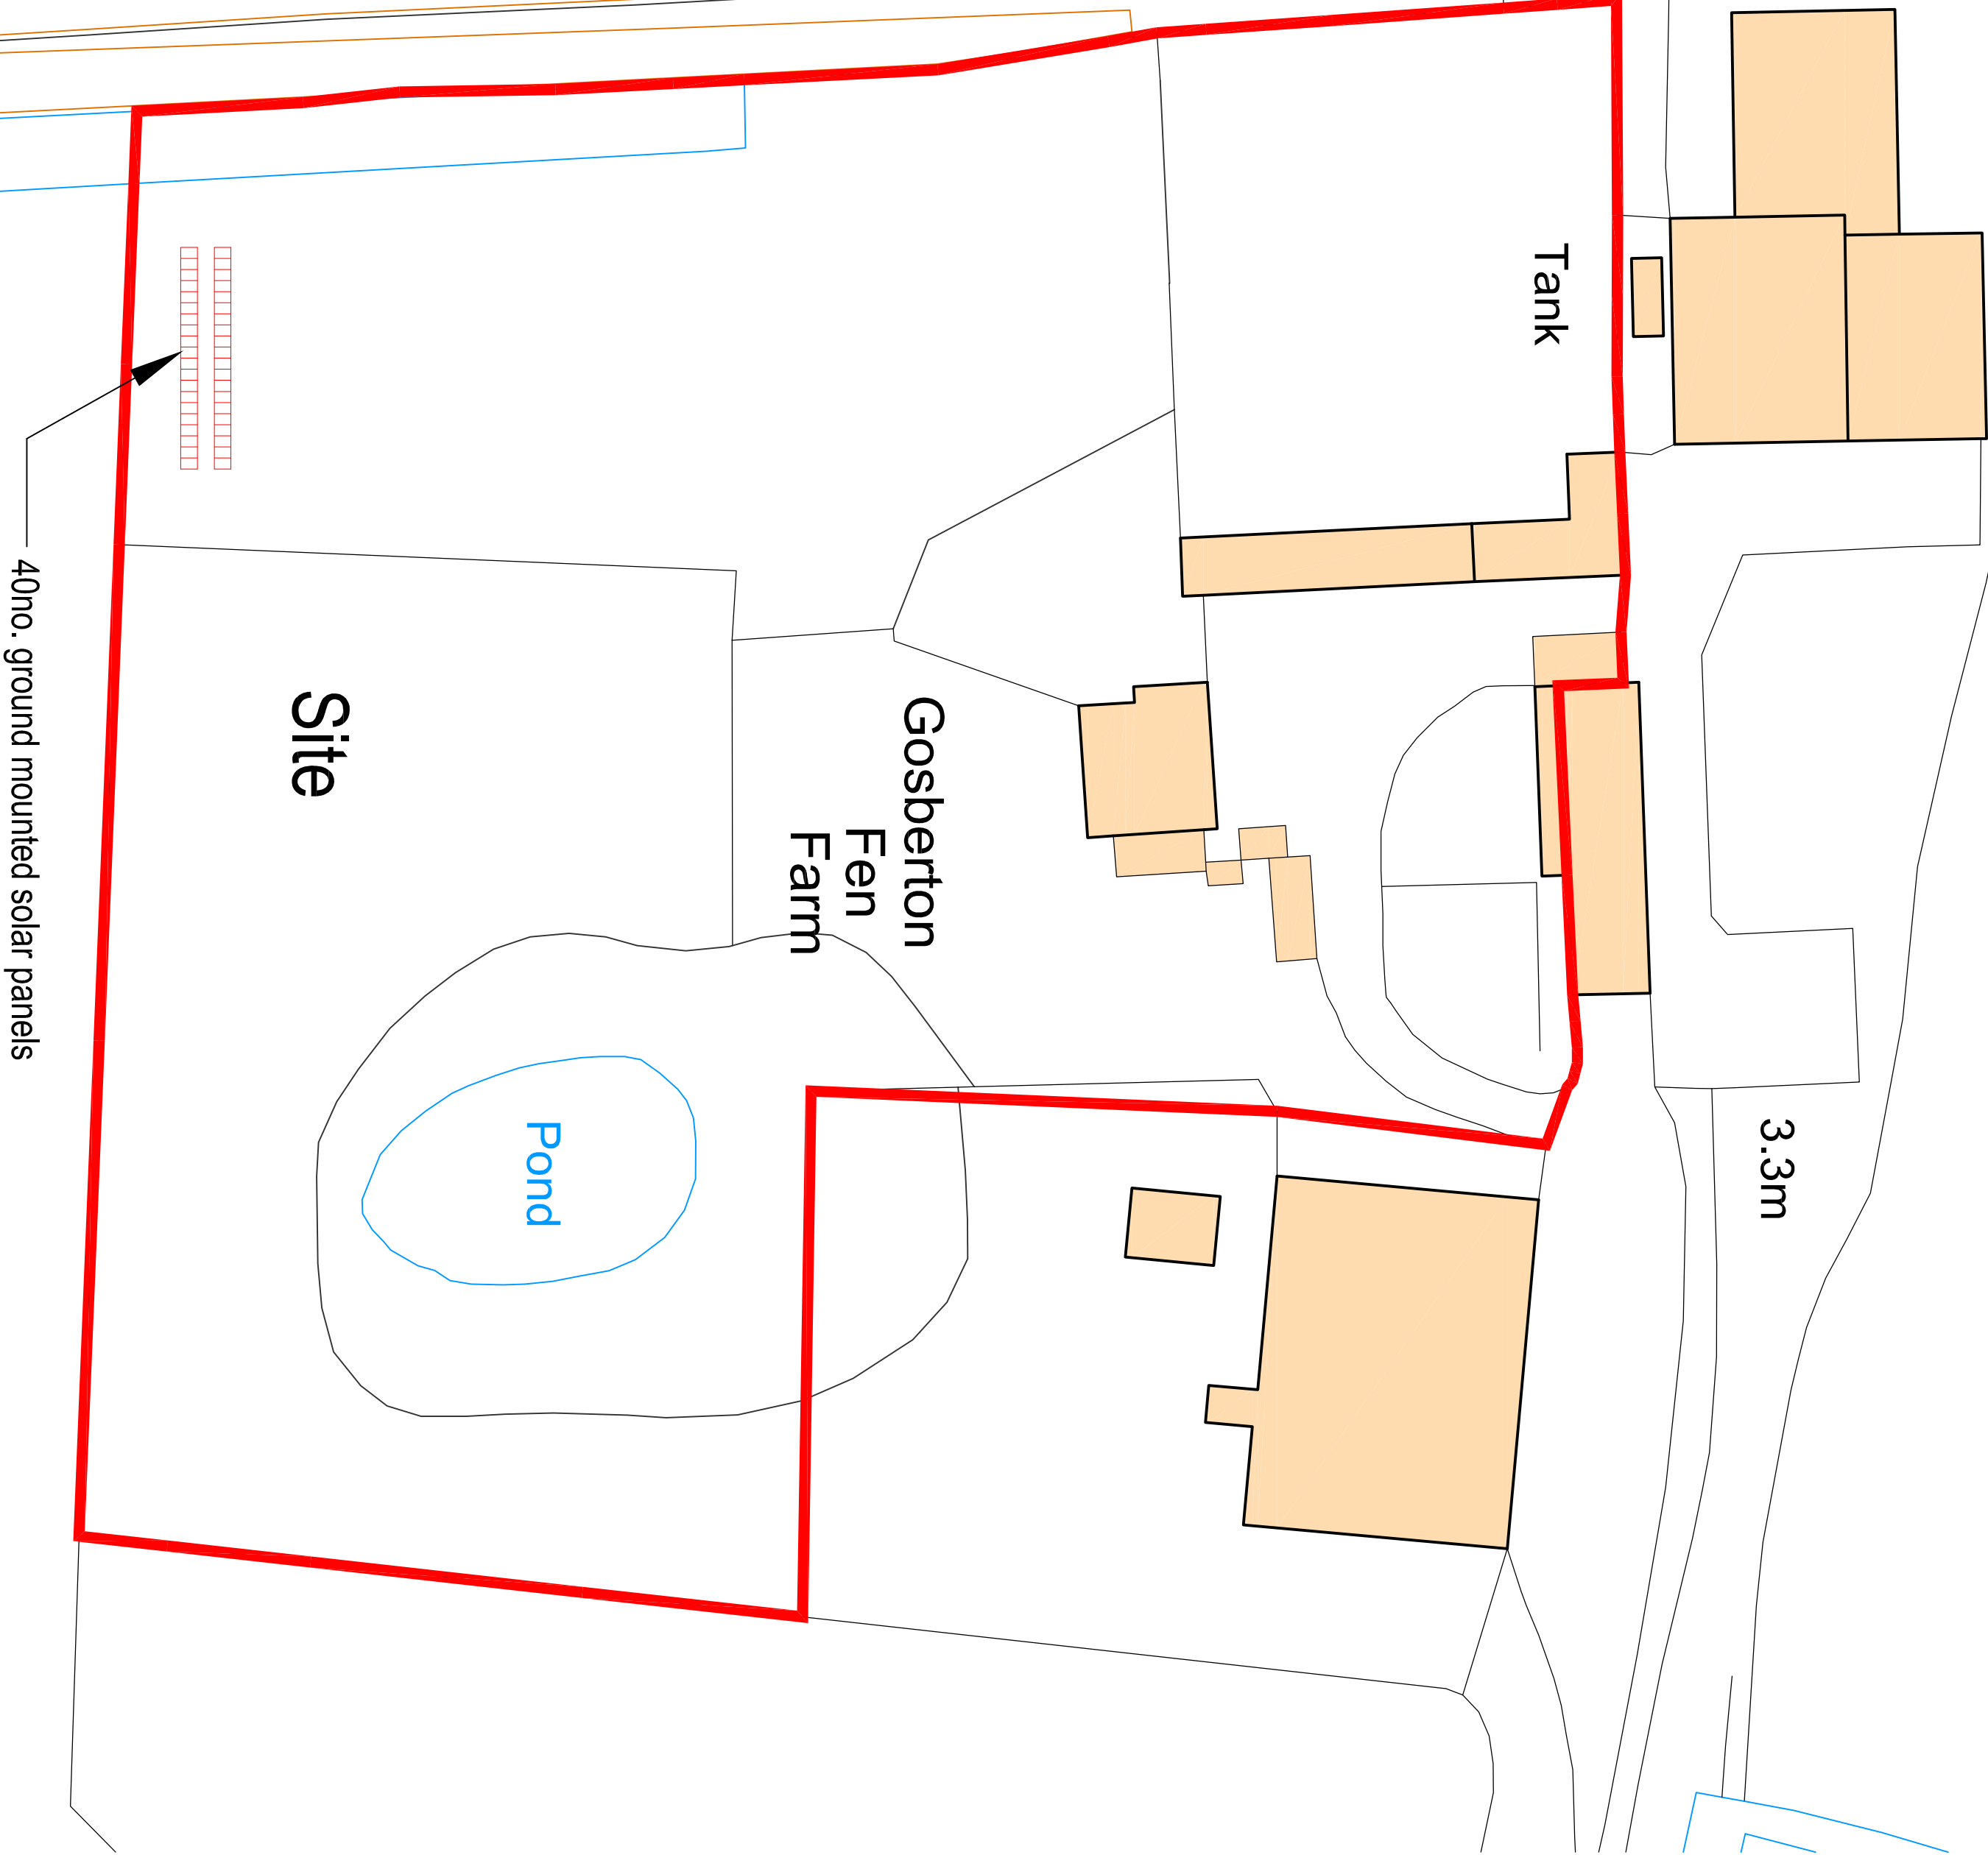


Ordnance Survey, (c) Crown Copyright 2015. All rights reserved. Licence number 100022432

Subject to survey

SITE PLAN

Scale 1:500

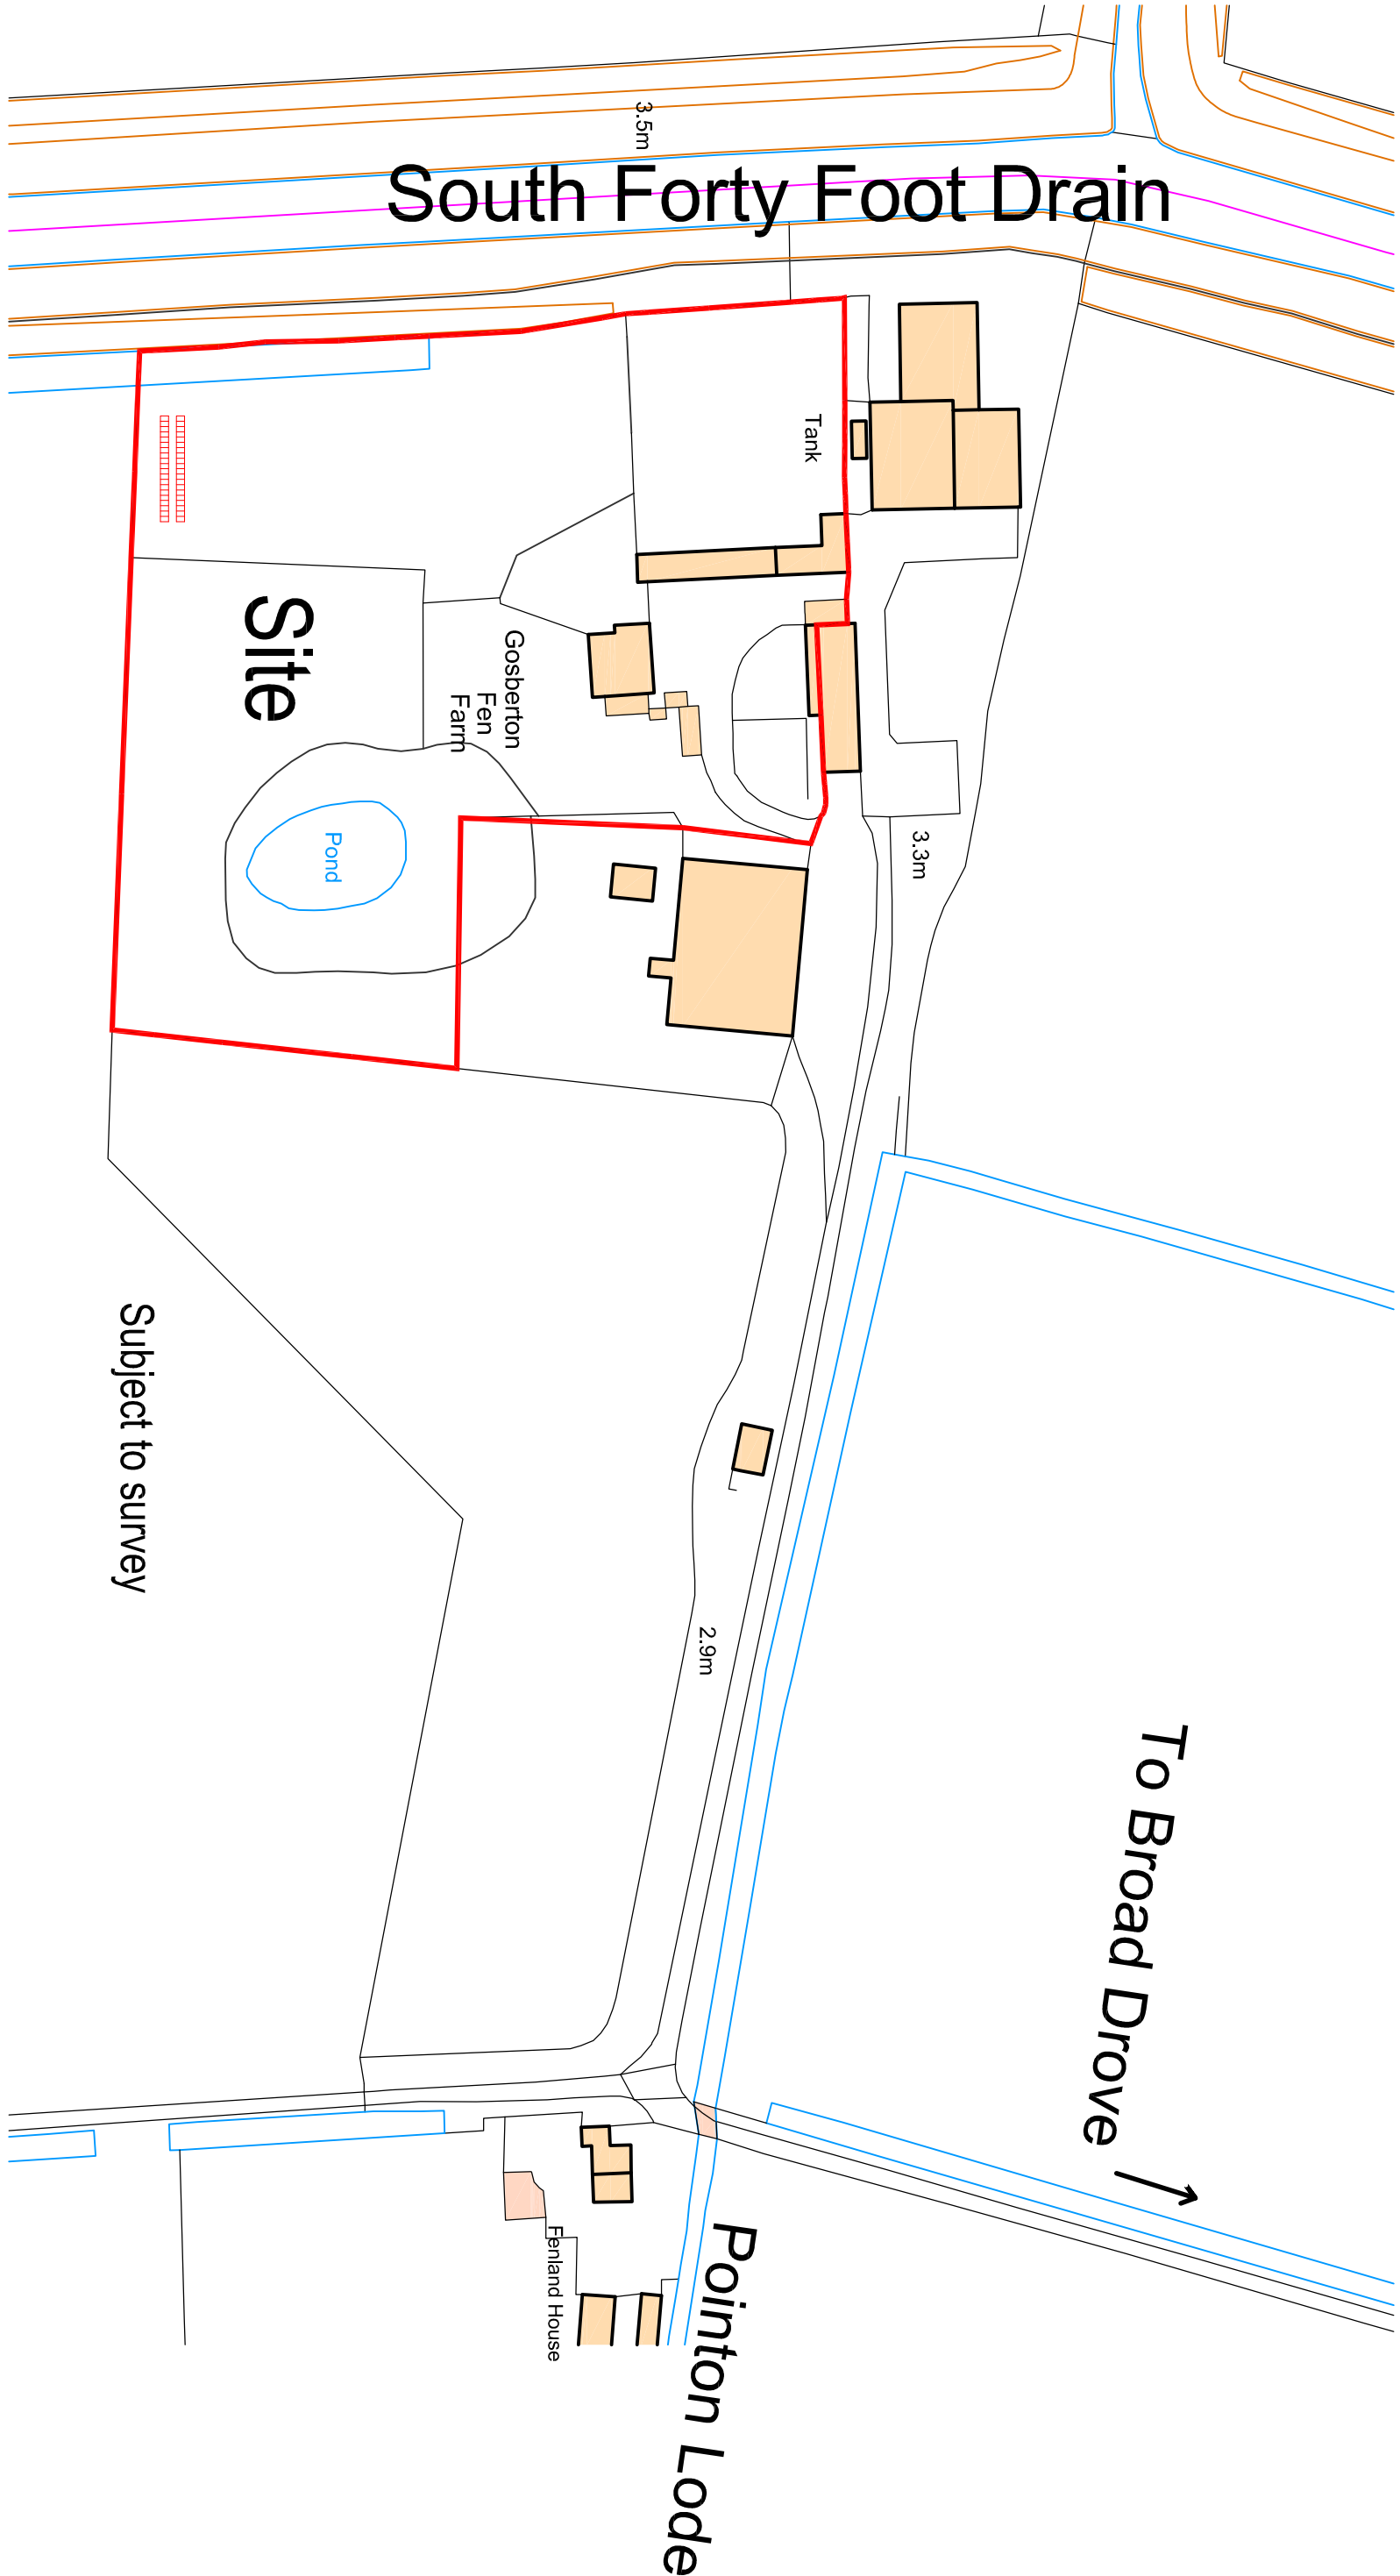

South Forty Foot Drain

Ordnance Survey, (c) Crown Copyright 2015. All rights reserved. Licence number 100022432

LOCATION PLAN

Scale 1:1250

Refer also to technical information and design and access statement

A	Panels amended to 2 rows of 20 panels		11.5.15

MIKE LEE ARCHITECTURAL SERVICES
10 Shipden Avenue, Cromer, Norfolk, NR27 9BD
Telephone: 01263 510396
Mobile: 07765 148 064
Email: mike.ra.lee@gmail.com
Website:Coming Soon

Project
Proposed Ground Mounted Solar Panel Installation at Gosberton Fen Farm, Broad Drive, Spalding.
For Mr Dean

Proposed Site & Location Plan and Elevations	
Date February 2015	
Scale As Indicated @A1	Drawing ref: 2015/11-01A