


NORTH ELEVATION

- Rear elevation of 20no. panels

— Number of bases shown are approximate

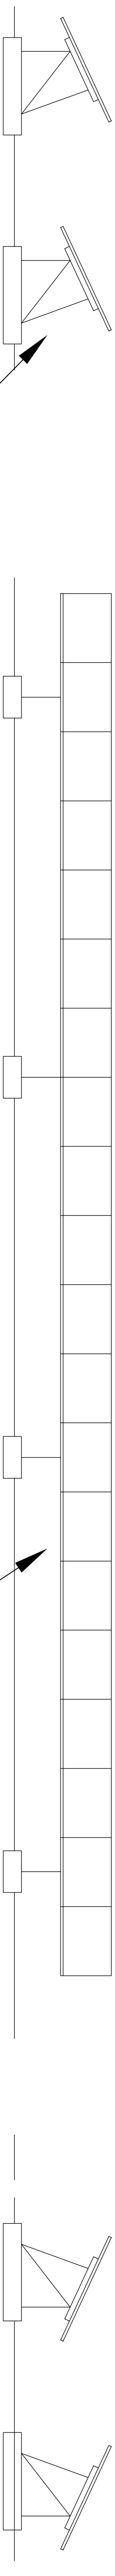


EAST ELEVATION

SOUTH ELEVATION

WEST ELEVATION

Side elevation


- Front elevation of 20no. panels

 [illegible][illegible]

PLAN OF SOLAR PANELS

Scale 1:50

- Proposed solar panels in 2 banks of 20 totaling 40 ground mounted solar panels

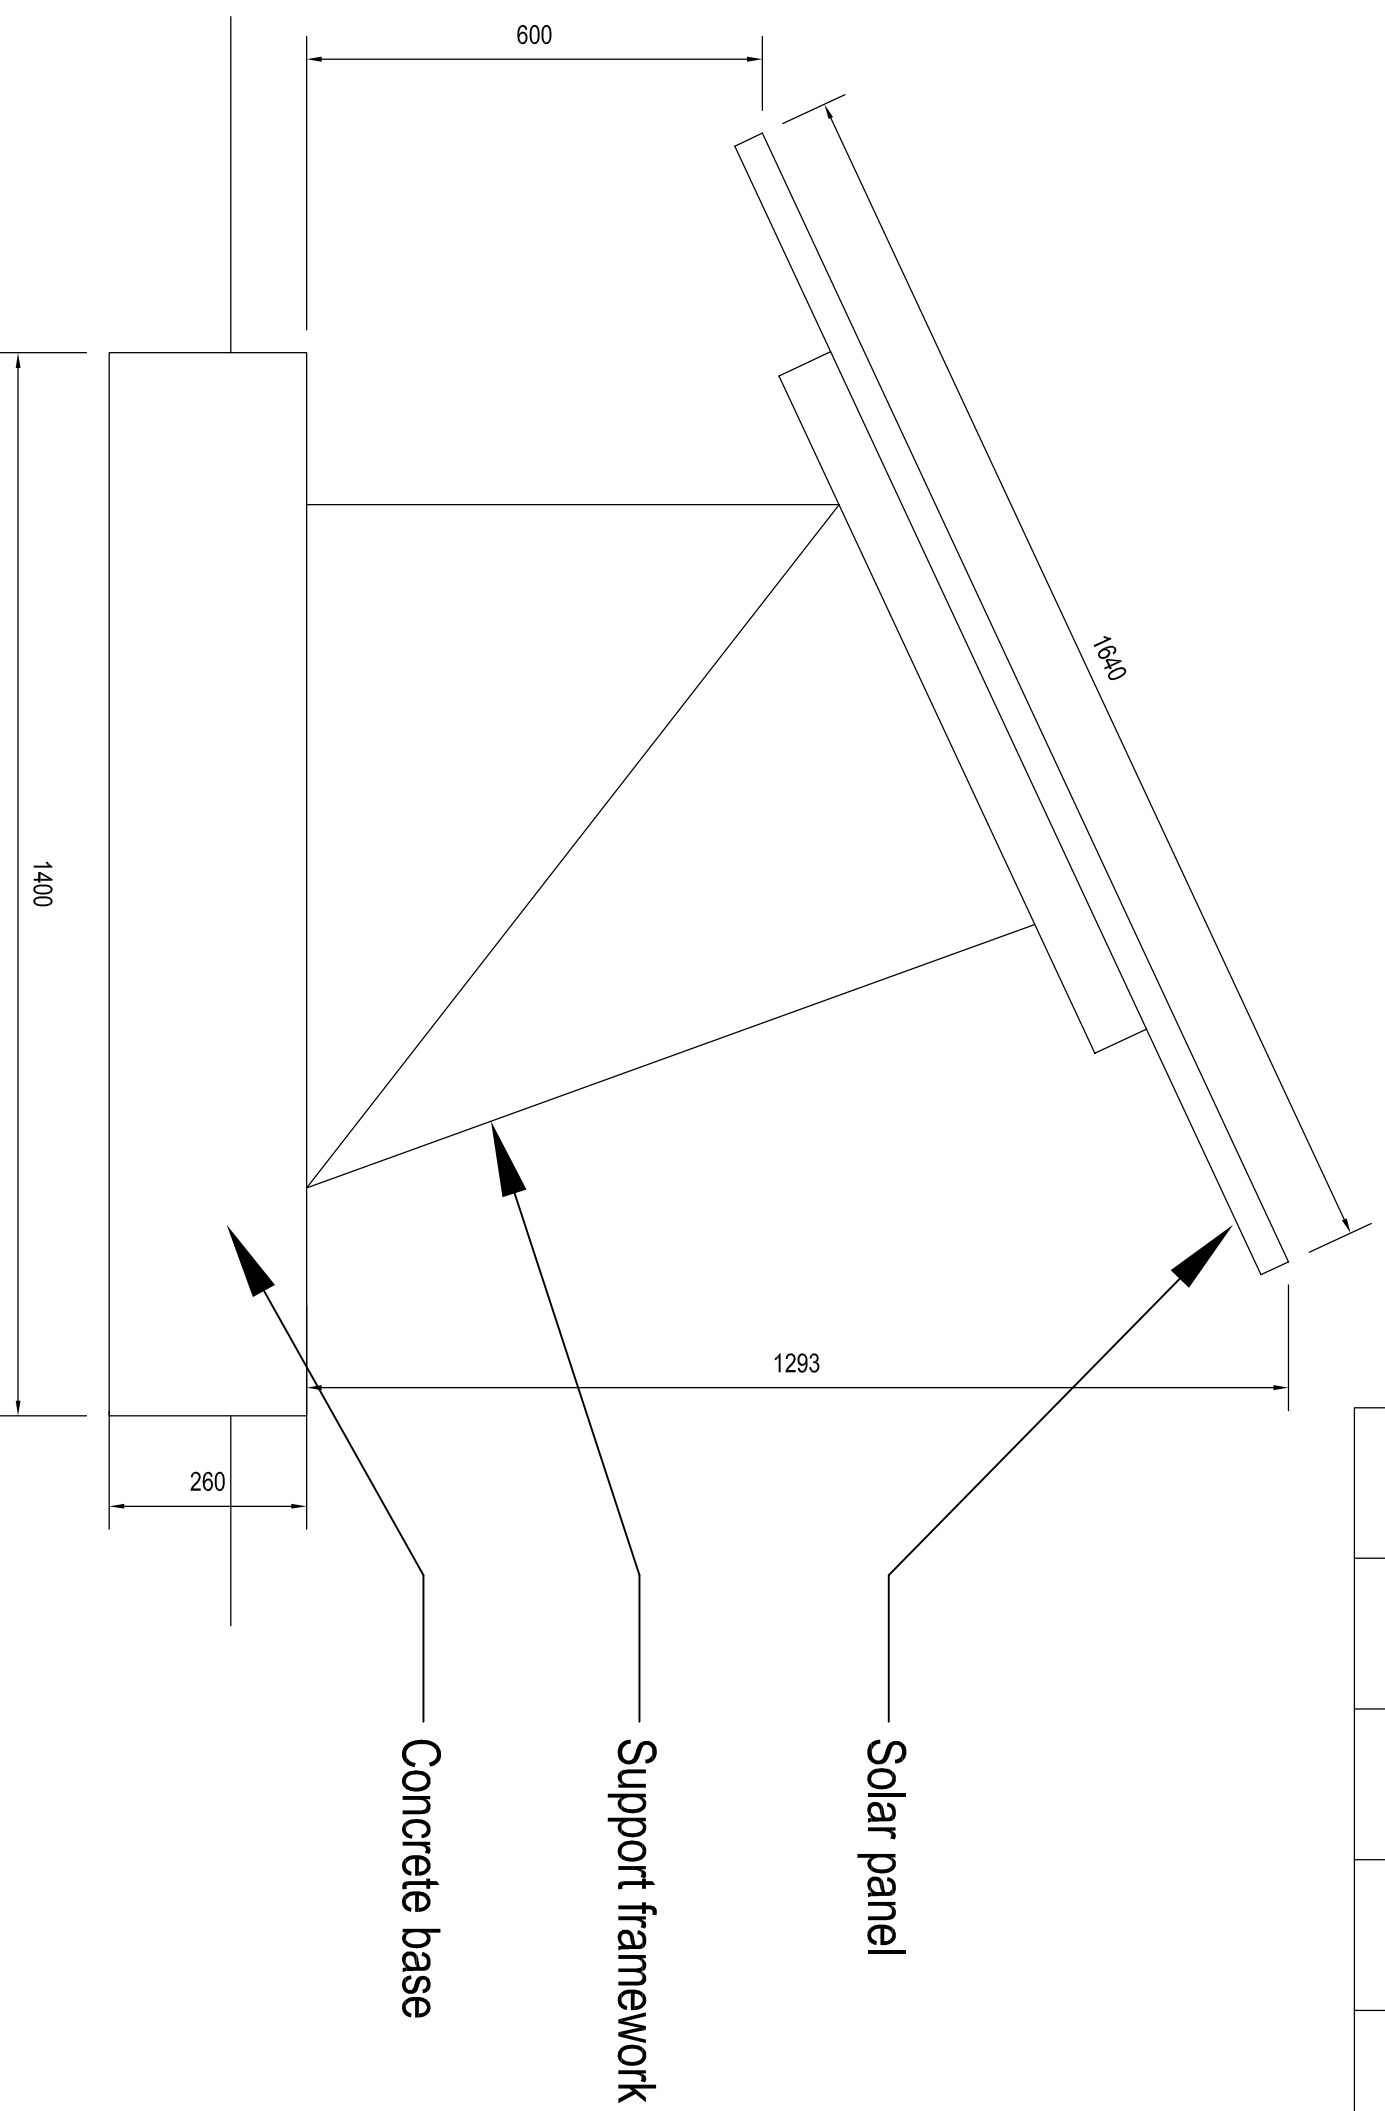

CROSS SECTION

Scale 1:10

Refer also to technical information and design and access statement

A	Panels amended to 2 rows of 20 panels	11.5, 15

MIKE LEE ARCHITECTURAL SERVICES
10 Shipden Avenue, Cromer, Norfolk, NR27 9BD
Telephone: 01263 510396
Mobile: 07765 148 064
Email: mike.ra.lee@gmail.com
Website: Coming Soon

Project
Proposed Ground Mounted Solar Panel Installation
at Gosberton Fen Farm, Broad Grove, Spalding
For Mr Dean

Plan and Elevations of Solar Panels

Date February 2015

Scale As Indicated @A1

Drawing ref: 2015/111-02A