



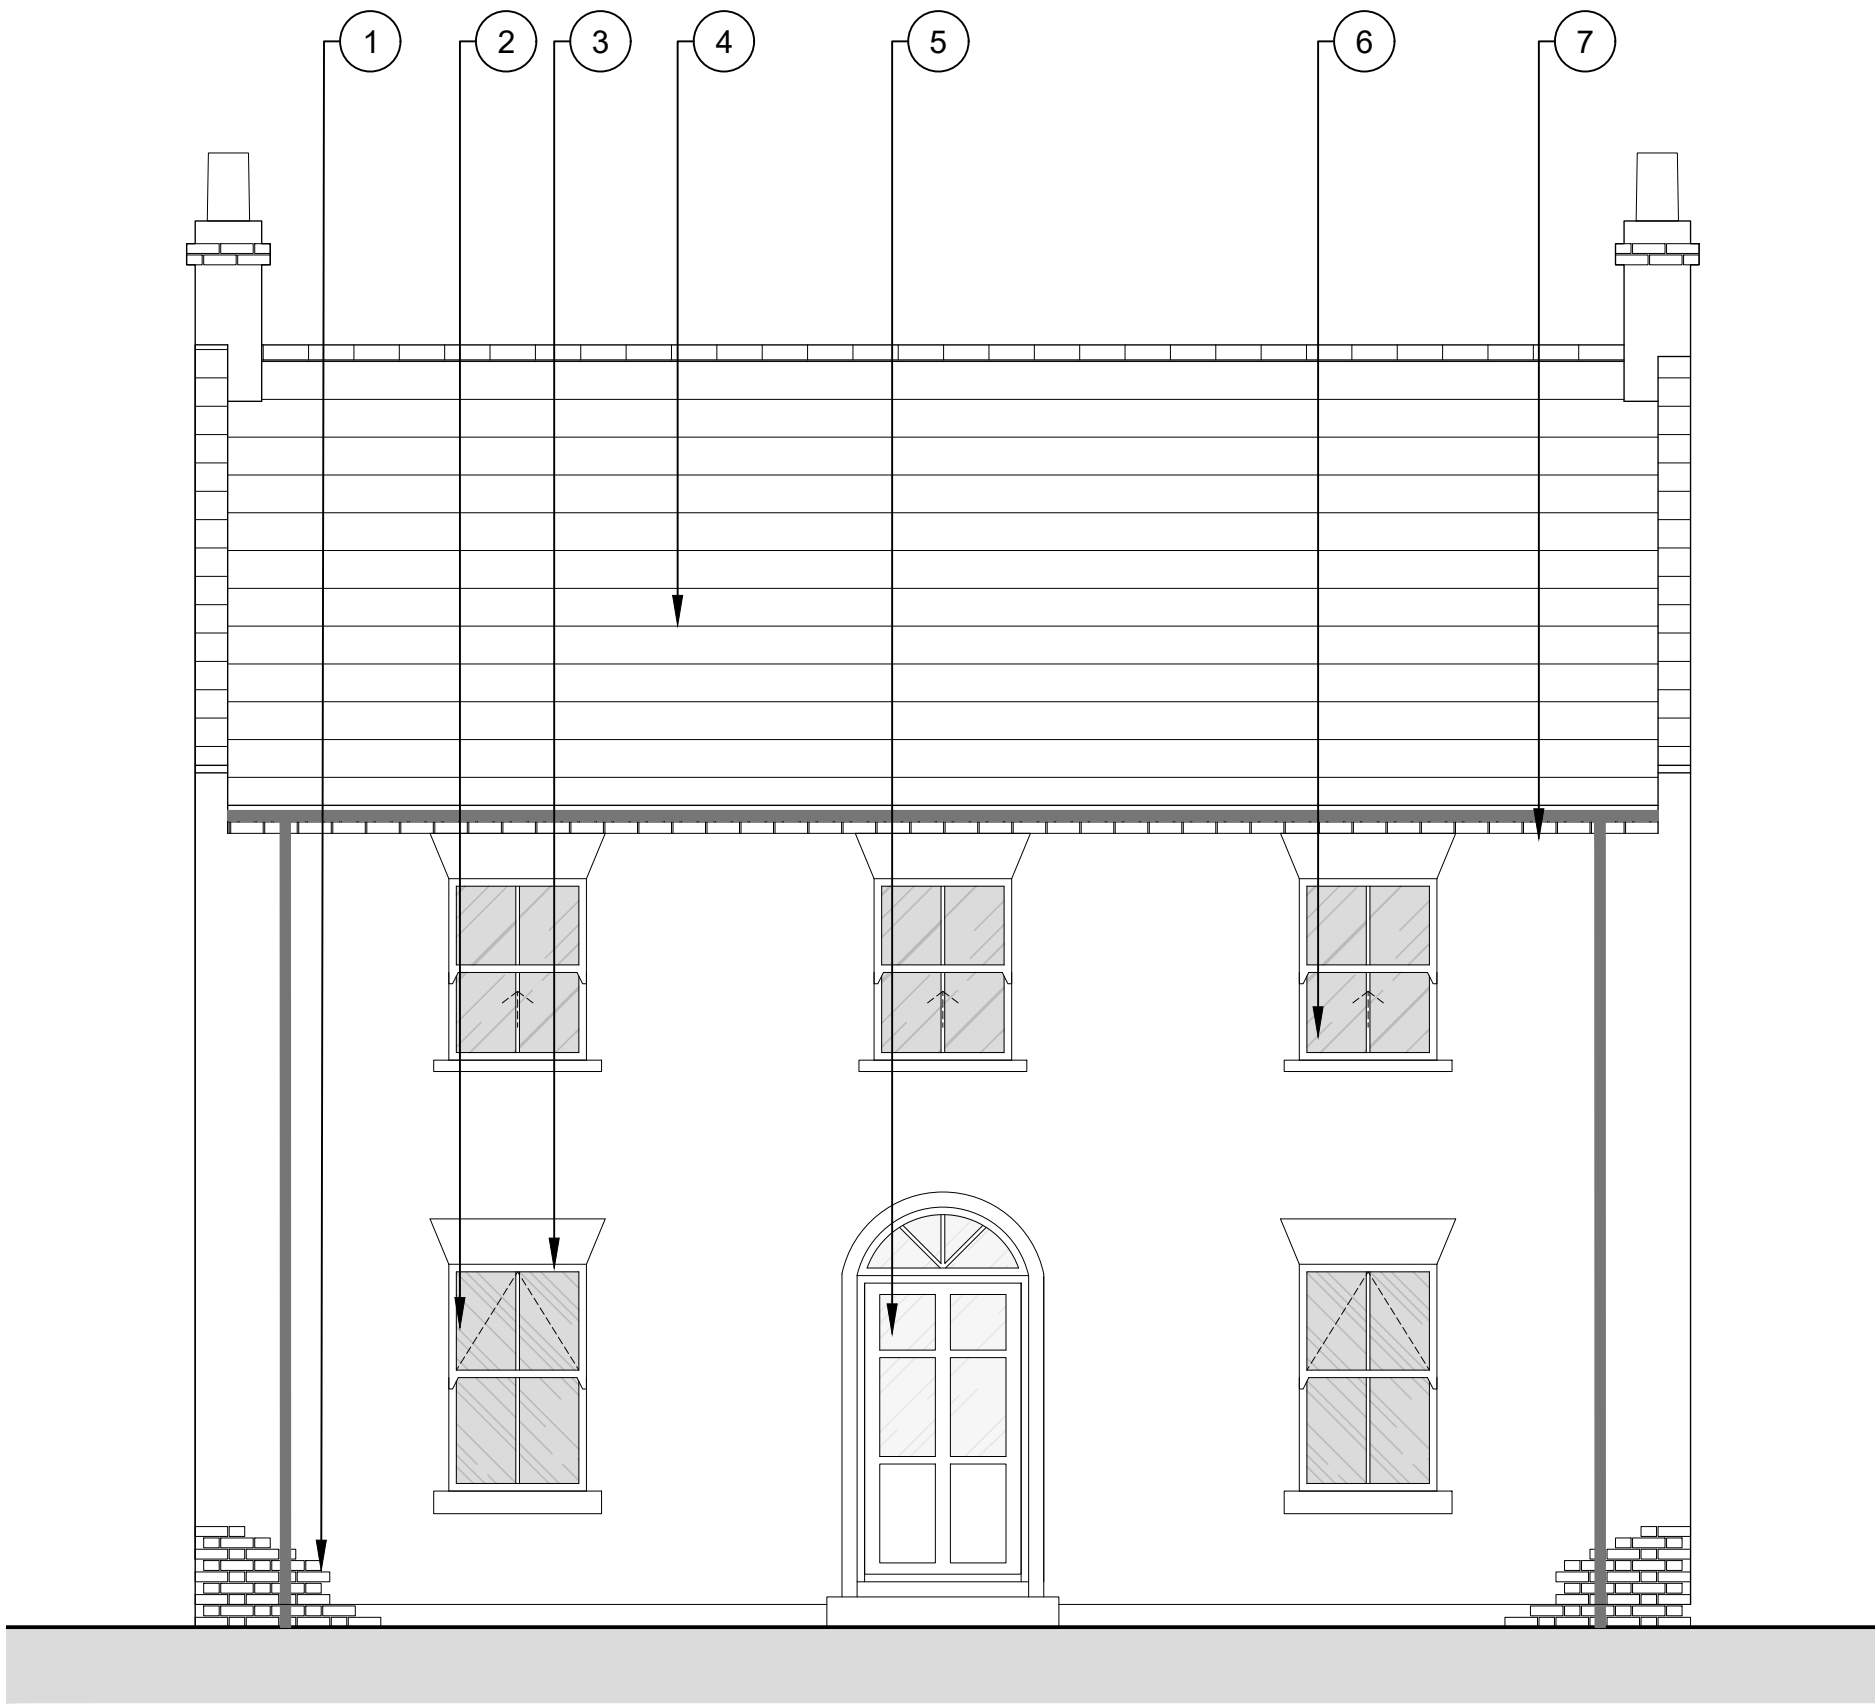


PROPOSED SOUTH ELEVATION

1 : 50

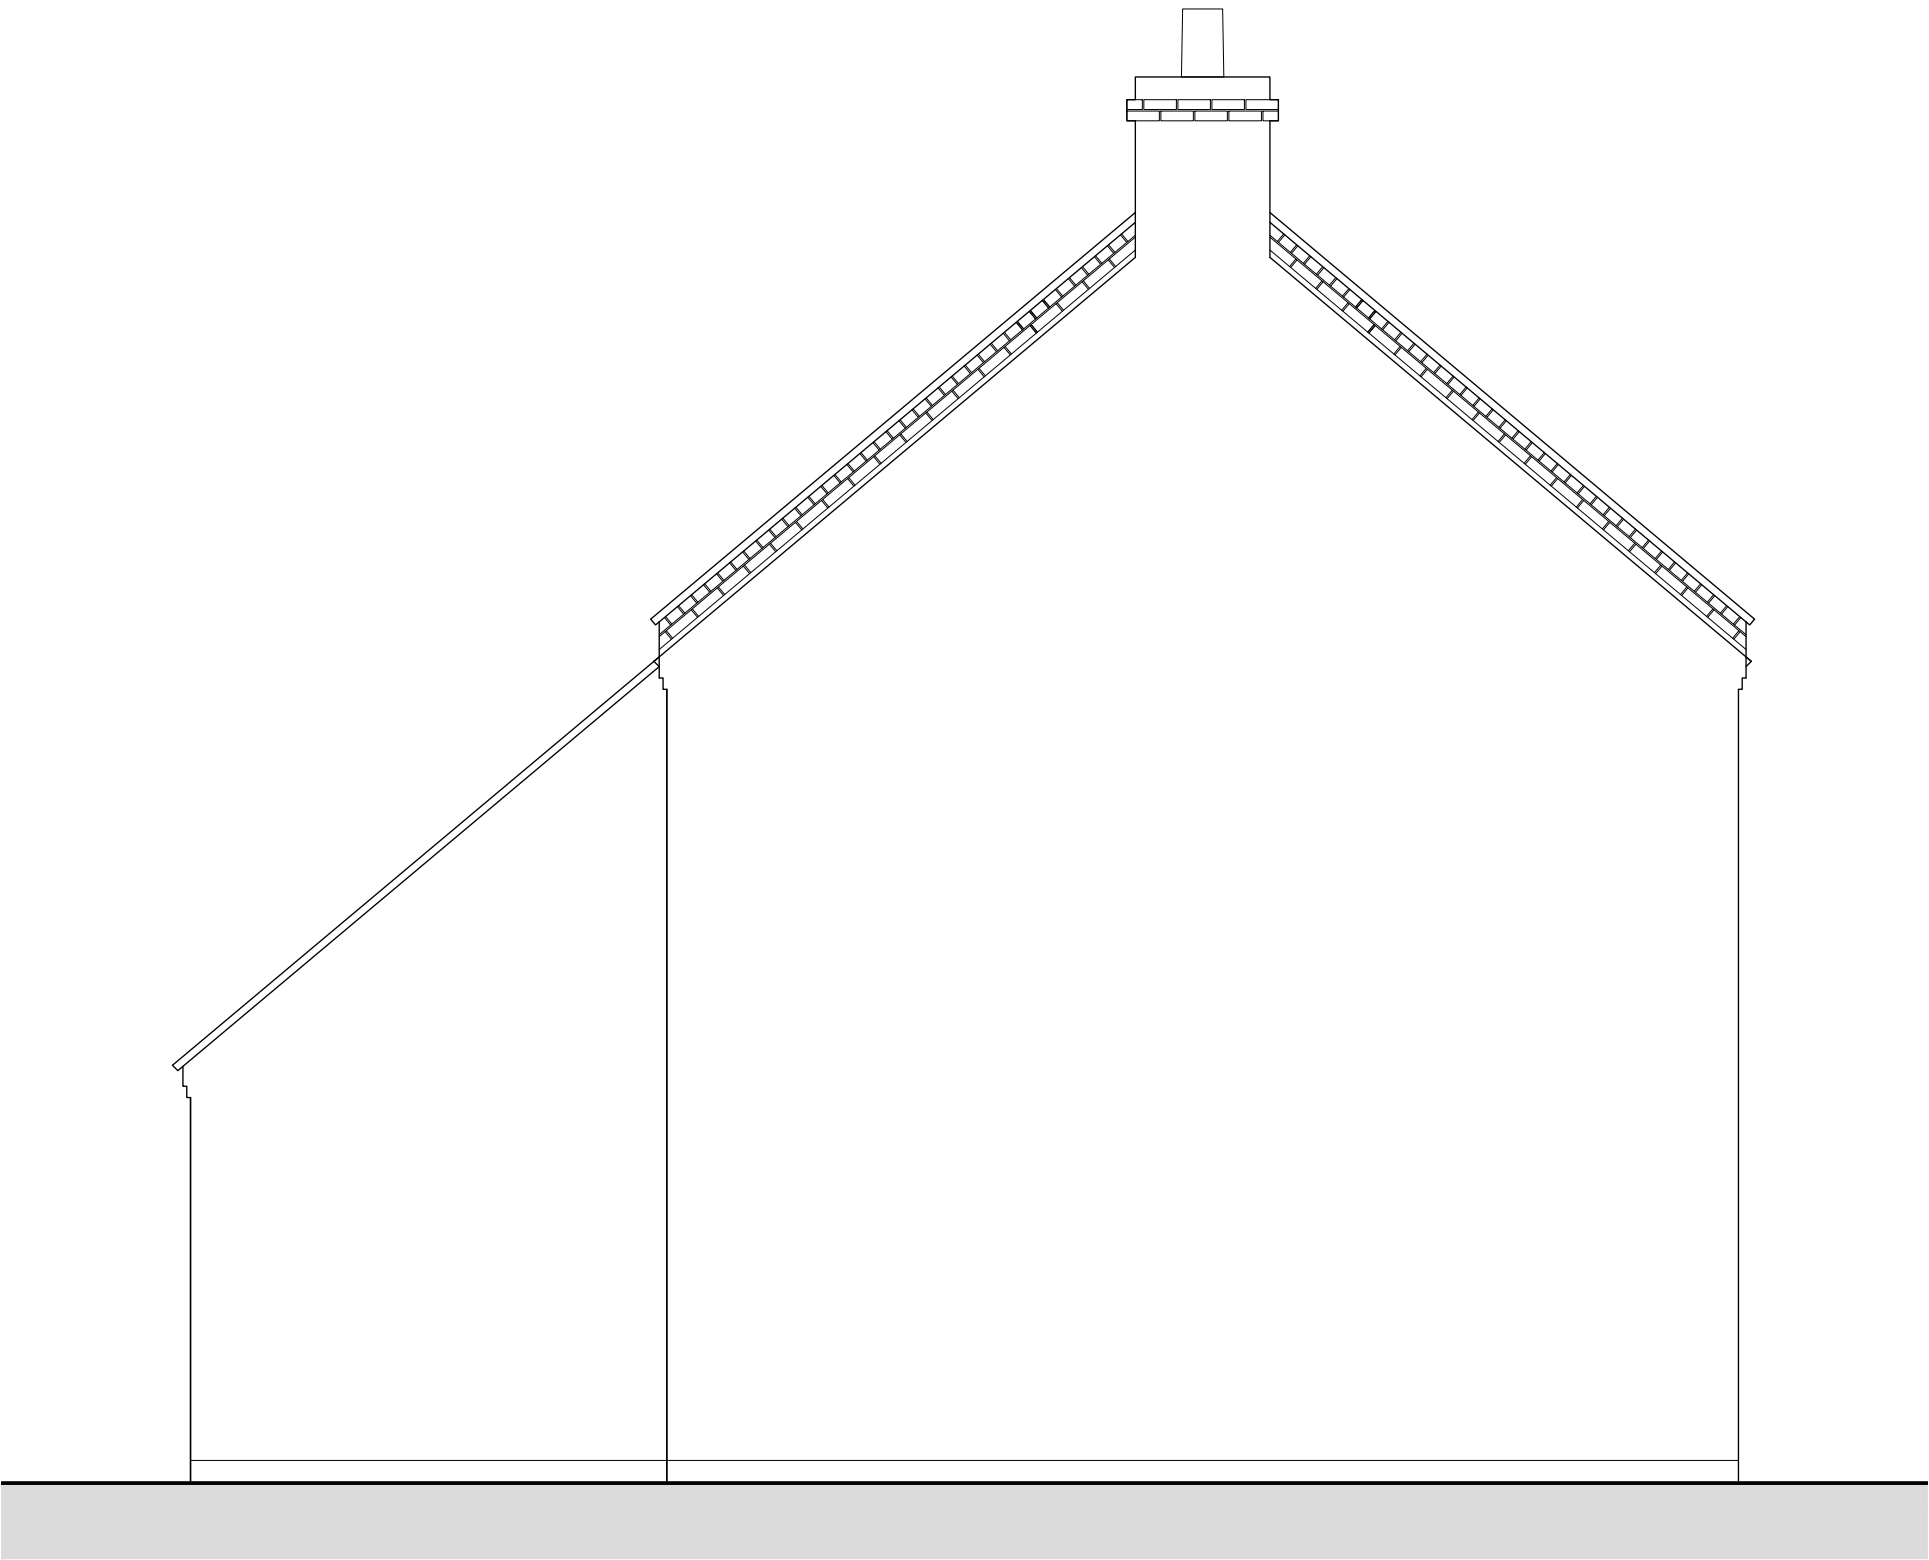


PROPOSED WEST ELEVATION

1 : 50

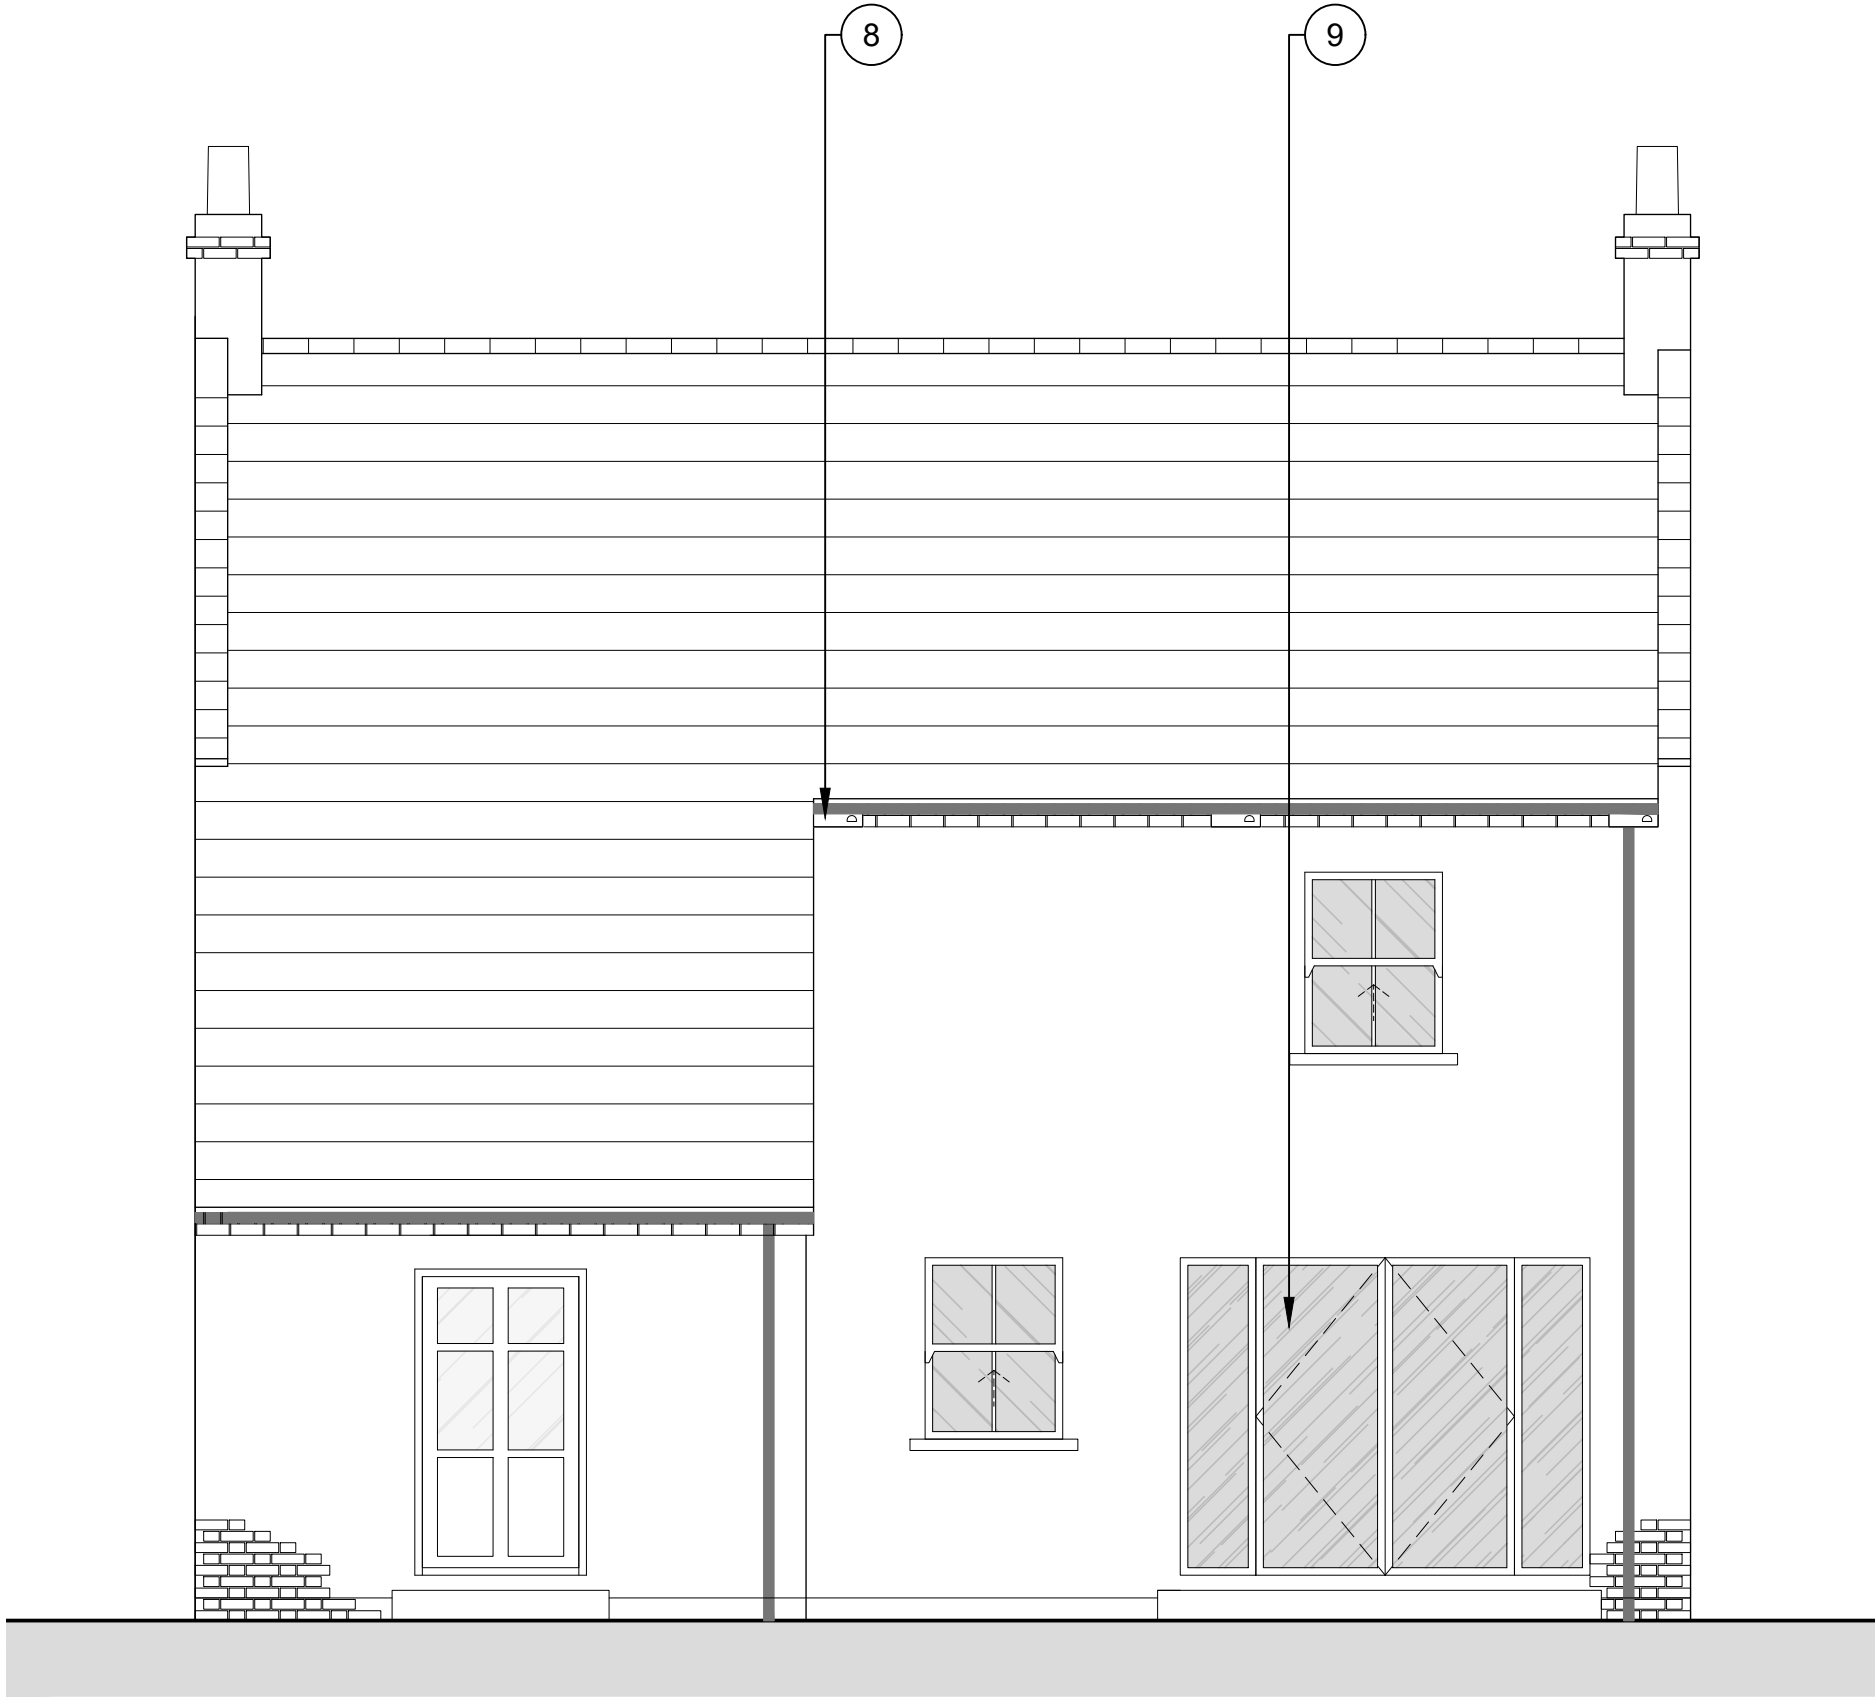

PROPOSED NORTH ELEVATION

1 : 50

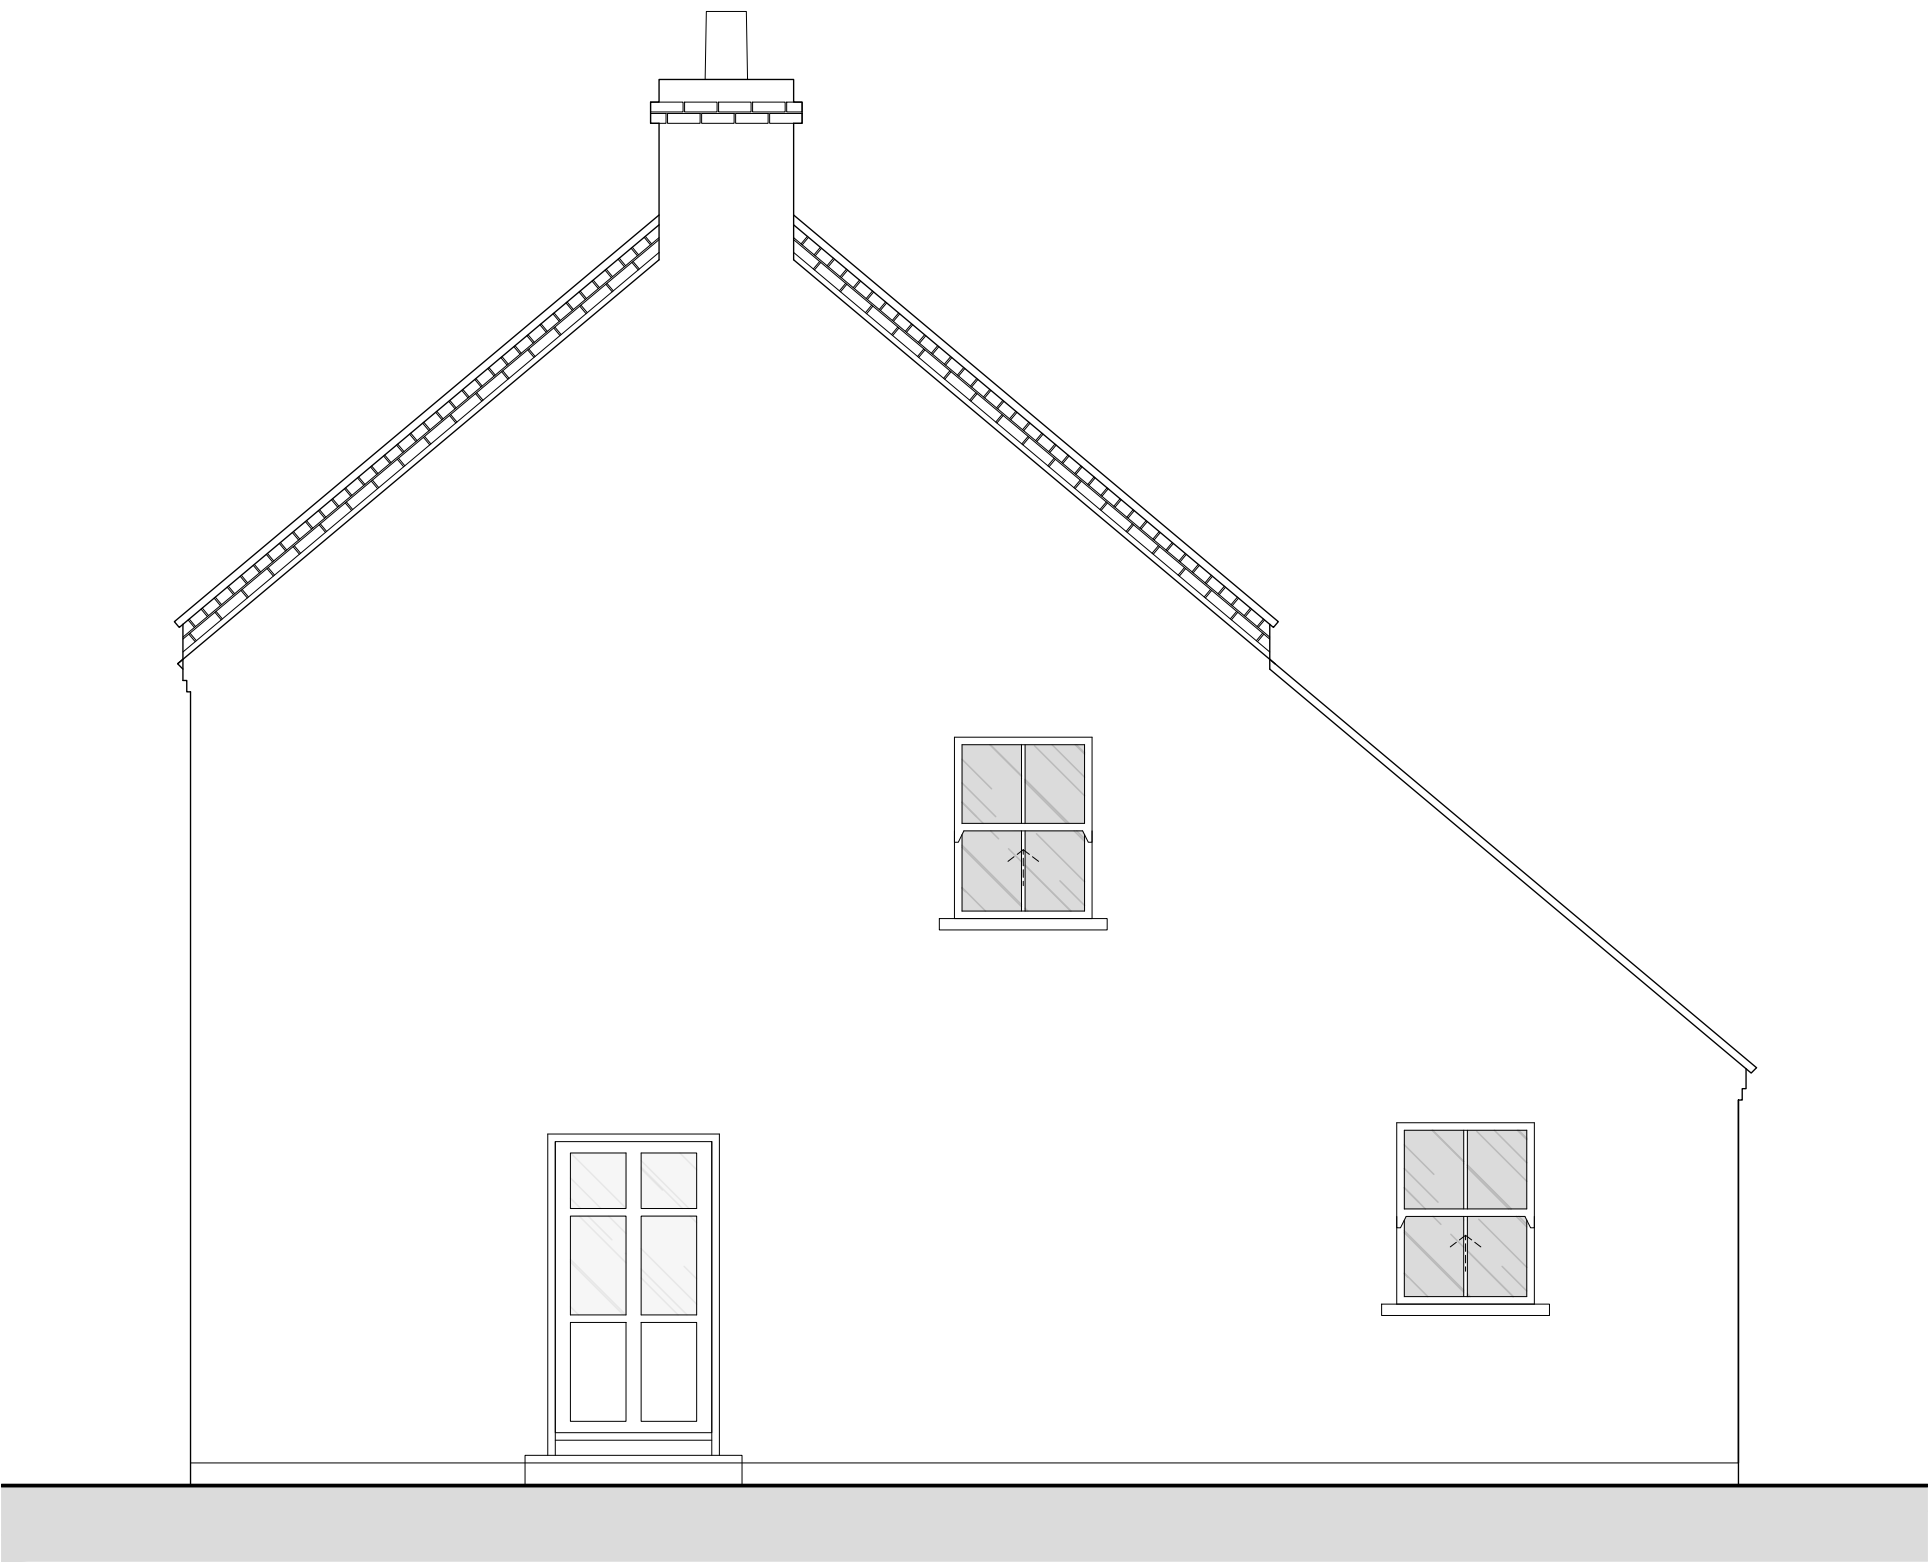

PROPOSED EAST ELEVATION

1 : 50

COPYRIGHT
Origin Design Studio has prepared and issued this document to the named client and associated professionals related to this project. Origin Design Studio retains ownership. We do not give permission for reproduction and editing without consultation and our approval.

GENERAL NOTES
This drawing is to be read in conjunction with all relevant Engineers, Architect's and specialists' drawings. Do not scale from this or any other Origin Design Studio drawing. All dimensions to be checked on site prior to construction or fabrication. Changes to specification are to contractors risk. All changes should be brought to the attention of the client/Building Control for approval. Please report any errors immediately.

Key	
Ref.	Description
1	Red brick in flemish bond with lime mortar
2	Top opening mock timber sash window
3	Flat splayed stucco lintels
4	Proposed slate roofing
5	Timber framed front door with glazed transom
6	Timber framed sash window
7	Cast iron effect rainwater goods on rise and fall brackets
8	Three swift bricks installed at the eaves on the North elevation
8	Timber framed glazed patio doors and side windows

Rev.	Description	Date	Checked Rev. by
P01	Issued to UPA	12/04/2022	MOJ ORS

Client
Mr & Mrs Tidswell

Project Title
**Proposed Residential Property
at Cheal Road/ Saltfleet Lane**

Site Details
Corner of Cheal Road/ Saltfleet Lane,
Gosberton Fen, Spalding
PE11 4BD

Title
Proposed Elevations


Drawing Number
J1798A-PL-21

Print Size
1:50 @ A1



Origin Design Studio Ltd
Holly House, Meadow Lane
South Hykeham, Lincoln LN6 9PF

T. 01522 405100
E. info@origindesignstudio.co.uk
www.origindesignstudio.co.uk

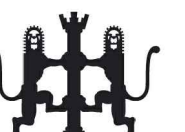RIBA 
Chartered Practice

