



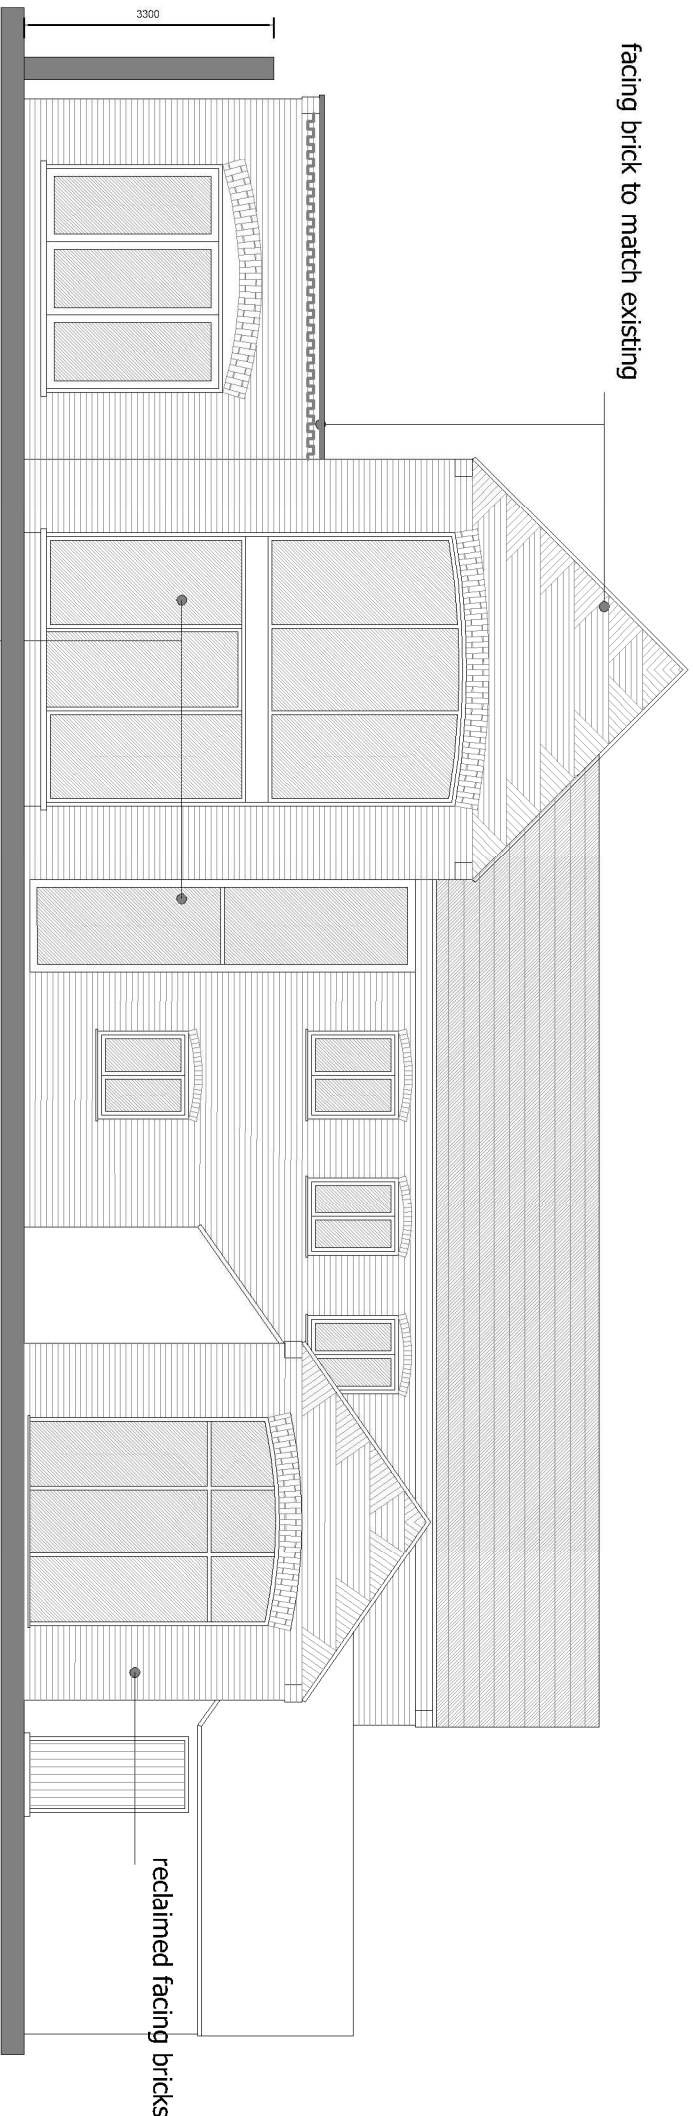


PROPOSED EAST ELEVATION
Aluminum doors
and frame RAL 7044

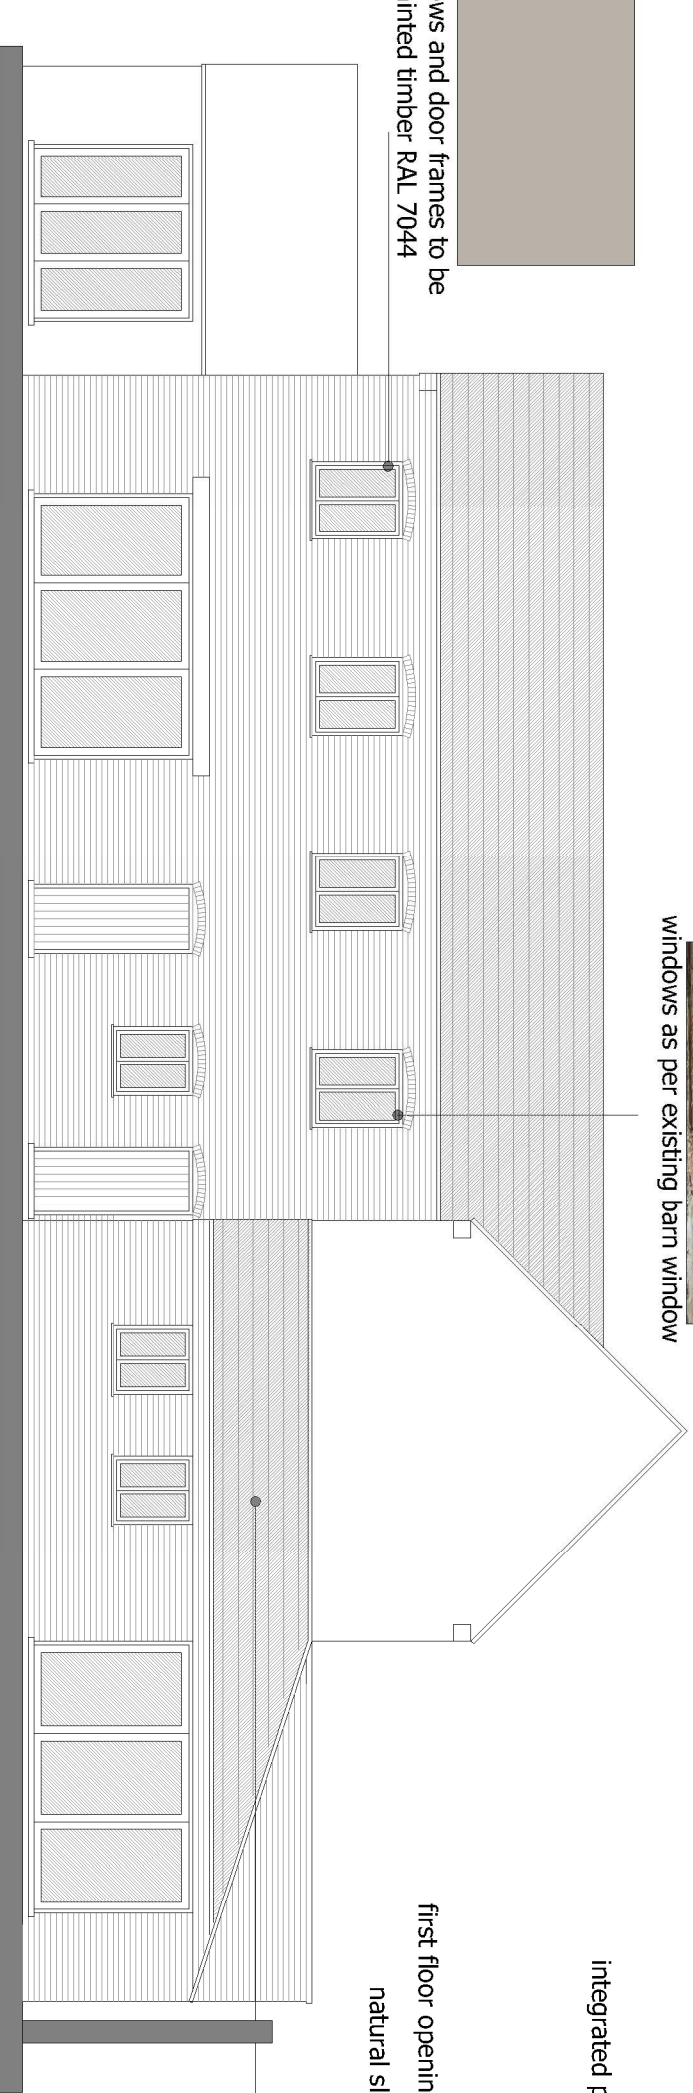


windows as per existing barn window



PROPOSED WEST ELEVATION

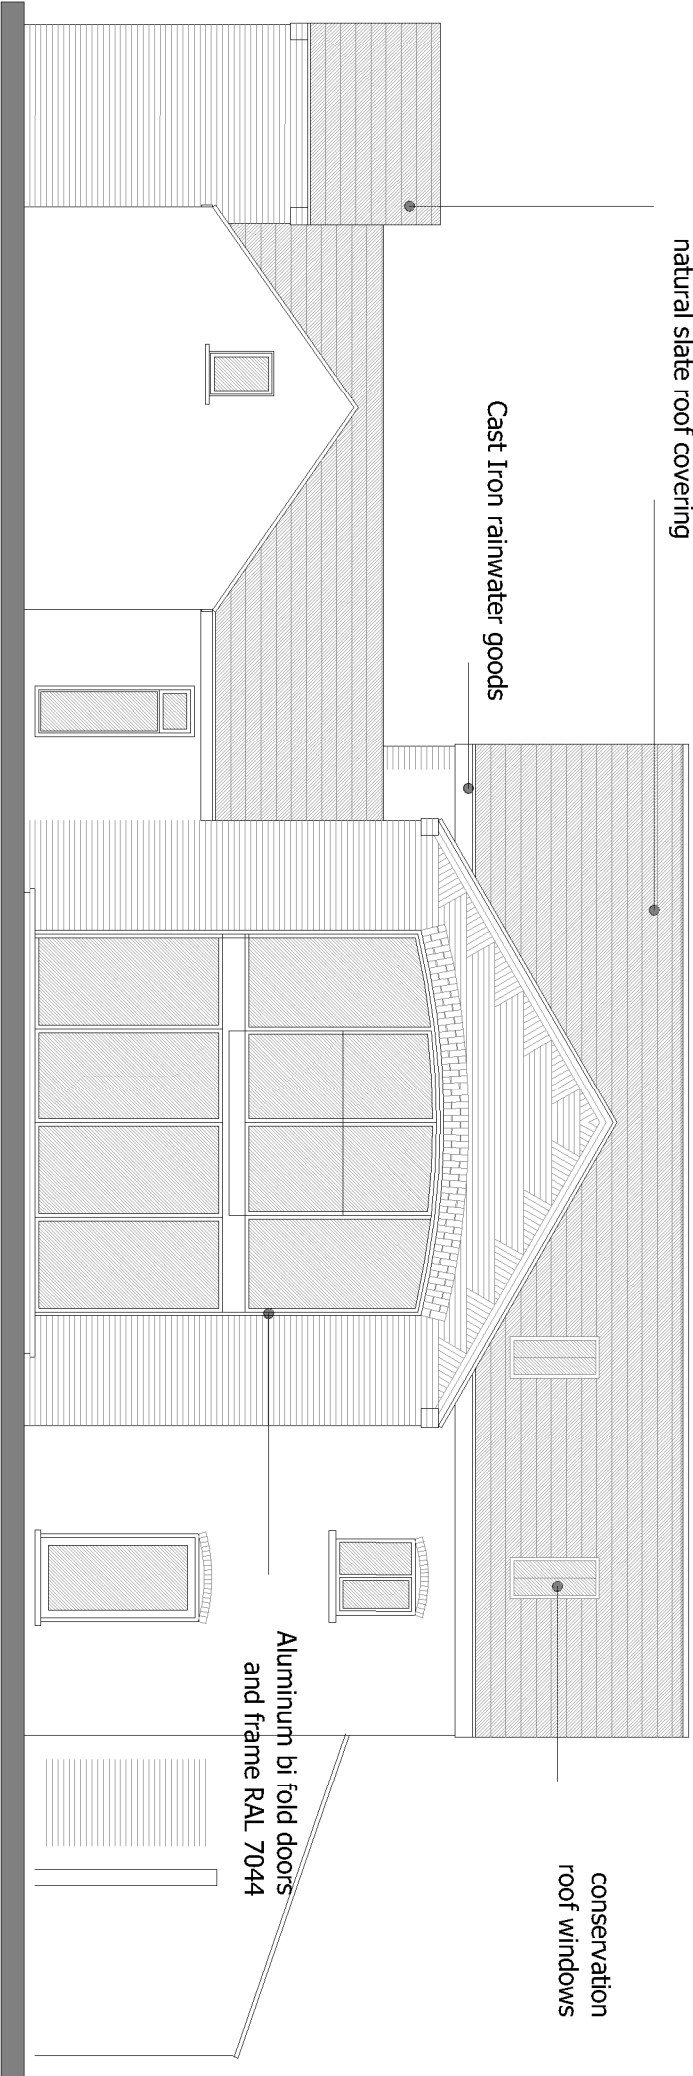

PROPOSED SOUTH ELEVATION

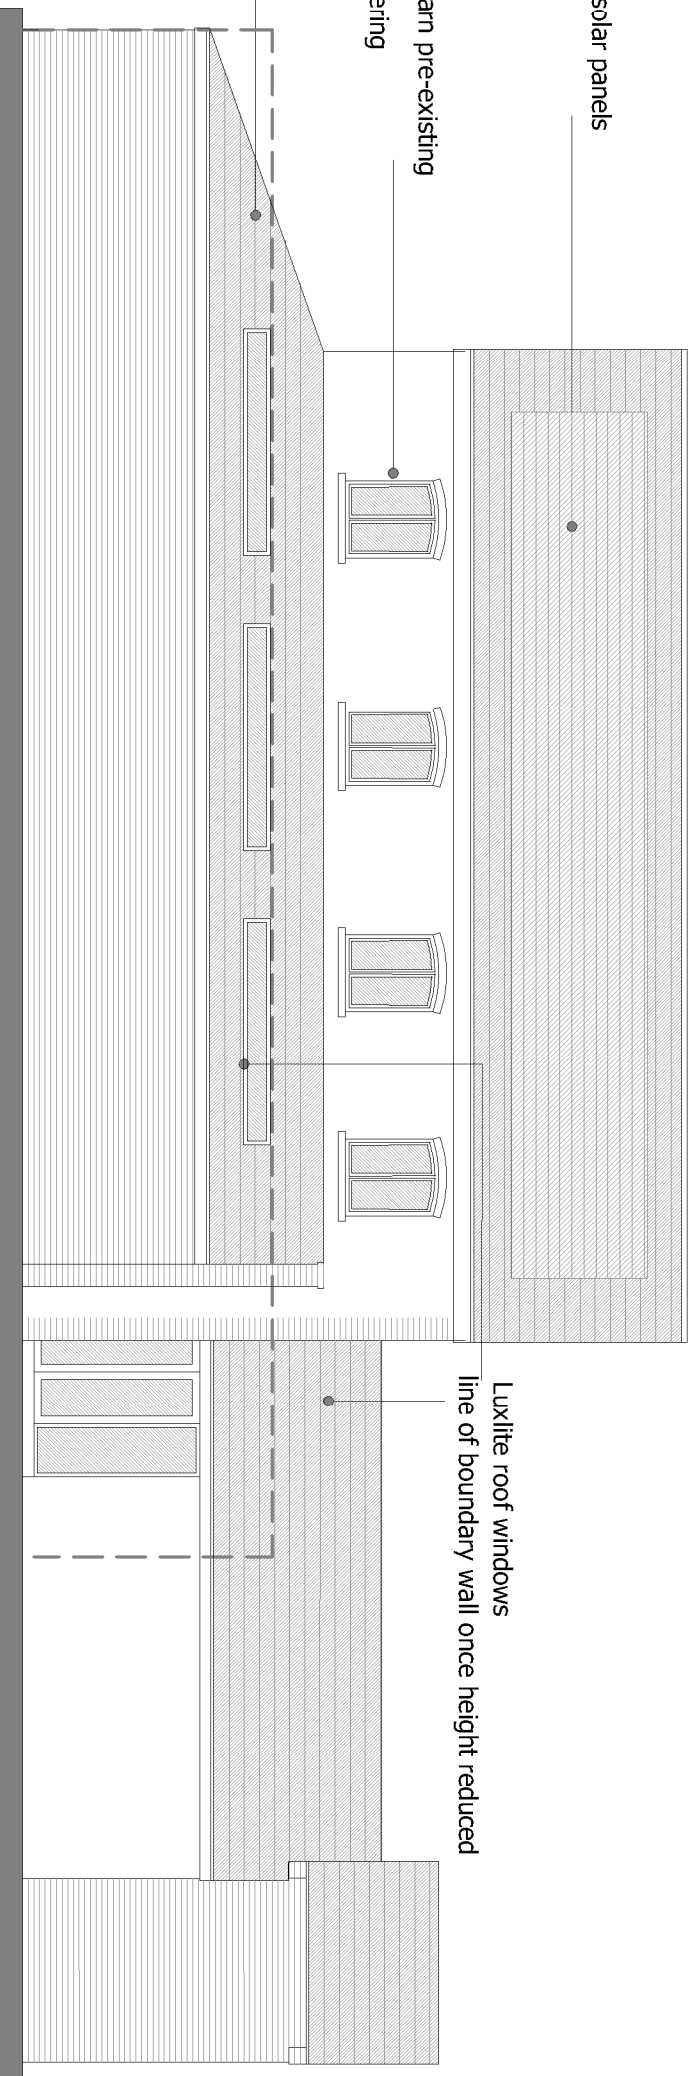

PROPOSED SOUTH ELEVATION

8	27/04/22	AWM	Amendment to detailing.
A	05/01/22	AWM	Amendment to detailing.
Revision	Date	Drawn	Description

Client **Ms Mel Firth**

Project **Barn Conversion - Hazelwood Grange**

Drawing **Planning Elevations**

Scale **1:100, @ A2** Drawn **TAC** Checked **AWM** date **21/05/2020**

Drawing No.

19/544/PA/005B



Trevor A Clay RIBA Ltd, 14 Old Fendike Road, Weston Hills, Spalding, Lincs, PE126DD
01406 380027 trevor@tacarchitects.co.uk

www.tacarchitects.co.uk