
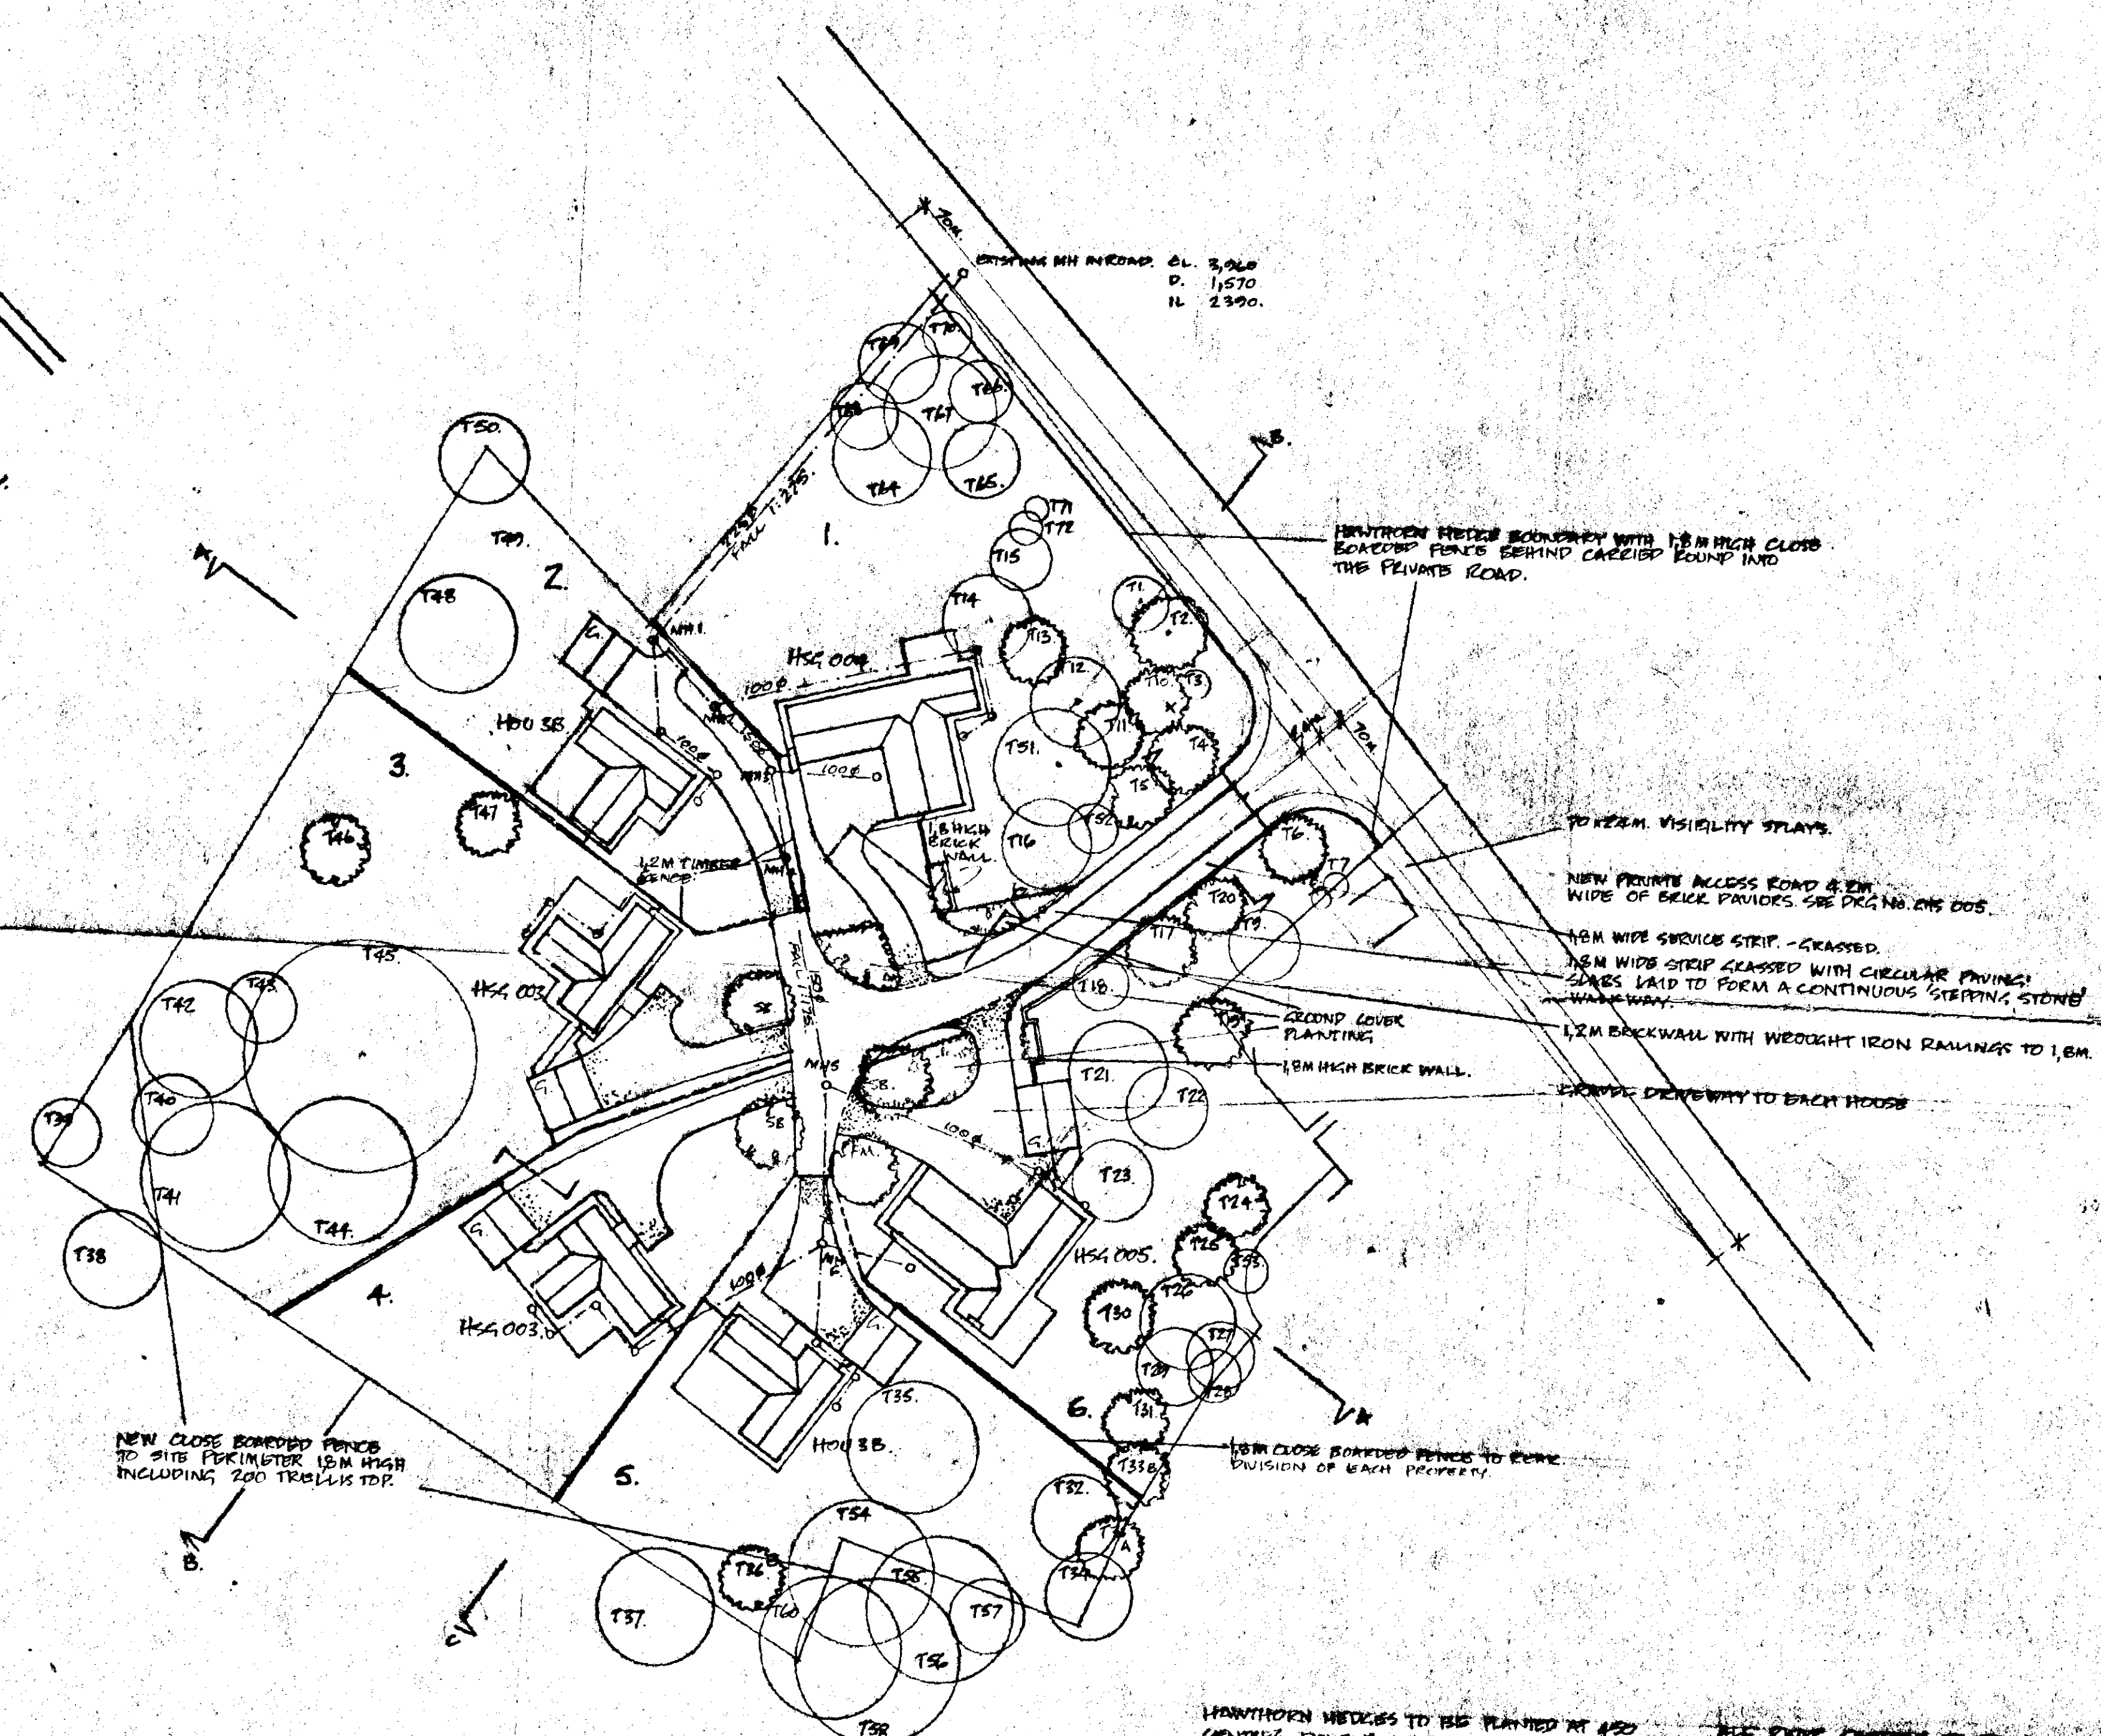


NOTES:-

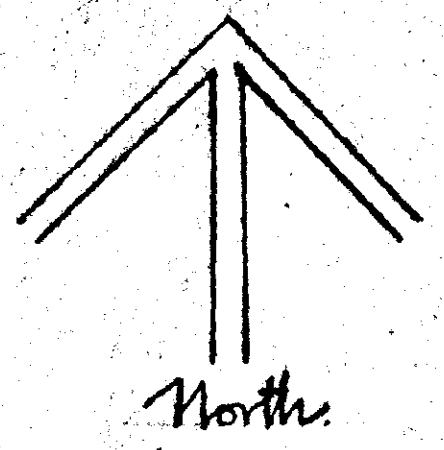

MH NO.	INVERT LEVEL
MH 1	2,572.0
MH 2	2,629.0
MH 3	2,689.0
MH 4	2,746.0
MH 5	2,889.0
MH 6	2,986.0

REVISIONS:-
 10.11.98 PLANNING
 T10 - POSITIONED - OMITTED IN BLOCK - + REVIS. 10/98
 15.02.99 - GENERAL REVISIONS TO LANDSCAPE
 23.03.99 - Foul Sewer ADPP

SOUTH HOLLAND DC
 HOUSING & PLANNING
 05 MAY 1999
 Ref: 0448/99

M. PARKER & SONS LIMITED
 BUILDERS & CONTRACTORS
 ST. JOHNS RD. SPALDING Lincs PE11 1JX
 FAX. 01775 762121
 01175 724777

HOUSING DEVELOPMENT
 GOSBERTON HIGH STREET
SITE PLAN.

ALL EXISTING TREES TO BE CLOTTED OFF WITH 1.8M HIGH CLOSE BOARDED FENCE INCLUDING 200 HIGH TIMBER TRELLIS TOP. EACH HOUSE TO HAVE 'GATEWAY' LIGHTING AT ENTRANCE ON LIGHT SENSITIVE SWITCH.

TREES SUBJECT TO TREE PRESERVATION ORDER, NAMED AS ABOVE. SEE ALSO DRG NO 258/1. TREES REMOVED, NUMBERED AS FOLLOWS. T2, T4, T5, T6, T10, T11, T13, T17, T19, T20, T24, T25, T30, T31, T32, T33, T36, T46, T47. ALL THE ABOVE TREES TO BE REPLACED AS CLOSE AS POSSIBLE TO THEIR ORIGINAL POSITIONS.

IN AREAS MARKED 'GROUND COVER PLANTING' PLANT THE FOLLOWING AT 4 PER 50 METRES.
 CORONASTER MICRO PHYLLOD.
 HEBE RAVENHAMS.
 SYMPHORICARPOS.
 CHONARCTII 'HAWCOCK'.
 ROSA RUBRA 'FERO D'AMORE HAWCOCK'.
 POTENTILLA ELIZABETH.

KEY TO TREE PLANTING (NEW ONLY)
 FM. FIELD MAPLE - ABER CAMPOSTRE.
 SB. SILVER BIRCH - BETULA PENDULA (MULTI-STEM).

DETERMINE PLAN
 SCALES 1:500.
 DRG. NO. HSG-001. DATE OCTOBER '98.