



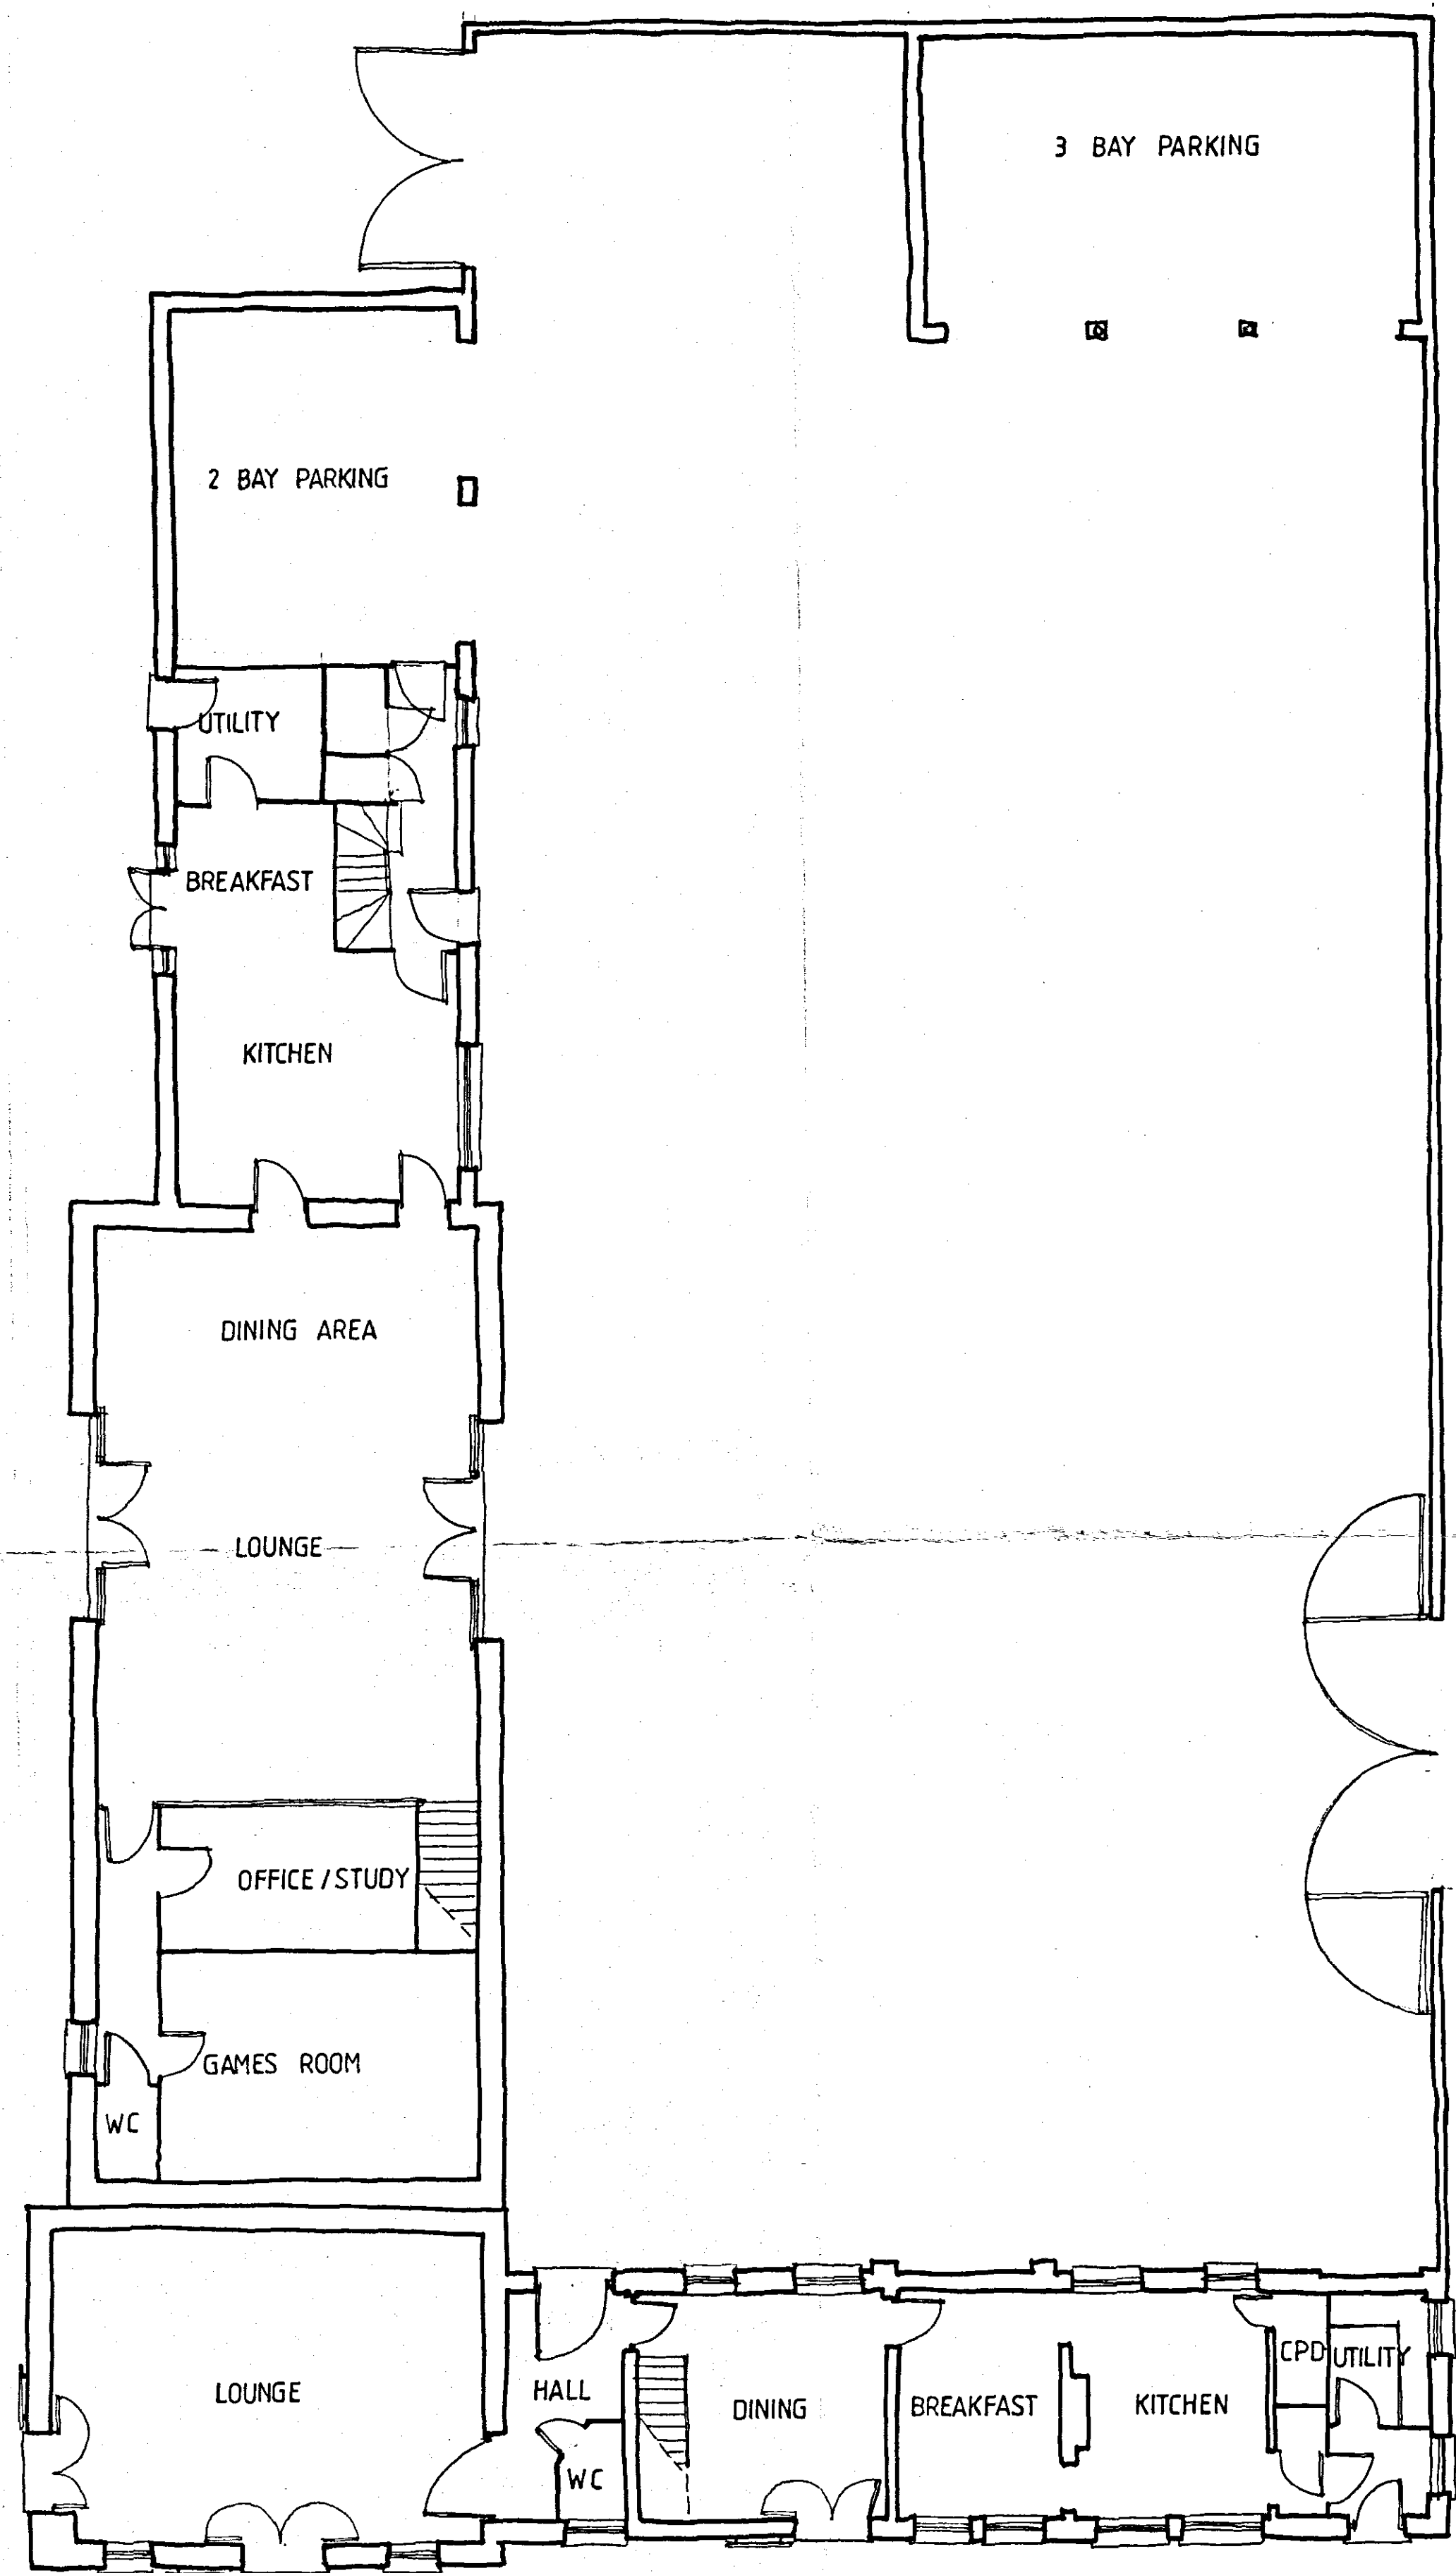

GROUND FLOOR

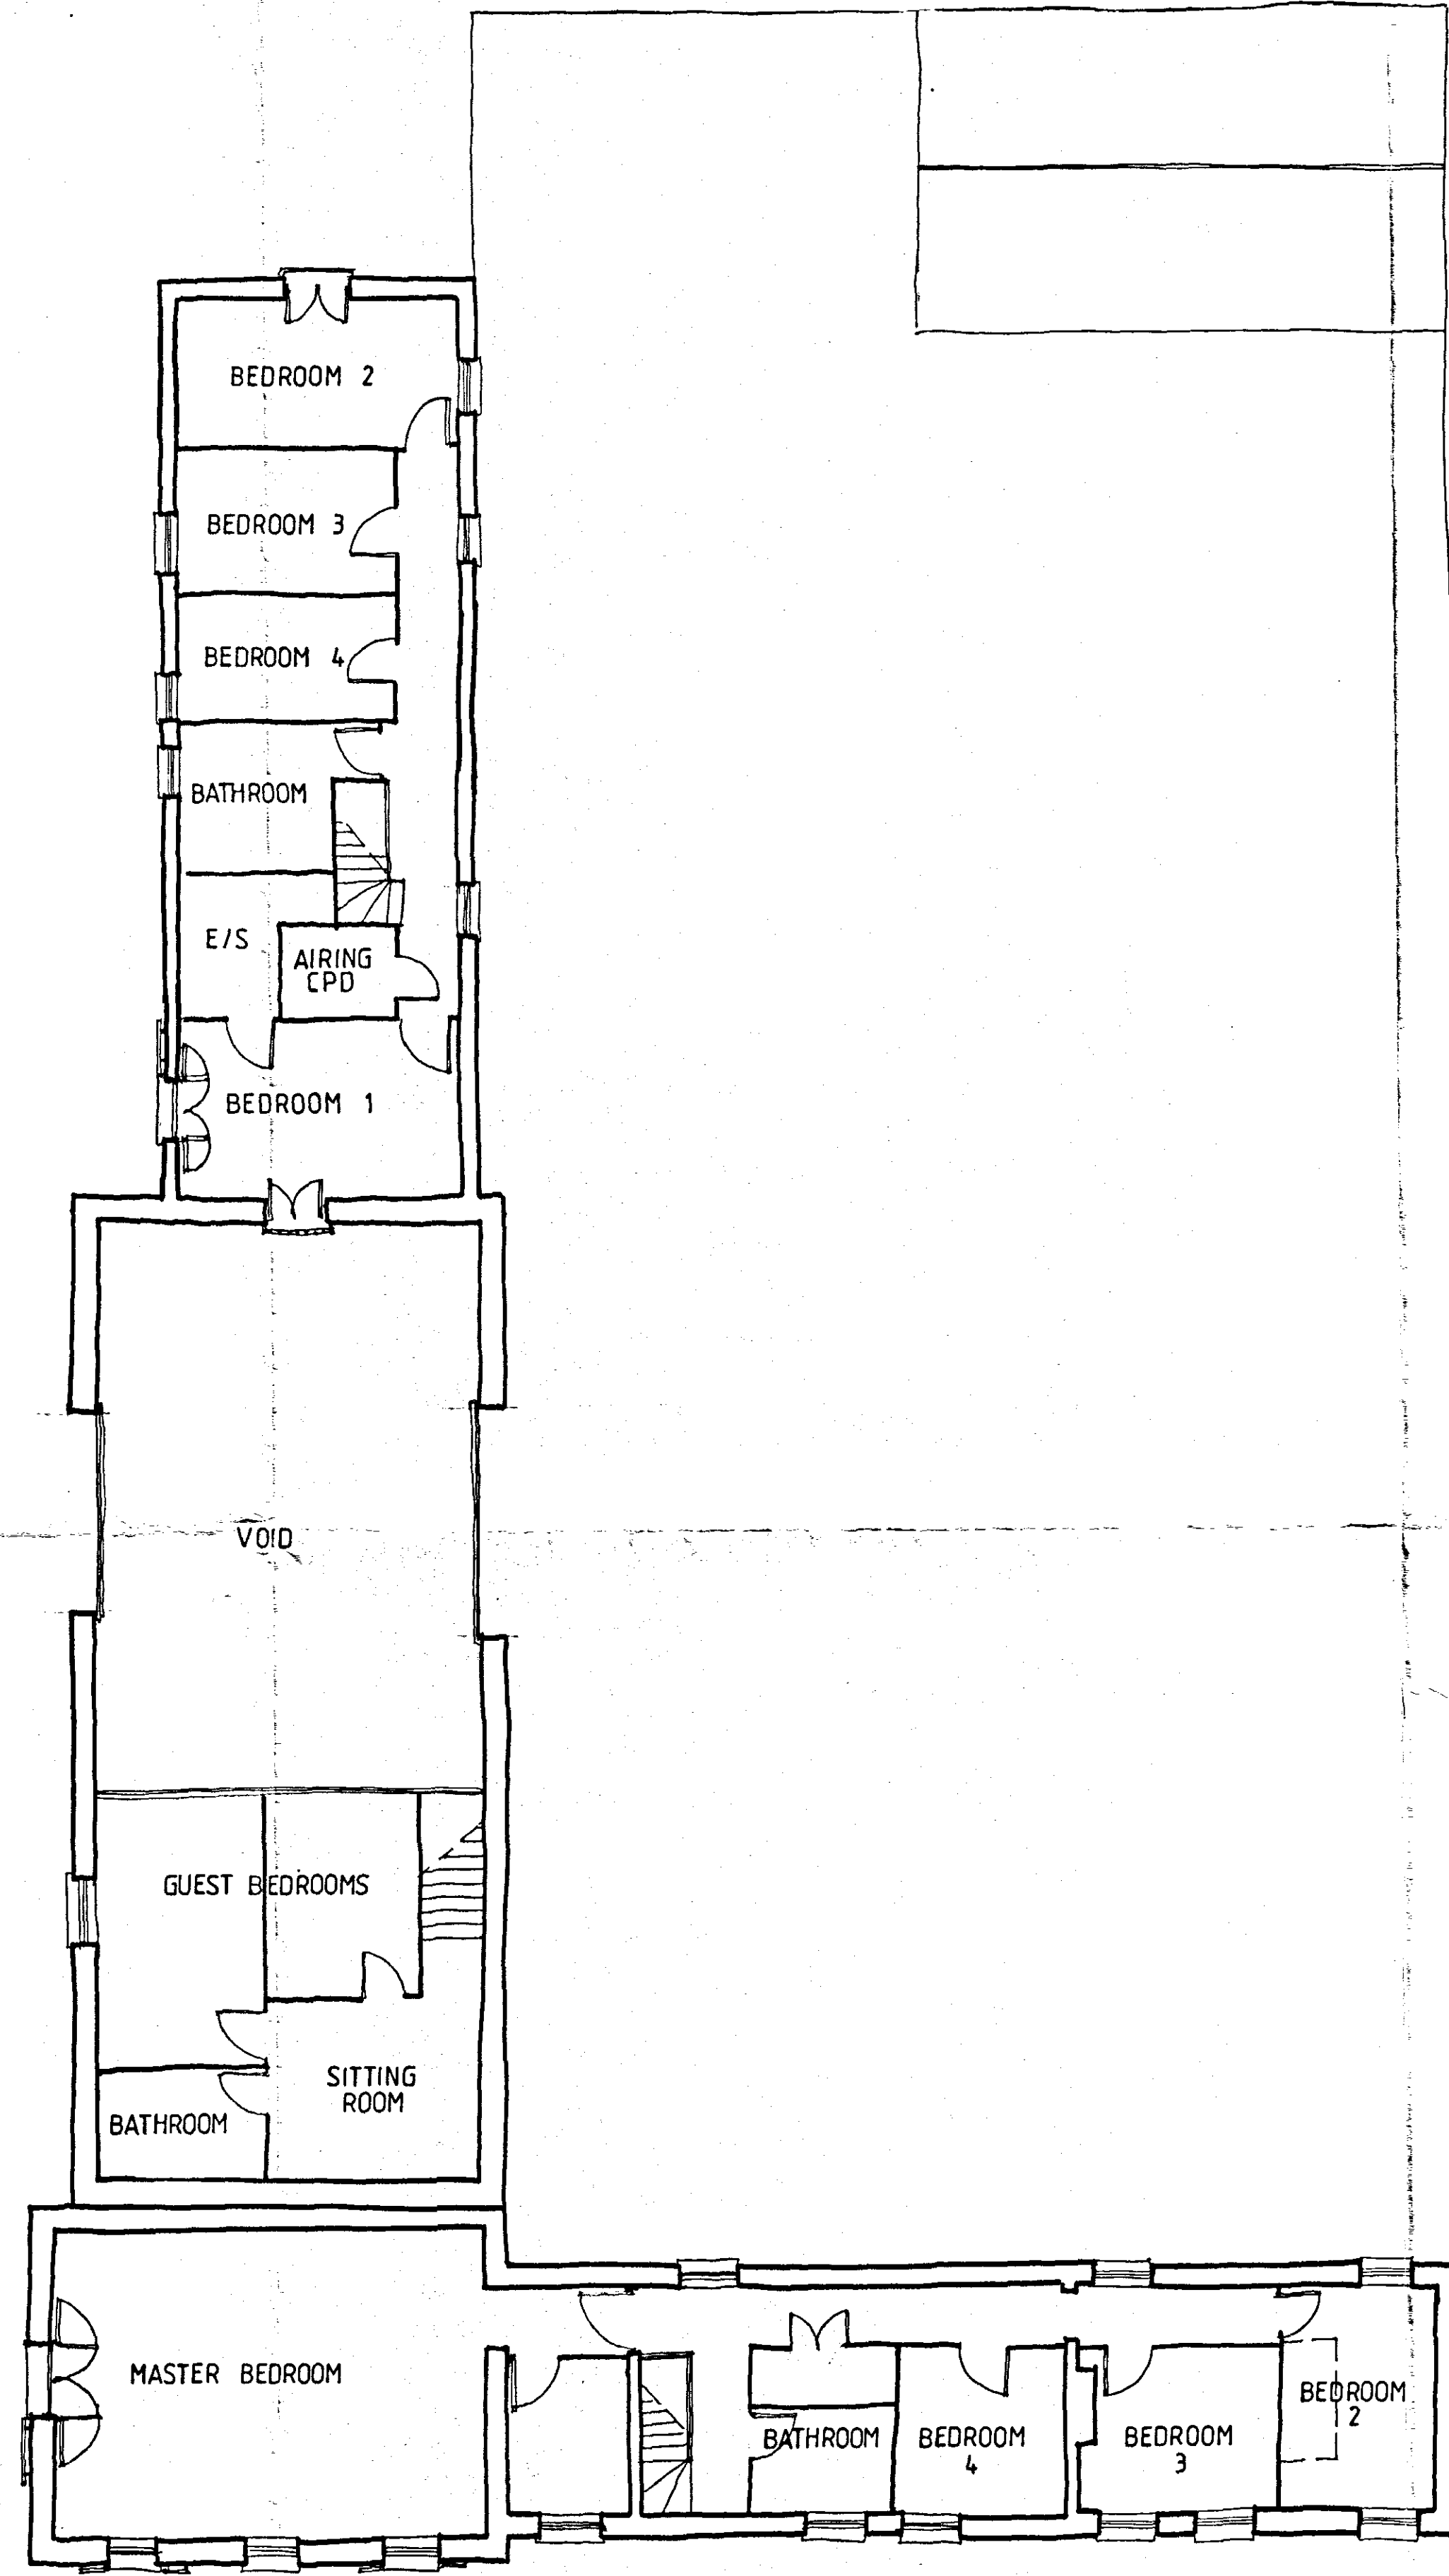

FIRST FLOOR

SHDC
Planning & Development
- 5 APR 2007
Ref: 0452/07

DRAWING
04 APR 2007
ISSUED

**DETERMINED
PLAN**

- A - GJ - In accordance with SHDC comments - 03/07

Rev.	By	Notes	Date
1	GJ	In accordance with SHDC comments	03/07

rdc Robert Doughty Consultancy		32 High Street, Helpingsham Sleaford, Lincolnshire NG34 0RA Tel: 01529 421646 Fax: 01529 421358 Email: admin@rdc-landplan.co.uk Web: www.rdc-landplan.co.uk	
Client: MR & MRS T. C. SMITH			
Project: CRESSY HALL FARM BARN			
Drawing title: PROPOSED FLOOR PLANS			
Job No. 650/1	Drawing No. FP 01	Rev. GJ	Drawn GJ
Scale 1:100	Date 12/06	Checked	

DO NOT SCALE from this drawing. All measurements should be checked against the site conditions and any discrepancies should be brought to the attention of the RDC Doughty Consultancy.