



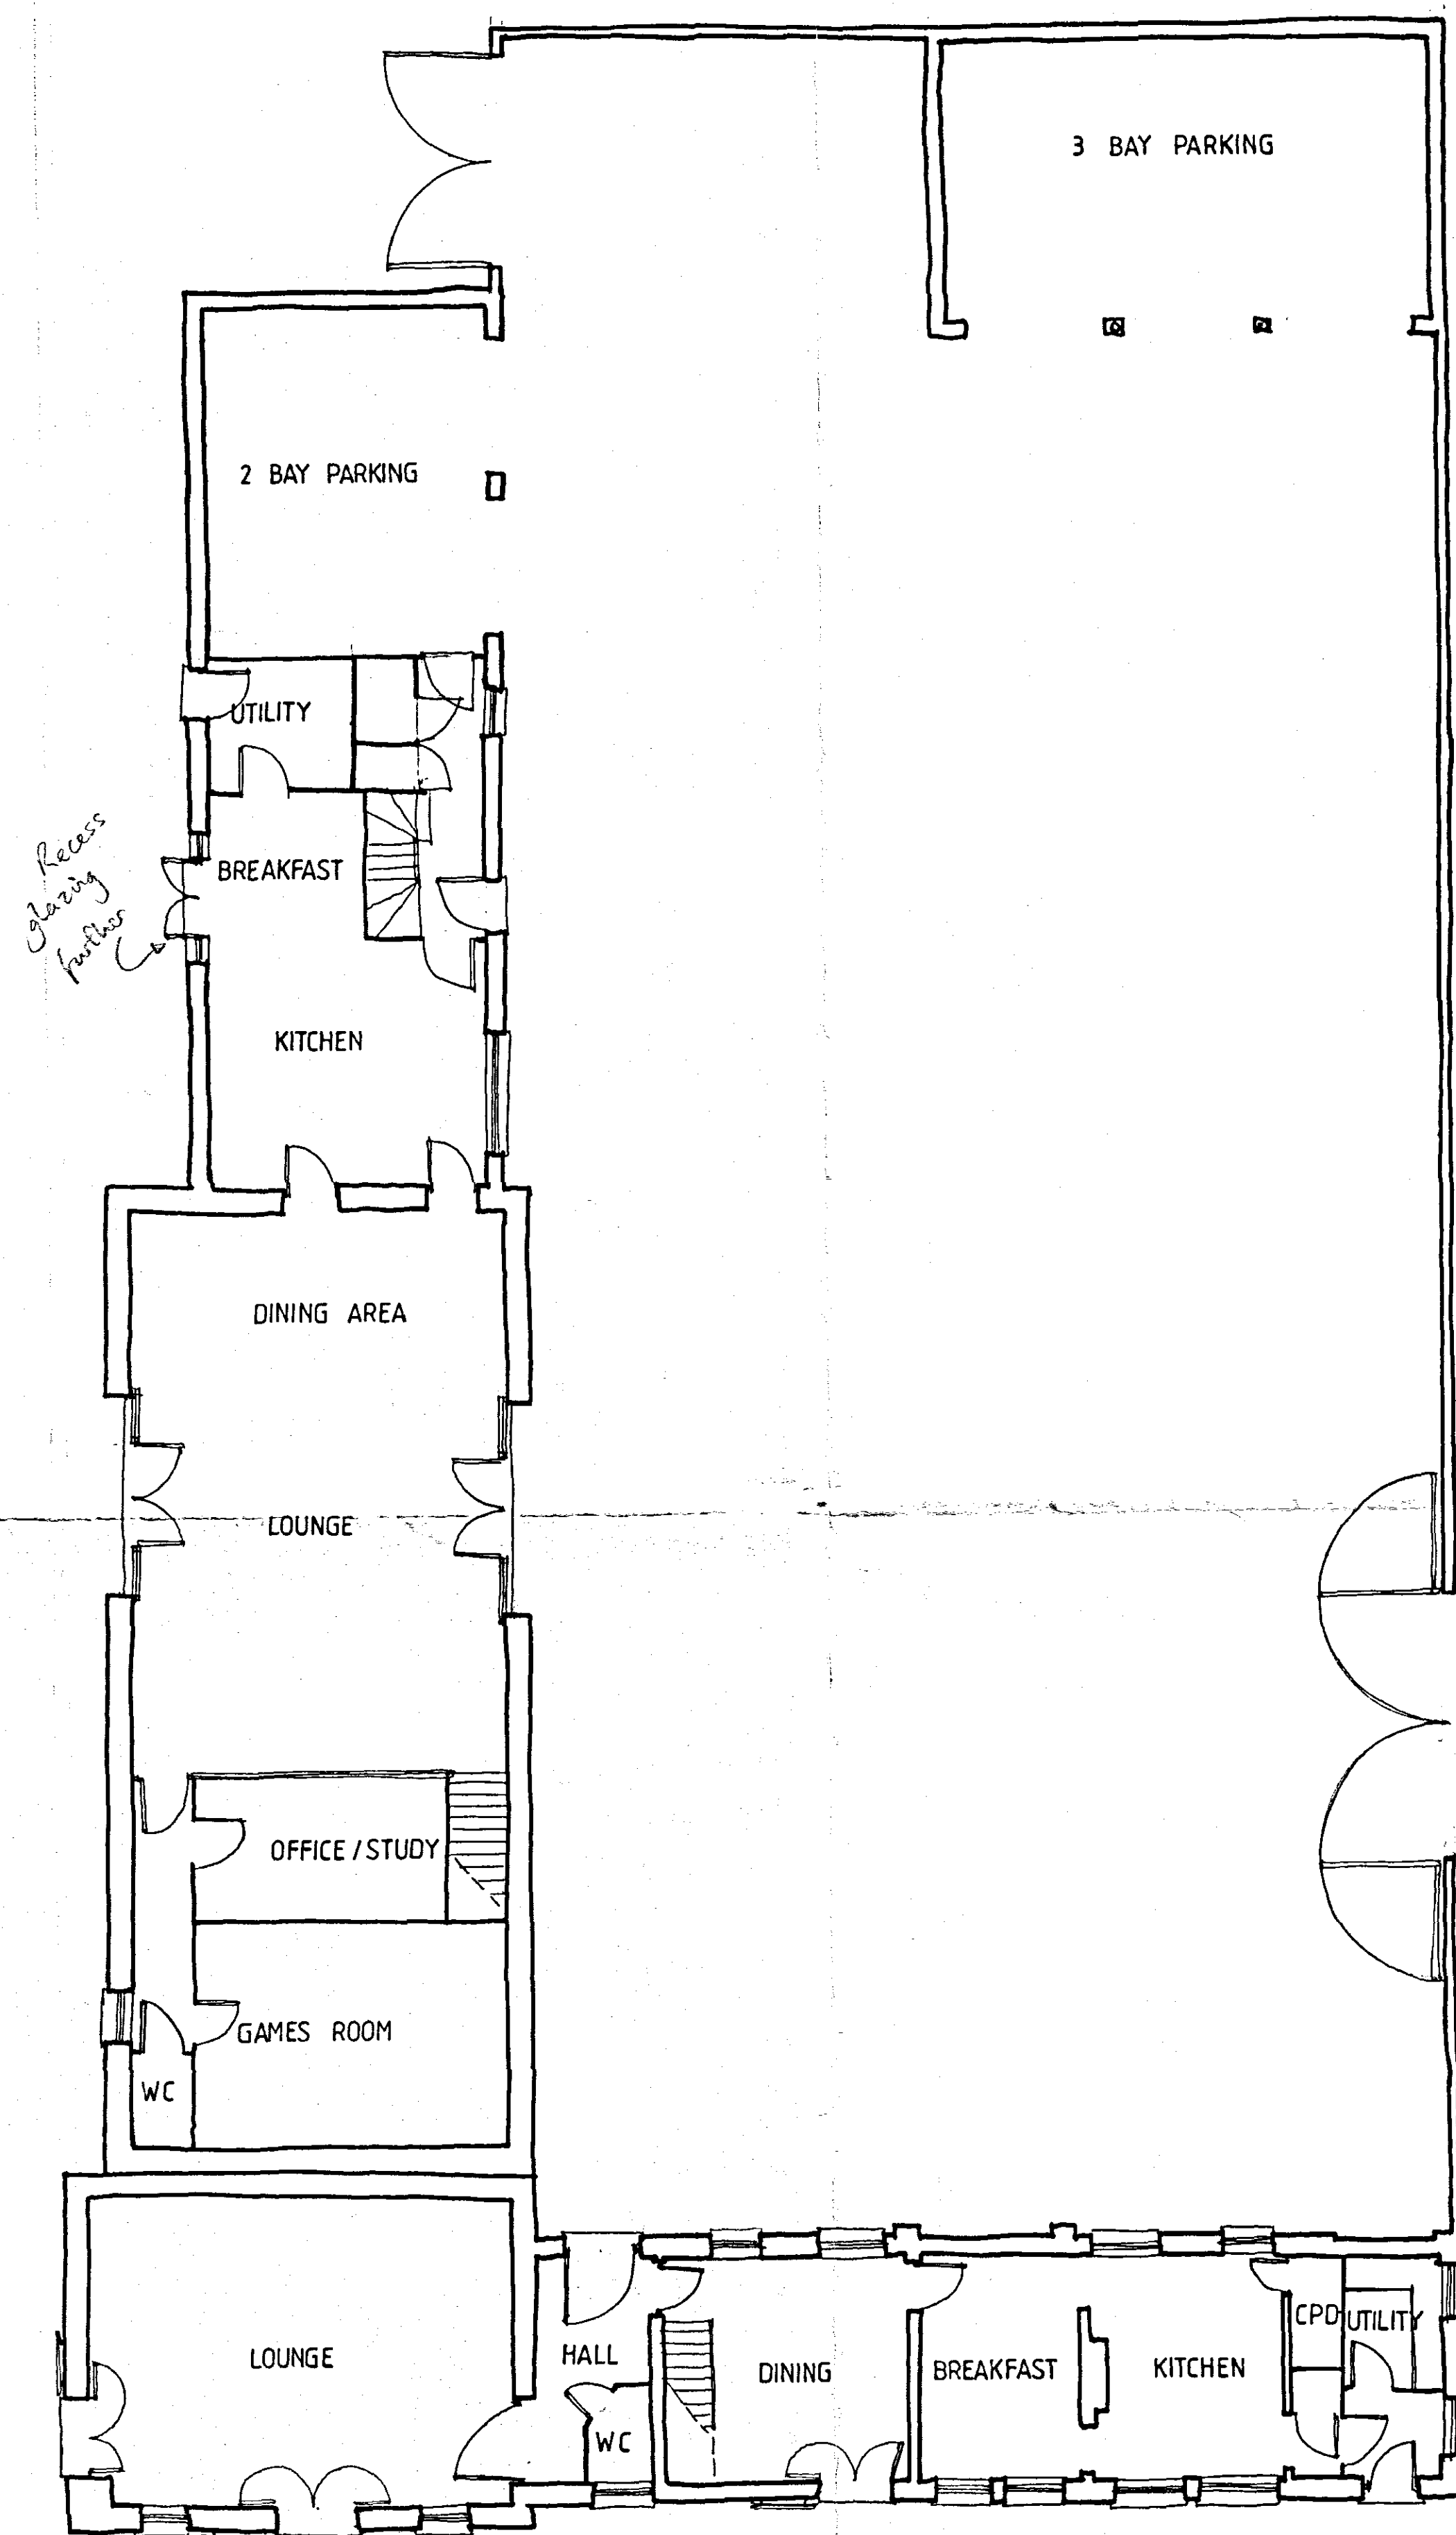

GROUND FLOOR

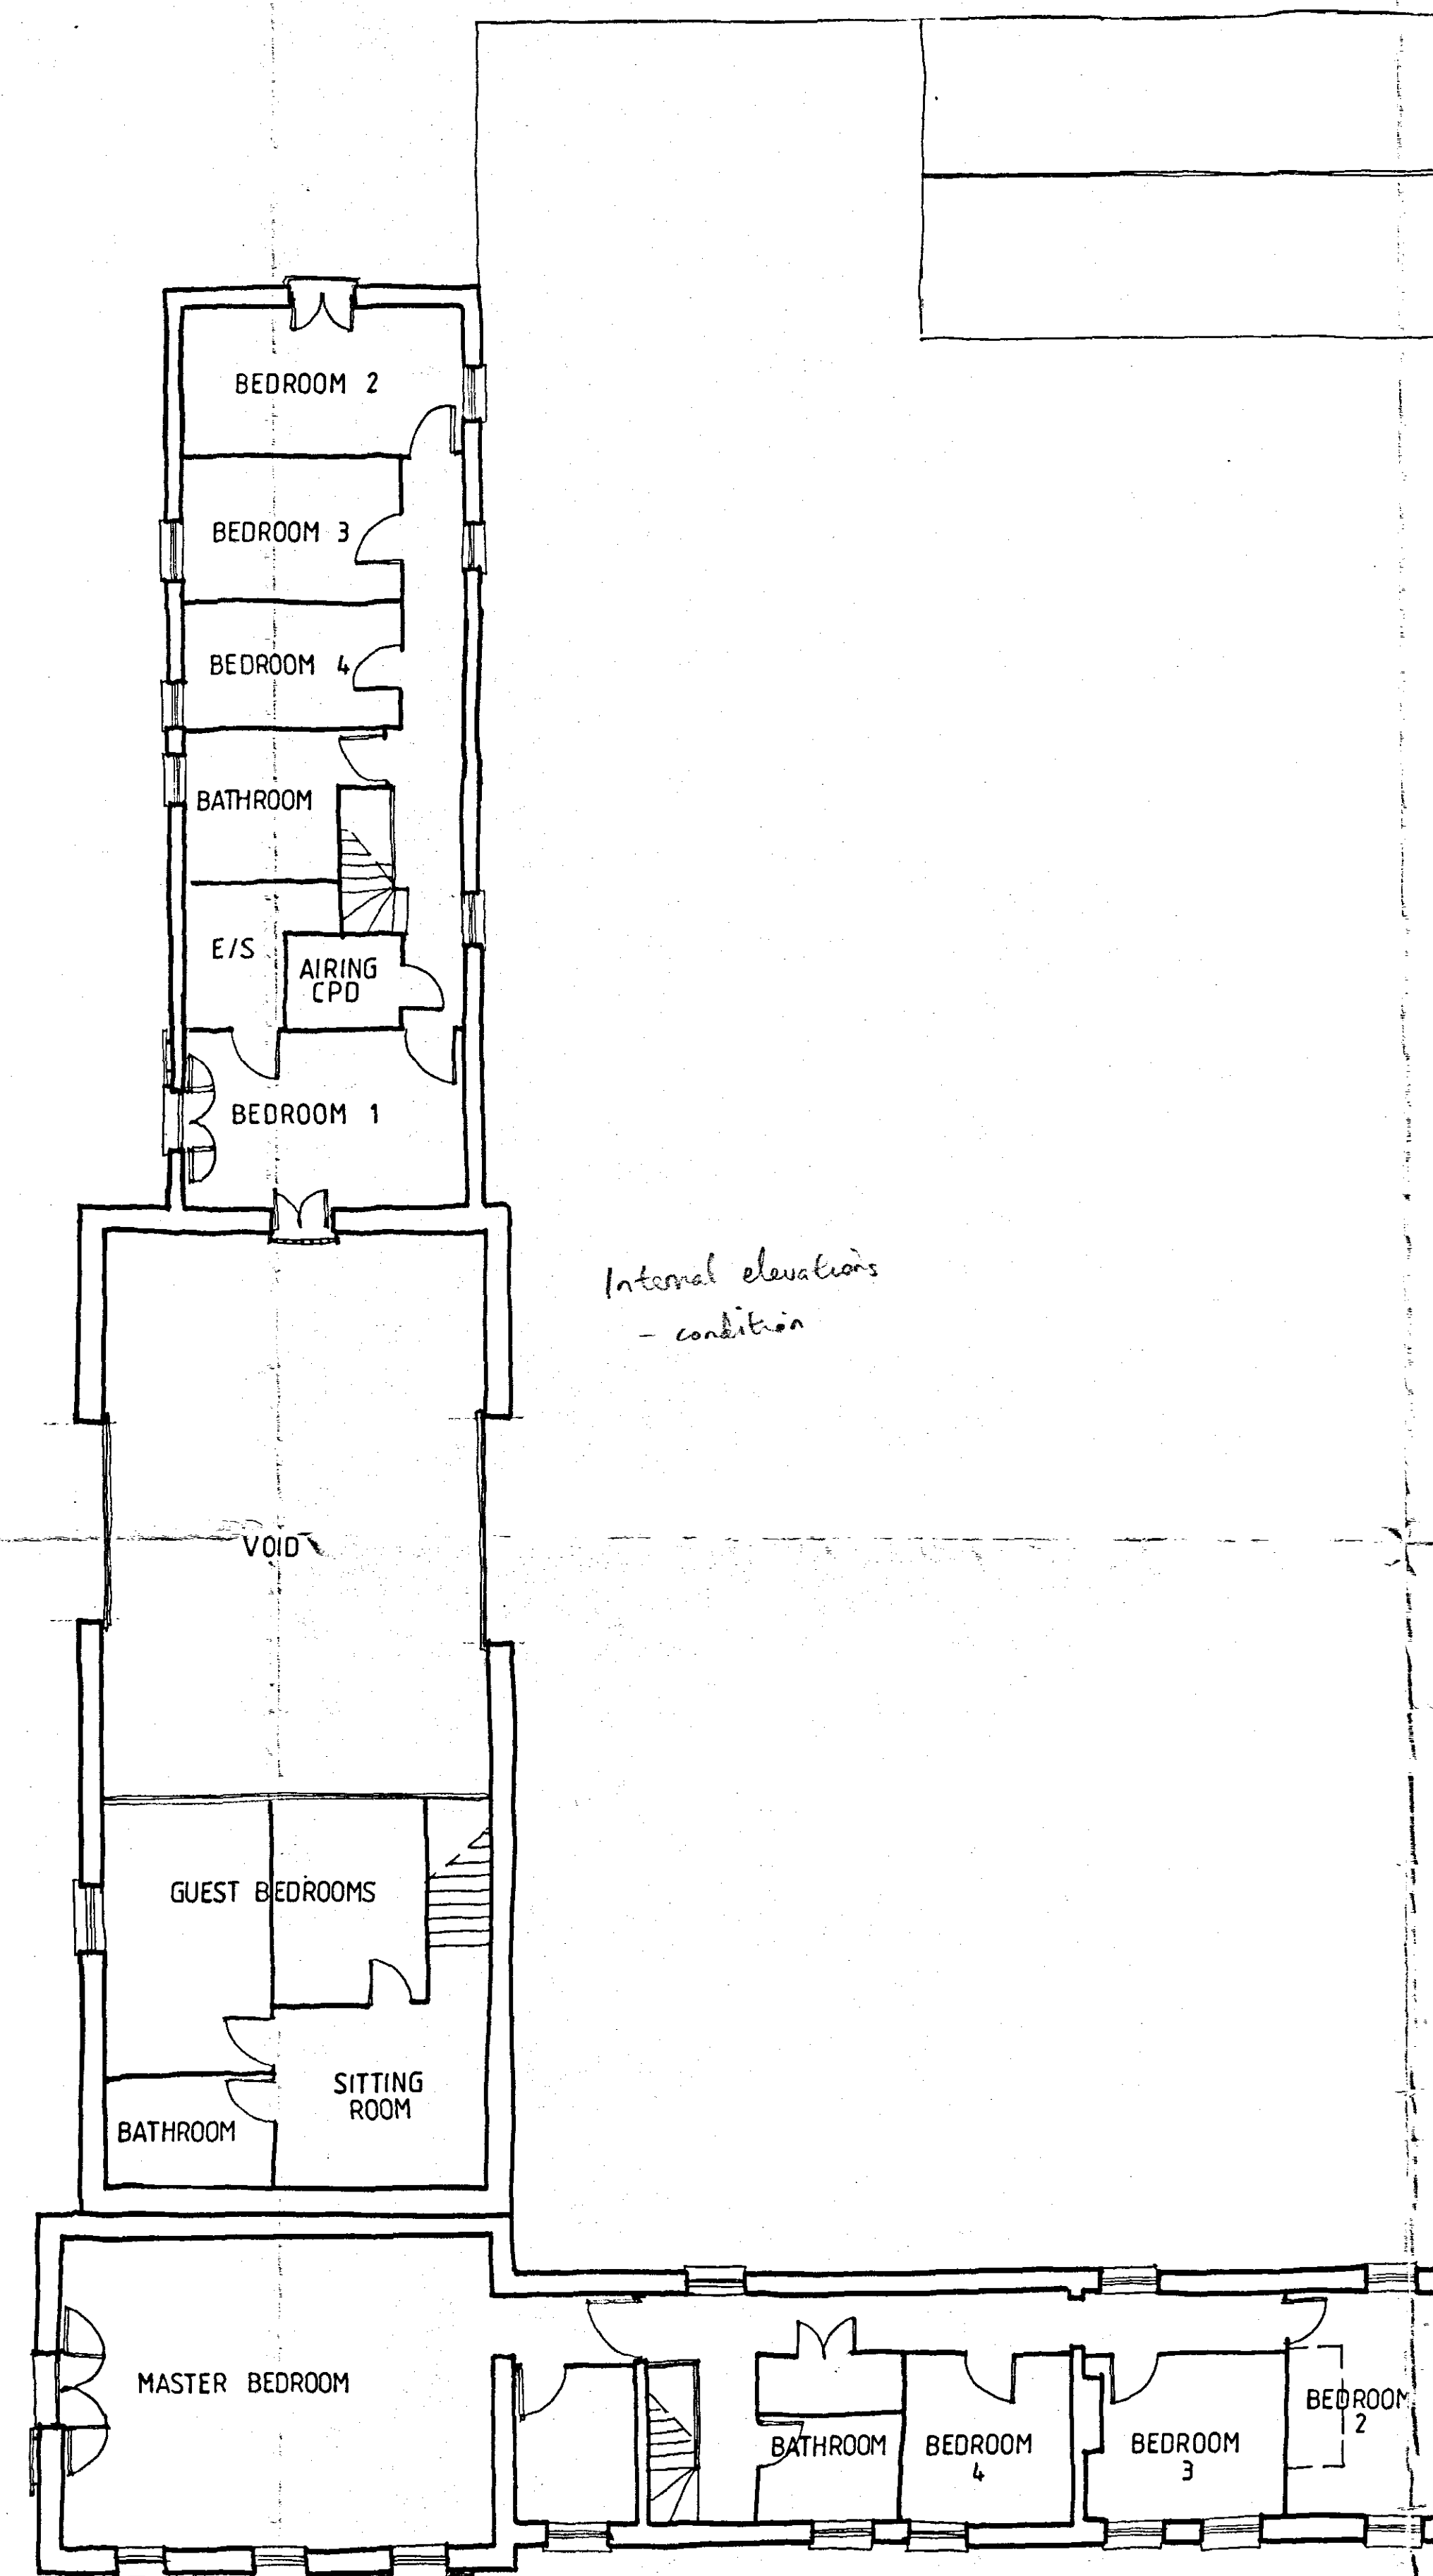

FIRST FLOOR

SHDC
Planning & Development
- 5 APR 2007
Ref: 0453107

DRAWING
04 APR 2007
ISSUED

DETERMINED
PLAN

A		GJ		In accordance with SHDC comments		03/07	
Rev.		By		Notes		Date	
rdc Robert Doughty Consultancy 32 High Street, Helpringham Sleaford, Lincolnshire NG34 0RA Tel: 01529 421646 Fax: 01529 421358 Email: admin@rdc-landplan.co.uk Web: www.rdc-landplan.co.uk							
Client:		MR & MRS T. C. SMITH					
Project:		CRESSY HALL FARM BARN					
Drawing title:		PROPOSED FLOOR PLANS					
Job No.		Drawing No.		Rev.		Drawn	
650/1		FP 01				GJ	
Scale				Date		Checked	
1:100				12/06			

DONOT SCALE from the drawing. All measurements should be checked against the site conditions and any discrepancies should be reported to the author of the Project/Design Contribution.