




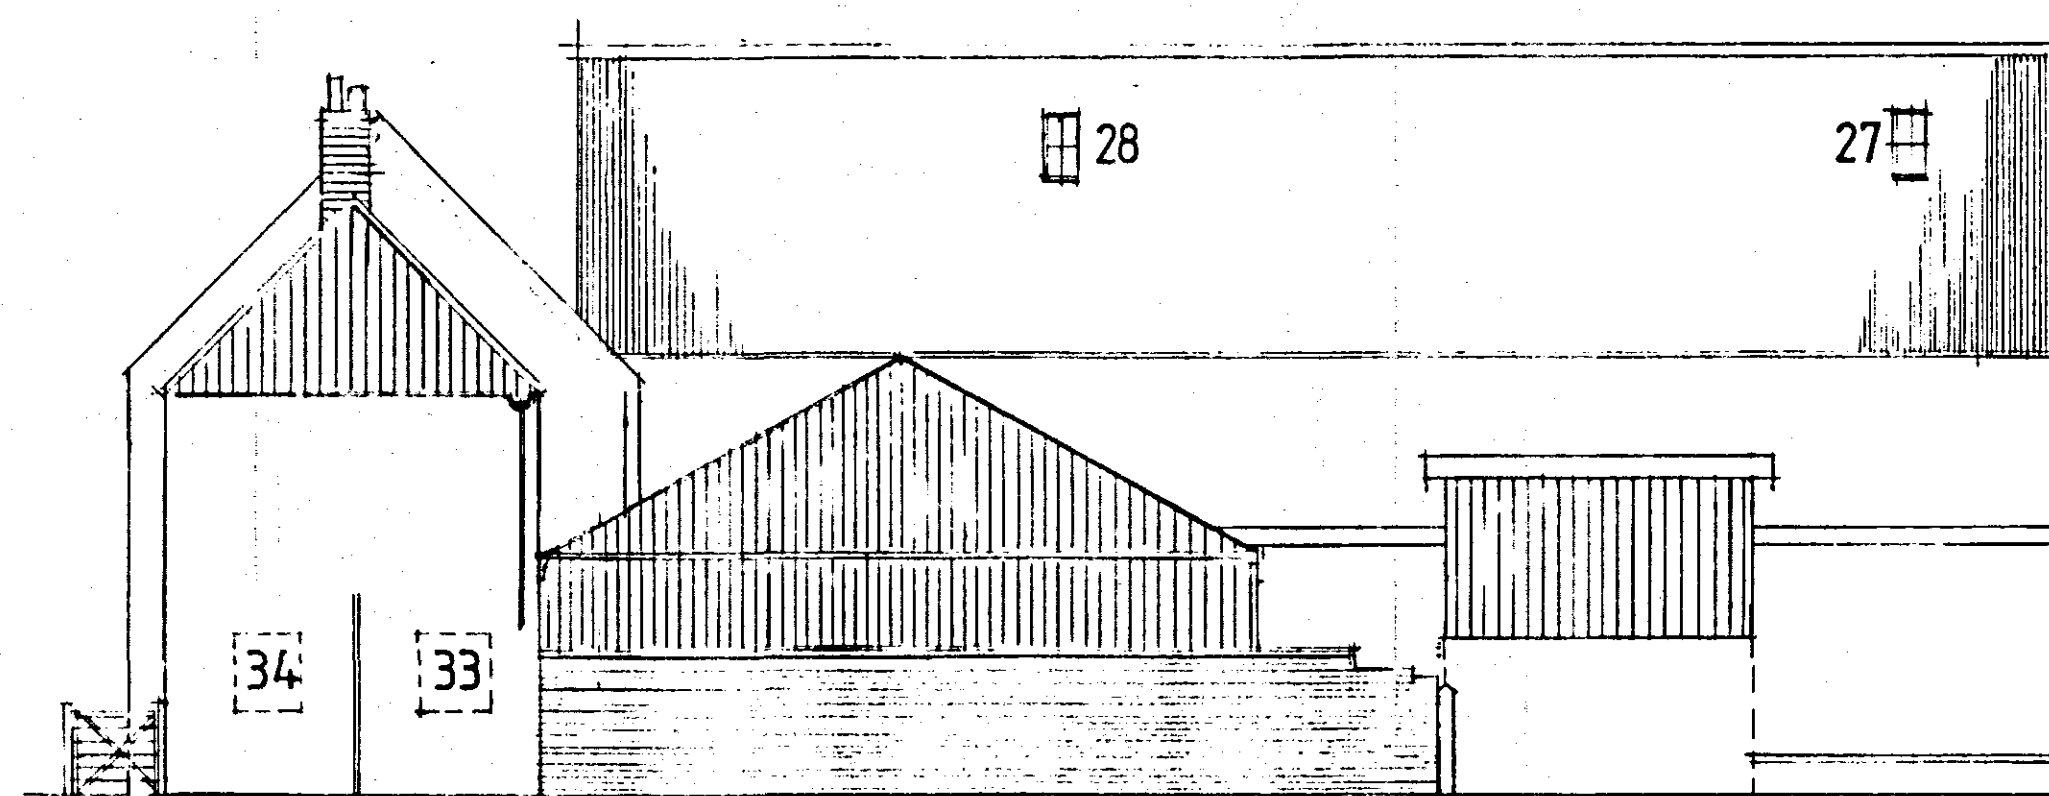


South elevation

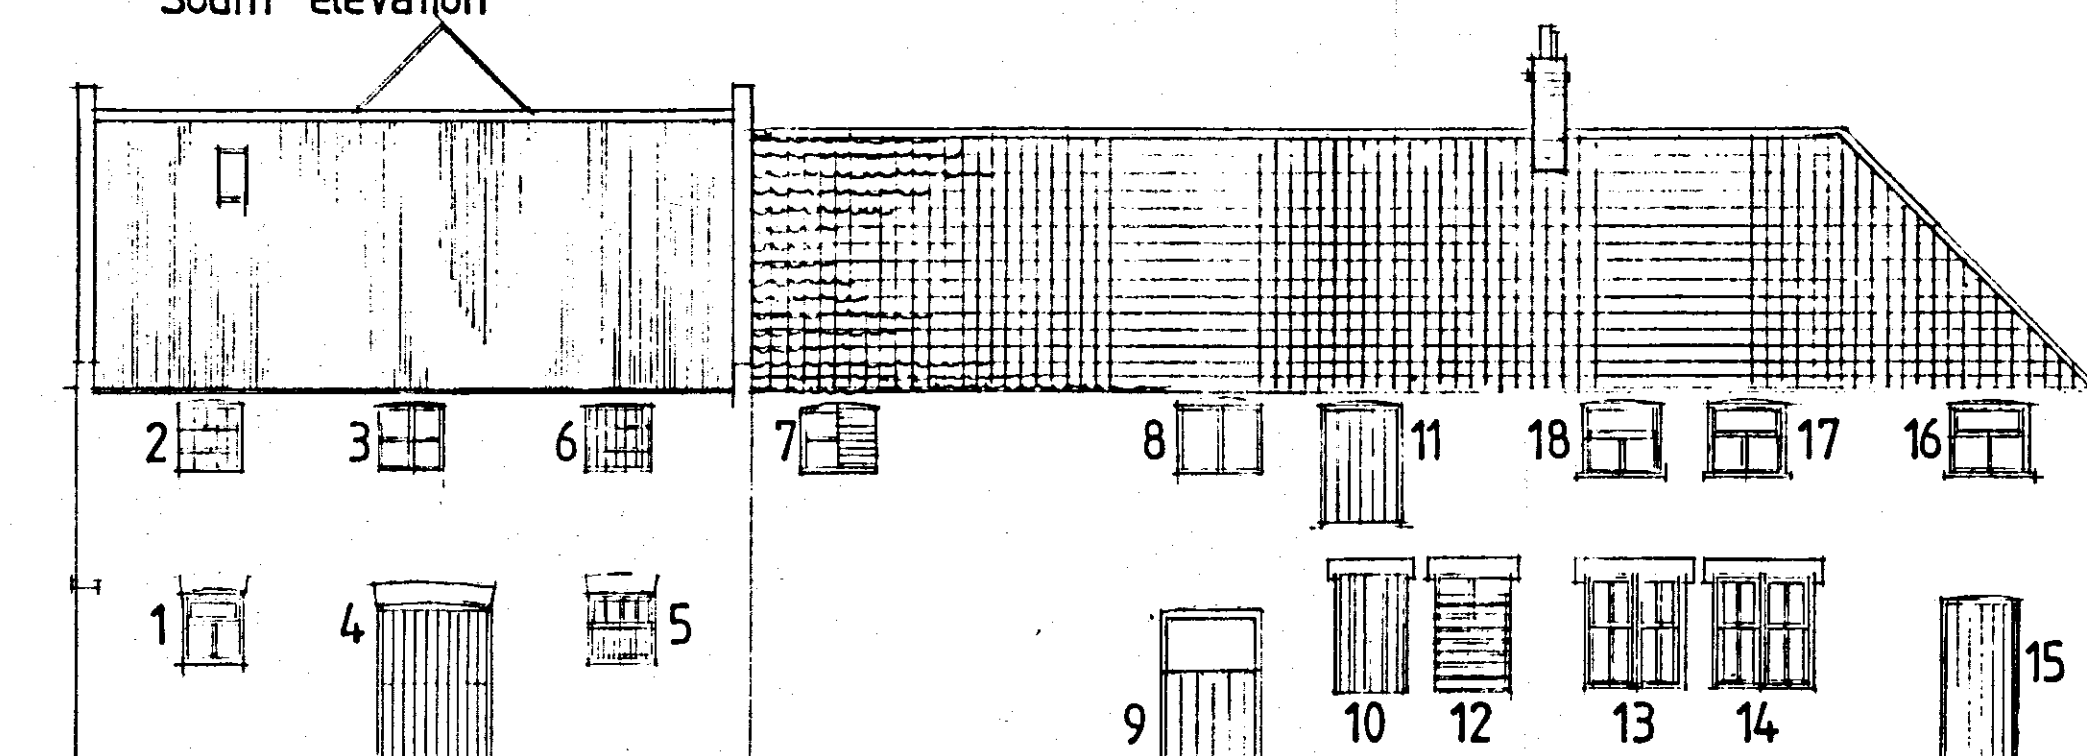


West elevation

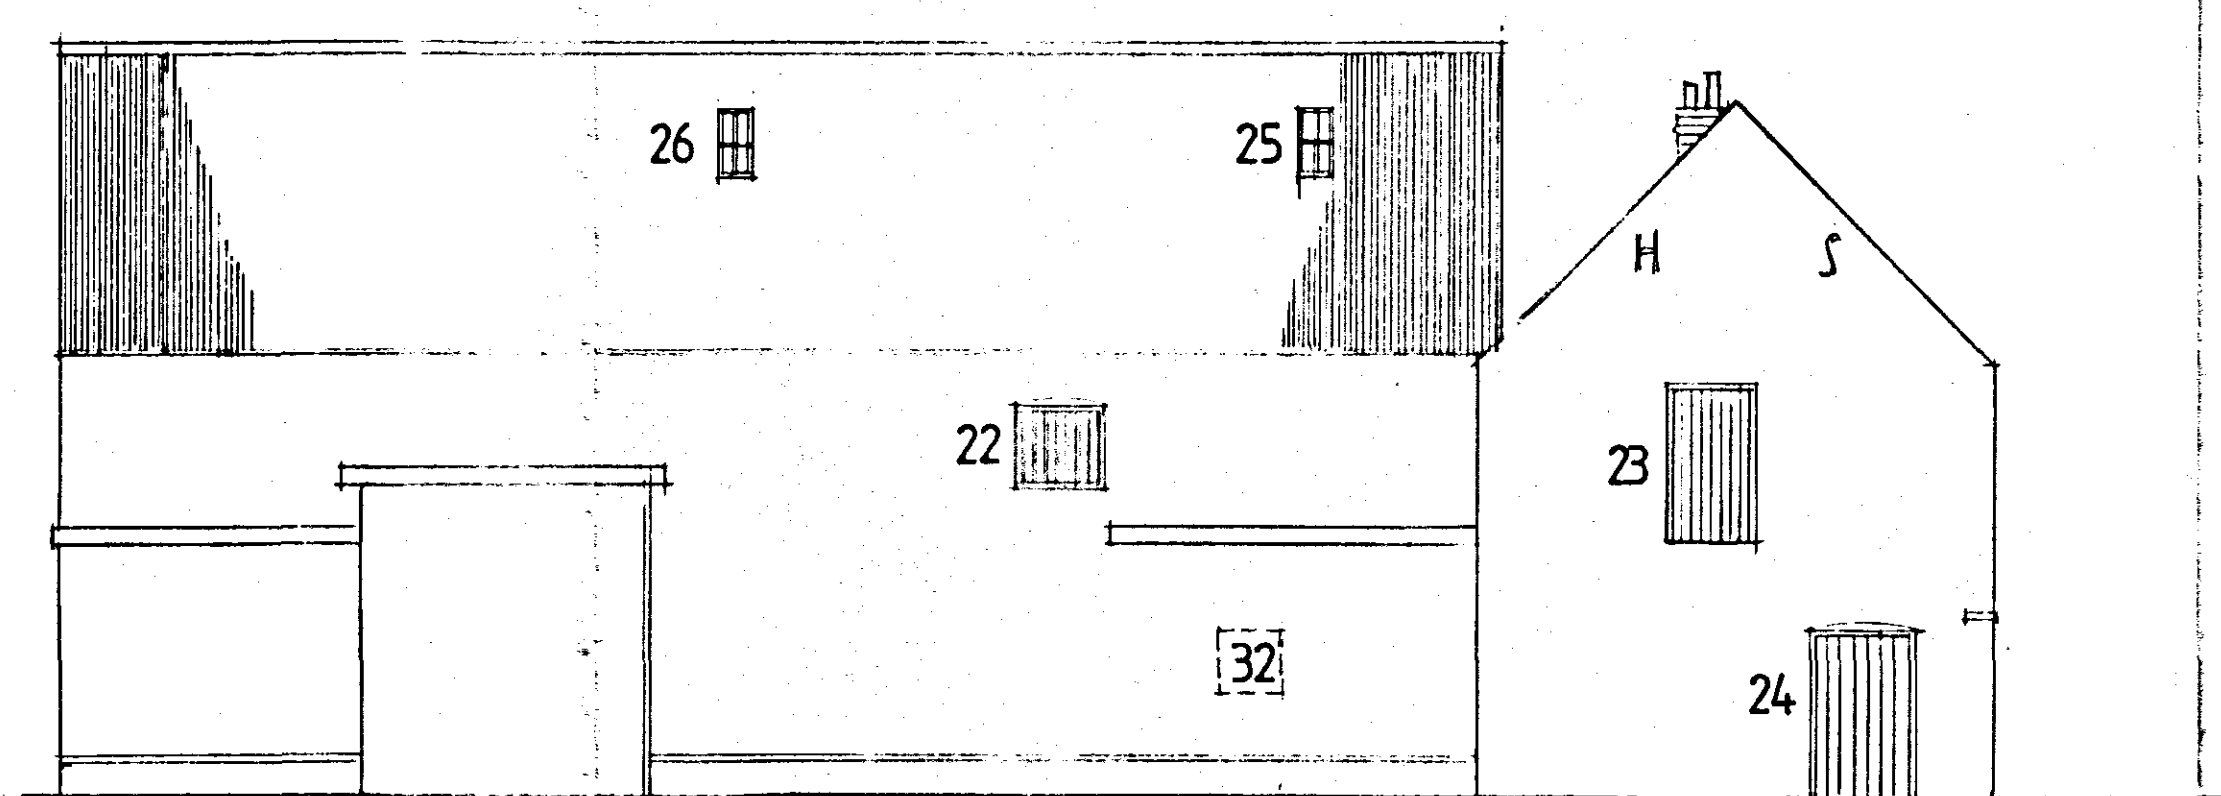


North elevation

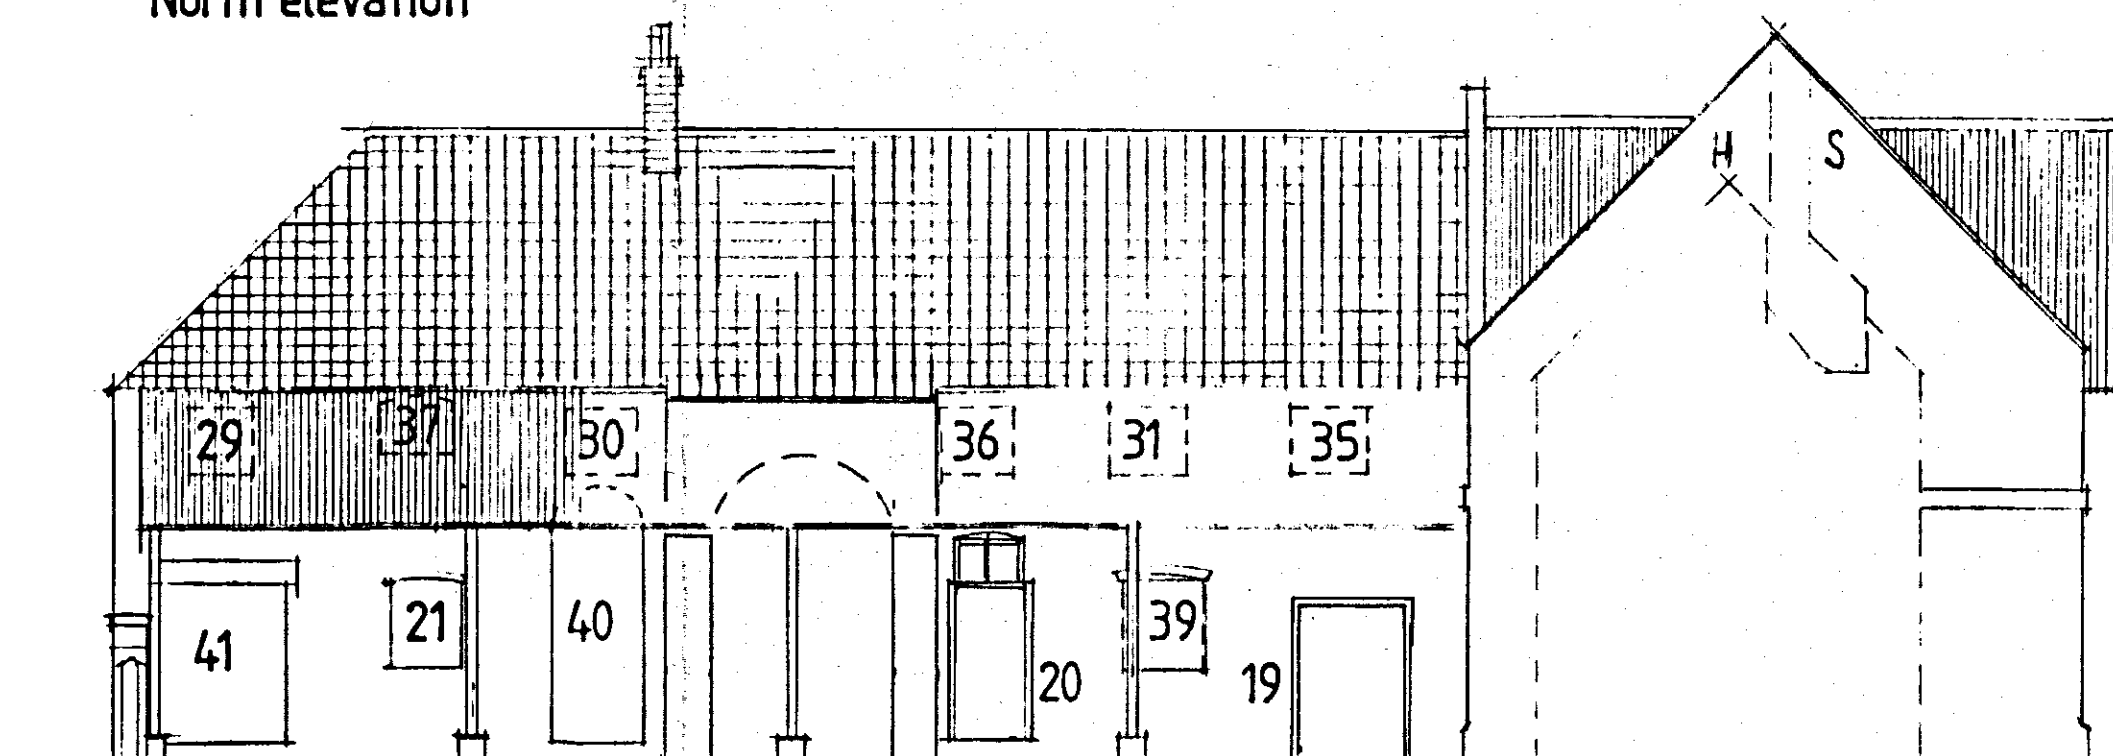

East elevation

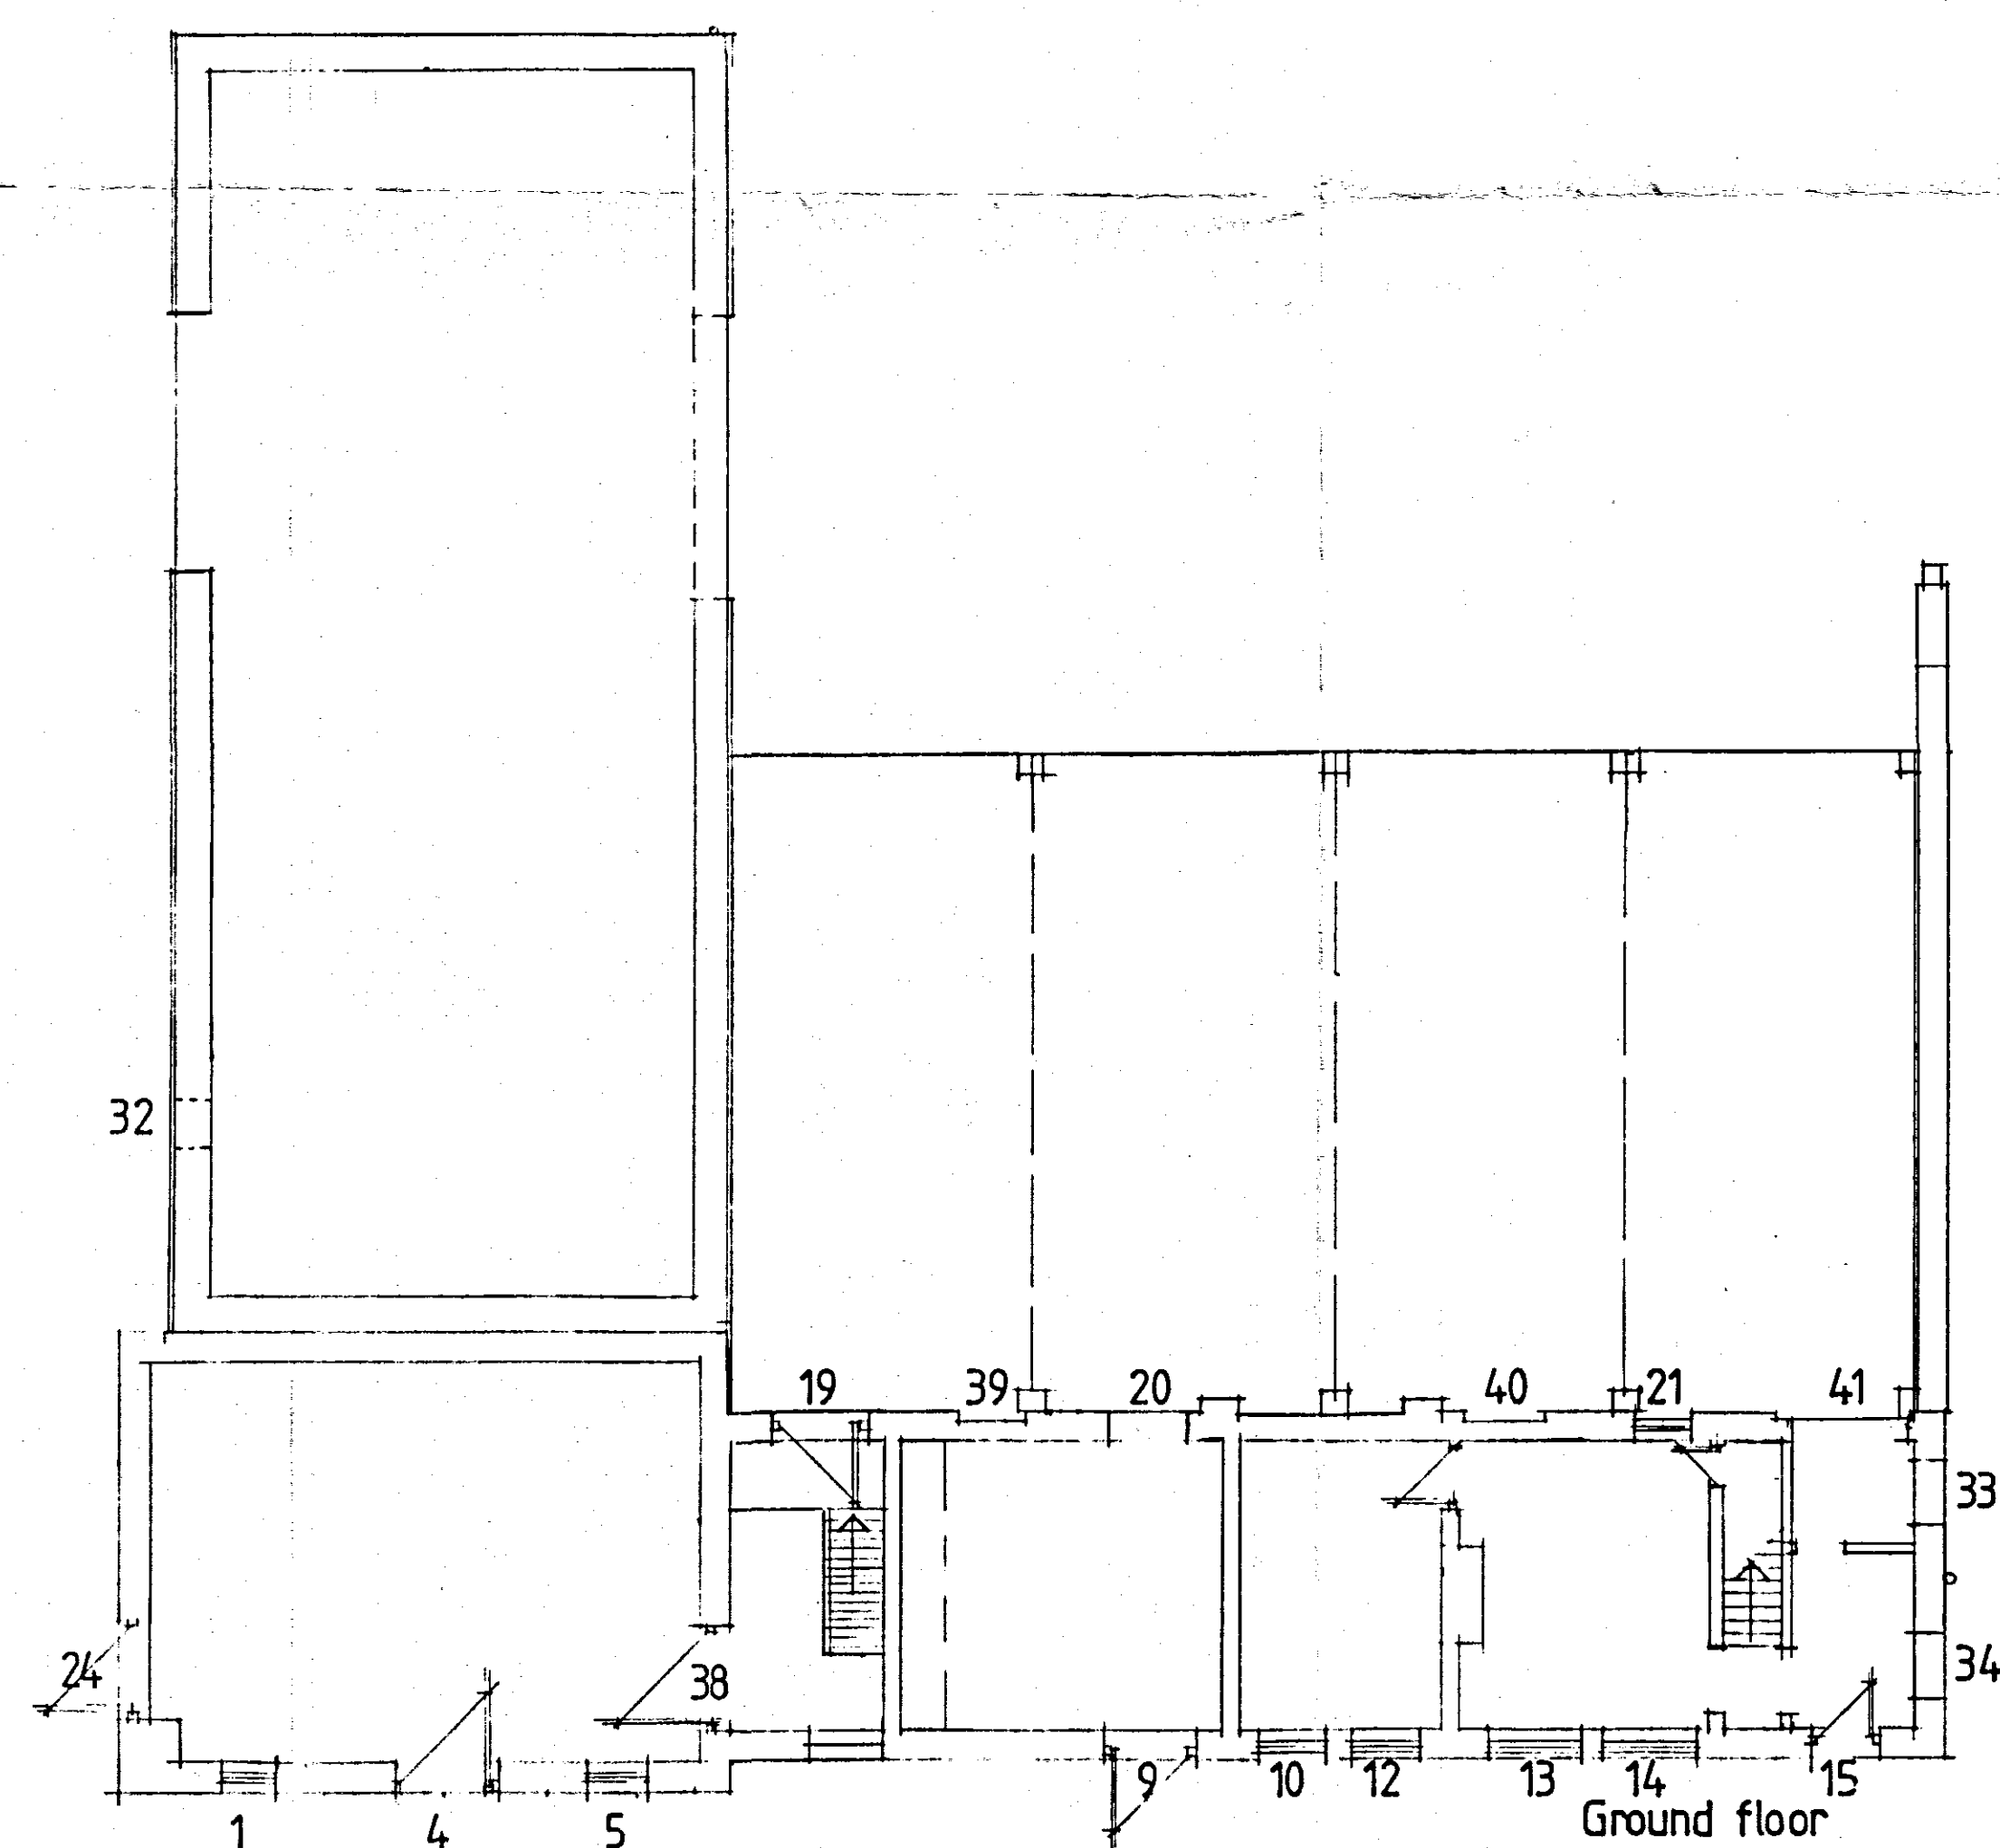


Ground floor

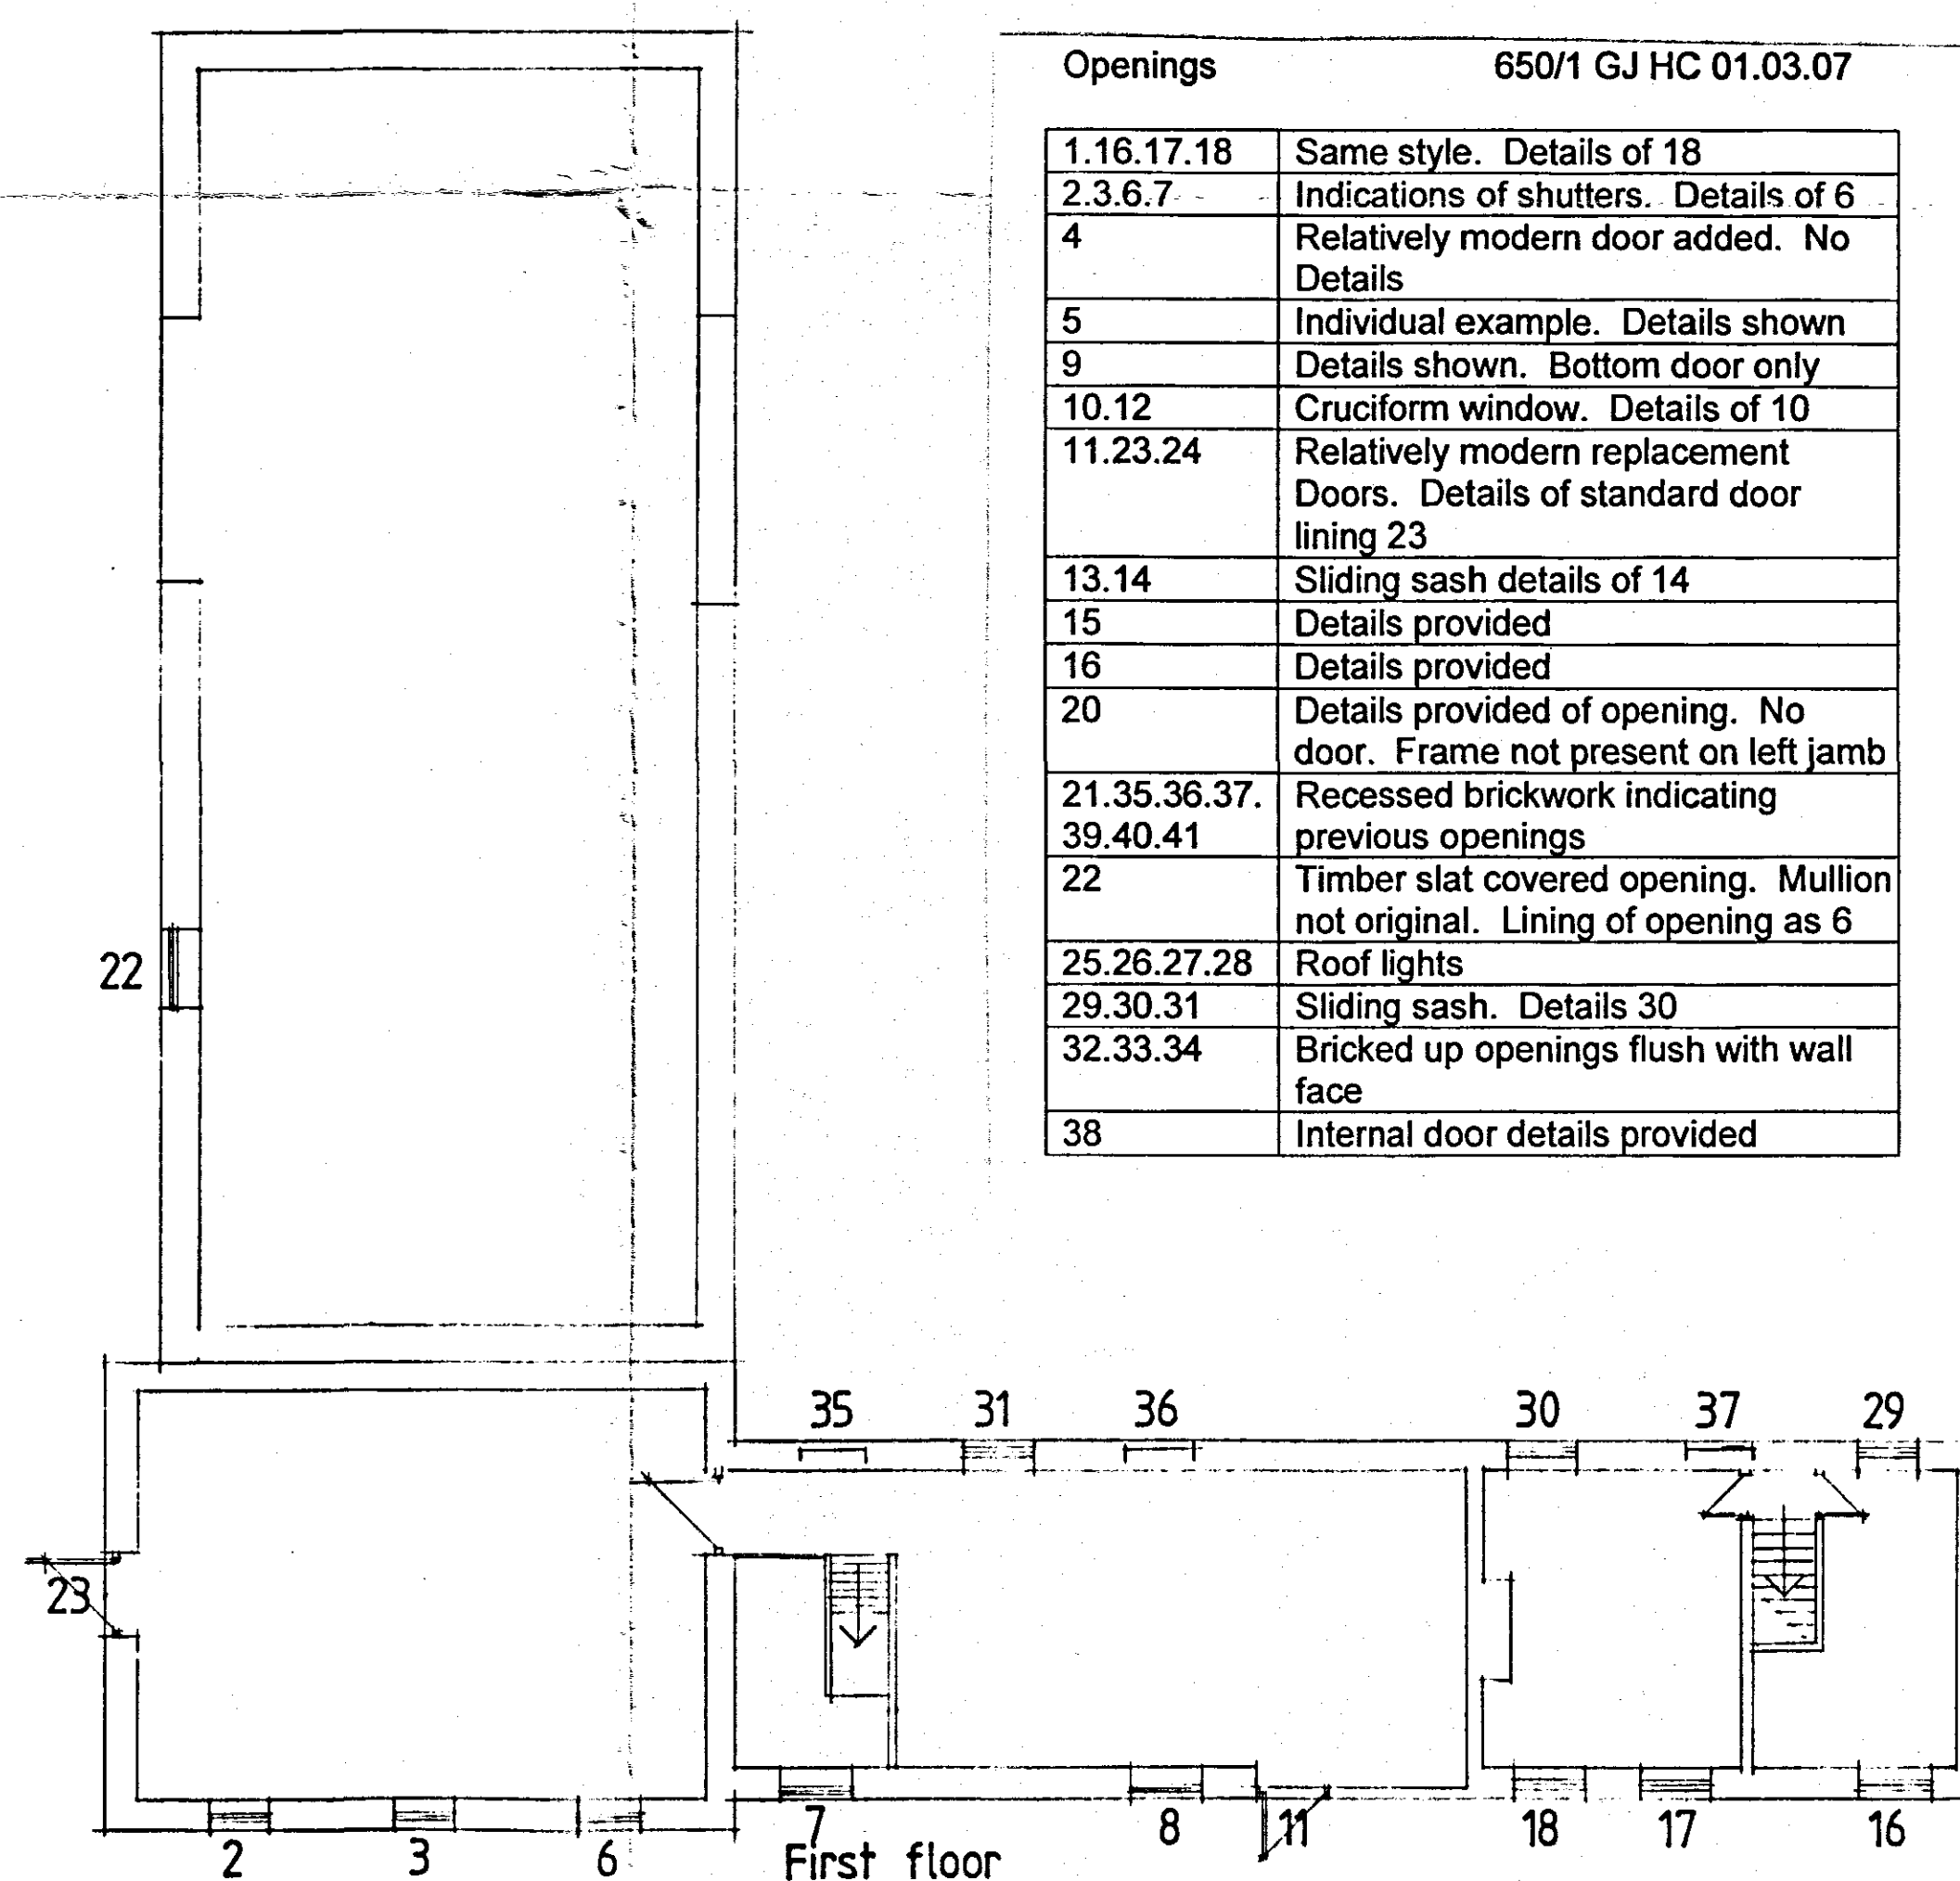


First floor

Openings 650/1 GJ HC 01.03.07

1.16.17.18	Same style. Details of 18
2.3.6.7	Indications of shutters. Details of 6
4	Relatively modern door added. No Details
5	Individual example. Details shown
9	Details shown. Bottom door only
10.12	Cruciform window. Details of 10
11.23.24	Relatively modern replacement Doors. Details of standard door lining 23
13.14	Sliding sash details of 14
15	Details provided
16	Details provided
20	Details provided of opening. No door. Frame not present on left jamb
21.35.36.37.39.40.41	Recessed brickwork indicating previous openings
22	Timber slat covered opening. Mullion not original. Lining of opening as 6
25.26.27.28	Roof lights
29.30.31	Sliding sash. Details 30
32.33.34	Bricked up openings flush with wall face
38	Internal door details provided

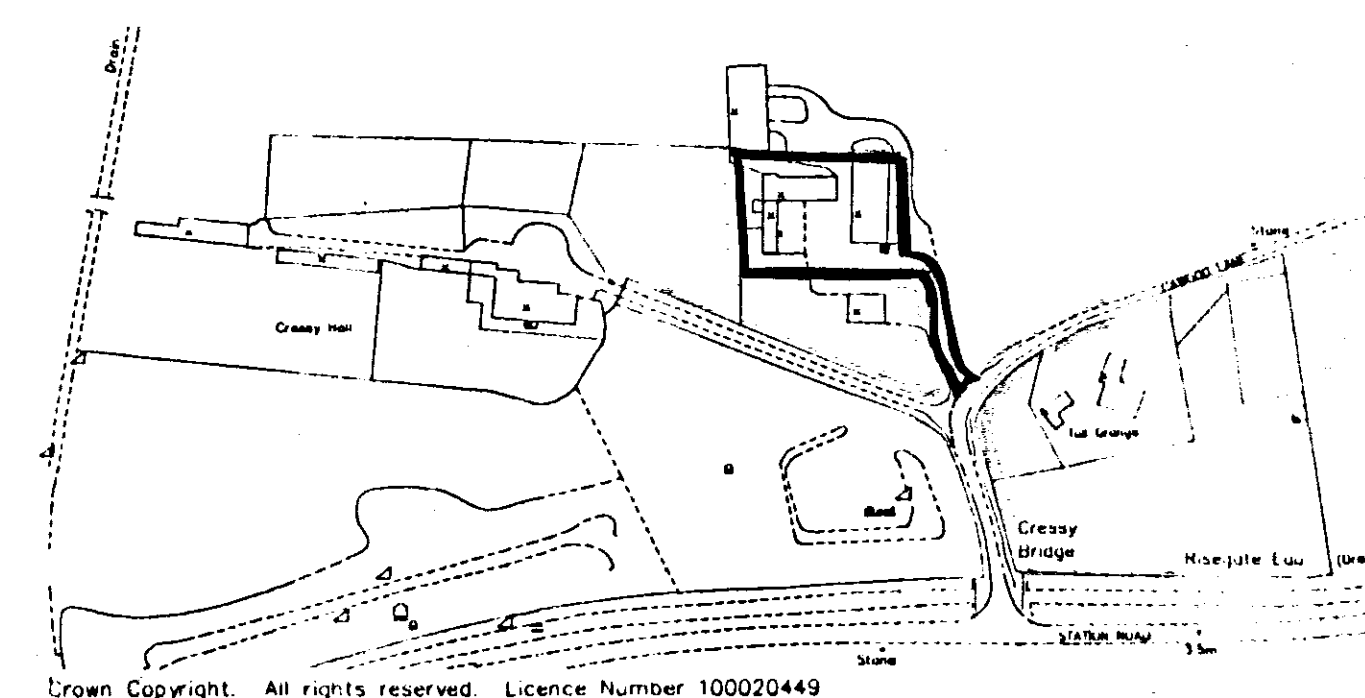

Location plan 1:2500

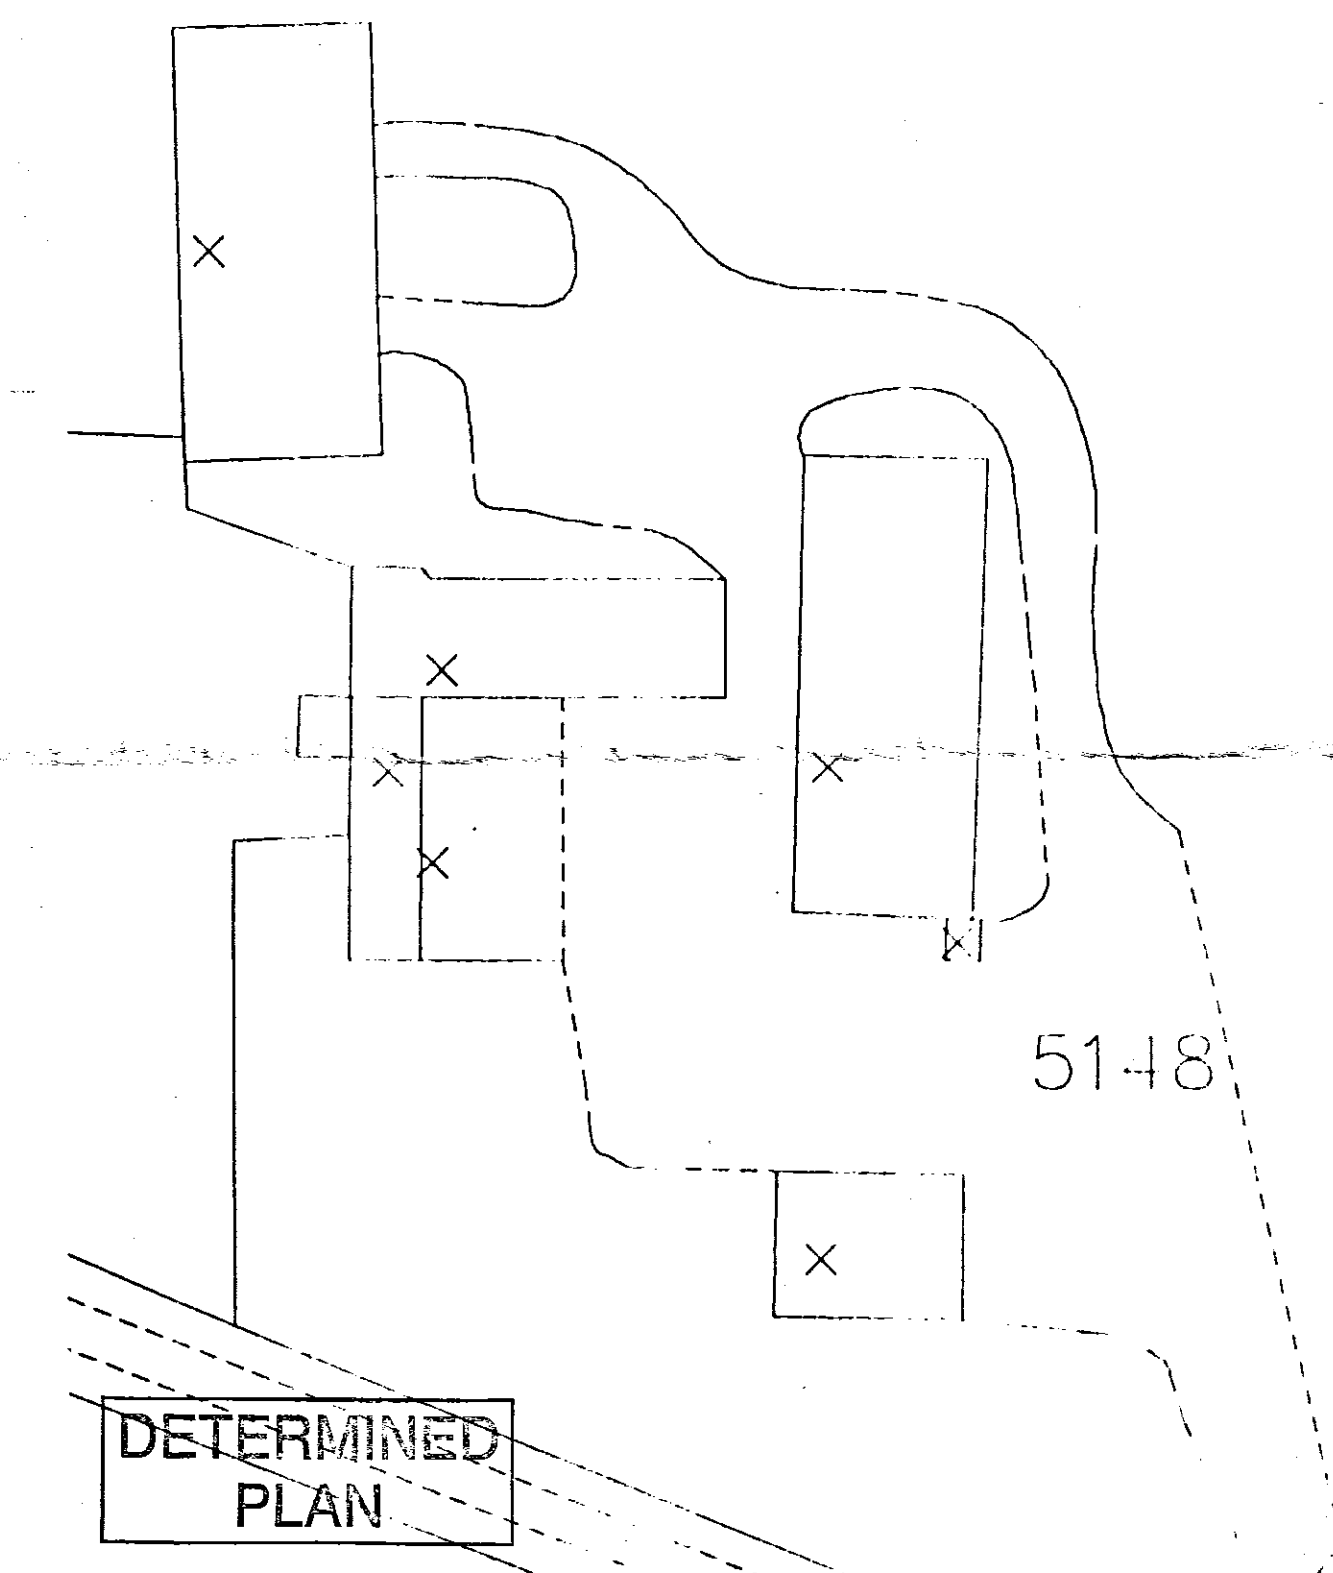

Block plan 1:500

SHDC
Planning & Development
- 5 APR 2007
Ref: 0453/07

DRAWING
04 APR 2007
ISSUED

Rev.	By	Notes	Date
THE ROBERT DOUGHTY CONSULTANCY LIMITED TOWN AND COUNTRY PLANNING-LANDSCAPE ARCHITECTURE 32 High Street, Helmingham, Sleaford, Lincolnshire, NG34 0HA Tel: (01529) 421846 Fax: (01529) 421358 Web: www.rdc-landplan-dc.com E mail: admin@rdc-landplan-dc.com			
Client: Mr and Mrs SMITH			
Project: CRESSY HALL FARM BARN			
Drawing title: EXISTING PLANS / ELEVATIONS			
Job No. 650/1	Drawing No. 01	Rev.	Drawn RD
Scale 1:100	Date 12/8/04	Checked	

DO NOT SCALE from this drawing. All measurements should be checked against the site conditions and any discrepancies should be brought to the attention of the Robert Doughty Consultancy.