



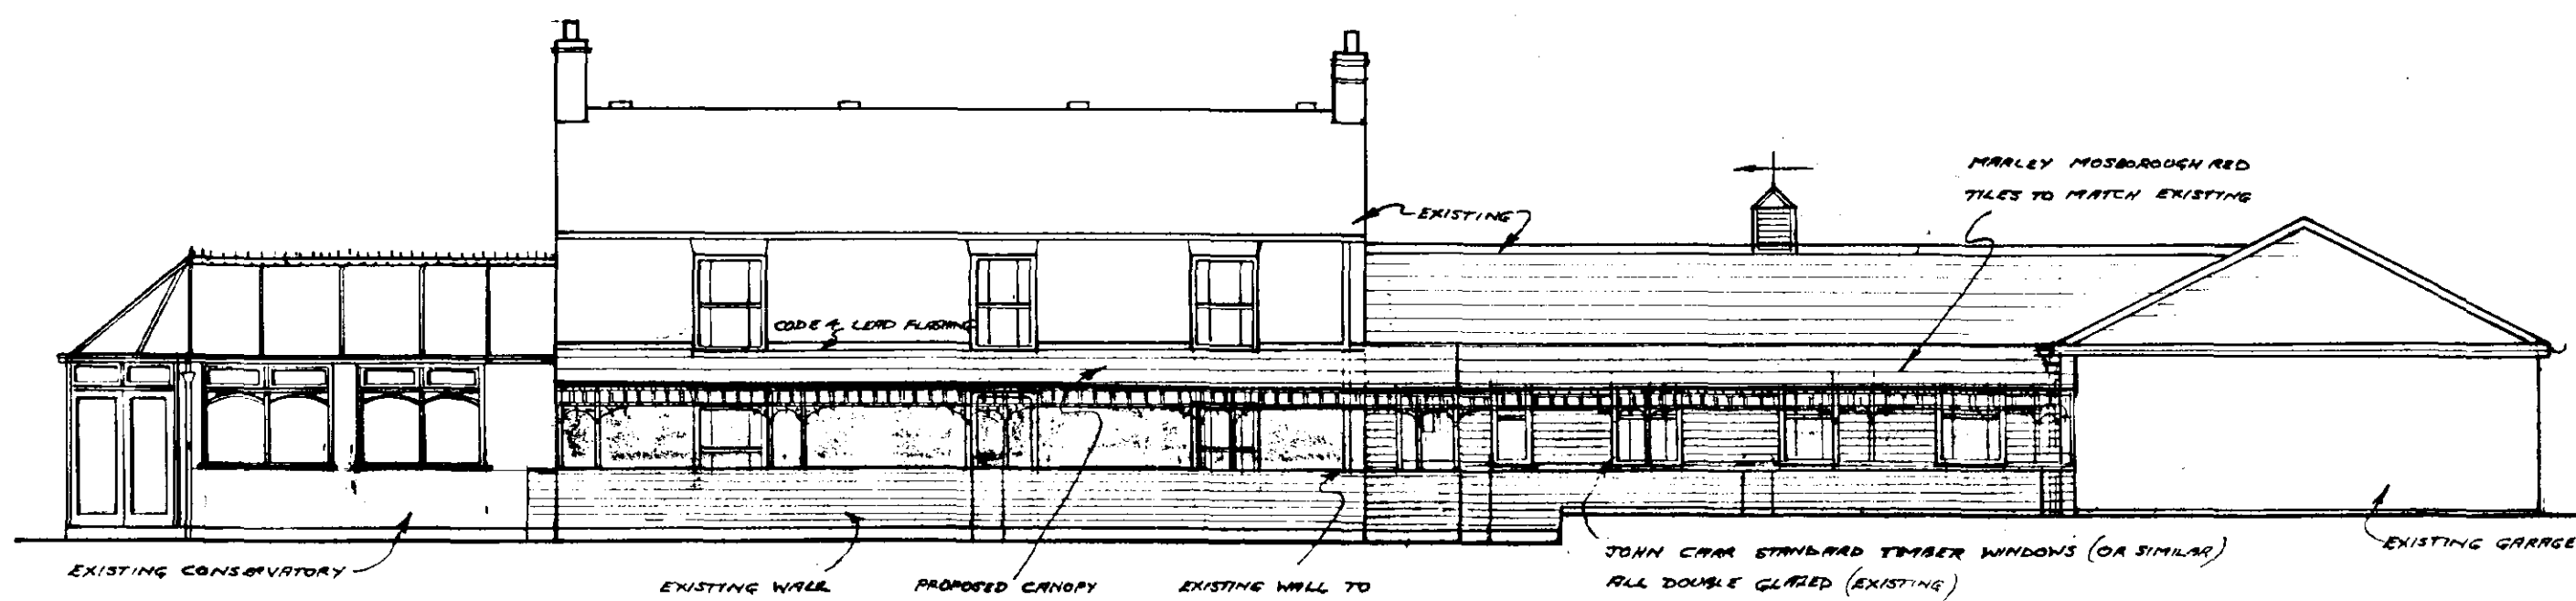


SOUTH ELEVATION


CANOPY TO COMPRISE OF TUNED TIMBER POSTS WITH 300mm DEEP DECORATIVE TIMBER PANELS BETWEEN AND DECORATIVE SUPPORT CORNERS TO POSTS.

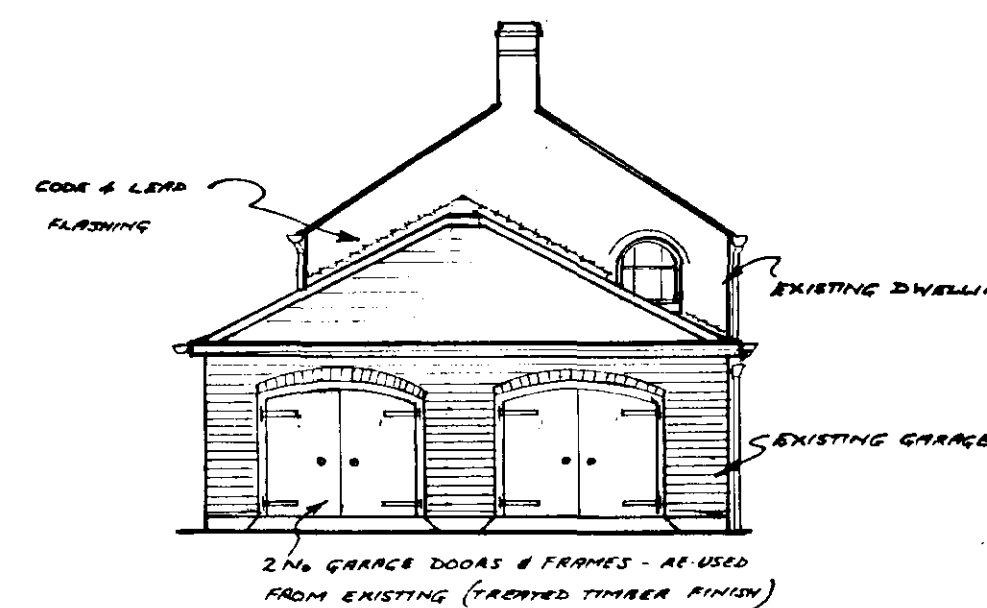

EAST ELEVATION

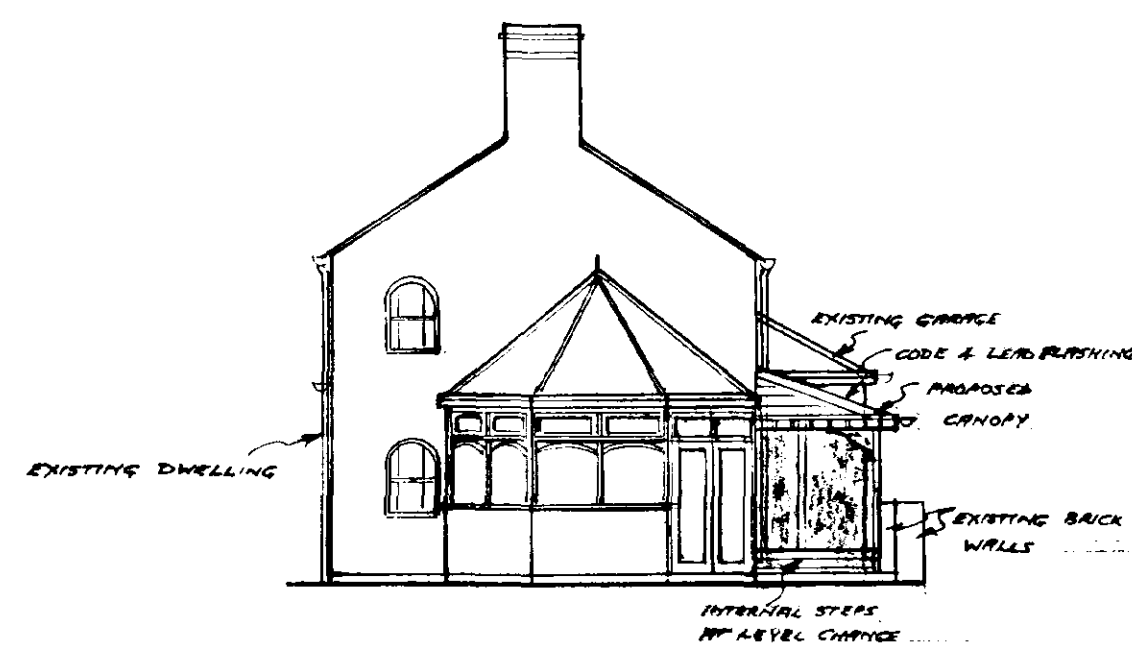

WEST ELEVATION

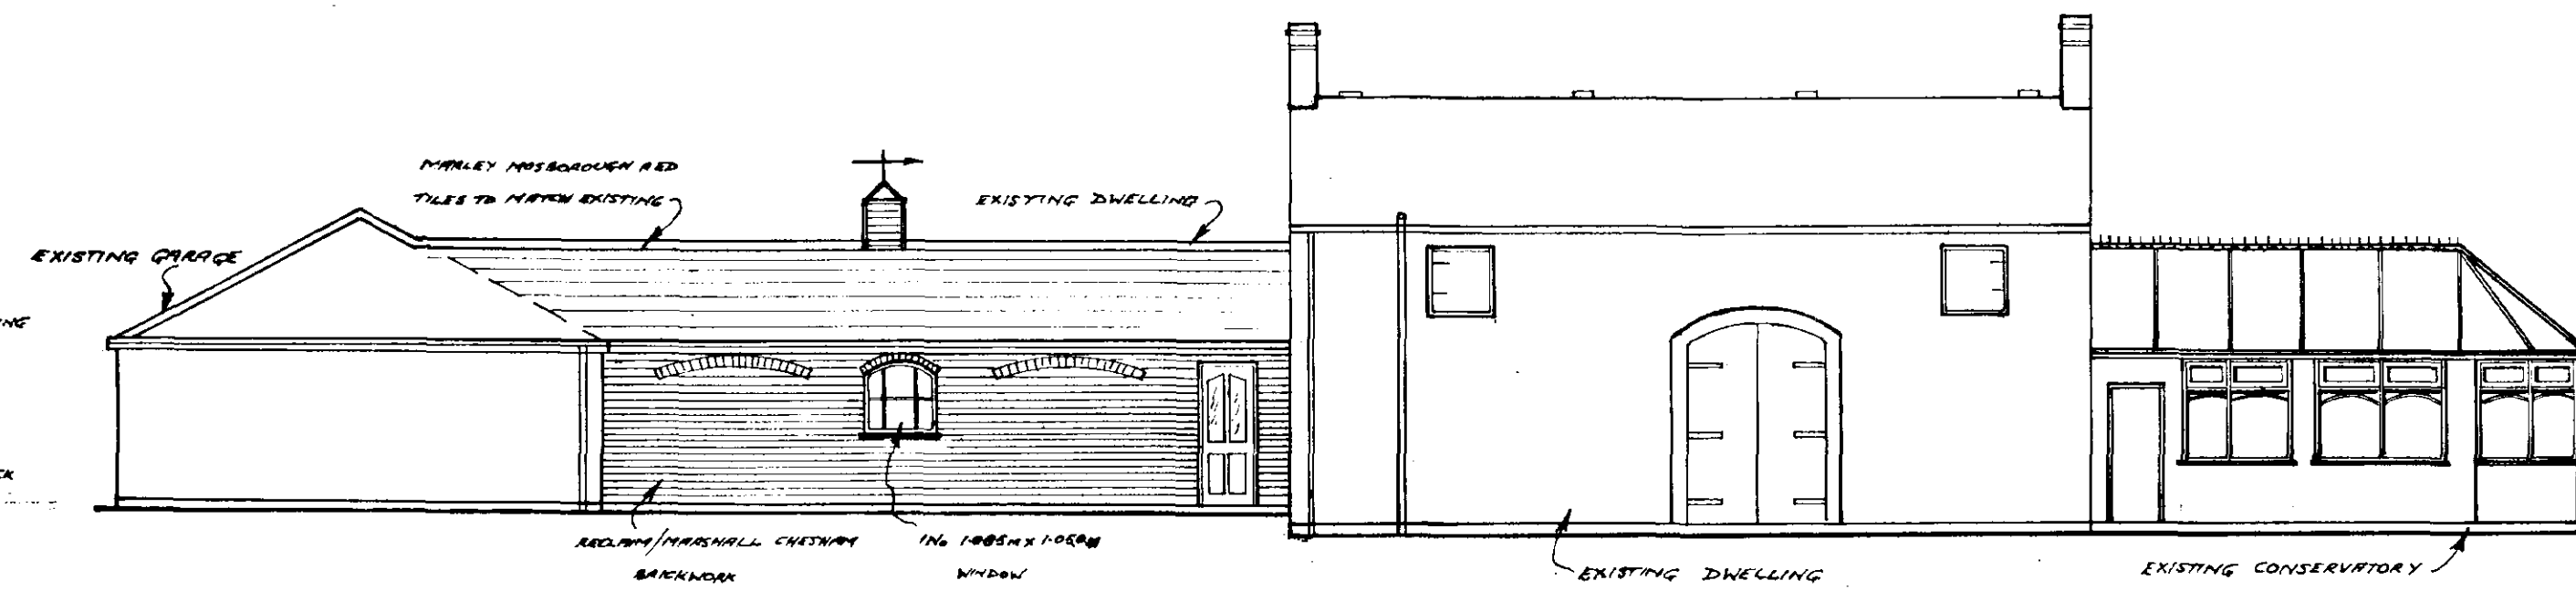

NORTH ELEVATION


CANOPY STRUCTURE

HARLEY MOSBOROUGH RED TILES TO MATCH EXISTING TO BE Laid FELT & BATTENS ALL AS EXISTING, LAP FELT MIN 300mm SECURELY NAIL 100x50mm BATTENS TO EXISTING OR ON TO 100x50mm WALL PLATE SECURELY BOLTED TO WALL AT MIN HOUSE POSITION. 150x150mm T&G BOARDING FIRED UNDER 100x50mm EAVES BEAM ON TO 100x100mm TREATED TIMBER POSTS. SECURELY BOLTED TO WALL AND TAKEN DOWN TO FOUNDATION LEVEL. 18x PVC GUTTER DECORATIVE TIMBER PANELS TUNED TIMBER POSTS


180mm TREATED TIMBER DRAKING ON 100x50mm T&T BATTENS. 1200g D.P.M. 50mm SAND BLINDING ON 150mm CONSOLIDATED hardcore.

50mm SCREED, 1:3 CEMENT SAND. 100mm OVERSITE CONCRETE, STA STANDARD MIX. 50mm JTBITE INSULATION (200g (300 MICRONS) D.P.M. 50mm SAND BLINDING CONSOLIDATED hardcore

SECTION THRO

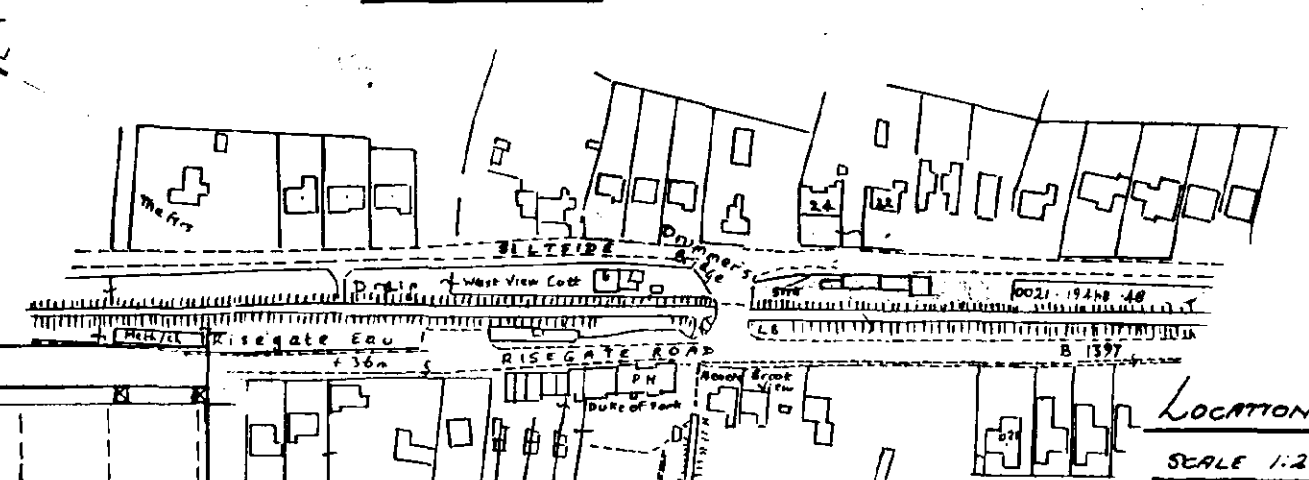

LOCATION PLAN
SCALE 1:2500

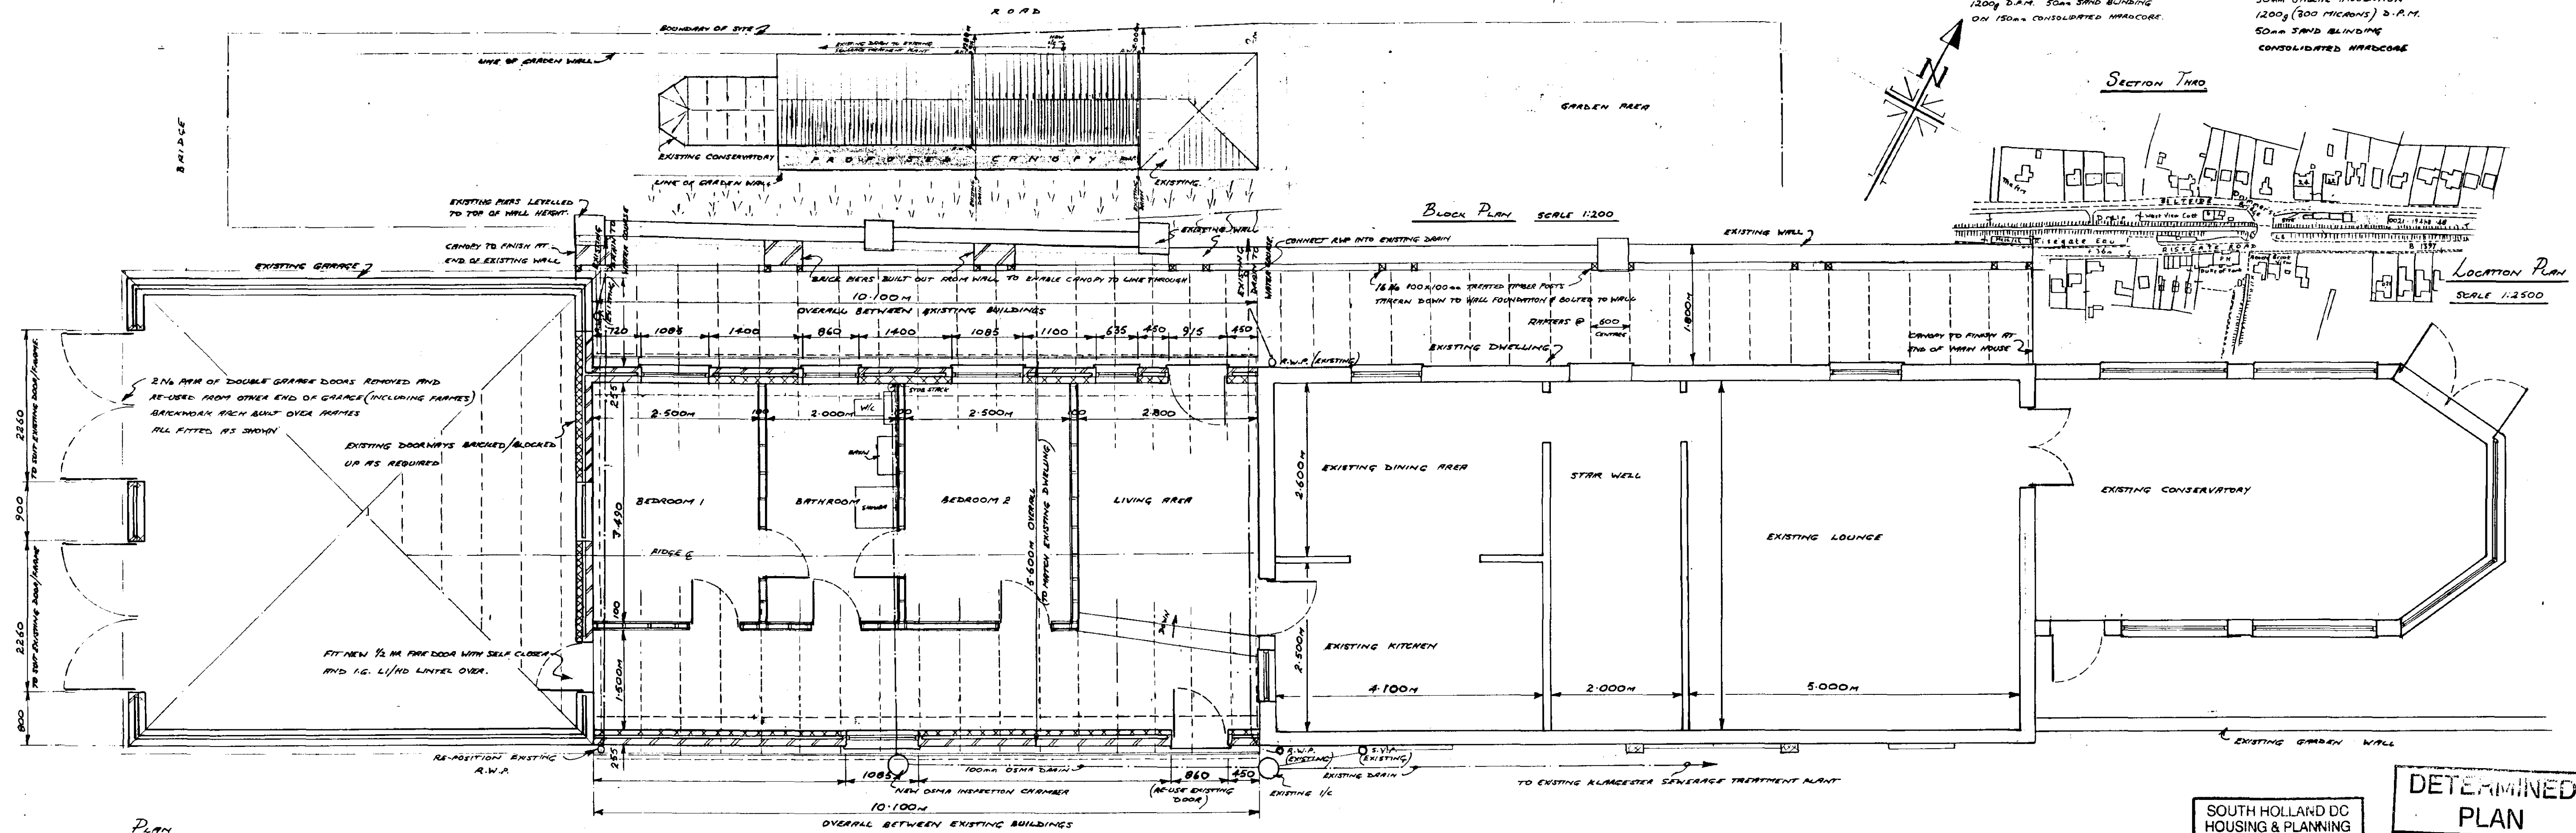

PLAN

PROPOSED CANOPY TO EXISTING DWELLING FRONTAGE

5. SILENT SIDE, GOSBERTON RISEGATE, SPALDING, LINE'S PE11 4ET, FOR Ms. S. BARTRAM

THIS DRAWING TO BE READ IN CONJUNCTION WITH

CONSTRUCTION NOTES SHEET No 9710/2

REV 14, MAY 99, FRONT CANOPY ADDED.

SCALE 1:100 & 1:50

SOUTH HOLLAND DC
HOUSING & PLANNING
10 MAY 1999
Ref: 0464/99

**DETERMINED
PLAN**

M. ROGERS
ARCHITECTURAL SERVICES
25, QUEEN'S ROAD,
SPALDING,
LINES
PE11 2ET TEL: 01775 763371
DATE: JAN 97 DRAWING: 9710/1