



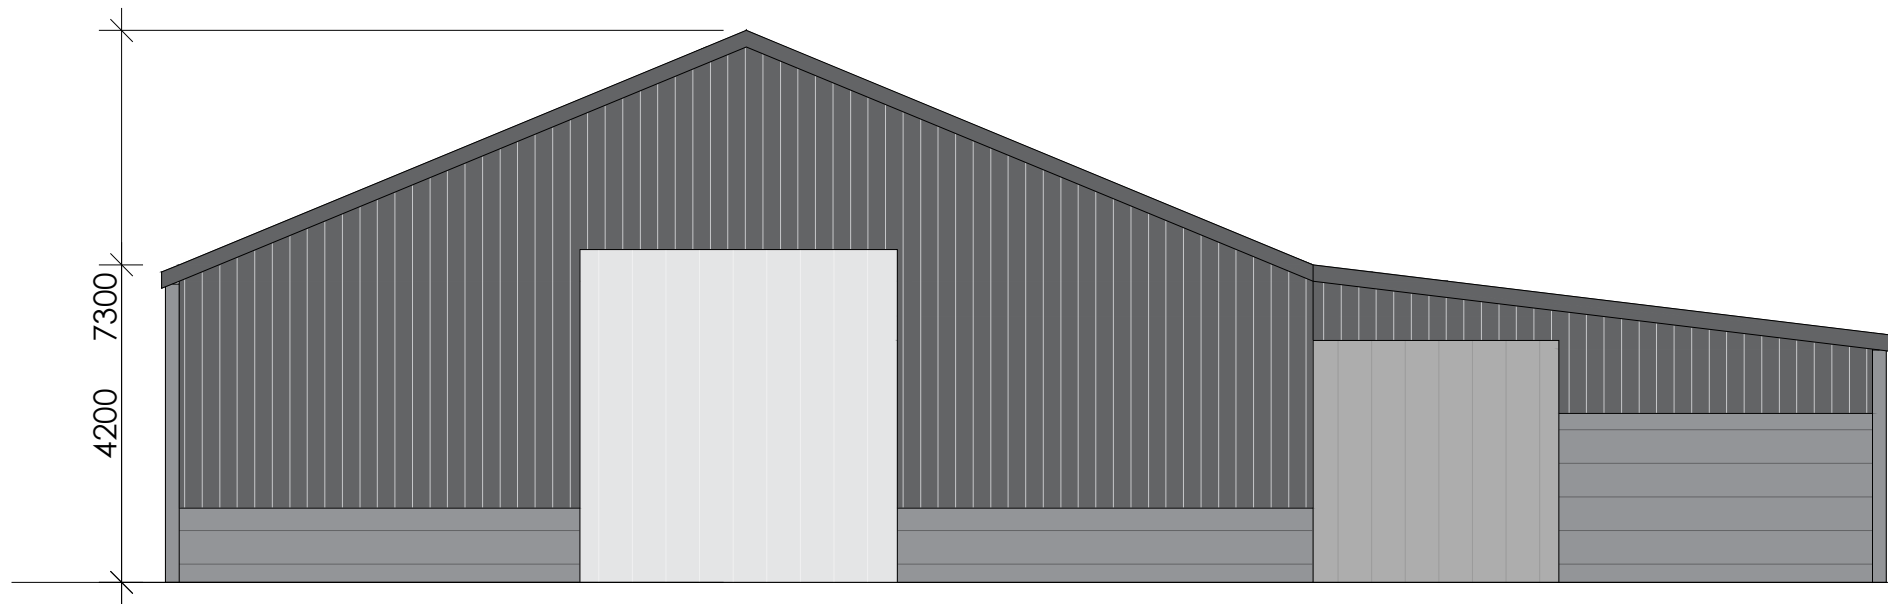

1:100 Front (South) Elevation

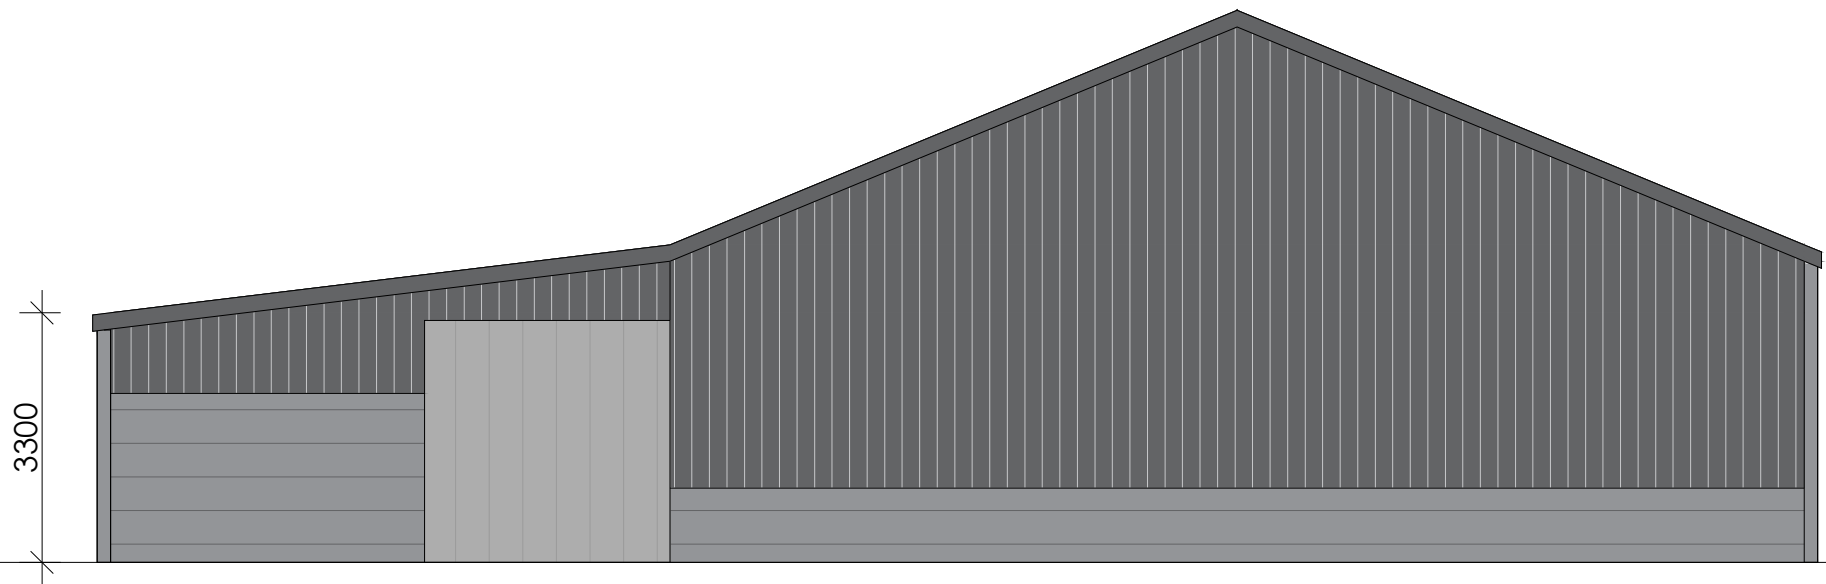


1:100 Rear (North) Elevation




1:100 Side (East) Elevation




1:100 Existing Floor Plan

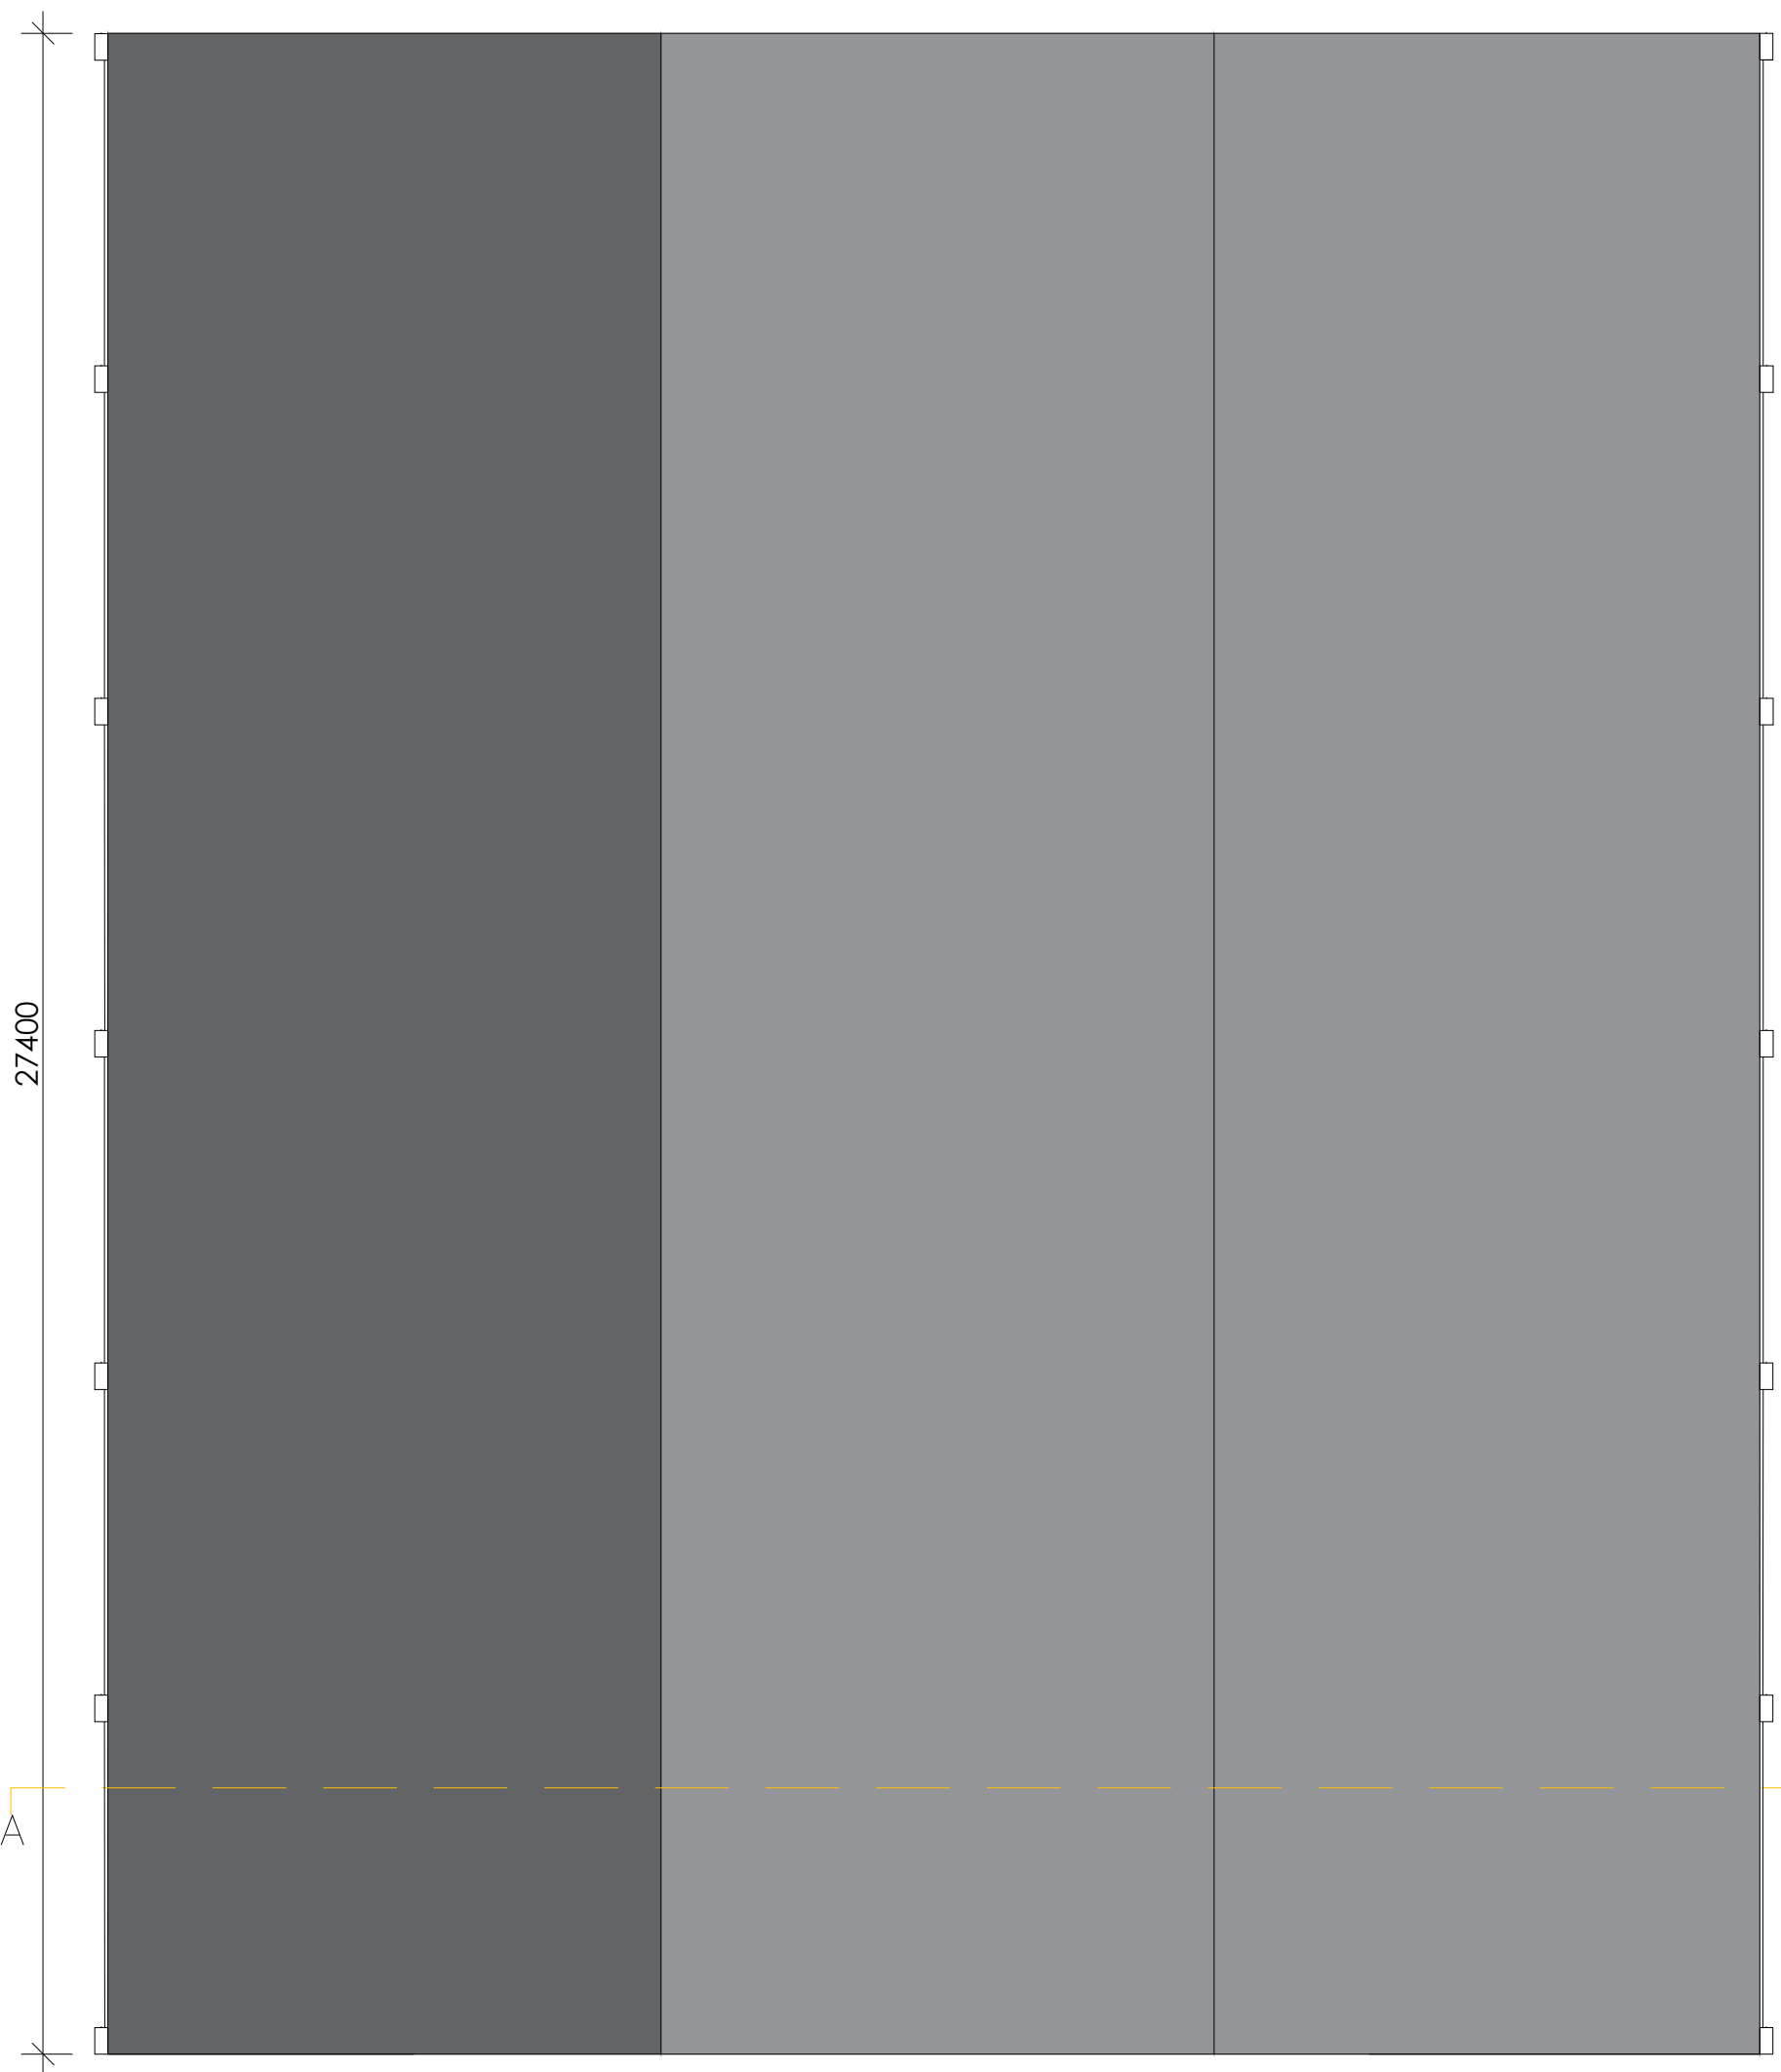


1:100 Roof Plan

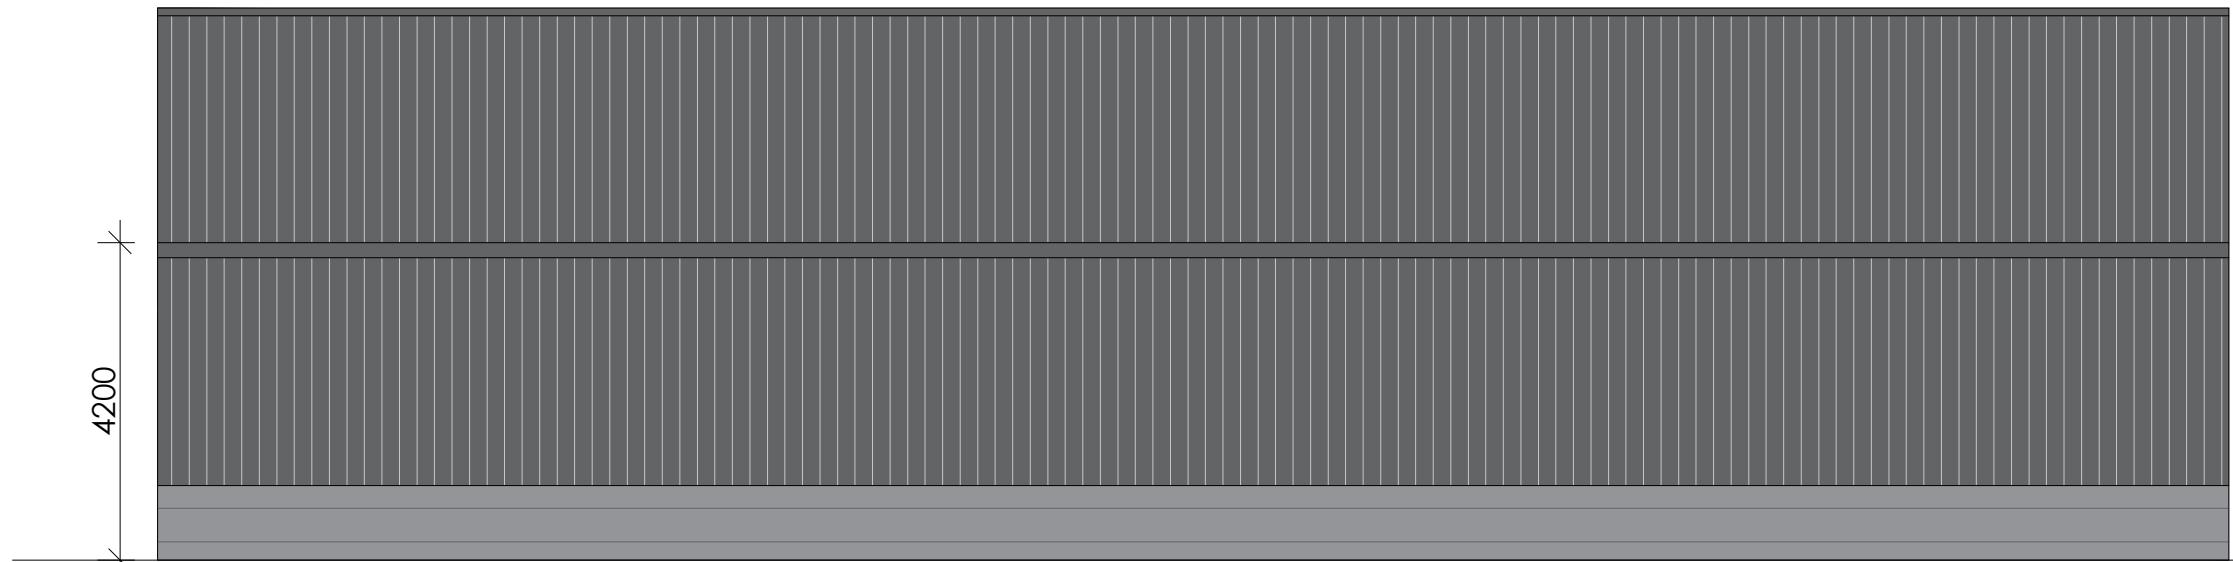

1:100 Side (West) Elevation

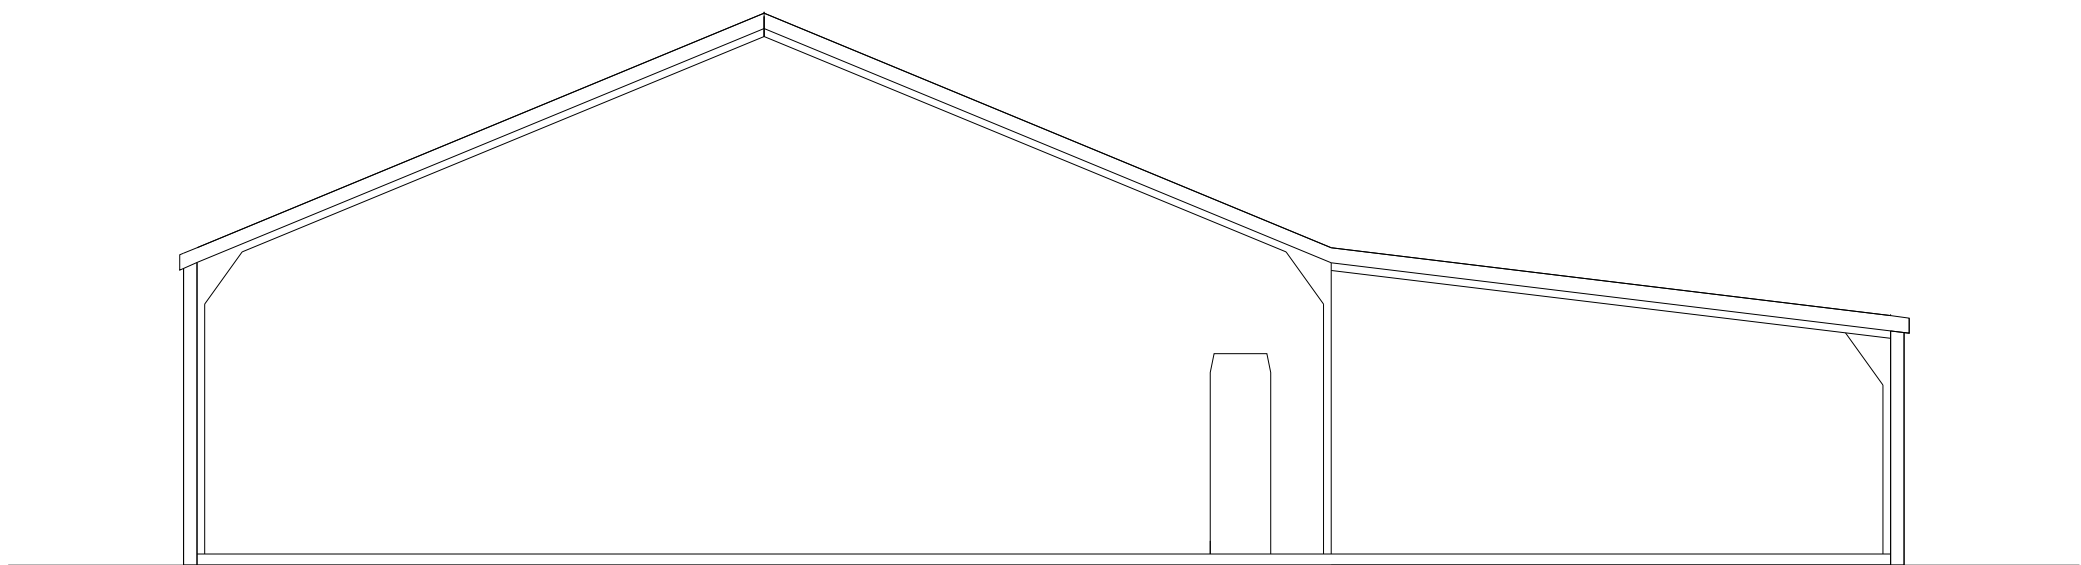

1:100 Existing Section
A-A

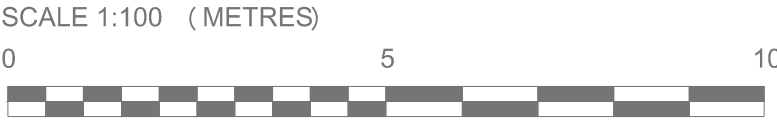

REV	DATE	BY	REVISION NOTES
			Suite 2, Clare Hall, St Ives Business Park, Parsons Green, St Ives, Cams, PE27 4WY
			© COPYRIGHT Tel: 01480 494949 Email: enquiries@planningandarchitecture.co.uk Web: www.planningandarchitecture.co.uk
			PARTNERS in PLANNING and ARCHITECTURE
			PROJECT Barn adj. Ebenezer House, Cheal Road, Gosberton, Spalding, Lincolnshire, PE11 4JG
			CLIENT Mr Parker
			DRAWING TITLE Existing Plans, Section and Elevations
			DRAWN BY LJ
			SCALE 1:100 @ A1
			DATE 17/04/24
			DWG. No. 24-03-101
			REV.