


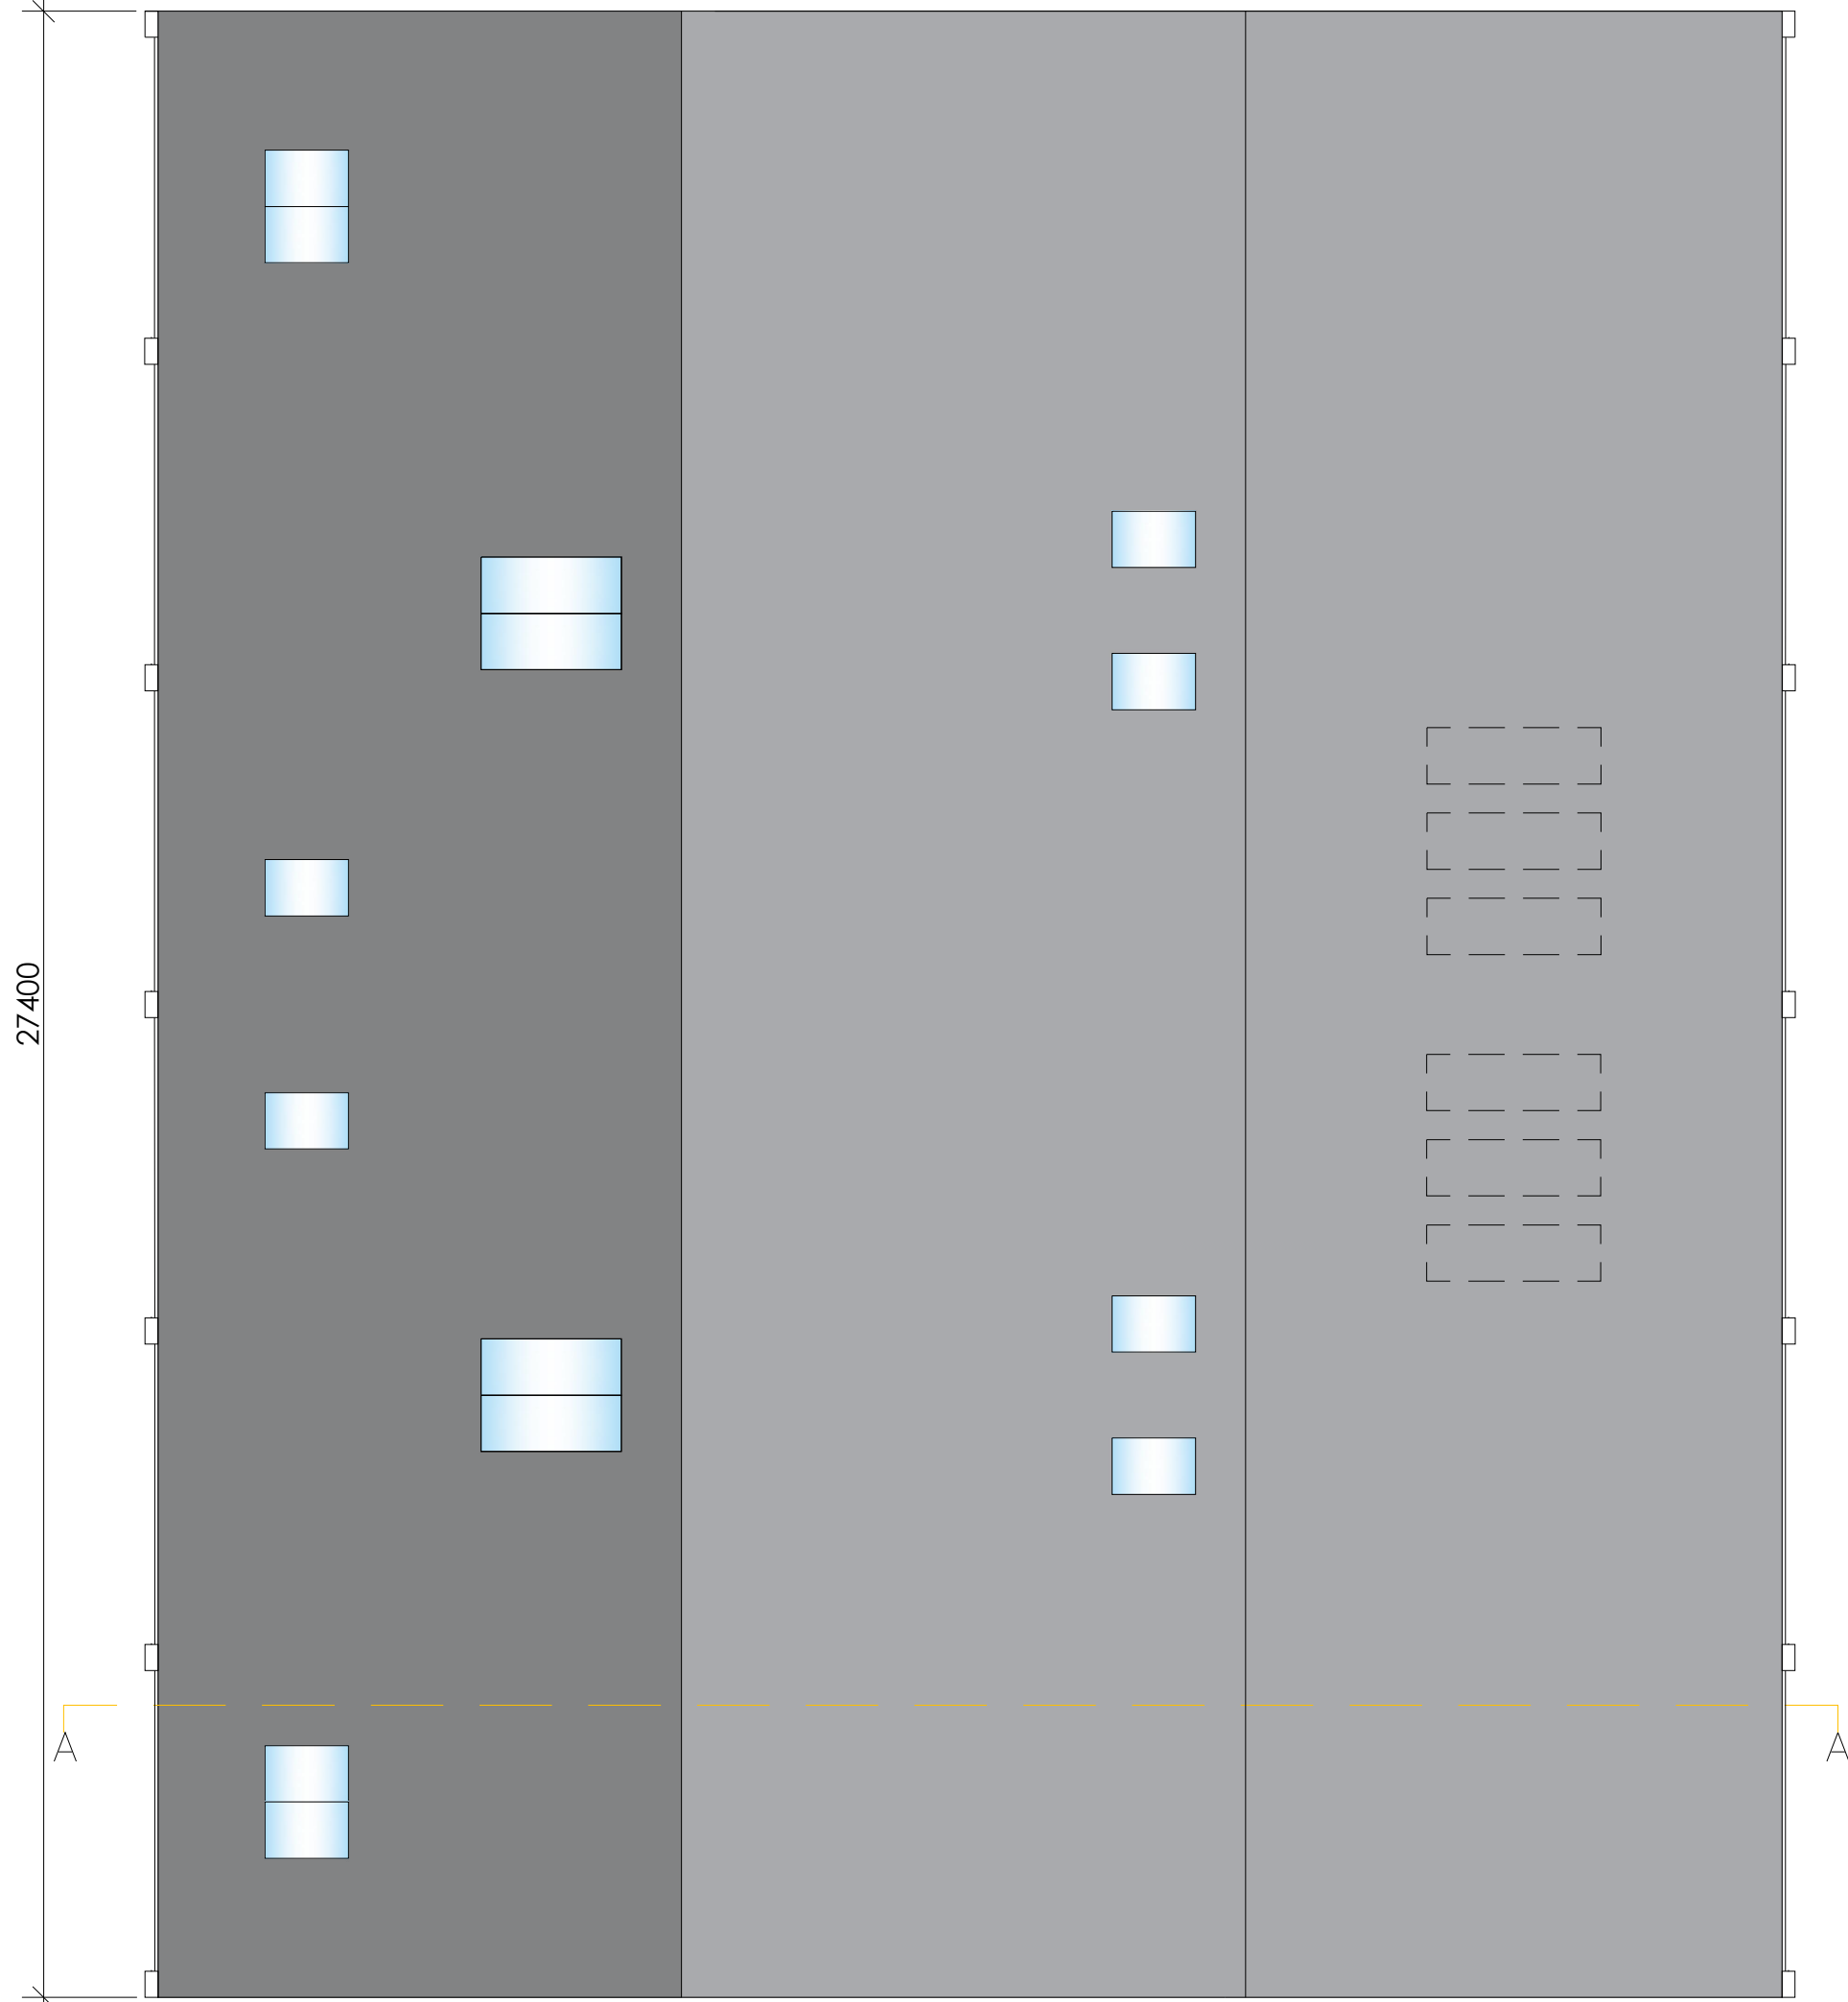

1:100 Proposed Ground Floor Plan

1:100 Proposed Roof Plan

Plot 1
Footprint = 254m2
GIA = 232.5m2

Plot 2
Footprint = 254m2
GIA =232.5m2



REV	DATE	BY	REVISION NOTES
Suite 2, Clare Hall, St Ives Business Park, Parsons Green, St Ives, Cambs, PE27 4WY			
© COPYRIGHT			
Tel: 01480 494969 Email: enquiries@planningandarchitecture.co.uk Web: www.planningandarchitecture.co.uk			
PROJECT Barn adj. Ebenezer House, Cheal Road, Gosberton, Spalding, Lincolnshire, PE11 4JG			
CLIENT Mr Parker			
DRAWING TITLE Proposed Floor and Roof Plans			
DRAWN BY LJ		SCALE 1:100 @ A1	
DATE 15/05/24		DWG. No. 24-03-103	
		REV.	