


Mark Dennis

architectural services

90 Station Road - Surfleet - Spalding - Lincs - PE11 4DB
Telephone: 01775 680183 Mobile: 07788 834568

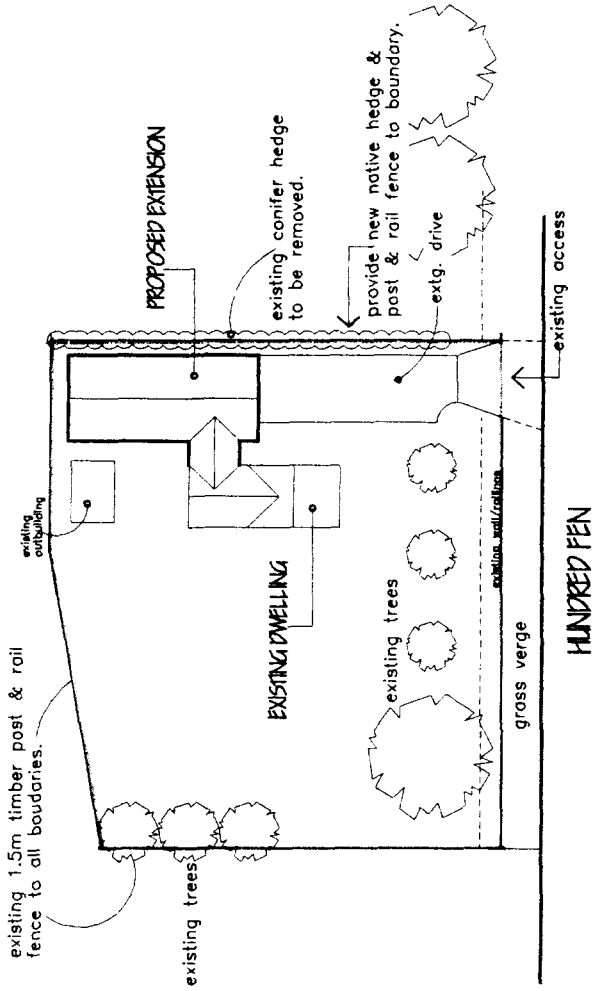

SHDC
Planning & Development
19 APR 2002
ref 0467102

SITE LAYOUT




PROPOSED EXTENSION TO DWELLING
AT COBWEBS, HUNDRED FEN,
GOSBERTON CLOUGH, SPALDING, Lincs.

FOR: MR & MRS P FOSTER

SITE LAYOUT

1:500 / APR 02 / MD / 01.048/01

DETERMINED
PLAN

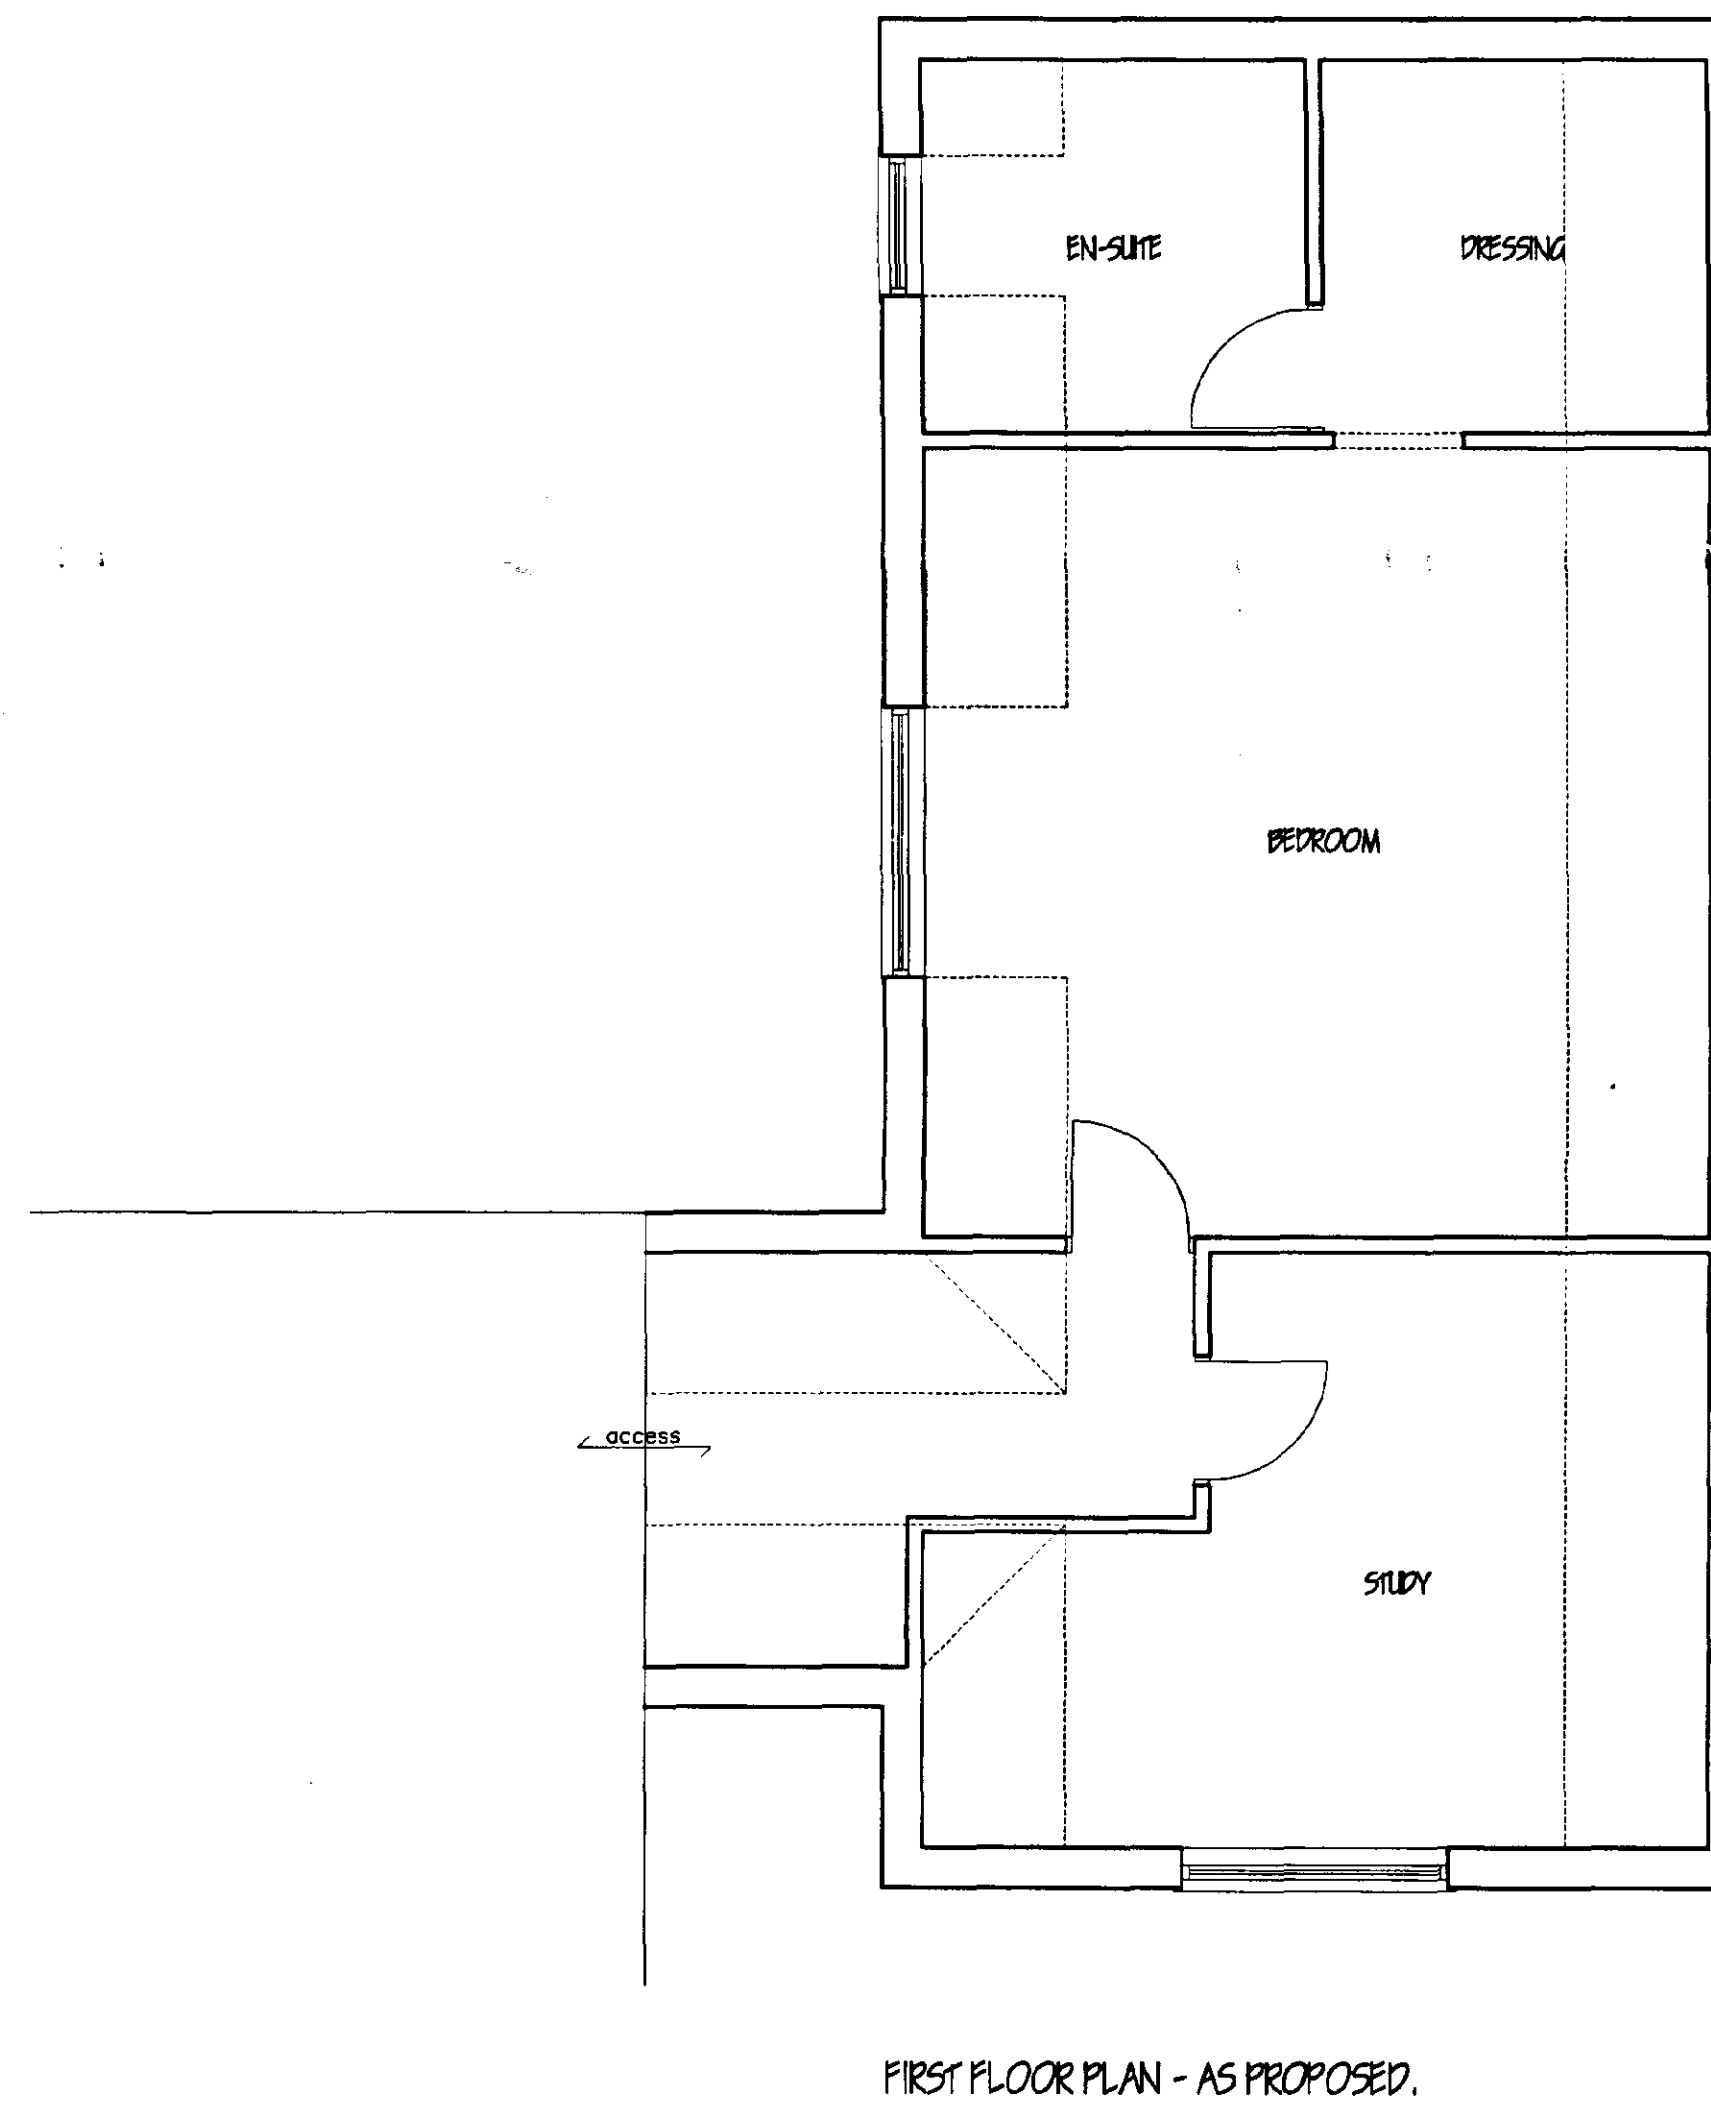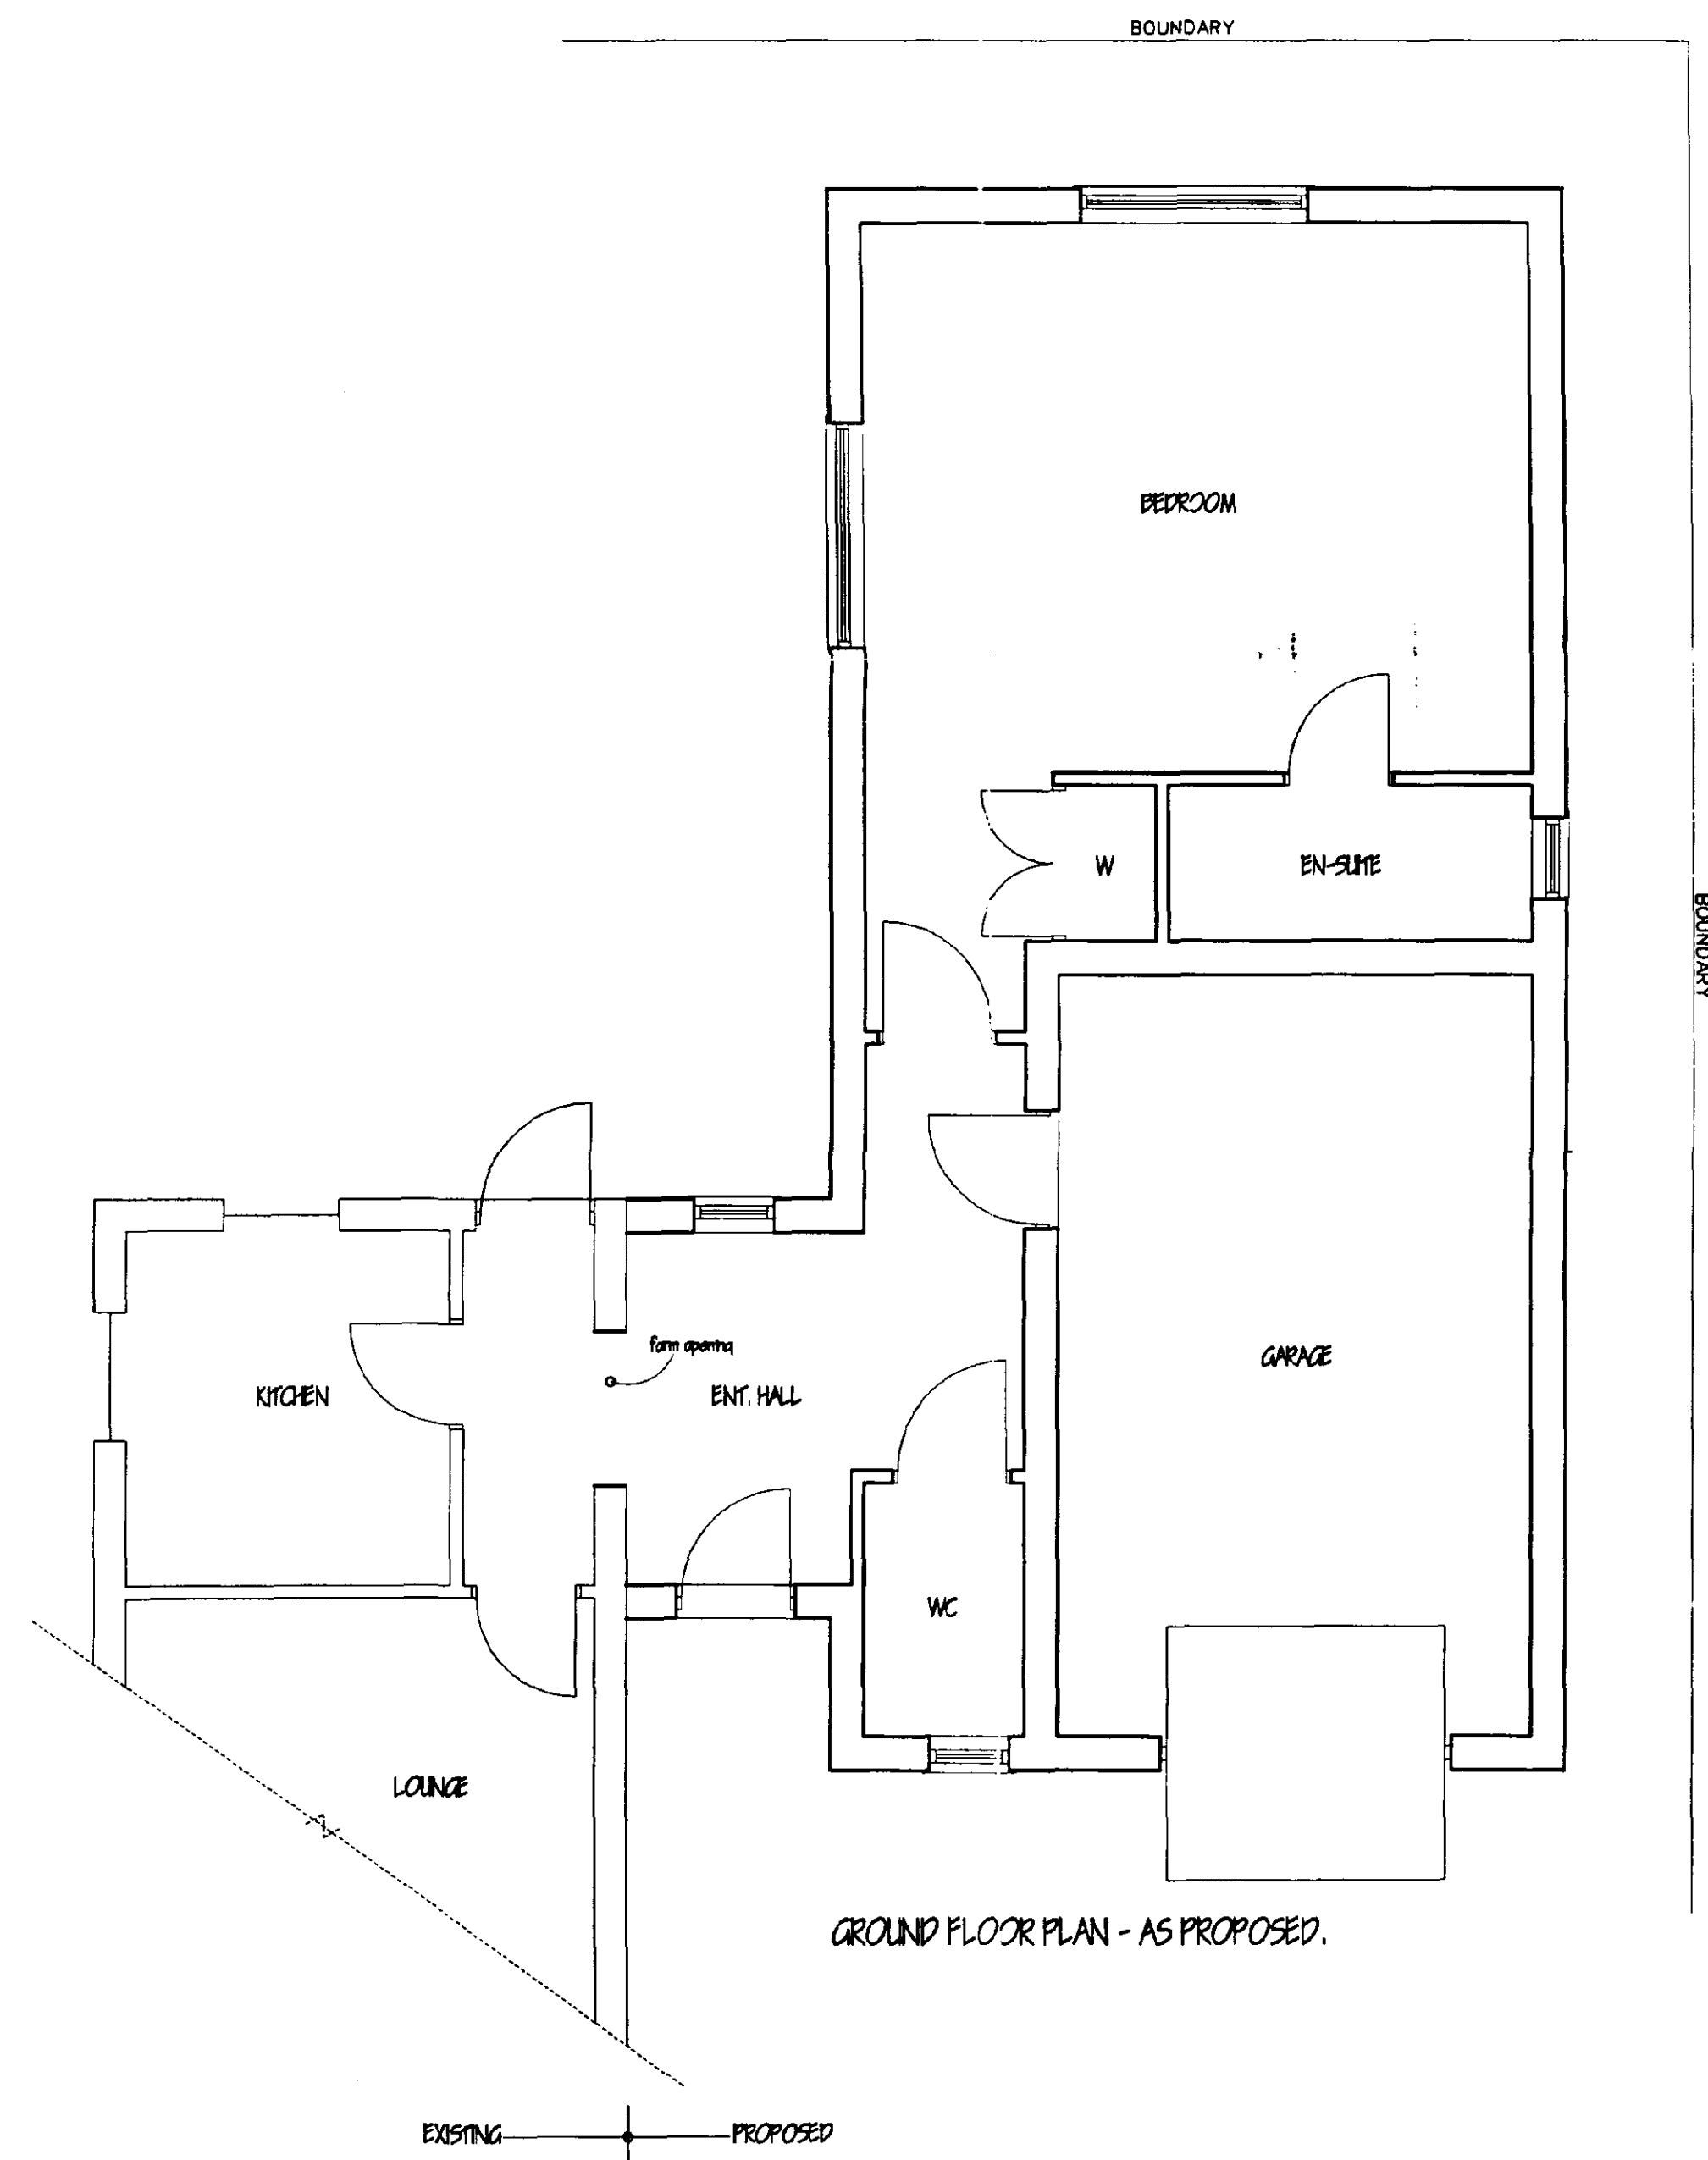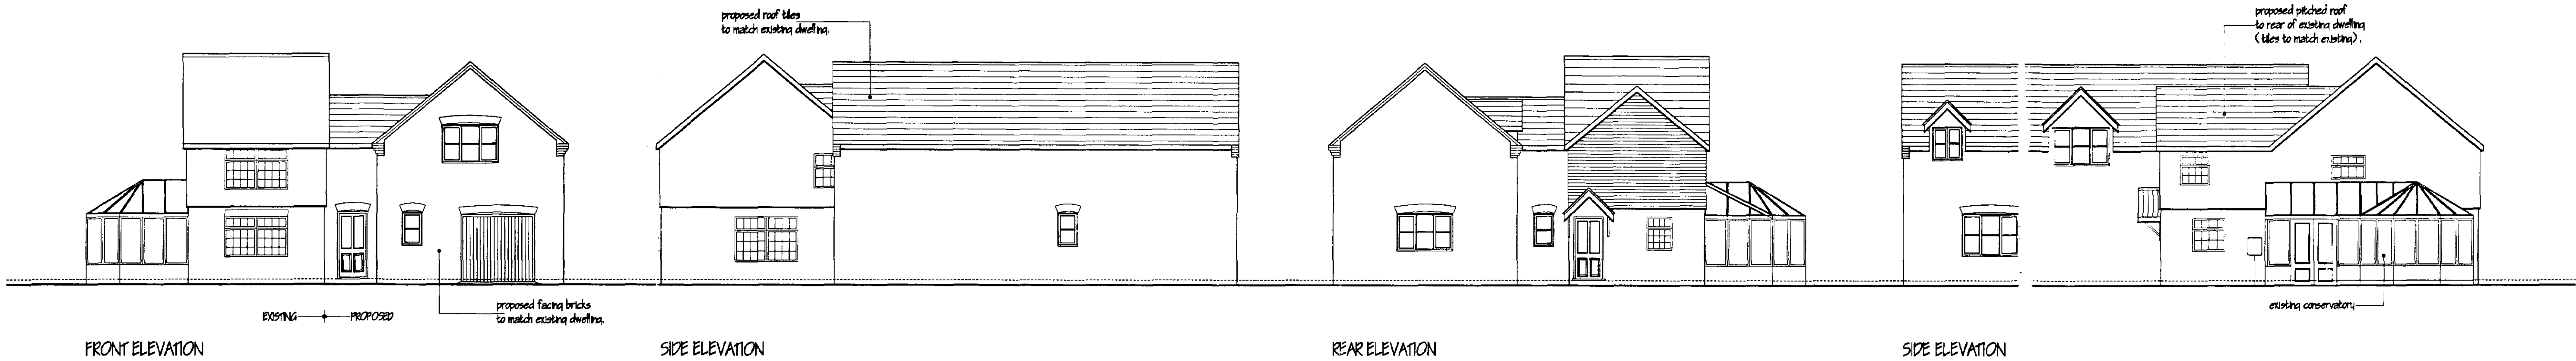

DETERMINED
PLAN

MARK DENNIS
architectural services

90 STATION ROAD - SURFLEET - SPALDING
LINCOLNSHIRE - PE11 4DB
TEL: 01775 680183 FAX: 01775 680183

PROJECT TITLE
PROPOSED EXTENSION TO DWELLING AT
'COBWEBS', HUNDRED FEN,
GOSBERTON CLOUGH, SPALDING, LINGS.

FOR: MR & MRS P FOSTER

SHDC
Planning & Development
19 APR 2002
Ref 0467/02

FLOOR PLANS & ELEVATIONS.

REV	DESCRIPTION	DATE	BY

SCALE 1:50, 1:100
DATE APR 02
DRAWN MD
DRAWING No. 01.048/02