



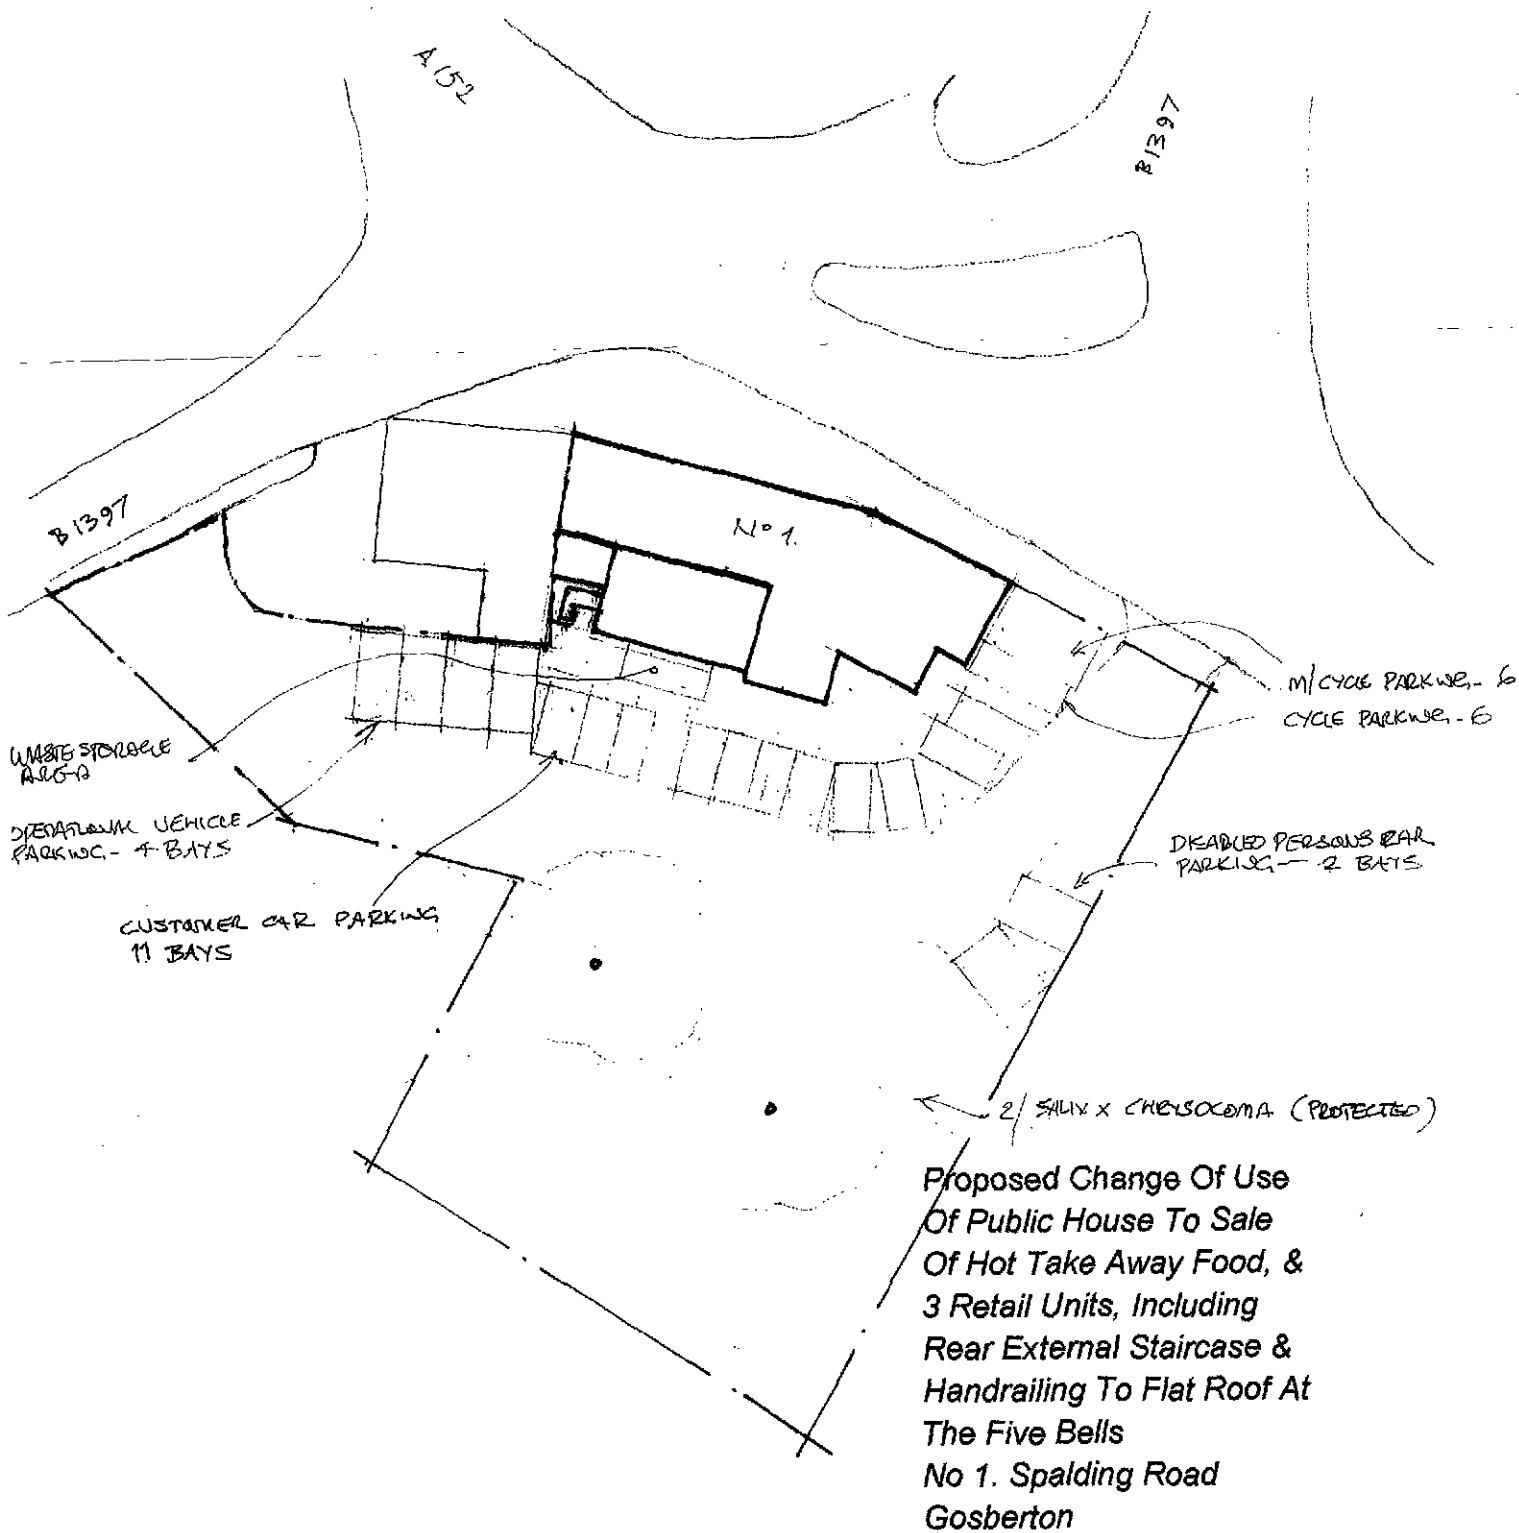

Planning	SHDC
14 SEP 2009	
Ref:	0493-09

Drg No
 Date
 Scale

B. Shemeld
 264 Eastfield Rd
 Peterborough
 Cambs
 PE1 4BE
 Tel 01733 891771

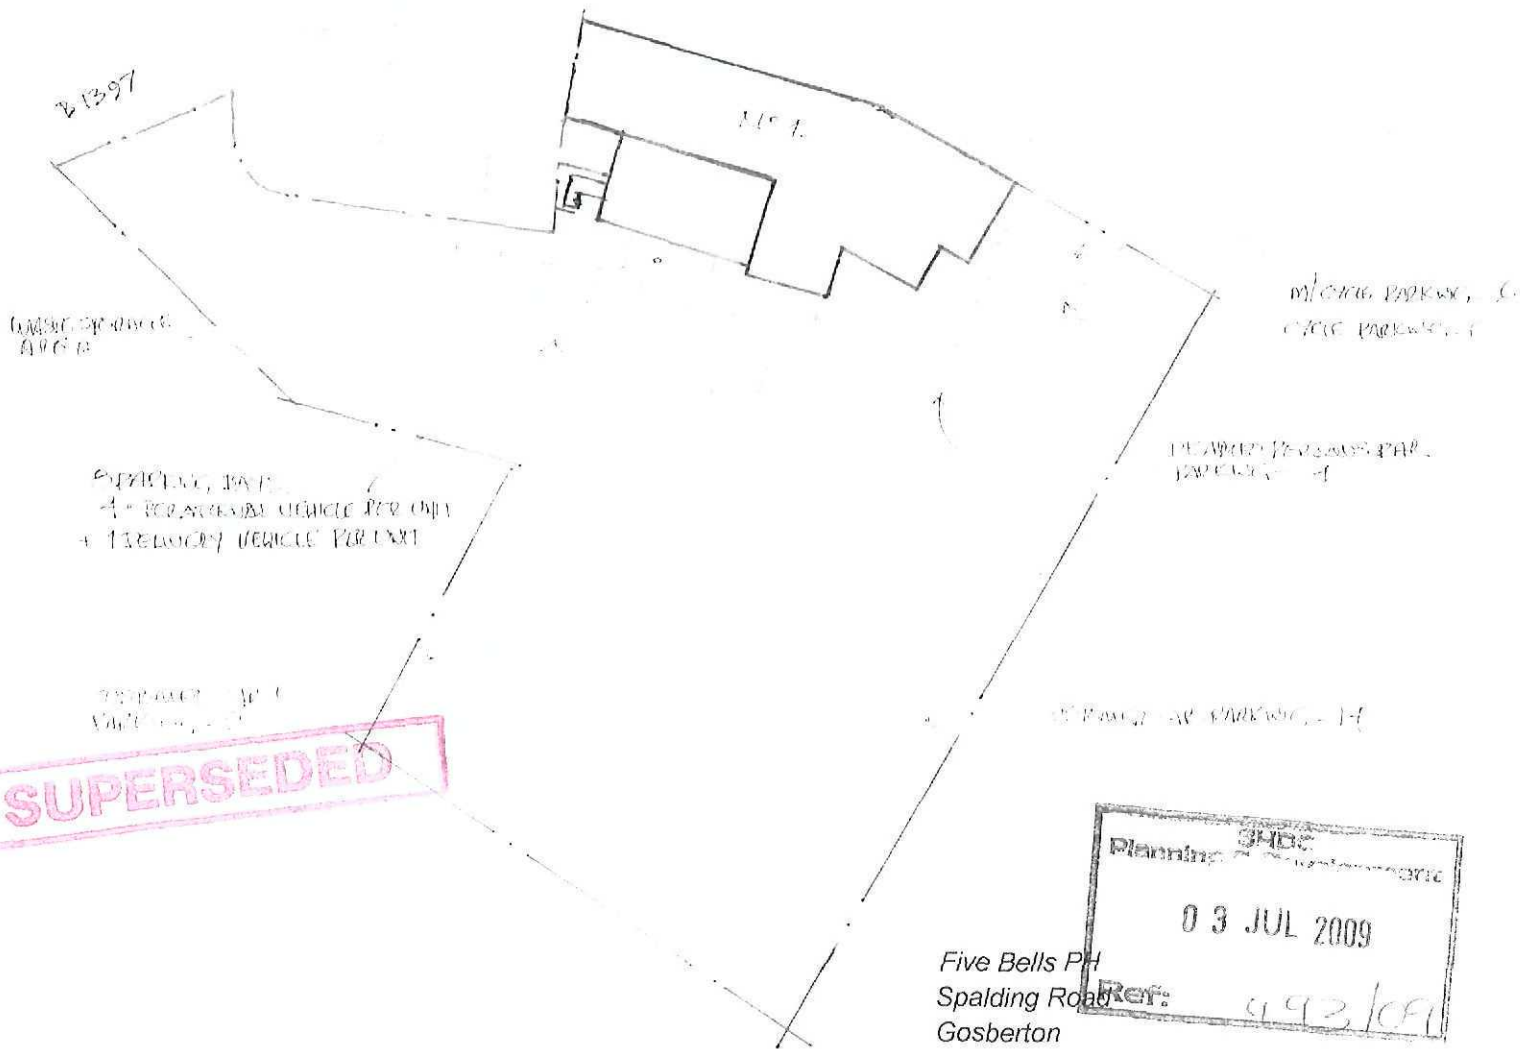


Five Bells PH
Spalding Road
Gosberton

Site Plan

Drg No 4144/20
Date JUN 6 2009
Scale 1:500

B. Shemeld
264 Eastfield Rd
Peterborough
Cambs
PE1 4BE
Tel 01733 891771

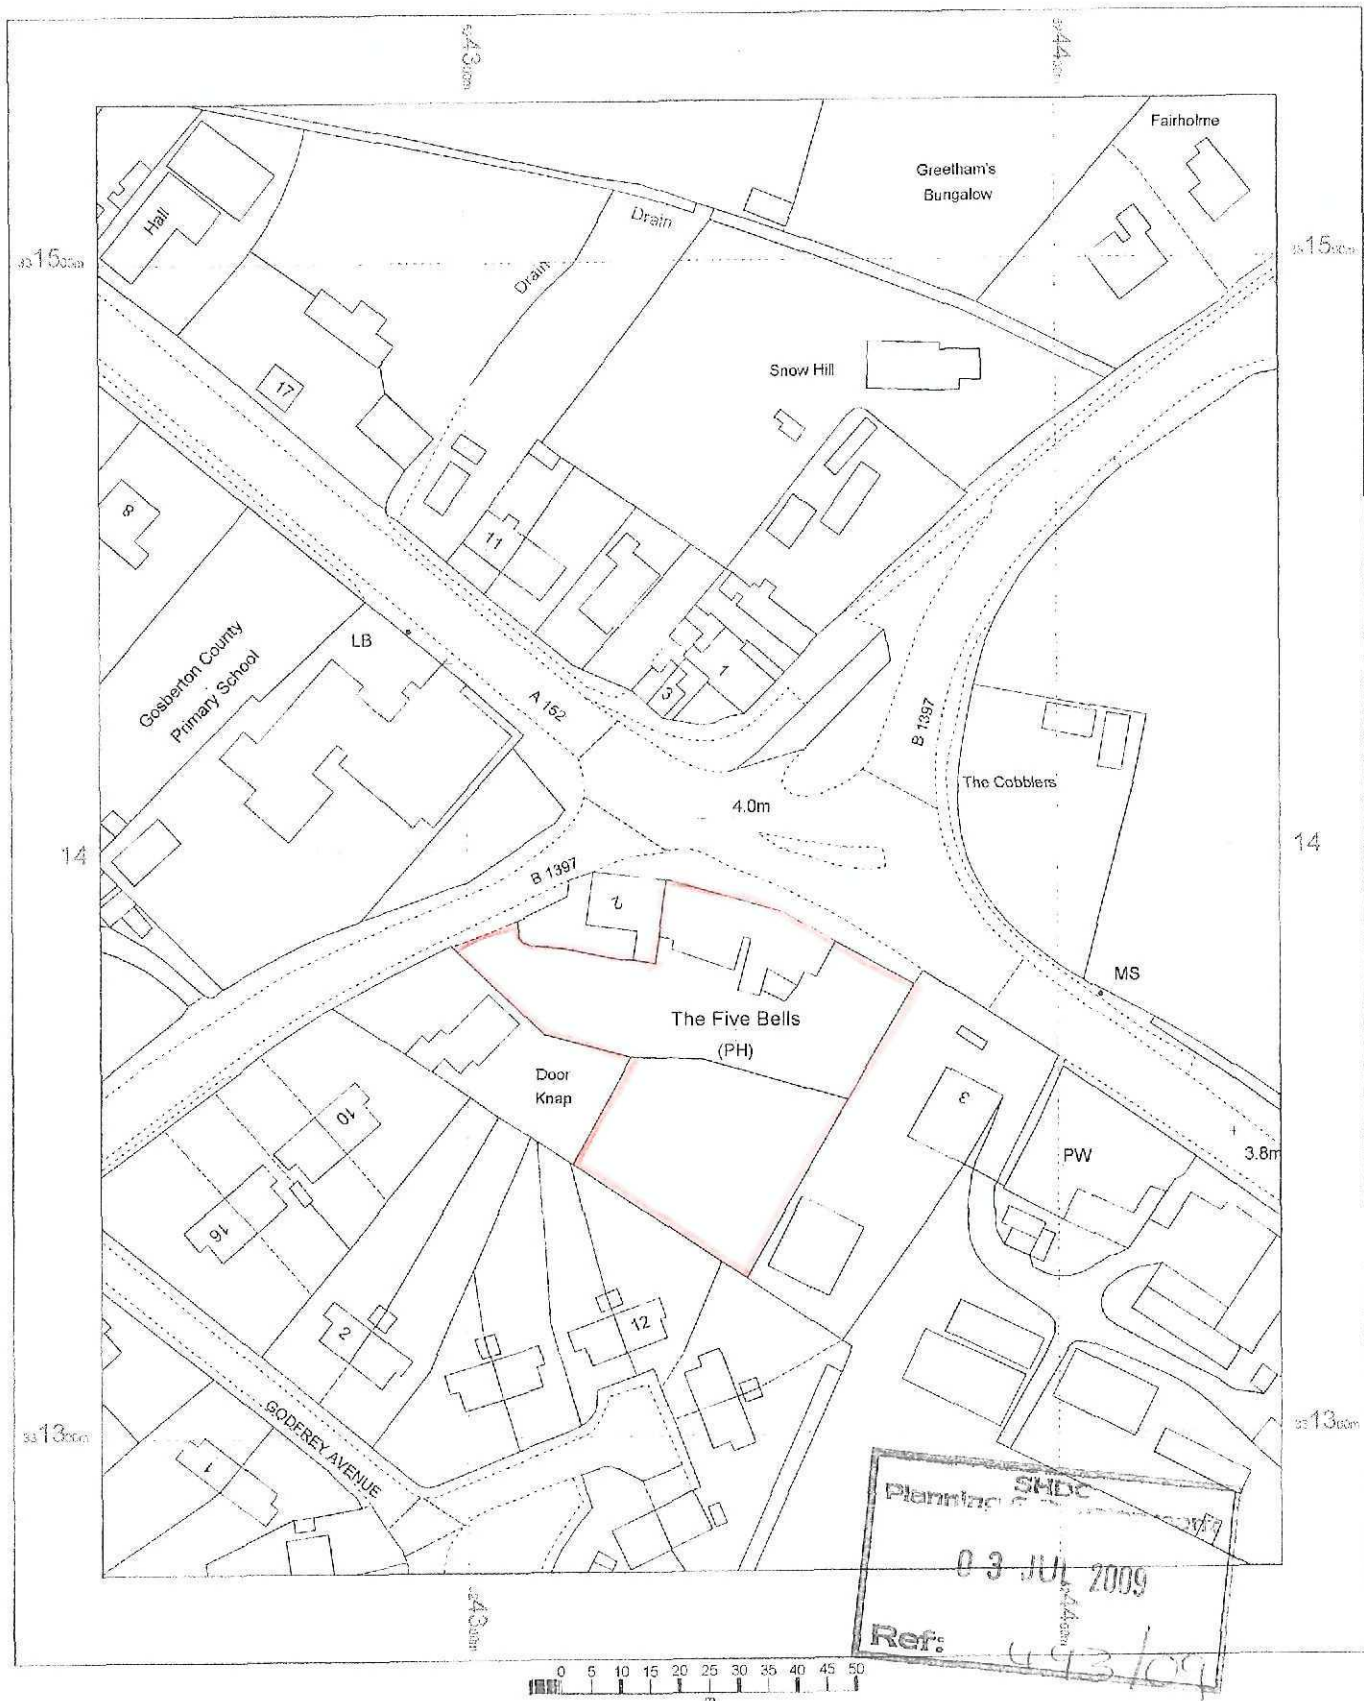

OS Mastermap
01 July 2009
www.centremapslive.com


1:1250 scale print at A4

© Crown Copyright. All rights reserved. Licence no. 10001998

Mapping
Sourced from

Ordnance
Survey

CENTREMAPSlive
www.centremapslive.co.uk


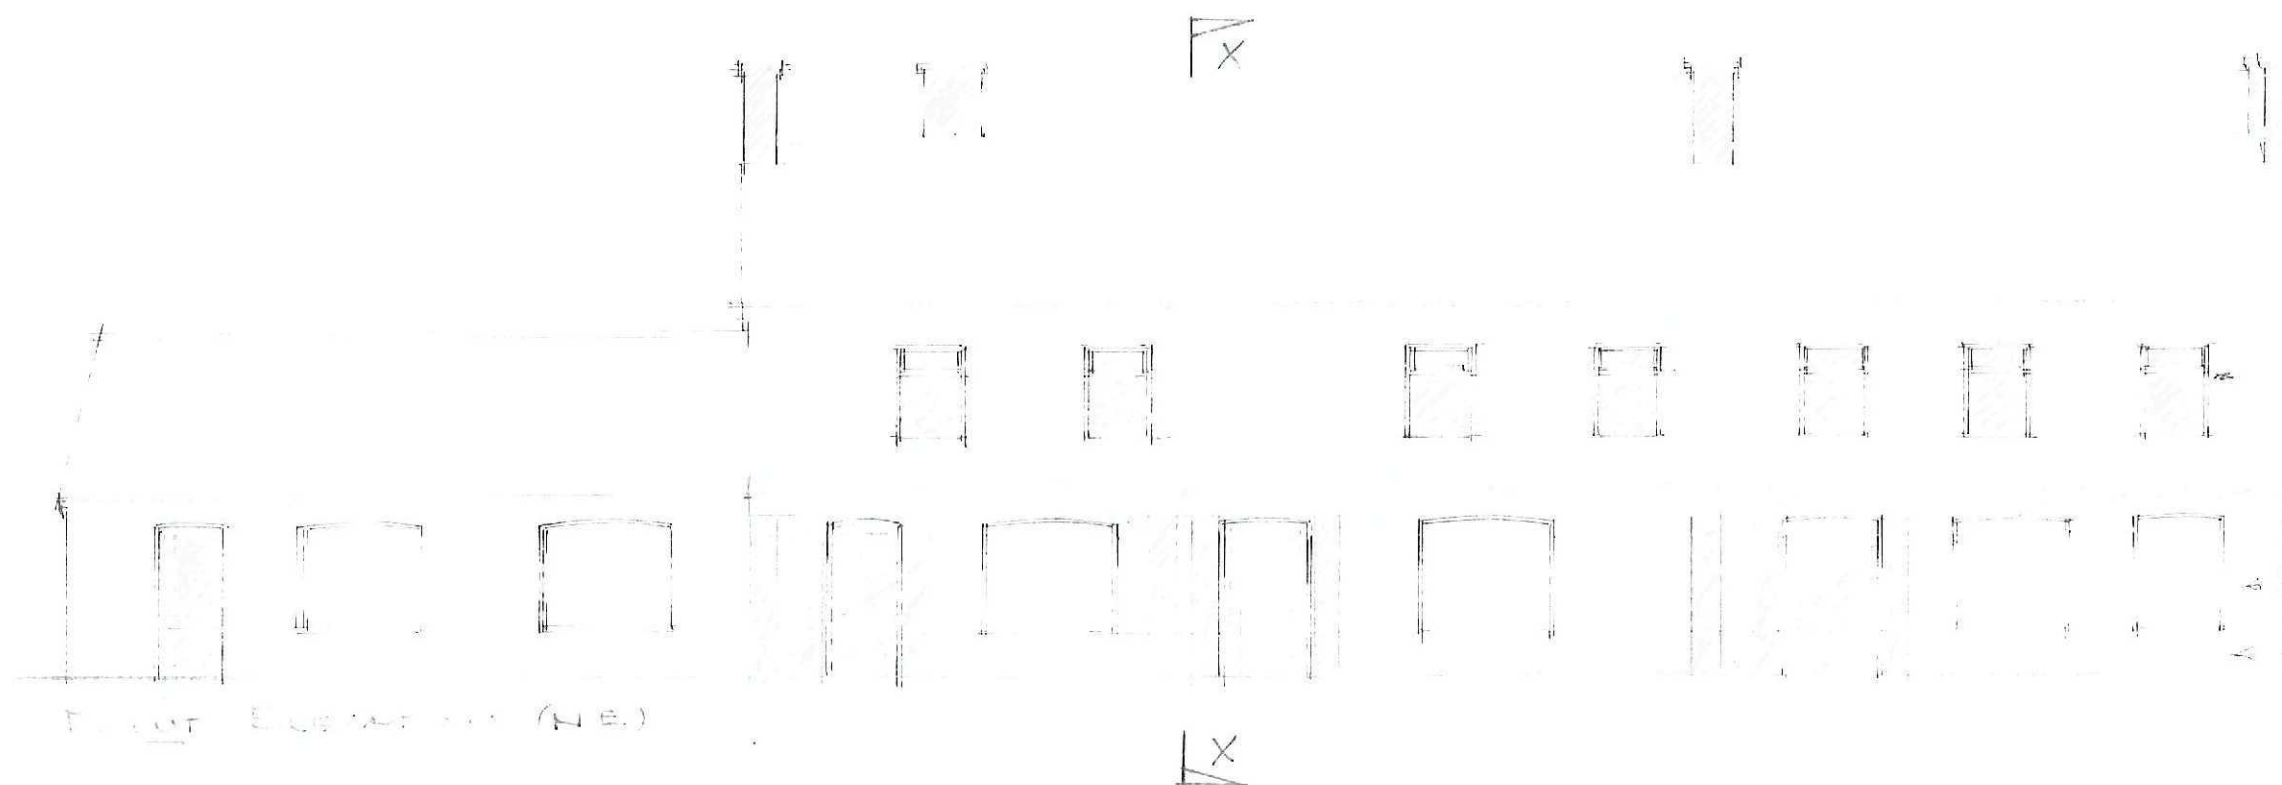


REAR EXTERNAL STAIRCASES
WITH RAILING

REAR EXTERNAL STAIRCASES FOR
RAMPED CHAIRS FOR TOILET
STORAGE ETC.

REAR EXTERNAL STAIRCASES FOR
RAMPED CHAIRS FOR TOILET
AND FOR STORAGE OF TOILET
STORAGE ETC.

REAR EXTERNAL STAIRCASES FOR
RAMPED CHAIRS FOR TOILET
AND FOR STORAGE OF TOILET
STORAGE ETC.

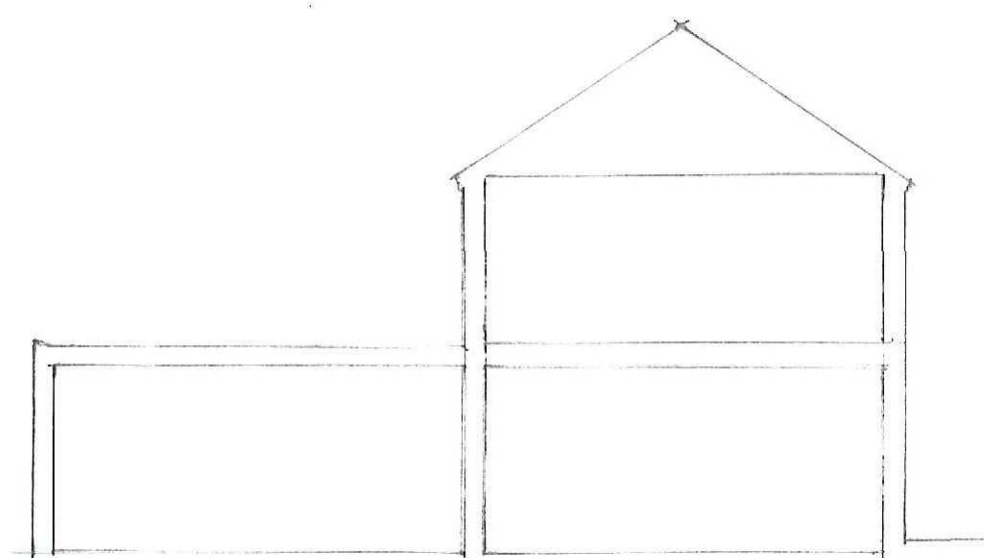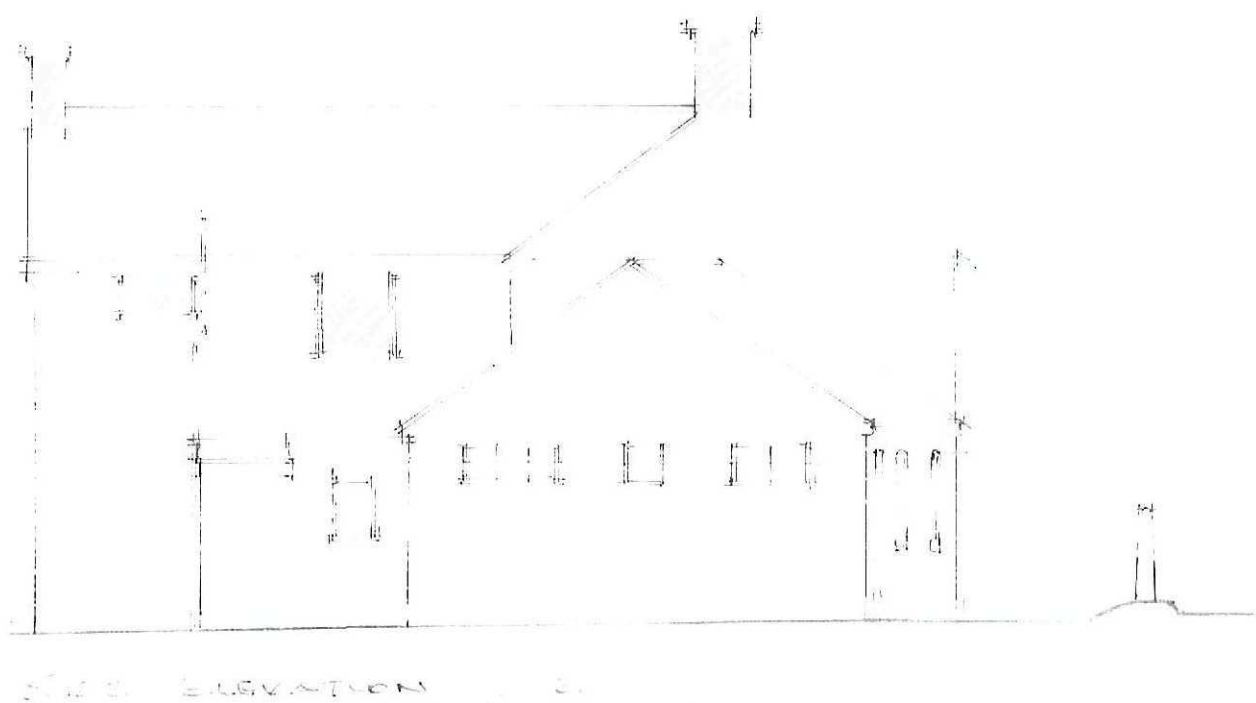

Proposed Change Of Use
Of Public House To Sale
Of Hot Take Away Food, &
3 Retail Unit, Including
Rear External Staircase &
Handrailing to Flat Roof At
The Five Bells
No 1 Spalding Road
Gosberton

PROPOSED ELEVATIONS




Drg No 10/09

Date 10/09

Scale

B. Shemeld
264 Eastfield Rd
Peterborough
Cambs PE1 4BE
Tel 01733 891771


1002
 Planning & Development
 12 OCT 2009
 Ref: 0493-09

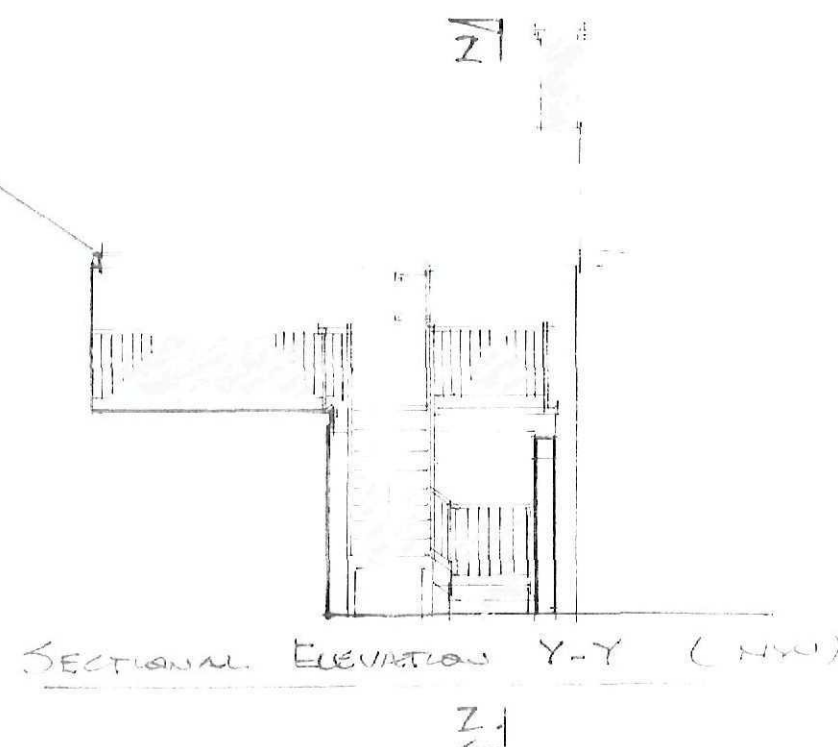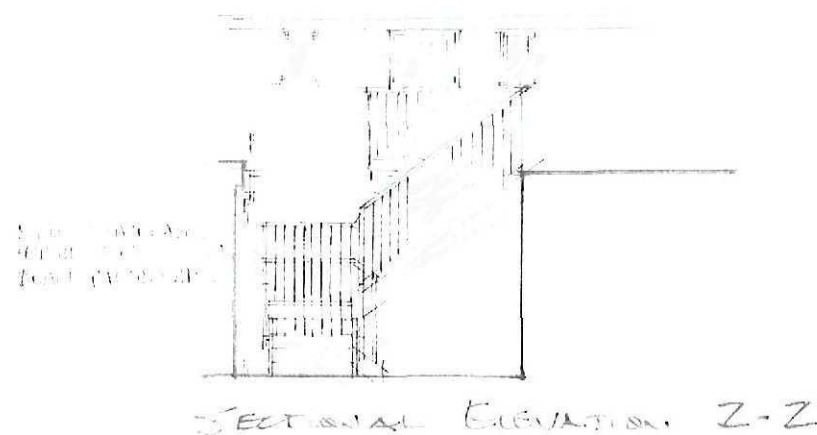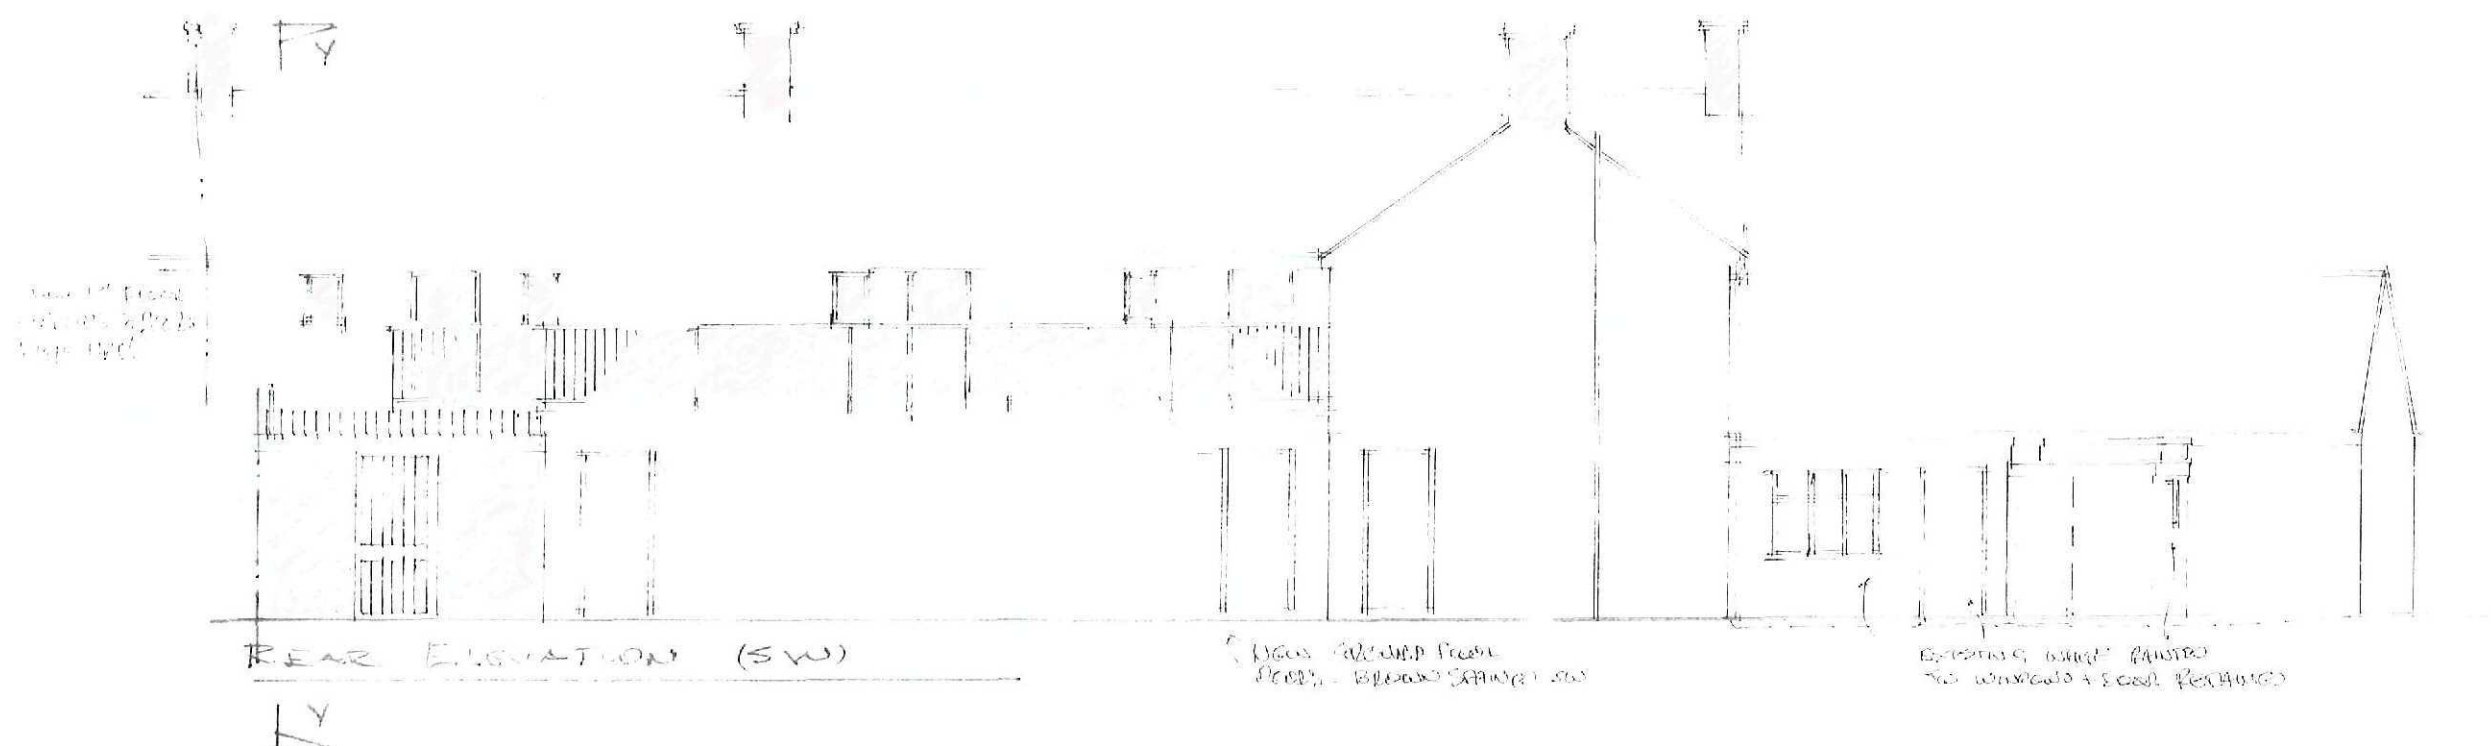

Proposed Change Of Use
 Of Public House To Sale
 Of Hot Take Away Food, &
 3 Retail Unit, Including
 Rear External Staircase &
 Handrailing to Flat Roof At
 The Five Bells
 No 1 Spalding Road
 Gosberton

Drg No 1002-09-09
 Date 12 OCT 2009
 Scale 1:50

B. Shemeld
 264 Eastfield Rd
 Peterborough
 Cambs PE1 4BE
 Tel 01733 891771

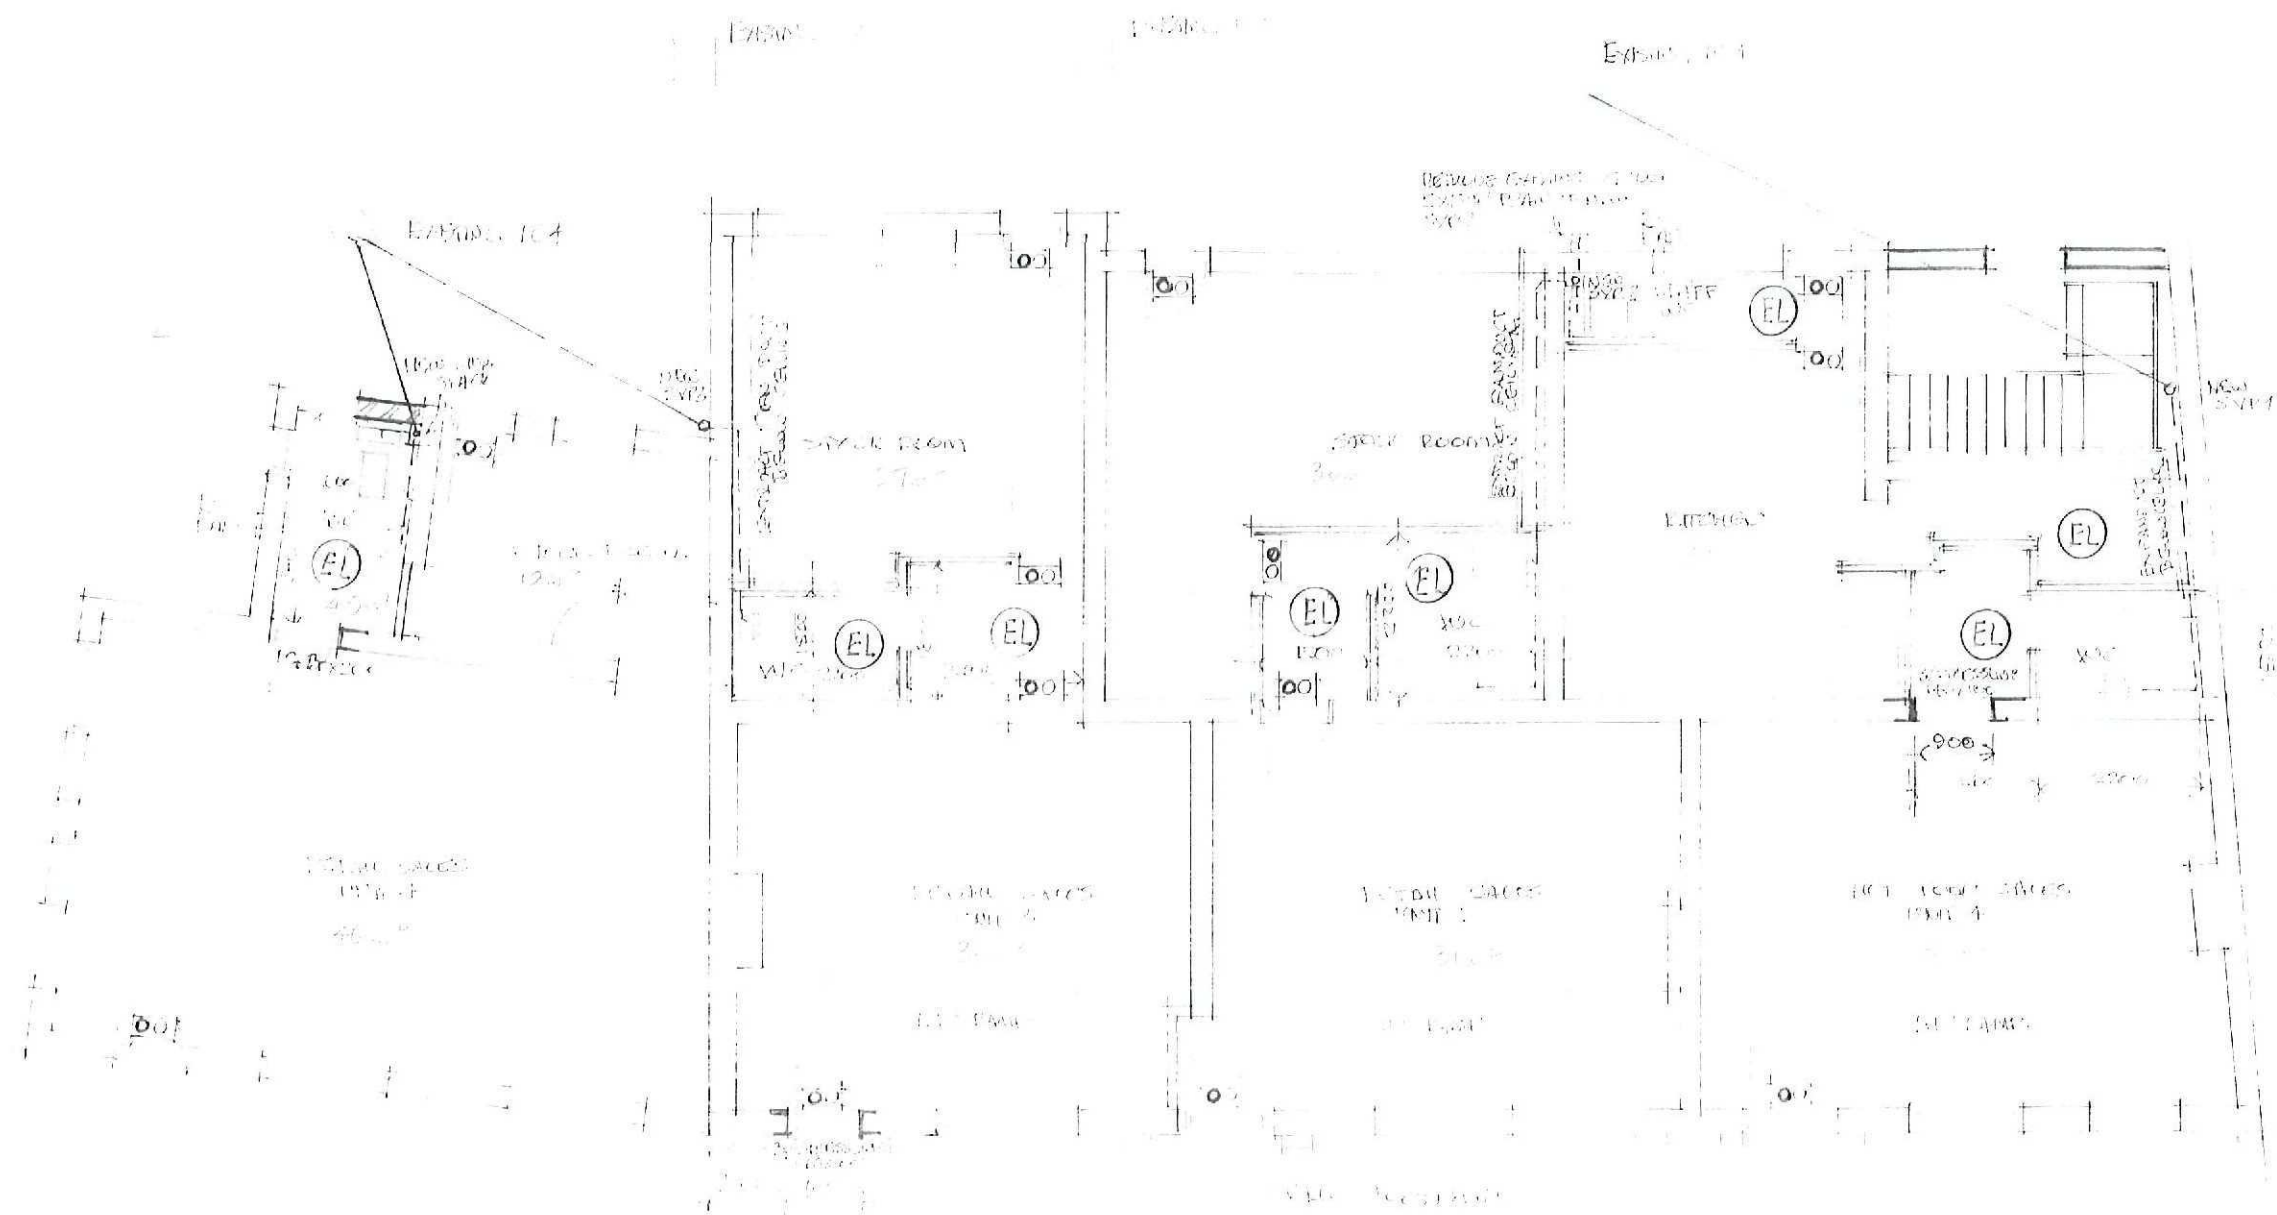


Plan No. 14 SEP 2009
 Ref: 0493-09

Proposed Change Of Use
 Of Public House To Sale
 Of Hot Take Away Food, &
 3 Retail Unit, Including
 Rear External Staircase &
 Handrailing to Flat Roof At
 The Five Bells
 No 1 Spalding Road
 Gosberton

Drg No. 14 SEP 2009
 Date 14 SEP 2009
 Scale 1:100

B. Shemeld
 264 Eastfield Rd
 Peterborough
 Cambs PE1 4BE
 Tel 01733 891771

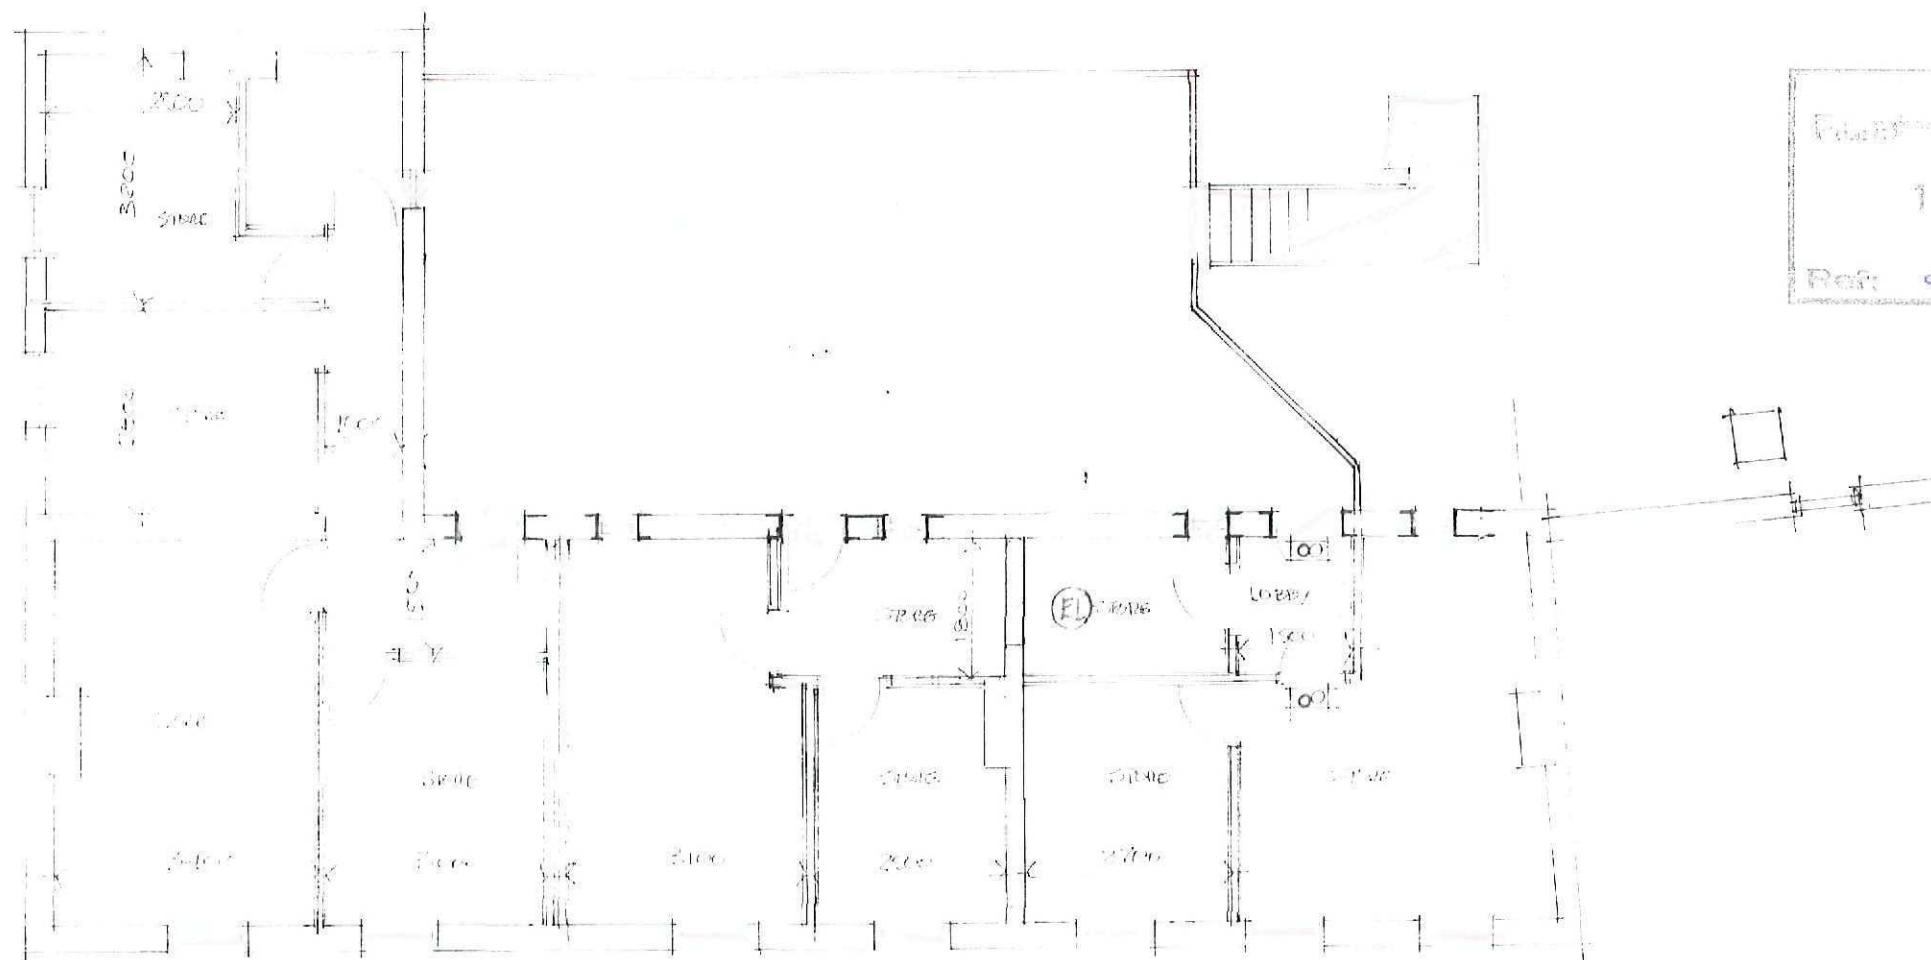


Proposed Development
12 OCT 2009
Ref: 0493-09

Proposed Change Of Use
Of Public House To Sale
Of Hot Take Away Food, &
3 Retail Unit, Including
Rear External Staircase &
Handrailing to Flat Roof At
The Five Bells
No 1 Spalding Road
Gosberton

Proposed Plan

Drg No 493-09
Date 12 OCT 2009
Scale 1:500

B. Shemeld
264 Eastfield Rd
Peterborough
Cambs PE1 4BE
Tel 01733 891771

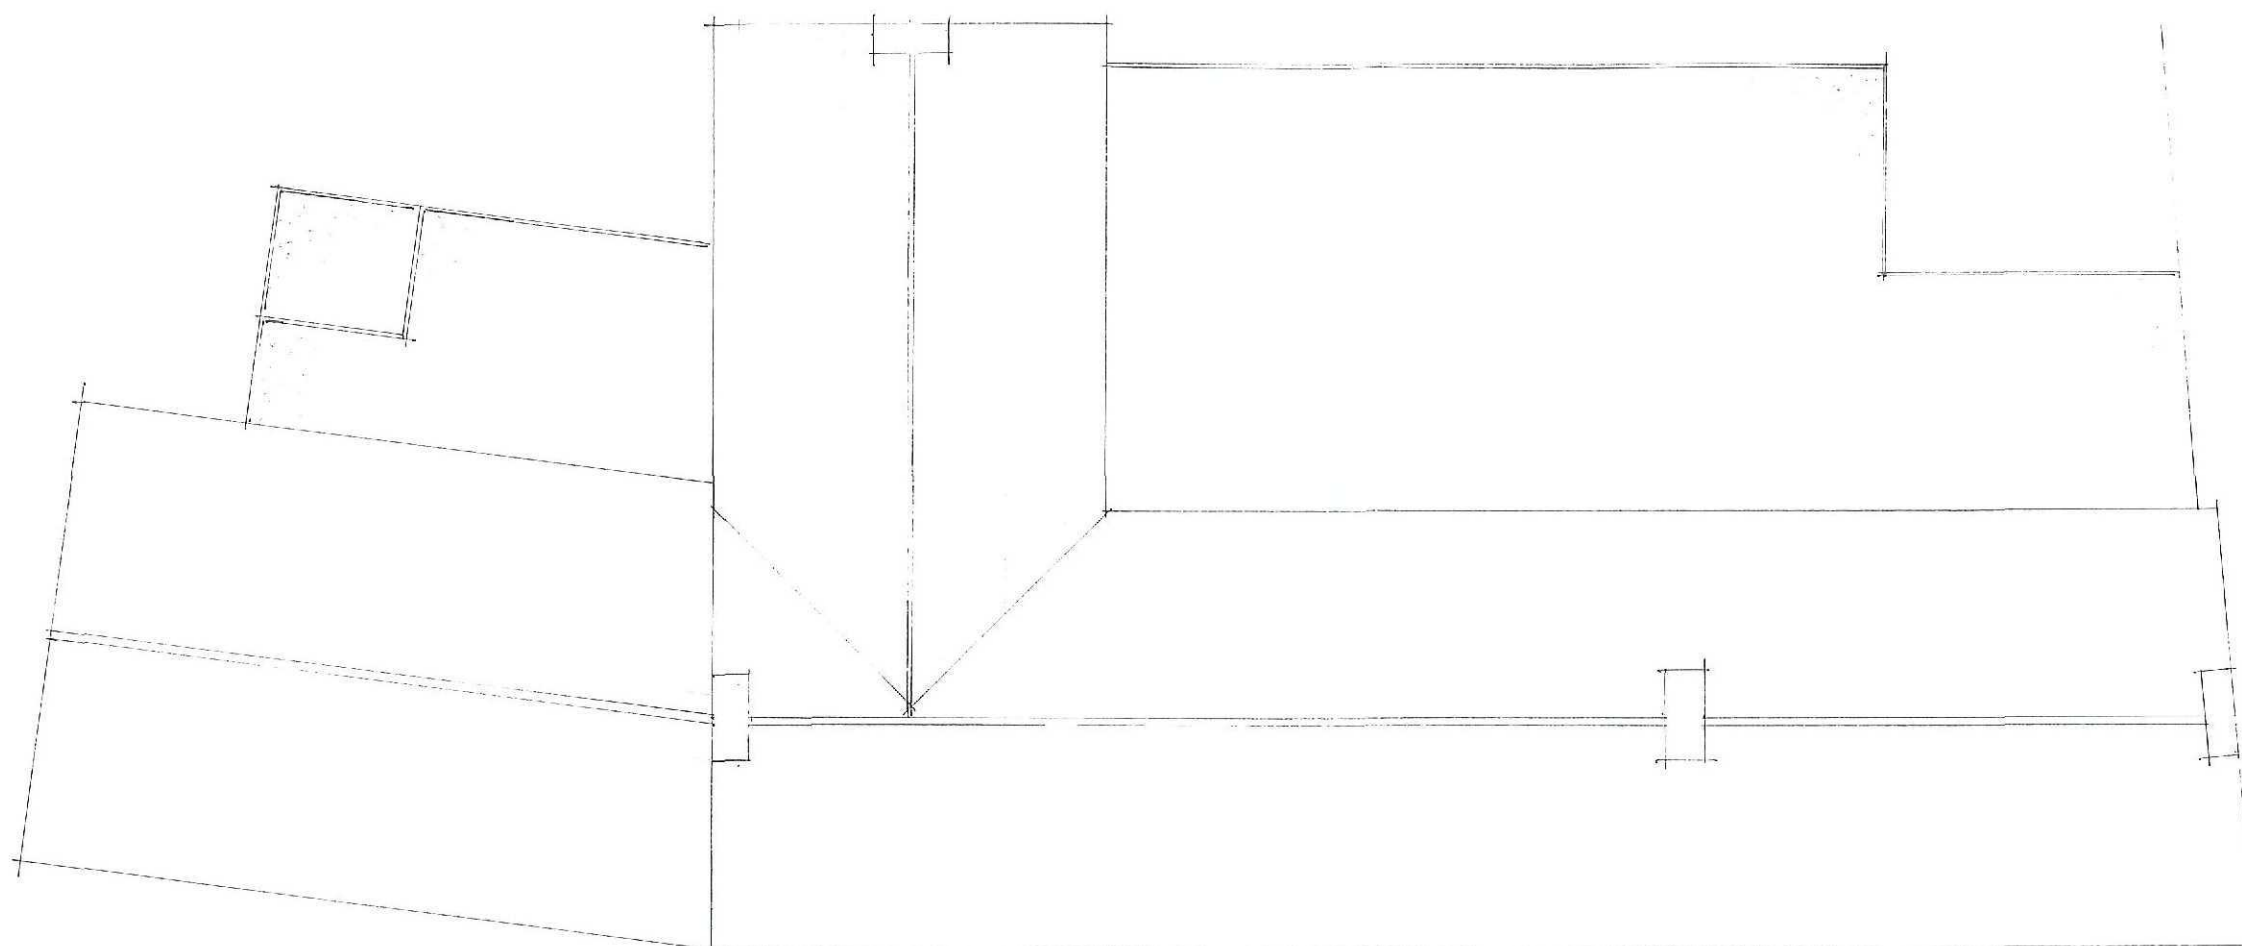

Proposed Change Of Use
Of Public House To Sale
Of Hot Take Away Food, &
3 Retail Unit, Including
Rear External Staircase &
Handrailing to Flat Roof At
The Five Bells
No 1 Spalding Road
Gosberton

1000 Plan


Drg No *A4415*
Date *APRIL 2009*
Scale *1:100*

B. Shemeld
264 Eastfield Rd
Peterborough
Cambs PE1 4BE
Tel 01733 891771



FRONT N.E.

Planning	SHDC
14 SEP 2009	
Ref:	0093-09

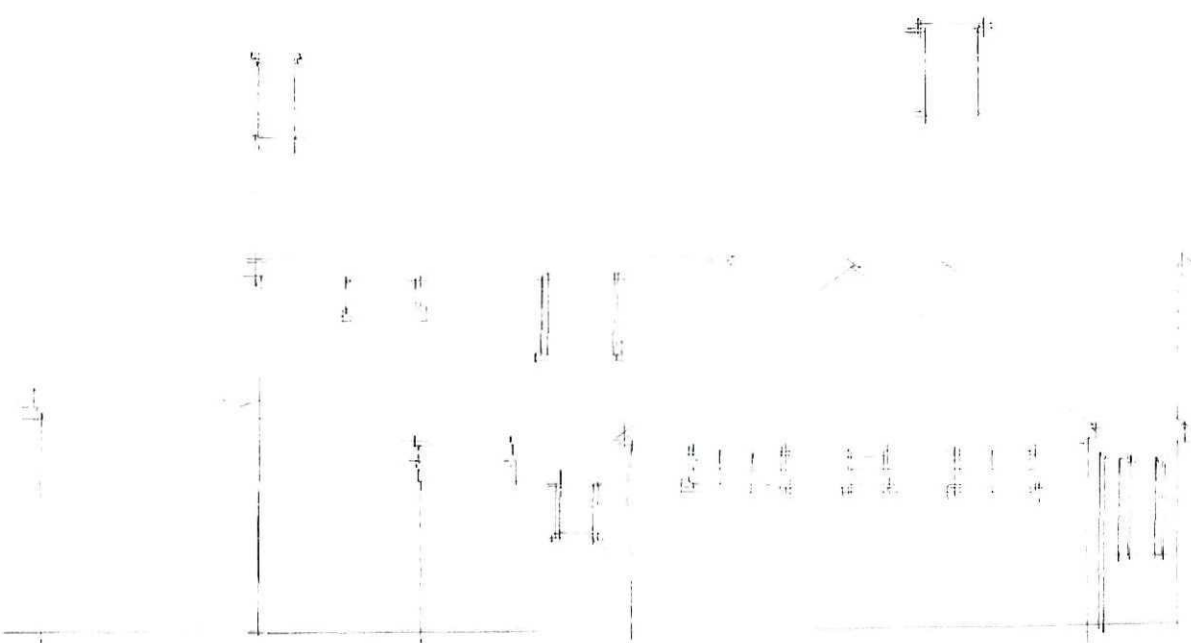


SIDE S.E.

The Five Bells PH
No. 1 Spalding Road
Gosberton


EXISTING ELEVATIONS

Drg No 1144/6
Date JUNE 2009
Scale 1/100


B. Shemeld
264 Eastfield Rd
Peterborough
Cambs
PE1 4BE
Tel 01733 891771

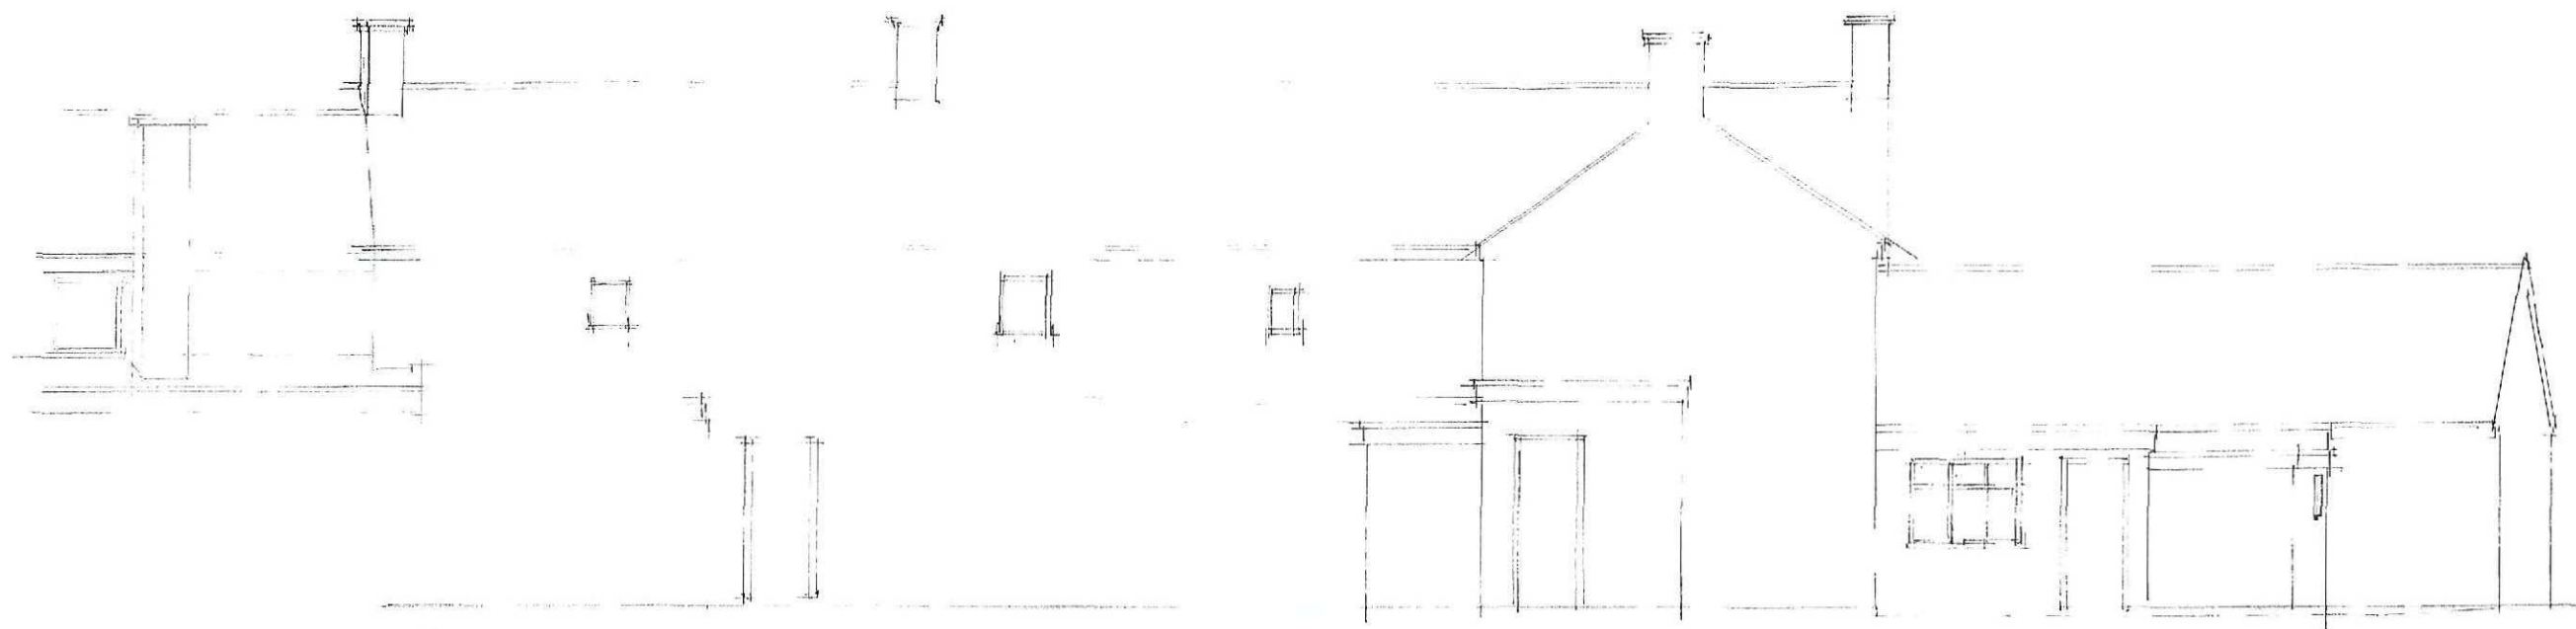

REAR S.W.

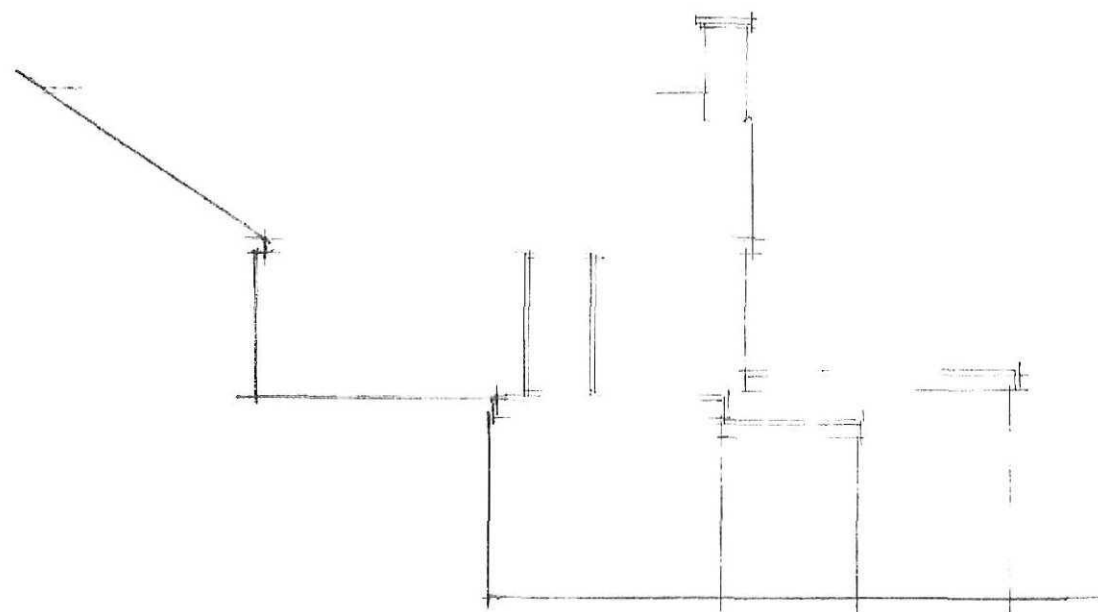

SIDE D.W.

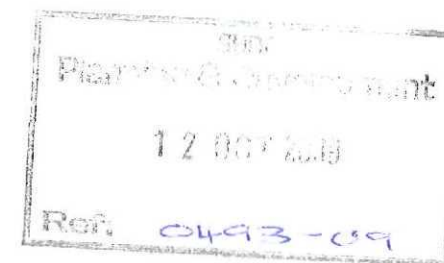

REAR SIDE
REAR SIDE
REAR SIDE

The Five Bells PH
No. 1 Spalding Road
Gosberton

EXISTING CHIMNEY

Drg No 4144/7
Date JUNE 2009
Scale 1:100

B. Shemeld
264 Eastfield Rd
Peterborough
Cambs
PE1 4BE
Tel 01733 891771




Planner	3415C
14 SEP 2009	
Ref:	049309

The Five Bells PH
No. 1 Spalding Road
Gosberton

GROUND FLOOR

Drg No 4149/6
Date June 2009
Scale 1:100

B. Shemeld
264 Eastfield Rd
Peterborough
Cams
PE1 4BE
Tel 01733 891771




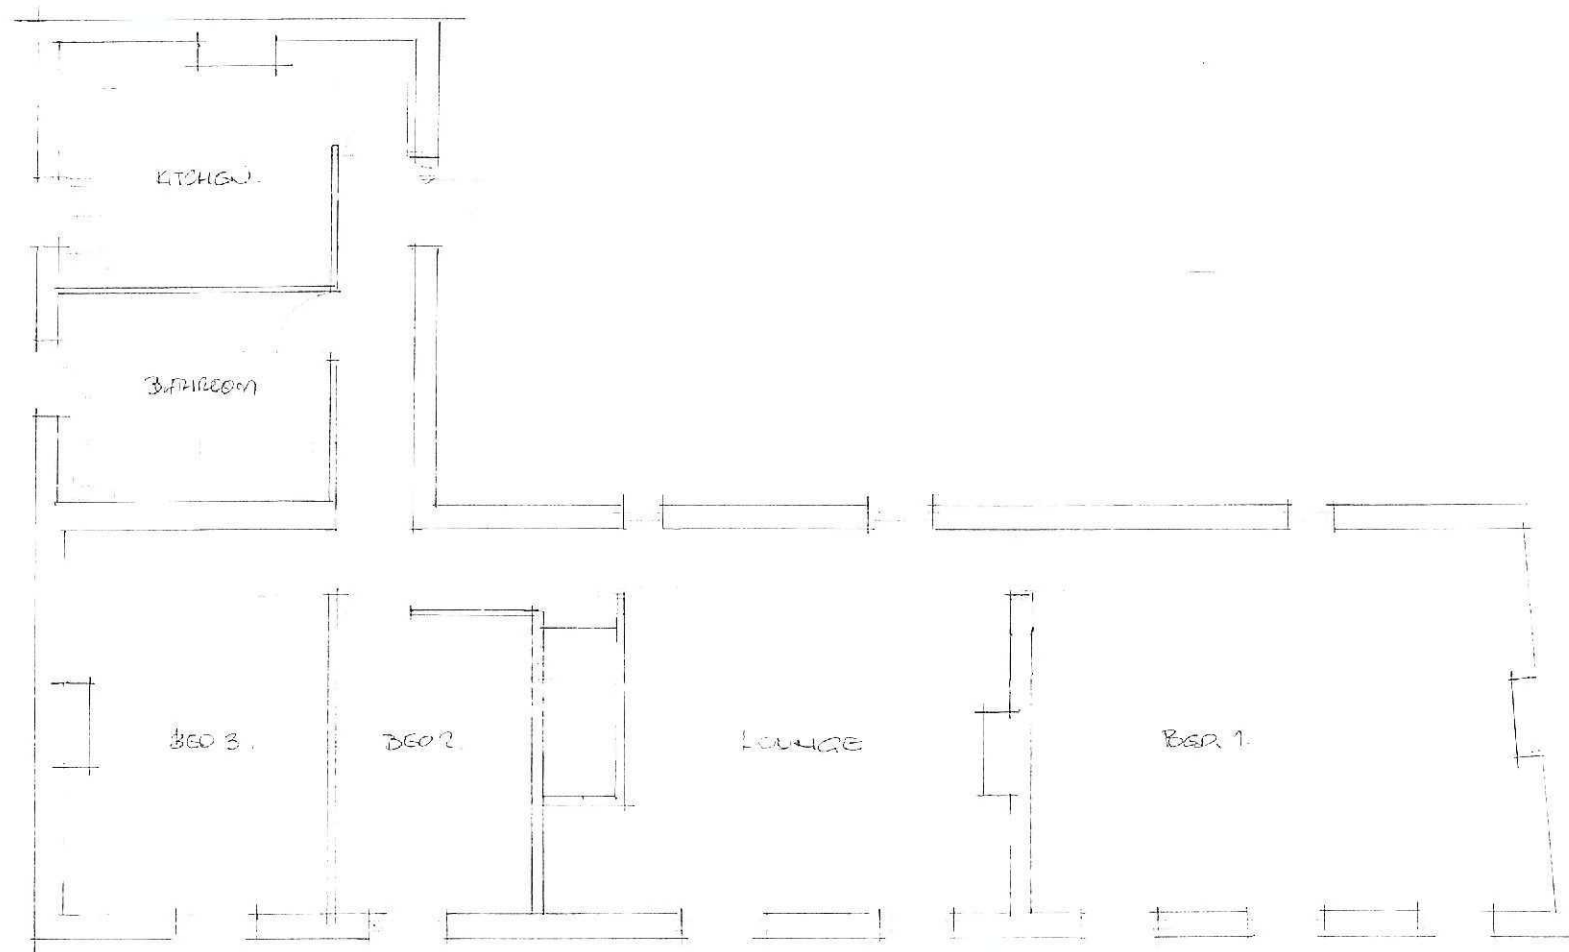


The Five Bells PH
No. 1 Spalding Road
Gosberton

EXISTING 1st Floor.

Dwg No 4144/1
Date JUNE 2009
Scale 1:150


B. Shemeld
264 Eastfield Rd
Peterborough
Cambs
PE1 4BE
Tel 01733 891771

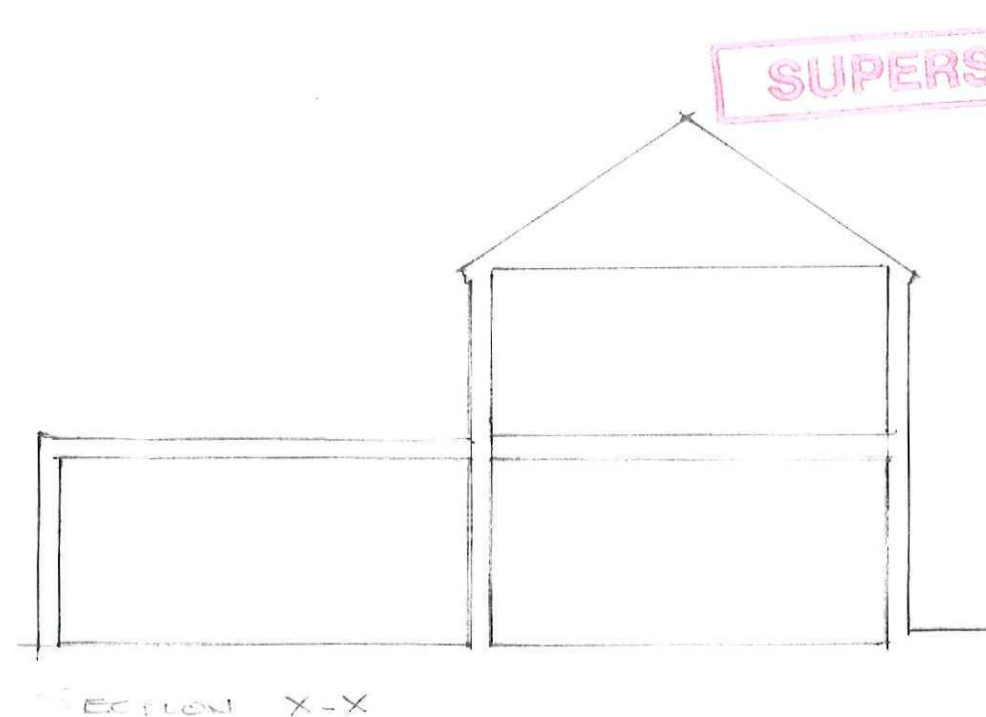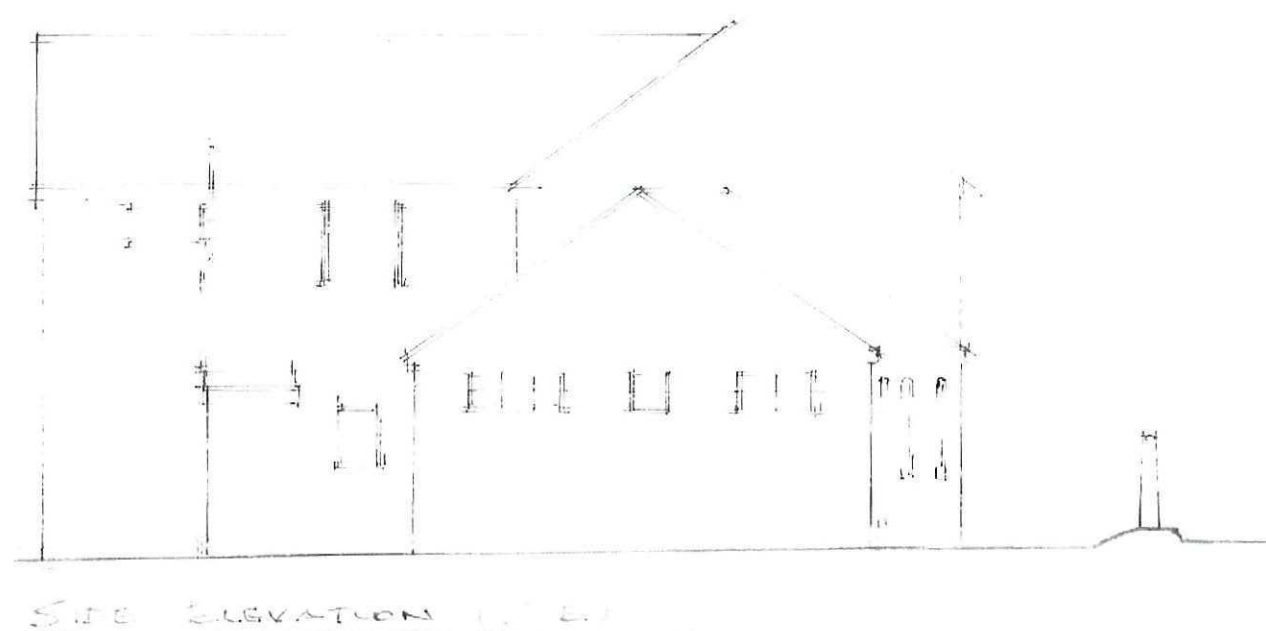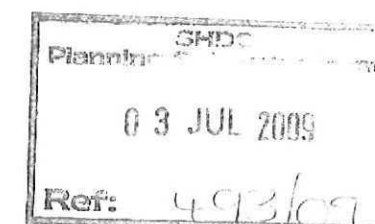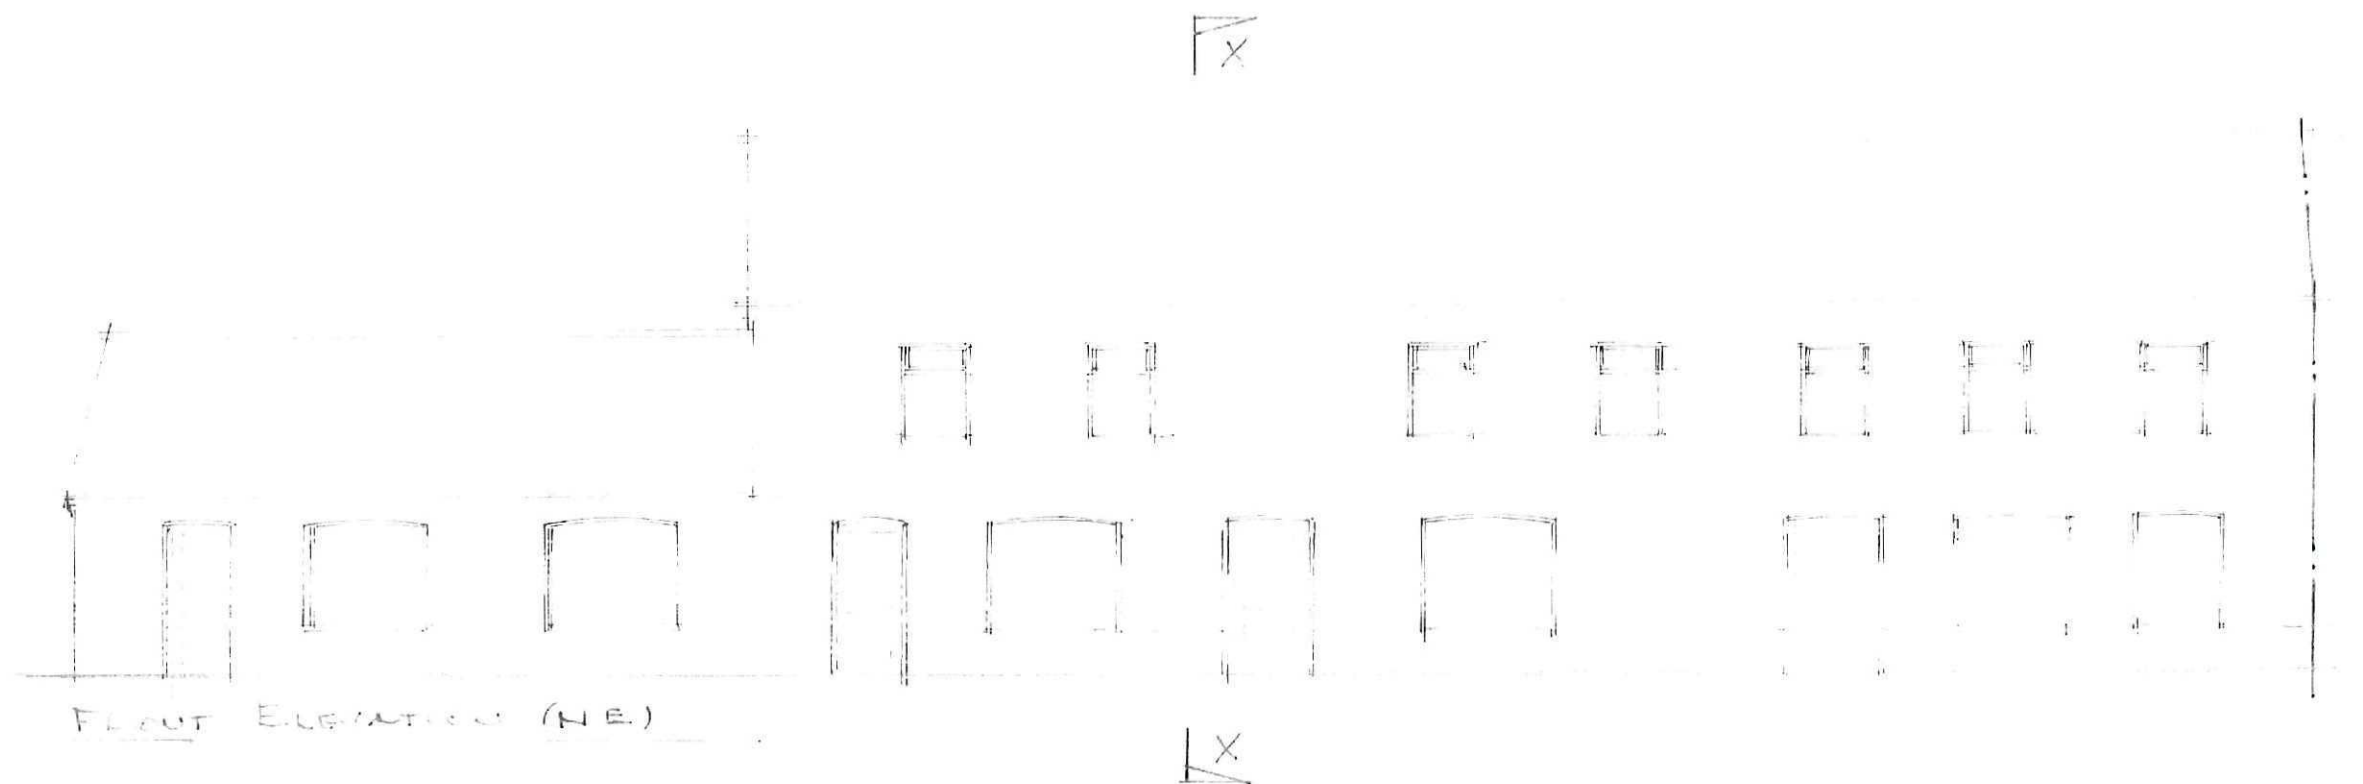

Proposed Change Of Use
Of Public House To Sale
Of Hot Take Away Food, &
3 Retail Unit, Including
Rear External Staircase &
Handrailing to Flat Roof At
The Five Bells
No 1 Spalding Road
Gosberton


Dwg No 4/09
Date 10/07/09
Scale 1/50

B. Shemeld
264 Eastfield Rd
Peterborough
Cambs PE1 4BE
Tel 01733 891771

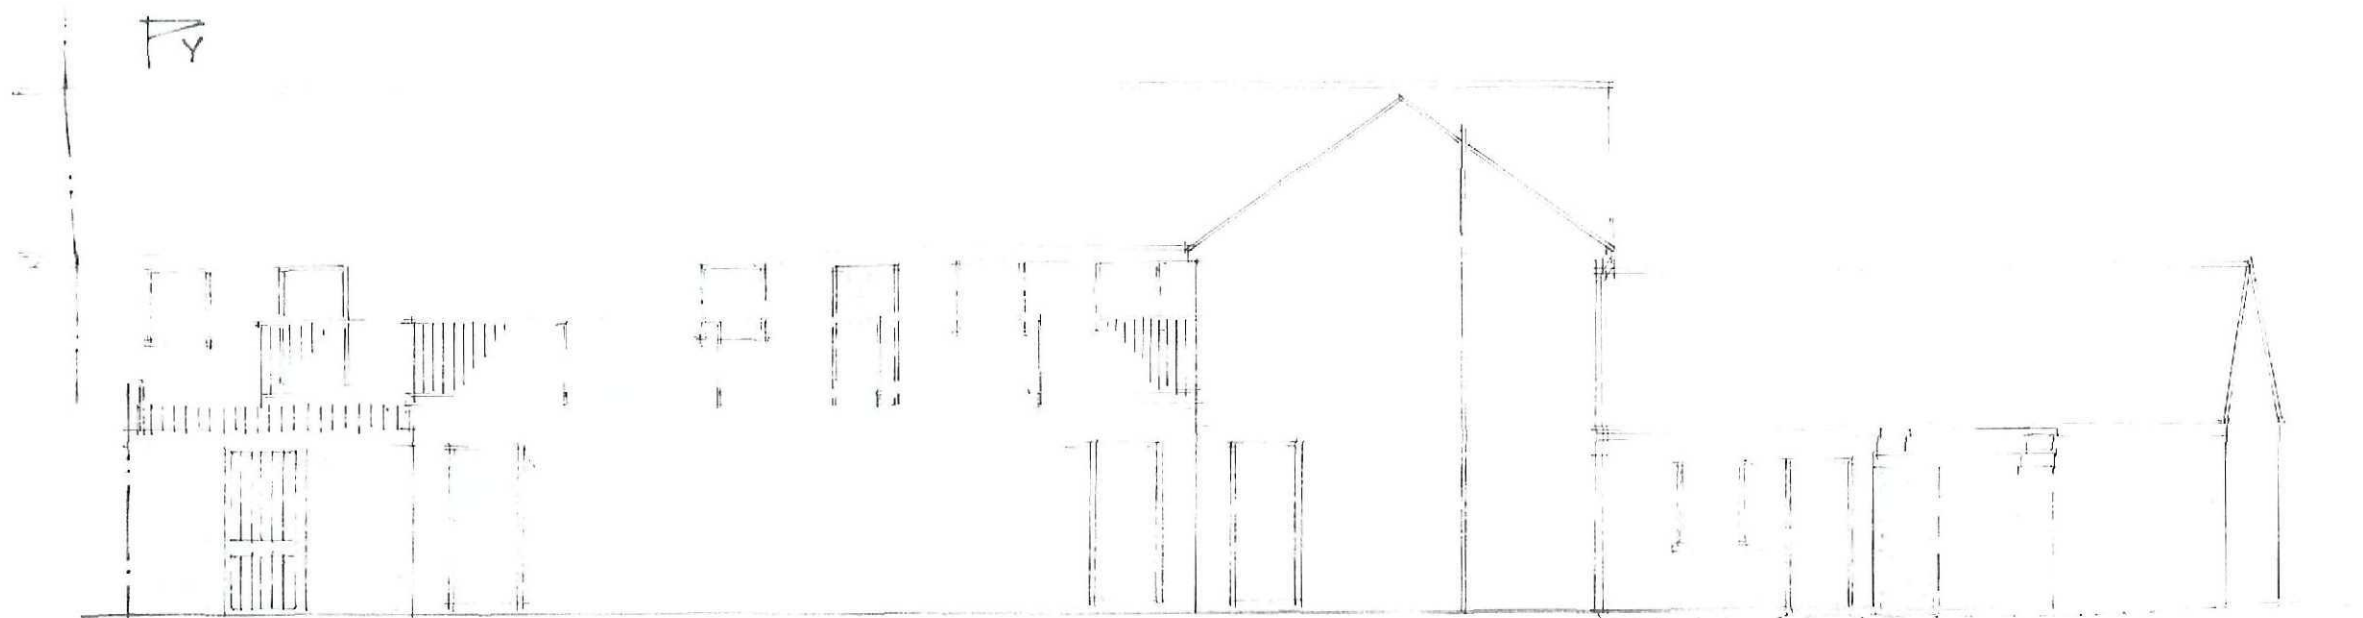


REAR ELEVATION (SW)

Plan No. 227
 Date 3 JUL 2009
 Ref: 493/09

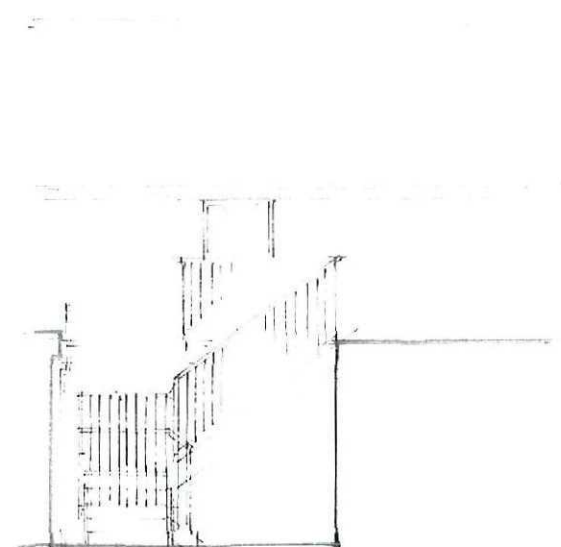

SECTIONAL ELEVATION Z-Z

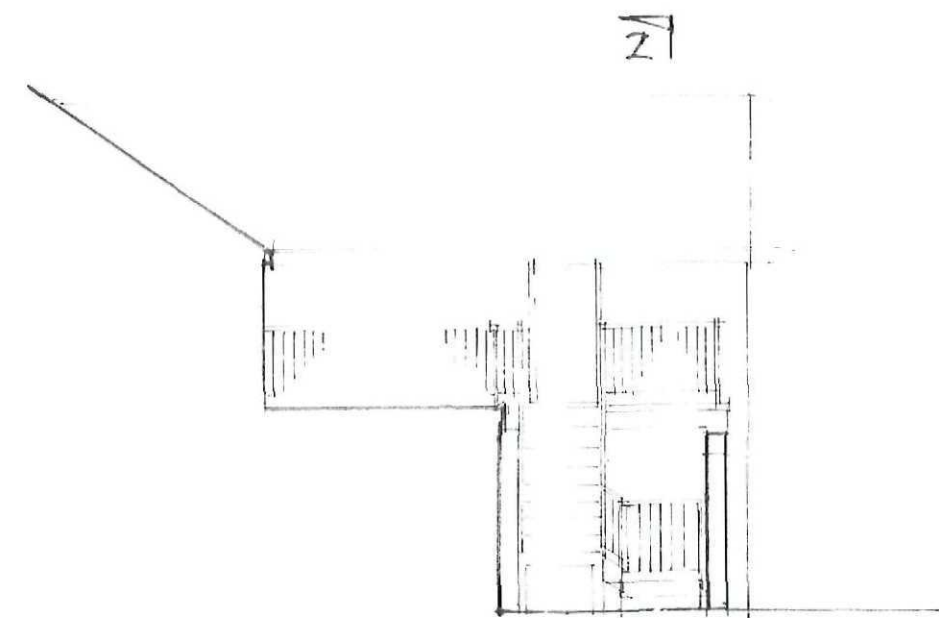


SECTIONAL ELEVATION Y-Y (NW)

SUPERSEDED

Proposed Change Of Use
 Of Public House To Sale
 Of Hot Take Away Food,
 3 Retail Unit, Including
 Rear External Staircase &
 Handrailing to Flat Roof A
 The Five Bells
 No 1 Spalding Road
 Gosberton

Drg No 1044/1
 Date 10 JUL 2009
 Scale 1:100

B. Shemeld
 264 Eastfield Rd
 Peterborough
 Cambs PE1 4BE
 Tel 01733 891771

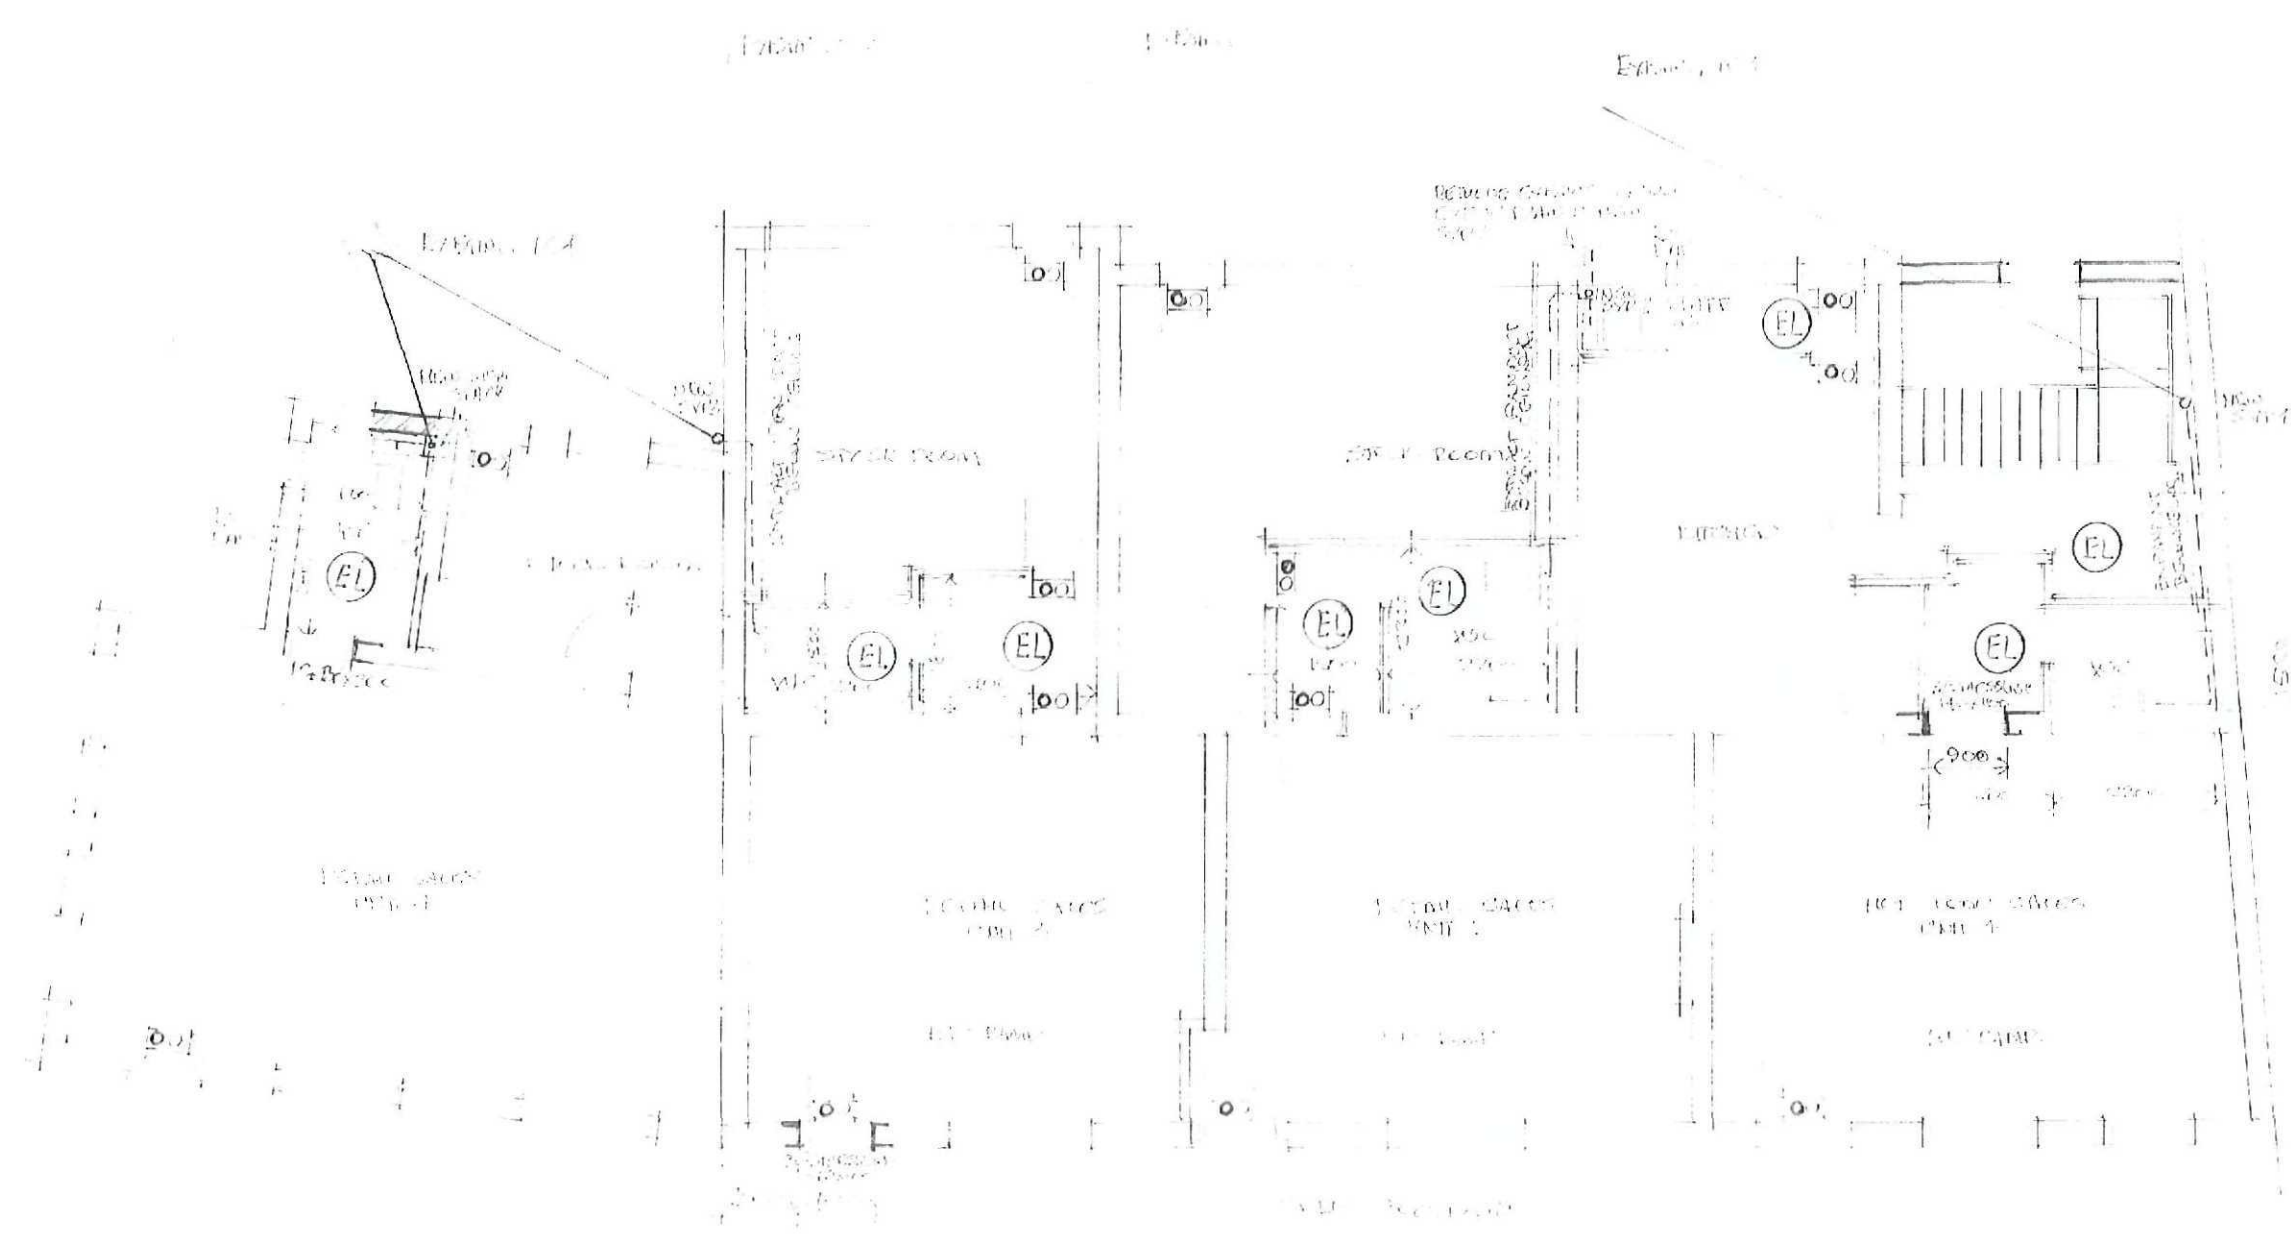



Planner: SMDC
 03 JUL 2009
 Ref: 493/09

Proposed Change Of Use
 Of Public House To Sale
 Of Hot Take Away Food, &
 3 Retail Unit, Including
 Rear External Staircase &
 Handrailing to Flat Roof At
 The Five Bells
 No 1 Spalding Road
 Gosberton

SUPERSEDED

Drg No: 4-1-3
 Date: 01/07/09
 Scale: 1/50

B. Shemeld
 264 Eastfield Rd
 Peterborough
 Cambs PE1 4BE
 Tel 01733 891771

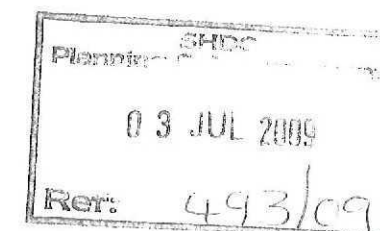
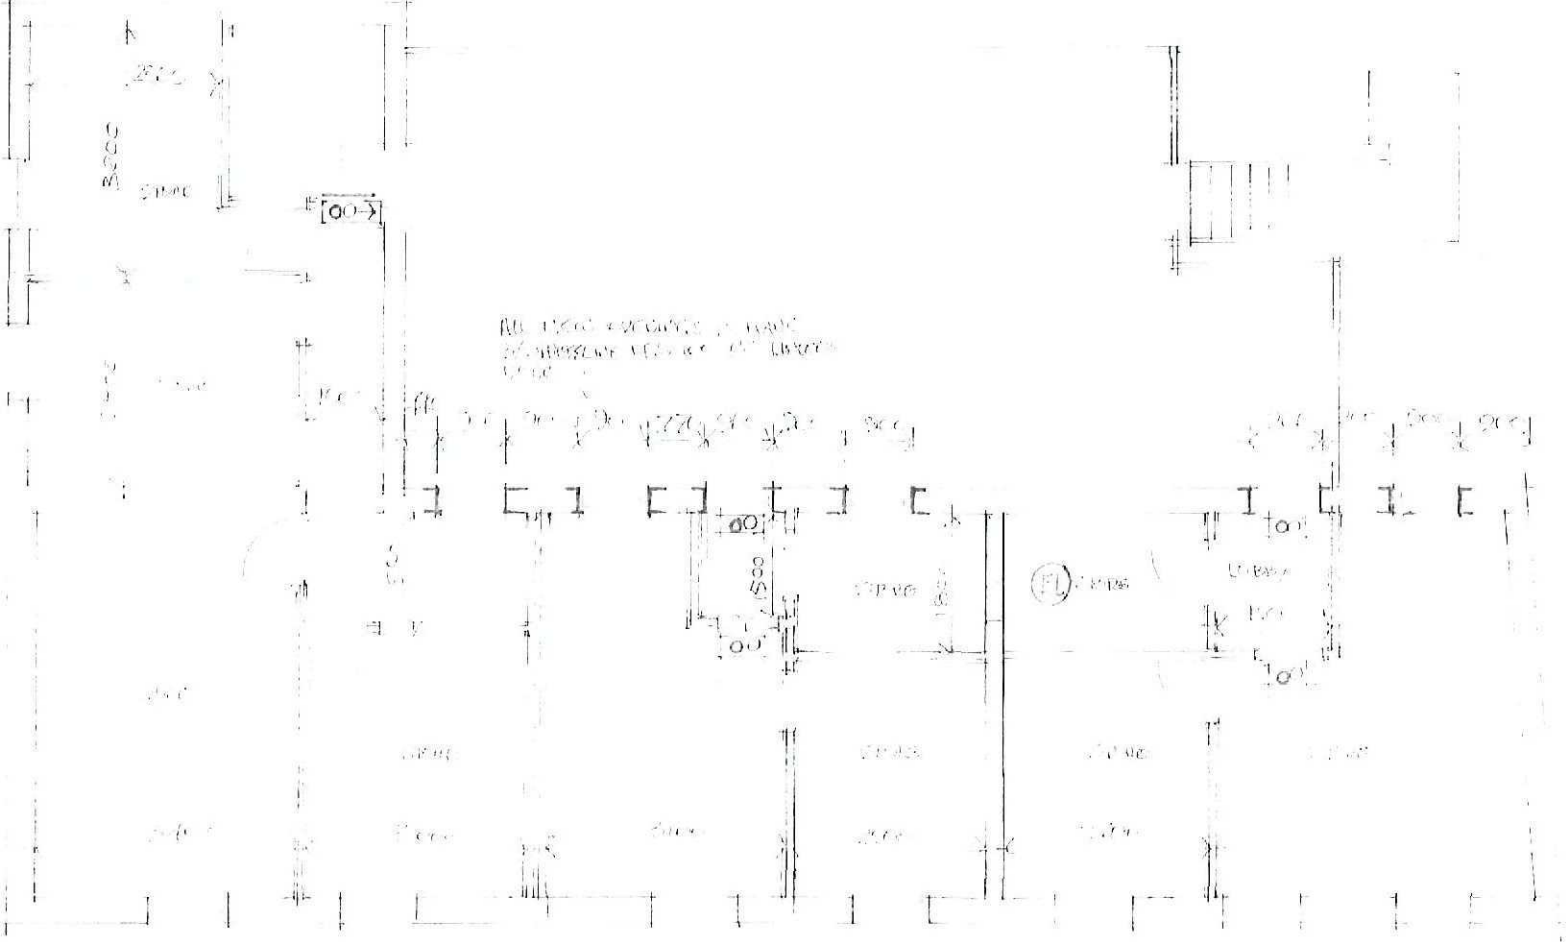


SUPERSEDED

Proposed Change Of Use
Of Public House To Sale
Of Hot Take Away Food, &
3 Retail Unit, Including
Rear External Staircase &
Handrailing to Flat Roof At
The Five Bells
No 1 Spalding Road
Gosberton

Drg No
Date
Scale

B. Shemeld
264 Eastfield Rd
Peterborough
Cambs PE1 4BE
Tel 01733 891771

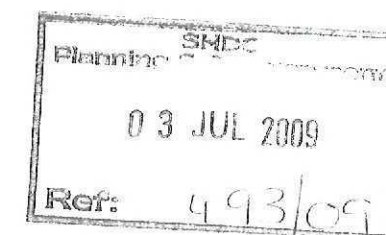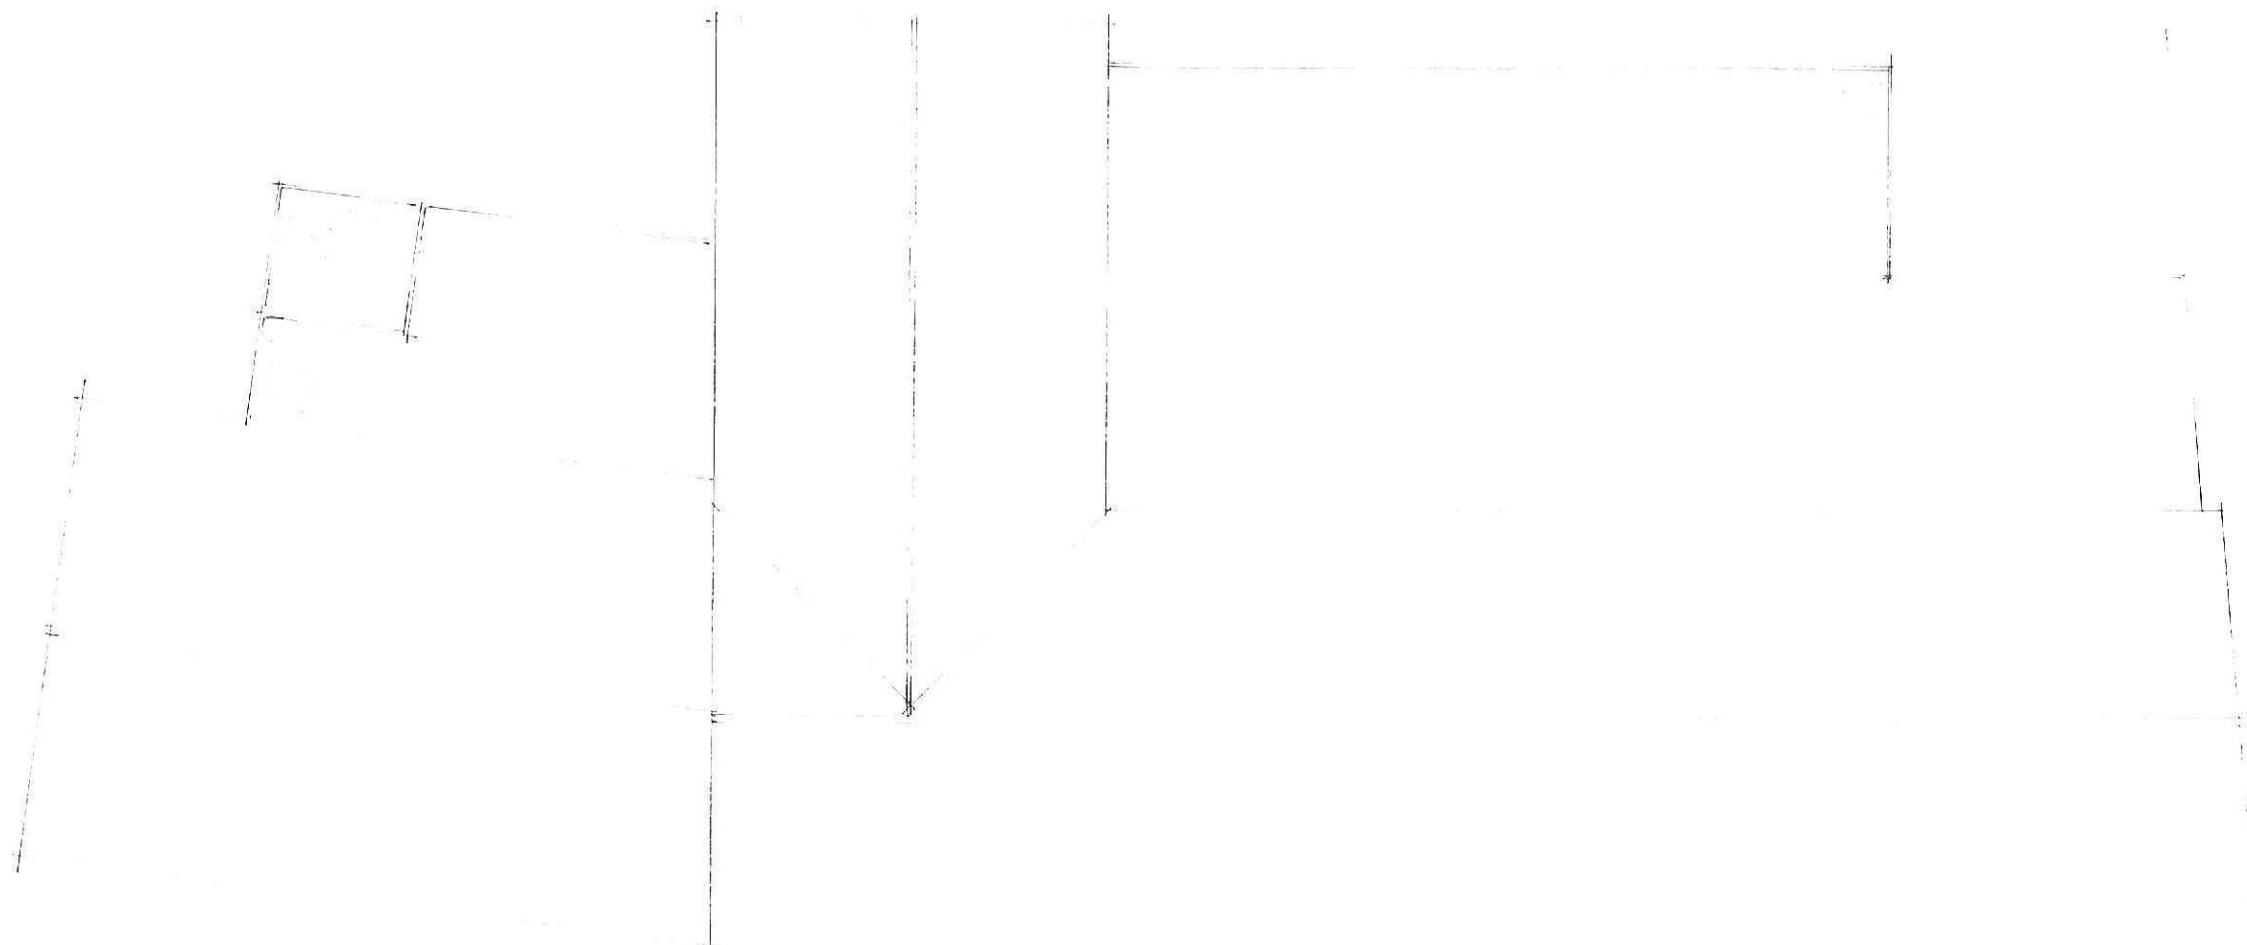

*Proposed Change Of Use
Of Public House To Sale
Of Hot Take Away Food, &
3 Retail Unit, Including
Rear External Staircase &
Handrailing to Flat Roof At
The Five Bells
No 1 Spalding Road
Gosberton*

SUPERSEDED

Drg No *1000*
Date *2007*
Scale *1:500*

B. Shemeld
264 Eastfield Rd
Peterborough
Cambs PE1 4BE
Tel 01733 891771



Planner	3400
Date	03 JUL 2009
Ref	49369


The Five Bells PH
No. 1 Spalding Road
Gosberton

Gosberton Ground Floor

SUPERSEDED

Dwg No 9144/8
Date 10/06/09
Scale 1/100

B. Shemeld
264 Eastfield Rd
Peterborough
Cambs
PE1 4BE
Tel 01733 891771

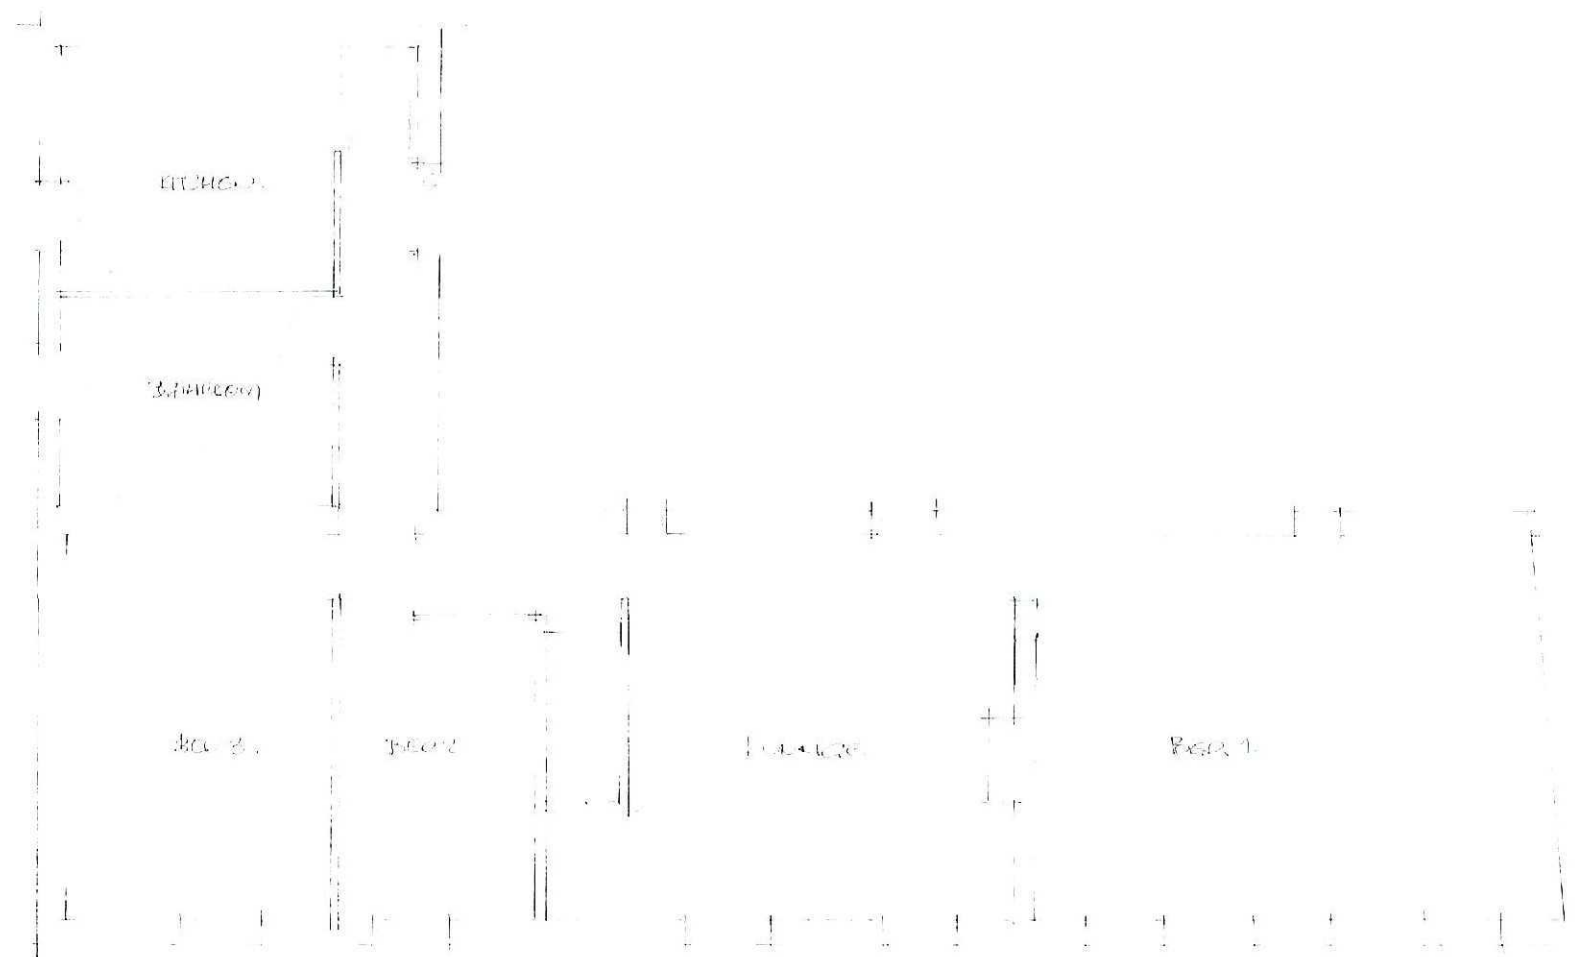

The Five Bells PH
No. 1 Spalding Road
Gosberton

Ex. 15.02. P. 1000.

SUPERSEDED

Dwg No 4147/9
Date 01.07.09
Scale 1:100

B. Shemeld
264 Eastfield Rd
Peterborough
Cambs
PE1 4BE
Tel 01733 891771