




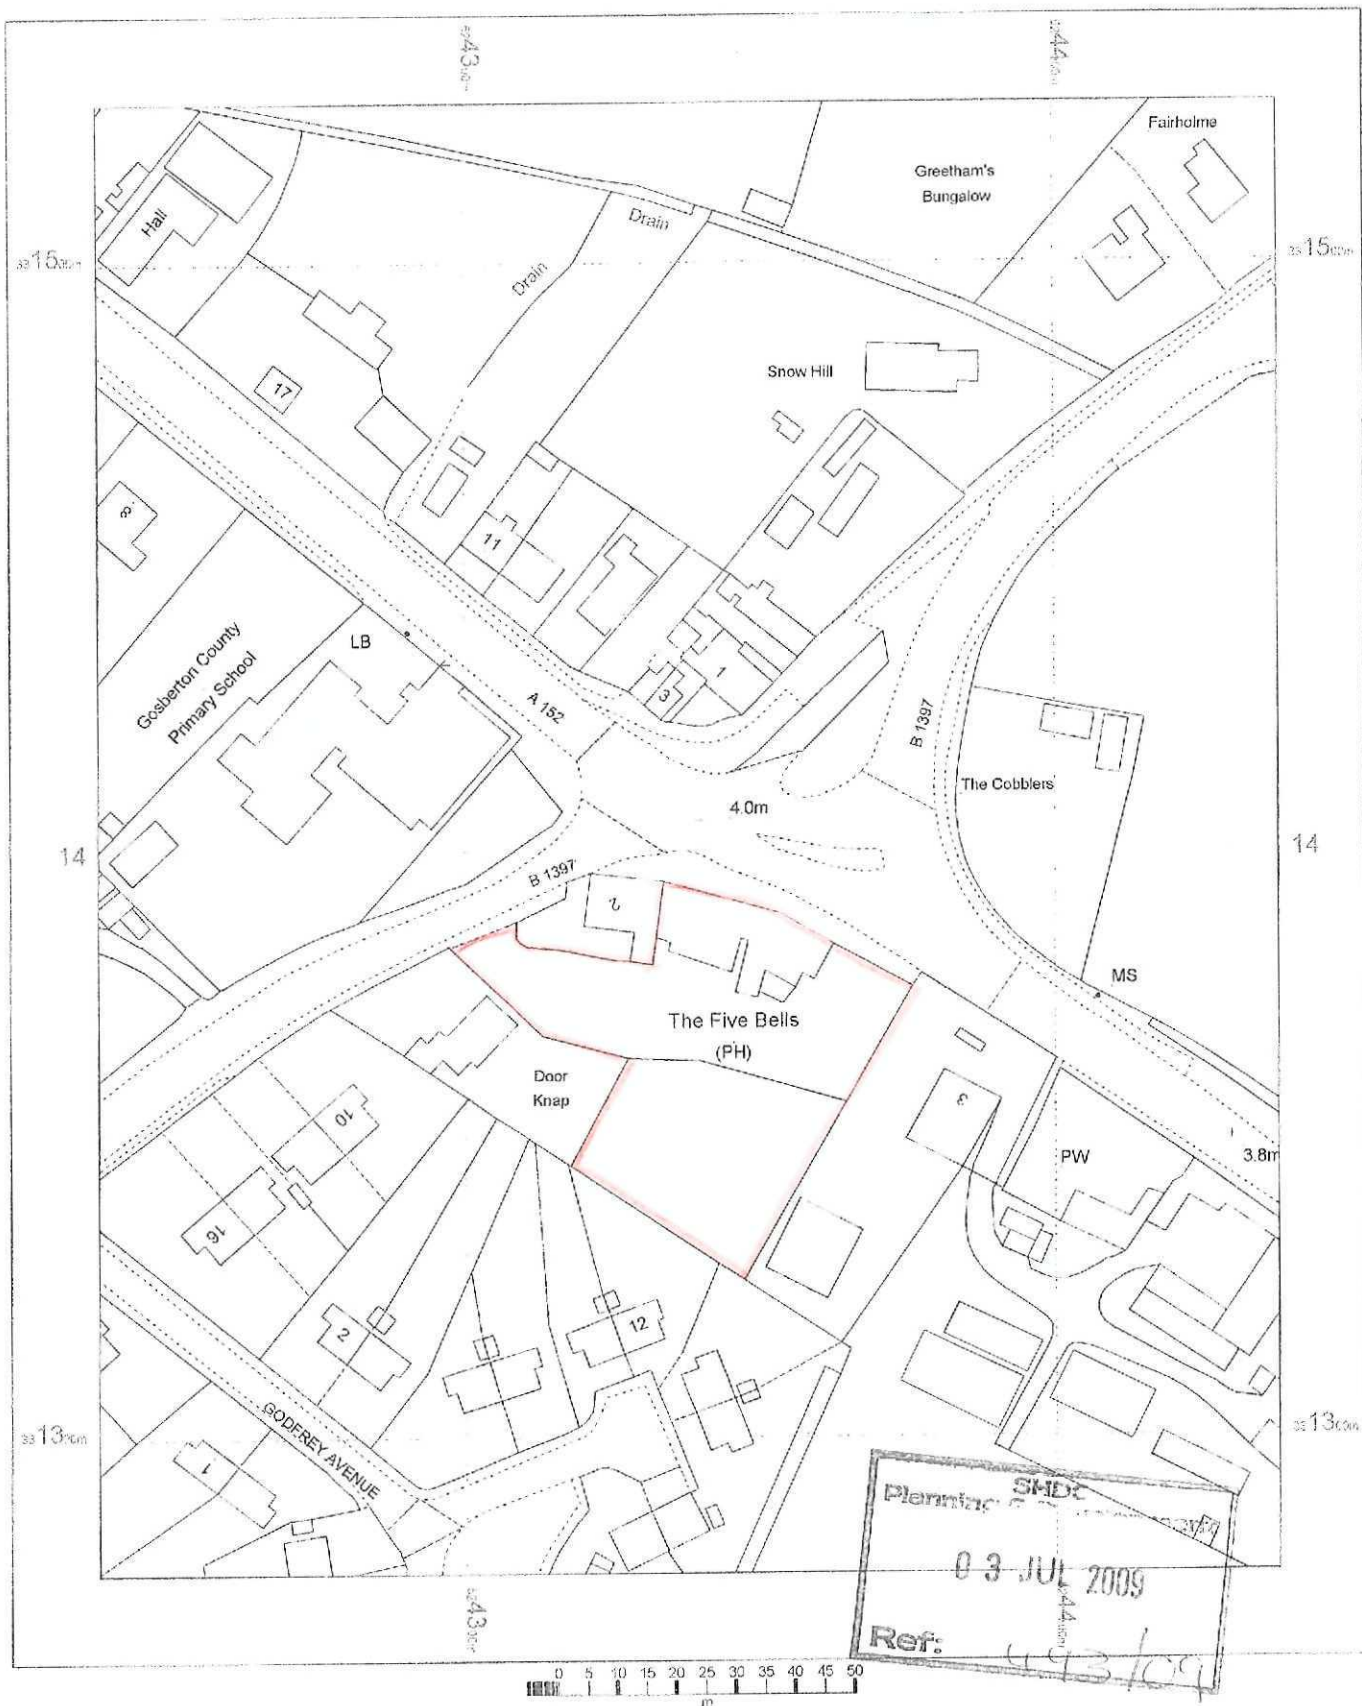

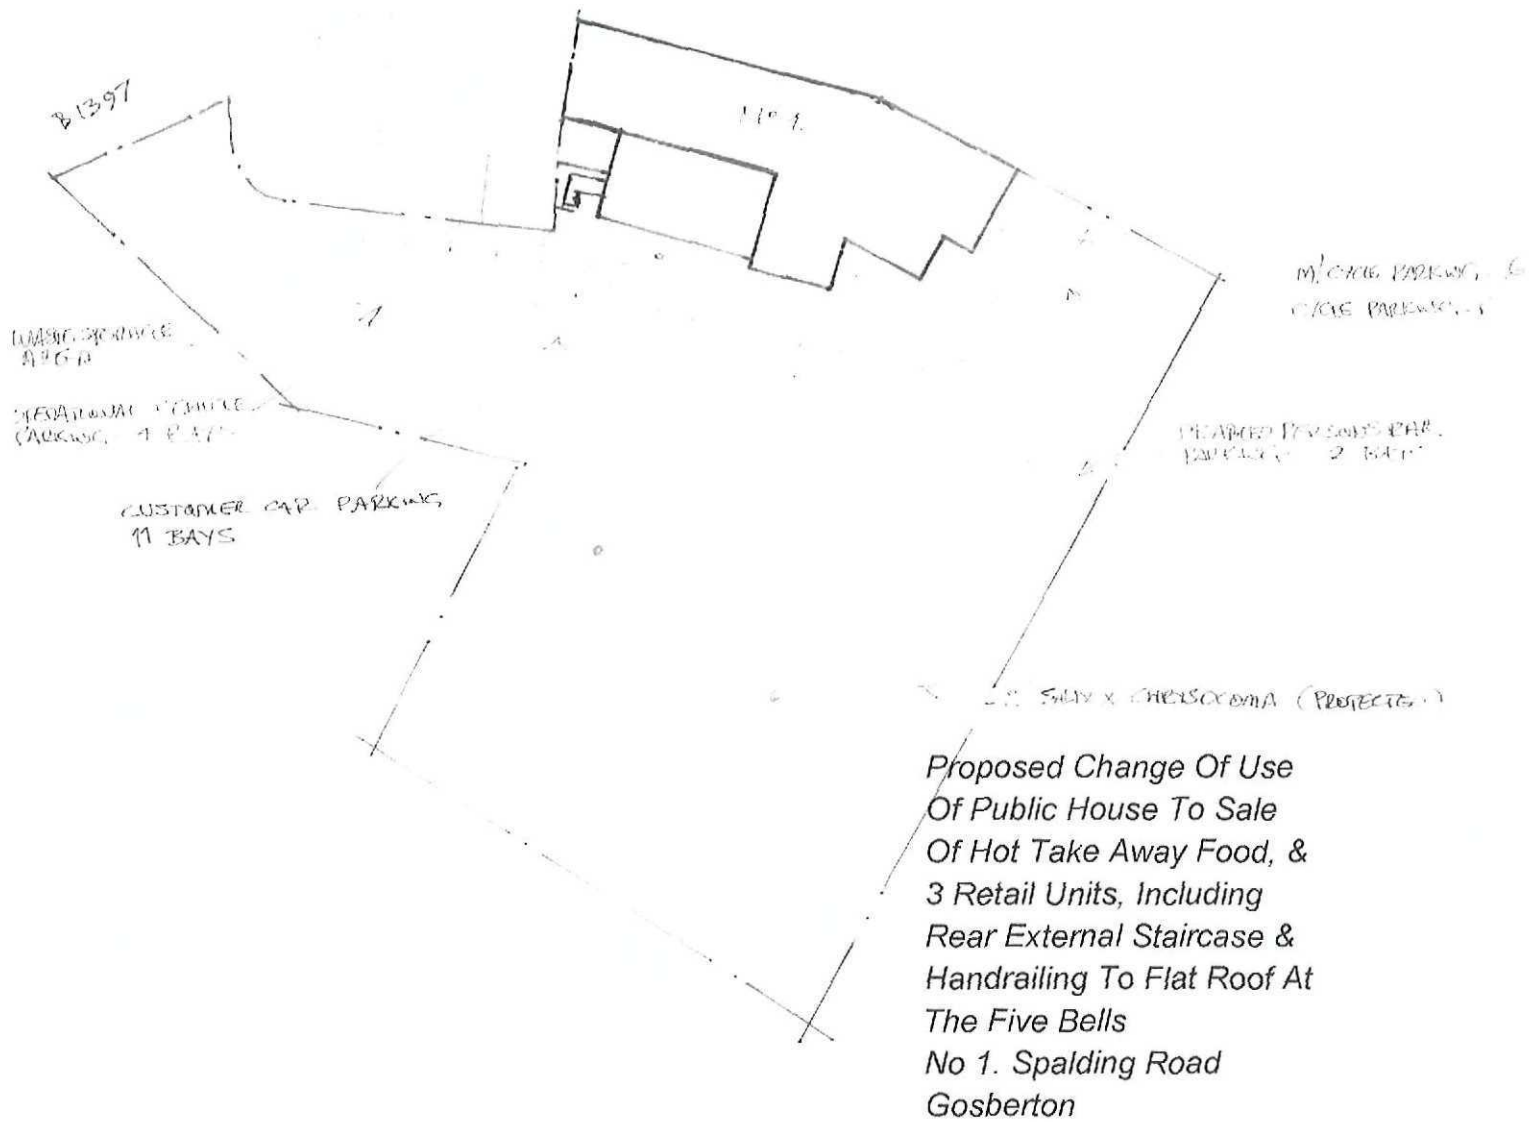

Drg No
Date
Scale



B. Shemeld
264 Eastfield Rd
Peterborough
Cambs
PE1 4BE
Tel 01733 891771

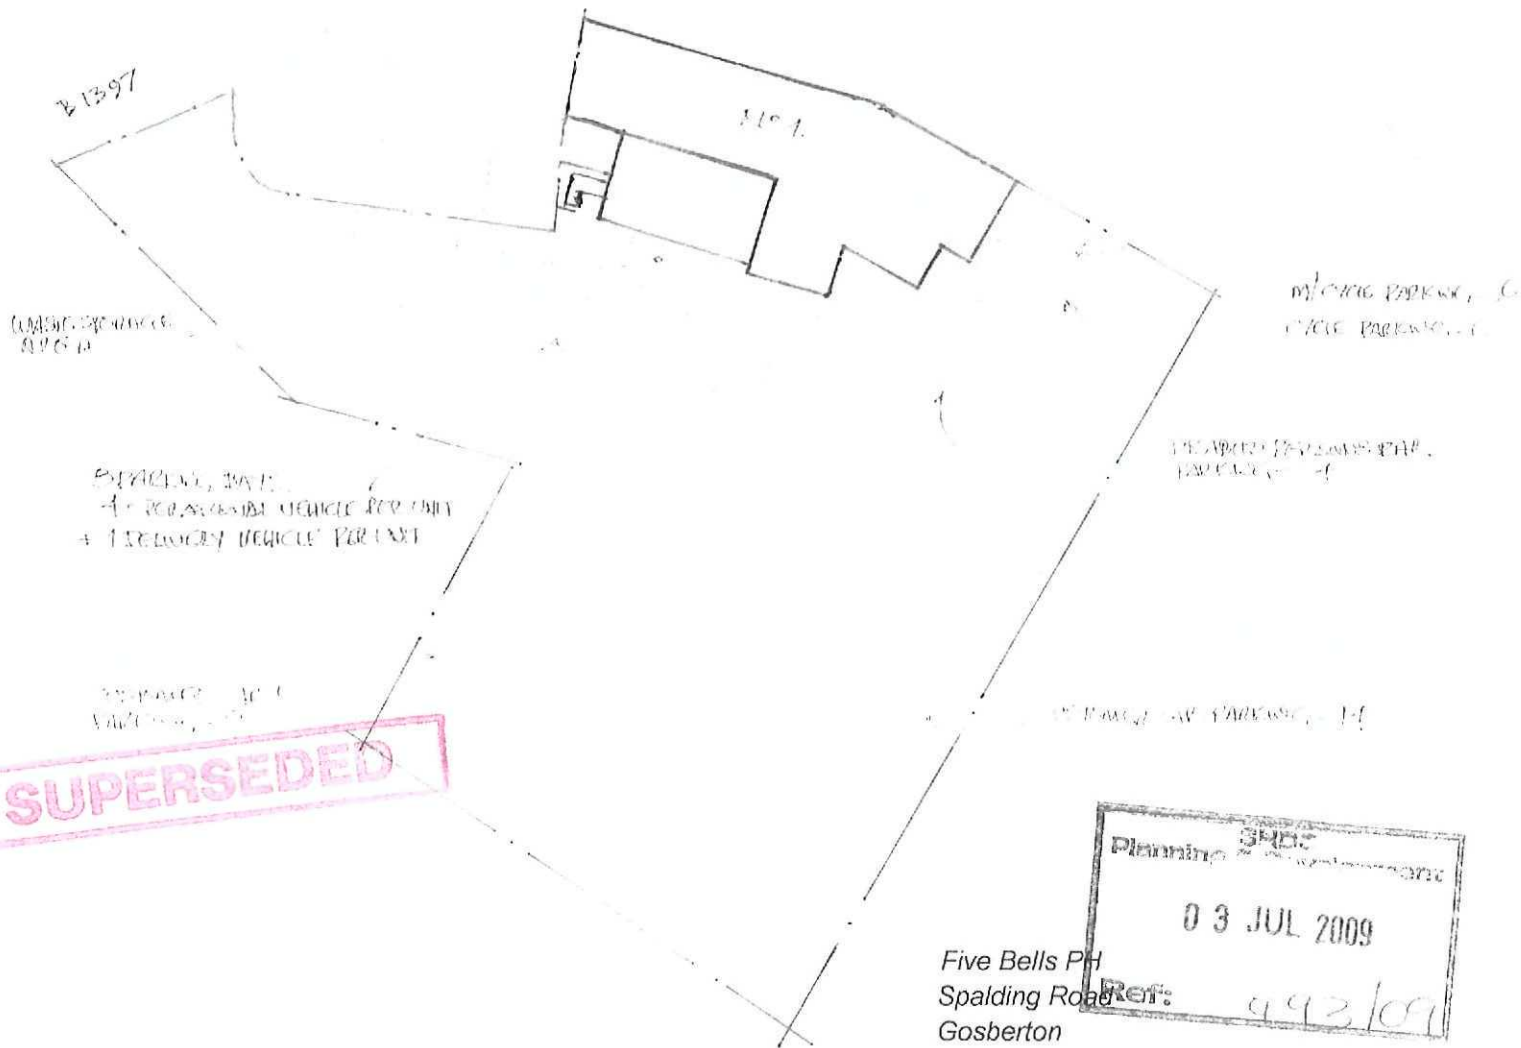

Site Plan

Drg No 4144/20
Date JUN 6 2009
Scale 1:500

B. Shemeld
264 Eastfield Rd
Peterborough
Cams
PE1 4BE
Tel 01733 891771


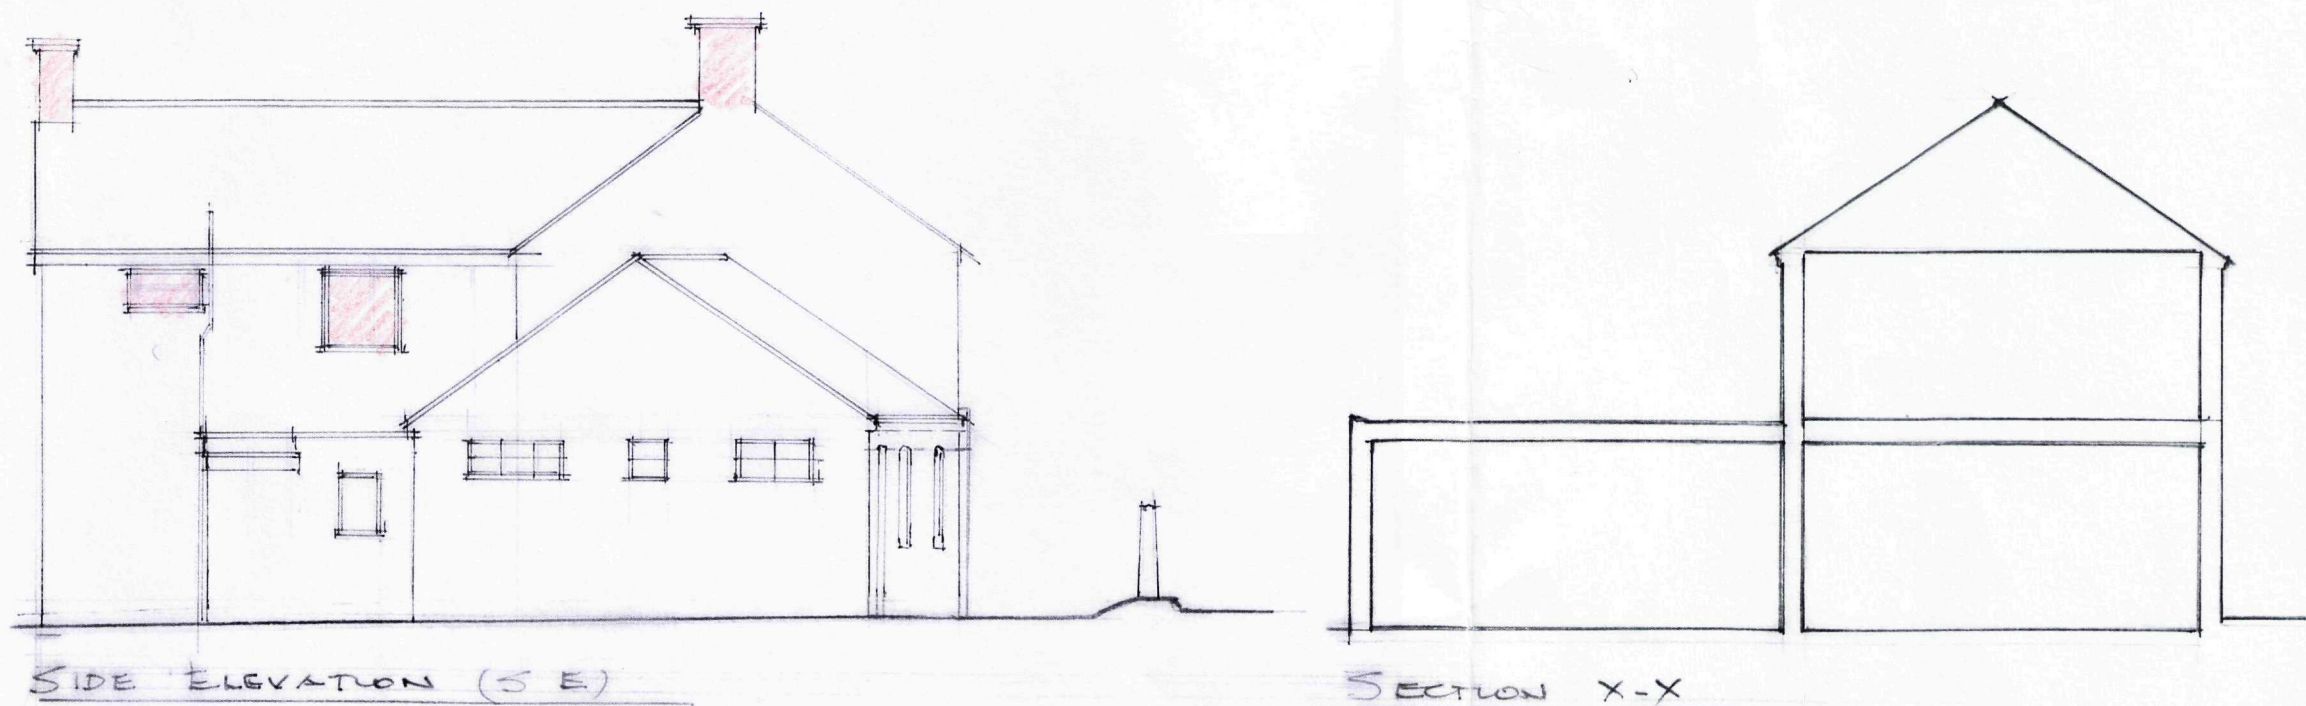
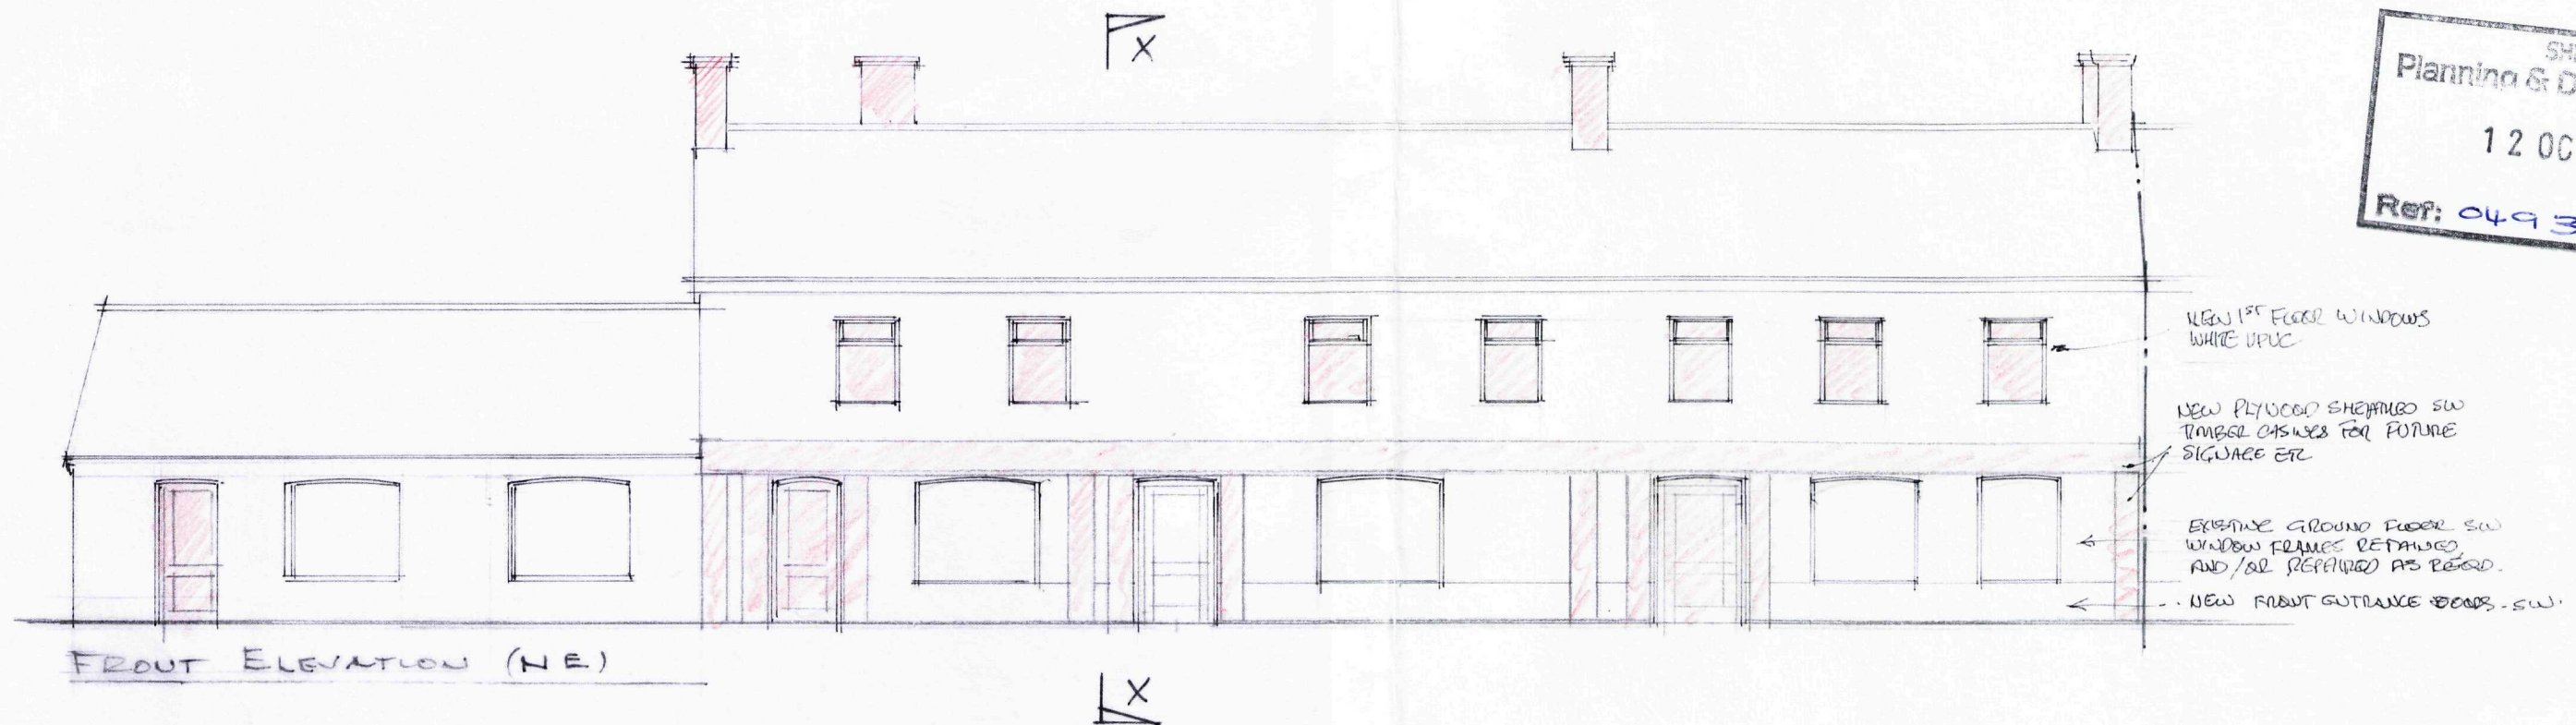


Proposed Change Of Use
Of Public House To Sale
Of Hot Take Away Food, &
3 Retail Unit, Including
Rear External Staircase &
Handrailing to Flat Roof At
The Five Bells
No 1 Spalding Road
Gosberton

PROPOSED ELEVATIONS & SECTION

Dwg No 4144/1
Date 12/10/2009
Scale 1:100

B. Shemeld
264 Eastfield Rd
Peterborough
Cambs PE1 4BE
Tel 01733 891771

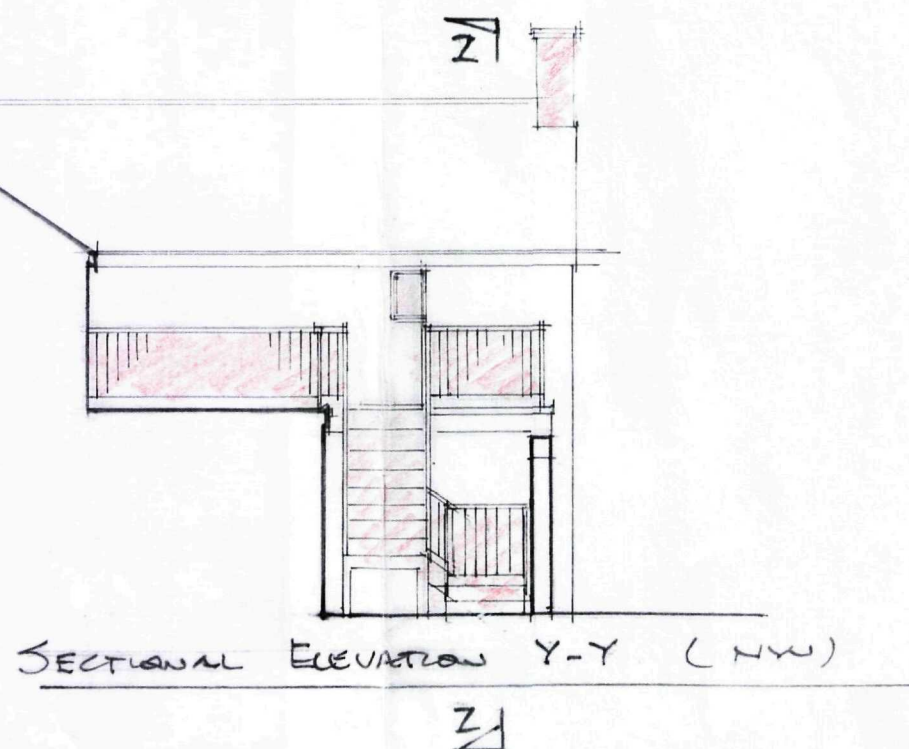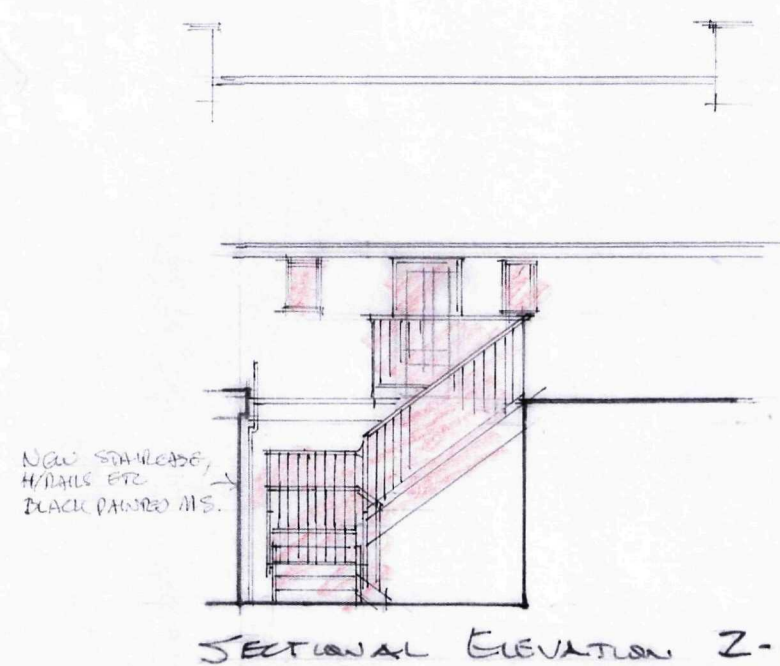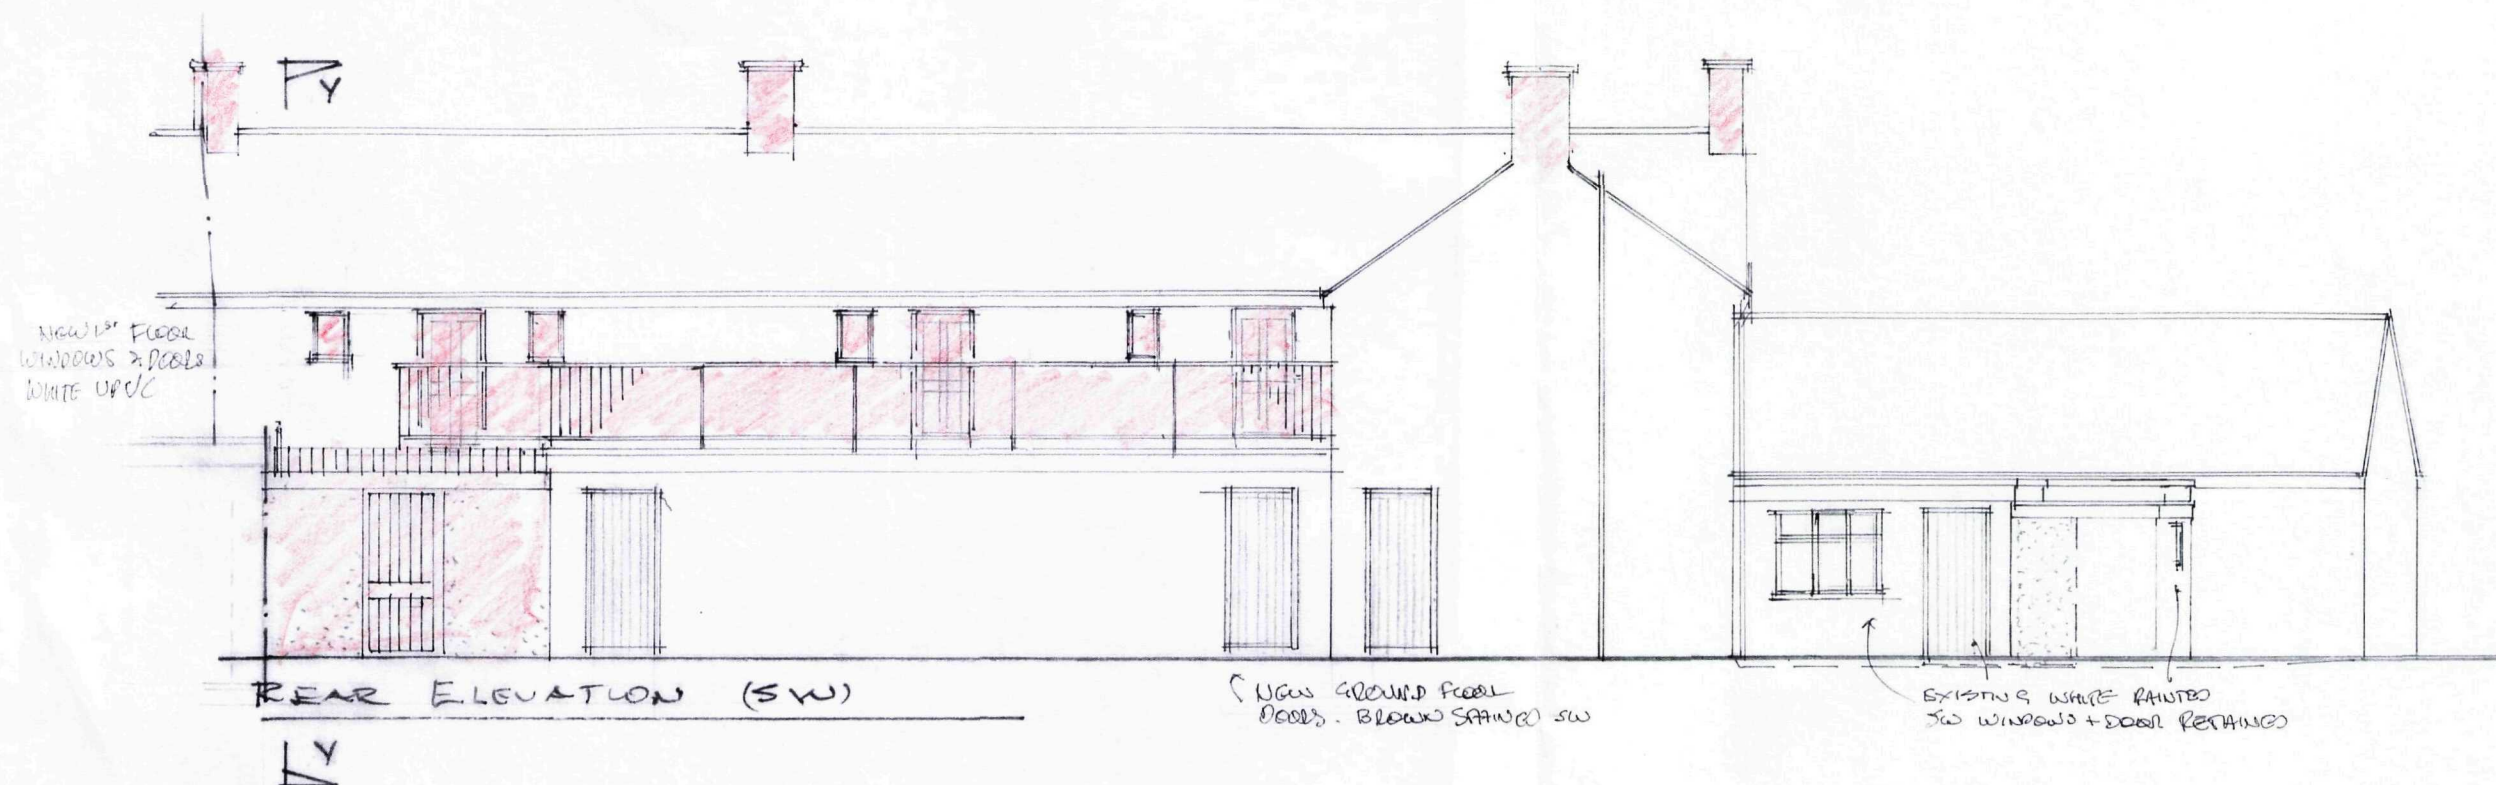


Proposed Change Of Use
Of Public House To Sale
Of Hot Take Away Food, &
3 Retail Unit, Including
Rear External Staircase &
Handrailing to Flat Roof At
The Five Bells
No 1 Spalding Road
Gosberton

PROPOSED ELEVATIONS

Drg No 4144/2
Date APRIL 2009
Scale 1:100

B. Shemeld
264 Eastfield Rd
Peterborough
Cambs PE1 4BE
Tel 01733 891771

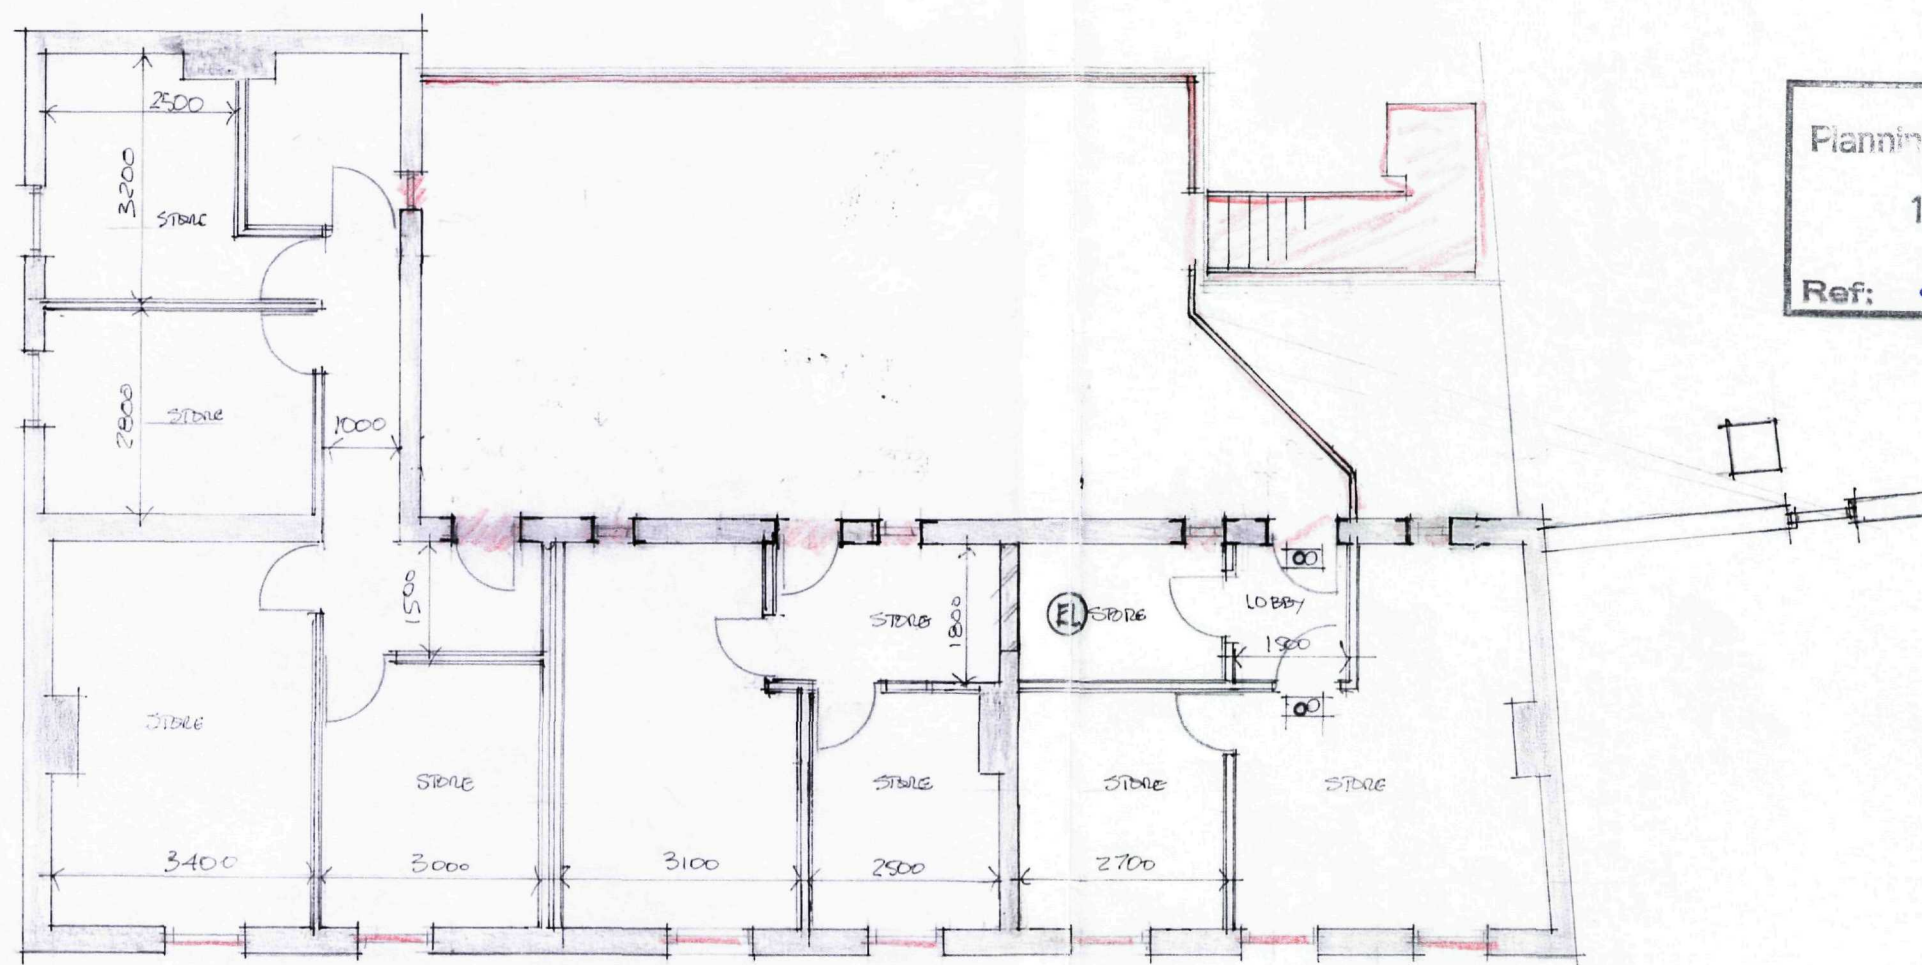



Planning & Development
 12 OCT 2009
 Ref: 0493-09

Proposed Change Of Use
 Of Public House To Sale
 Of Hot Take Away Food, &
 3 Retail Unit, Including
 Rear External Staircase &
 Handrailing to Flat Roof At
 The Five Bells
 No 1 Spalding Road
 Gosberton

Proposed 1st Floor

Drg No 4121/4
 Date APRIL 2009
 Scale 1:1000

B. Shemeld
 264 Eastfield Rd
 Peterborough
 Cambs PE1 4BE
 Tel 01733 891771

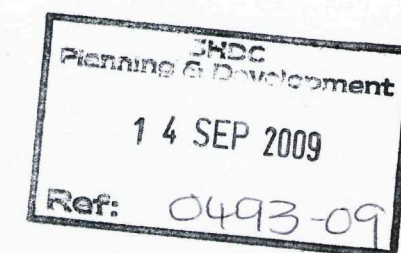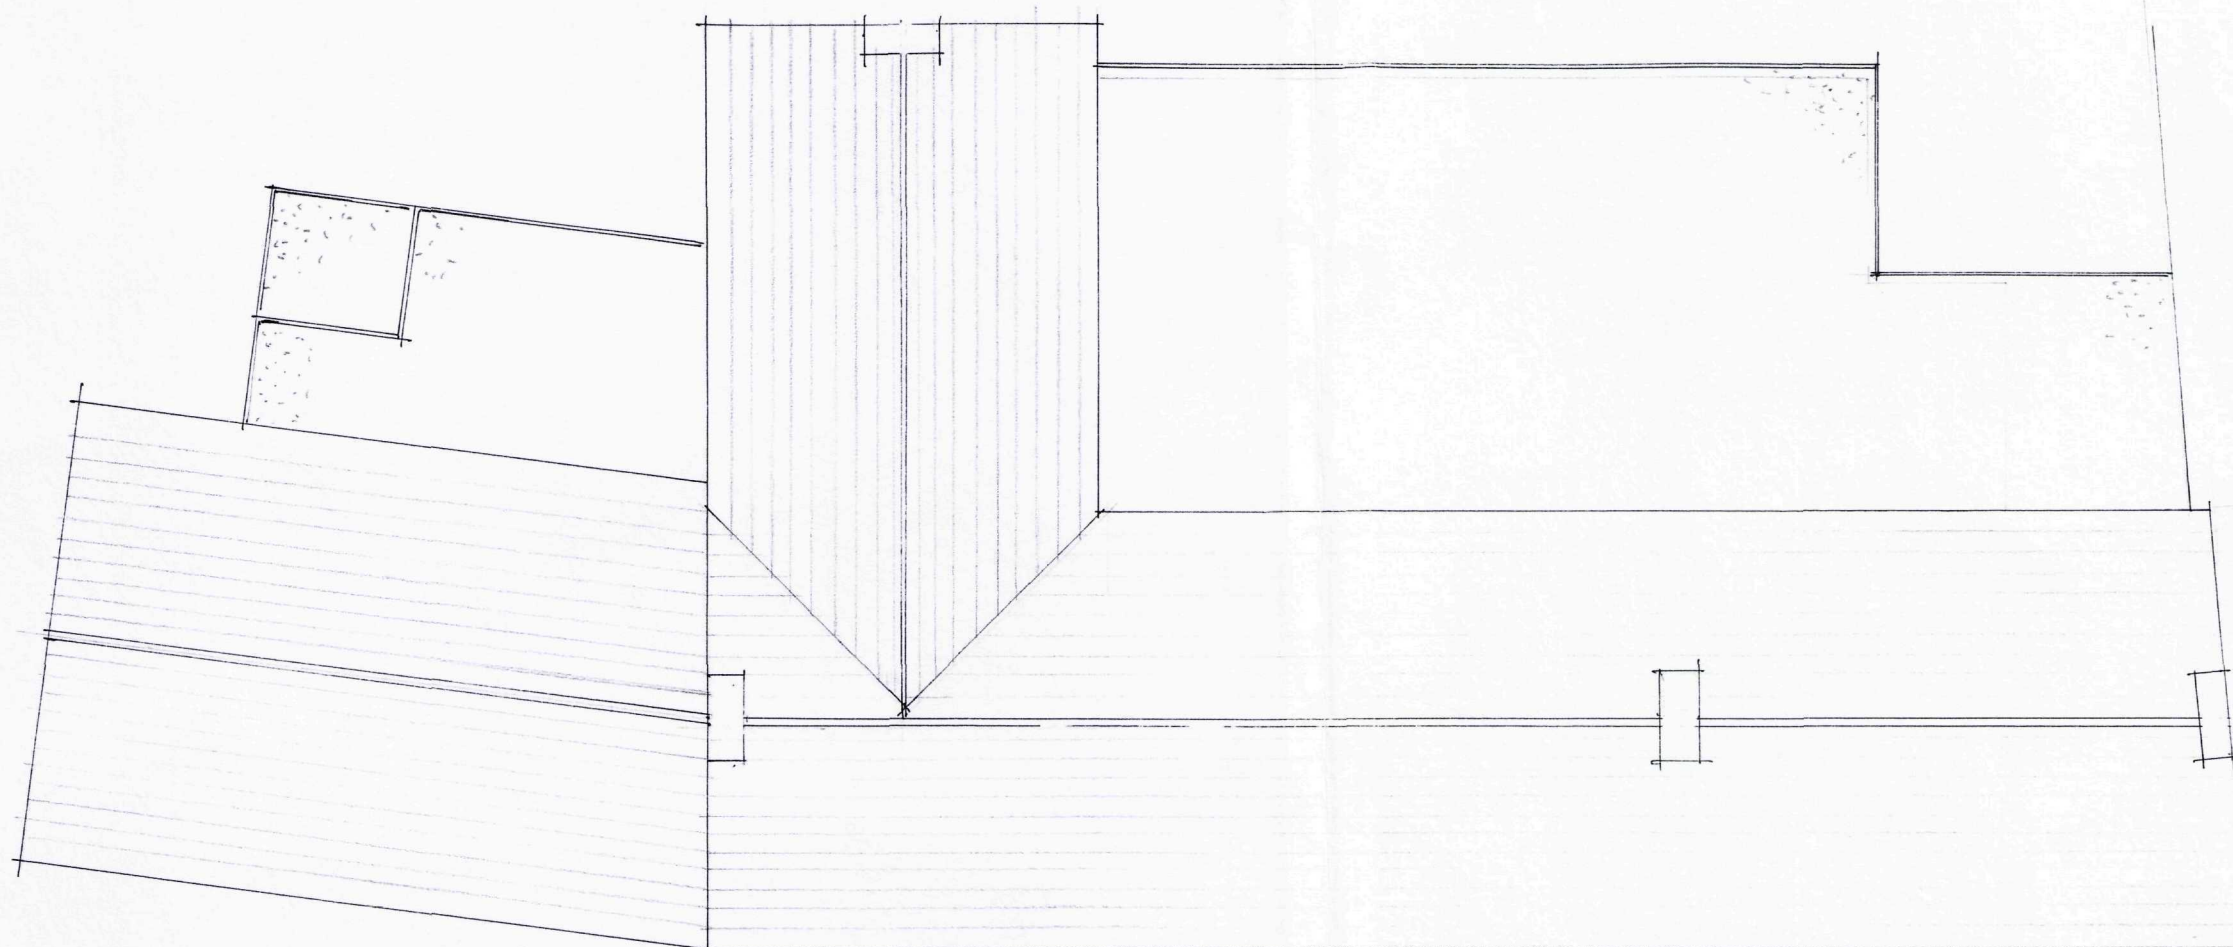


Proposed Change Of Use
Of Public House To Sale
Of Hot Take Away Food, &
3 Retail Unit, Including
Rear External Staircase &
Handrailing to Flat Roof At
The Five Bells
No 1 Spalding Road
Gosberton


Roof Plan.

Drg No 4144/S
Date APRIL 2009
Scale 1:100


B. Shemeld
264 Eastfield Rd
Peterborough
Cambs PE1 4BE
Tel 01733 891771

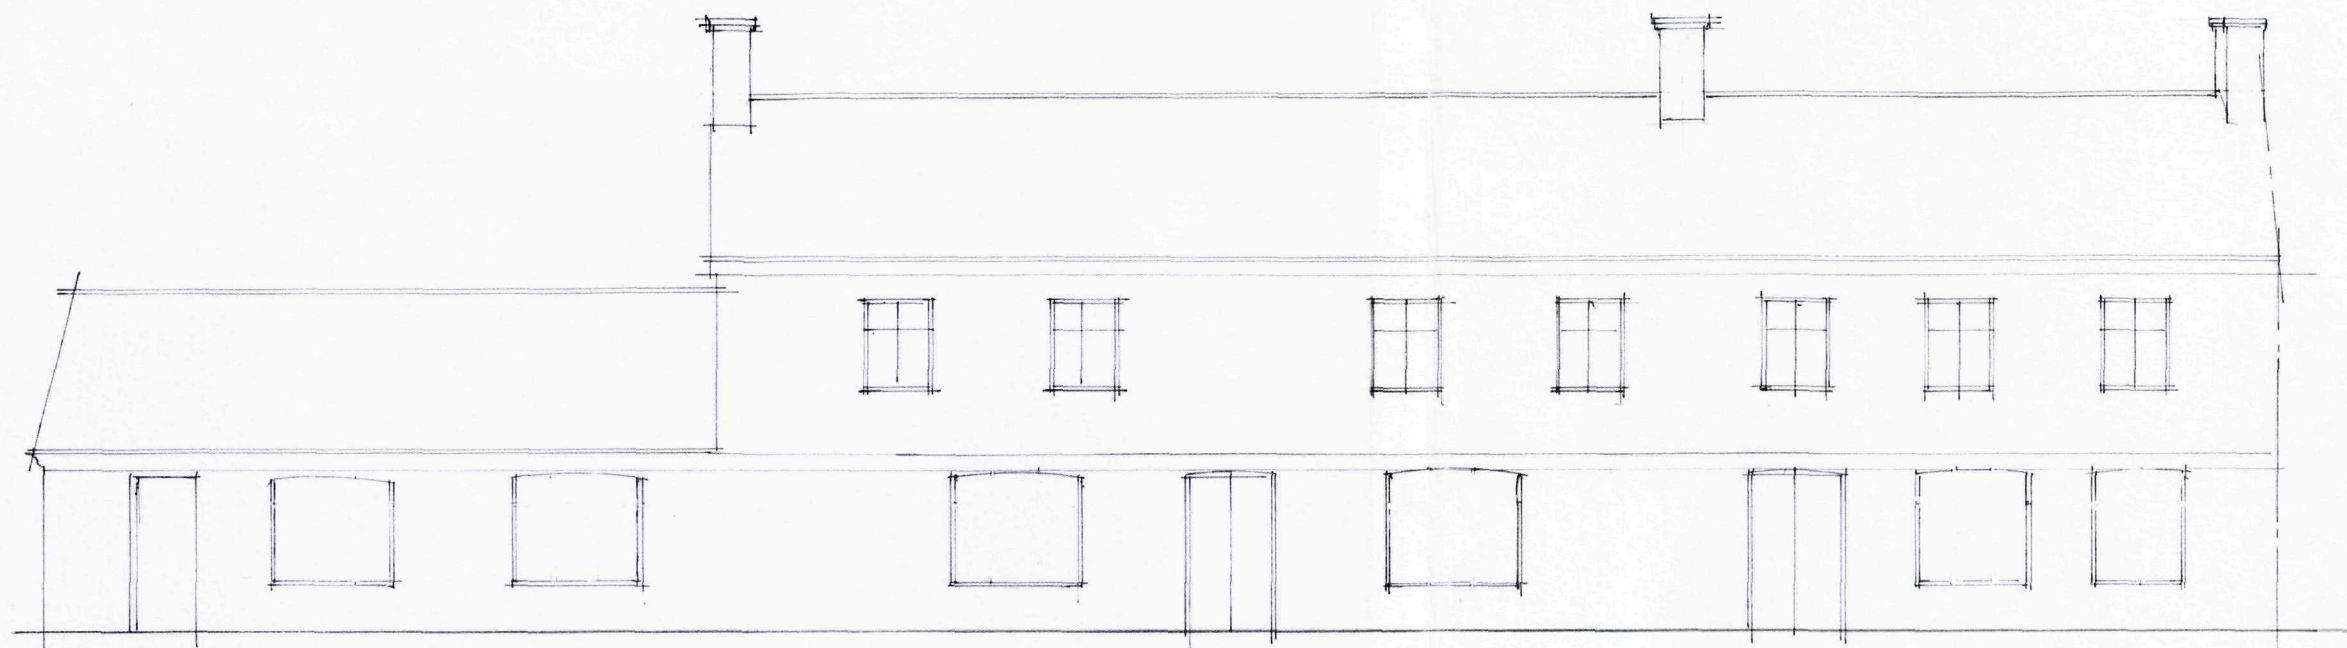

FRONT U.E.

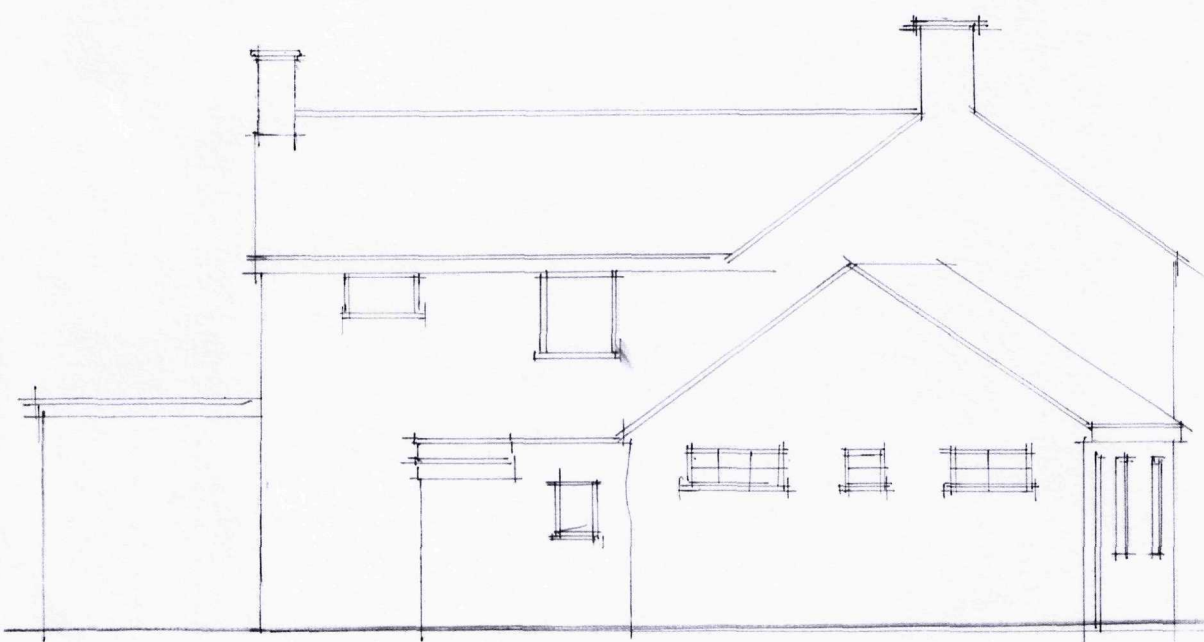

SIDE S.E.

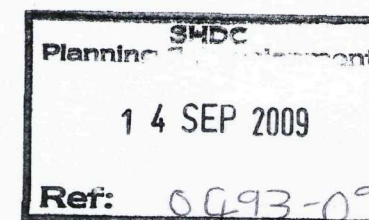


The Five Bells PH
No. 1 Spalding Road
Gosberton

EXISTING ELEVATIONS


Drg No 4144/6
Date JUNE 2009
Scale 1:100

B. Shemeld
264 Eastfield Rd
Peterborough
Cambs
PE1 4BE
Tel 01733 891771

SHDC
Planning & Development
12 OCT 2009
Ref: 0493-09

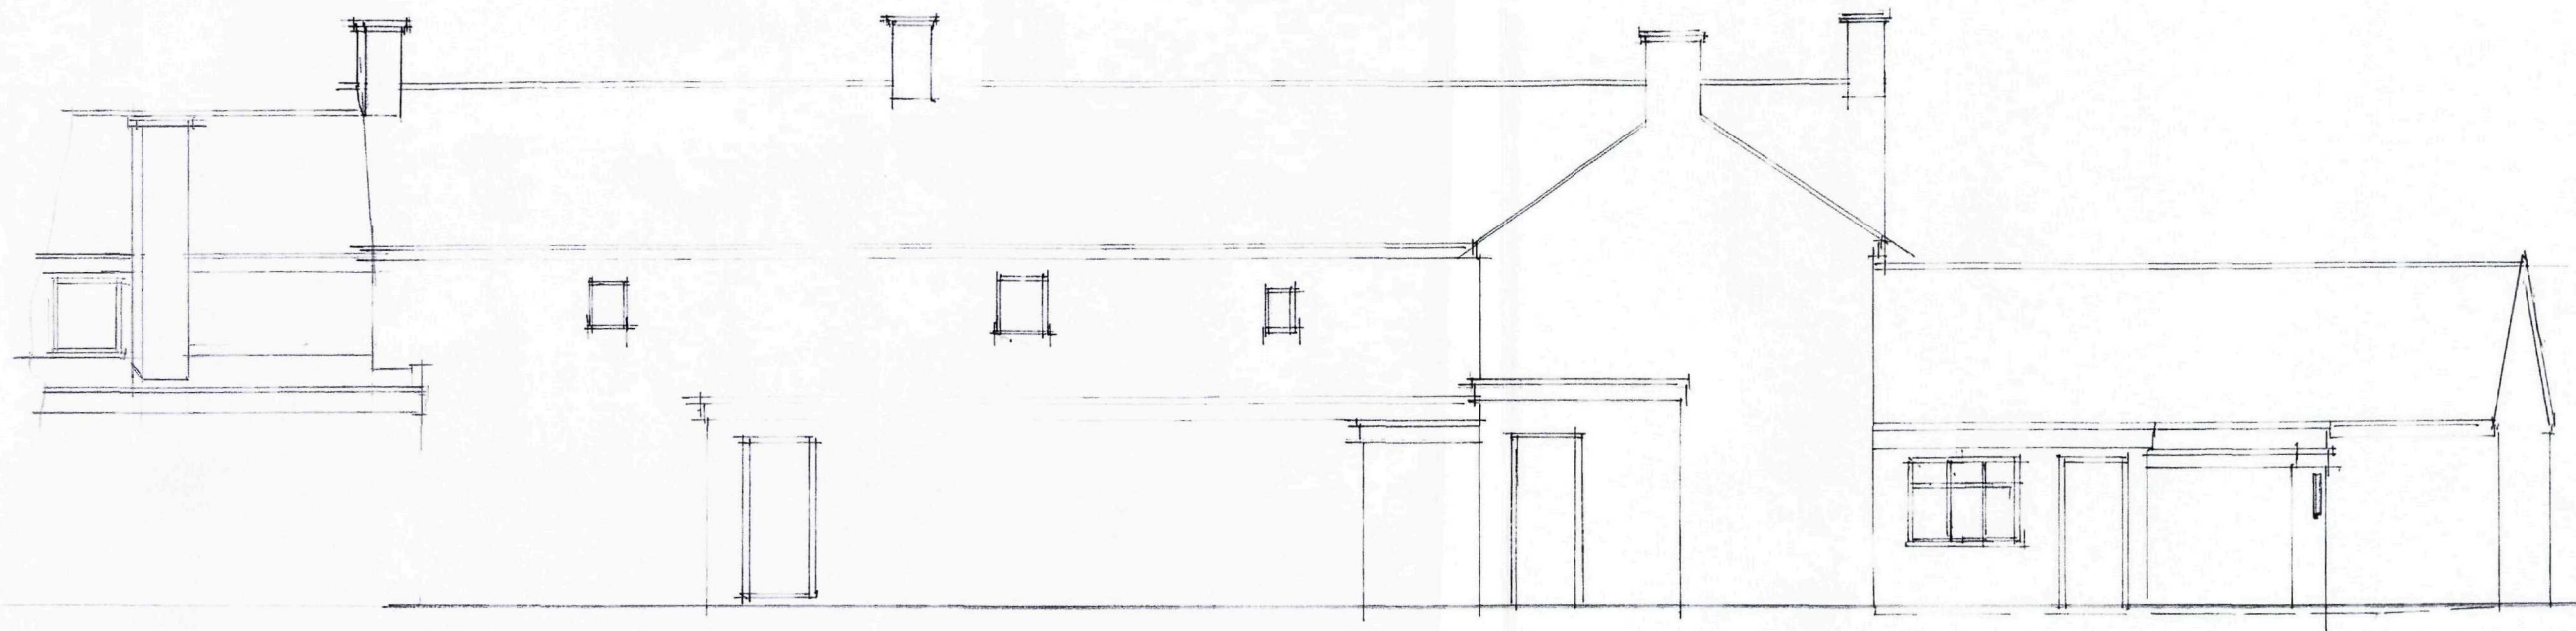

REAR S.W.

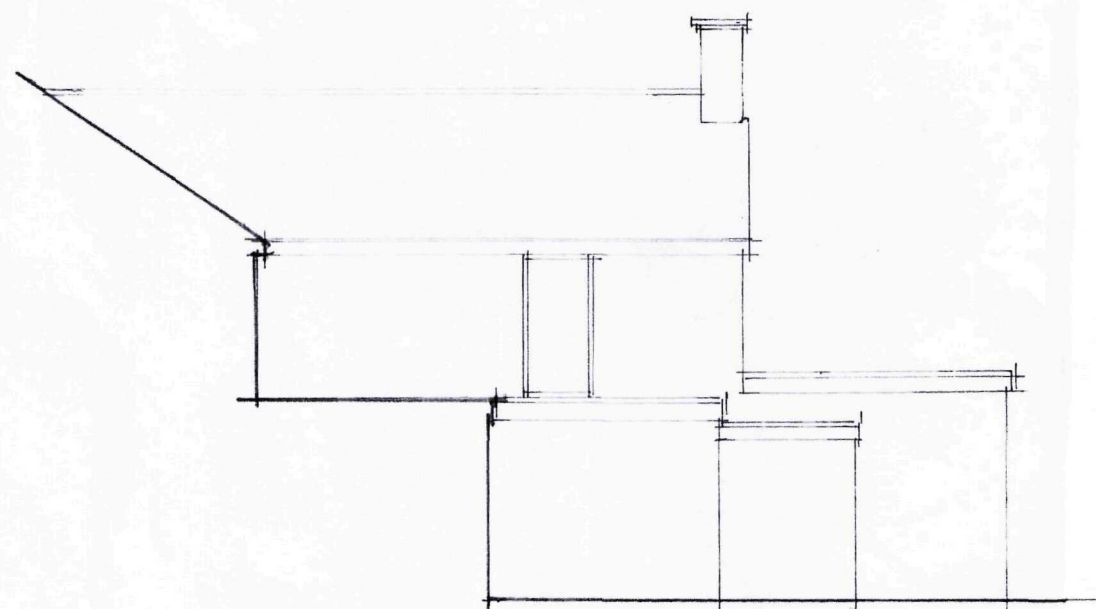

SIDE N.W.



REAR SEPT '09
ADJOINING BLDG
ADDED (WEST GND)

The Five Bells PH
No. 1 Spalding Road
Gosberton

EXISTING ELEVATION

Drg No 4144/1 A
Date JUNE 2009
Scale 1:100

B. Shemeld
264 Eastfield Rd
Peterborough
Cambs
PE1 4BE
Tel 01733 891771

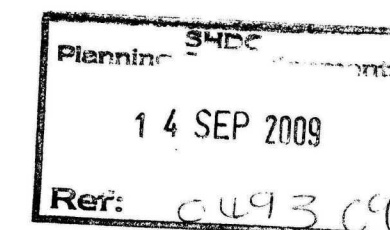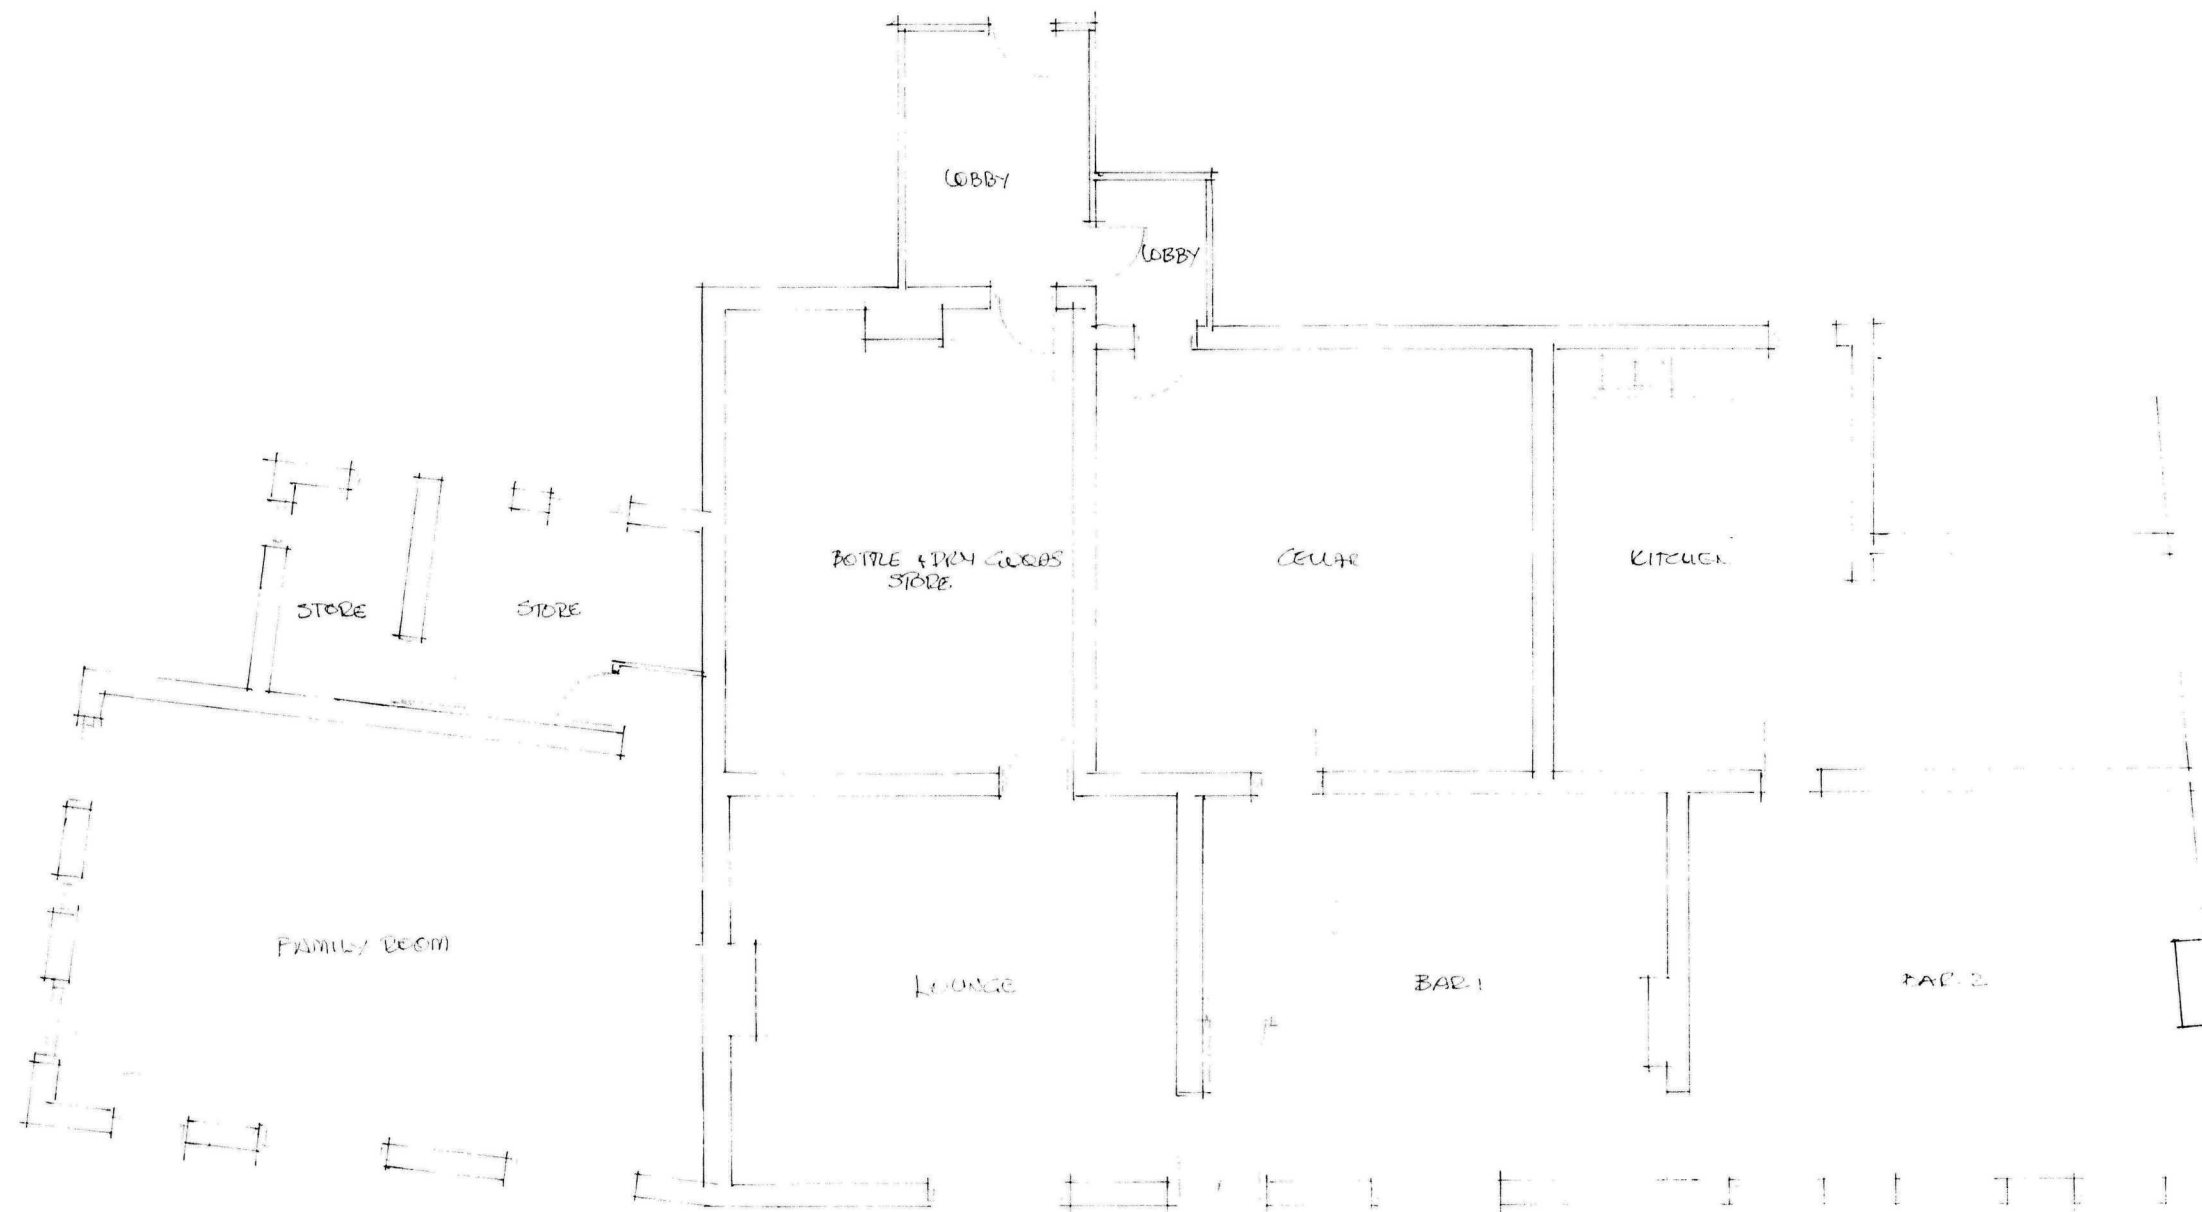


The Five Bells PH
No. 1 Spalding Road
Gosberton

EXISTING GROUND FLOOR

Dwg No 4144/8
Date JUNE 2009
Scale 1:100

B. Shemeld
264 Eastfield Rd
Peterborough
Cambs
PE1 4BE
Tel 01733 891771

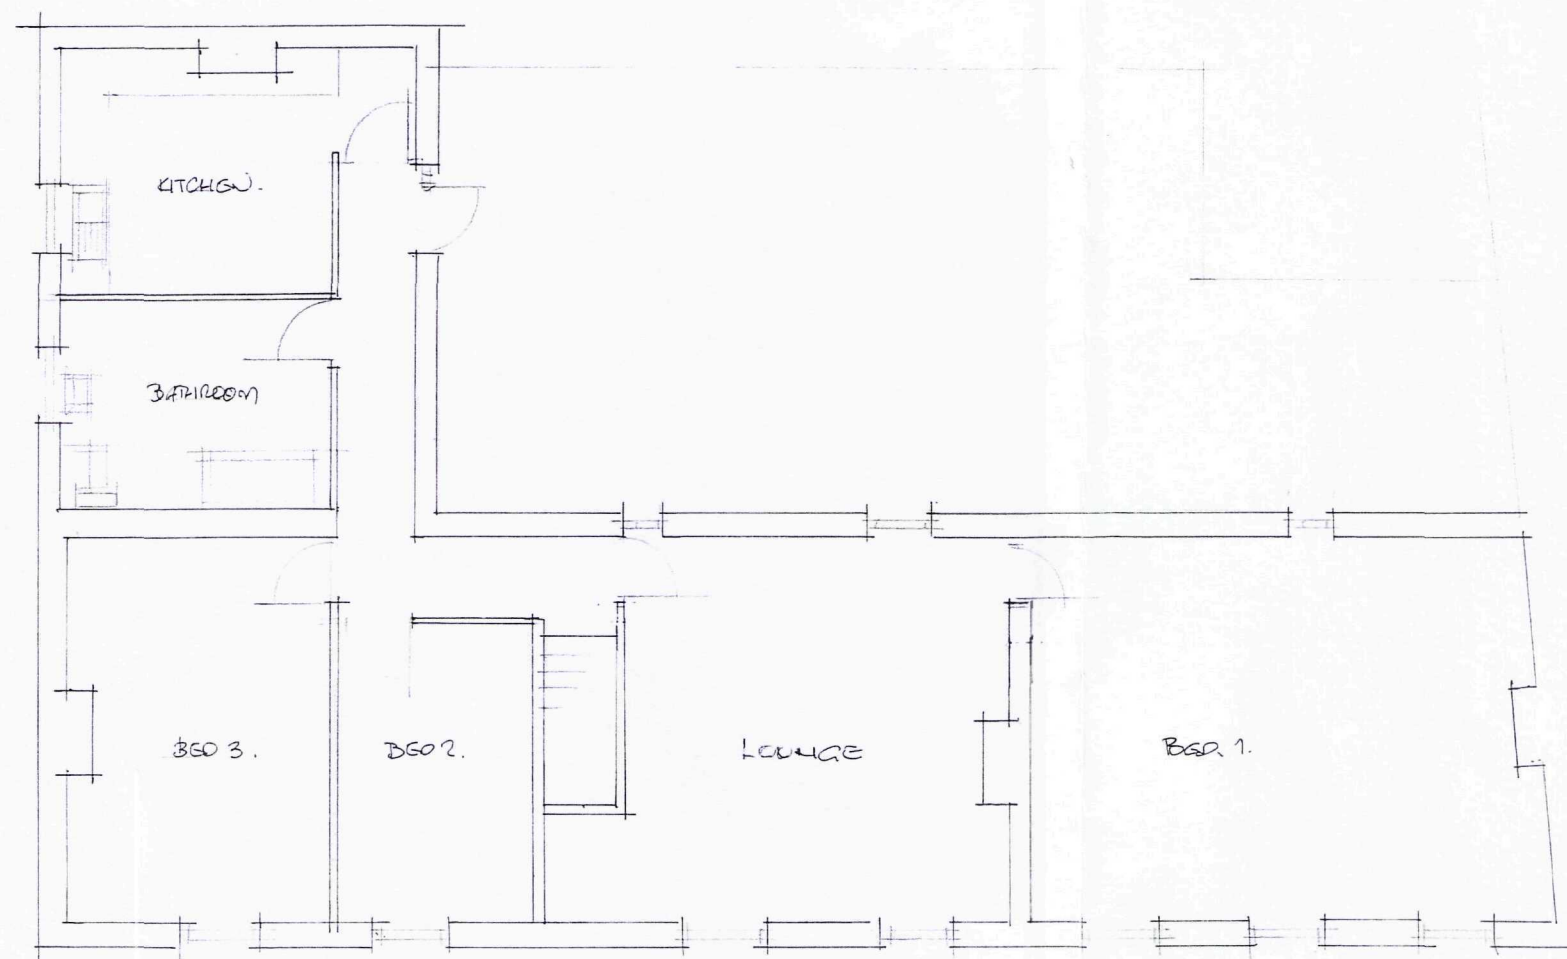


Planning 34DC
14 SEP 2009
Ref: 0493-09

The Five Bells PH
No. 1 Spalding Road
Gosberton

EXISTING 1st Floor


Dwg No 4142/9
Date JMA 2009
Scale 1:100

B. Shemeld
264 Eastfield Rd
Peterborough
Cams
PE1 4BE
Tel 01733 891771

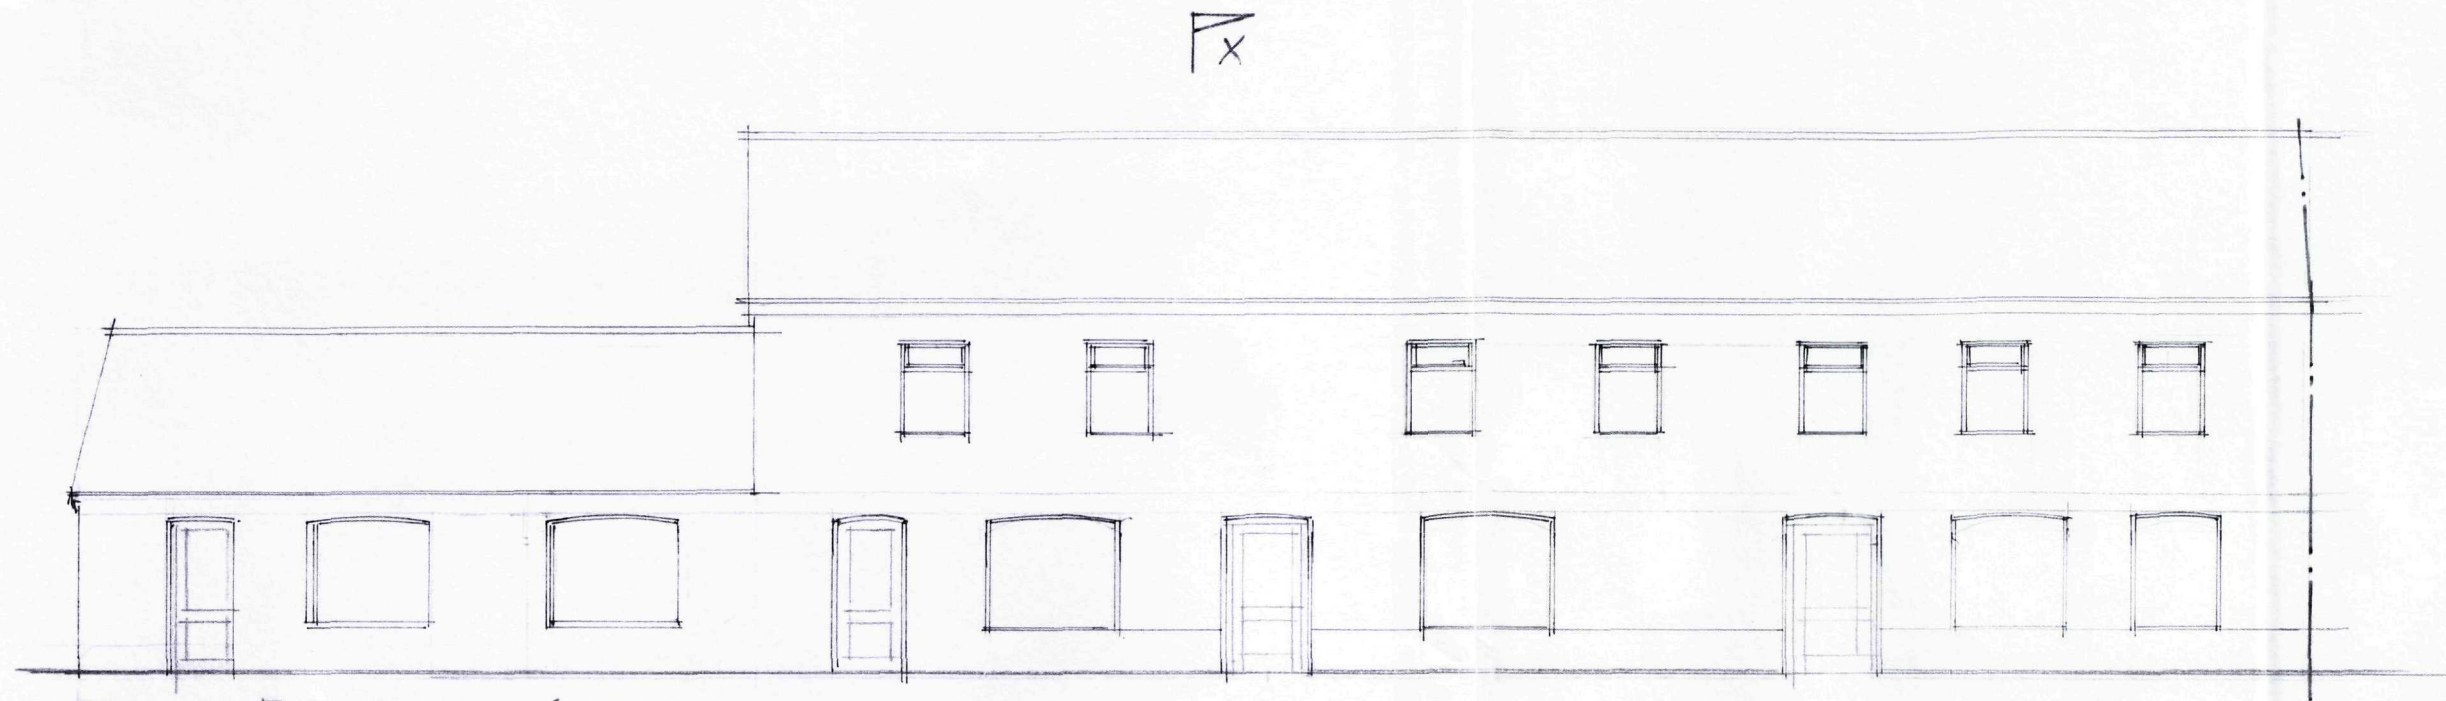

FRONT ELEVATION (NE)

X

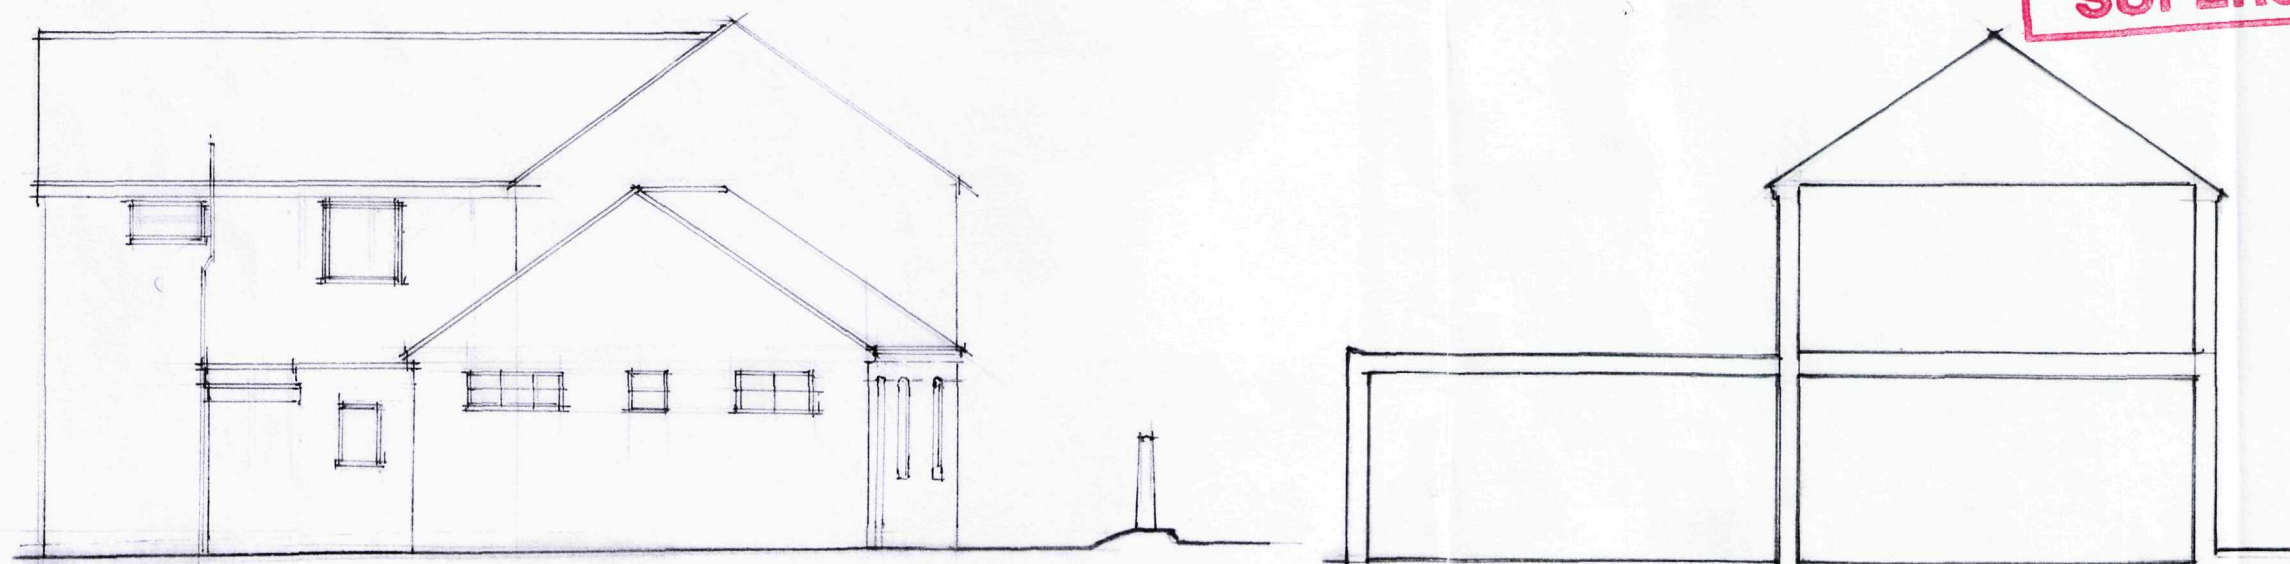

SIDE ELEVATION (SE)


SECTION X-X

SUPERSEDED

Proposed Change Of Use
Of Public House To Sale
Of Hot Take Away Food, &
3 Retail Unit, Including
Rear External Staircase &
Handrailing to Flat Roof At
The Five Bells
No 1 Spalding Road
Gosberton



Drg No 4144/1
Date April 2009
Scale 1:100

B. Shemeld
264 Eastfield Rd
Peterborough
Cambs PE1 4BE
Tel 01733 891771

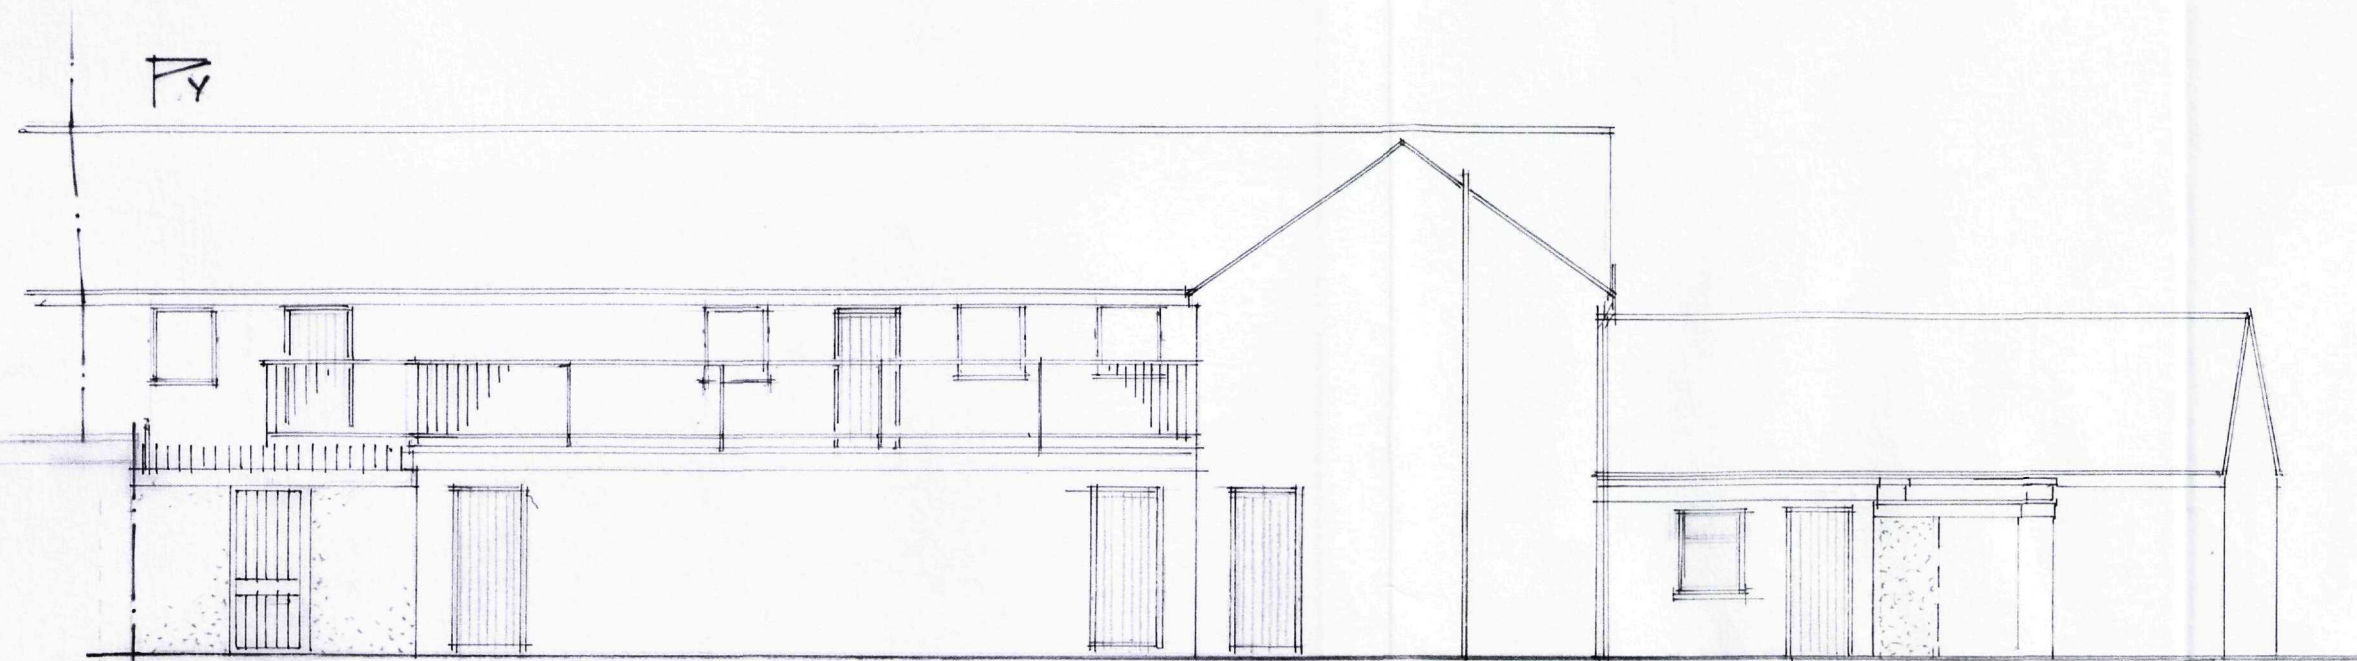


REAR ELEVATION (SW)

P-Y

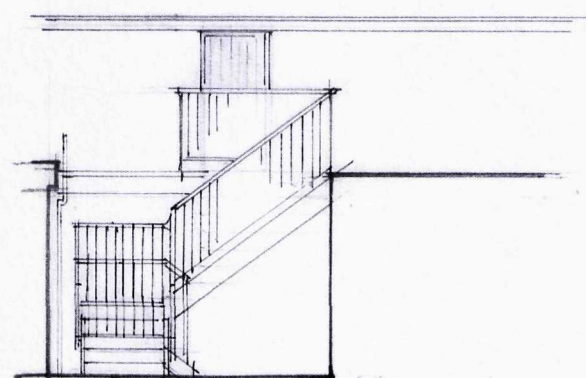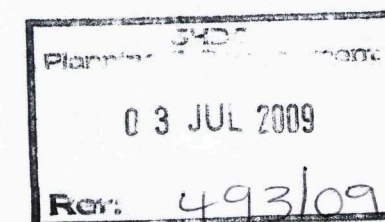

SECTIONAL ELEVATION Z-Z

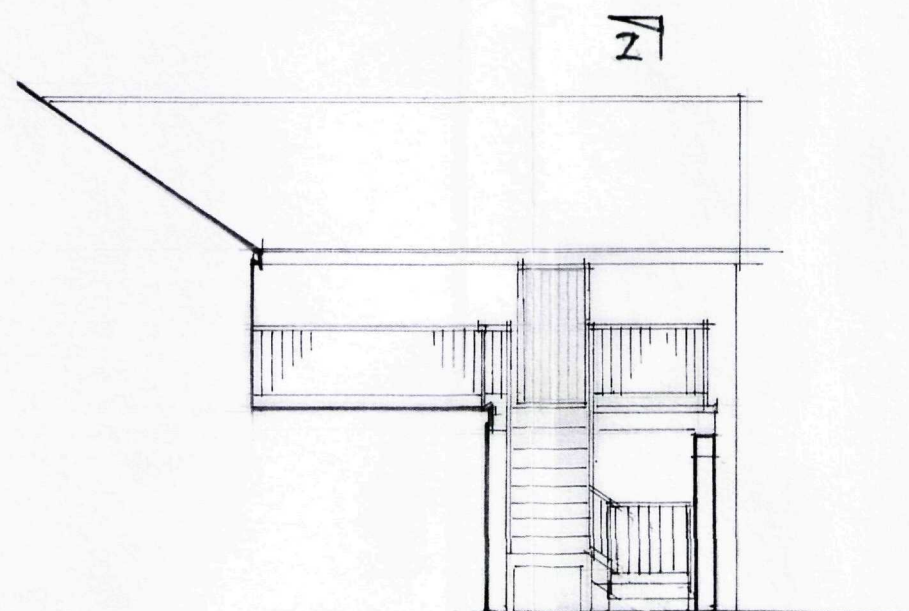

SECTIONAL ELEVATION Y-Y (NW)



Z-Y

SUPERSEDED

Proposed Change Of Use
Of Public House To Sale
Of Hot Take Away Food, &
3 Retail Unit, Including
Rear External Staircase &
Handrailing to Flat Roof At
The Five Bells
No 1 Spalding Road
Gosberton

Drg No 4144/2
Date APRIL 2009
Scale 1:100


B. Shemeld
264 Eastfield Rd
Peterborough
Cambs PE1 4BE
Tel 01733 891771

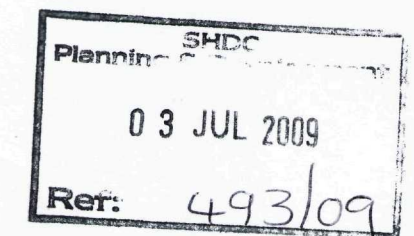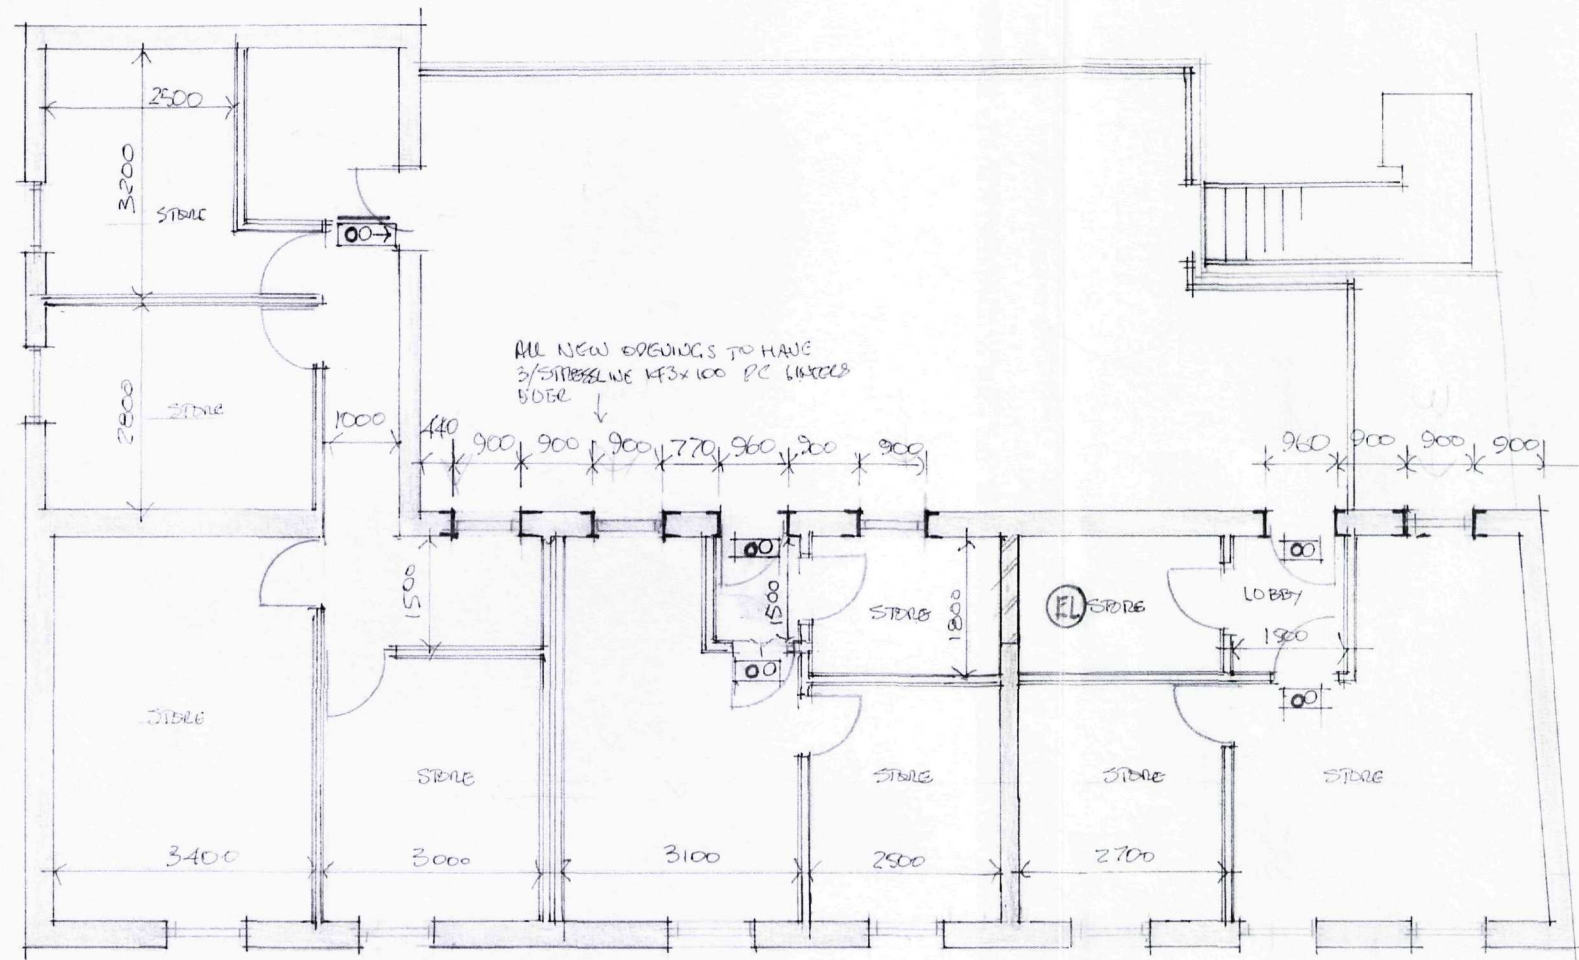

Proposed Change Of Use
Of Public House To Sale
Of Hot Take Away Food, &
3 Retail Unit, Including
Rear External Staircase &
Handrailing to Flat Roof At
The Five Bells
No 1 Spalding Road
Gosberton

Drg No 4124/4
Date April 2009
Scale 1:1000

B. Shemeld
264 Eastfield Rd
Peterborough
Cambs PE1 4BE
Tel 01733 891771

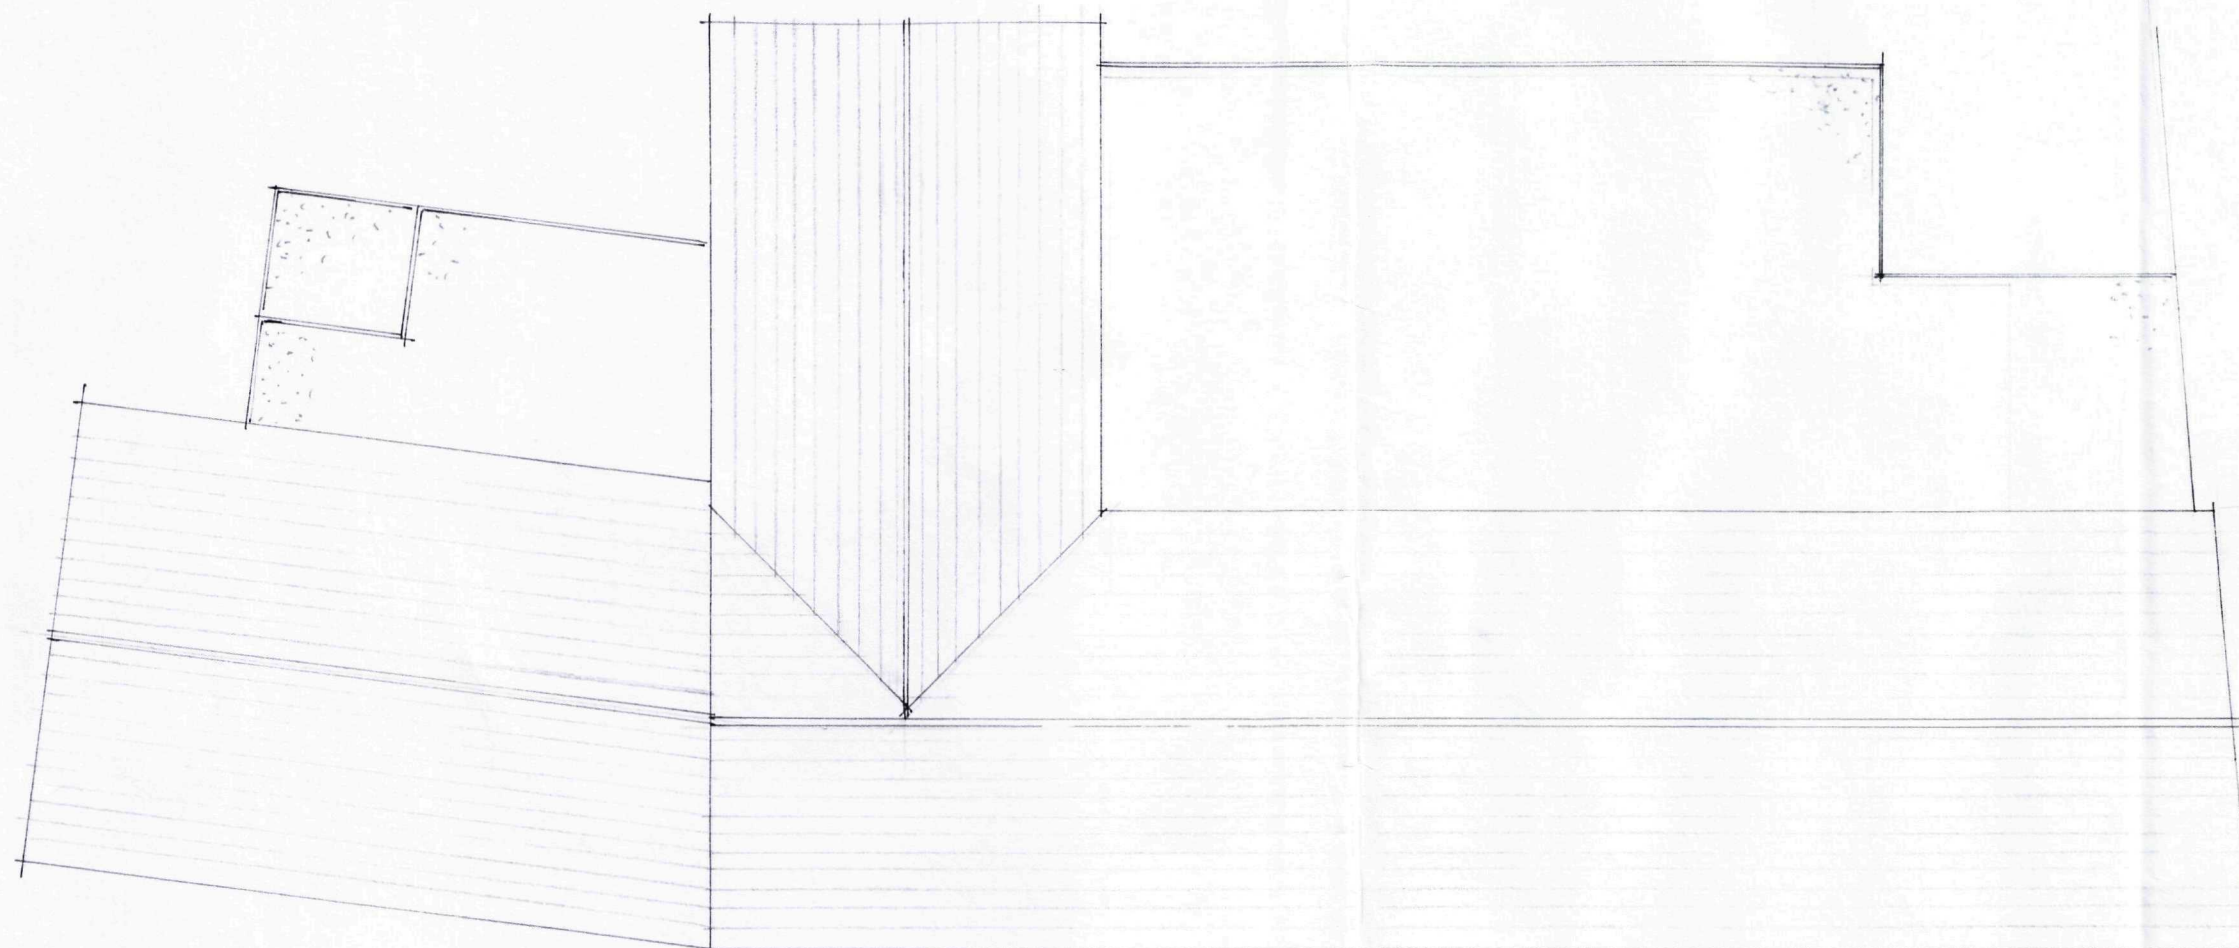


Proposed Change Of Use
Of Public House To Sale
Of Hot Take Away Food, &
3 Retail Unit, Including
Rear External Staircase &
Handrailing to Flat Roof At
The Five Bells
No 1 Spalding Road
Gosberton

SUPERSEDED

Drg No 4144/5
Date APRIL 2009
Scale 1:100

B. Shemeld
264 Eastfield Rd
Peterborough
Cambs PE1 4BE
Tel 01733 891771

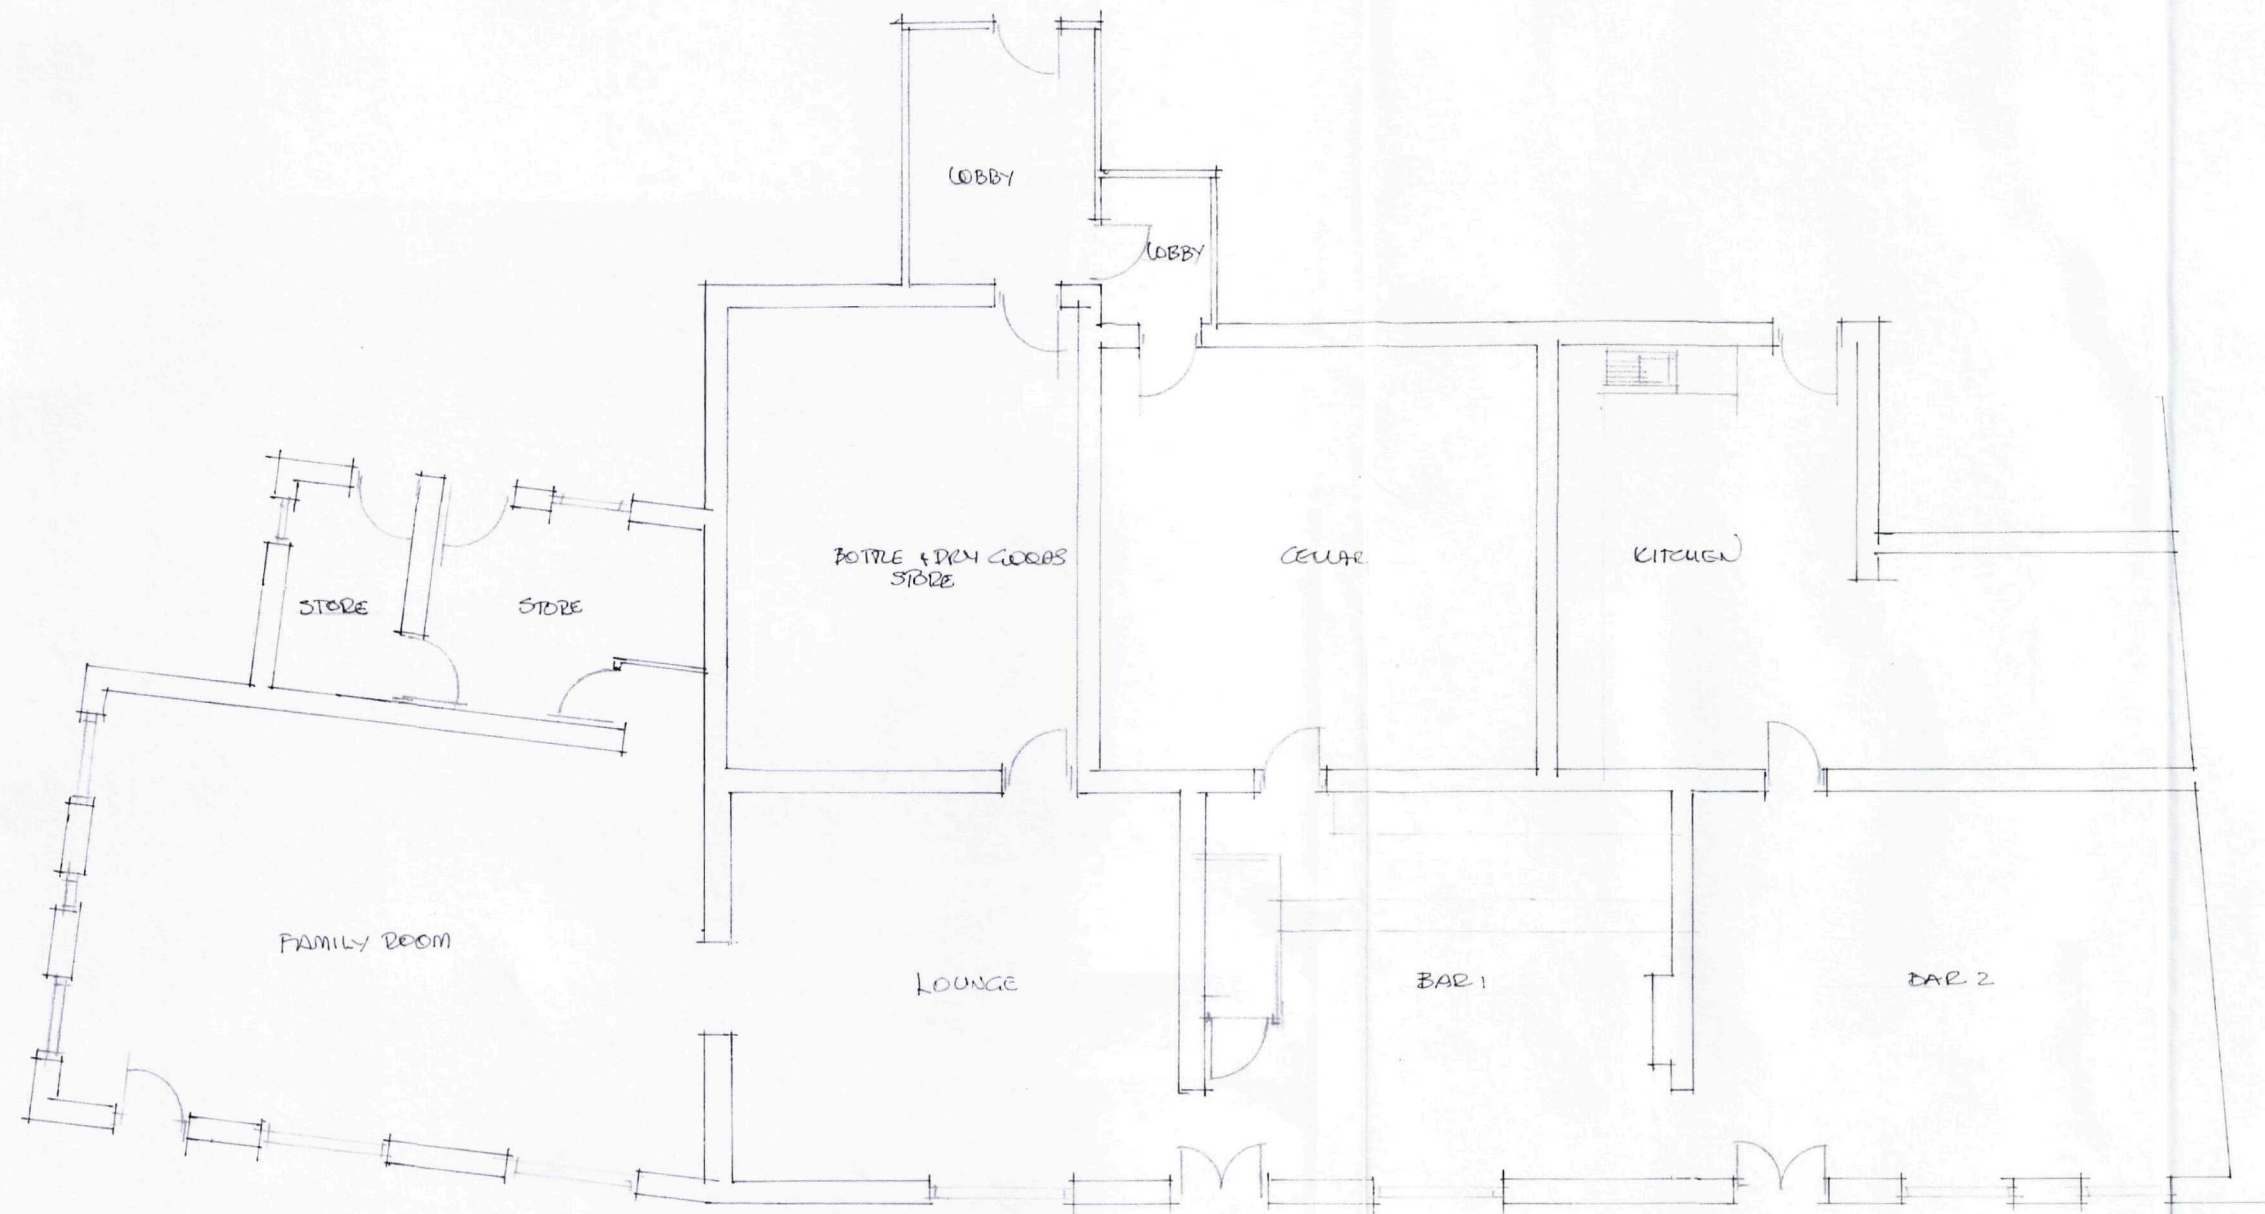

Planning	3MDC
03 JUL 2009	
Ref:	49369


The Five Bells PH
No. 1 Spalding Road
Gosberton

EXISTING GROUND FLOOR

SUPERSEDED

Drg No 4144/8
Date JUNE 2009
Scale 1:100

B. Shemeld
264 Eastfield Rd
Peterborough
Cambs
PE1 4BE
Tel 01733 891771

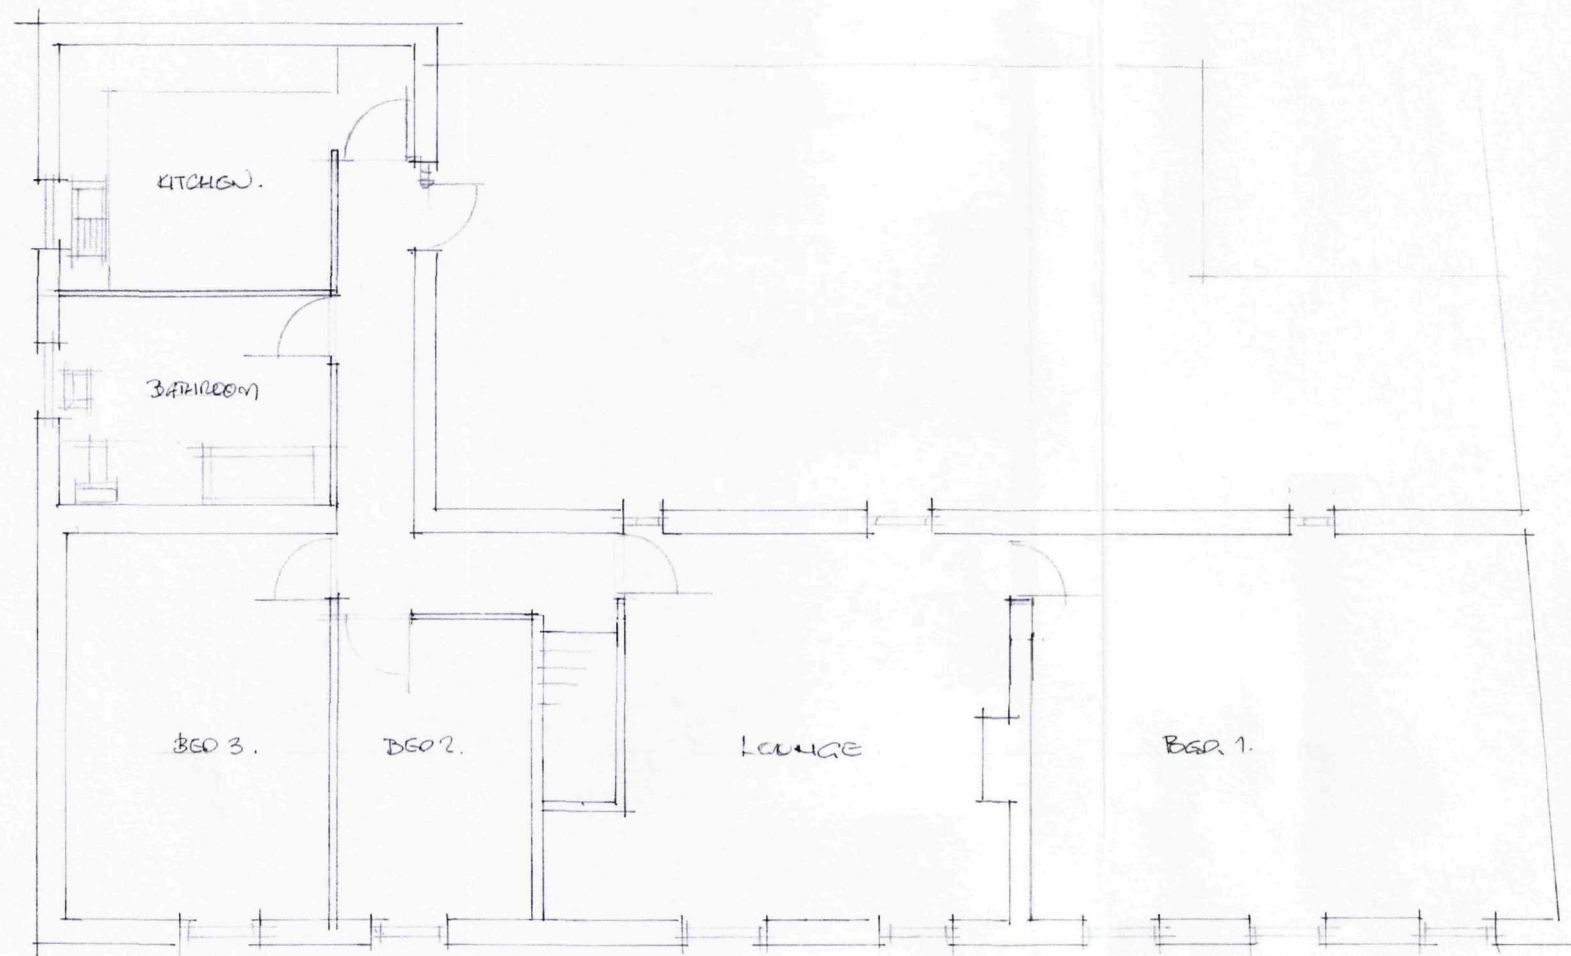

The Five Bells PH
No. 1 Spalding Road
Gosberton

EXISTING 1st Floor

SUPERSEDED

Drg No 4149/9
Date JUNE 2009
Scale 1:100

B. Shemeld
264 Eastfield Rd
Peterborough
Cambs
PE1 4BE
Tel 01733 891771