

PLANTING SCHEDULE - HEDGES				
Hedge	Species	Qty	Height on planting / density of planting	maximum height / mature height
H1	Hawthorn hedge	5 per m	200 mm centres, 600mm high on planting	considered grown / 2000mm

PLANTING AND AFTERCARE


All ground to be properly cultivated and fitted prior to planting, and treated with slow release fertiliser. Weeds and foliage material including cuttings must be removed from the site and disposed of responsibly. All structures to be planted at corners specified and retained in completion. All trees to be planted at a minimum of 10m from the boundary and to be at least 100mm higher than the tallest height of the tree to ensure that windlight is shown to the ground. Shrubs and trees to be watered 1 to 2 times per week. Any damage to the site must be reported to the client immediately. All trees and shrubs are to be maintained for a five year period beginning with the date of completion of the scheme and during that period all losses will be made good.

TREES - PLANTING AND MAINTENANCE SCHEDULE


New Trees

T1. Malberry


New trees to be half standard 1800 mm high with well-developed fibrous roots. On windward side provide pressure treated timber stakes to support bottom 3rd of tree. All trees to be planted at a minimum of 10m from the boundary and to be at least 100mm higher than the tallest height of the tree to ensure that windlight is shown to the ground. Shrubs and trees to be watered 1 to 2 times per week. Any damage to the site must be reported to the client immediately. All trees and shrubs are to be maintained for a five year period beginning with the date of completion of the scheme and during that period all losses will be made good.

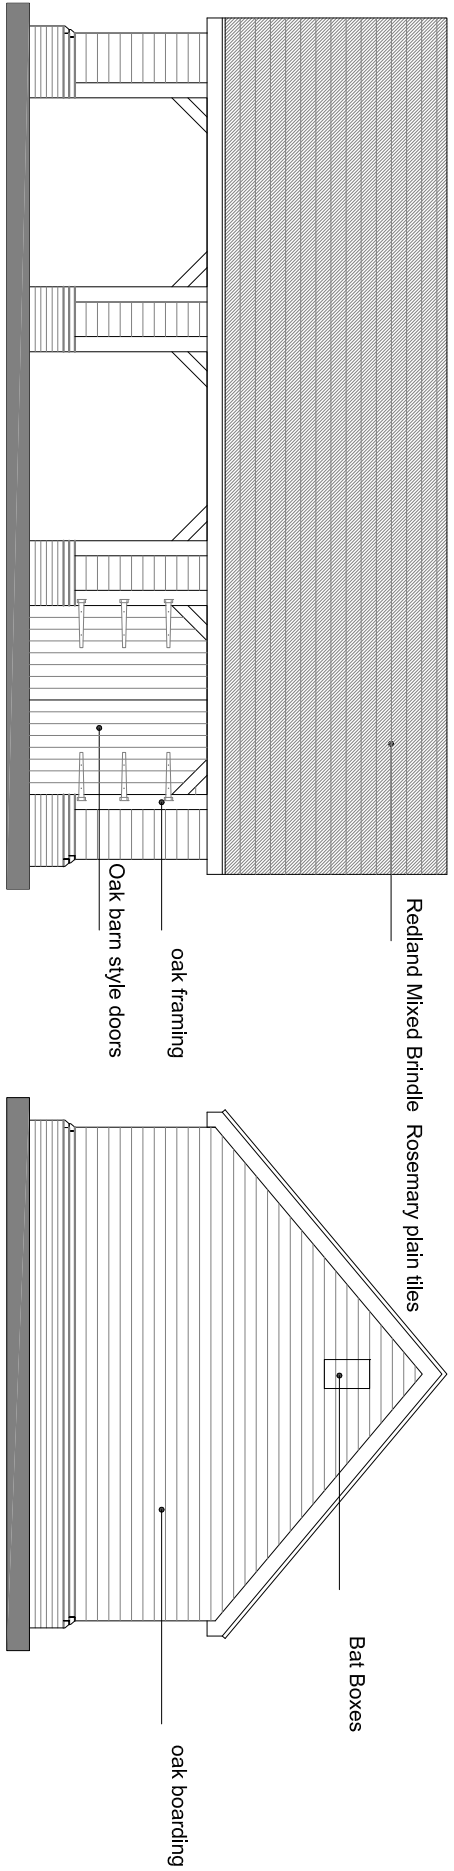


PROPOSED GARAGE ELEVATIONS

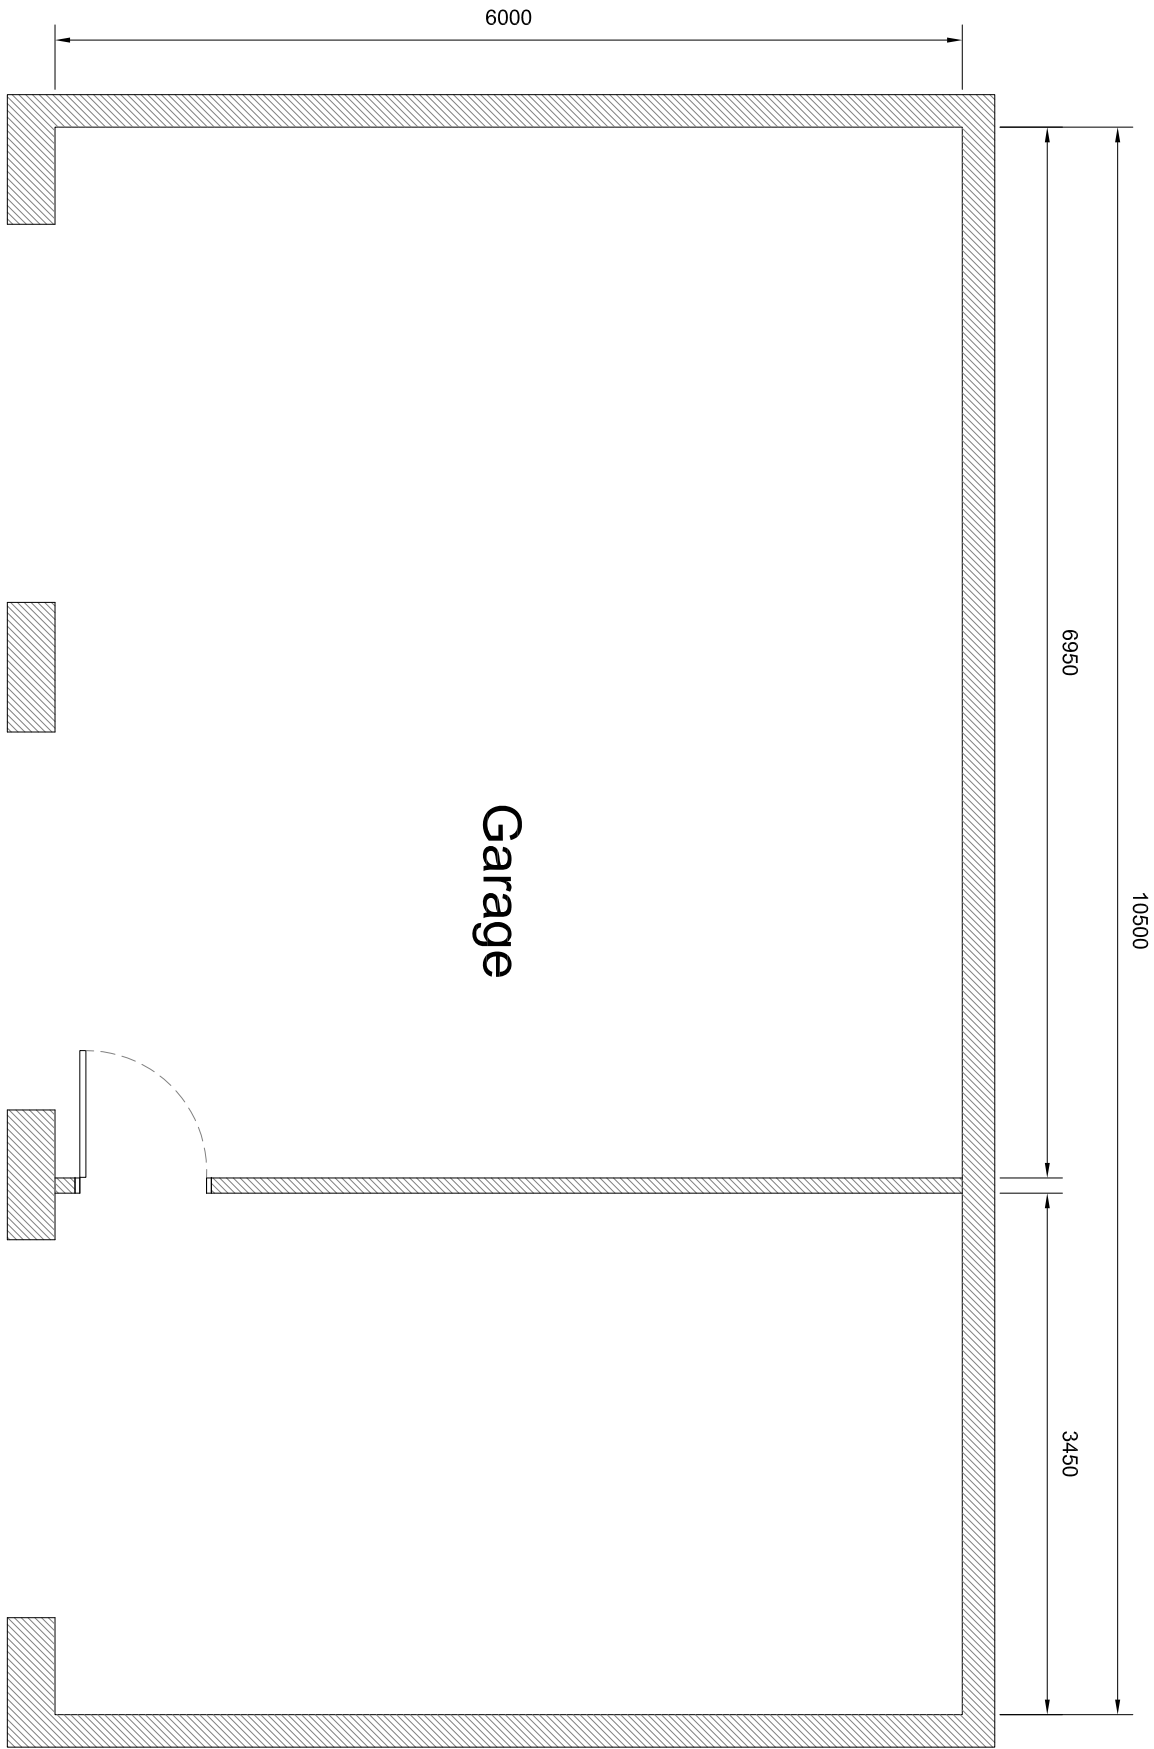

PROPOSED GARAGE FLOOR PLAN

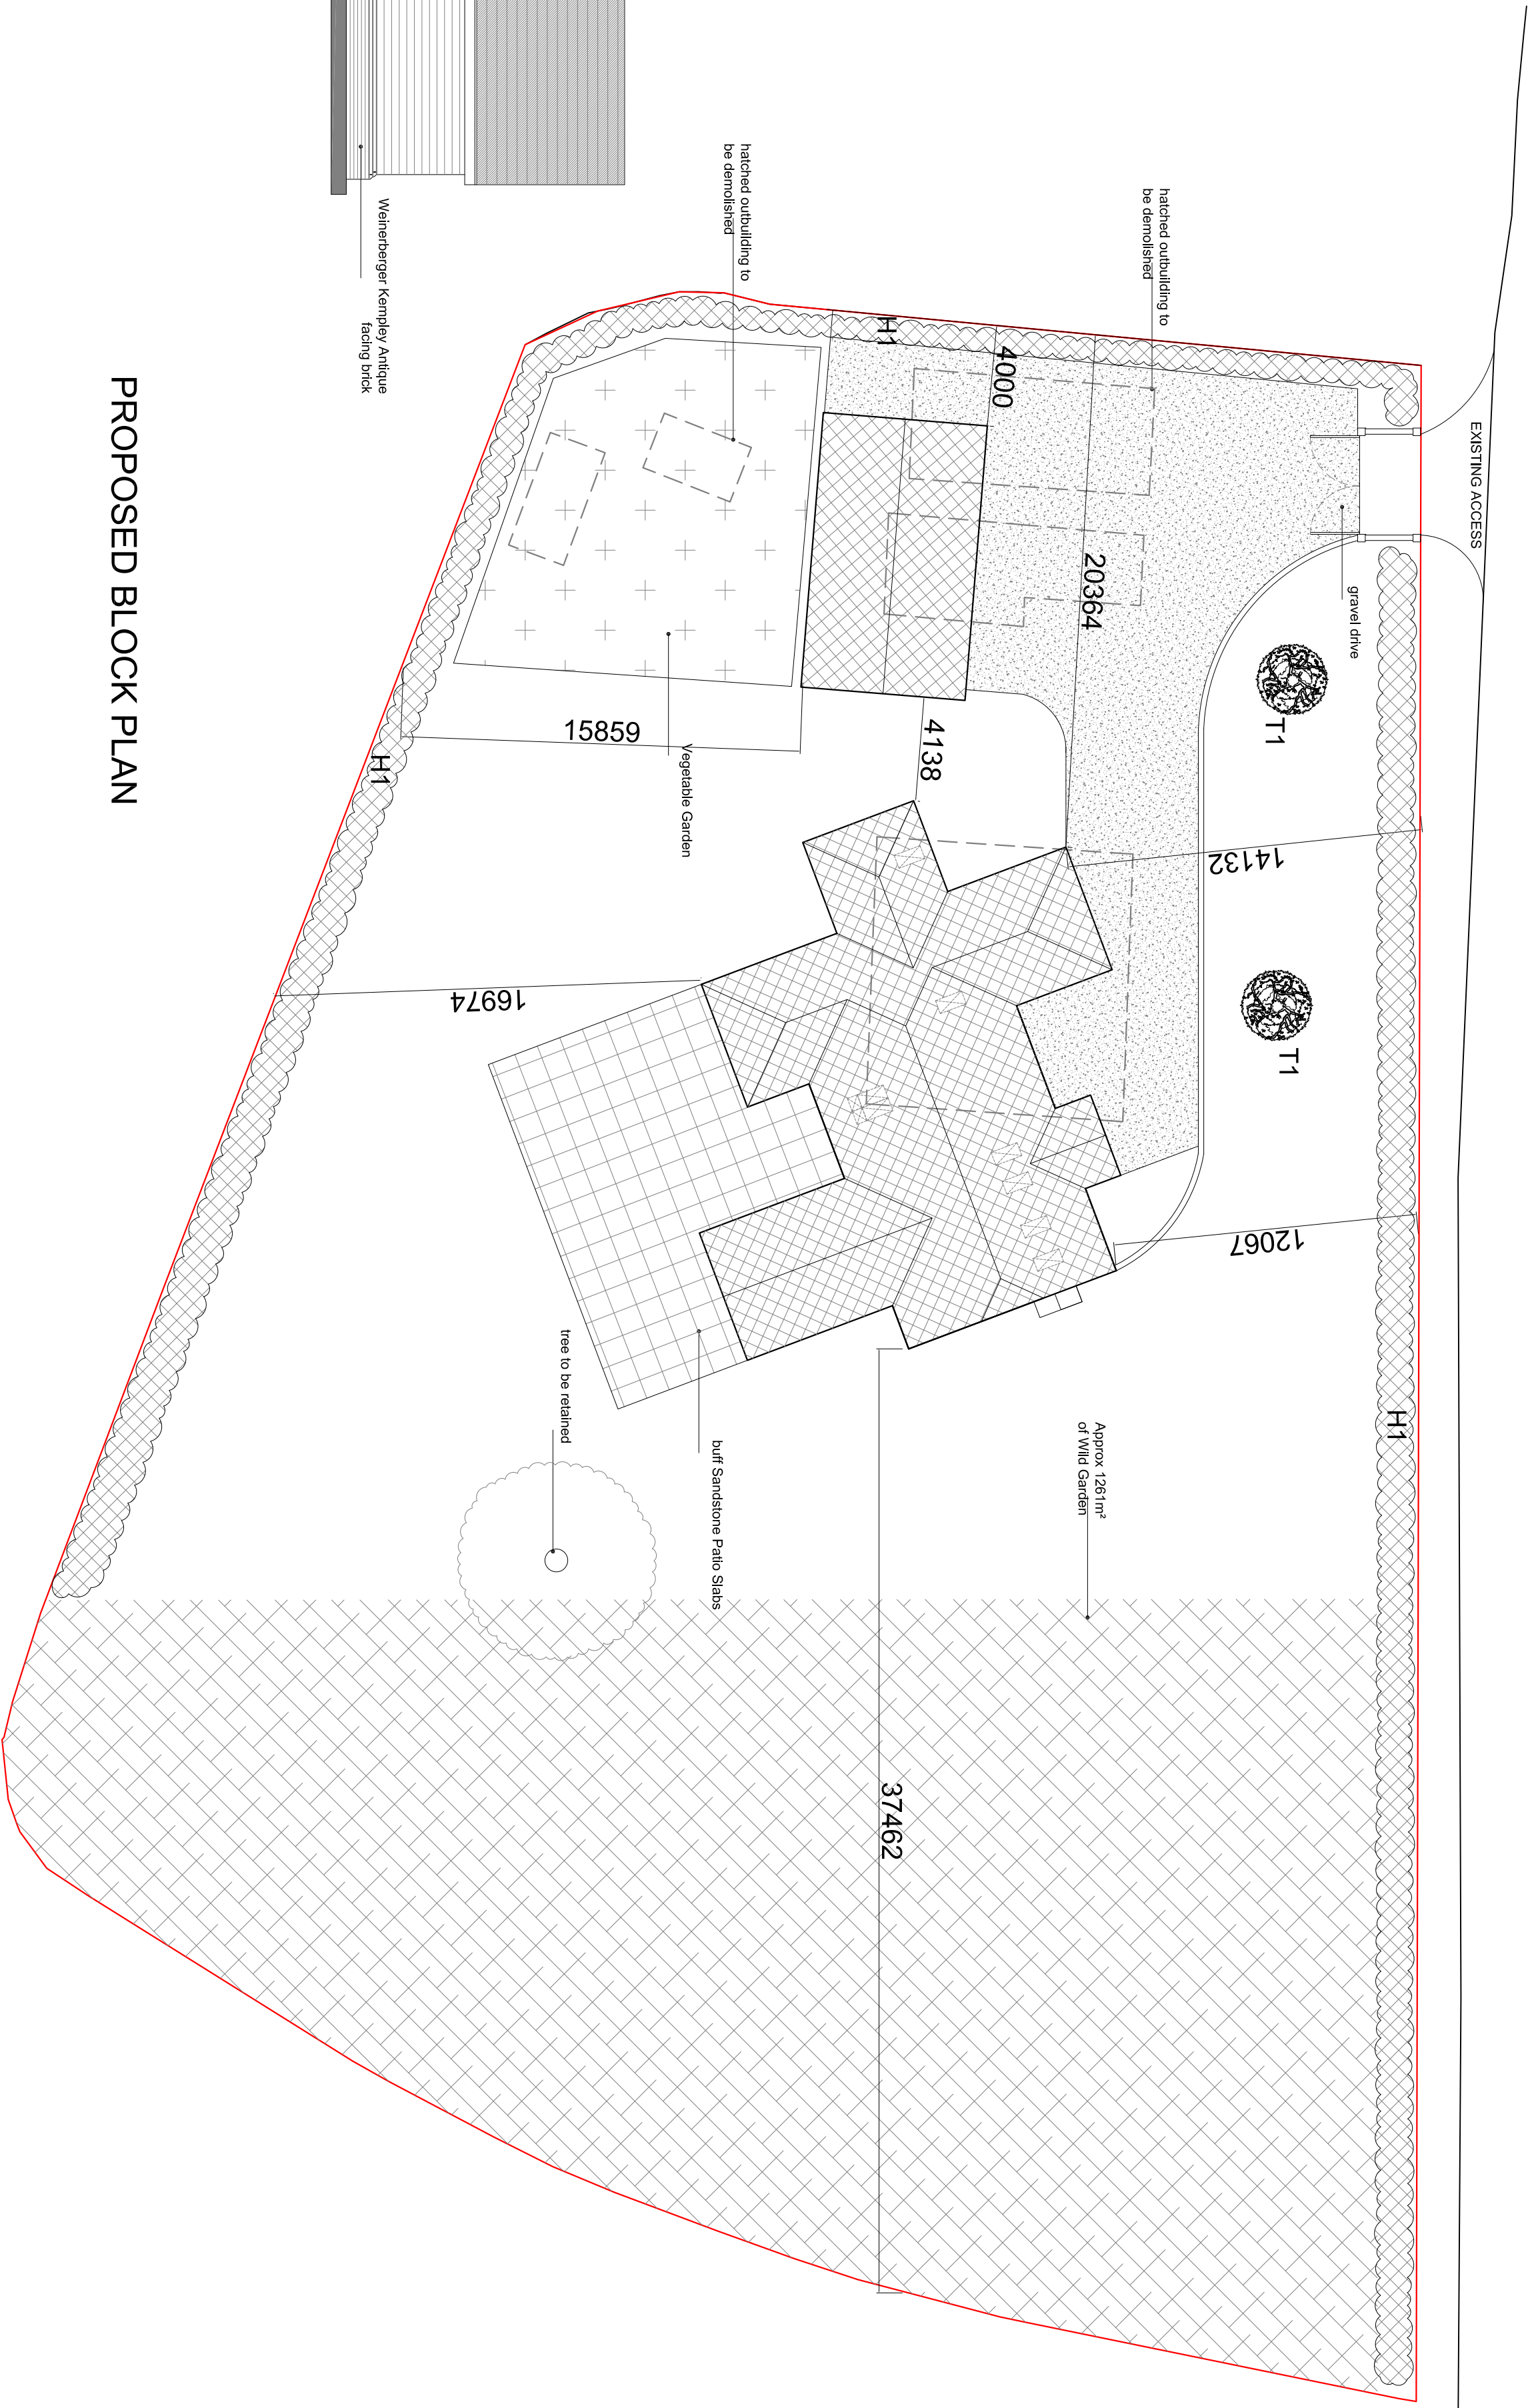

PROPOSED BLOCK PLAN

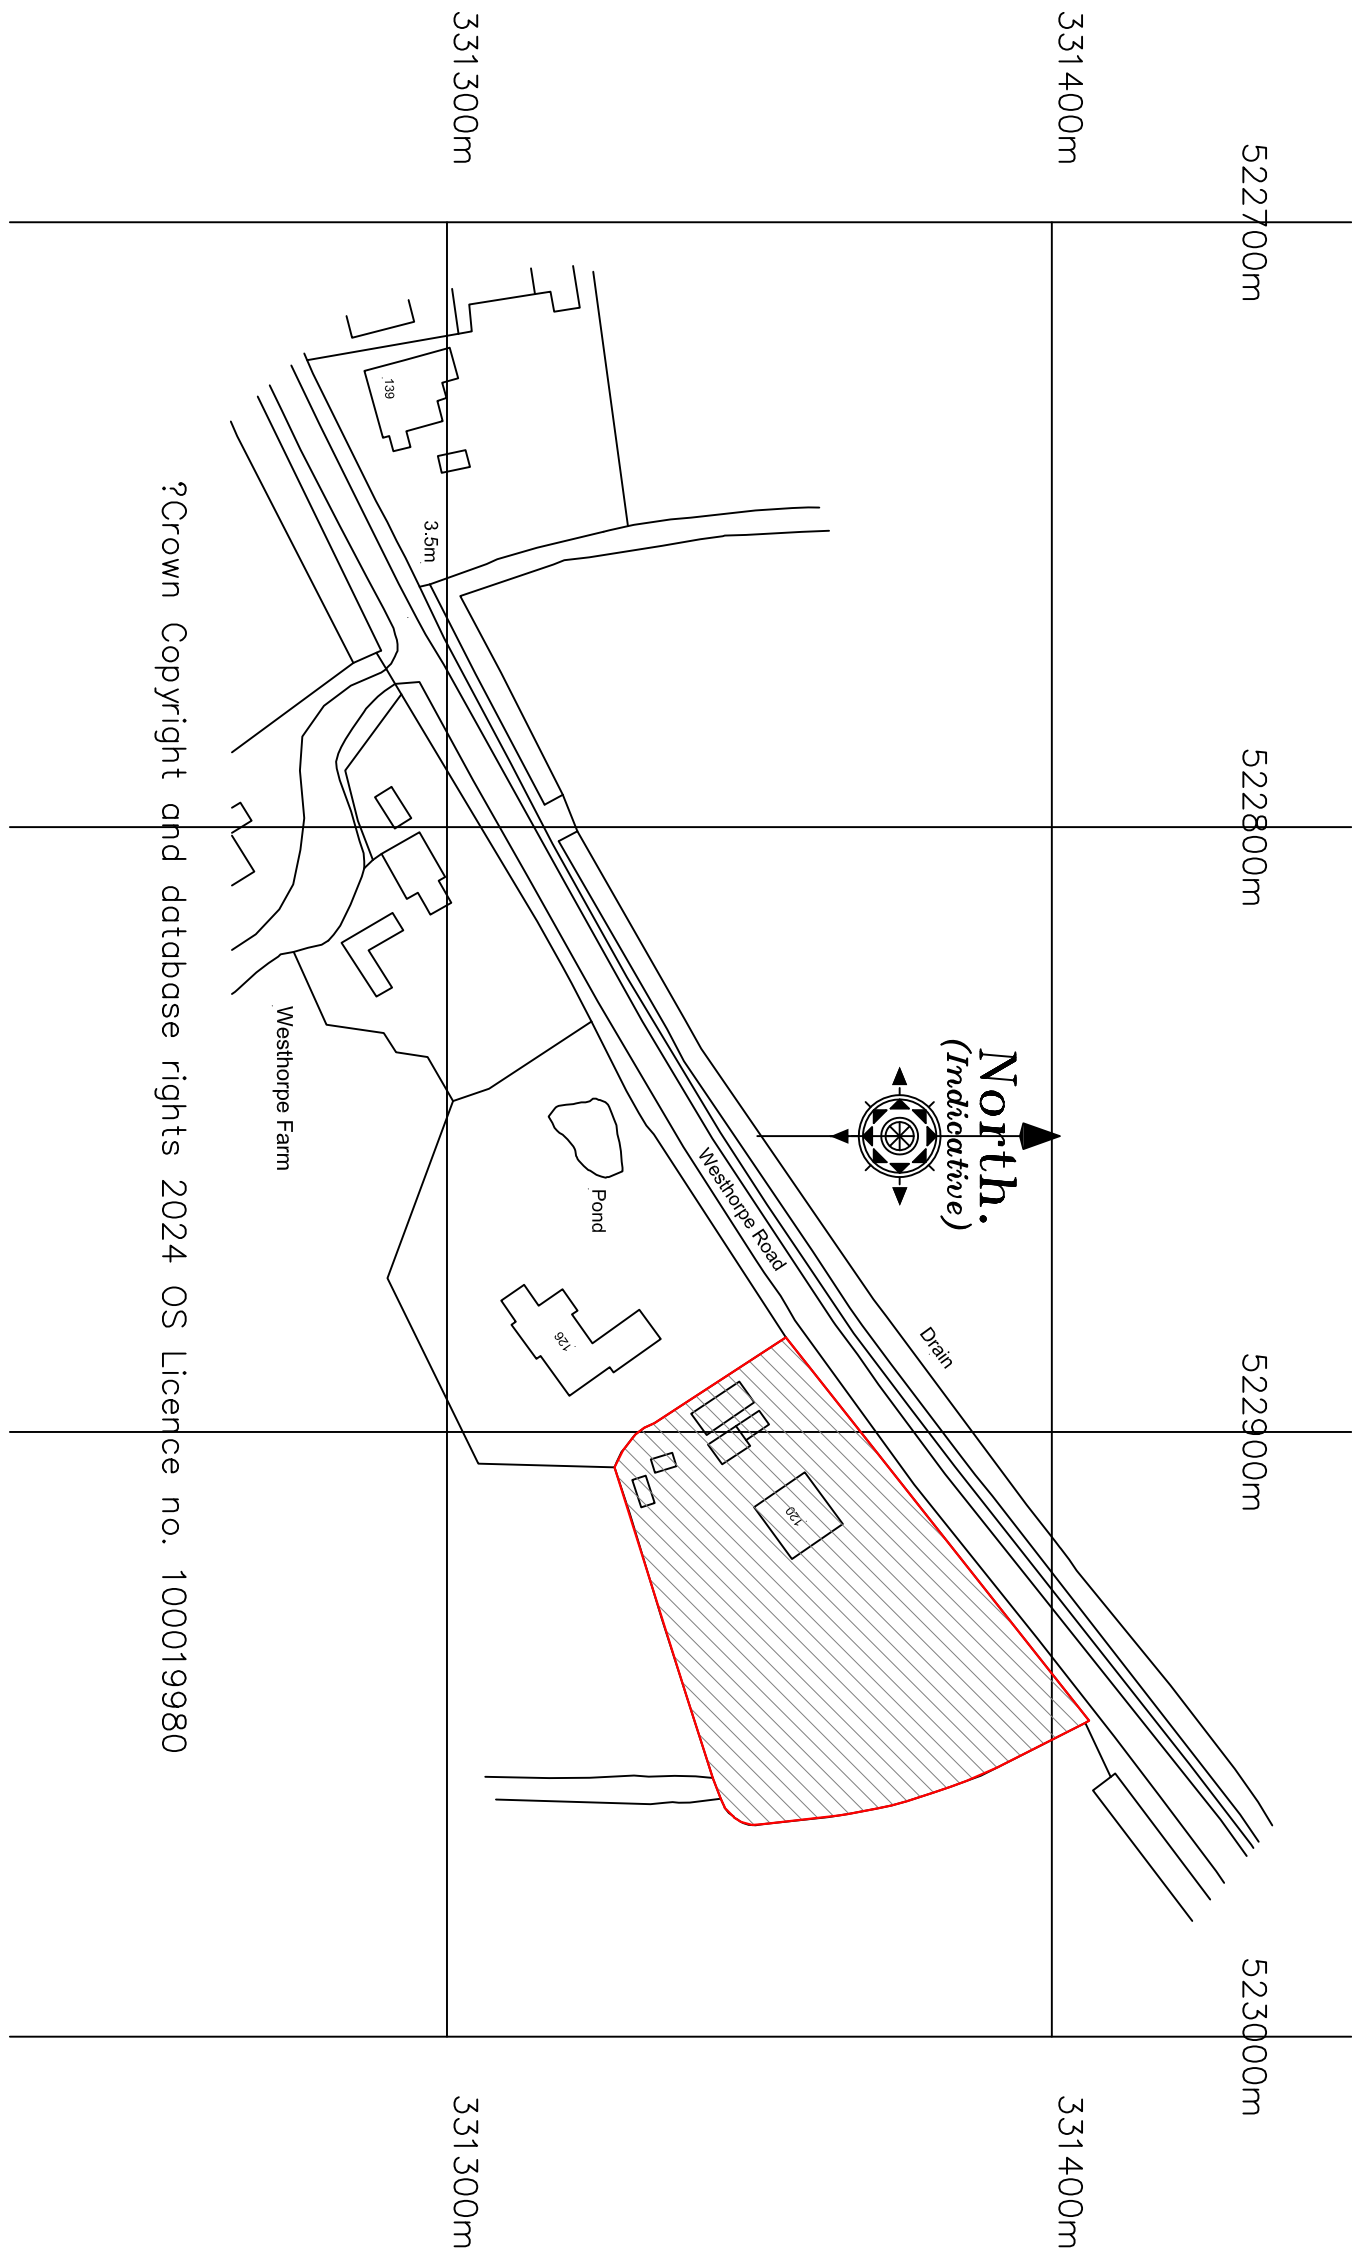

Revisions	Date	Drawn	Description
-----------	------	-------	-------------

Client **TAWNY HOMES**
Project **Proposed Replacement Dwelling, Westhope Rd, Gosberton**
Drawing **Planning (Garage, Block and Location Plans)**

Scale **1:50, 1:100, 1:200, 1:1250 @ A1**
Drawn **AWM** Checked **TAC** Date **20/05/24**
Trevor A Day RIBA Ltd, 14 Old Fenliske Road, Weston Hills, Spalding, Lincs, PE12 6DD
01406 380027 trevor@tdayarchitects.co.uk