



DO NOT SCALE THIS DRAWING. THE CONTRACTOR IS DEEMED TO HAVE CHECKED ALL DIMENSIONS ON SITE AND REPORT ANY DISCREPANCIES TO OGLESBY & LIMB LTD. THE CONTENTS OF THIS DRAWING ARE COVERED BY COPYRIGHT AND REMAIN THE PROPERTY OF OGLESBY & LIMB LTD. WRITTEN APPROVAL MUST BE OBTAINED FROM OGLESBY & LIMB LTD PRIOR TO DUPLICATION OR REPRODUCTION OF THIS DRAWING OR ITS CONTENTS. ANY DIMENSIONS NOT SHOWN ARE TO BE CHECKED AND AGREED WITH OGLESBY & LIMB LTD.

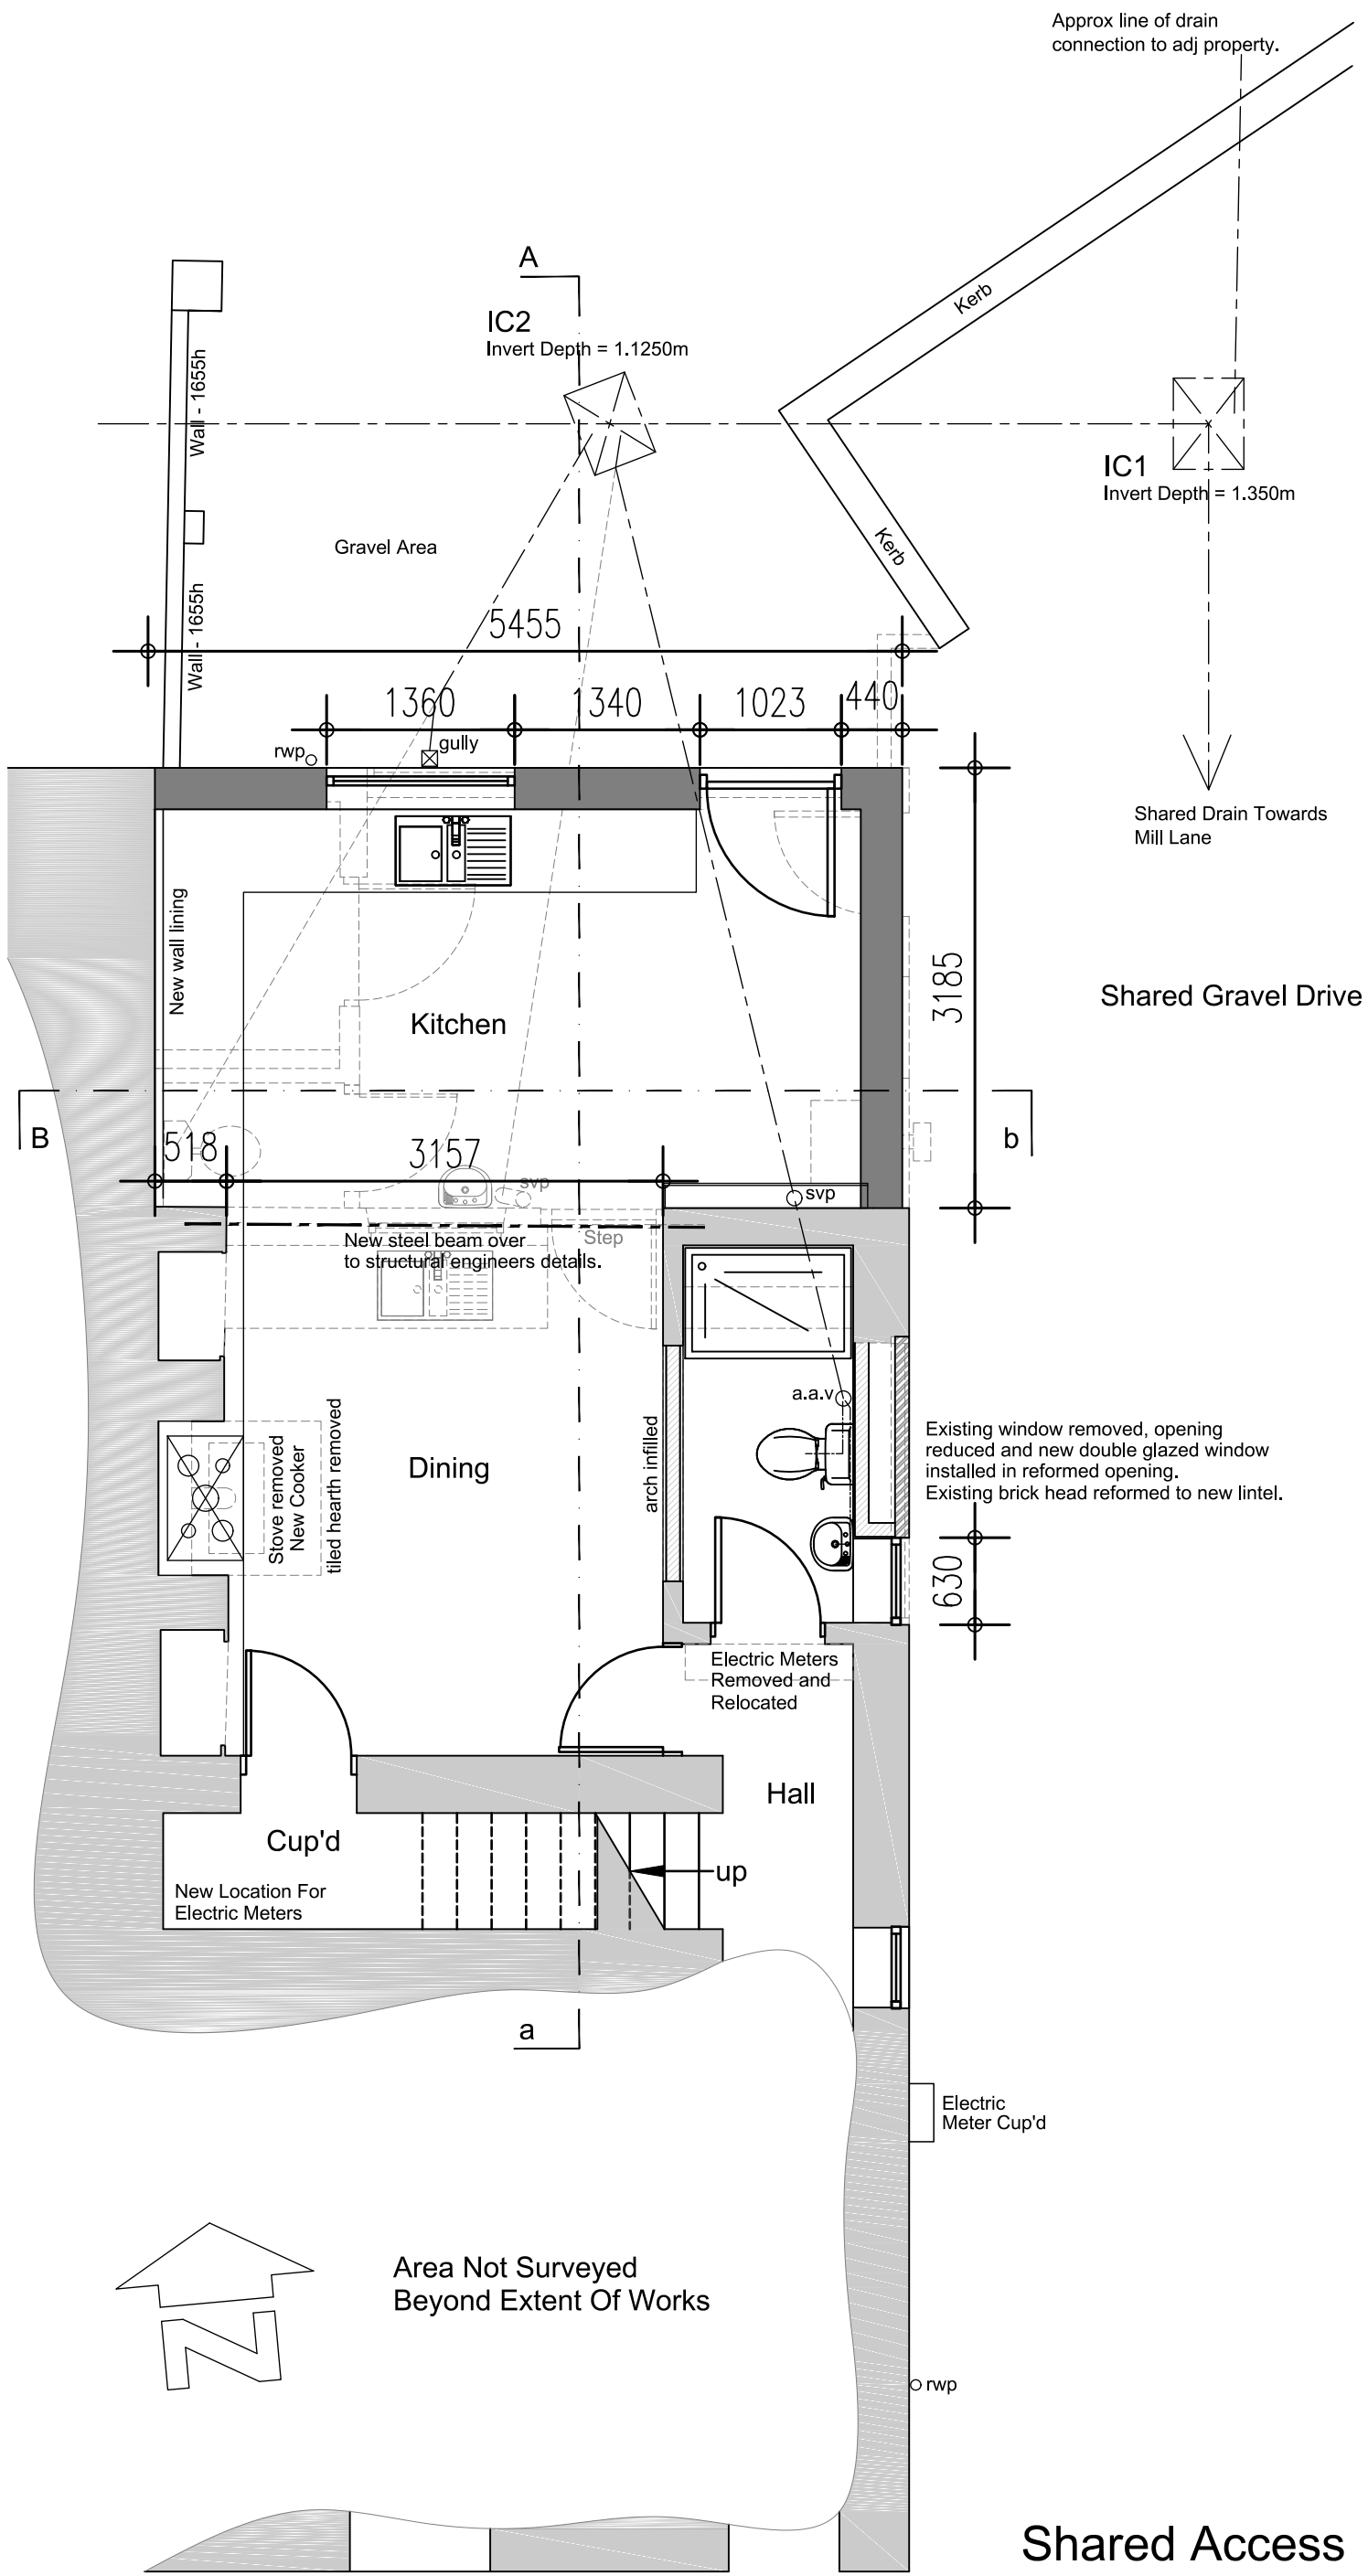


(Part) Ground Floor Layout Plan

SCALE 1 : 50
SCALE 1 : 1

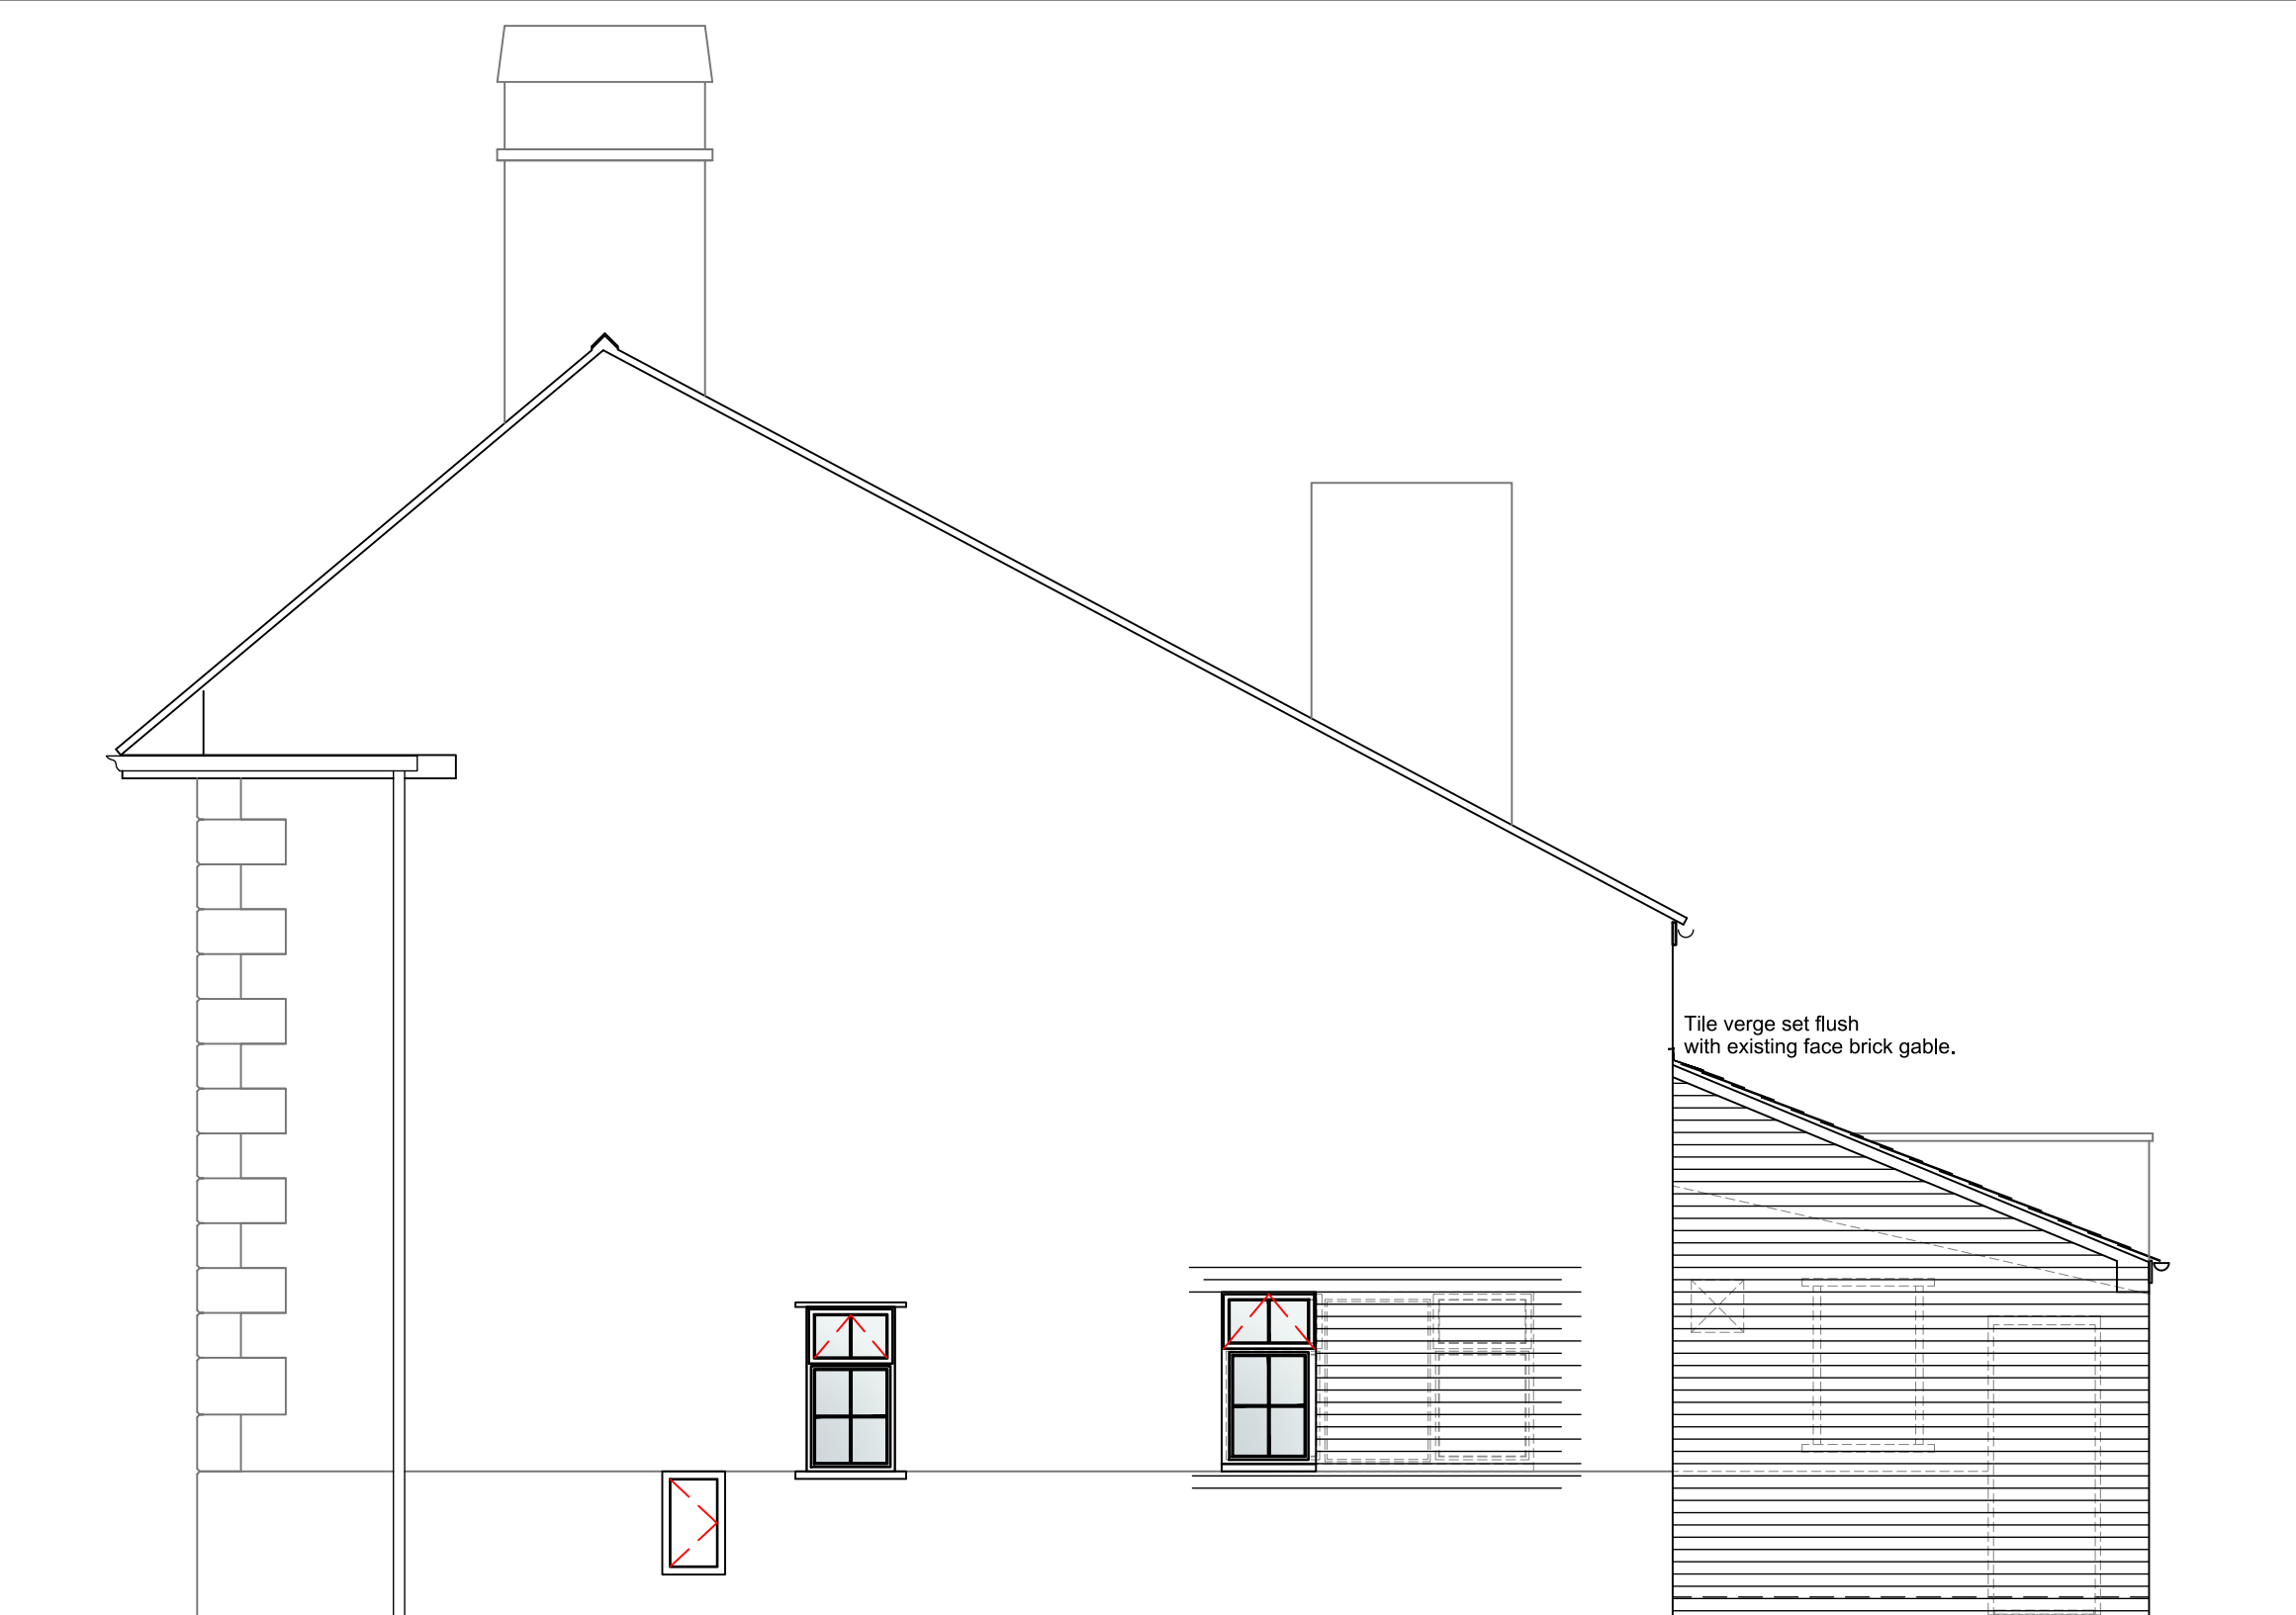


Side Elevation

SCALE 1 : 50
SCALE 1 : 1

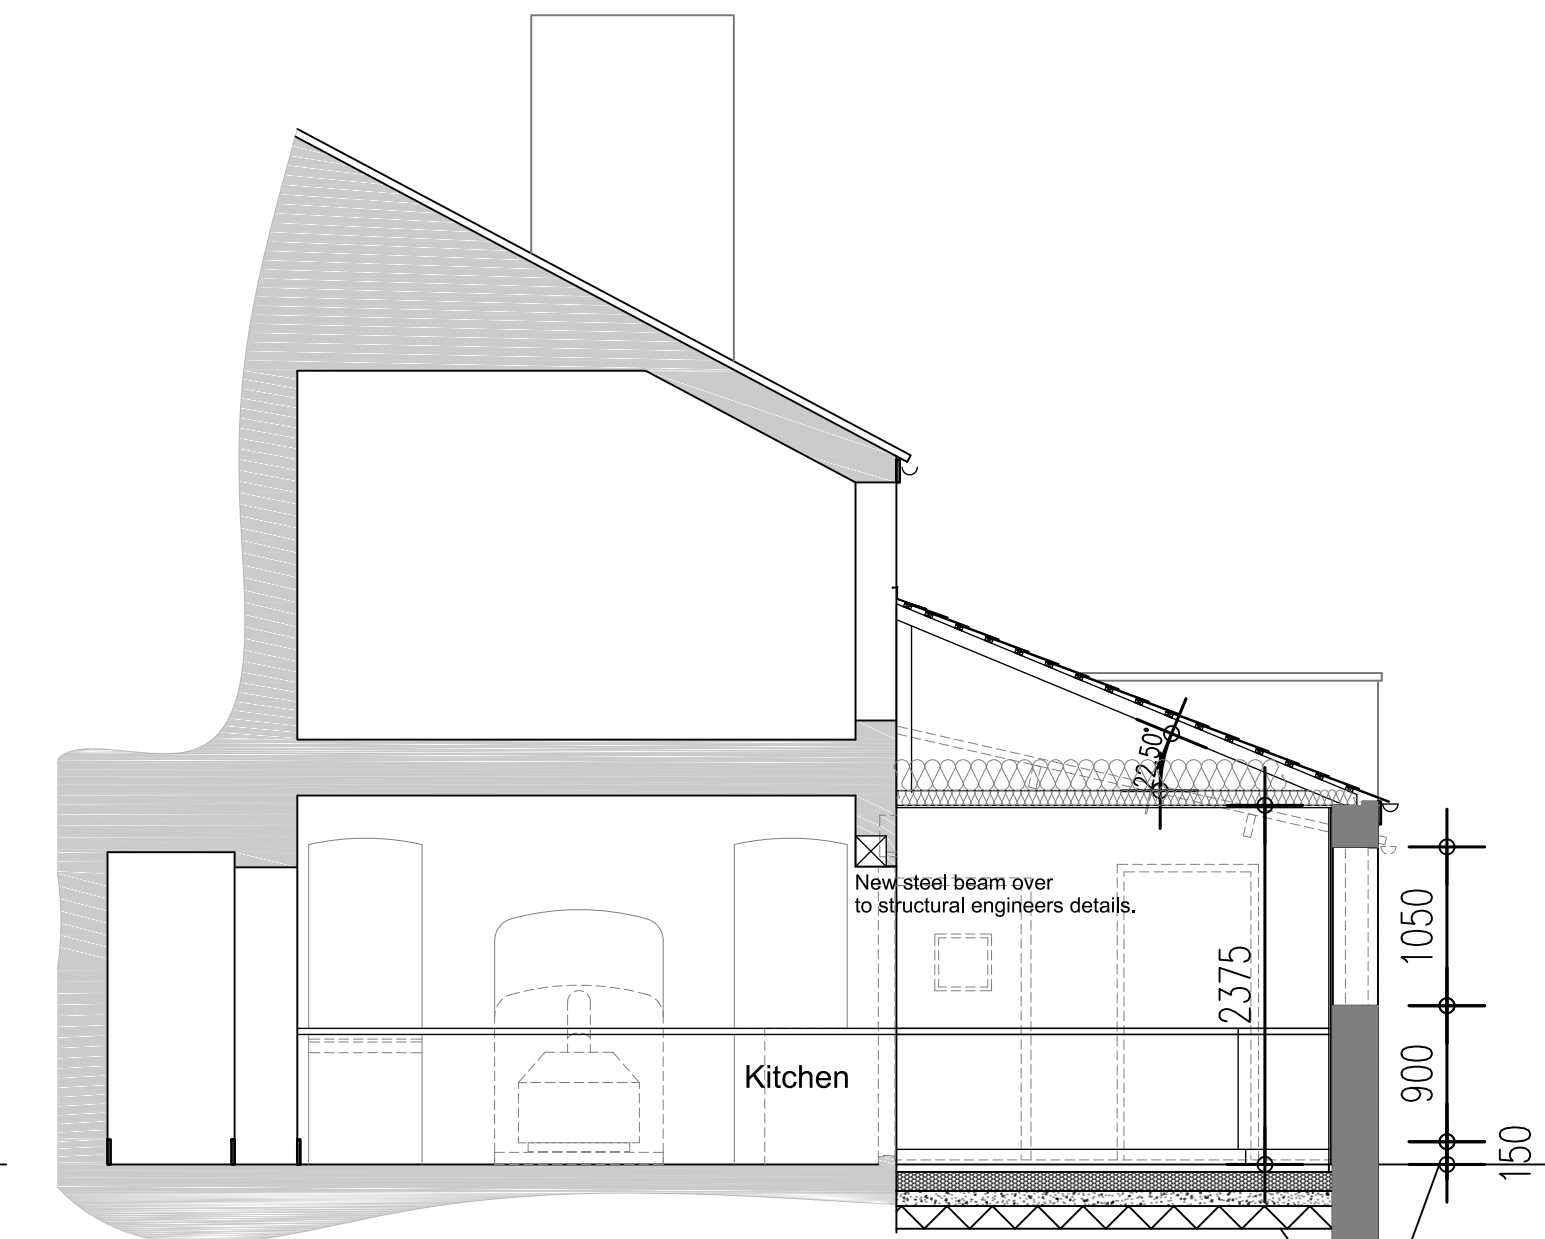

Section A-a

SCALE 1 : 50
SCALE 1 : 1

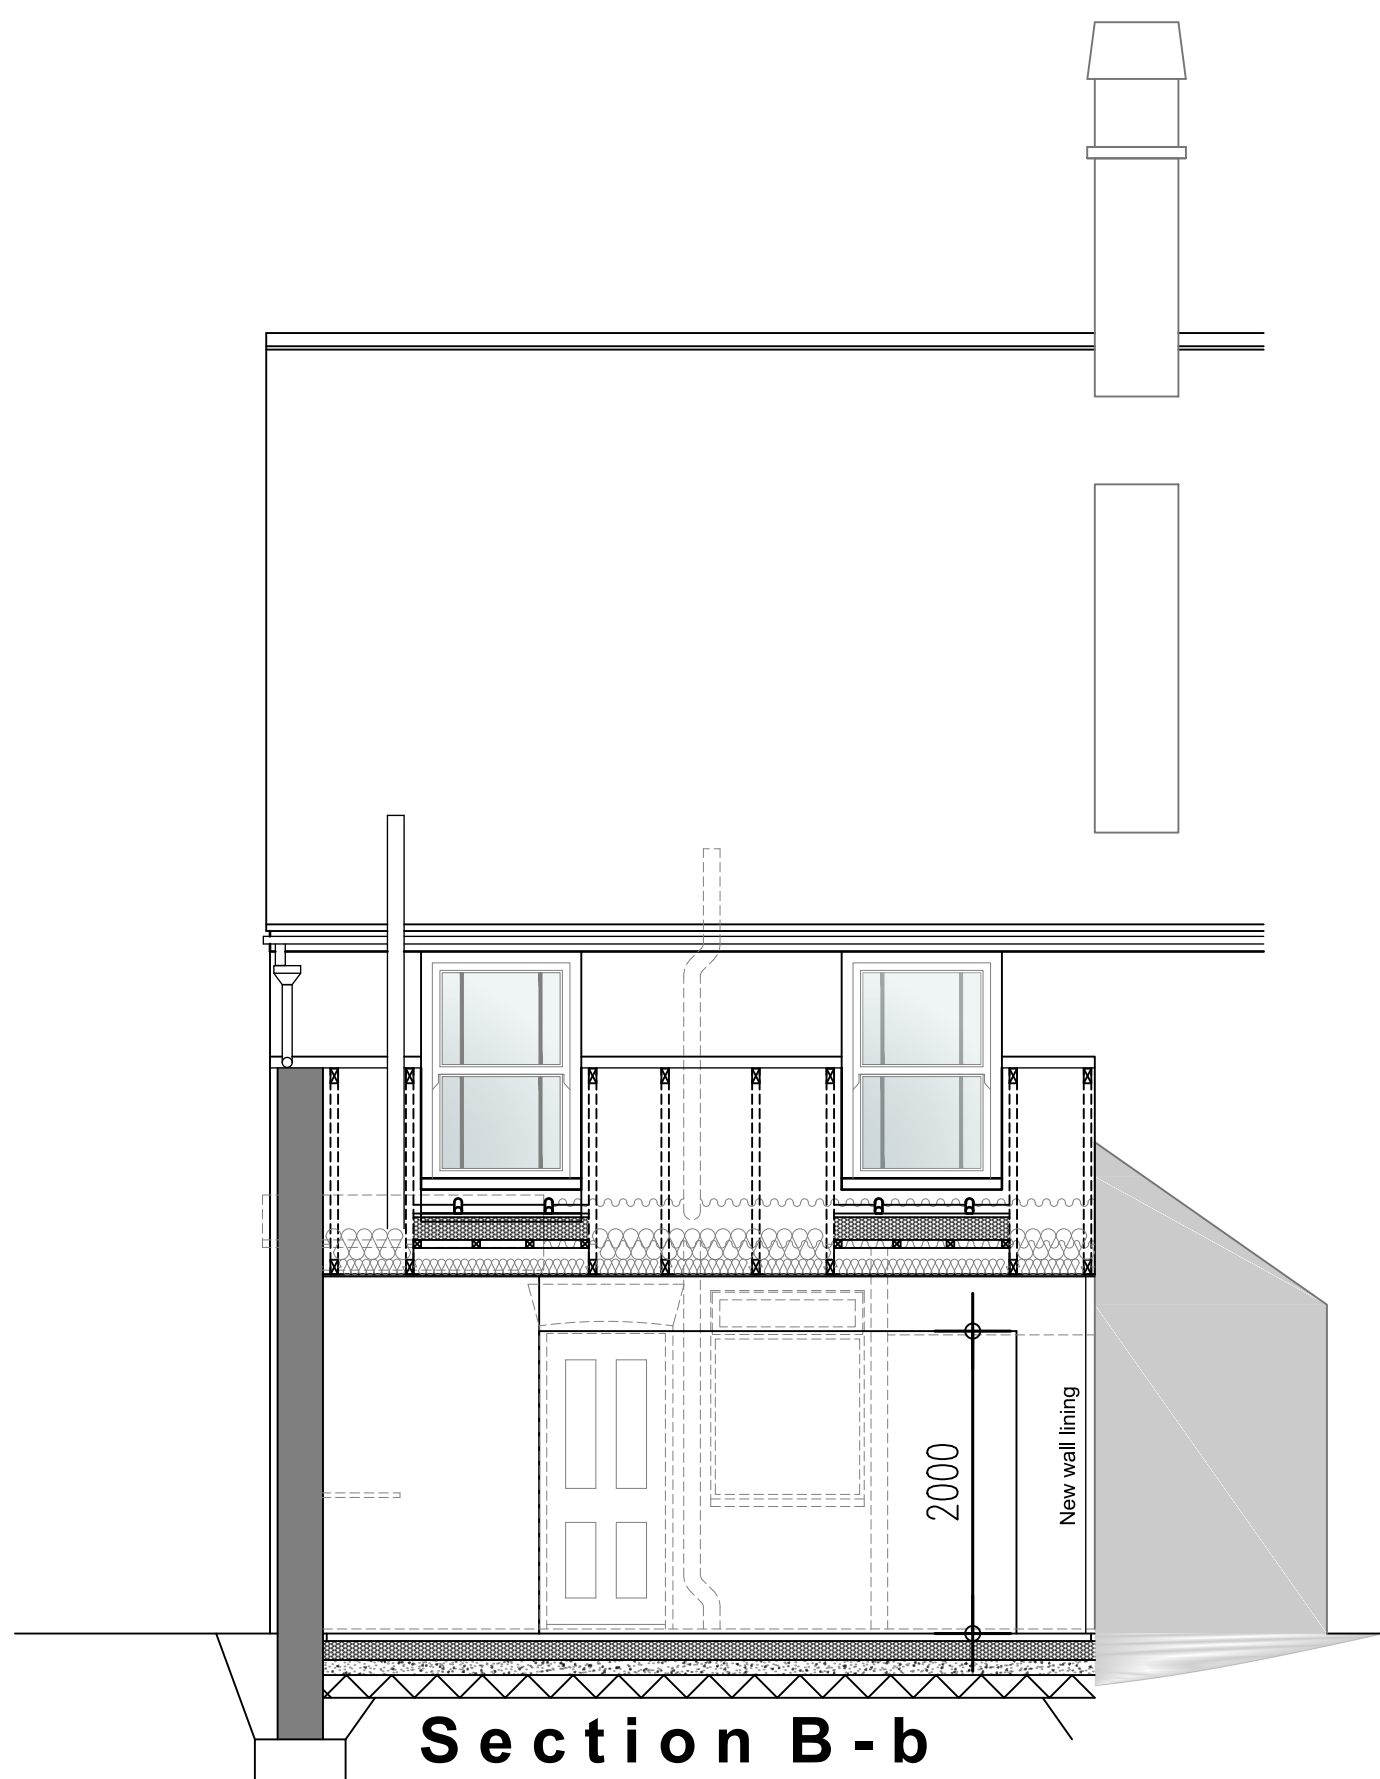

Section B-b

SCALE 1 : 50
SCALE 1 : 1



Rear Elevation

SCALE 1 : 50
SCALE 1 : 1

A	Jun'15	Wall lining removed across chimney and w/top and cooker position shown as clients request.	CLS
Ref.	Date	Description	Initial

Oglesby & Limb Ltd
Chartered Architect
Suites 4 & 5, Market Chambers
12 Market Place, Spalding, Lincs
PE11 1SL
Tel: 01775 761196
e-mail: design@o-l-ltd.co.uk

O&L

Client:
Mr K Sylvester

Project:
Proposed alterations and extension to 14 Mill Lane, Gosberton, Spalding, Lincolnshire, PE11 4NN

Drawing Title:
Dwelling plans, elevations and section as proposed.
LBC & PLANNING APPLICATION ISSUE

Date:	May 2015	Scale:	as shown
Drawn by:	CLS	Checked by:	AJO

Drawing Number:	Rev:
A1144 - 10	A