




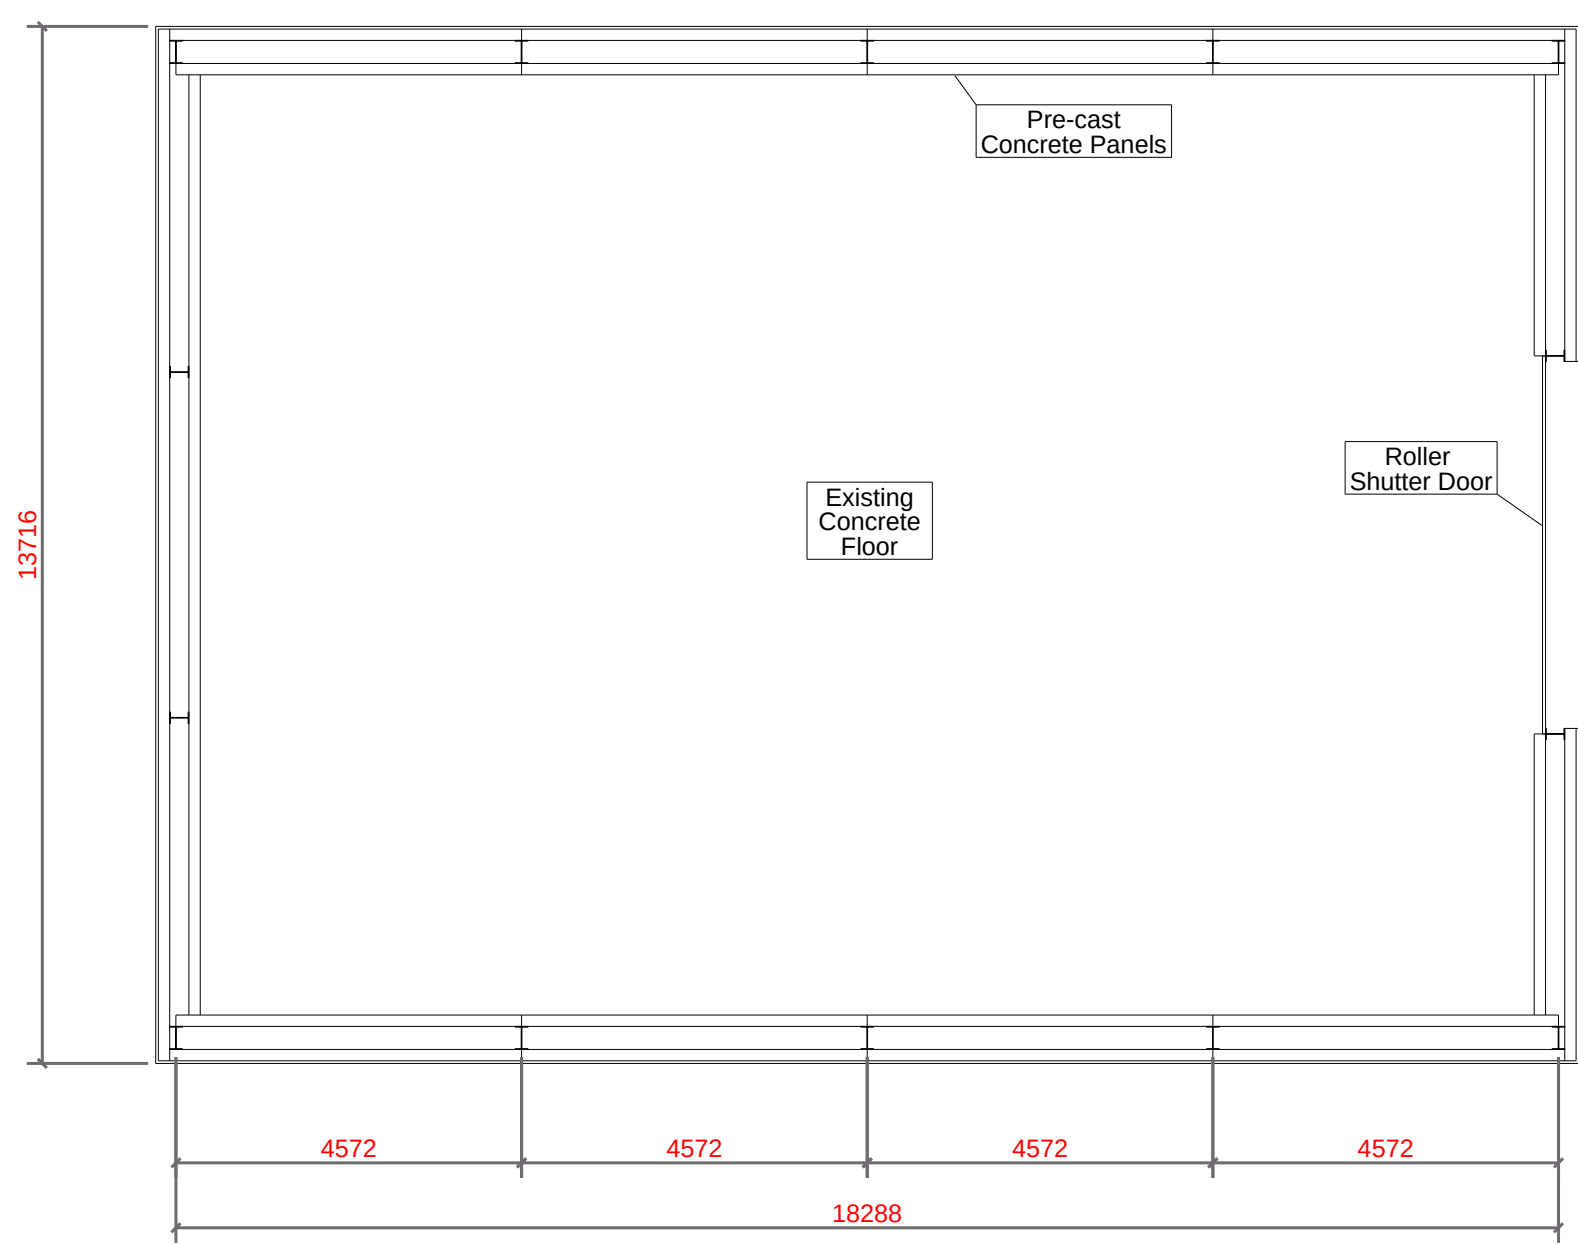


Floor Plan

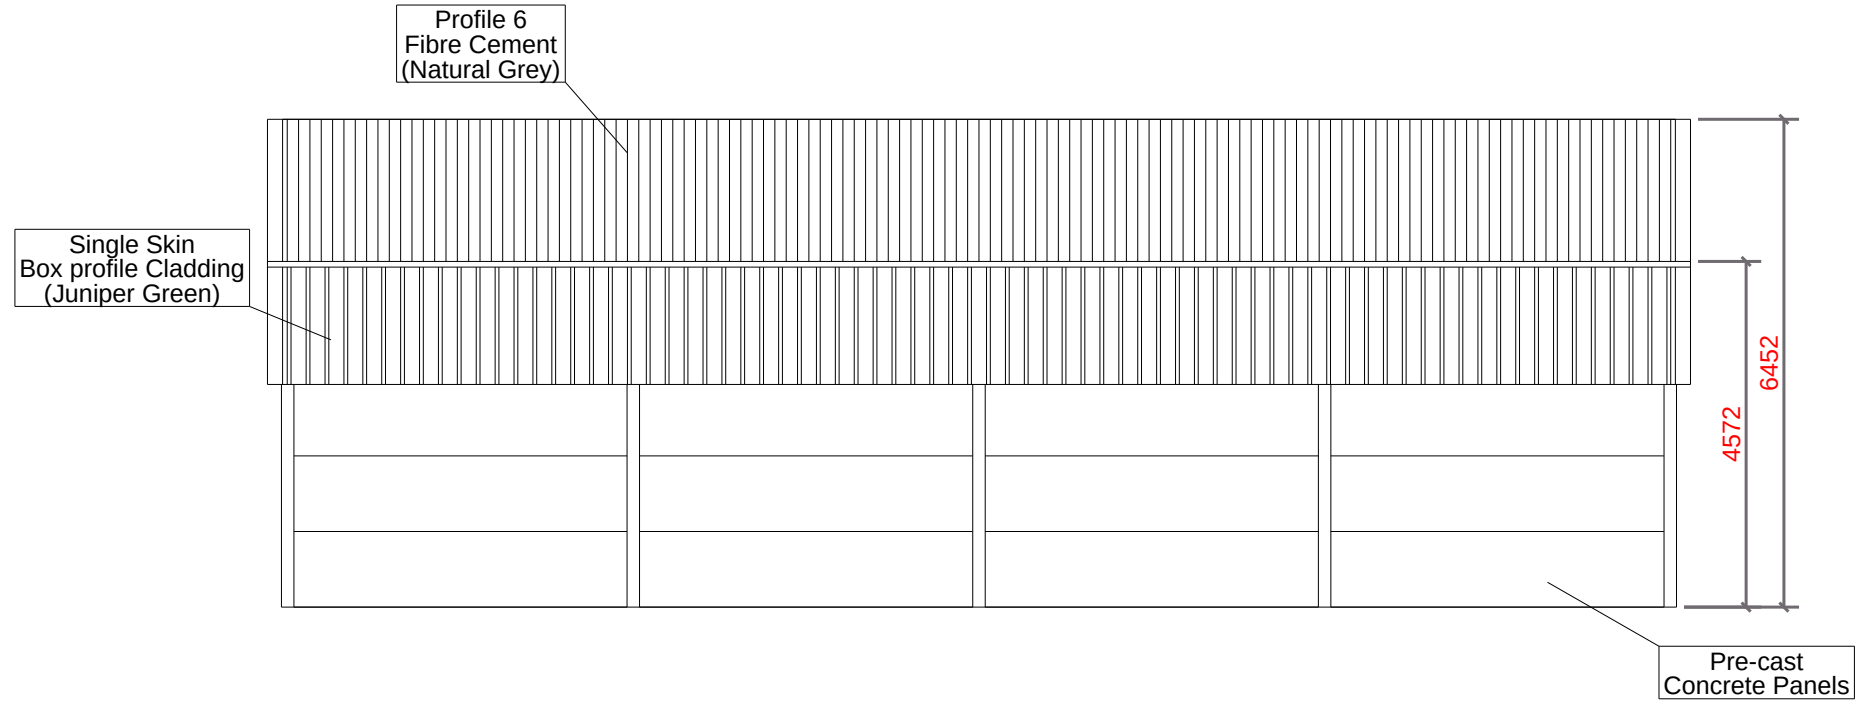


North Elevation

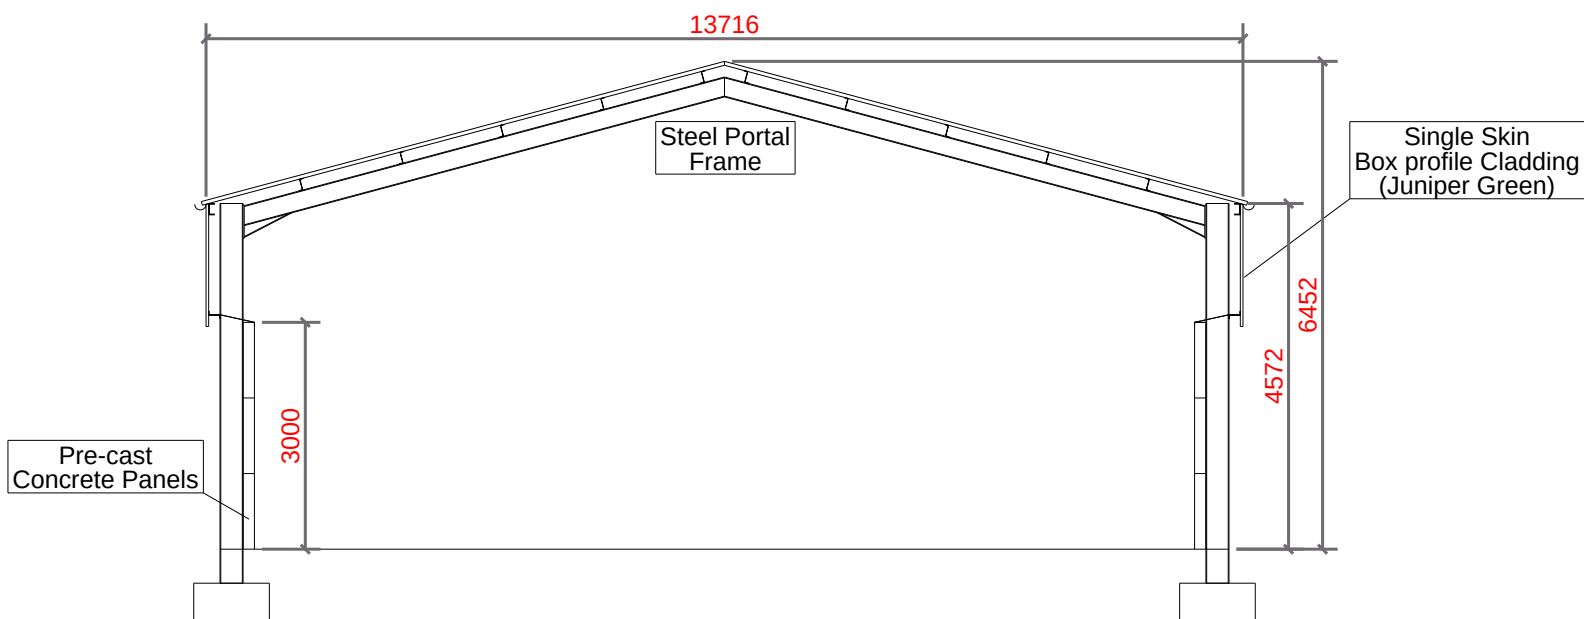


Cross Section

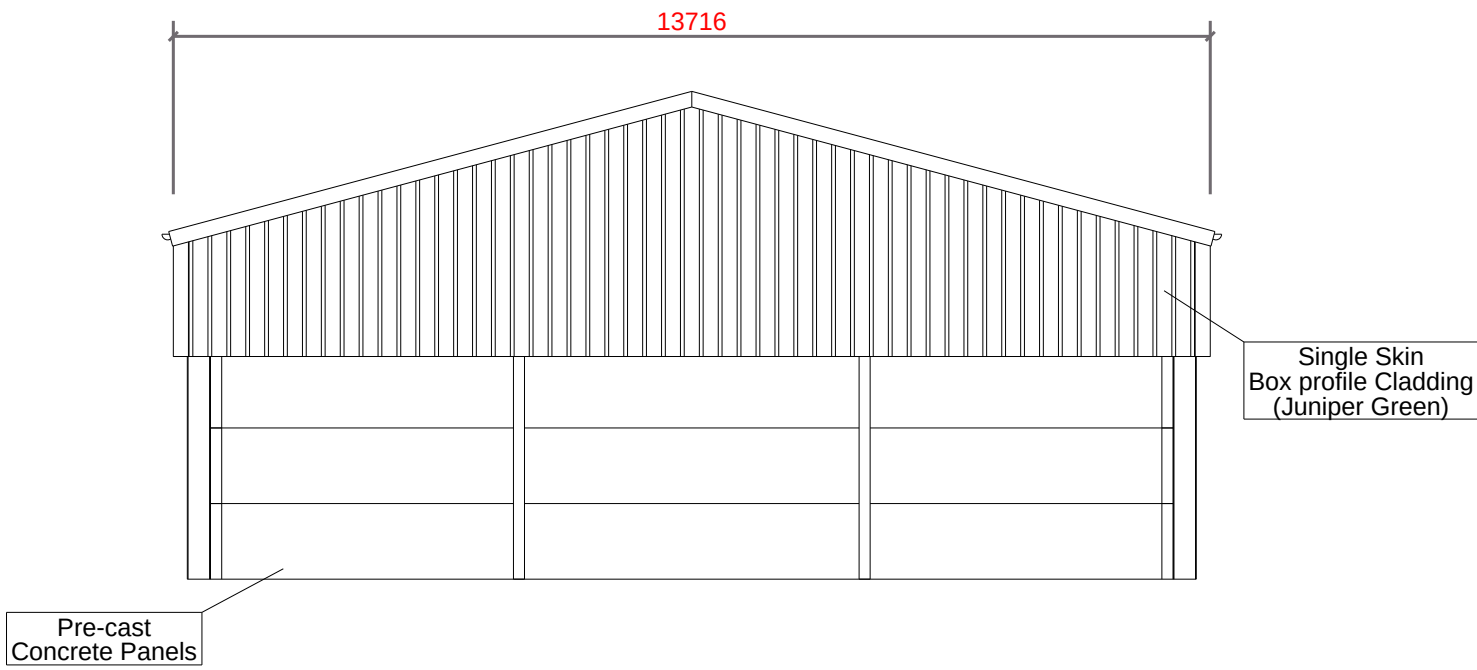


West Elevation

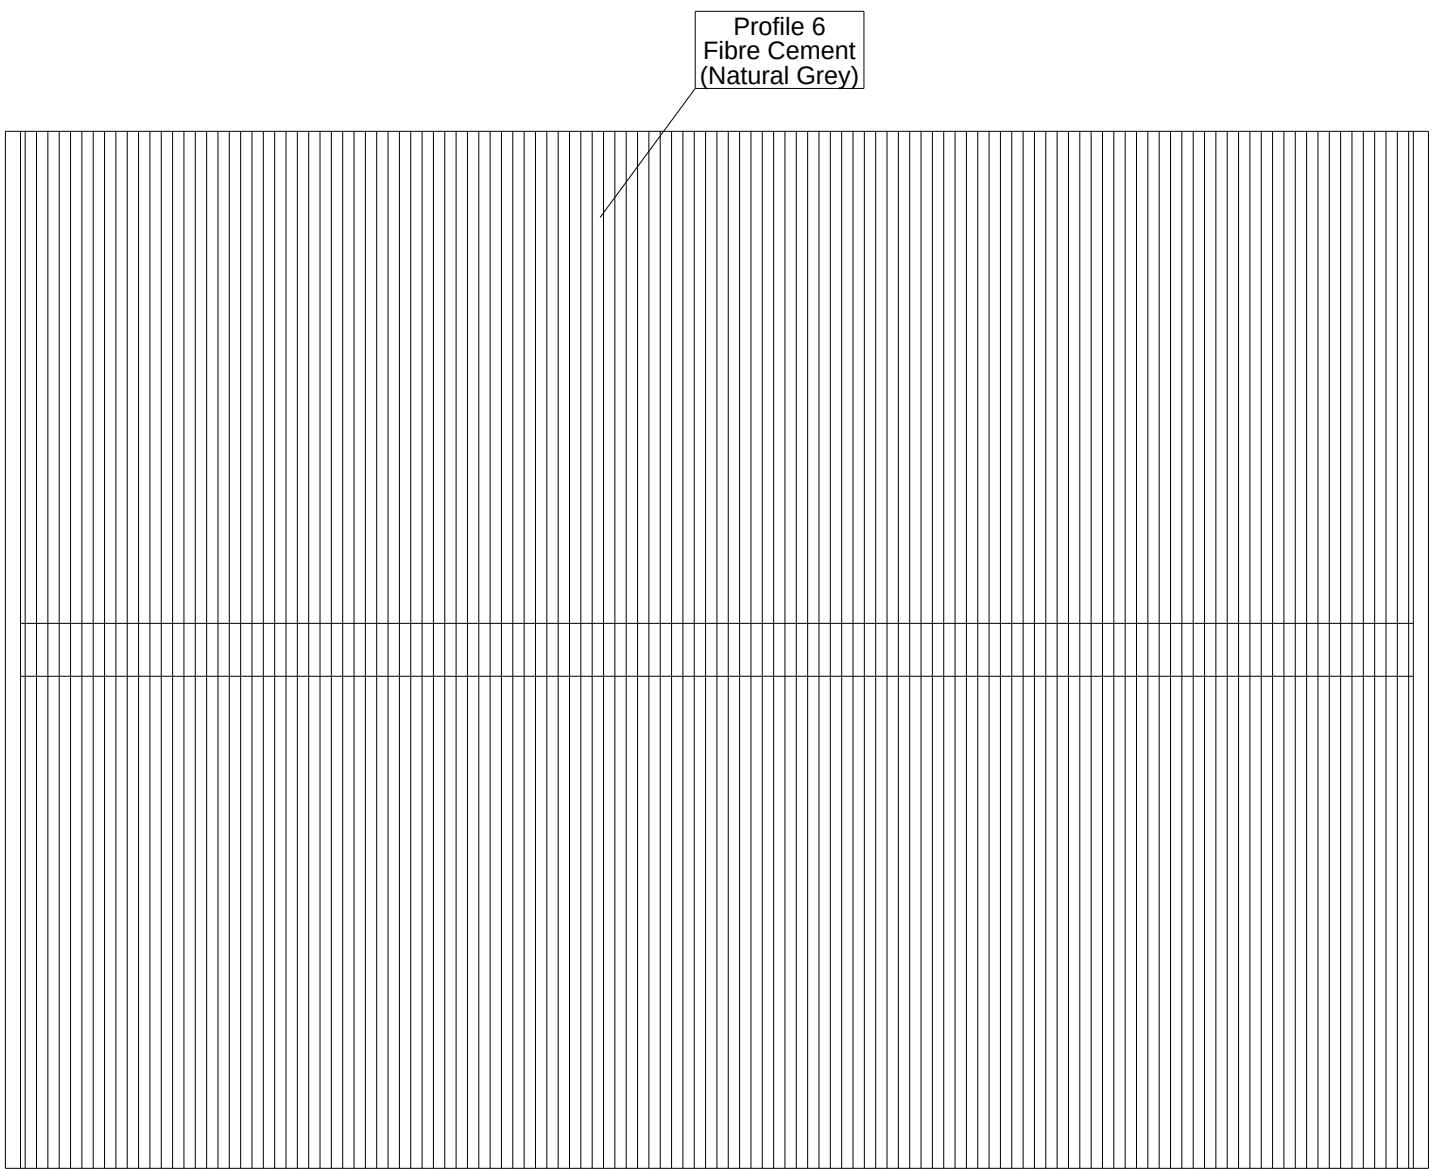

Roof Plan

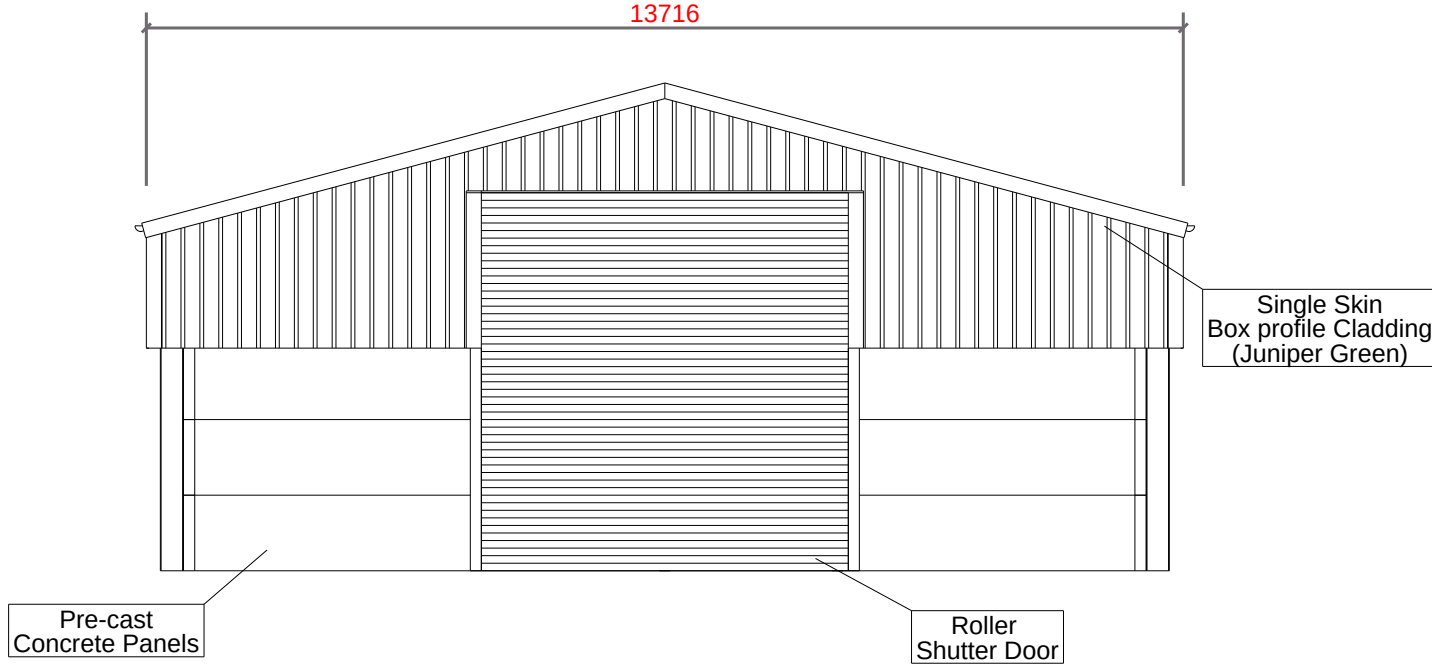

East Elevation

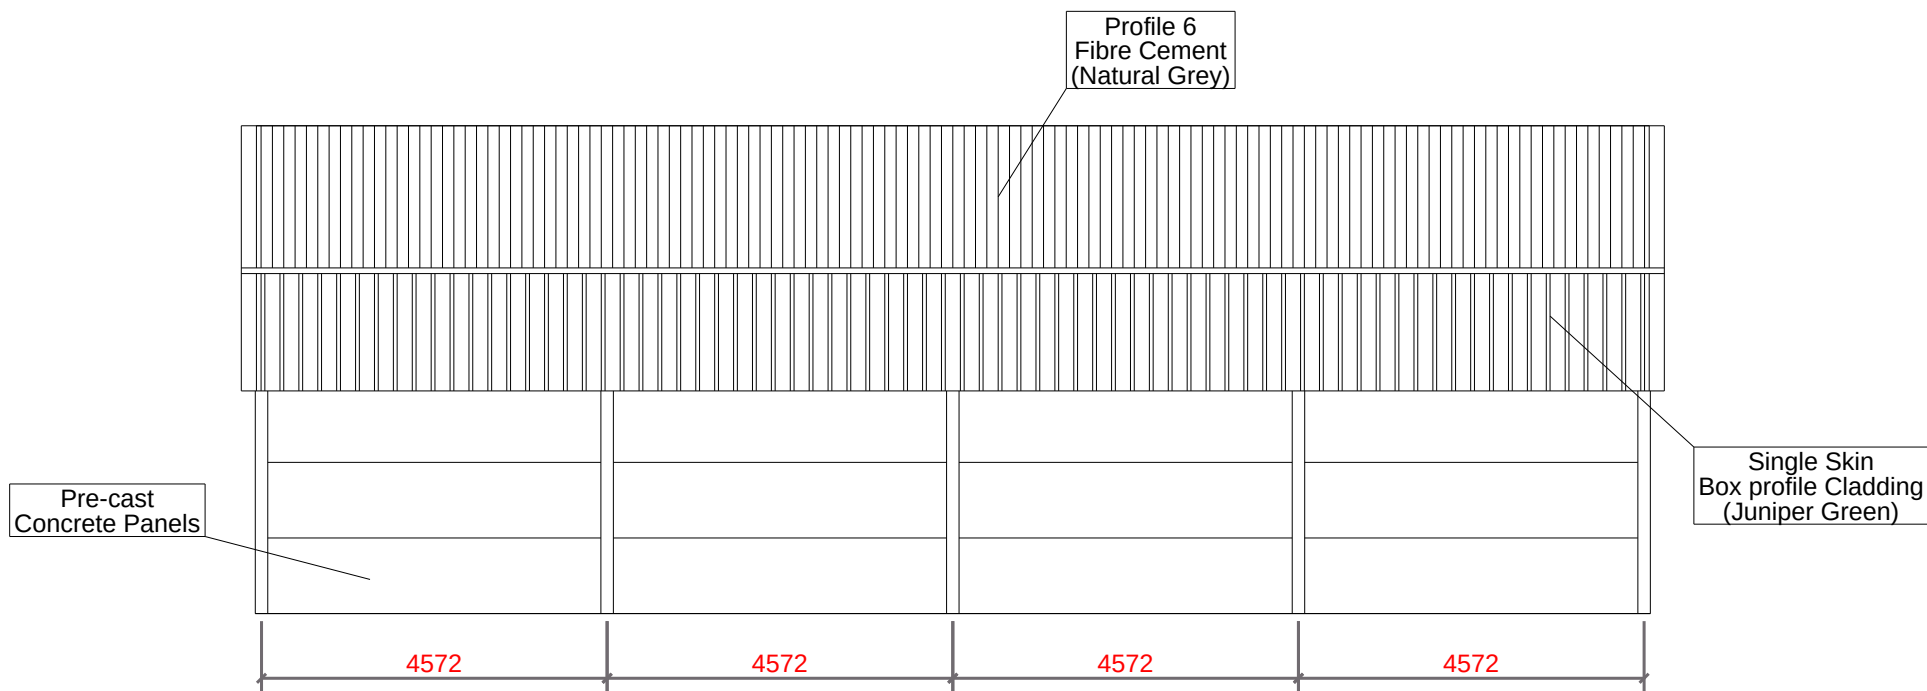

South Elevation

A	Issued	M.M		01.07.2020			
		By	Date			By	Date
REV MARK	DESCRIPTION		CREATED		CHECKED		
B. W. Wood & Son							
286 Siltside, Gosberton,PE11 4JR							
Powered by 							
DRAWING TITLE		Existing Store Building					
CONTRACT		Store Building					
MODELLED BY		M.M		ISSUE DATE		01.07.2020	
CONTRACT NO		200630		SCALE		1:100	
DRAWING No		200630/01		REVISION No.		A	