




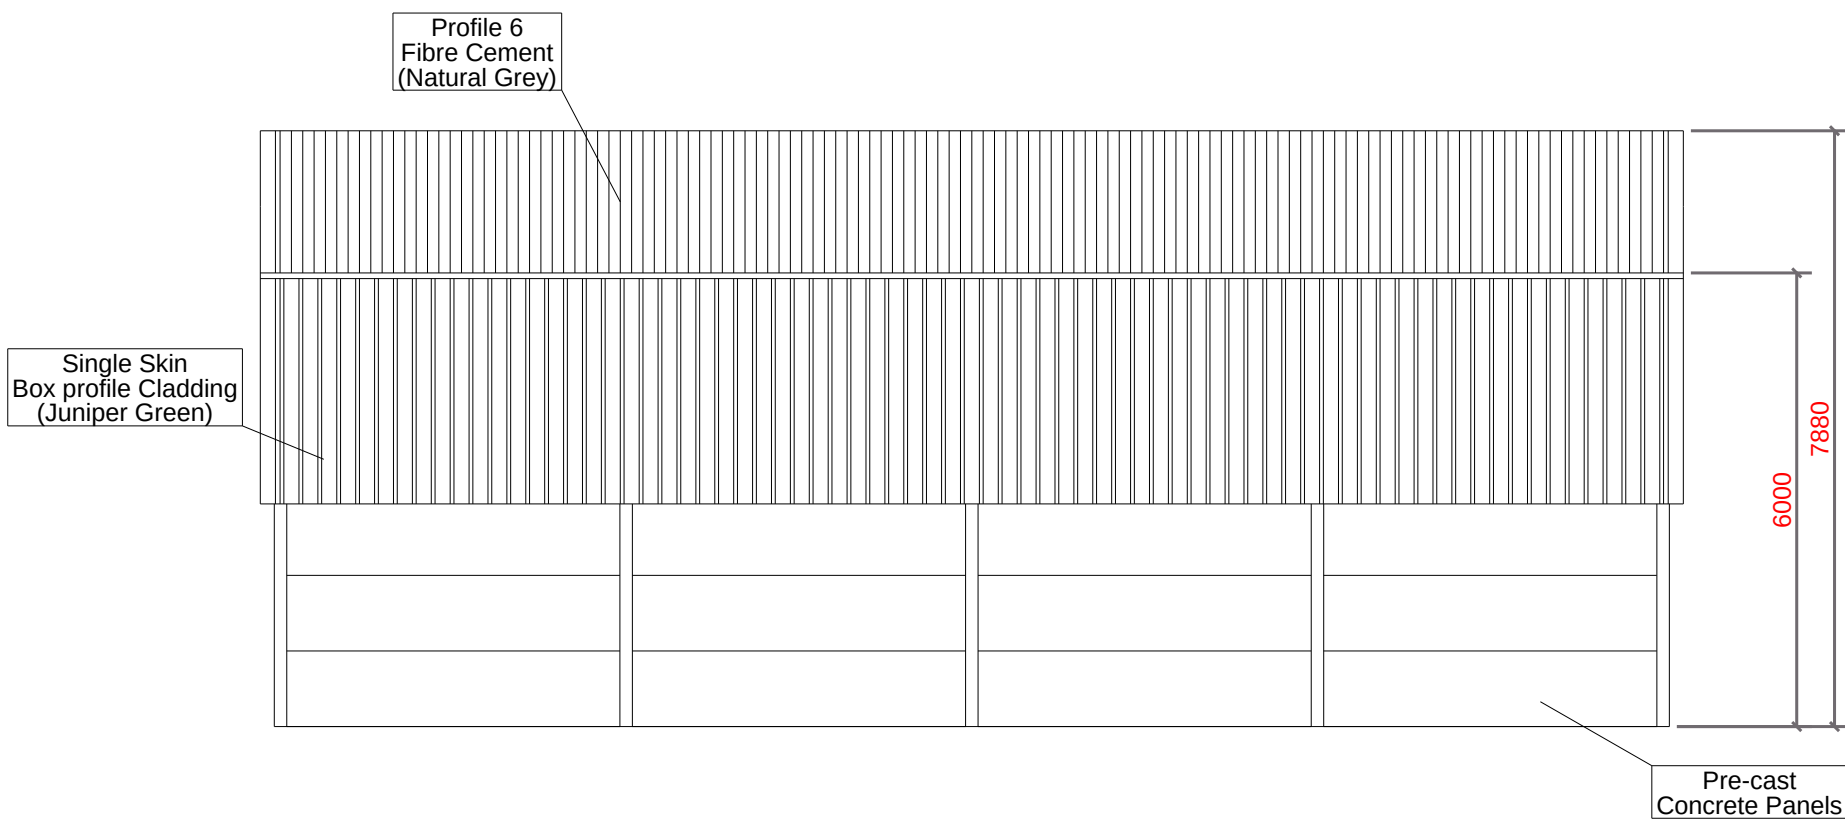


North Elevation

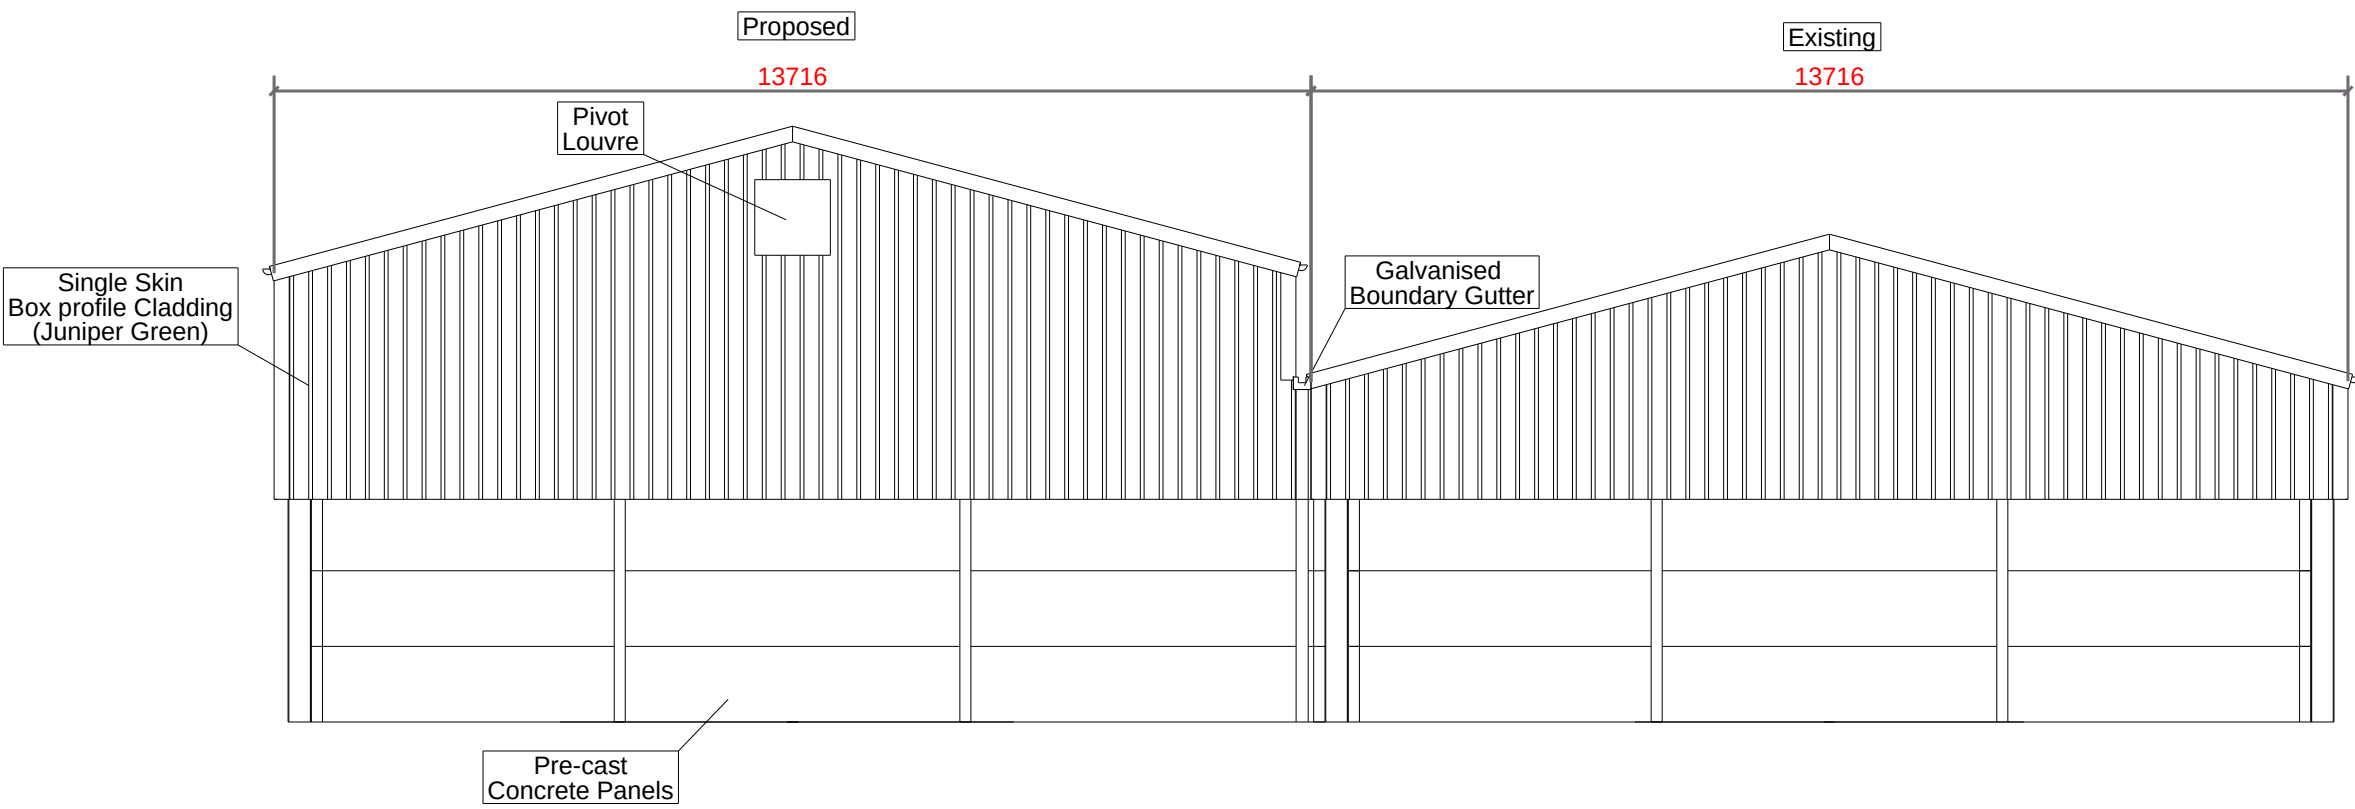

West Elevation

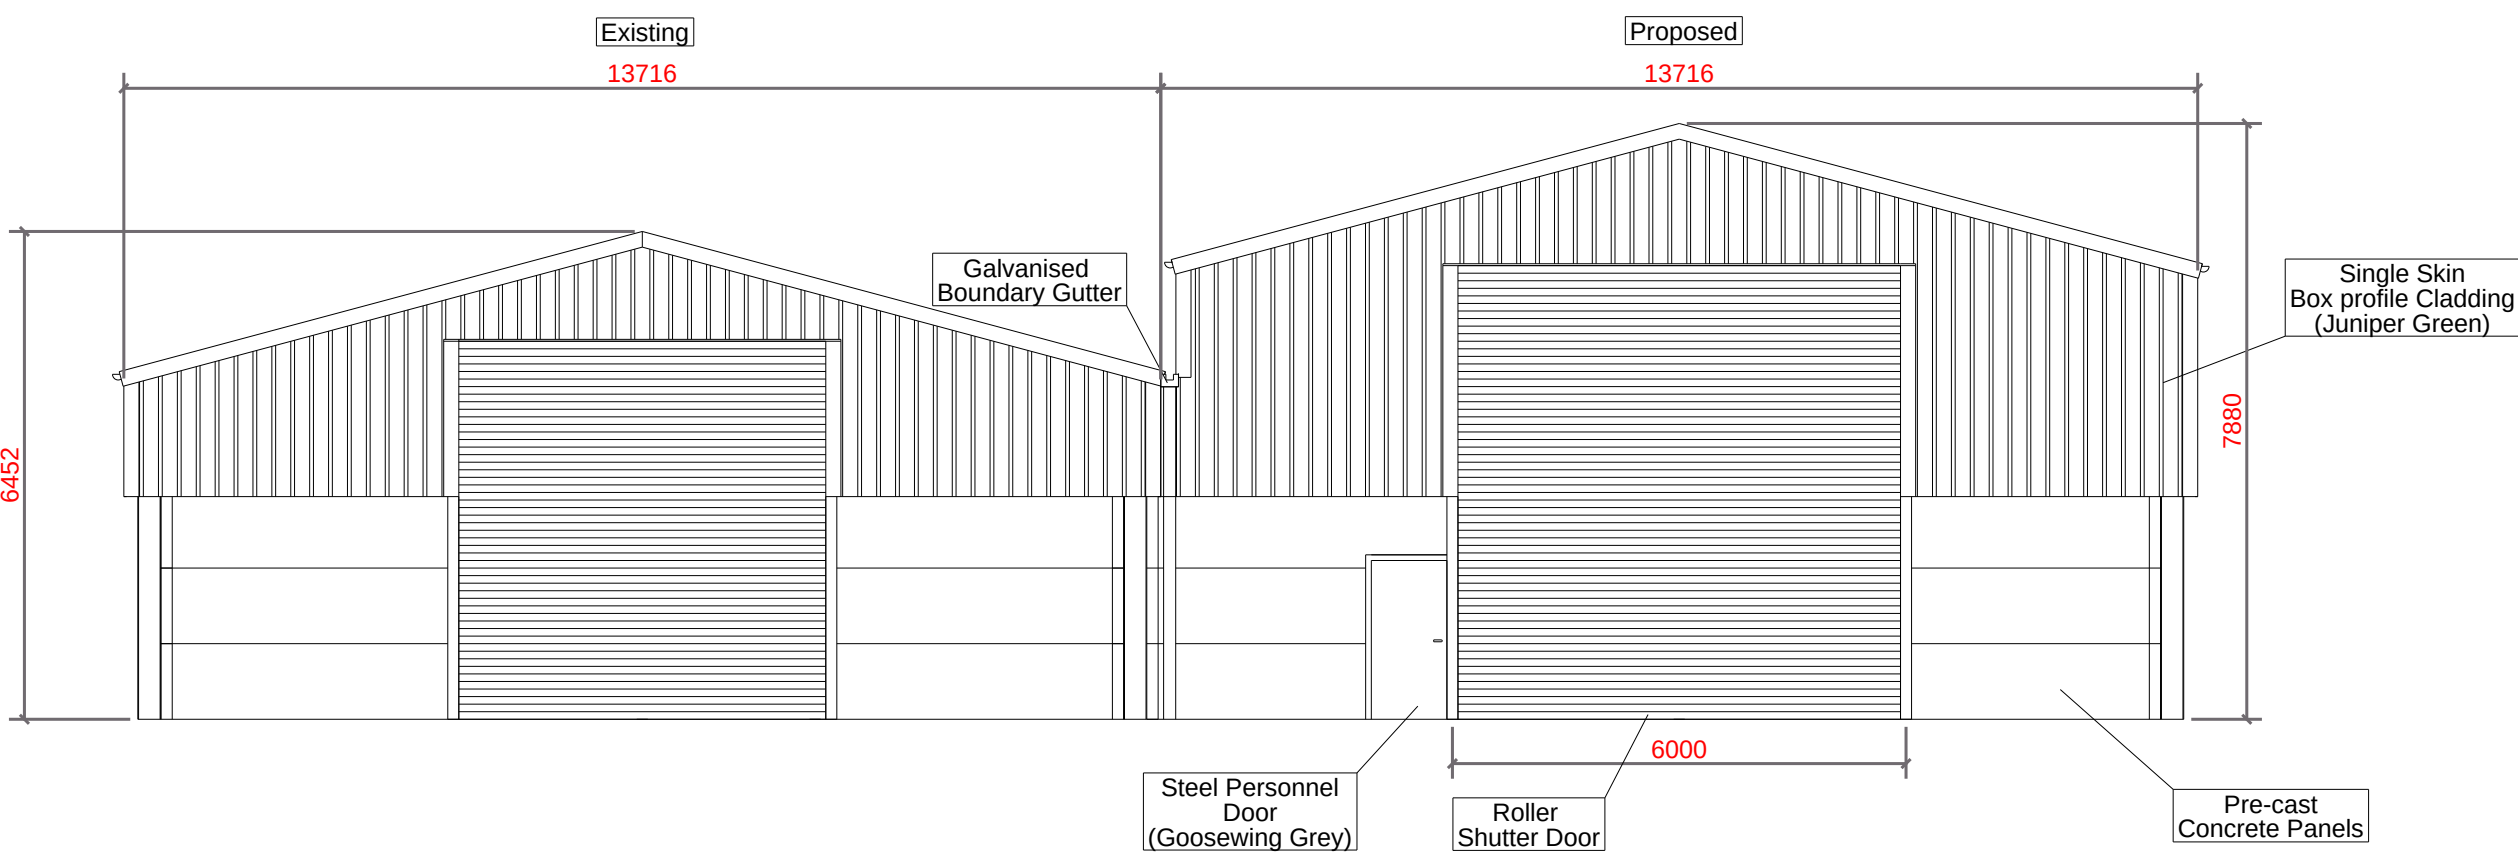

East Elevation

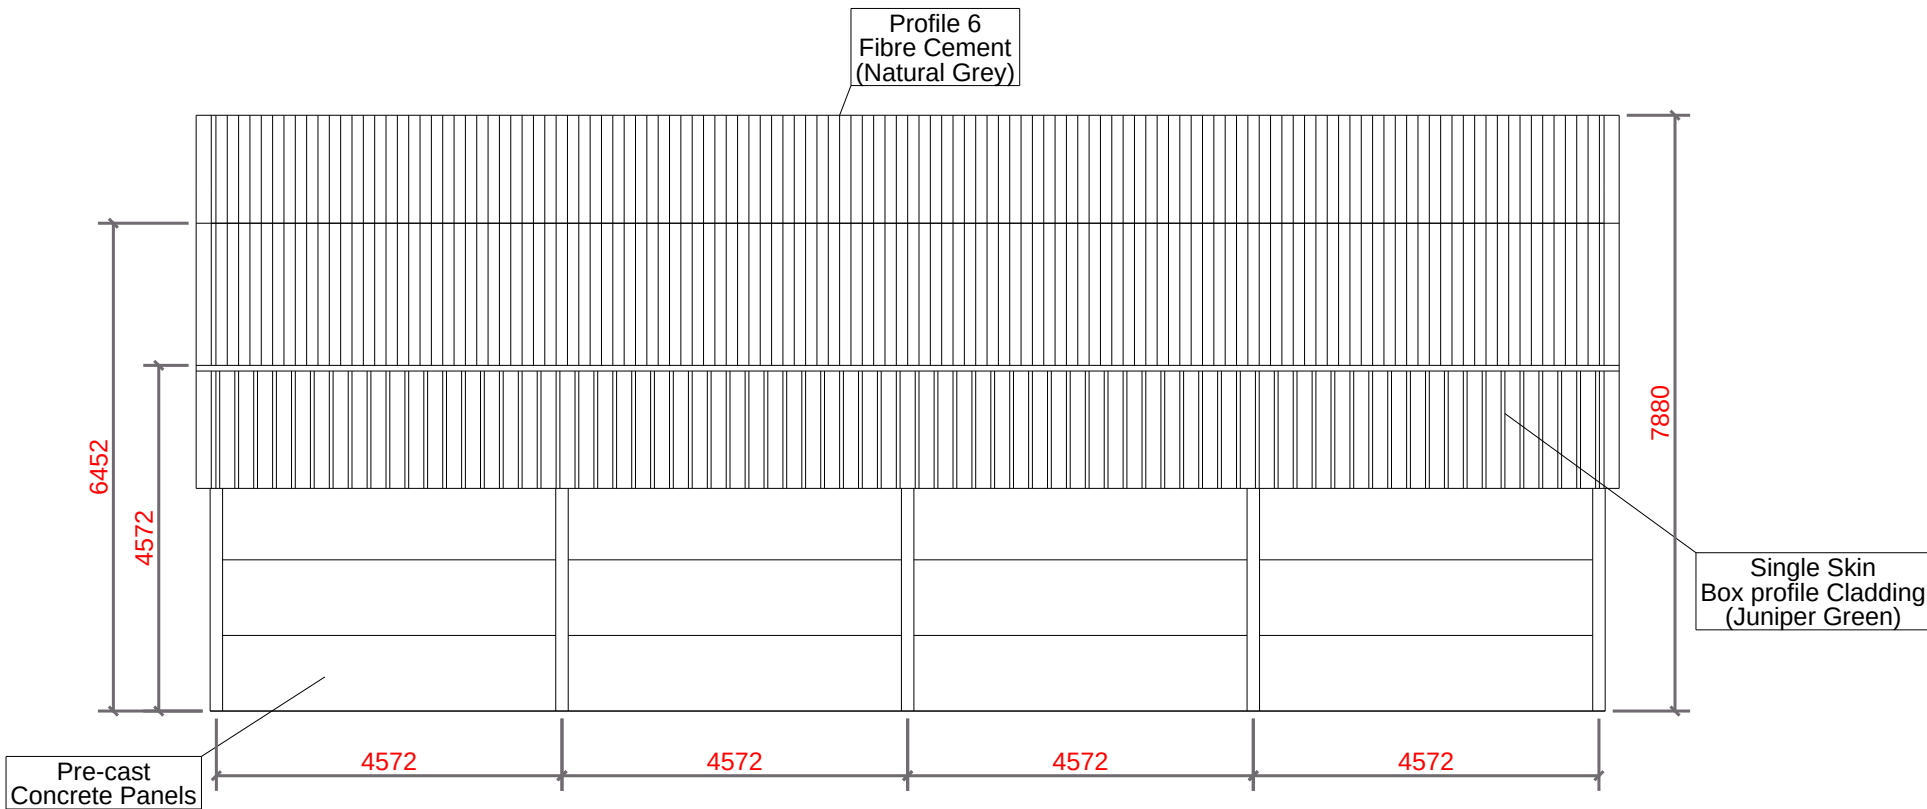

South Elevation

A	Issued	M.M		01.07.2020		
		By	Date	By	Date	
REV MARK	DESCRIPTION		CREATED		CHECKED	
B. W. Wood & Son						
286 Siltside, Gosberton,PE11 4JR						
Powered by Trimble Tekla®						
DRAWING TITLE		Proposed Elevation Views				
CONTRACT		Store Building				
MODELLED BY		M.M	ISSUE DATE		01.07.2020	
CONTRACT NO		200630	SCALE		1:100	
DRAWING No		200630/03	REVISION No.		A	