

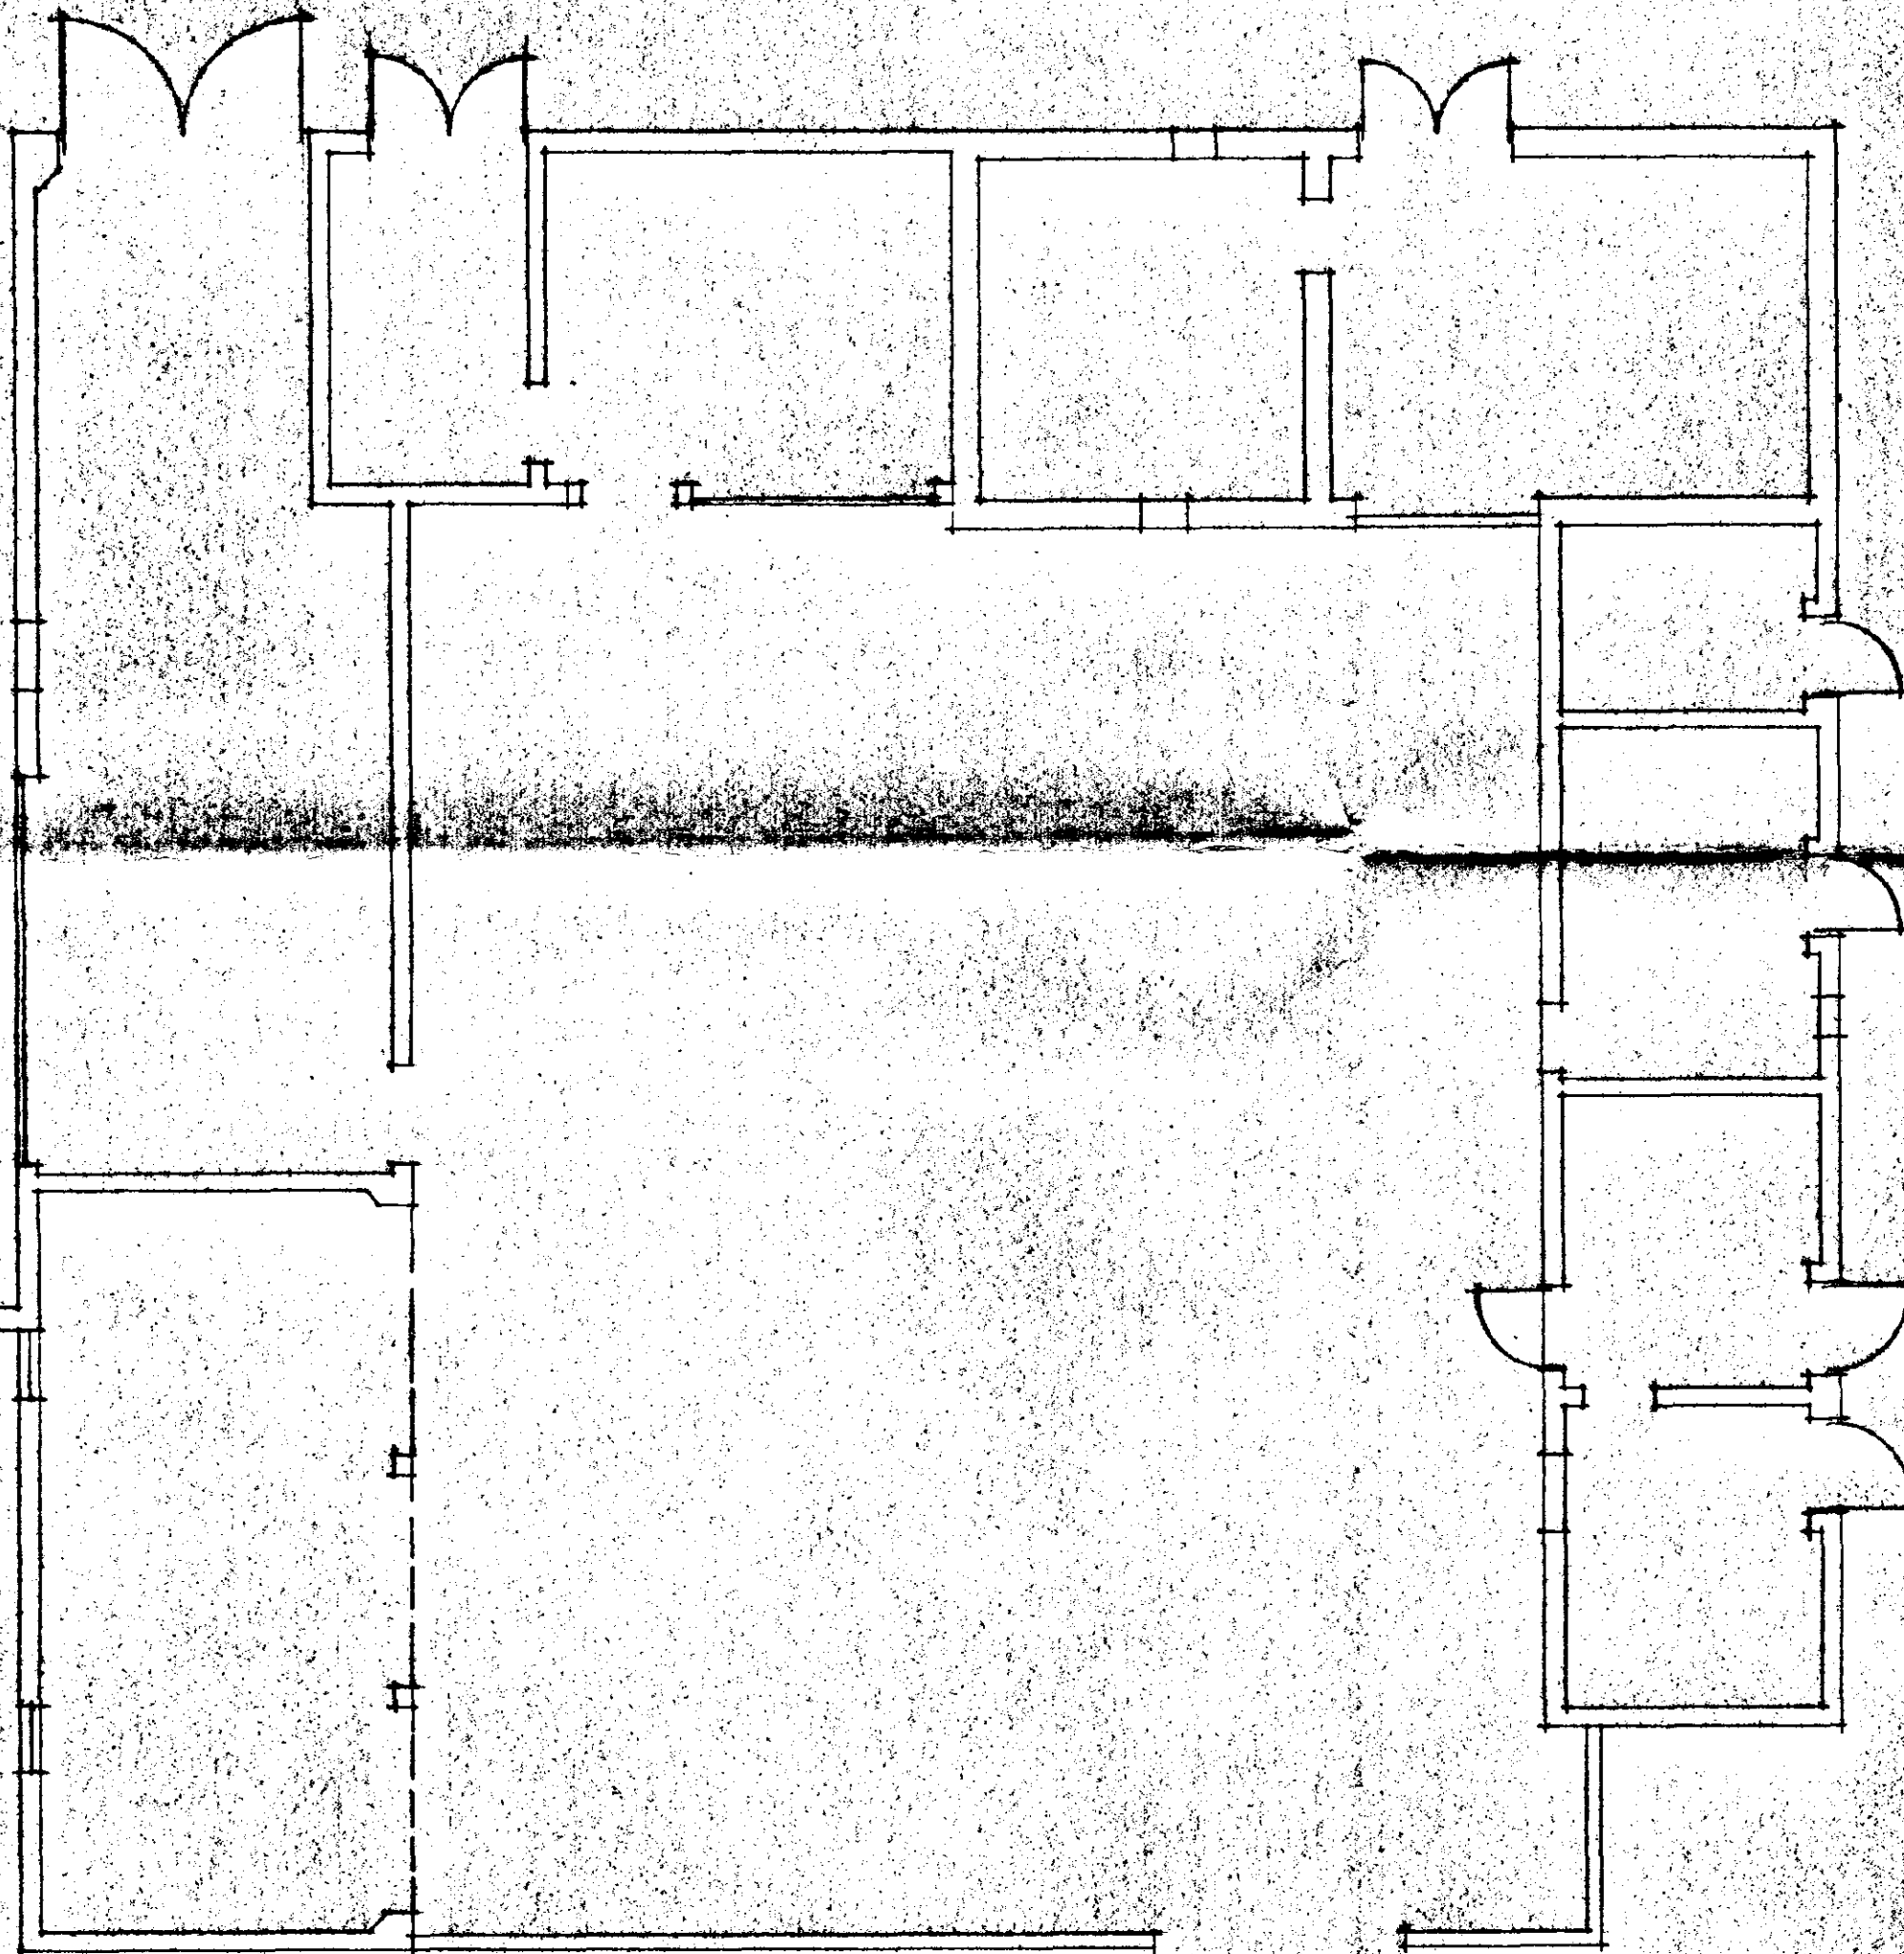



FIRST FLOOR

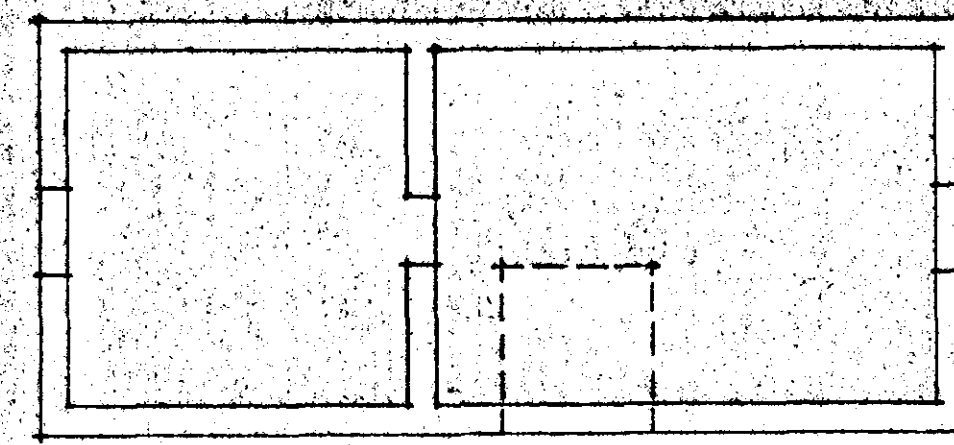

PLAN AS EXISTING

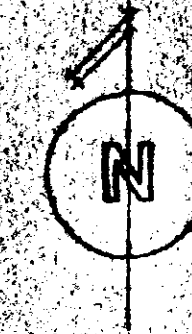

SWALE BANK FARMHOUSE

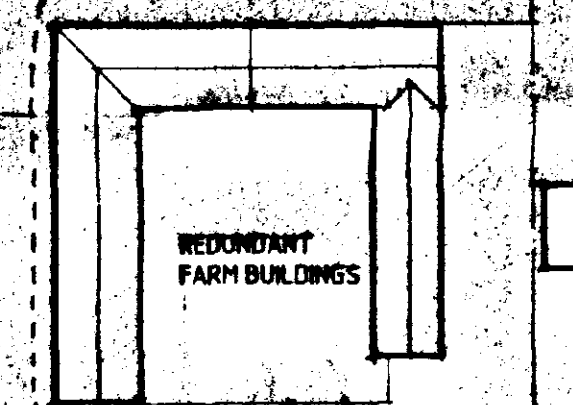


BLOCK PLAN scale 1:500

SOUTH HOLLAND DC
HOUSING & PLANNING
113 MAY 1997
Ref: 0533/97

DETERMINED
PLAN

PROPOSED BARN CONVERSION
SWALE BANK FARM
SWALE BANK
GOSBERTON
LINES


scale 1:100 April 1997 Org No. 701

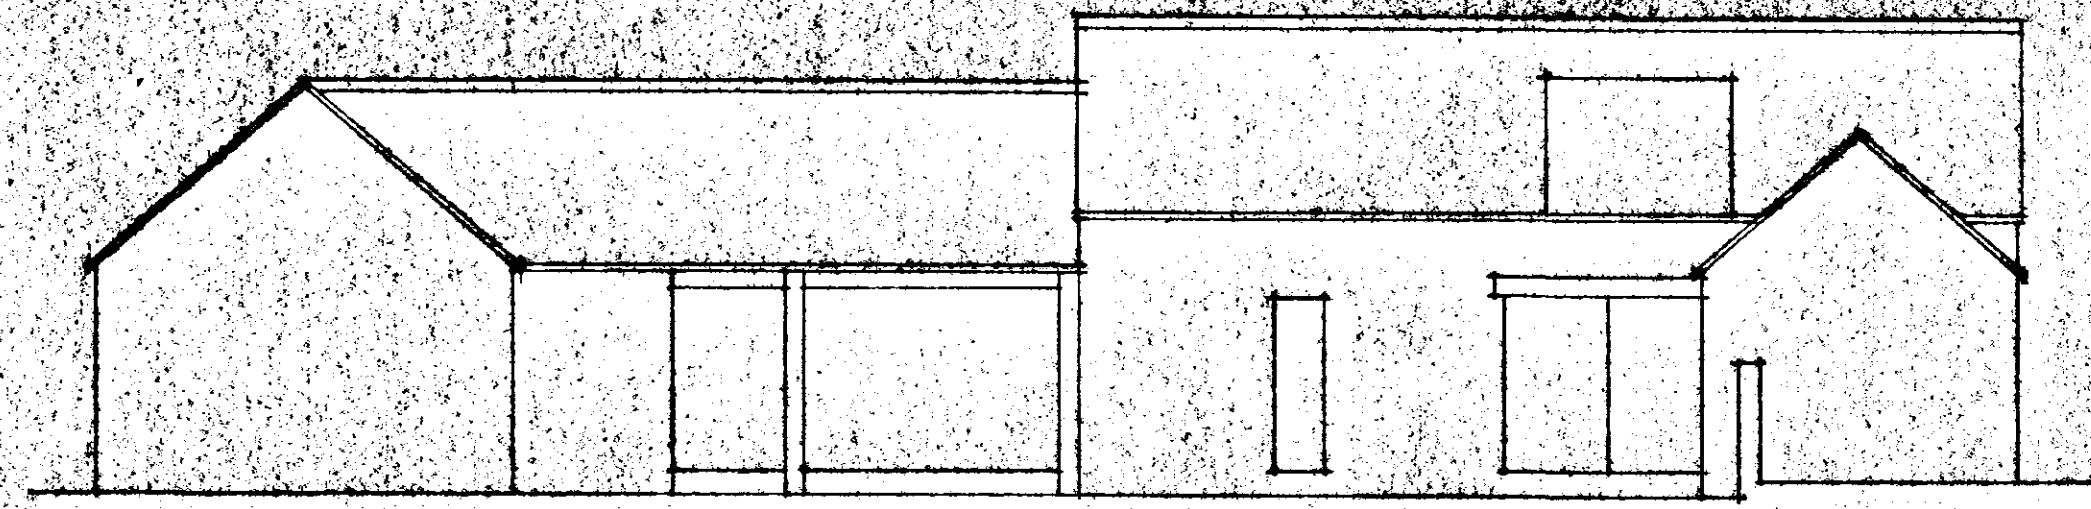


SOUTH ELEVATION




WEST ELEVATION

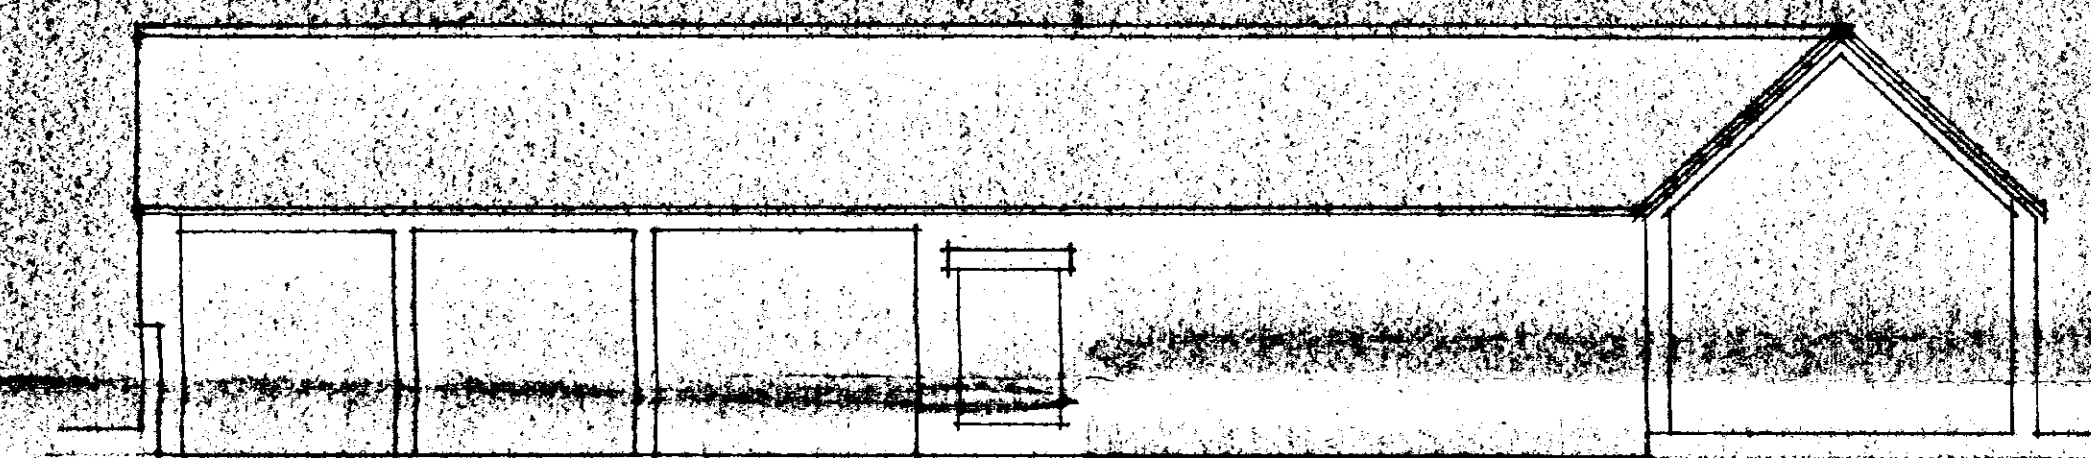

EAST ELEVATION (courtyard)

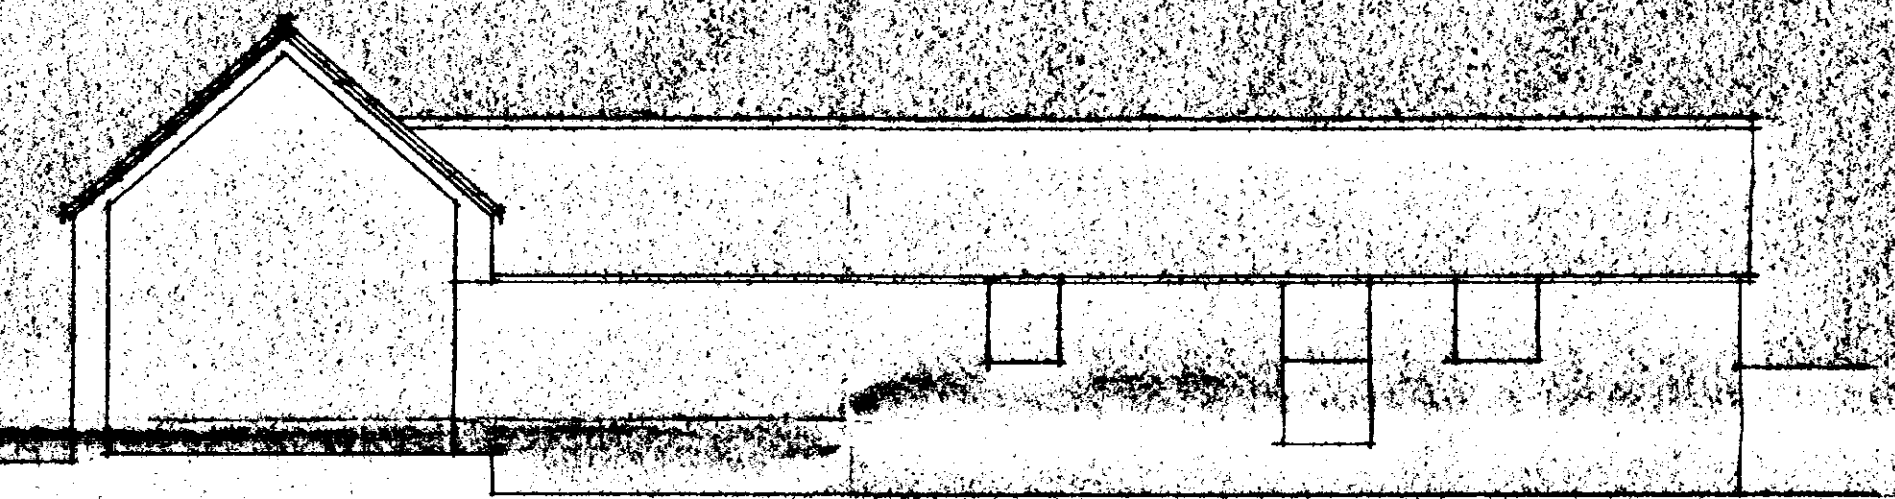

WEST ELEVATION (courtyard)

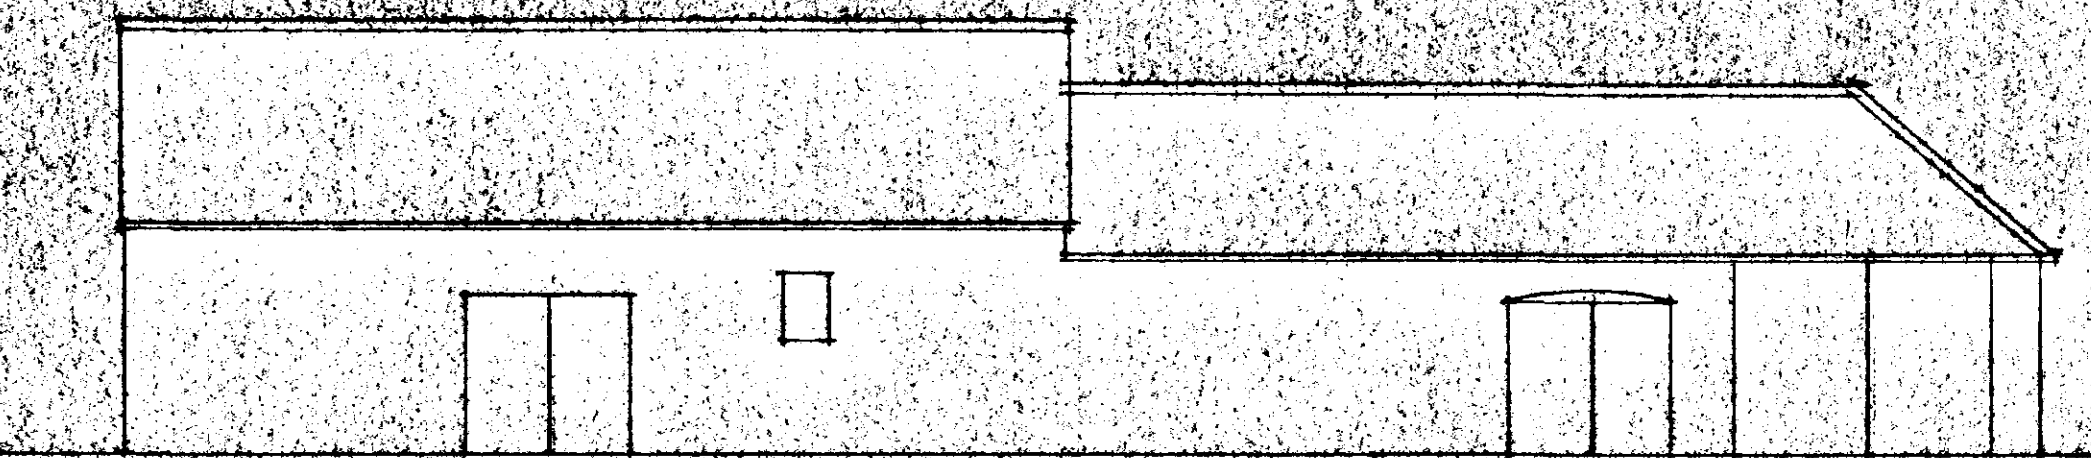

NORTH ELEVATION



EAST ELEVATION

SOUTH HOLLAND DC
HOUSING & PLANNING
13 MAY 1997
Ref: 0533197

DETERMINED
PLAN

PROPOSED BARN CONVERSION
SWALE BANK FARM
SWALE BANK
GOSBERTON
Lincs


scale 1:100 April 1997 Dr-g No. 702

BUILDING DESIGN


PROPOSED ELEVATIONS

MATERIALS

Roof - re-clayed pantiles throughout
Walls - clean painted brickwork on North Elevation, Replace painted brickwork and carry out all repairs and alterations with matching bricks
Windows and doors - painted timber frames and doors throughout

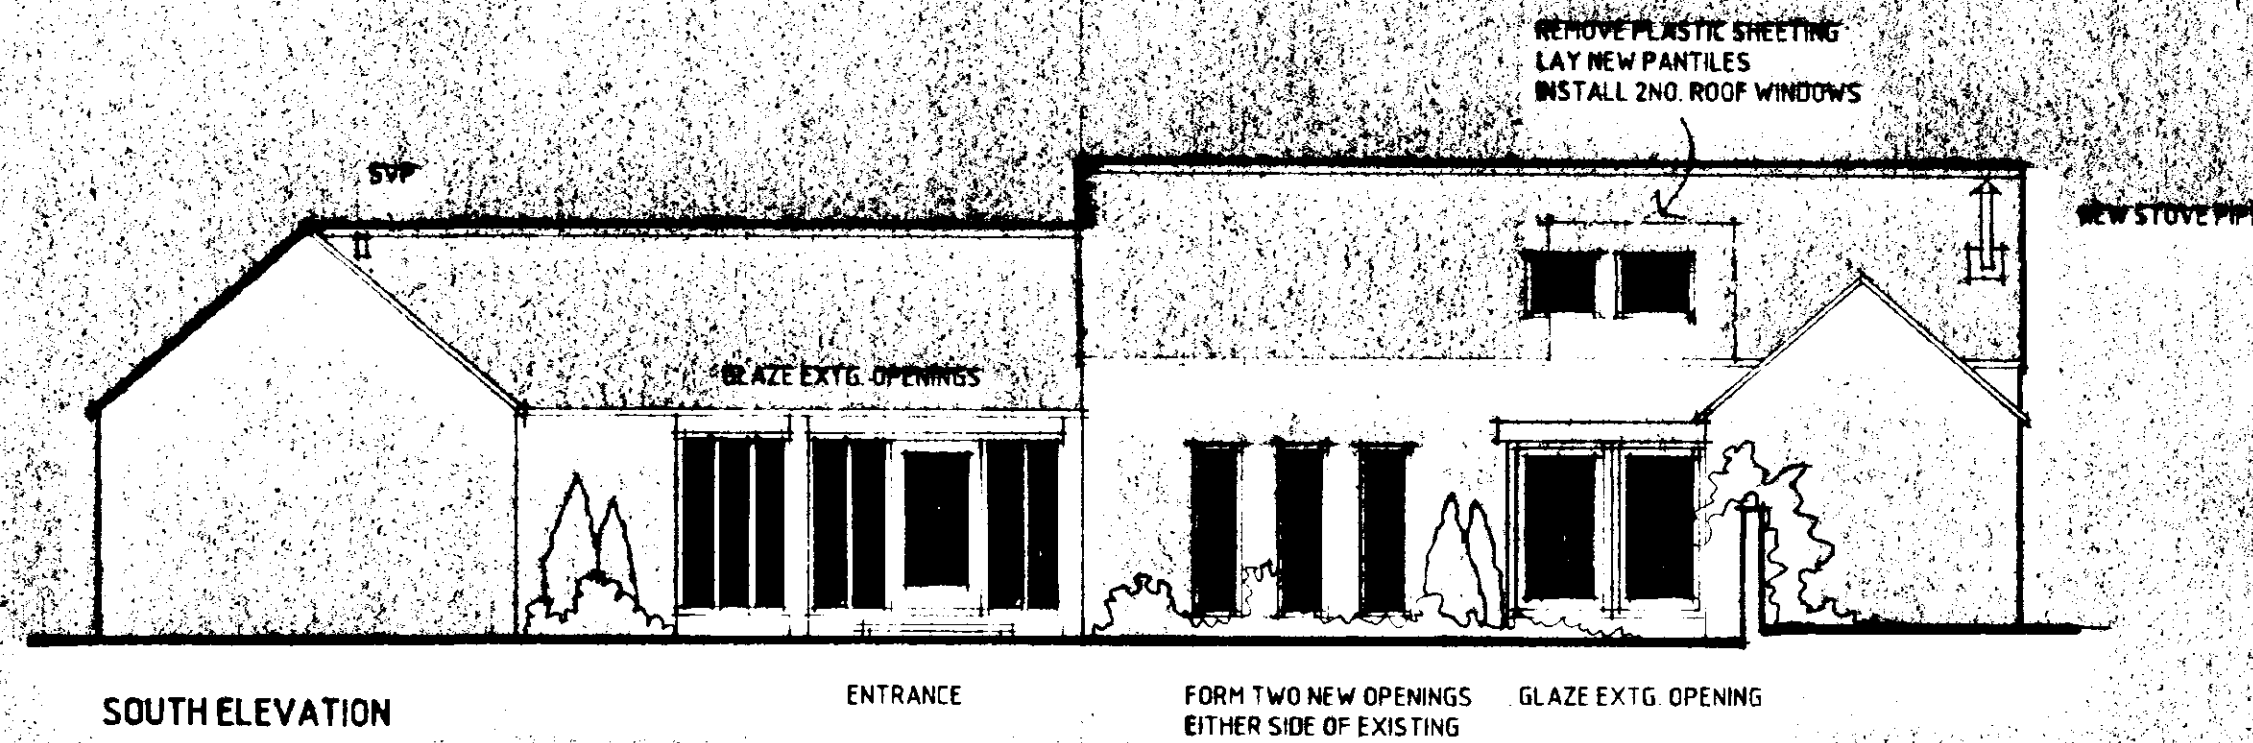


SOUTH ELEVATION

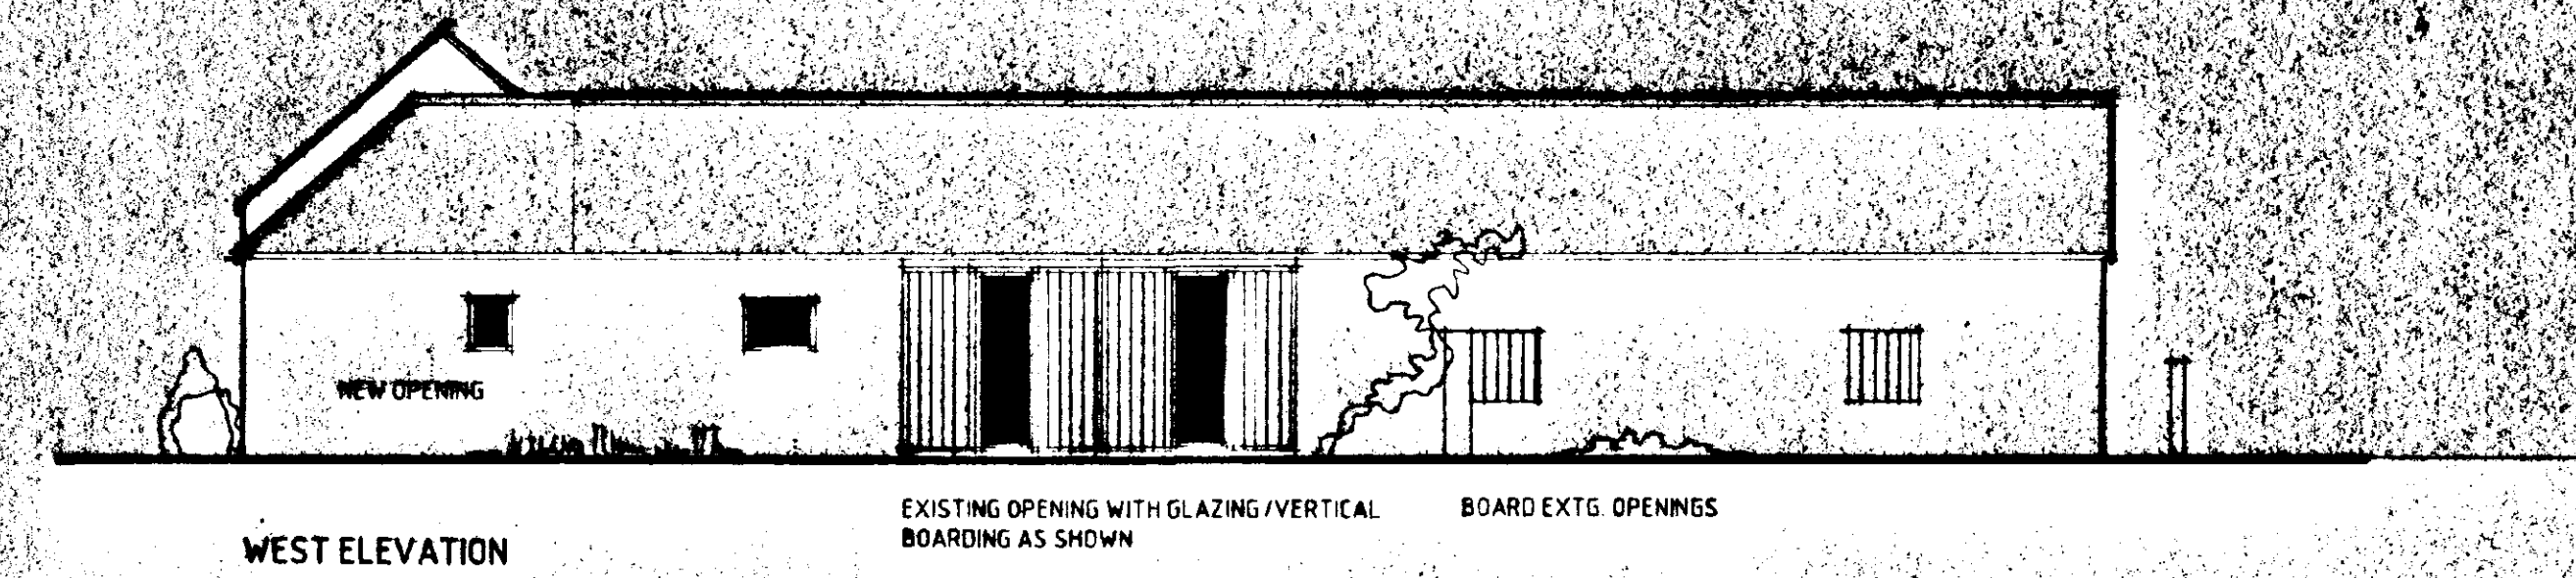


WEST ELEVATION


EXISTING OPENING WITH GLAZING / VERTICAL BOARDING AS SHOWN
BOARD EXTG. OPENINGS

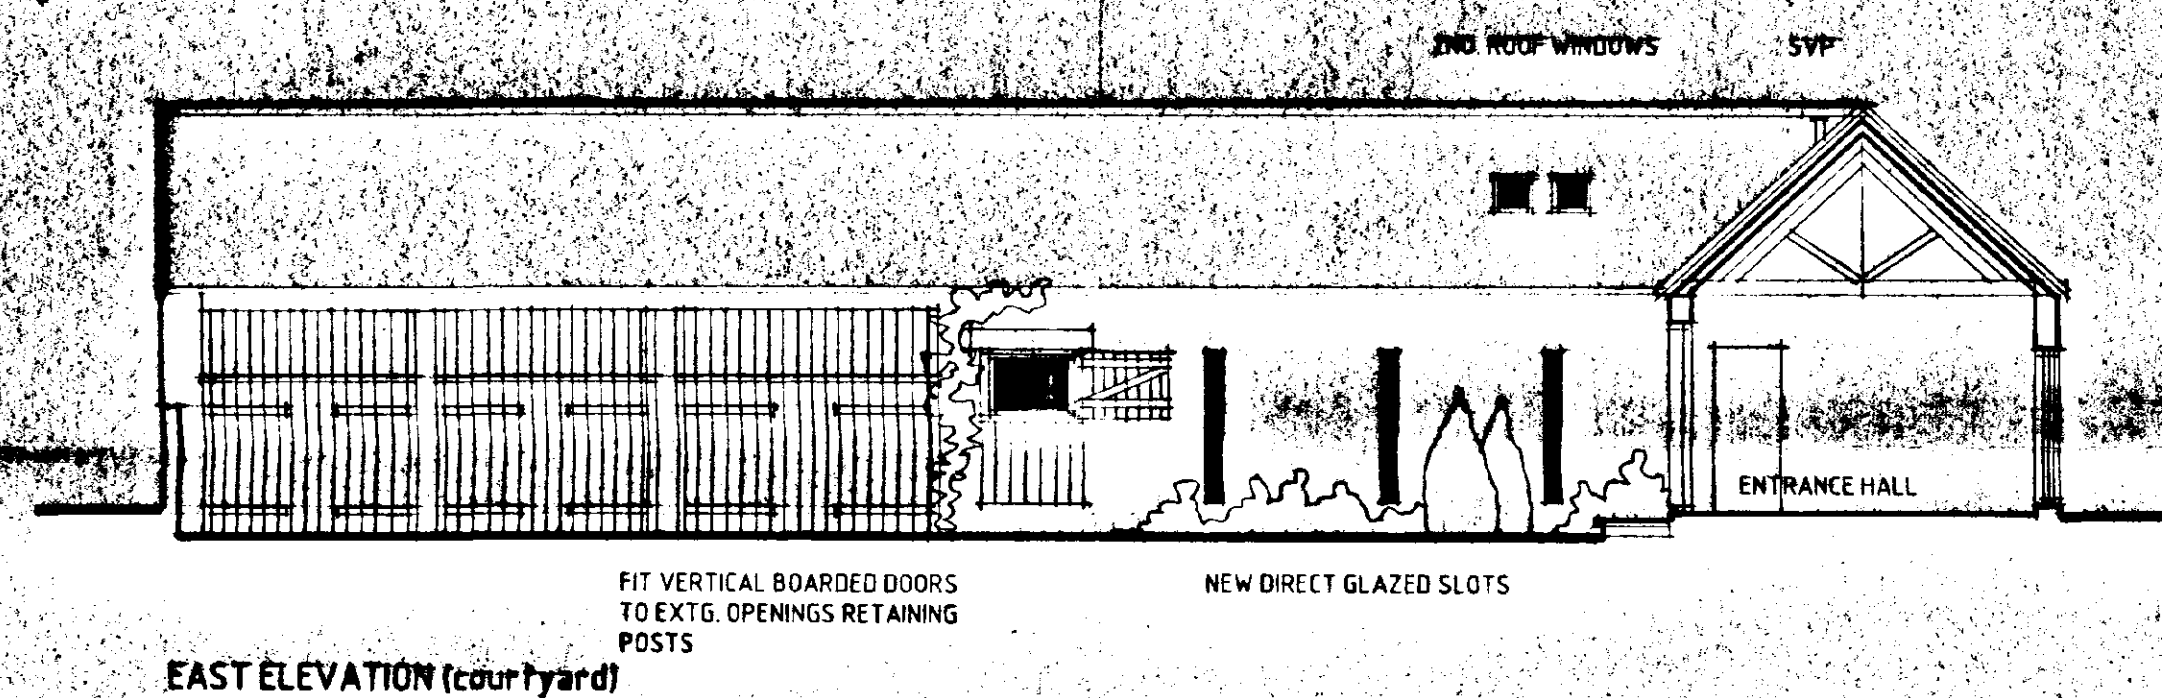


EAST ELEVATION (courtyard)

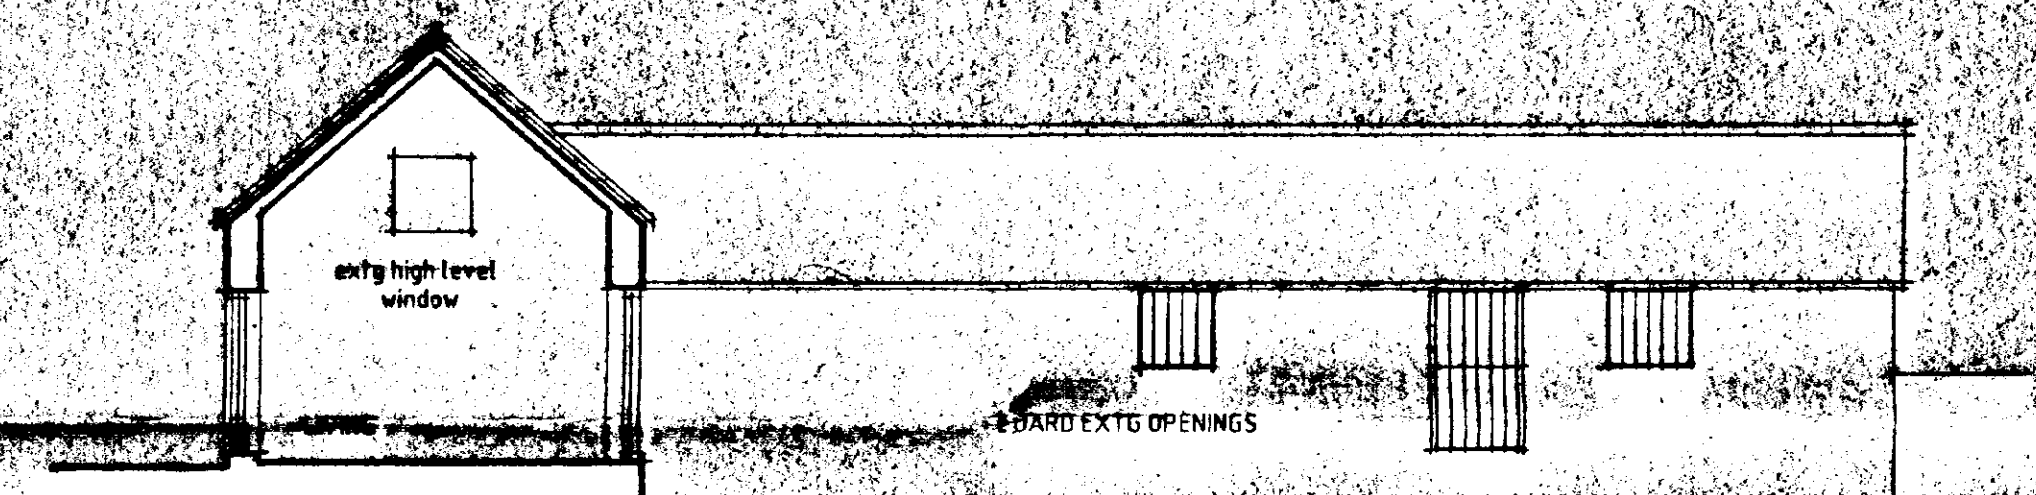

WEST ELEVATION (courtyard)

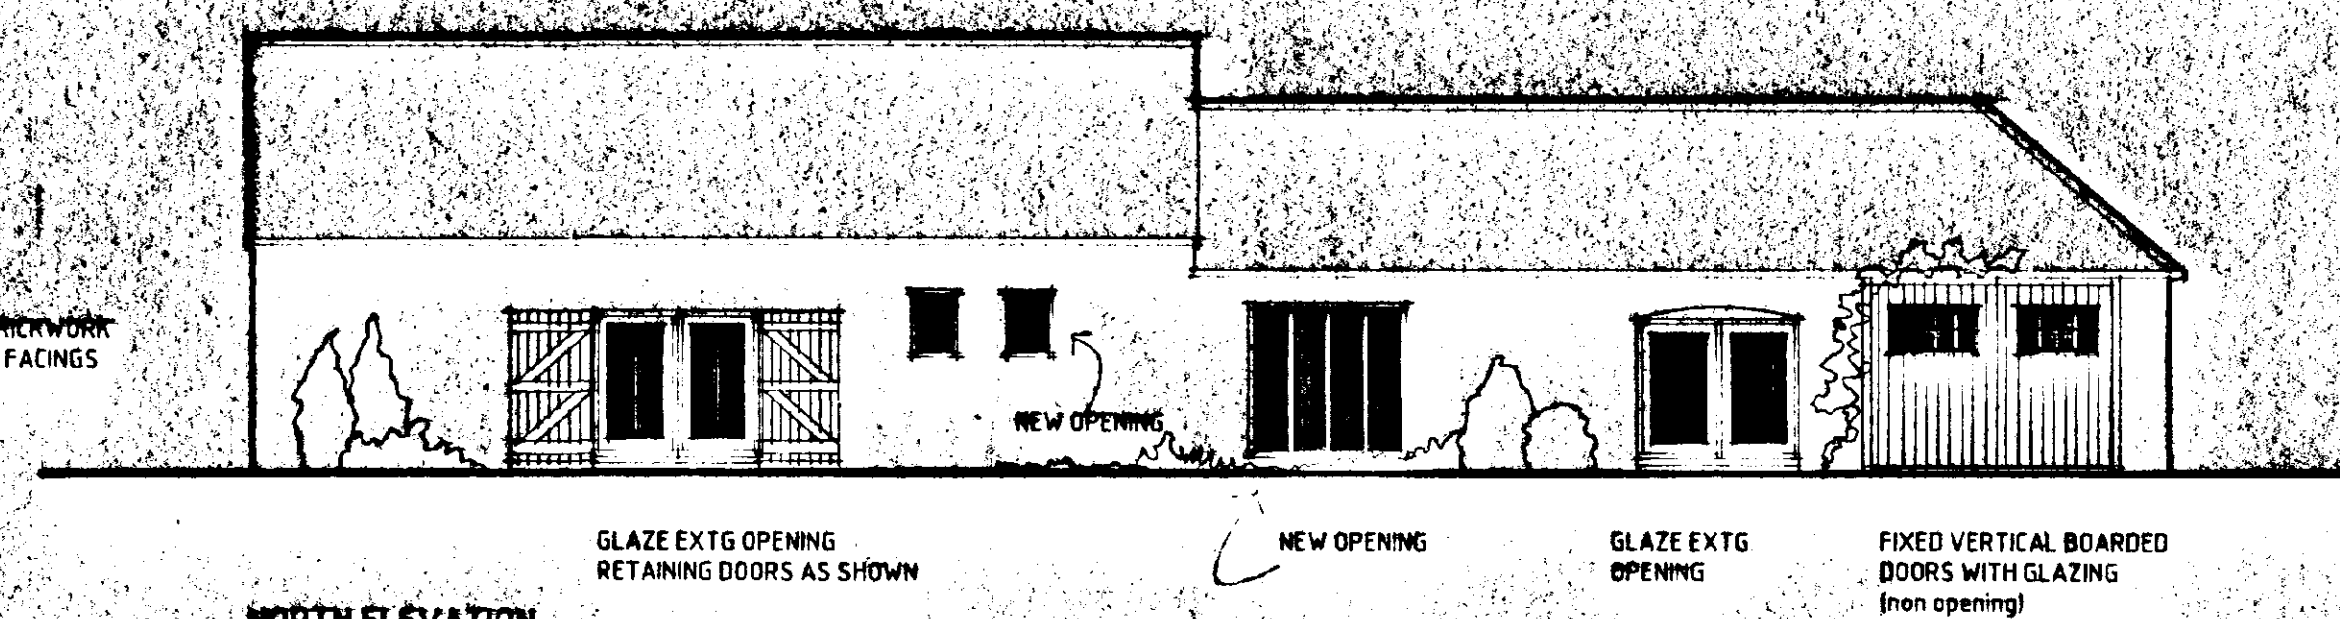

NORTH ELEVATION

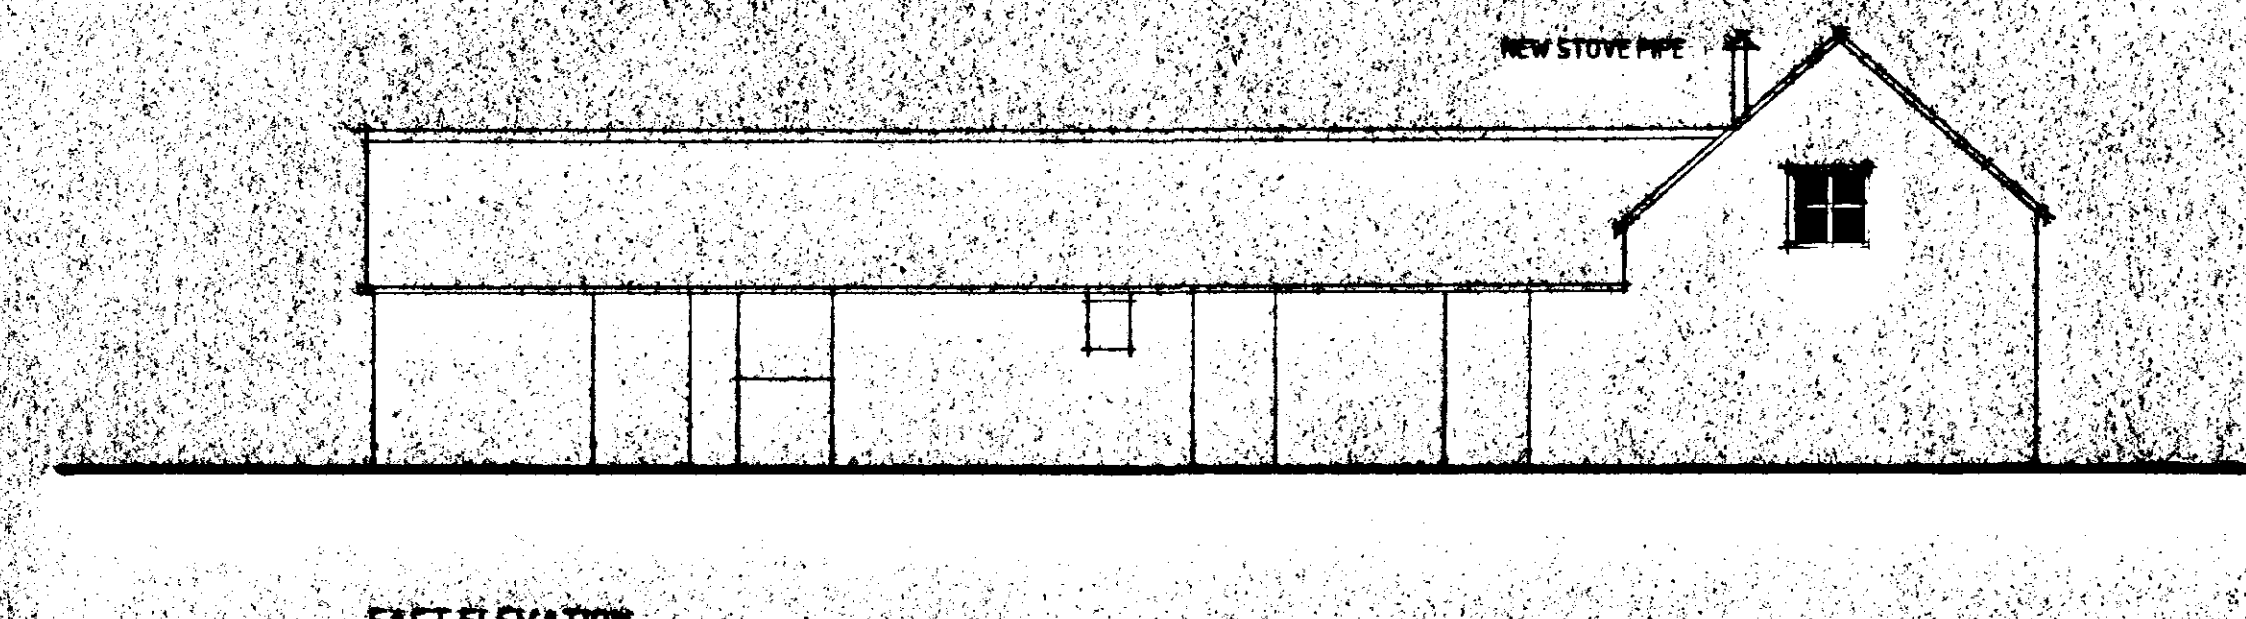

EAST ELEVATION

SOUTH HOUNSLEY
HOUSING & PLANNING
13 MAY 1997
Ref: 0533/97


DETERMINED
PLAN

PROPOSED BARN CONVERSION
SWALE BANK FARM
SWALE BANK
GOSBERTON
Lincs
Scale 1:100 April 1997 Drg No. 104



BUILDING DESIGN

PROPOSED PLAN

FIRST FLOOR

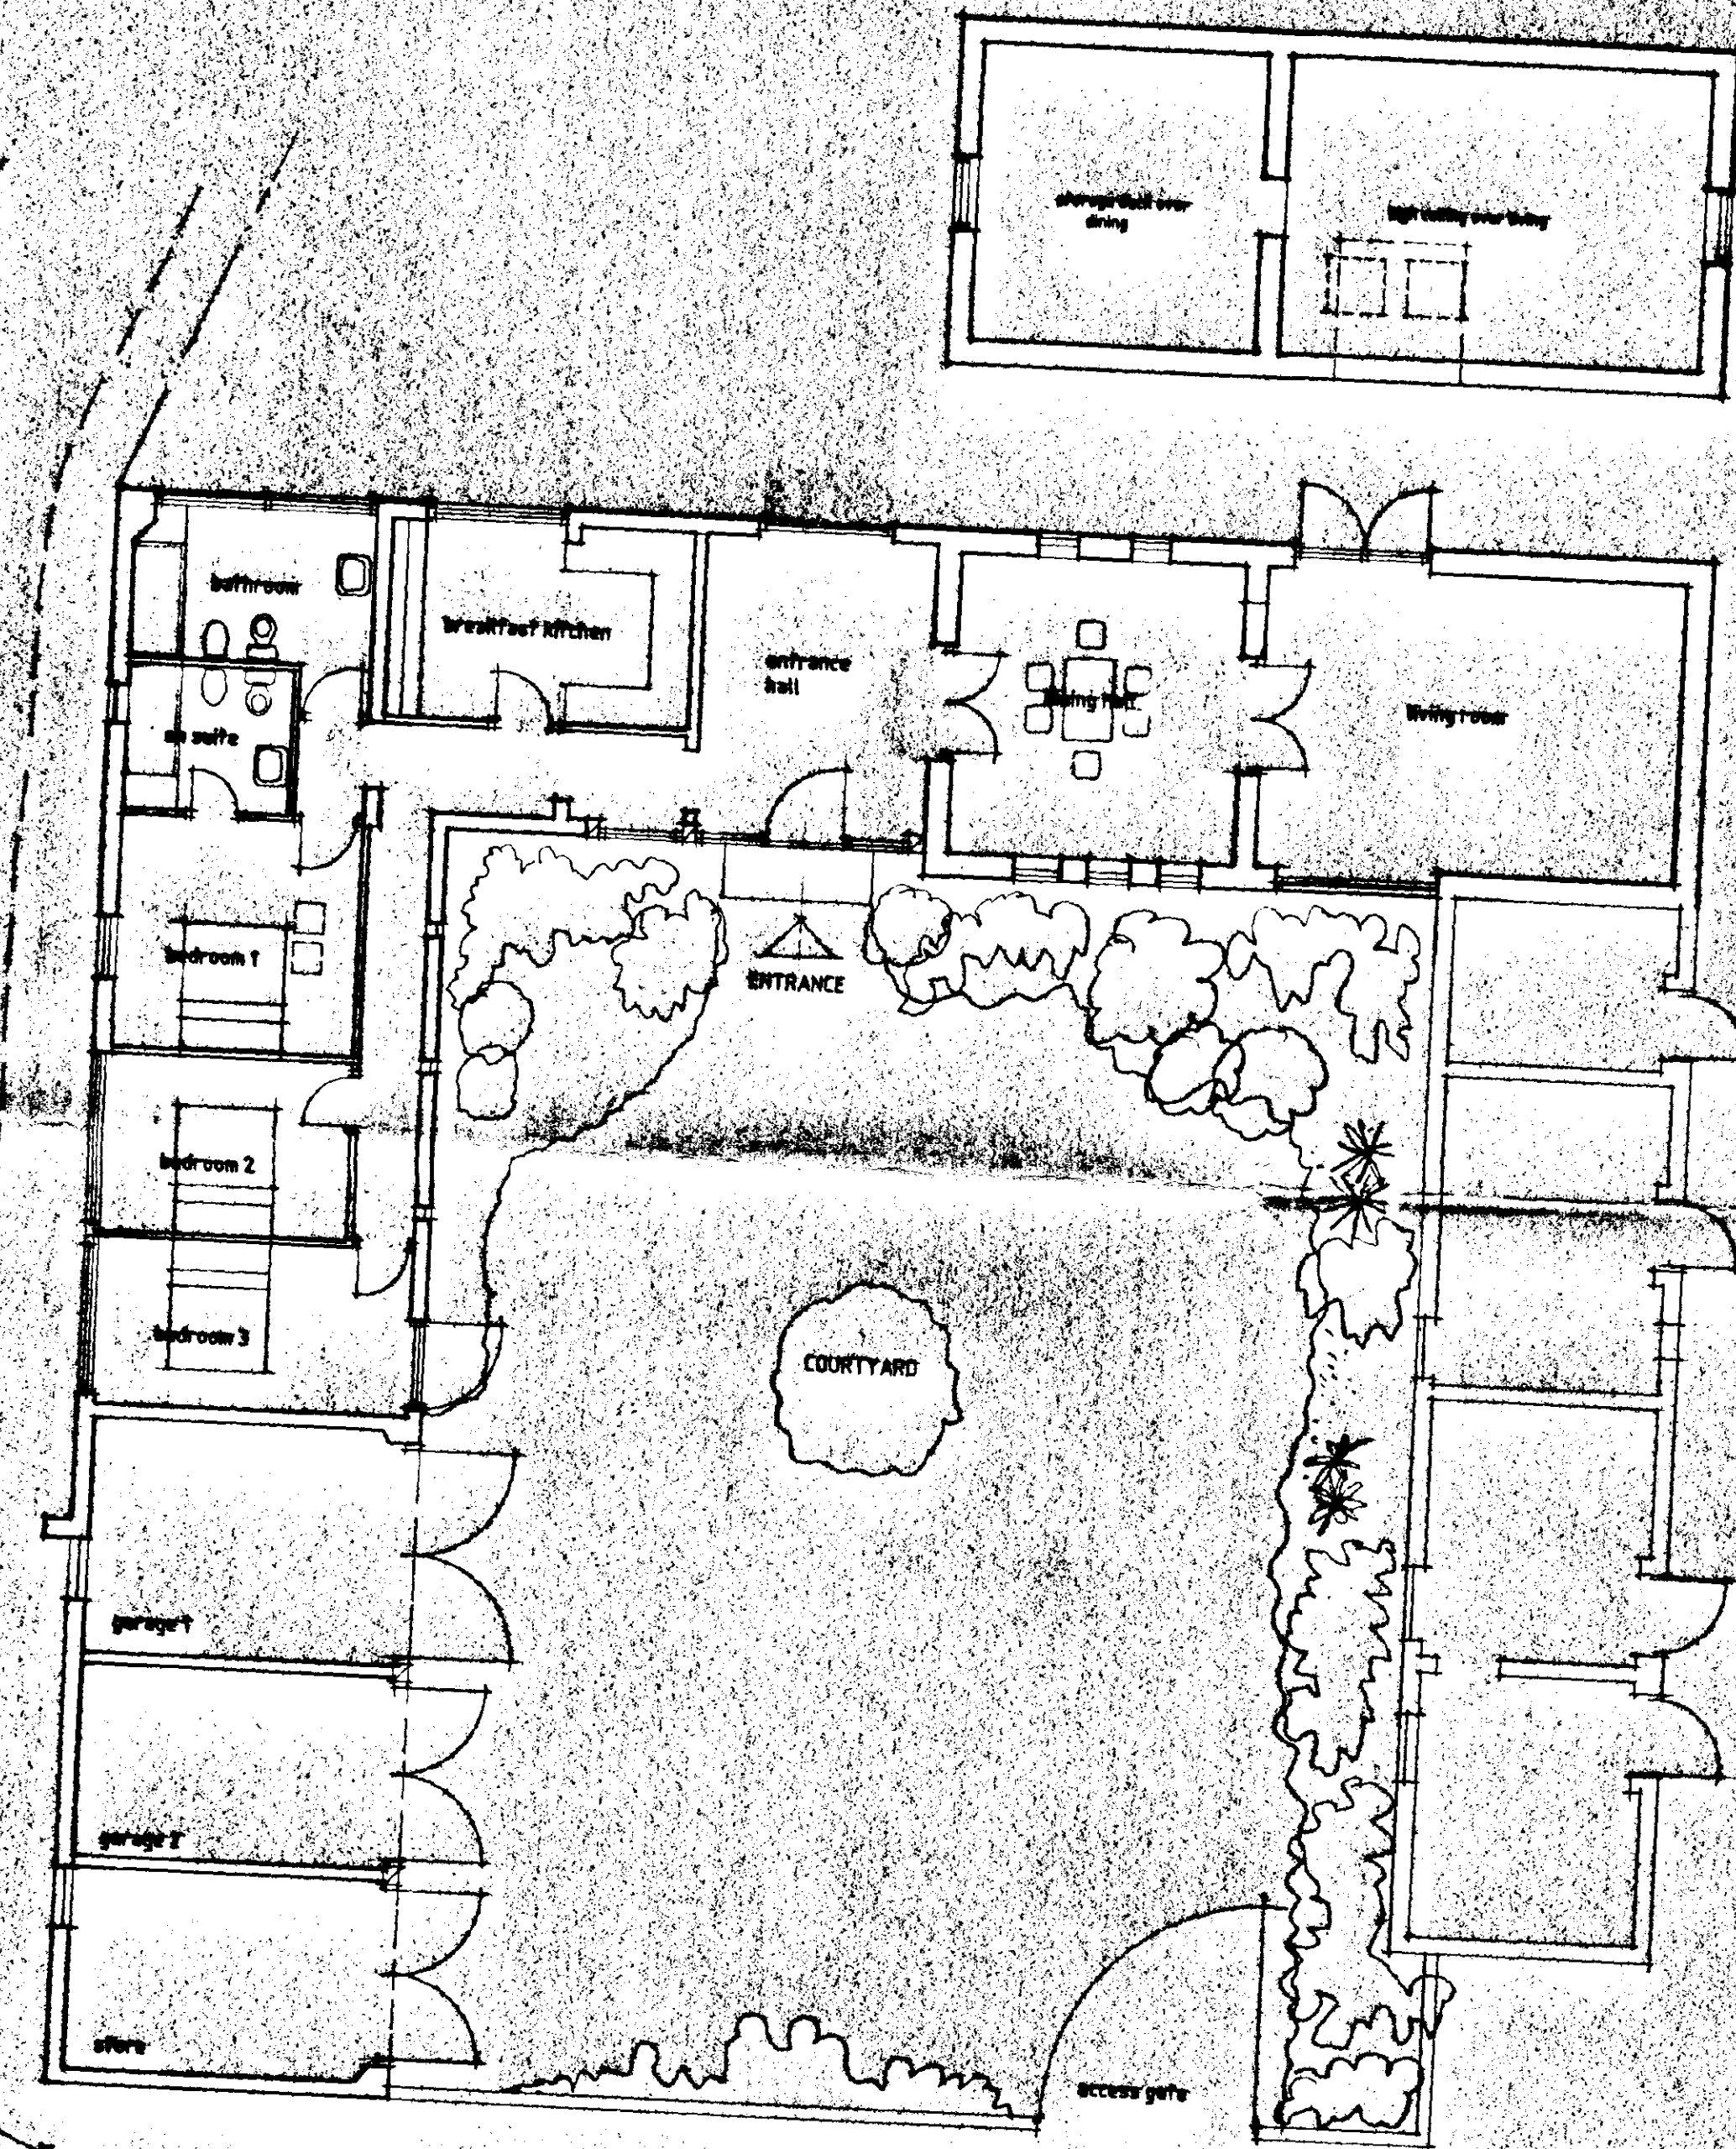

PLAN AS EXISTING

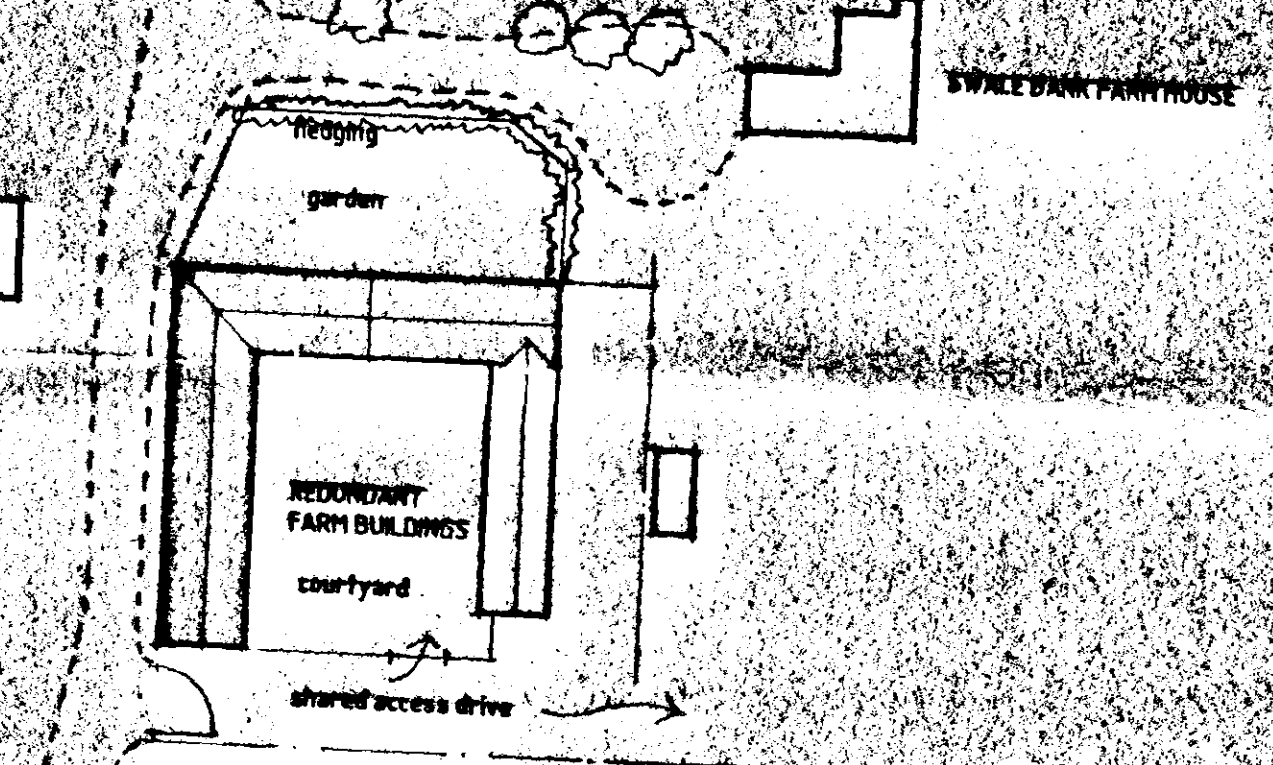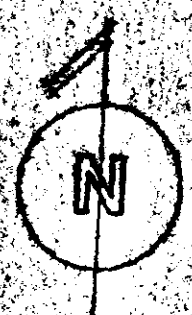

SOUTH HOLLAND DC
HOUSING & PLANNING
13 MAY 1997
Ref: 0533 07

DETERMINED
PLAN

PROPOSED BARN CONVERSION
SWALE BANK FARM
SWALE BANK
GOSBERTON
Lincs
scale 1:100 April 1997

BUILDING DESIGN