




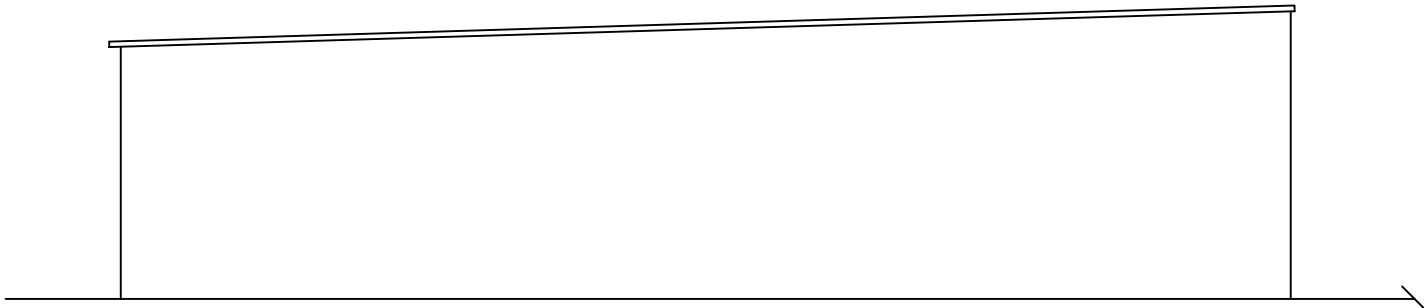


Existing Side Elevation 1 :100

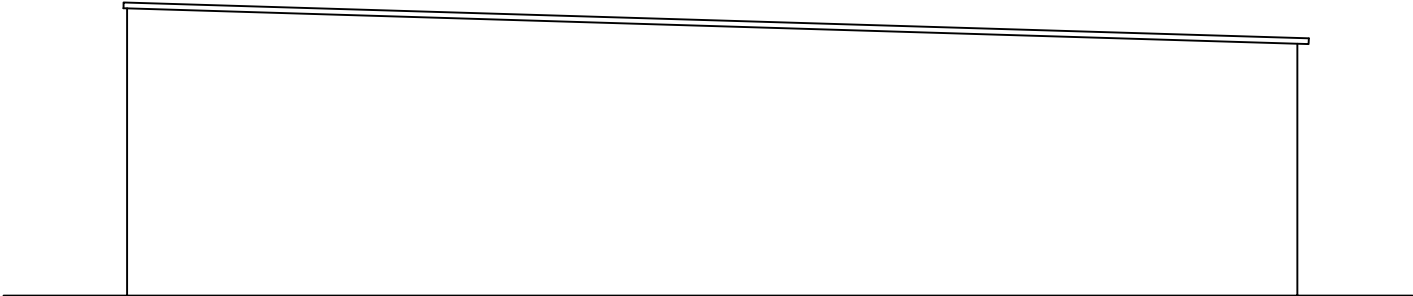


Existing Side Elevation 1 :100

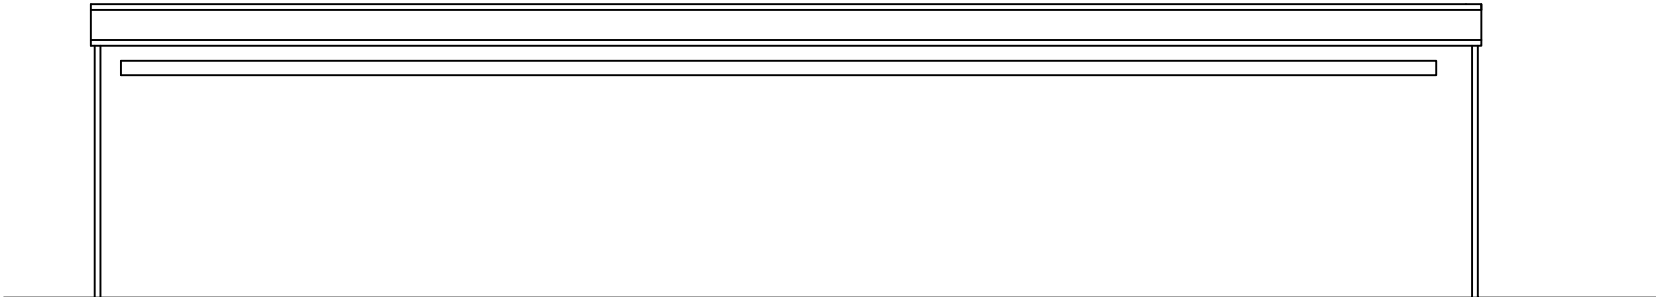


Existing Rear Elevation 1 :100

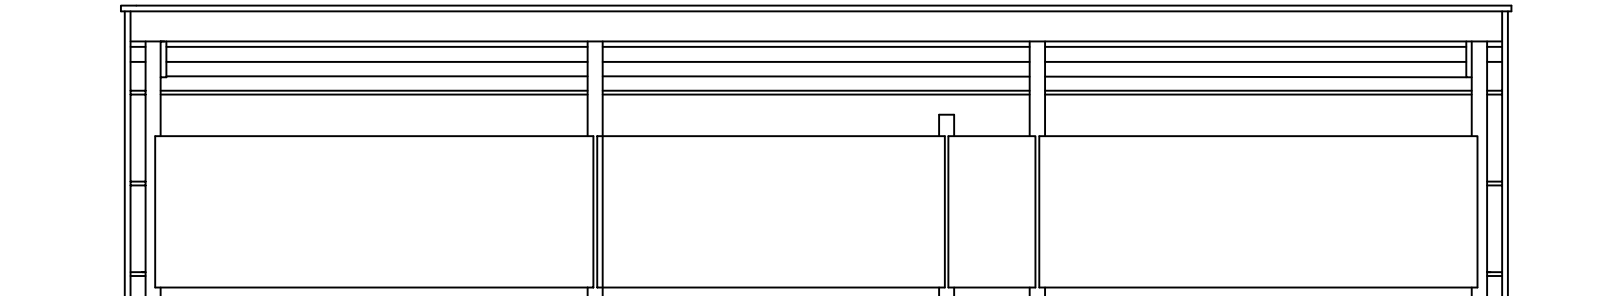

Existing Front Elevation 1 :100

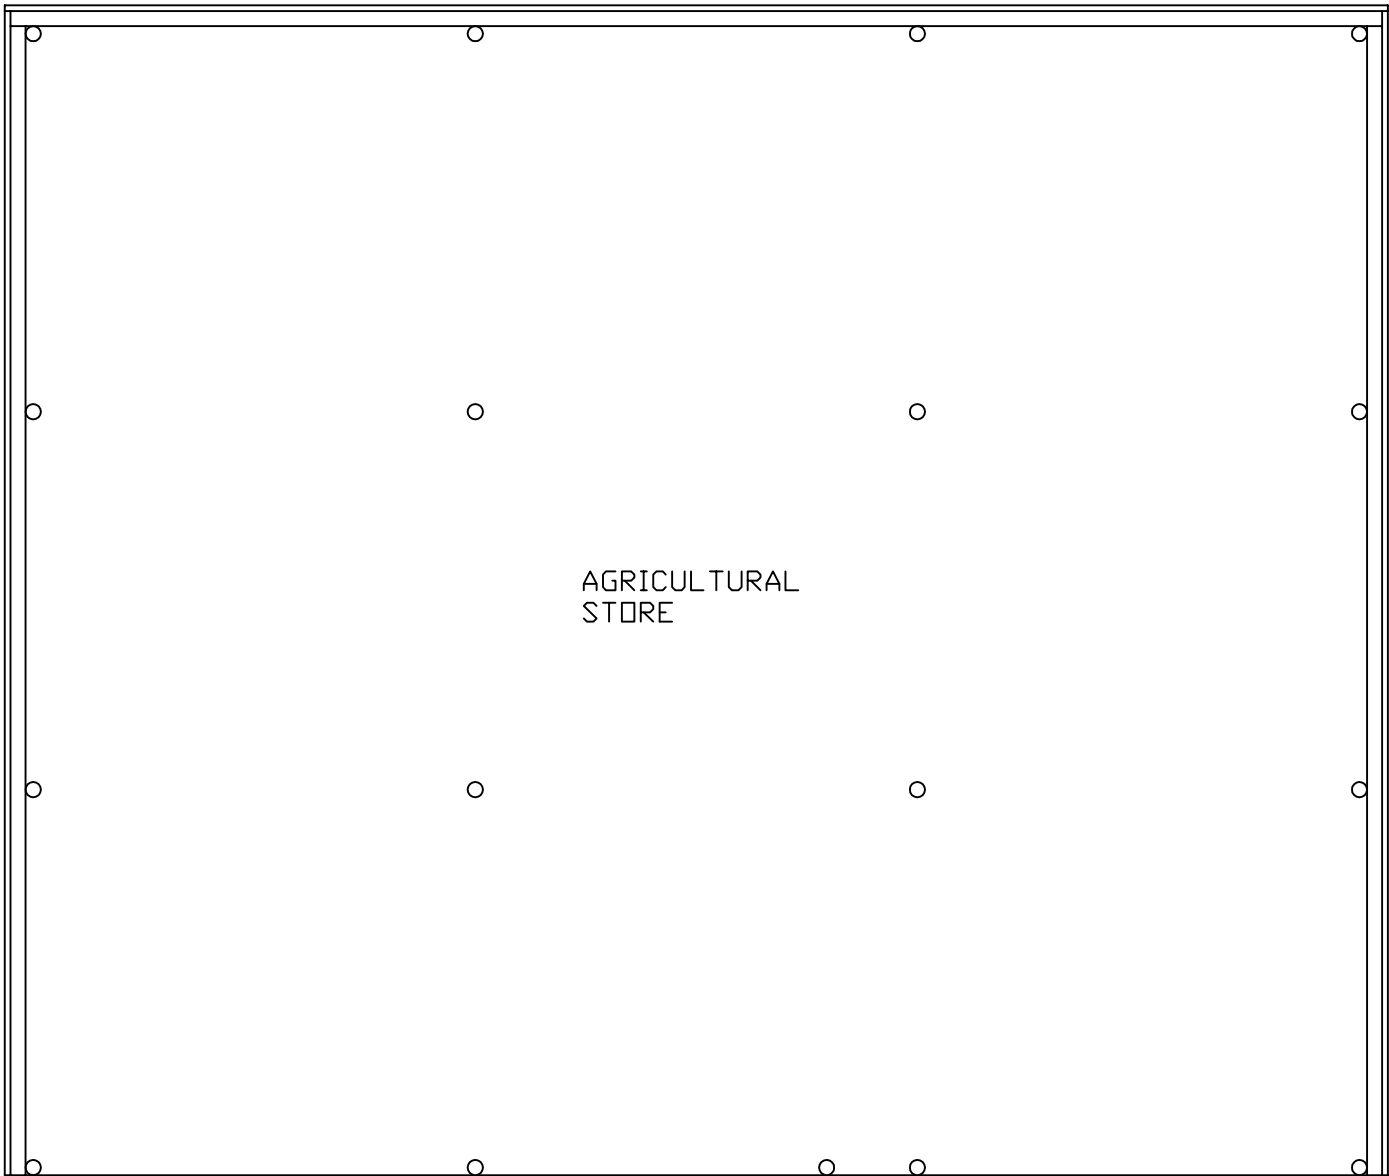

Existing Ground Floor Layout 1 :100

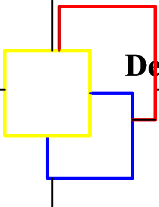 Design & Management.co.uk 7 West Fen Frithville Boston Lincs PE22 7EX Tel 01205 750775	SCALE BAR METRES 0 1 2 3 4 5		NOTES
	JOB TITLE Existing Layout & Elevations Fossils Farm Nortgate Gosberton Linc's PE11 4LJ		
	SCALE 1:100 on A3	DATE April 2022	
DESIGNED & DRAWN BY Design and Management .co.uk which is a trading name of Planning and Property Consultants .com which is a trading name of Keith Baker Sole Trader TEL 01205 750775 . ALL DRAWINGS ARE SUPPLIED SUBJECT TO D and M .co .uk STANDARD CONDITIONS. WHICH, ARE AVAILABLE ON REQUEST. © COPYRIGHT KEITH BAKER 12/20			