

NO DIMENSIONS TO BE OBTAINED FROM THIS DRAWING. ALL DIMENSIONS TO BE CHECKED ON SITE. ANY DISCREPANCIES WITH THE DRAWINGS TO BE REPORTED AND CLARIFIED PRIOR TO COMMENCING WORKS ON SITE, IF IN DOUBT - ASK. THIS DRAWING IS COPYRIGHT.



Elevation clad in profiled steel sheeting
Colour to be agreed.
New entrance door & canopy for pedestrian
access.
New rolling shutter door to opening no.2




**Proposed Building Plan
Scale 1:100**



Block Plan
Scale 1:500

Rev.	Description
C	Fence detail added, Foundations added
Date	Front door redesigned.
26.04.00	

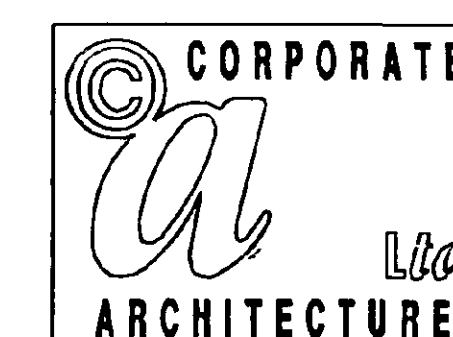

CLIENT

Geest Prepared foods
West Marsh Road
Spalding
Lincs
(Gosberton Food Park)

TITLE

Project Blue Sky
Project No 1631.GUK.00

DETERMINED
PLAN

Test kitchen Plan & Elevations
New fencing proposals

DATE 25.05.00

DRAWING NO.

QUI

SCALE


240

ISSUE


15502

CORPORATE ARCHITECTURE LIMITED
CHARTERED ARCHITECTS


Reg. 0116 255 2325 Fax: 0116 254 6228

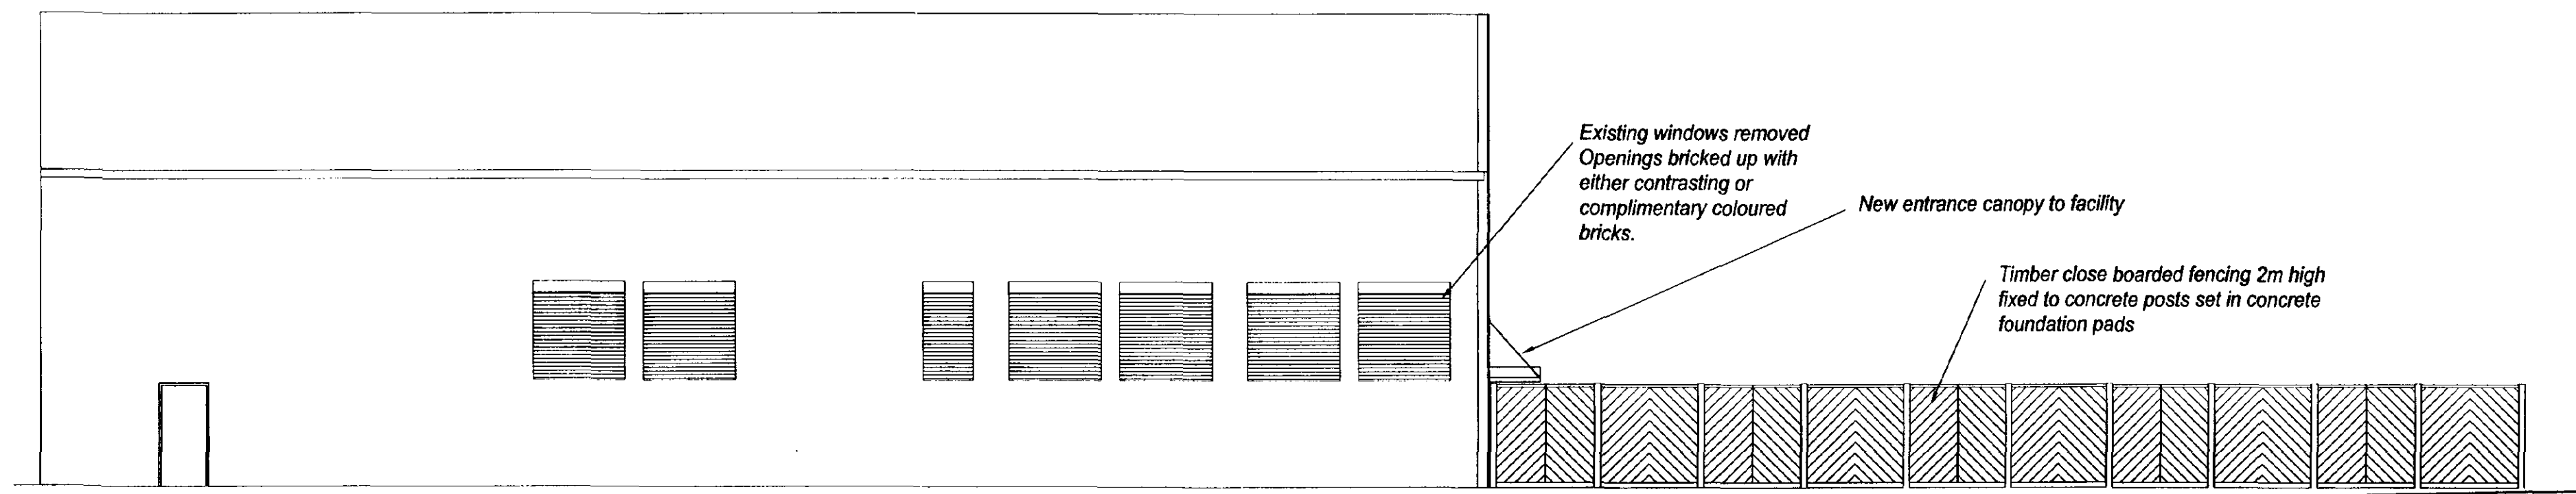


Proposed Elevation facing Quadring road
Scale 1:100

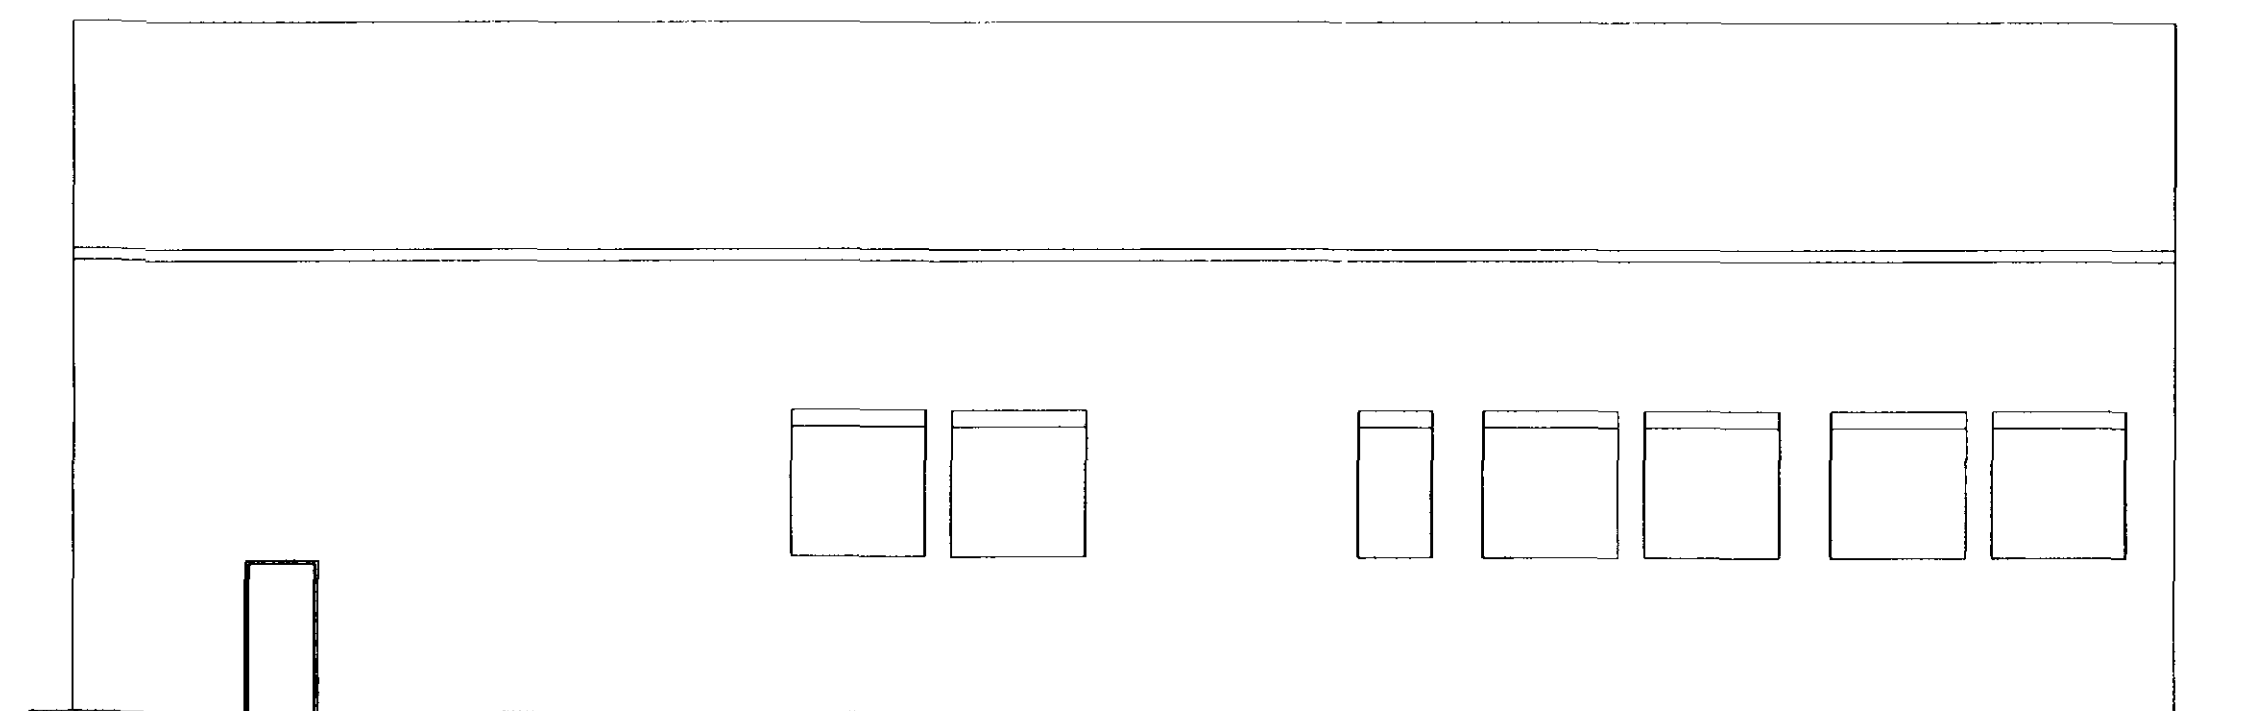

Existing Elevation facing Quadring road
Scale 1:100

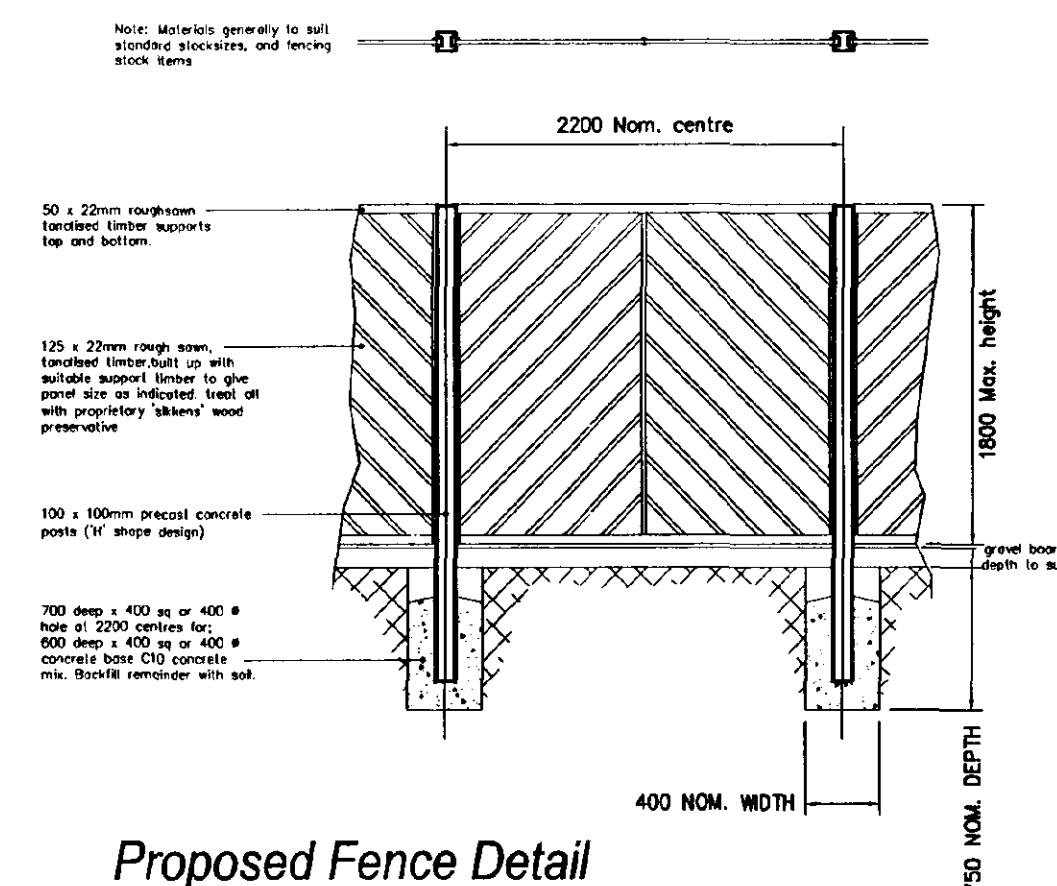


Proposed Fence Detail
Scale n.t.s

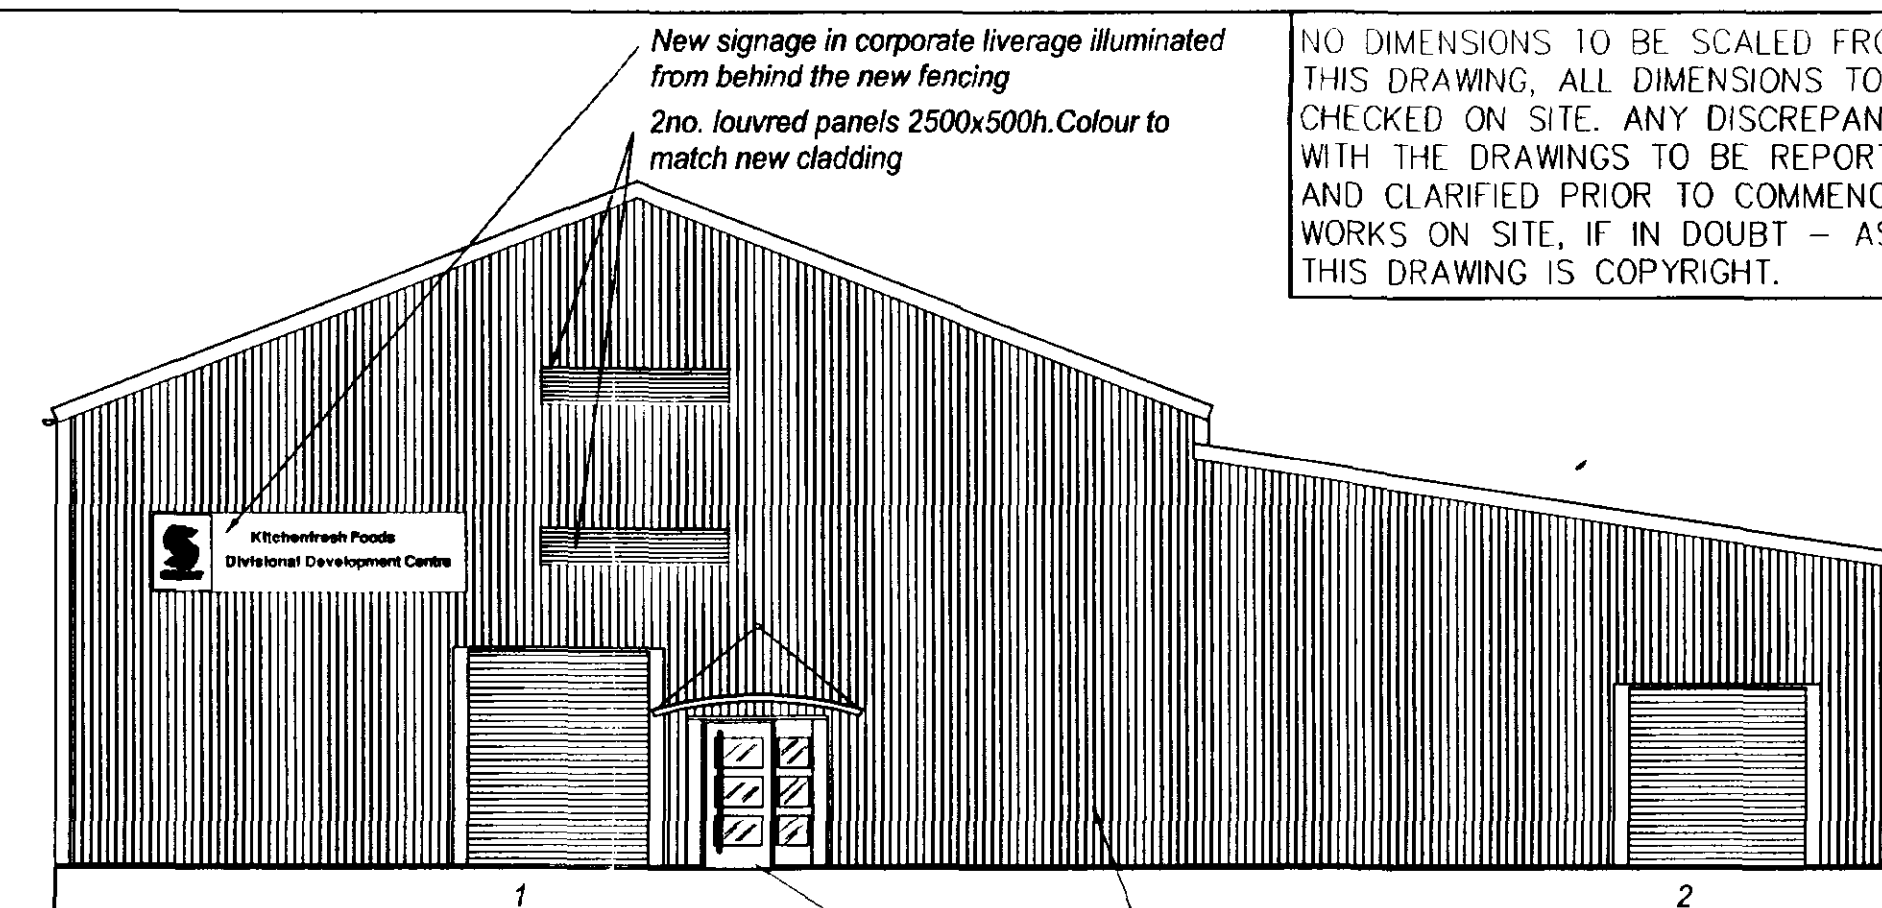


Proposed Elevation facing Swan Inns Offices
Scale 1:100

NO DIMENSIONS TO BE SCALED FROM THIS DRAWING. ALL DIMENSIONS TO BE CHECKED ON SITE. ANY DISCREPANCIES WITH THE DRAWINGS TO BE REPORTED AND CLARIFIED PRIOR TO COMMENCING WORKS ON SITE, IF IN DOUBT - ASK. THIS DRAWING IS COPYRIGHT.

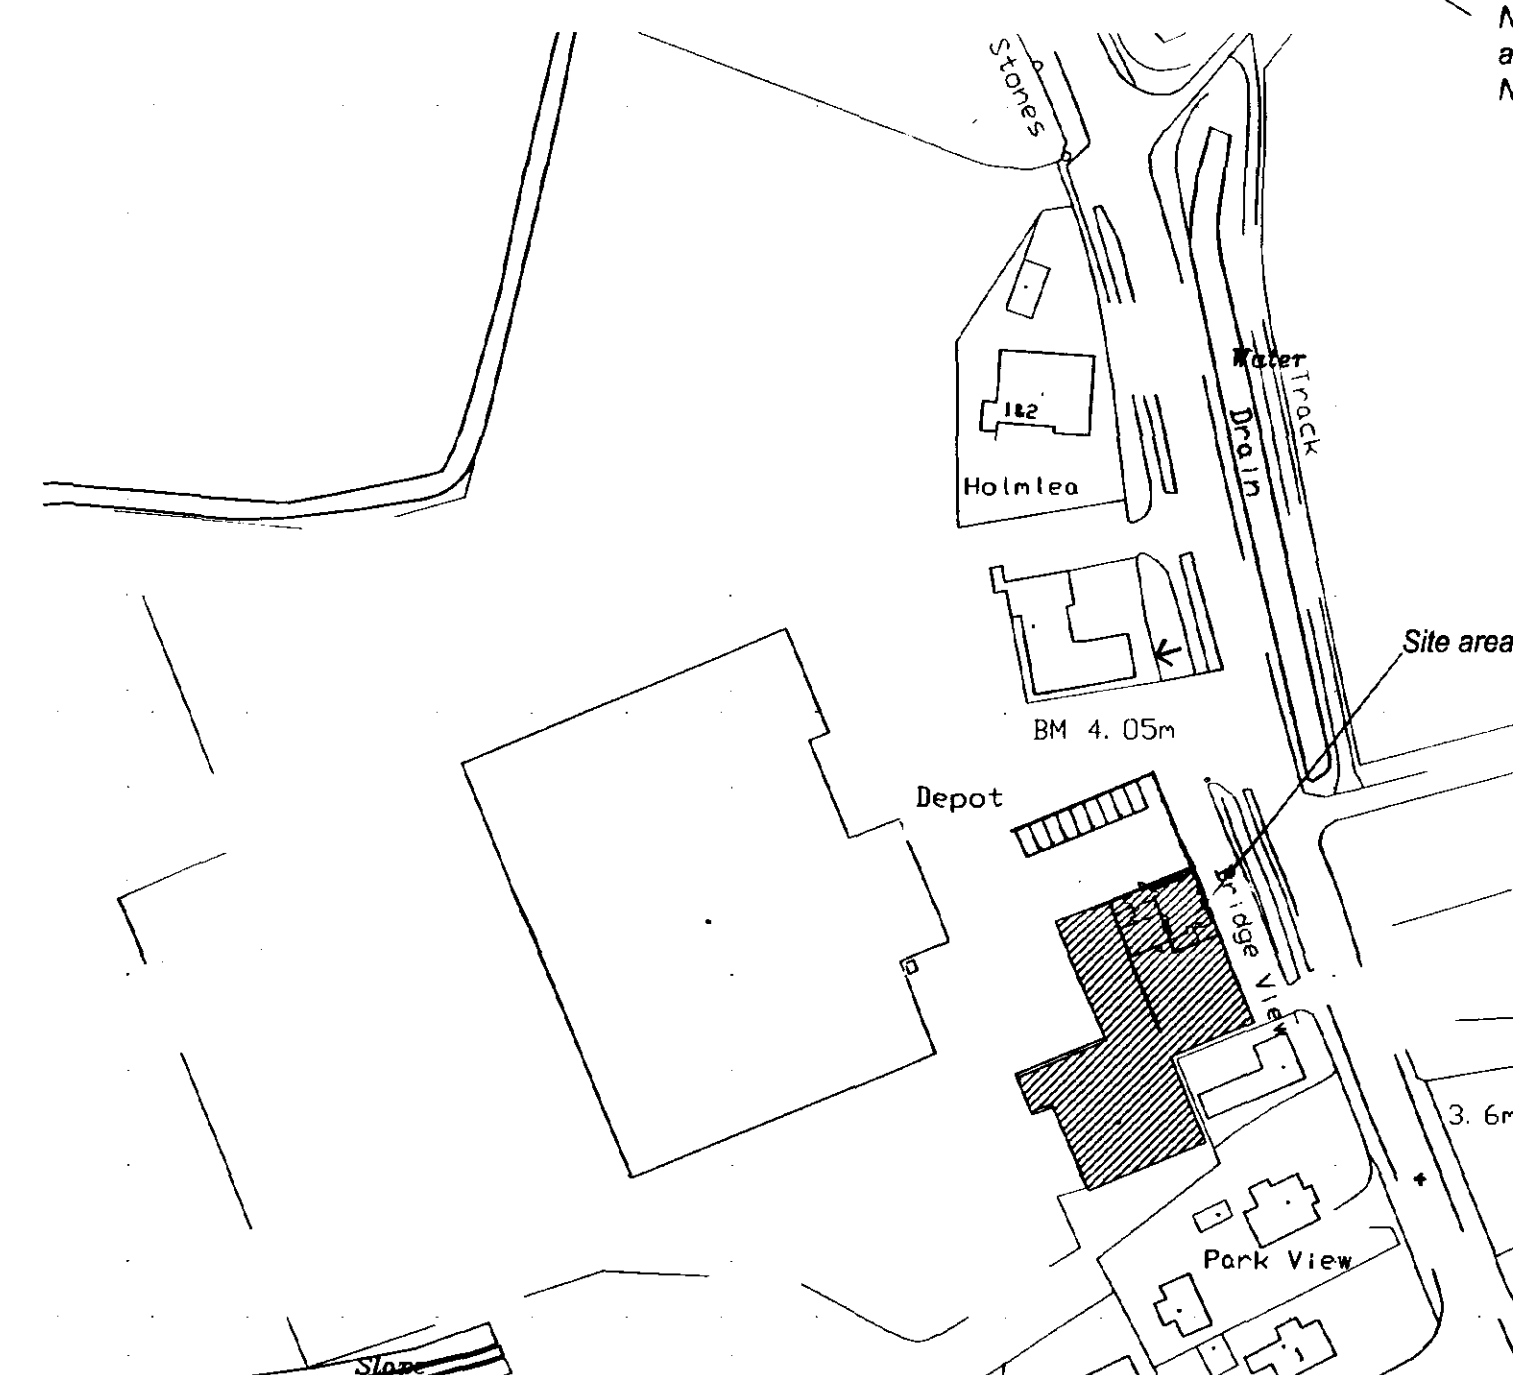

Site Plan
Scale 1:1250

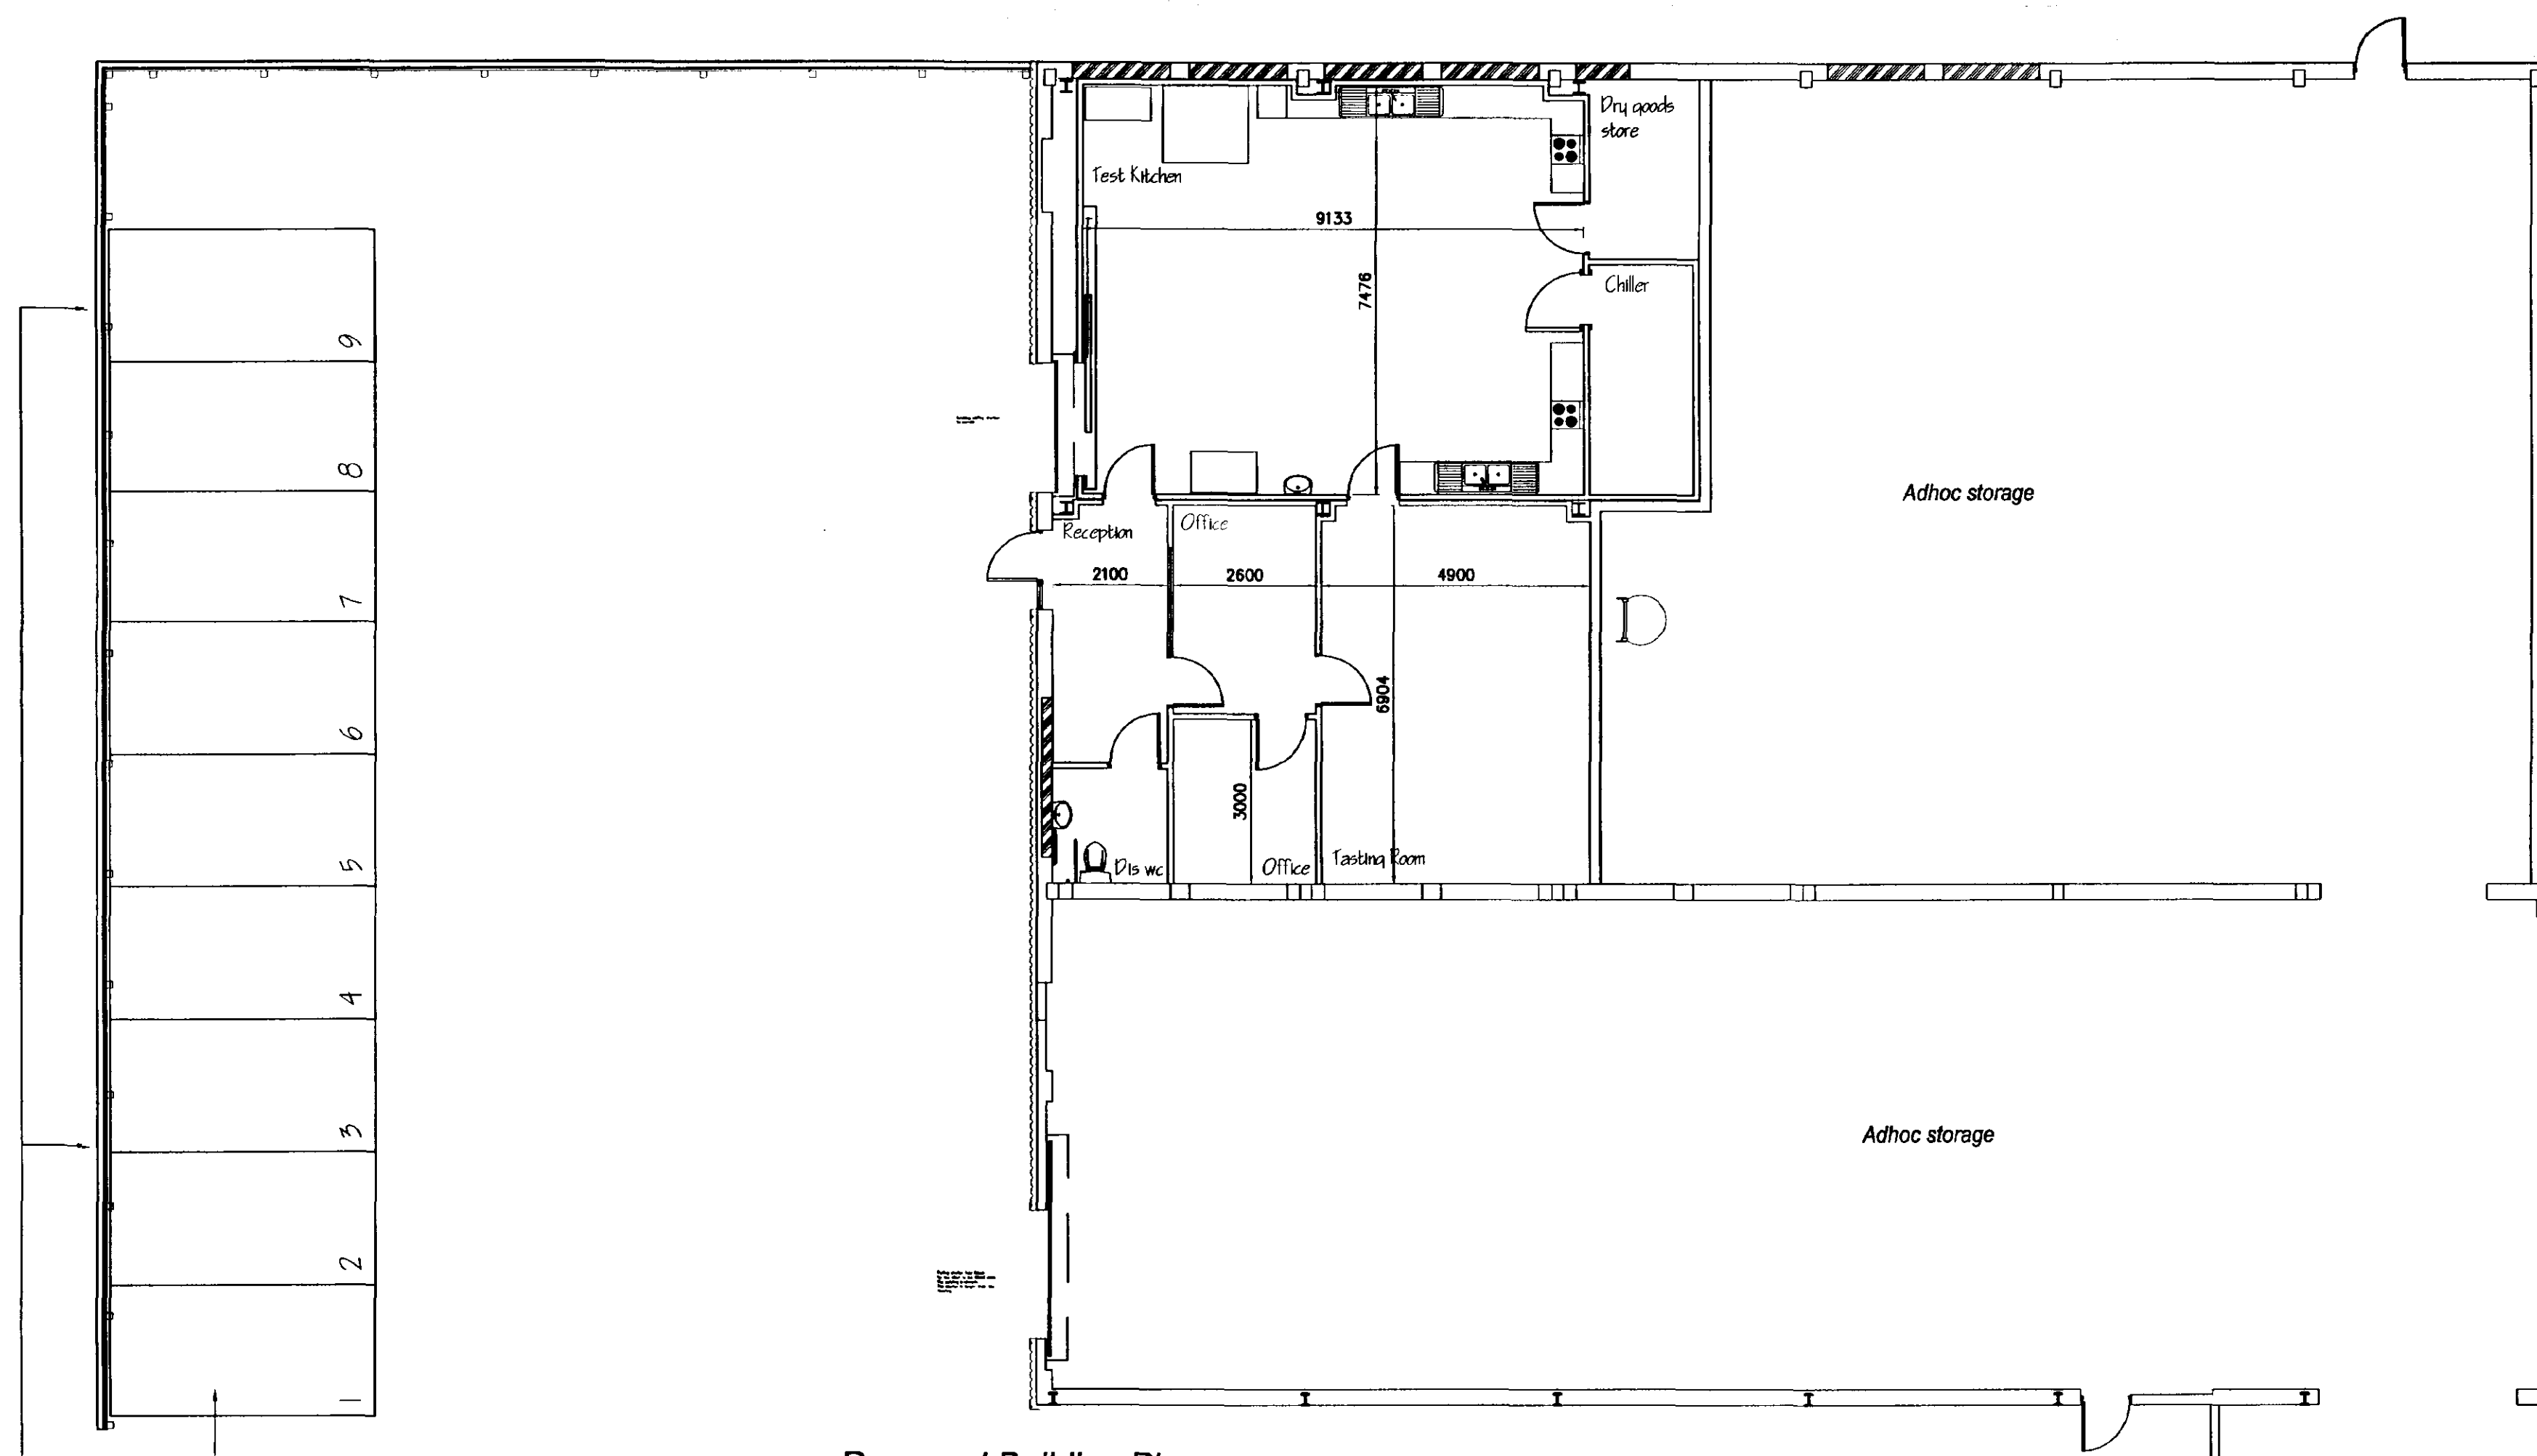


Proposed Building Plan
Scale 1:100

Depot

Block Plan
Scale 1:500

Rev.	Description
D	Fence extended to end of car park
Date	06.12.00

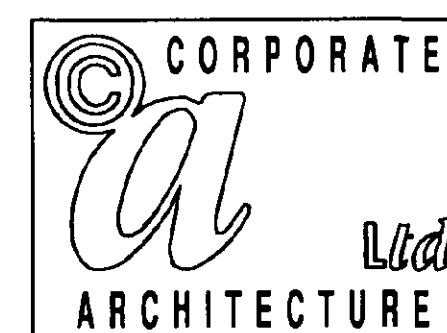

CLIENT
Geest Prepared foods
West Marsh Road
Spalding
Lincs
(Gosberton Food Park)

TITLE
Project Blue Sky
Project No 1631.GUK.00

Test kitchen Plan & Elevations
New fencing proposals

DATE	25.03.00	SCALE	Var
DRAWING NO.	001	ISSUE NO.	D

CORPORATE ARCHITECTURE LIMITED
CHARTERED ARCHITECTS
St Georges House, St Georges Way, Leicester LE1 1SH
Tel: 0116 255 2323 Fax: 0116 254 6278