


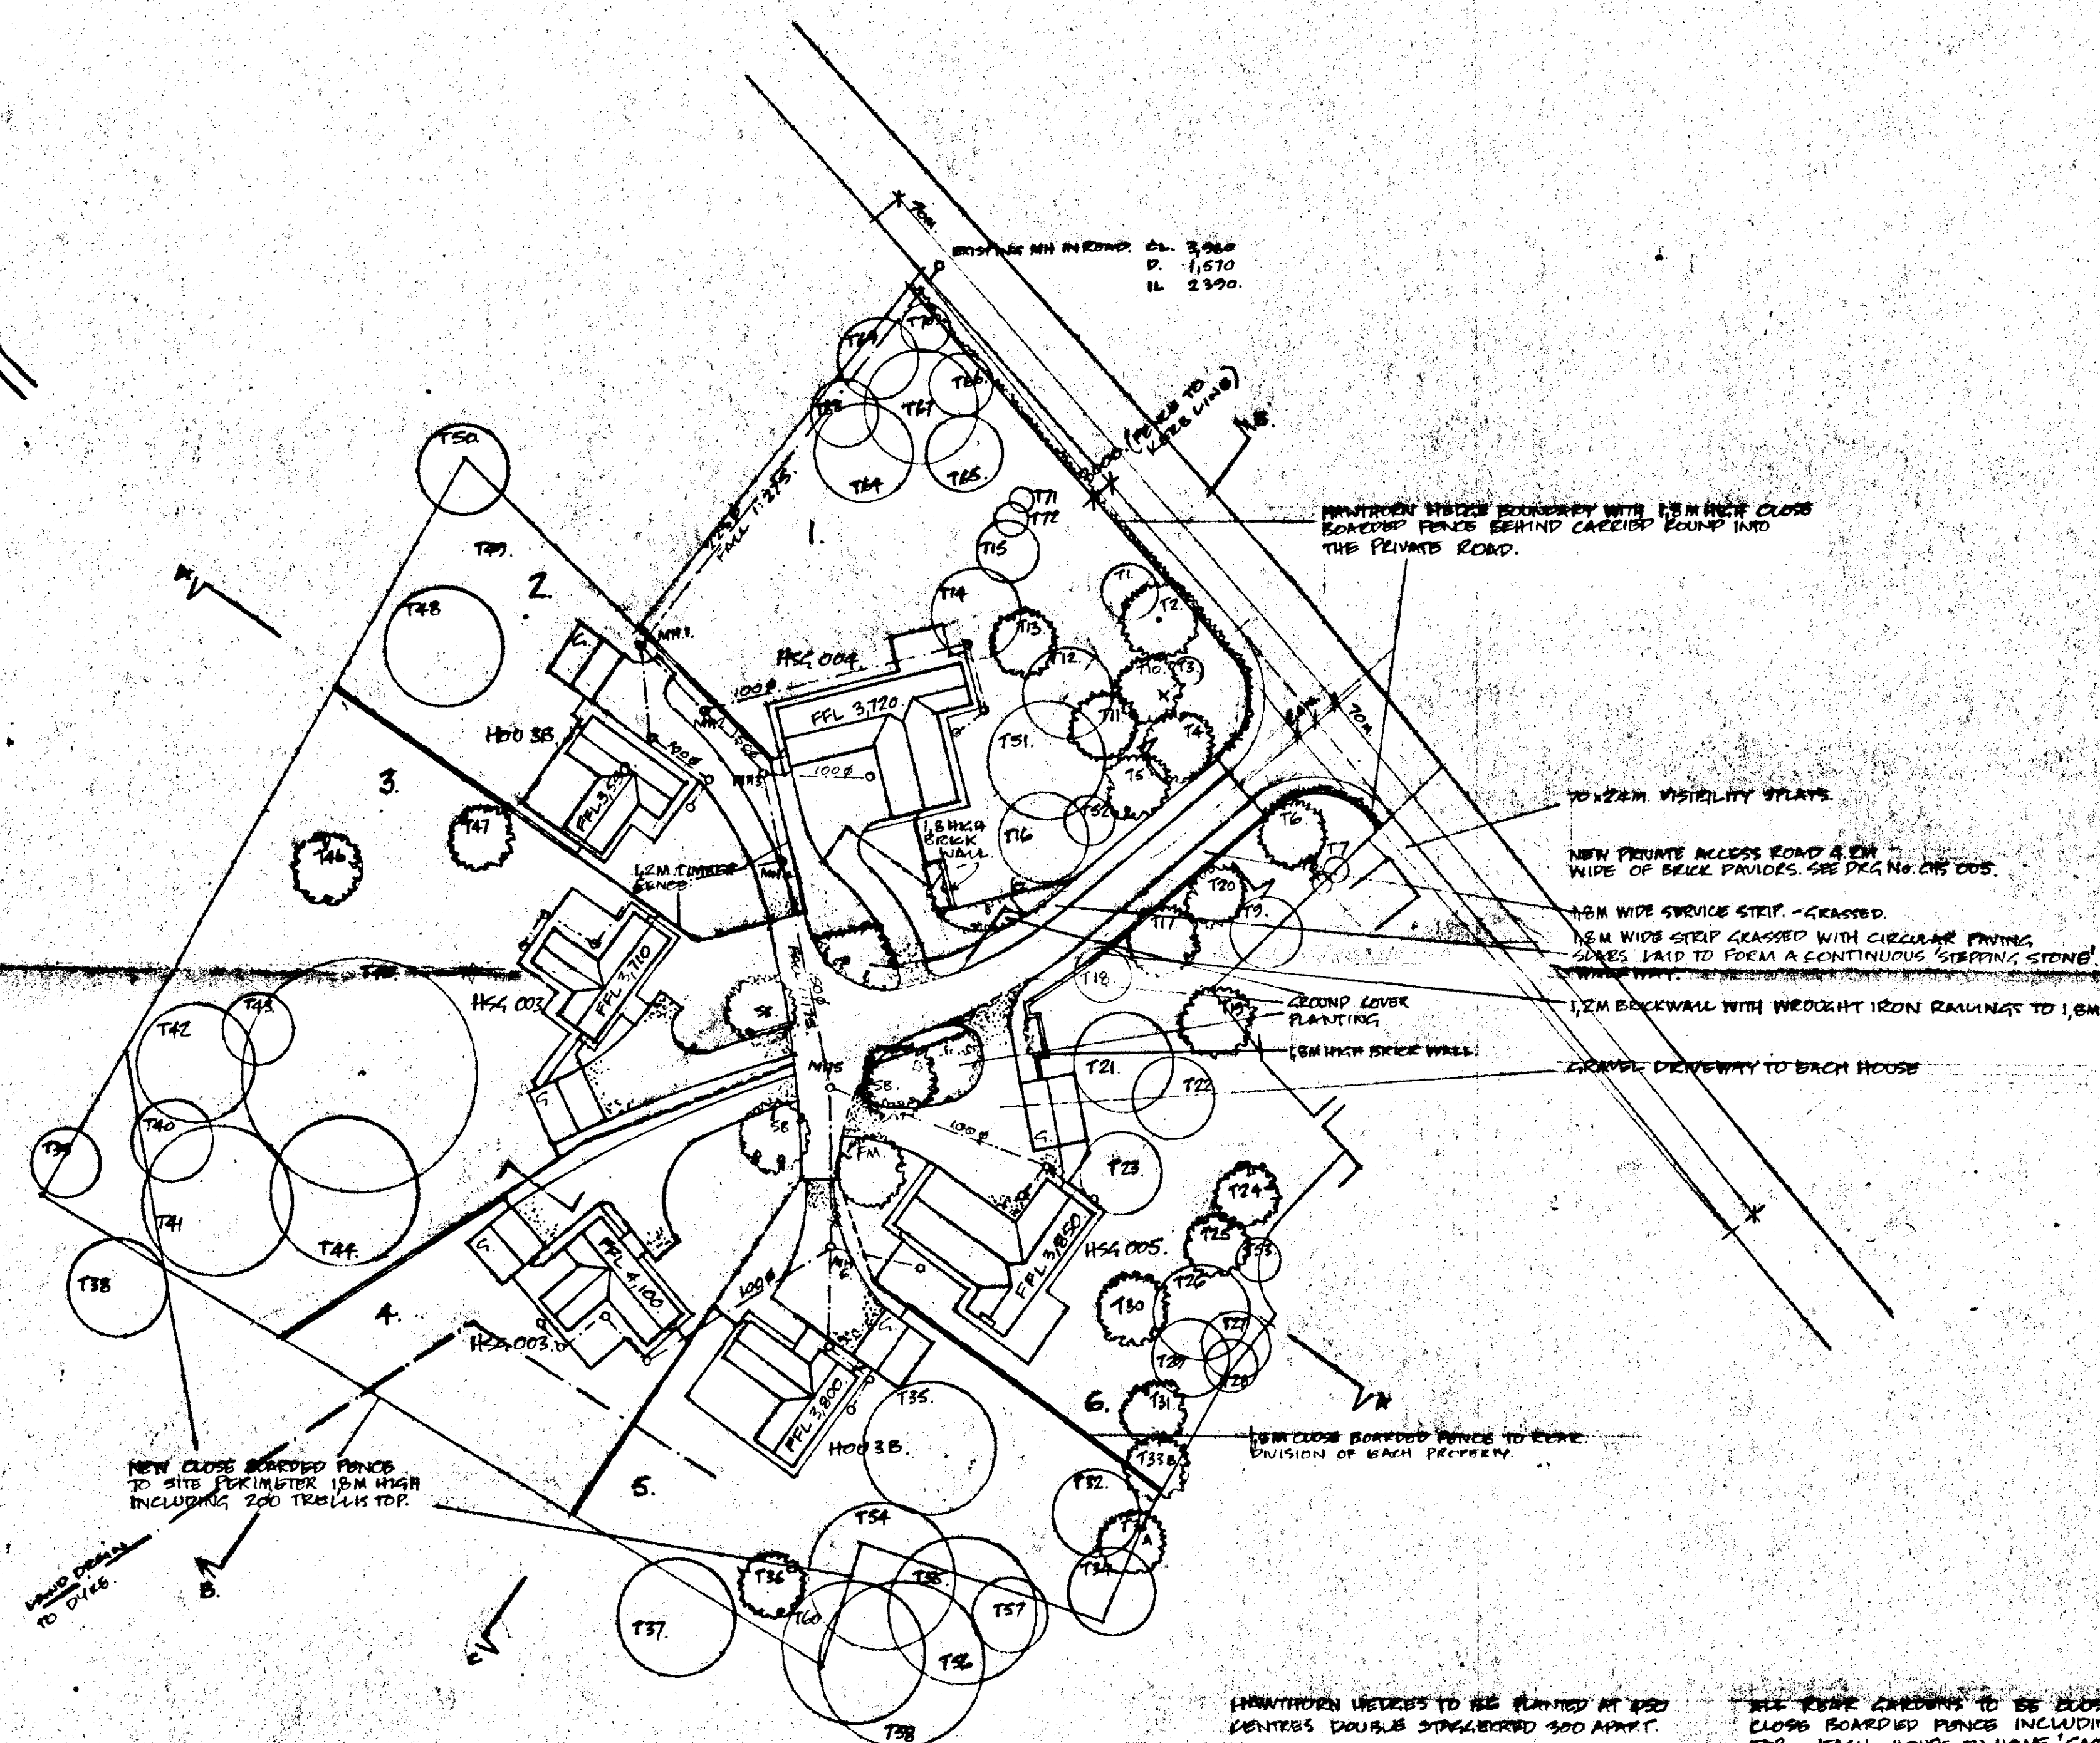

ATH NO.	INVERT LEVEL
MM 1	2,5720.
MM 2	2,6290
MM 3	2,6890.
MM 4	2,7460.
MM 5	2,8090.
MM 6.	2,9860.

FOR CRASHES SEE PRG NO. HSG 001

REVISIONS:-

10. 11. 98. PLANNING.
T10 - POSITIONED - OMITTED IN BUDGET. - 12.03.99
15. 03. 99. - GENERAL REVISIONS TO LANDSCAPE.
23. 03. 99. - FOUL SEWER ADDD.
27. 05. 99 - LINE OF HEDGE/FENCE TO KEEB.

**DETERMINED
PLAN**

SOUTH HOLLAND DC
HOUSING & PLANNING
01 JUN 1999
Ref: 0537/99

**M. PARKER
& SONS LIMITED**

BUILDERS & CONTRACTORS

ST. JOHNS RD - SPALDING - LINGS PET 1JX
FAX. 01775 762121 T 01175 724777

HOUSING DEVELOPMENT
GOSBERTON HIGH STREET

SITE PLAN

SCALES 1:500.
DRG. NO. HSG-001. DATE October '98.

HEATHORN WEEDS TO BE PLANTED AT 450
CENTRES DOUBLE STAGGERED 300 APART.

----- CONCRETE WALLWORK AT EXCAVATION LINE



ALL REAR GARDENS TO BE CLOSED OFF WITH 1.8M HIGH
CLOSE BOARDED FENCES INCLUDING 200 HIGH TIMBER TRELLIS
TOP. EACH HOUSE TO HAVE 'GATEWAY' LIGHTING AT ENTRANCE
ON LIGHT SENSITIVE SWITCH.

TREES. SUBJECT TO TREE PRESERVATION ORDER, MARKED AS ABOVE. SEE ALSO D24 NO 258/1. TREES REMOVED, NUMBERED AS FOLLOWS. T2, T4, T5, T6, T10, T11, T13, T17, T19, T20, T24 T25, T30, T31, T33 A+B, T36, T46, T47.
ALL THE ABOVE TREES TO BE REPLACED AS CLOSE AS POSSIBLE TO THEIR ORIGINAL POSITIONS.

IN REEF MARKED 'GROUND COVER PLANTING' PLANT THE
FOLLOWING AT 4 PER SQ METRE.

COTON EASTER MICRO PHYLUS.
HUBE RANUNCULUS.
EUPHYMORIC REEDS.
CHENNAULTII 'HANK COCK'
ROSA RUBOSA 'FRAU DAWMAR MASTER'
POTENTILLA ELIZABETH.

KEY TO TREE PLANTING (NEW ORLEANS)
P.M. FIELD MAPLE - ALEX CAMPBELL
58. SILVER BIRCH - BETULA PENTULA
(MULTI-STEM)

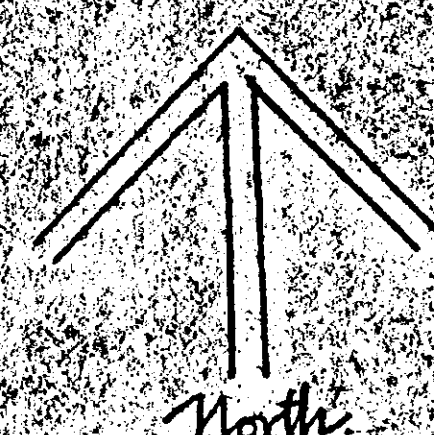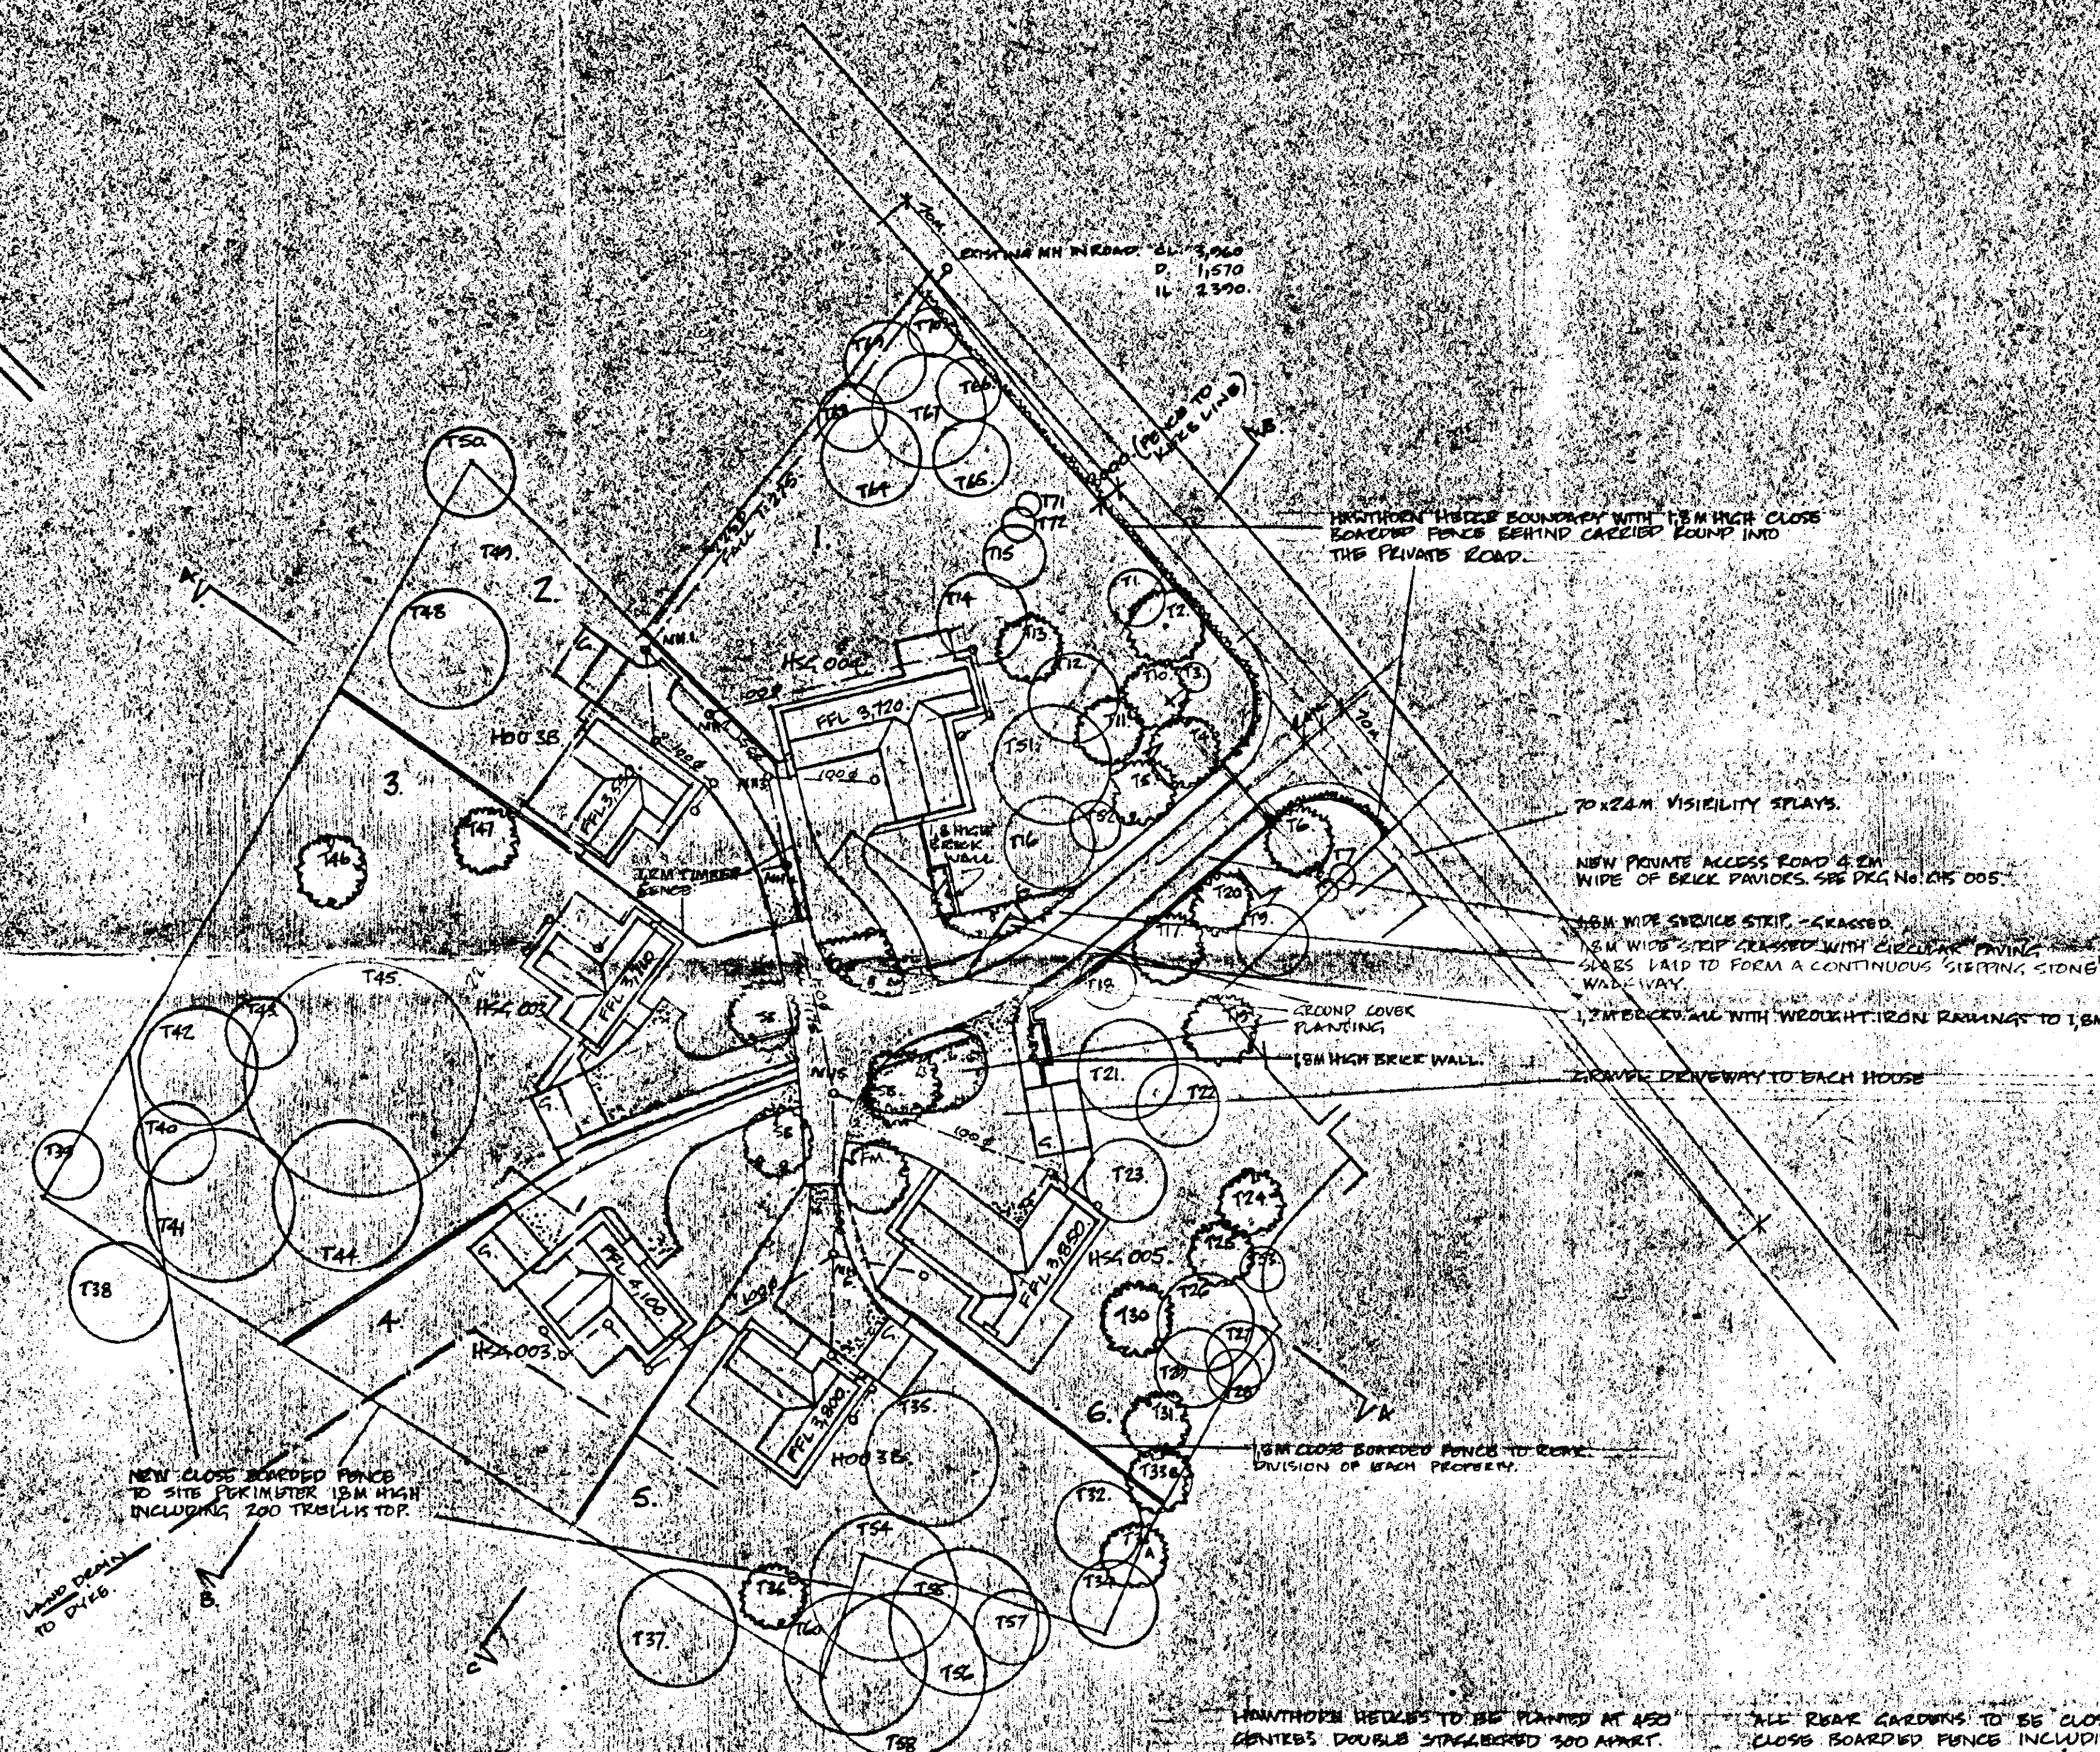

MH NO.	INVERT LEVEL
MH 1	2.5720
MH 2	2.6890
MH 3	2.6890
MH 4	2.7460
MH 5	2.8890
MH 6	2.9860


FOR CARAGES SEE DRG. NO. HSG 007.

REVISIONS:-

- 10.11.98 PLANNING.
- 10.12.98 POSITIONED - OMITTED IN BLOCK - 14.03.99
- 15.03.99 - GENERAL REVISIONS TO LANDSCAPE
- 23.03.99 - POUL SEWER ADDED
- 27.05.99 - LINE OF HEDGE/FENCE TO KEEP.

SOUTH HOLLAND DC
HOUSING & PLANNING
01 JUN 1999
Ref: 6537/99

**M. PARKER
& SONS LIMITED**

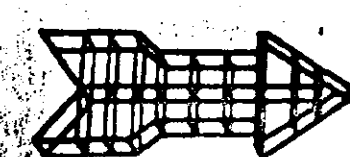

BUILDERS & CONTRACTORS

ST. JOHNS RD - SPALDING Lincs PE11 1JX
FAX. 01775 762121 01175 724777

HOUSING DEVELOPMENT
GOSBERTON HIGH STREET

SITE PLAN

SCALES 1:500.
DRG. NO. HSG-001 DATE OCTOBER '98

ALL PLANTING TO BE PLANNED AT 150 CENTRES DOUBLE SPACED 300 APART.
CONCRETE MARKERS AT GROUND LEVEL.

EXISTING TREES
NEW TREES AS BELOW (REPLACEMENTS)

TREES: SUBJECT TO TREE PRESERVATION ORDER, MARKED AS ABOVE. SEE ALSO DRG. NO. 258/1. TREES REMOVED, NUMBERED AS FOLLOWS: T2, T4, T5, T6, T10, T11, T15, T17, T19, T20, T24, T25, T26, T27, T28, T29, T30, T31, T32, T33, T34, T35, T36, T37, T38, T39, T40, T41, T42, T43, T44, T45, T46, T47, T48, T49, T50. THE ABOVE TREES TO BE REPLACED AS CLOSE AS POSSIBLE TO THEIR ORIGINAL POSITIONS.

IN AREAS MARKED 'GROUND COVER PLANTING' PLANT THE FOLLOWING AT 4 PER 30 METRES:
• COTONEASTER MICRO PHYLLOID
• HYDRANGEA
• SYMPHYRICKERES
• CHONANTHUS
• ROSA RUGOSA
• POTENTILLA ELIZABETH

KEY TO TREE PLANTING (NEW ONLY)
• PM - PIRILE MAPLE - ALER CAMPESTRE
• SE - SILVER BIRCH - BETULA PENDULA (MULTI-STEM)