



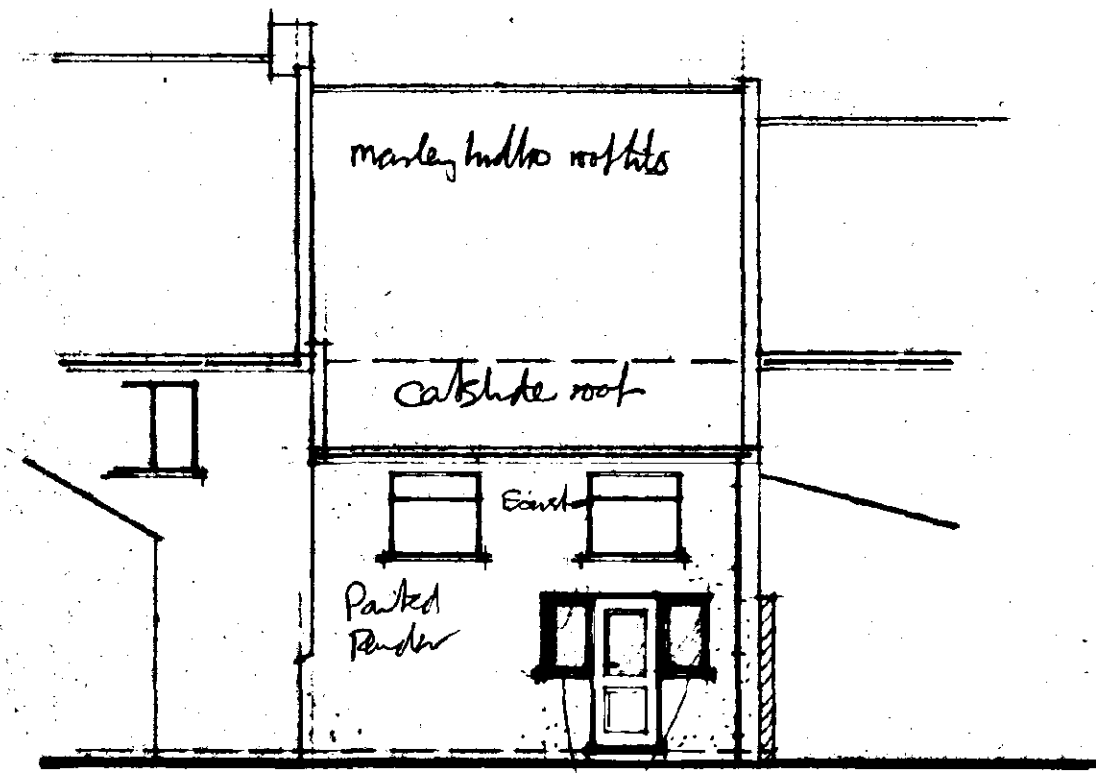


FRONT




REAR

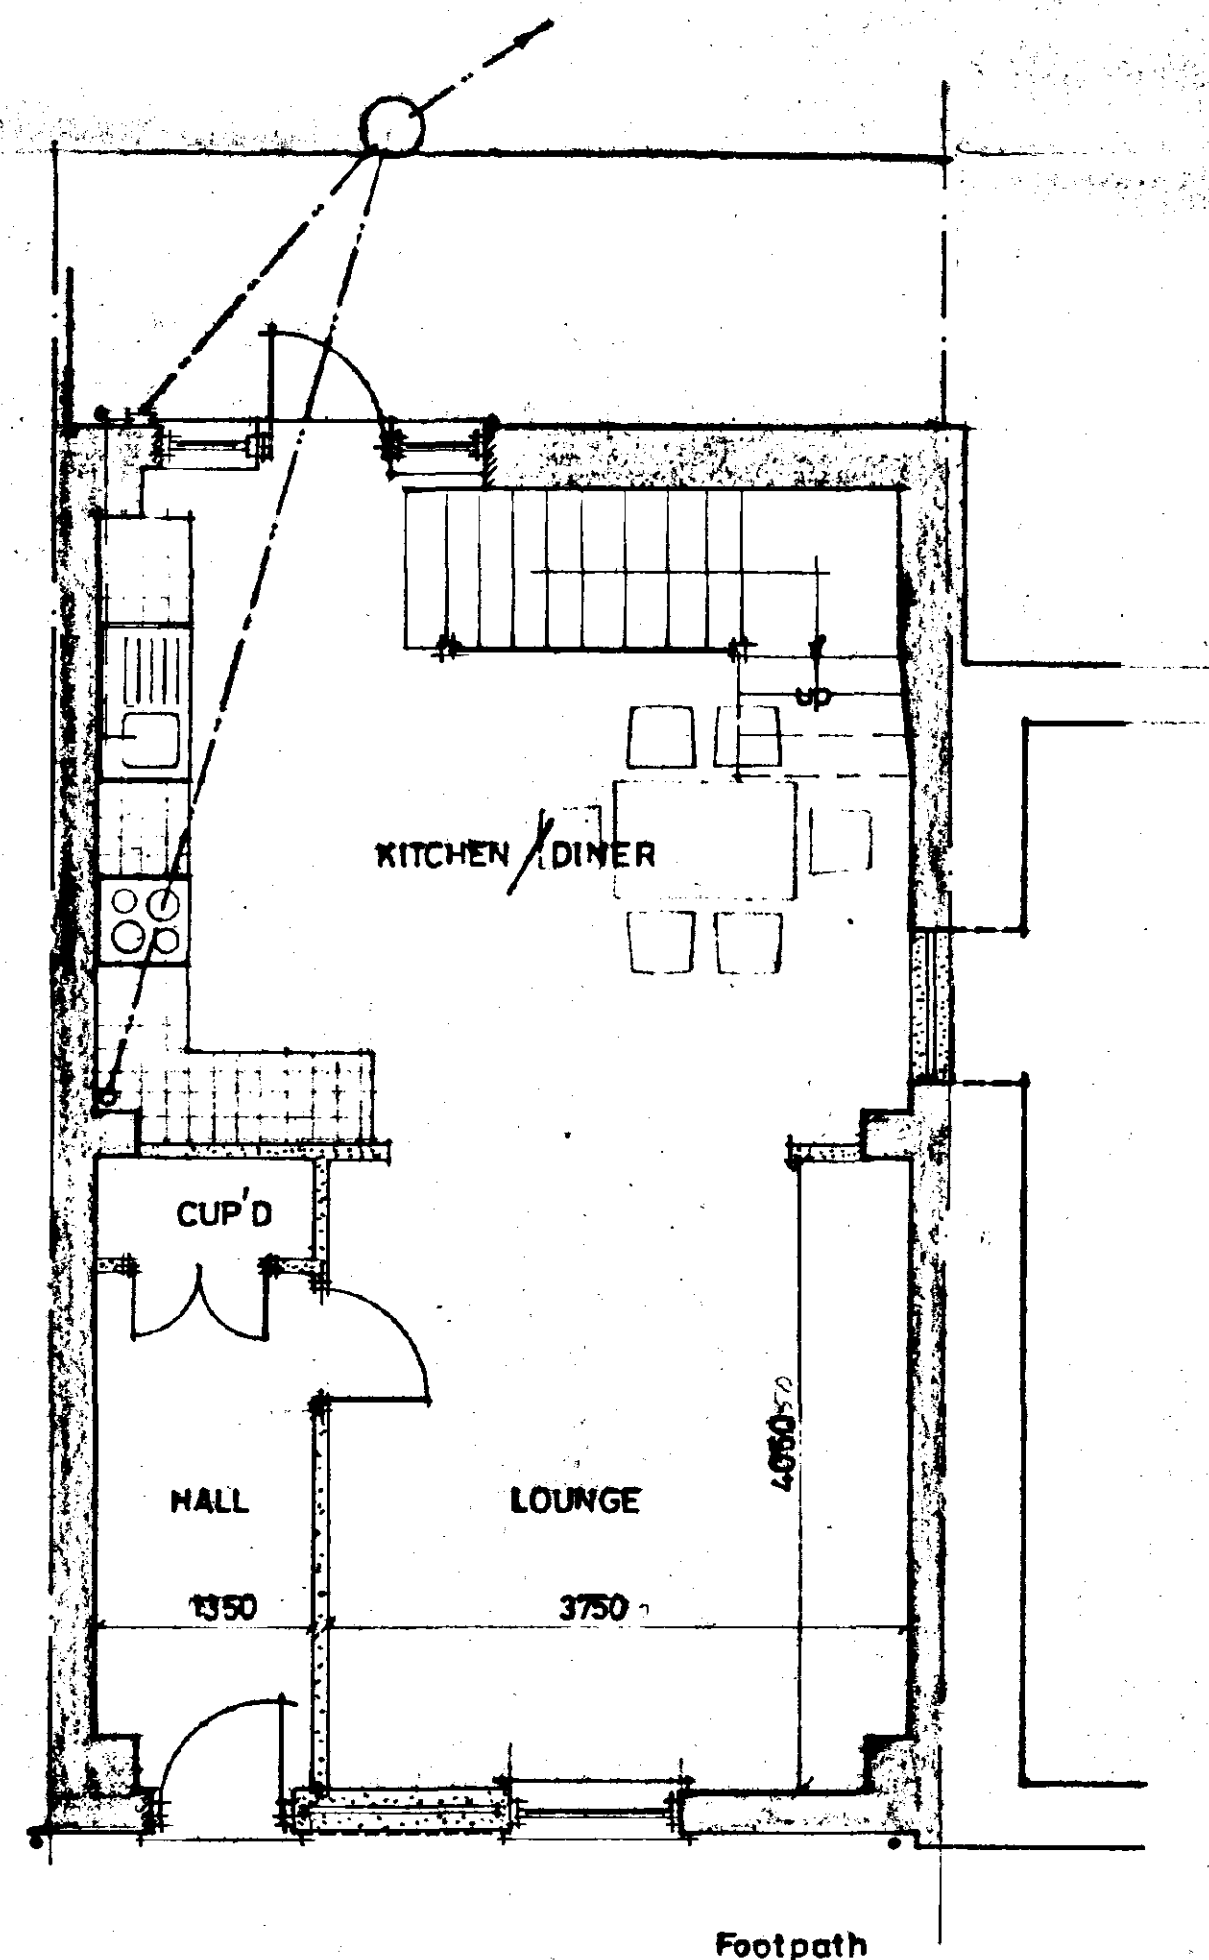

GROUND FLOOR PLAN

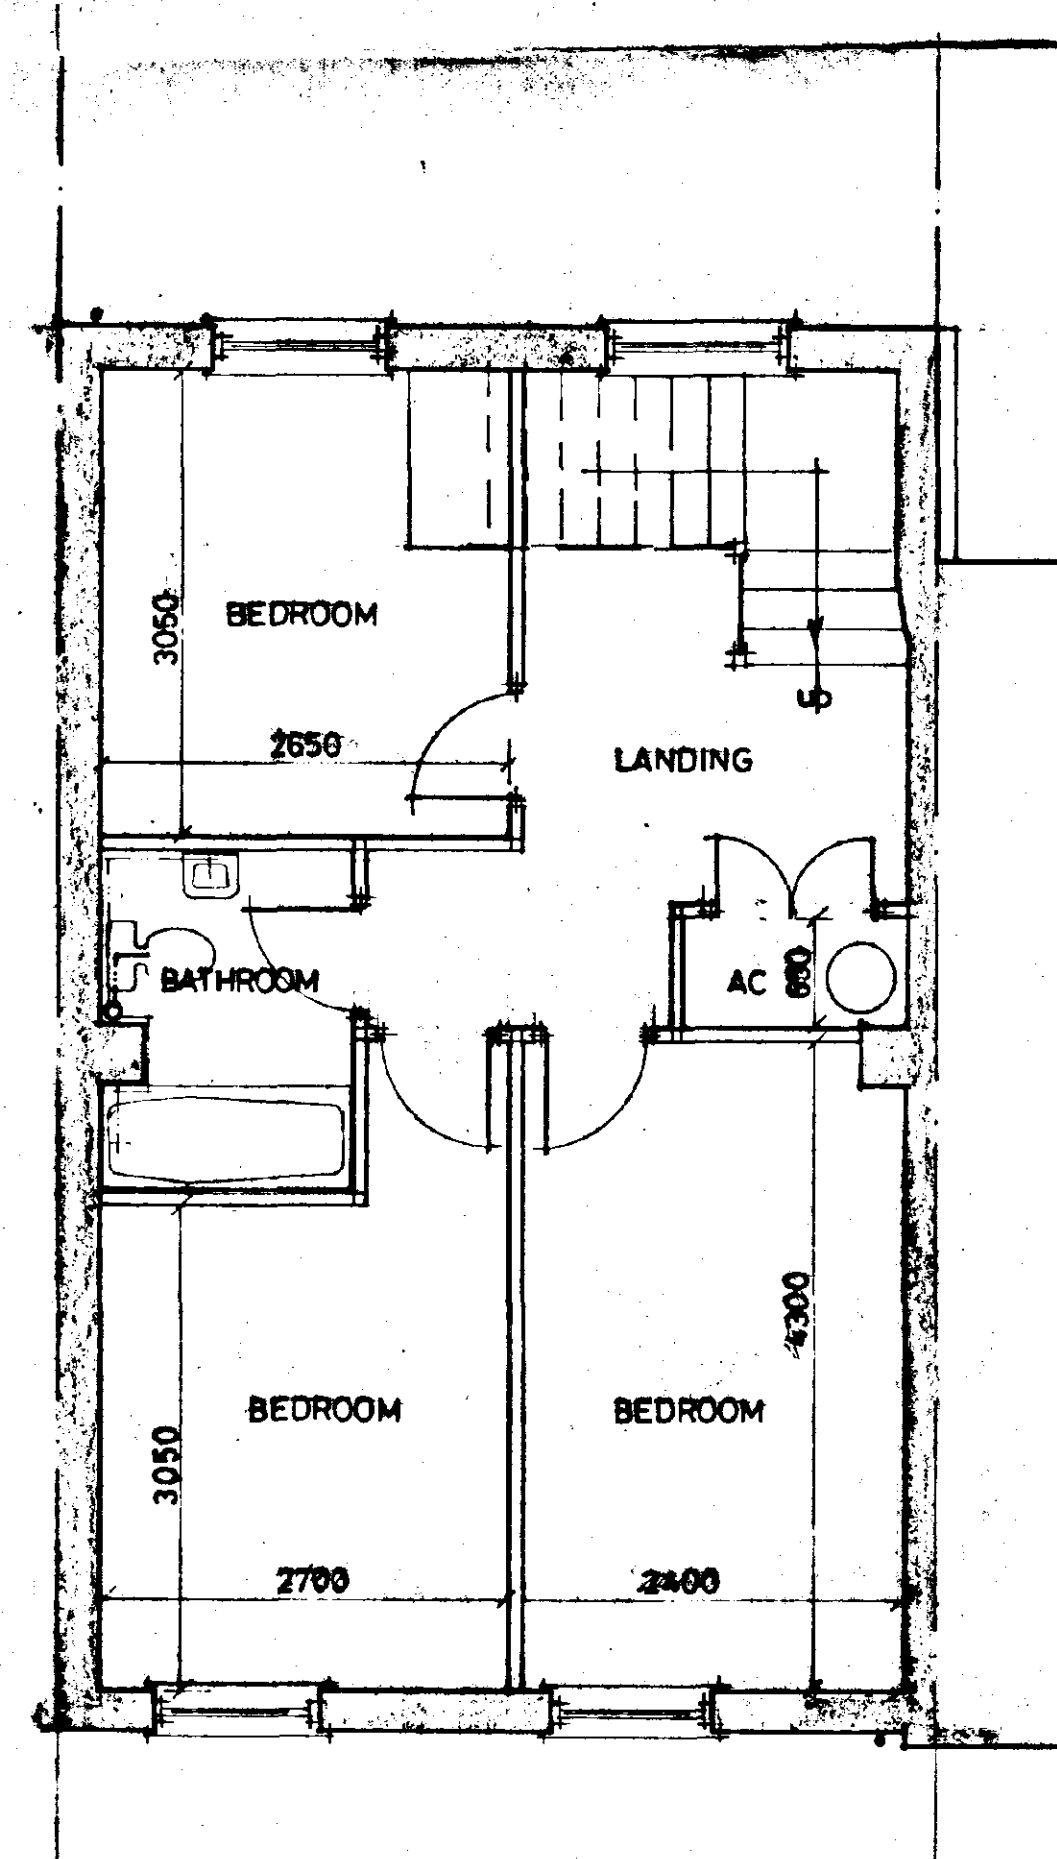

FIRST FLOOR PLAN

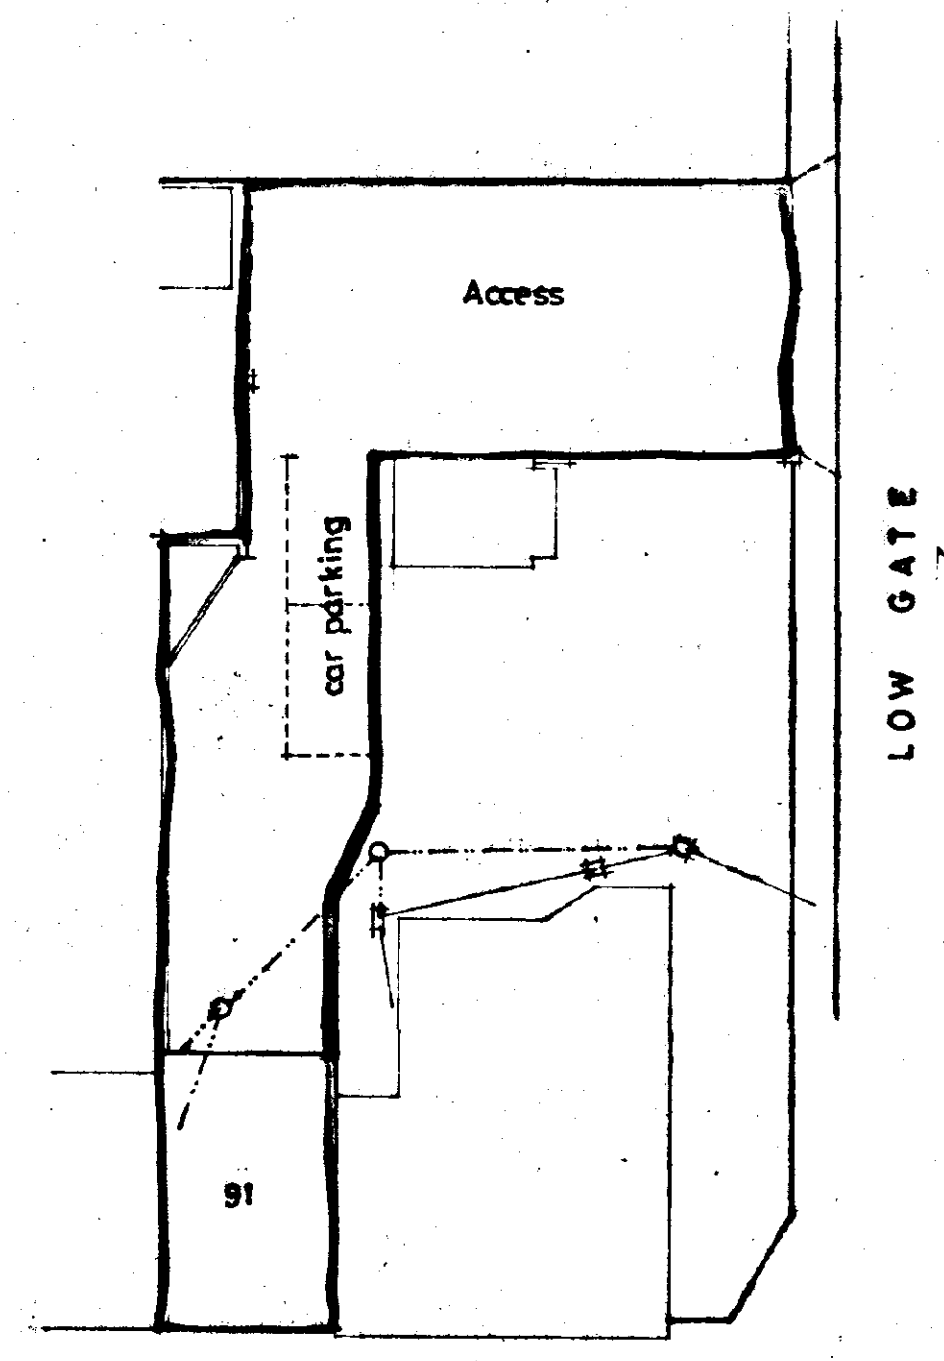

HIGH STREET.

SITE PLAN
SCALE: 1/250



LOCATION PLAN
SCALE: 1/2500

SOUTH HOLLAND DC
HOUSING & PLANNING
22 MAY 1995
Ref: 0565/95

DETERMINED
PLAN

G. R. MERCHANT
LENG AMICE, FWO,
ARCHITECTURAL, STRUCTURAL
& LAND DRAINAGE CONSULTANT
TEL: HOLBEACH (01406) 480800

PROJECT:
CHANGE OF USE & ALTERATIONS
91 HIGH STREET
GOSBERTON.

CLIENT:
MOON'S REMOVALS

SCALES:
1/50 1/100
DATE:
MAY 1995

DRAWING No.:
MR .1
REVISIONS: