

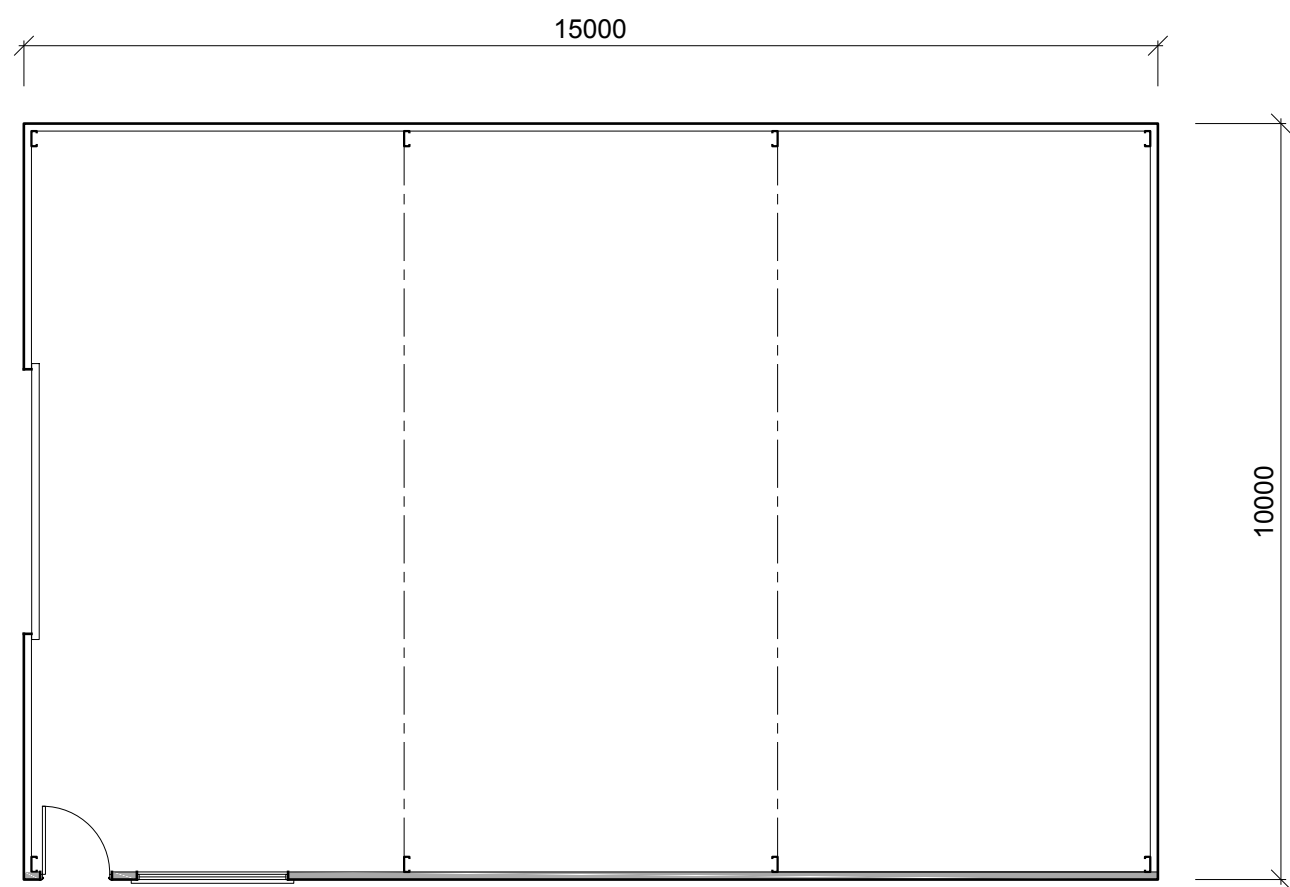
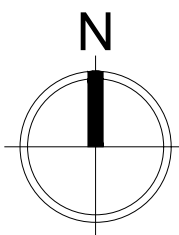


COM NOTE:
The design has been undertaken as far as possible to avoid risks to health and safety or to reduce and control the effects of any unavoidable risks. Any relevant information identifying risks which are not able to be eliminated will be included within the project Health and Safety file.

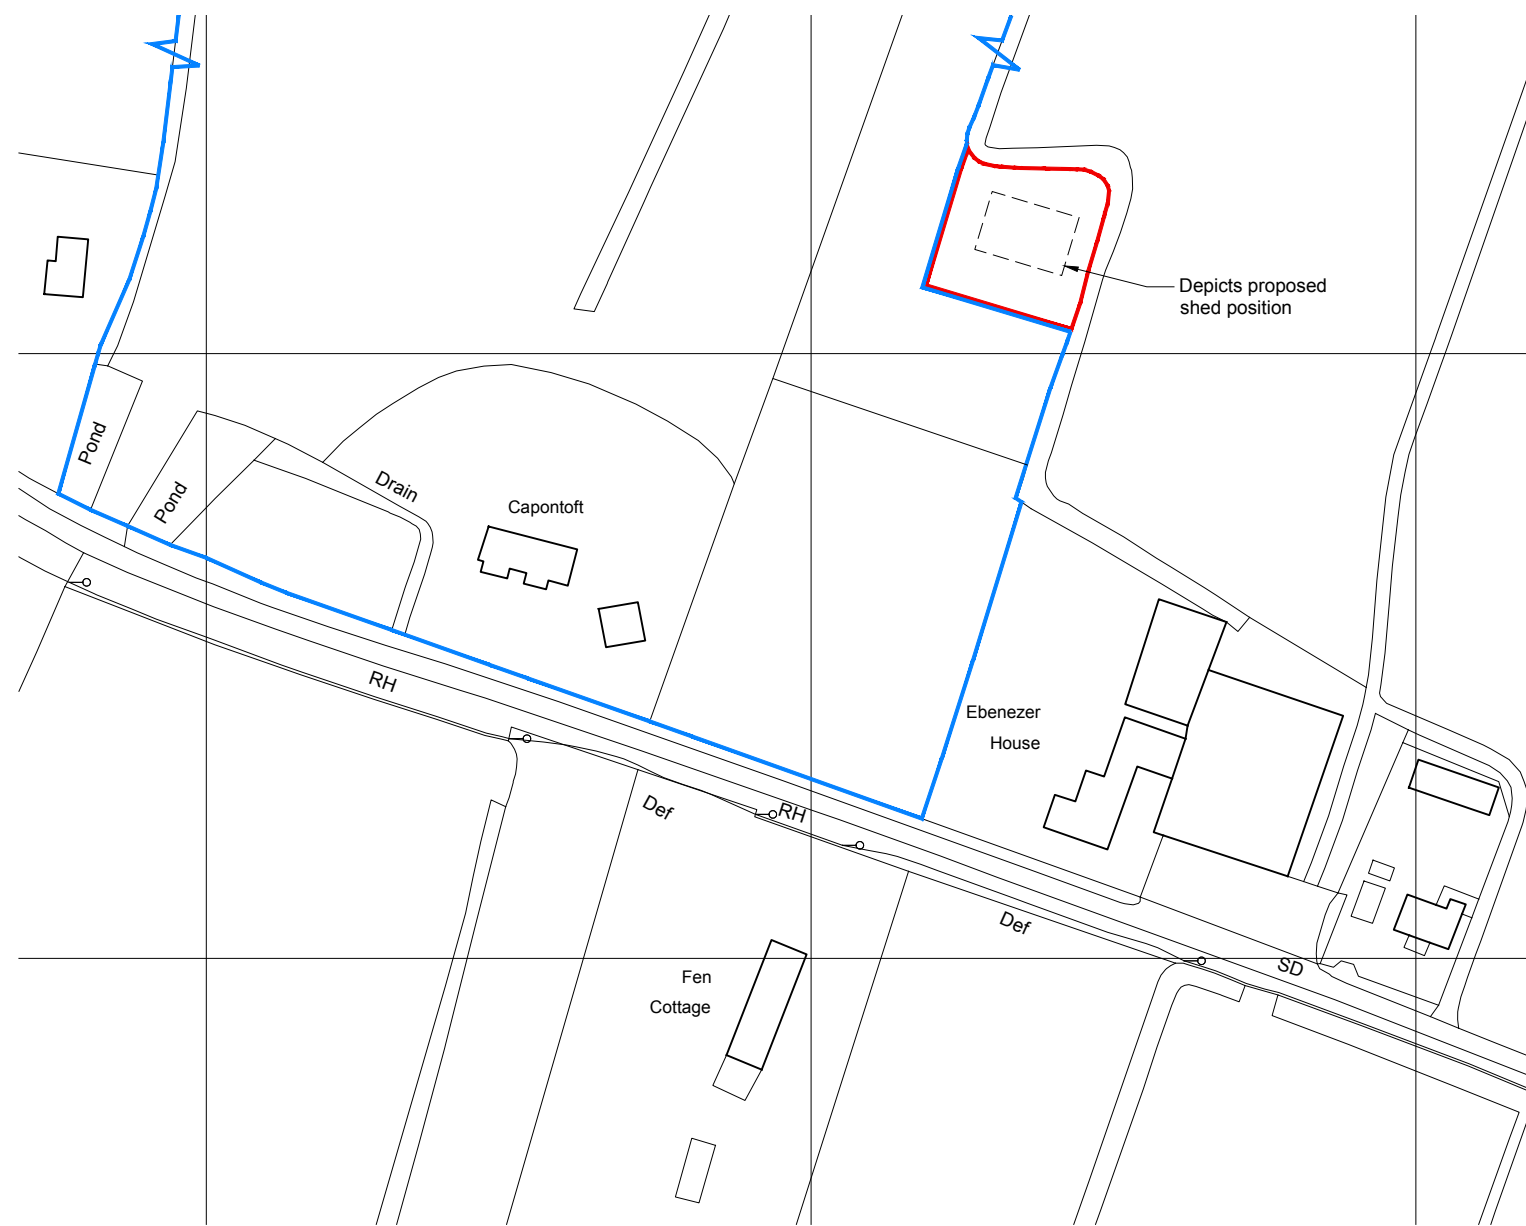

Ground Floor Plan 1:100

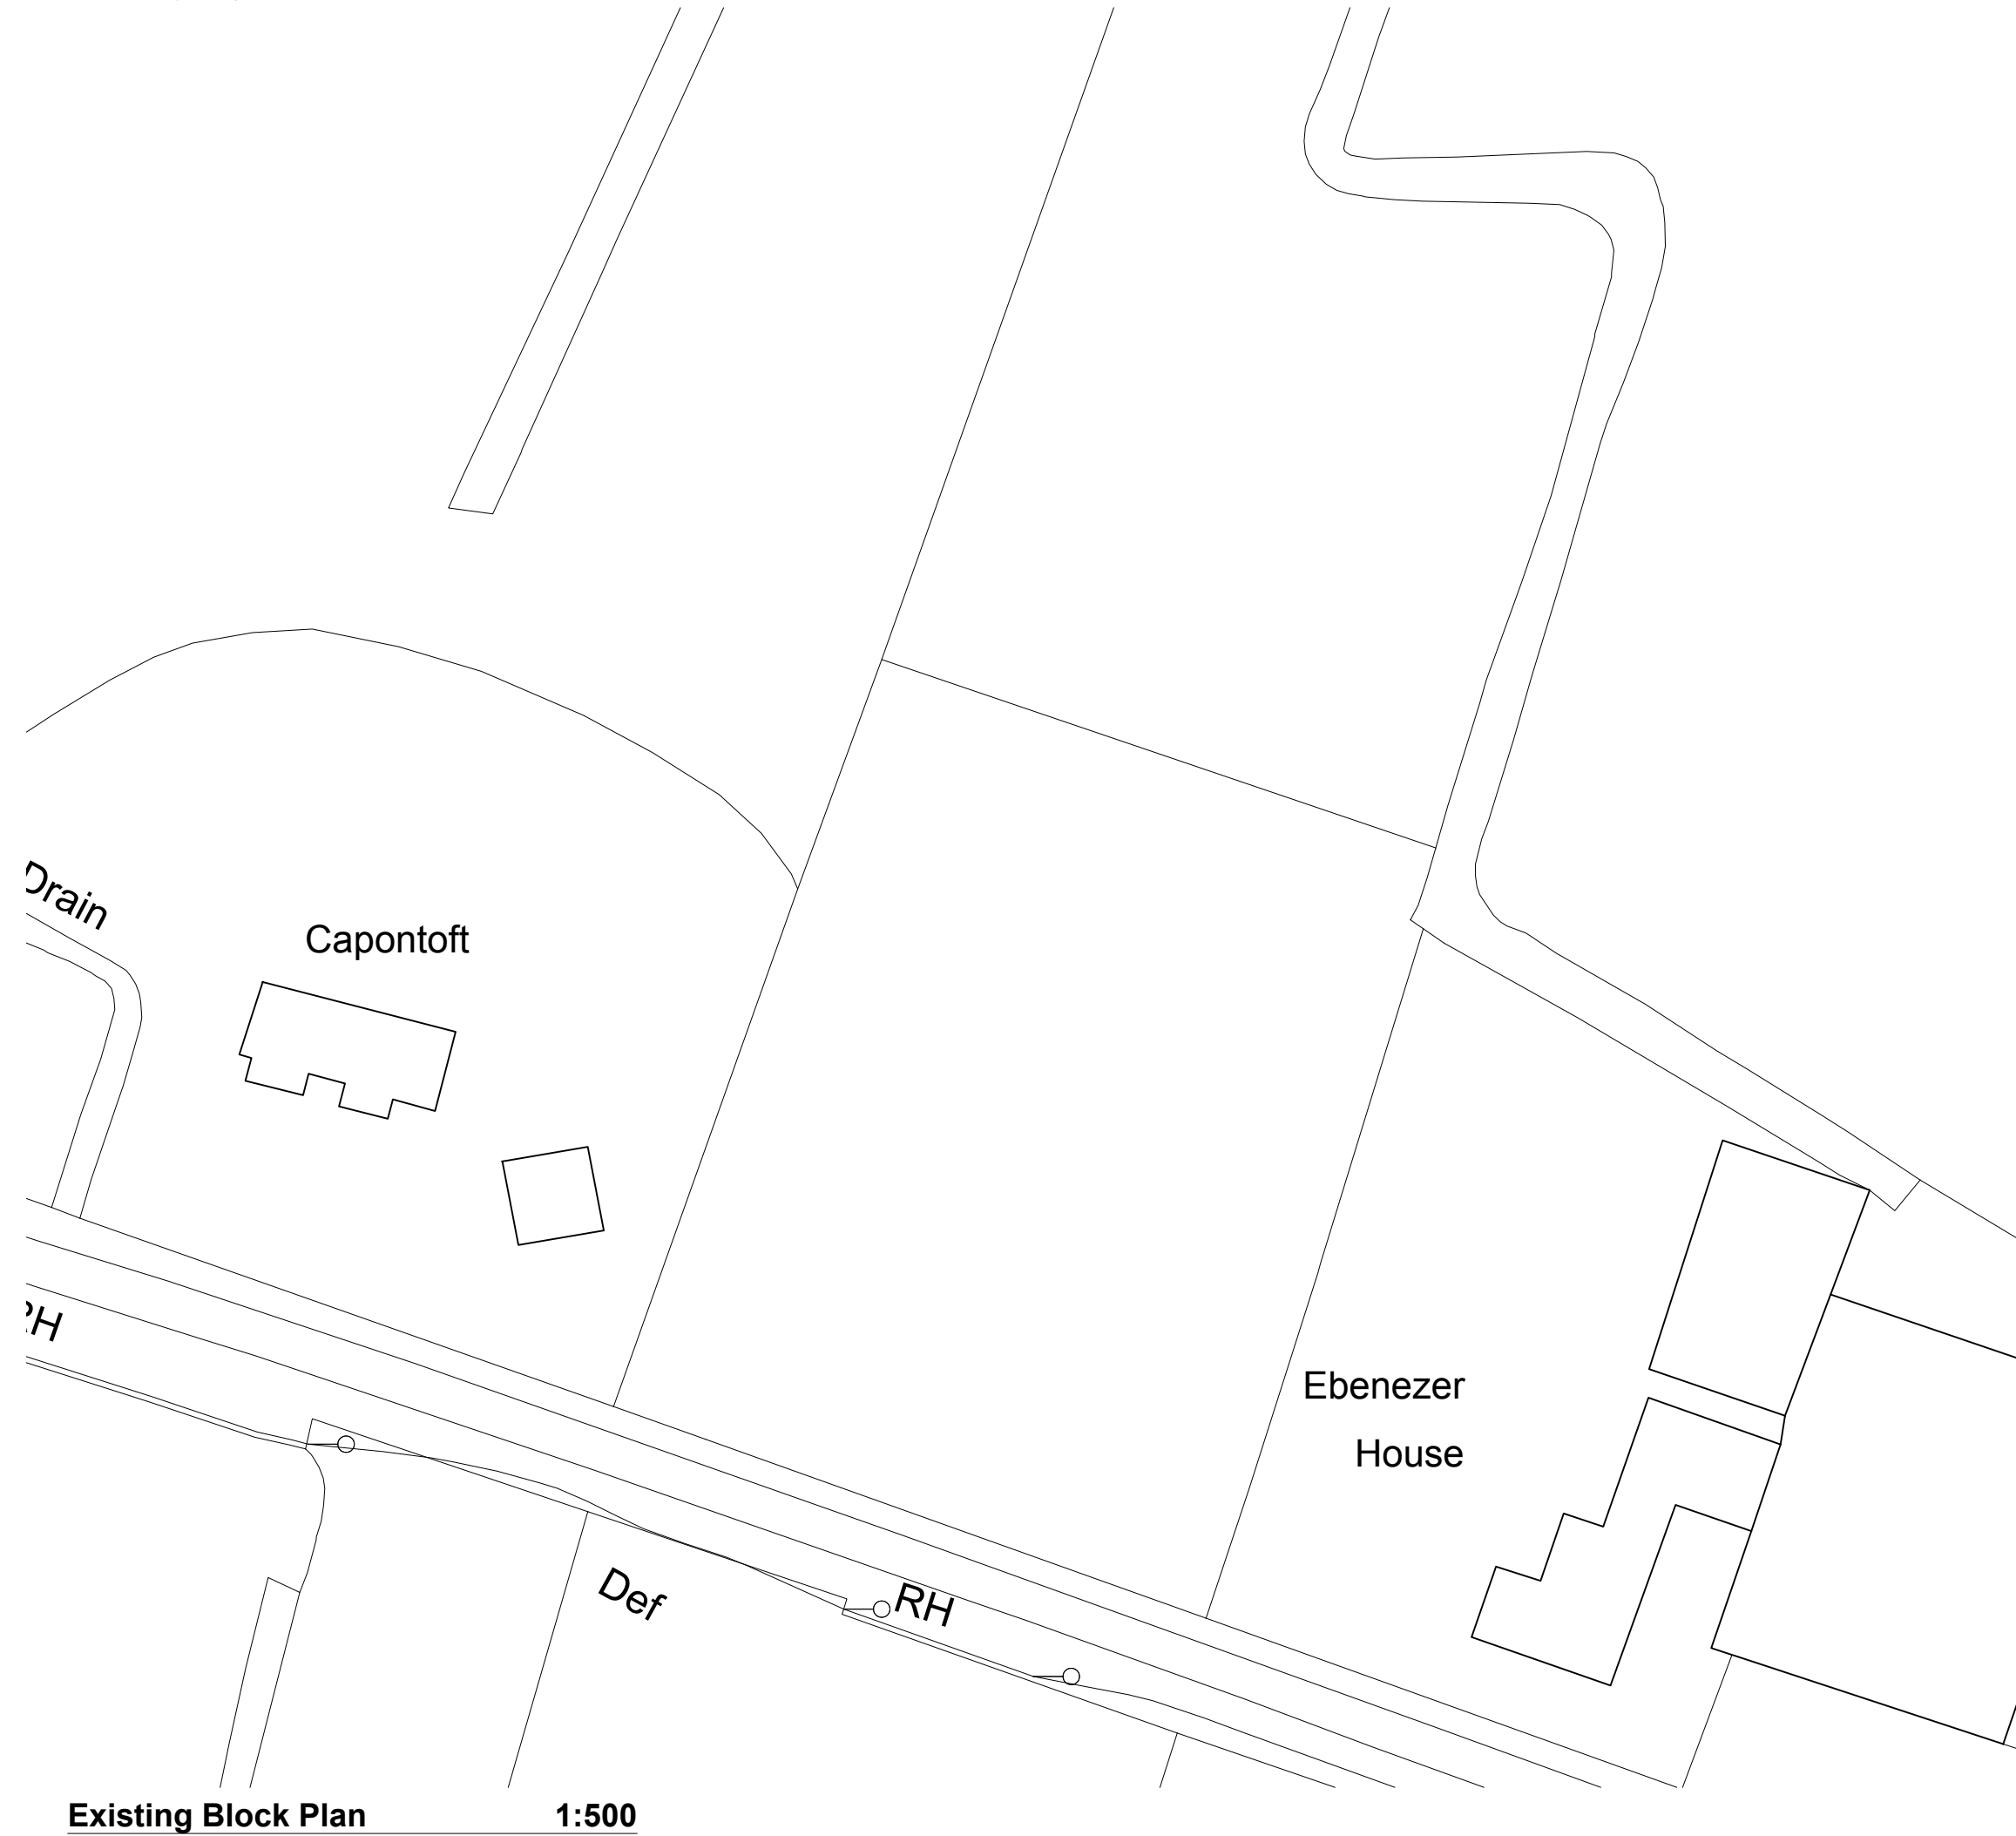

THIS DRAWING IS FOR THE PURPOSE OF OBTAINING PLANNING PERMISSION ONLY

REV C - 08/07/20 - Client amendments
REV B - 30/06/20 - Shed relocation amendment
REV A - 29/06/20 - Shed repositioned, approved new dwelling added
Revisions:

JB Architectural Design Services
24 Riseigate Road, Gosberton
Spalding, Lincs. PE11 4EZ

M: 07837 735718
E: info@brammadesign.co.uk
W: www.brammadesign.co.uk

Client: Mr M Garner
Project: Capontoft, Cheal Rd
Gosberton, Spalding

Drawing: Proposed agricultural machinery shed
Design Details

Scale: 1:100, 1:500, 1:1250
Drawing Number: 129-01-DD-01
Paper Size: A1
Date: 16/06/18
Drawn: JRB
Rev: C

1:50	0	0.5m	1m	1.5m
1:100	0	1m	2m	3m
1:250	0	2m	4m	6m
1:500	0	4m	8m	12m
1:1250	0	8m	16m	24m
1:2500	0	16m	32m	48m

Serial number: 120894
© Crown copyright and database right 2017
Ordnance Survey licence 100049557
Reproduction in whole or in part is prohibited
without the prior permission of Ordnance Survey

Do not scale or measure from this drawing. All dimensions to be checked on site or in the
drawing office and confirmed. All dimensions shall be reported to the client.
This drawing should be used in conjunction with any associated specifications, standard
details, schedules and drawings. Drawings shall be kept up to date.
The copyright in this drawing is owned by JB Architectural Design Services