


Do not scale off this drawing
All site dimensions to be checked
before work commences.


Get sample?
Finishes:
Roof - sandtoft clay pantiles
in natural colour - type of tile and
actual colour to be confirmed and
sample to be agreed. Pitch 35°
Walls - Marshall's Flemish bond
facing brick bonded to give a
Flemish bond appearance with
snapped headers

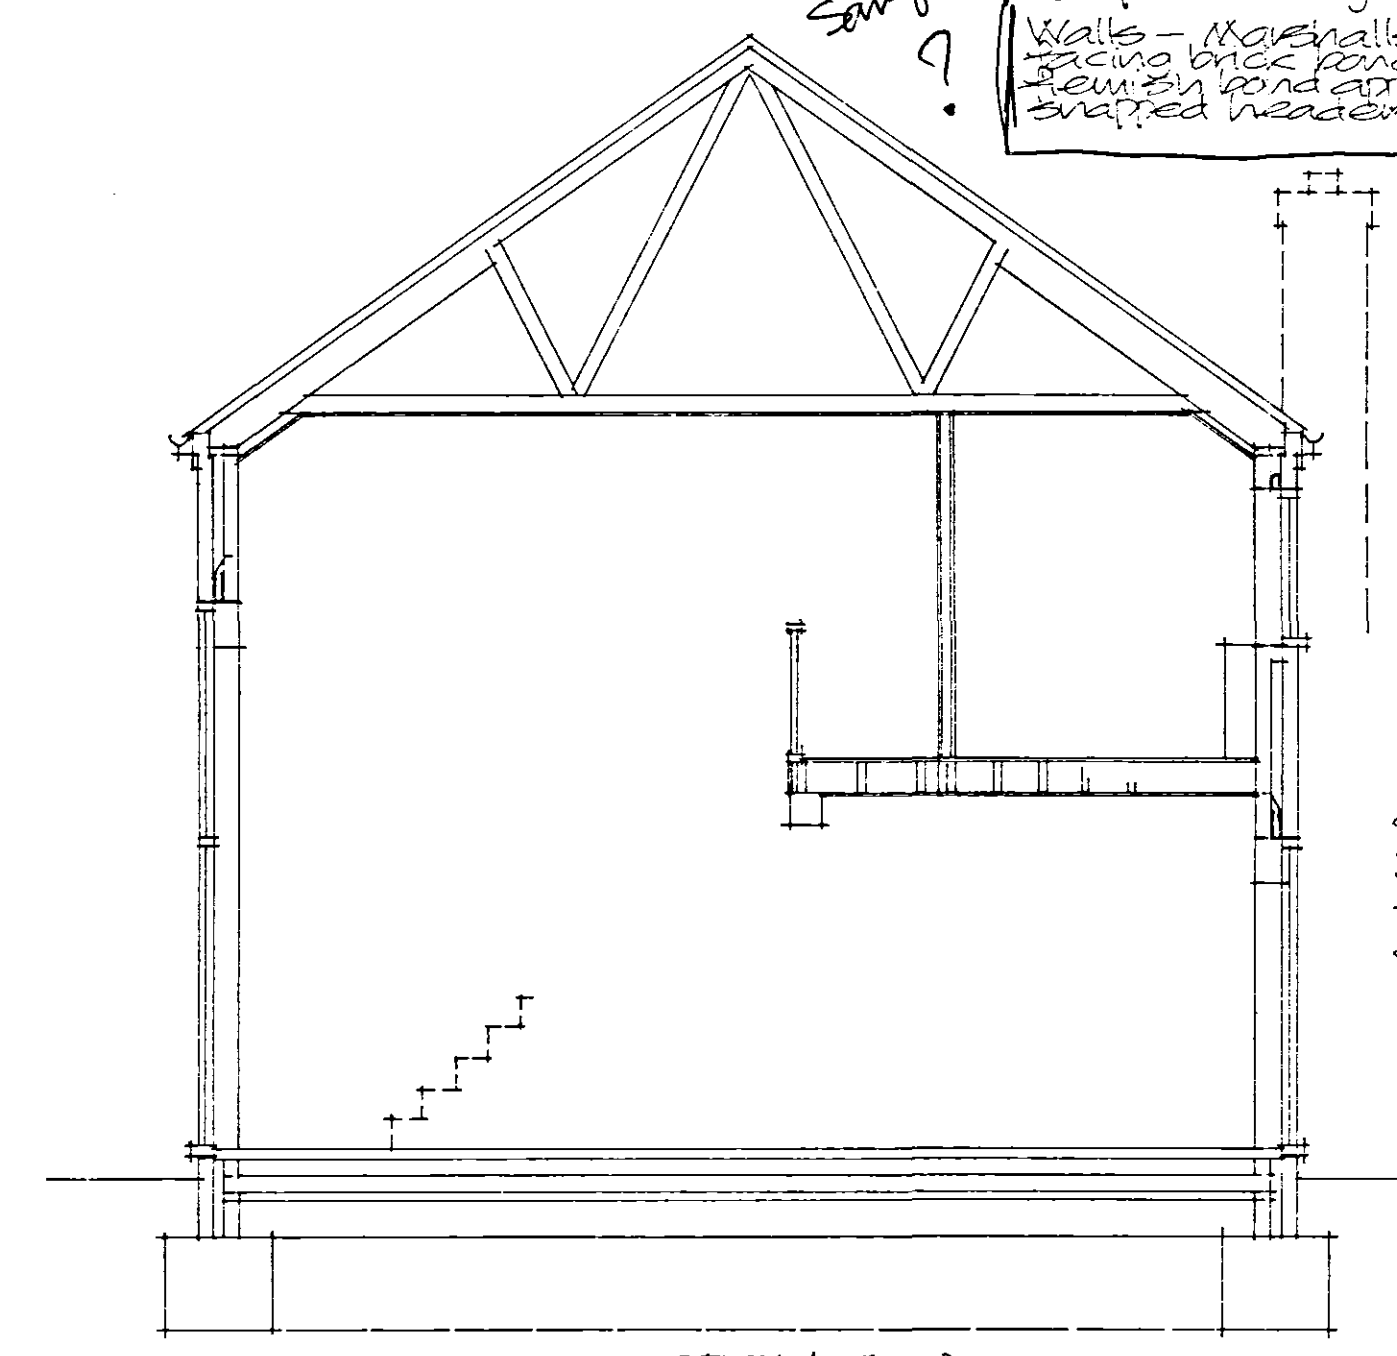

Dentil course/dogs tooth
decorative incisionwork to
eaves and verge.
Timber window and
door frames/doors.




WEST ELEVATION

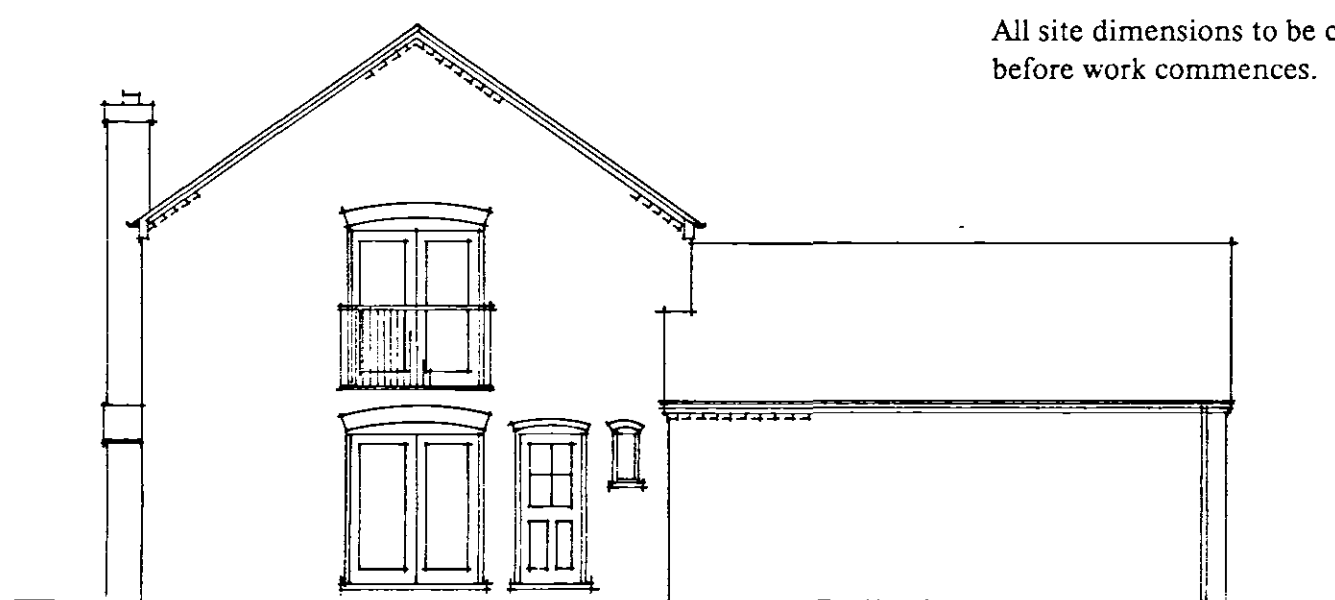



SOUTH ELEVATION



EAST ELEVATION

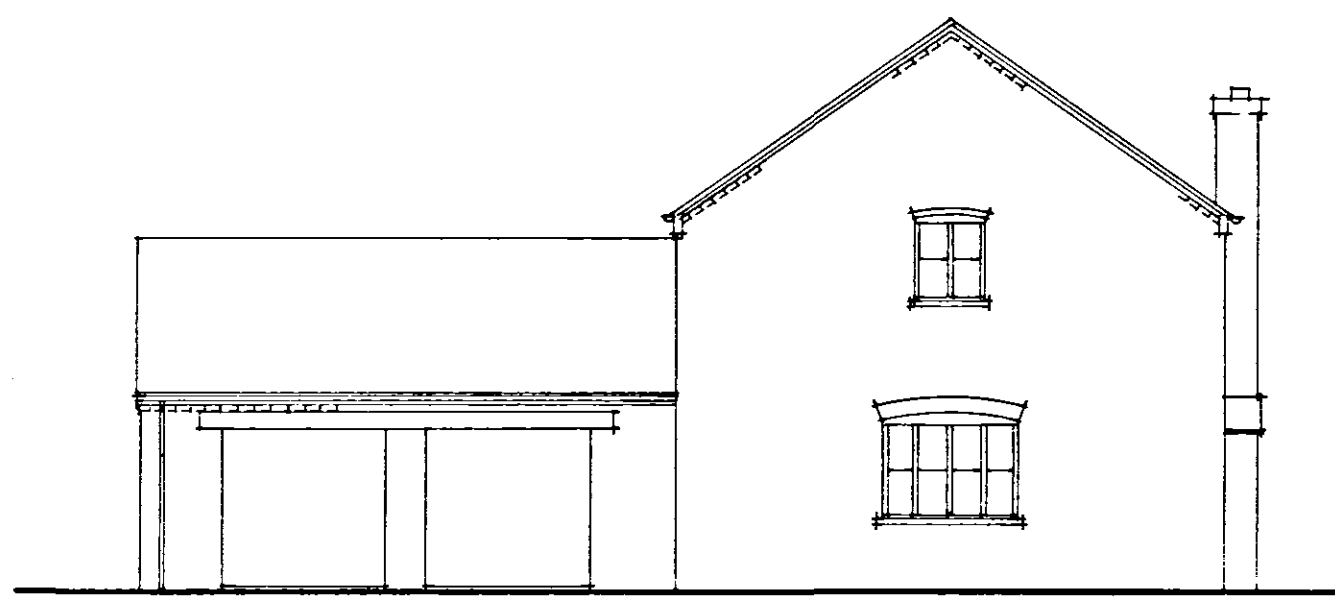

NORTH ELEVATION

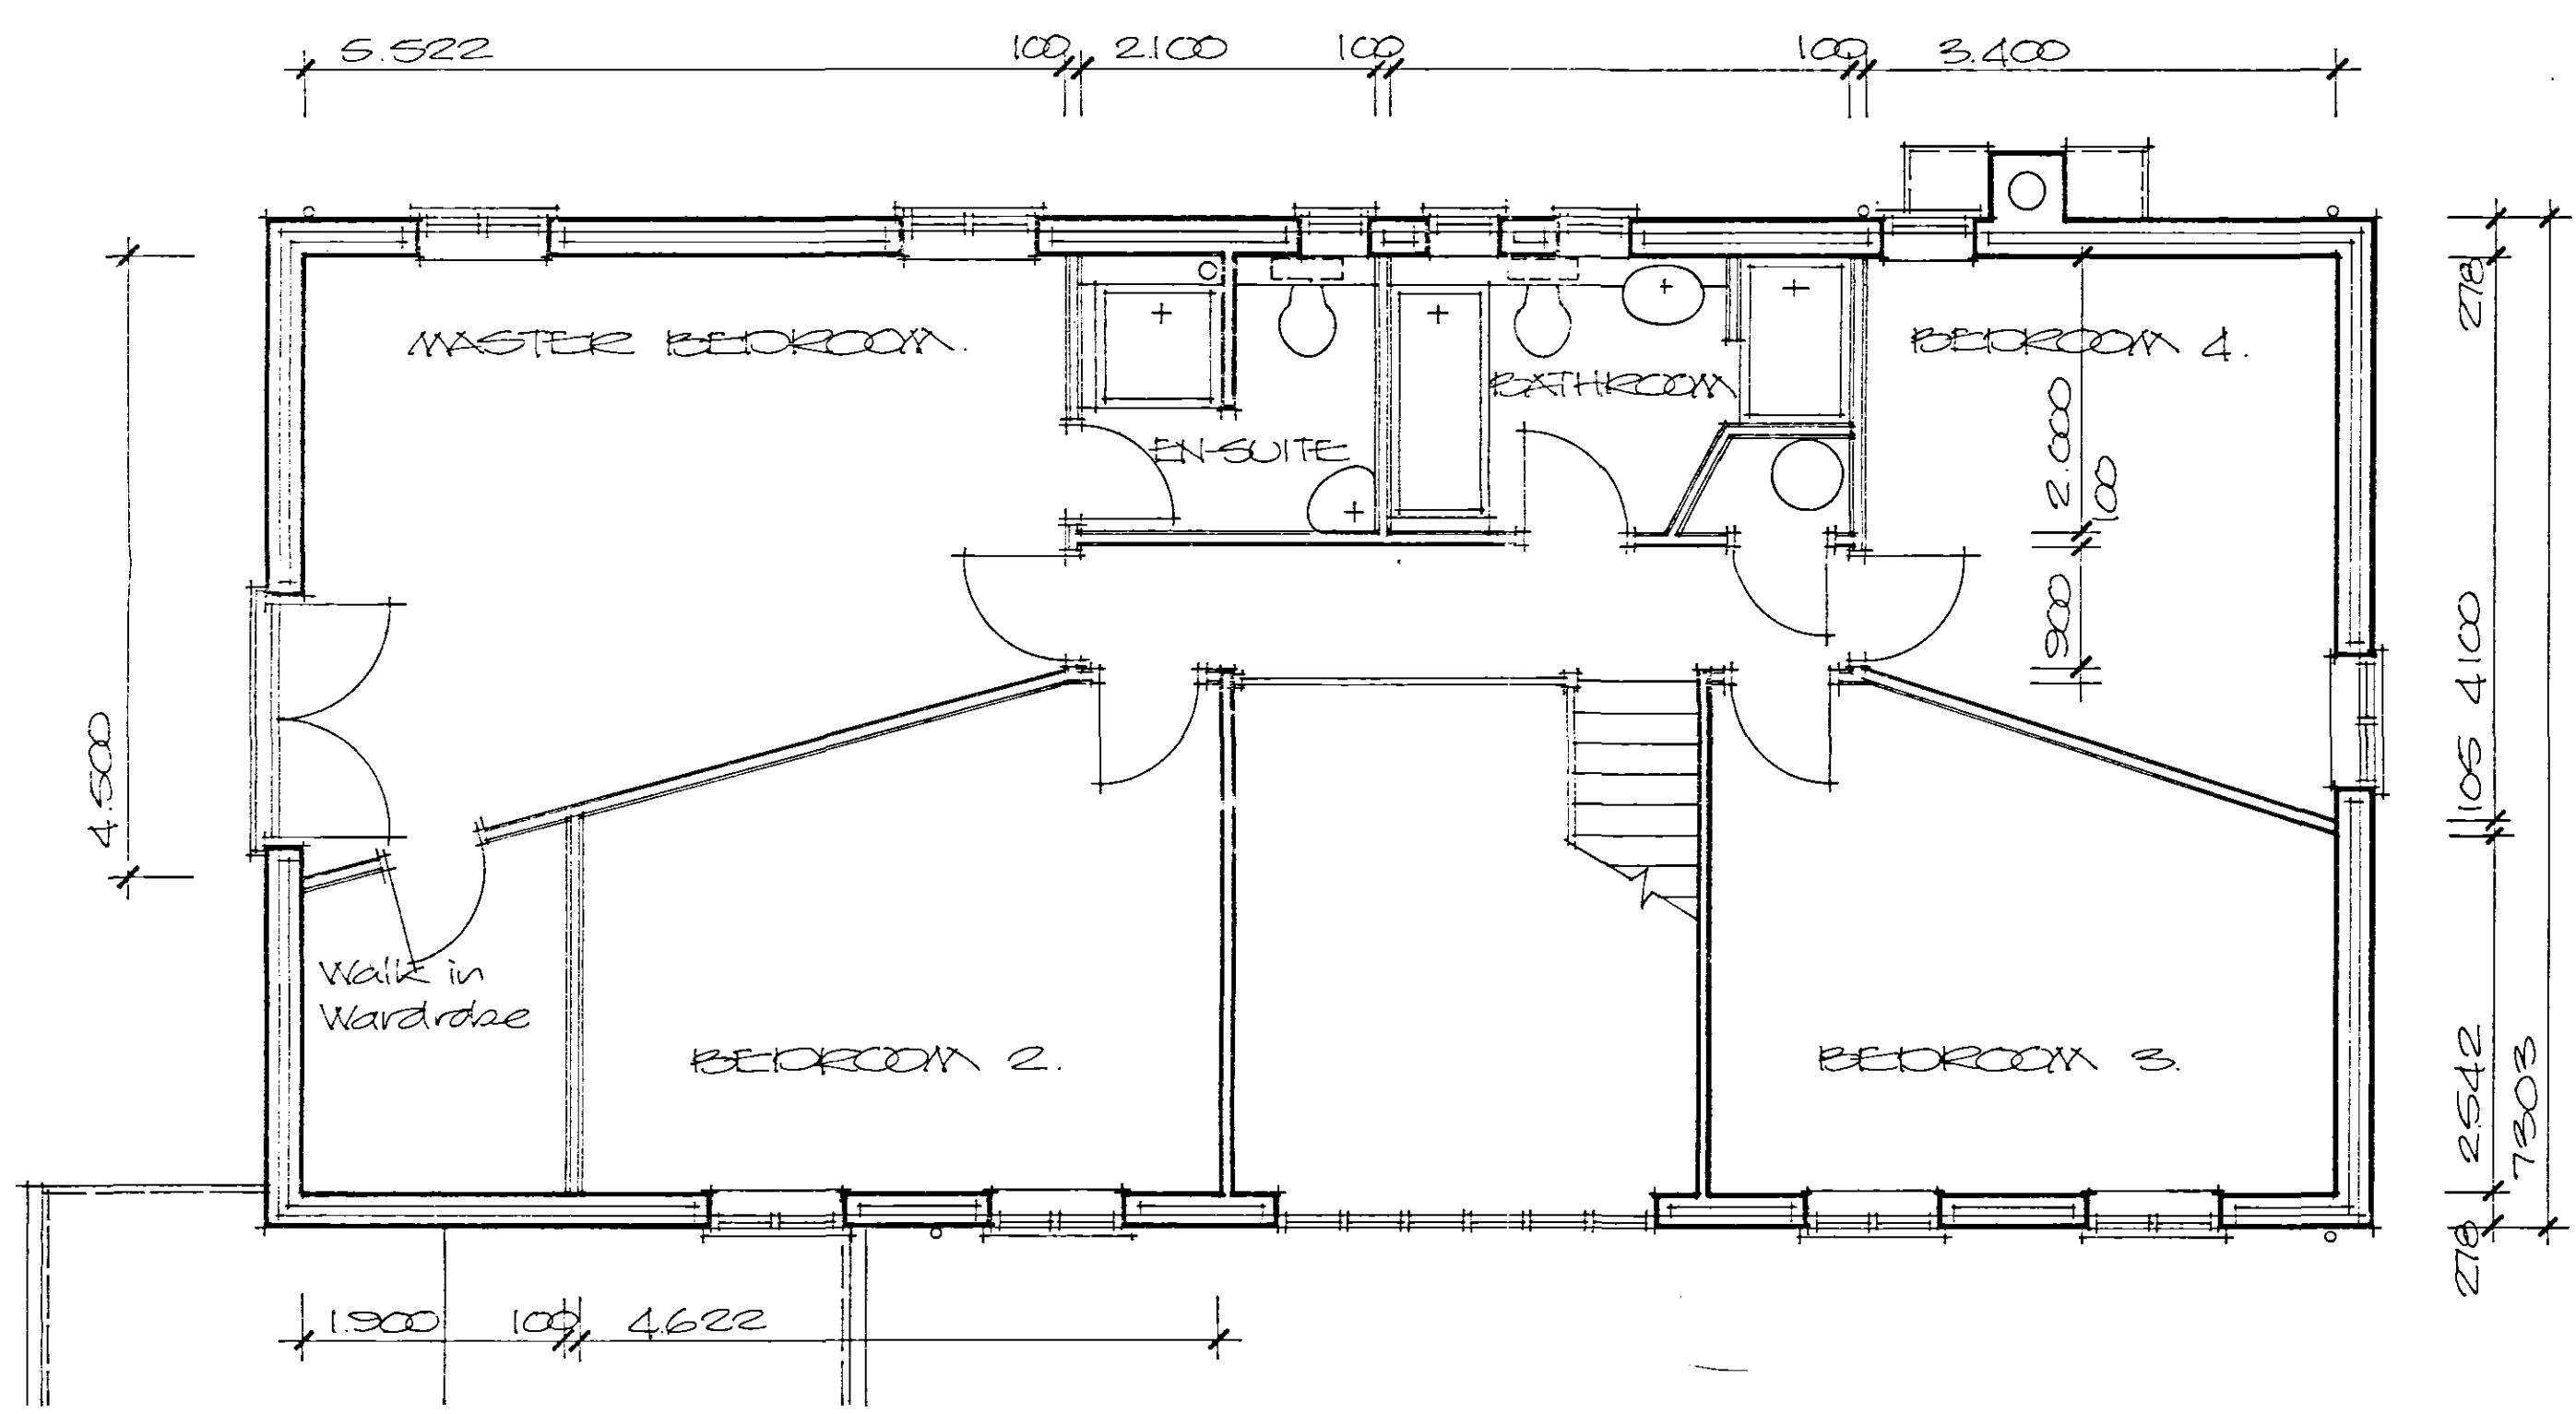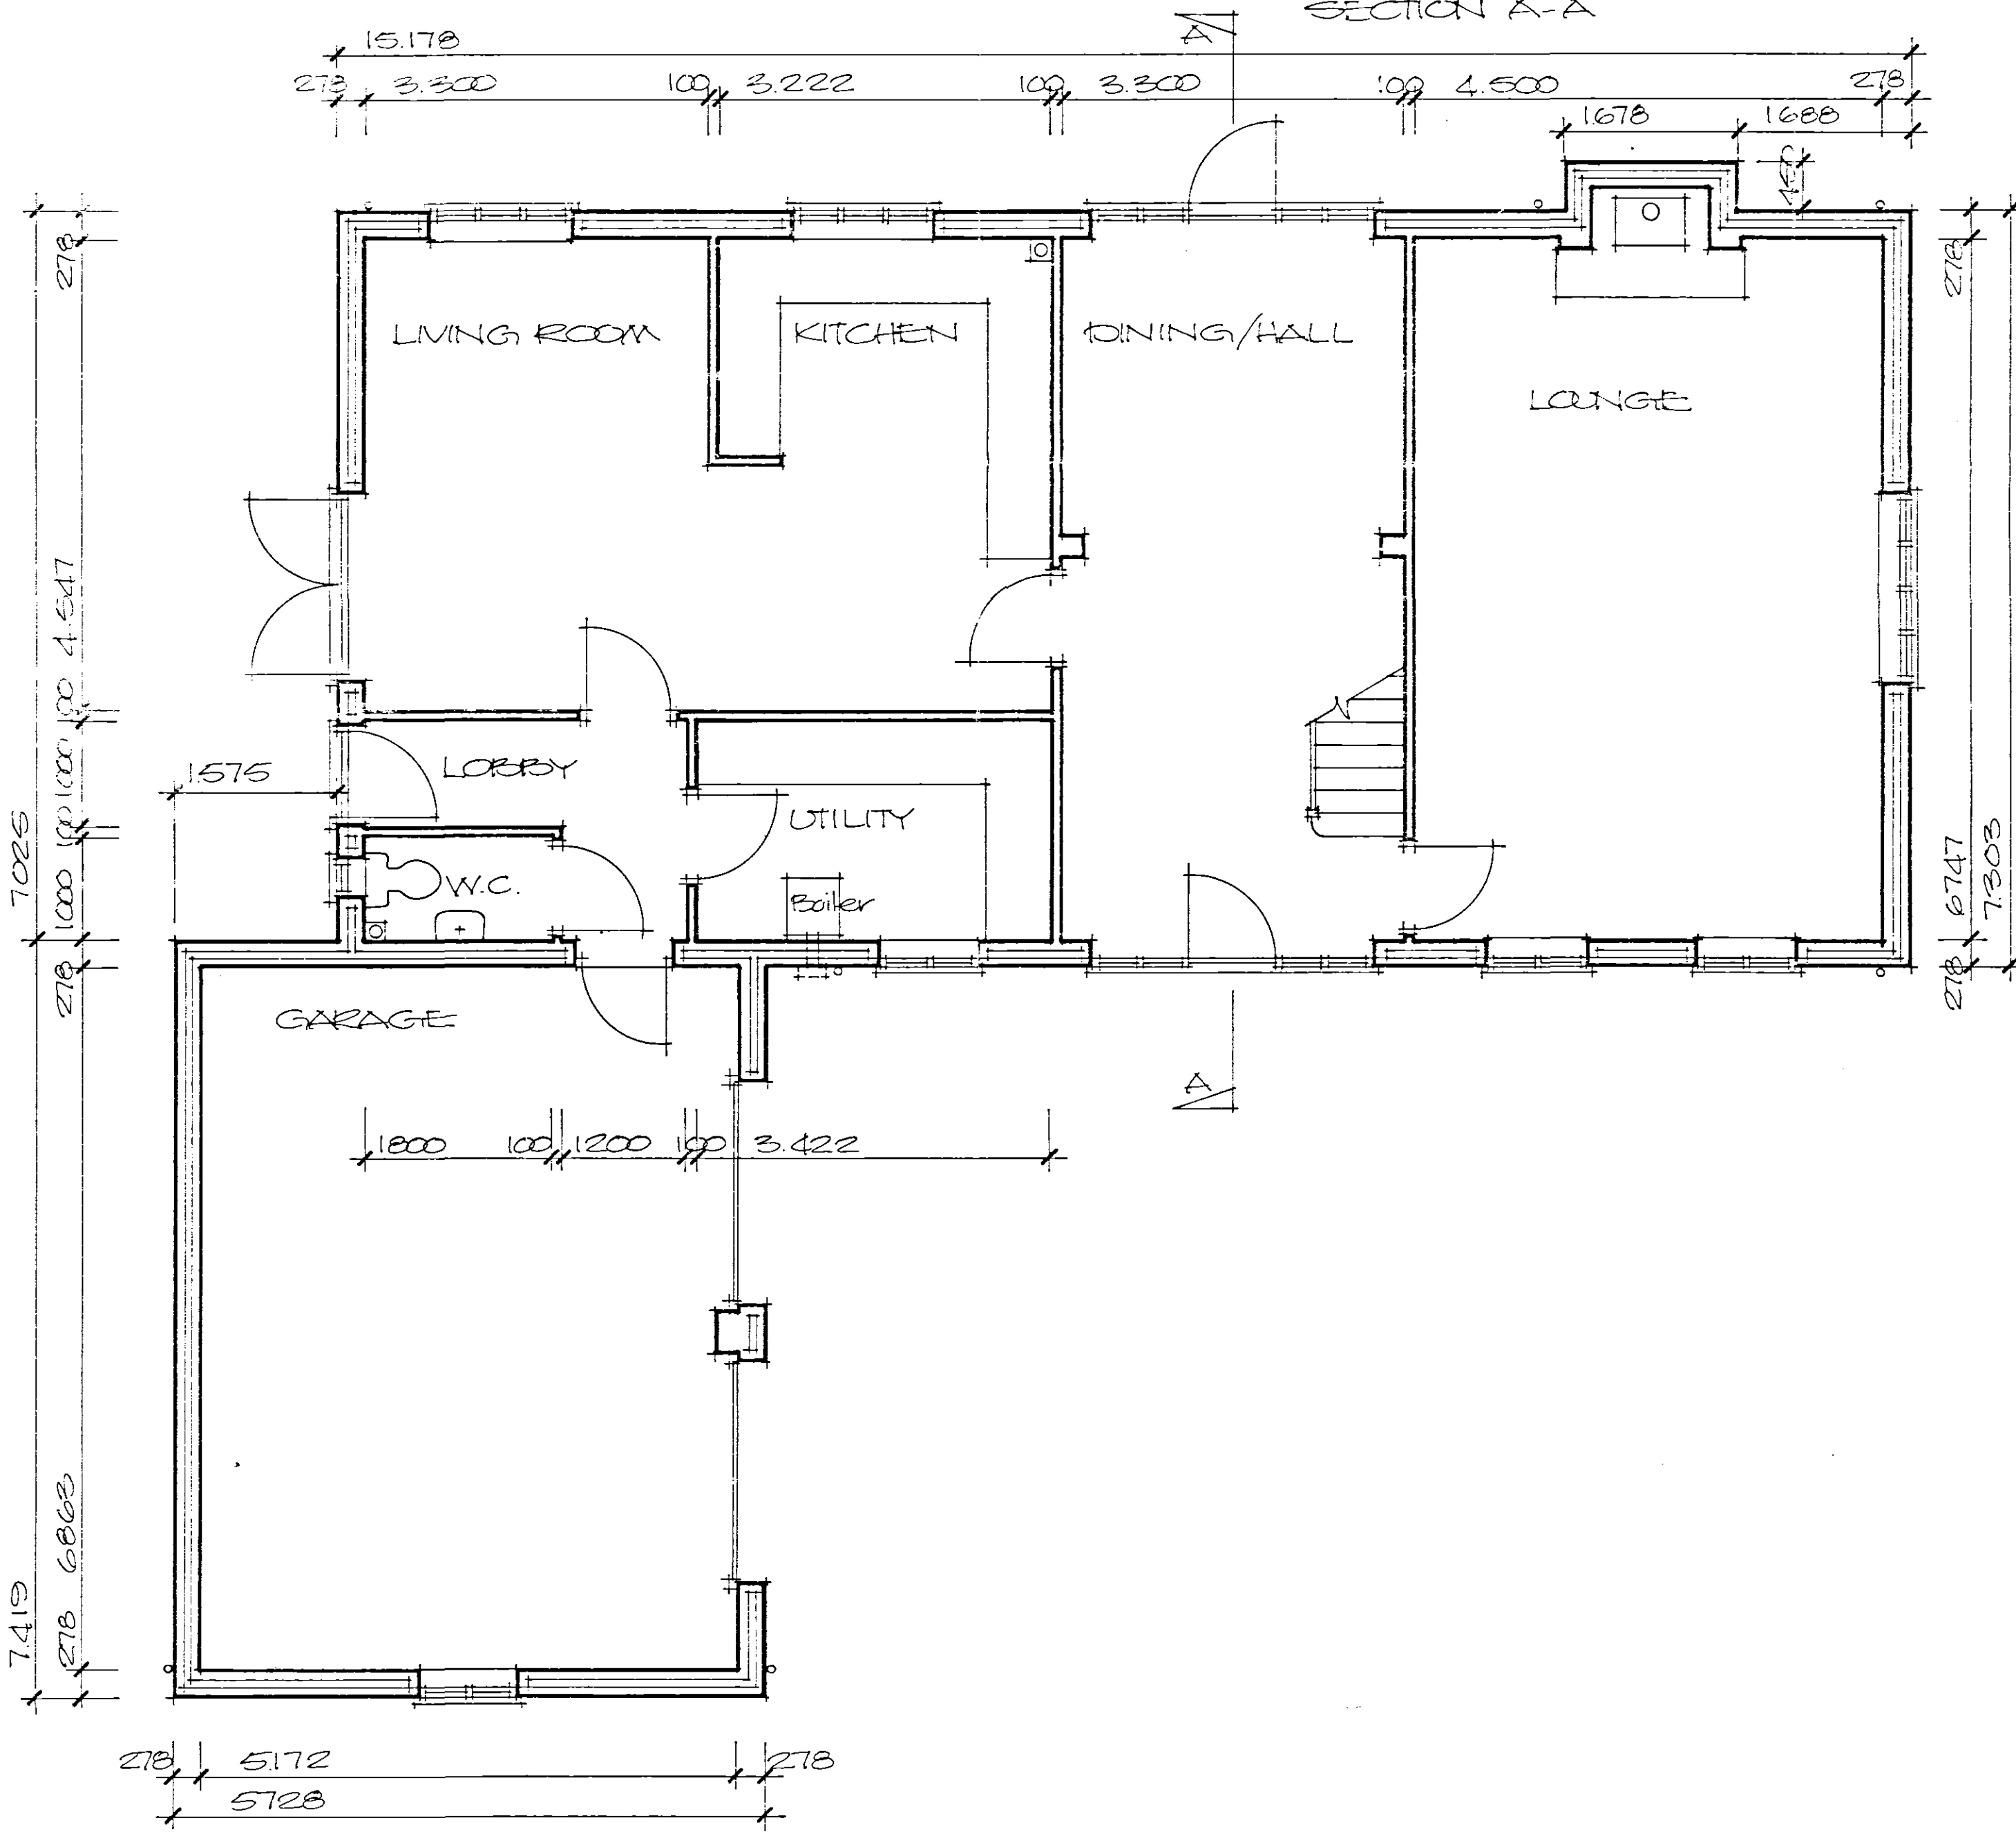

**DETERMINED
PLAN**
SHDC
Planning & Development
30 APR 2004
Ref: 056104

Project
PROPOSED HOUSE AND
GARAGE
THE TRIANGLES,
BECK BANK,
GOBERTON CLOUGH.

ALAN HORNSBY
ARCHITECTURAL SERVICES
'Little Acre'
Peak Hill, Cowbit,
Spalding, Lincs. PE12 6AW
Tel. Holbeach (01406) 380591

Client
MISS S. COCKRAM.

Scale 1:50/1:100
Date April 04
Drg. no. 04/22/01