




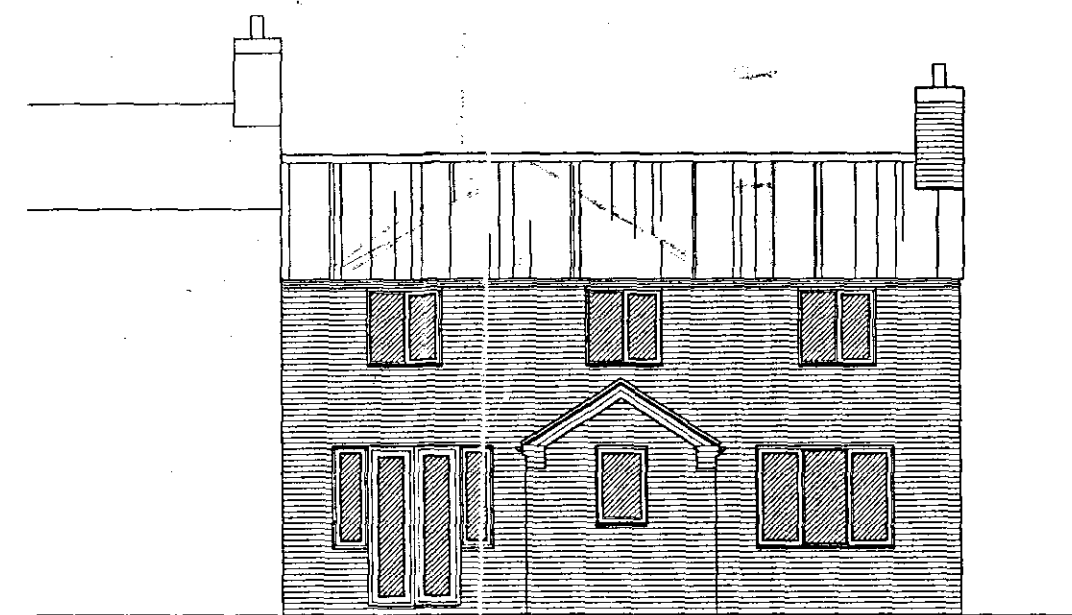


REAR ELEVATION

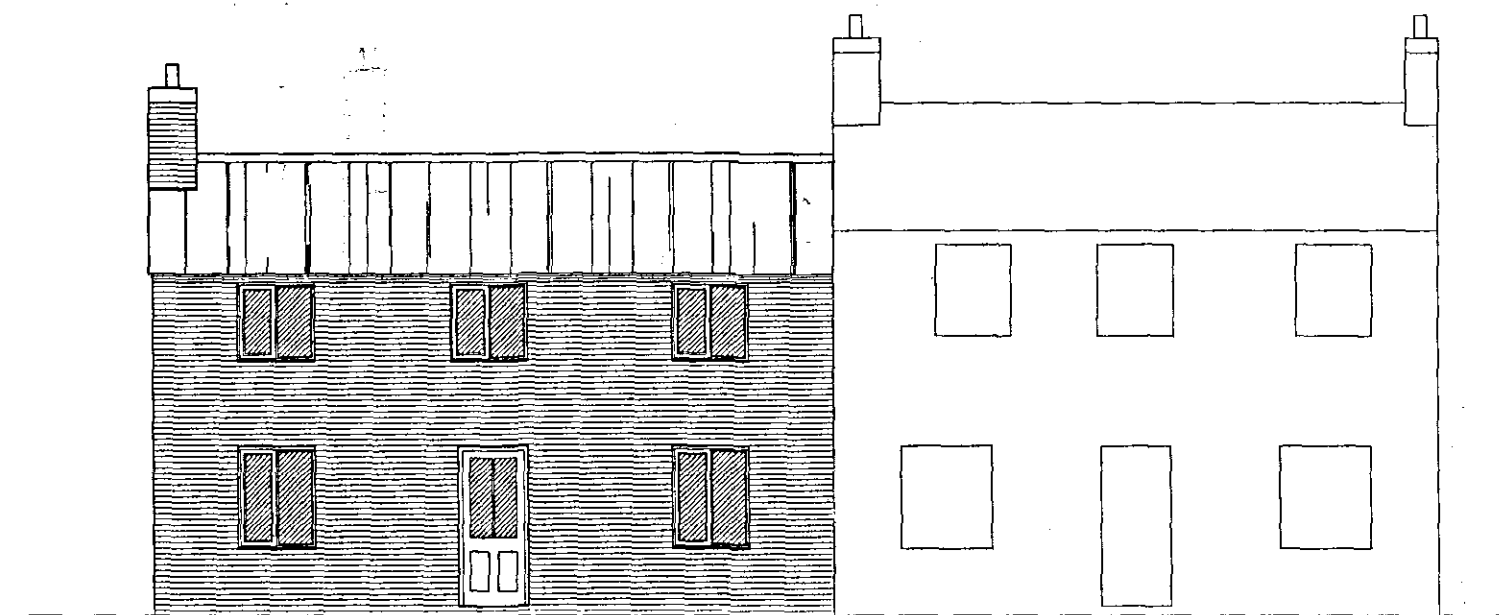


FRONT ELEVATION

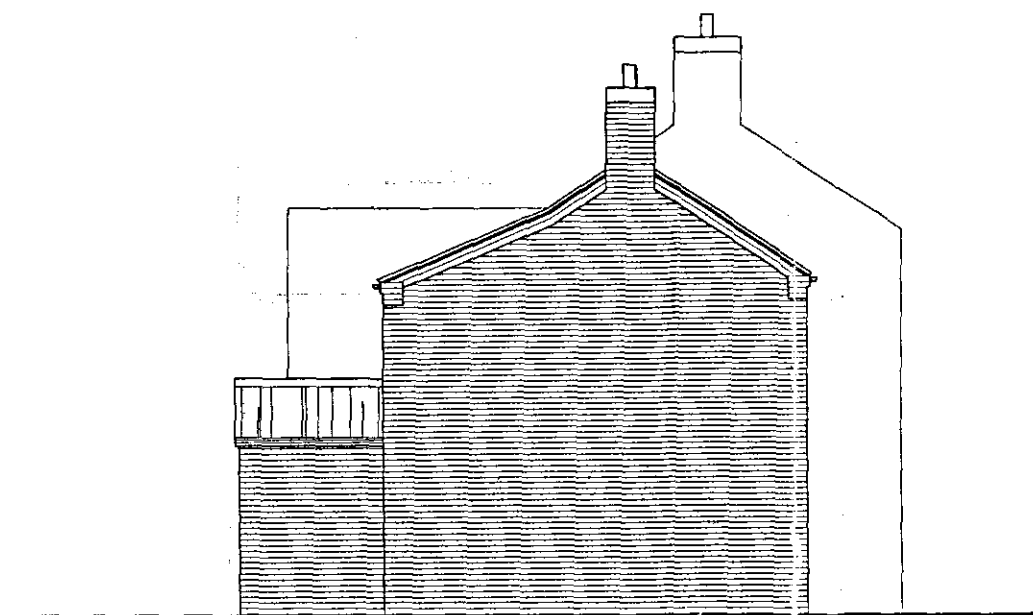

END ELEVATION

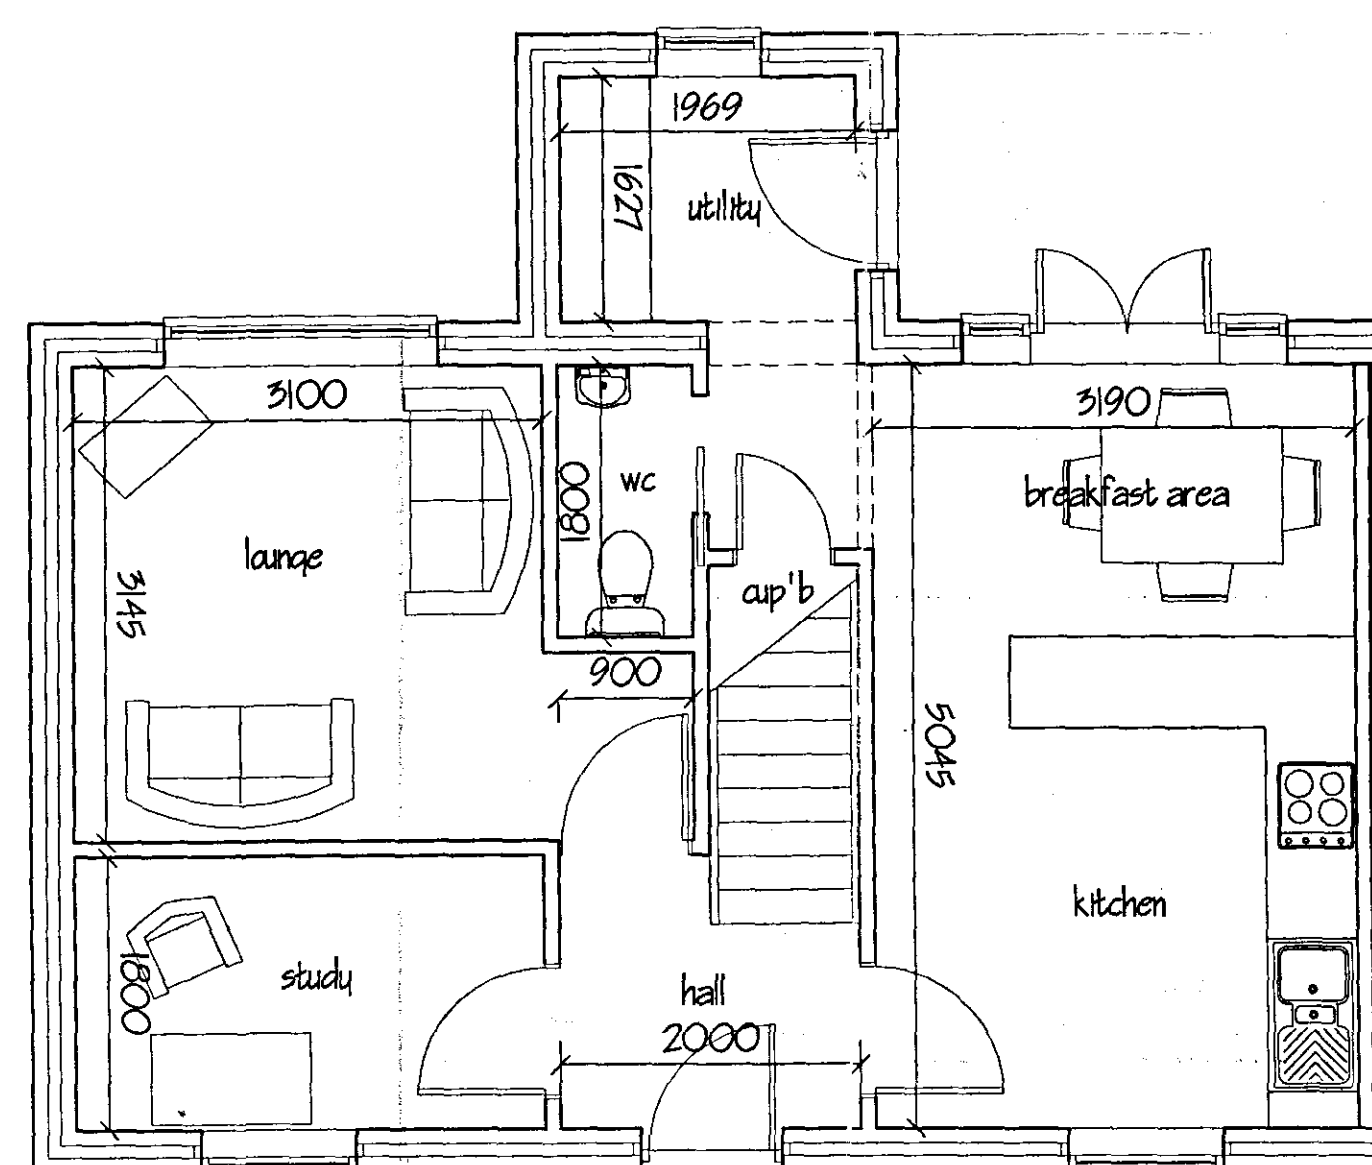

GROUND FLOOR PLAN

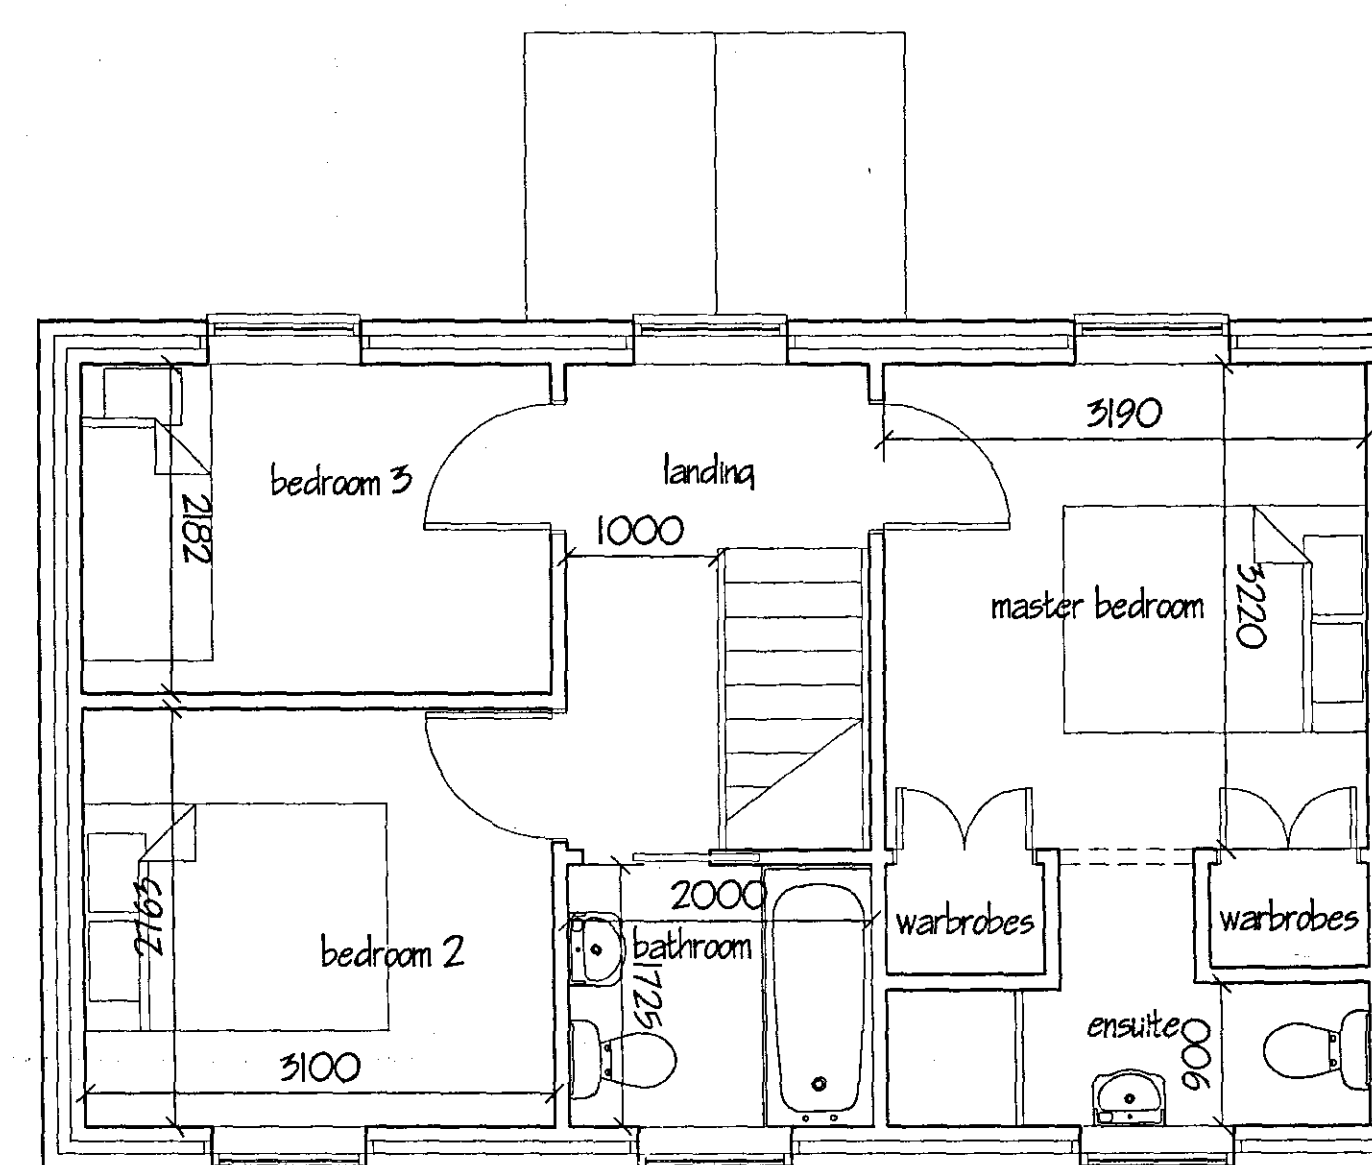

GROUND FLOOR PLAN

0566107

DETERMINED
PLAN

G. R. MERCHANT LTD. I. ENG AMICE FIYO ARCHITECTURAL, STRUCTURAL AND LAND DRAINAGE CONSULTANTS 4 Wrights Mews 12A Park Road, Holbeach, Spalding, Lincs. PE12 7EZ Tel: 01406 490600 Fax: 01406 435744 E-Mail: gr.merchant@btconnect.com	
Project REPLACEMENT DWELLING, 'RODNEY', 38 SILTSIDE, GOSBERTON RESEDATE.	
Client MR. & MRS. M. J. SMITH.	
Drawing FLOOR PLANS & ELEVATIONS - PROPOSED	
Job Ref. 1534-07.	Drawing No. 02.
Date FEB '07.	Drawn GRM.
Scales 1/50, 1/100.	
DO NOT SCALE FROM THIS DRAWING This drawing is copyright and may not be altered, copied, reproduced or used for any other purpose other than that for which it is issued. The Designer/Consultant is not responsible for any error and/or omission in this drawing. It is issued on the understanding that it is for the use of the client only and is not to be used for any other purpose without the written consent of the Designer/Consultant. 