


EXISTING REAR ELEVATION (SOUTH)

EXISTING SIDE ELEVATION (EAST)

EXISTING FRONT ELEVATION (NORTH)

EXISTING SIDE ELEVATION (WEST)

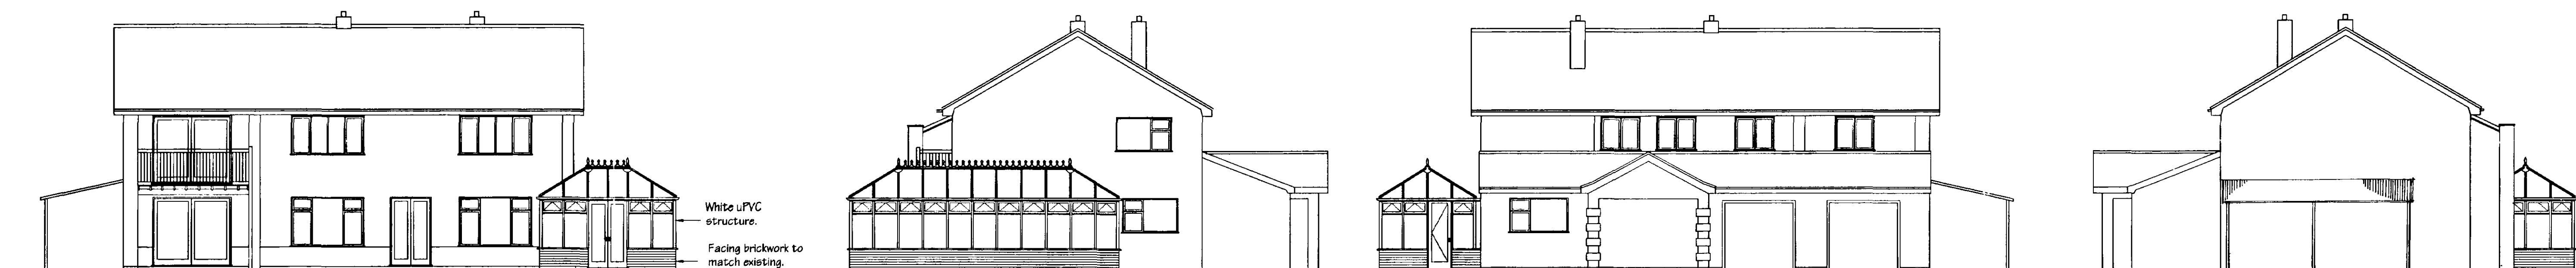

PROPOSED REAR ELEVATION (SOUTH)


New brickwork wall to have horizontal d.p.c minimum 150mm above ground level to be Hyload or equal polymer damp proof course

PROPOSED SIDE ELEVATION (EAST)

PROPOSED FRONT ELEVATION (NORTH)


PROPOSED SIDE ELEVATION (WEST)

White uPVC structure.
Facing brickwork to match existing.

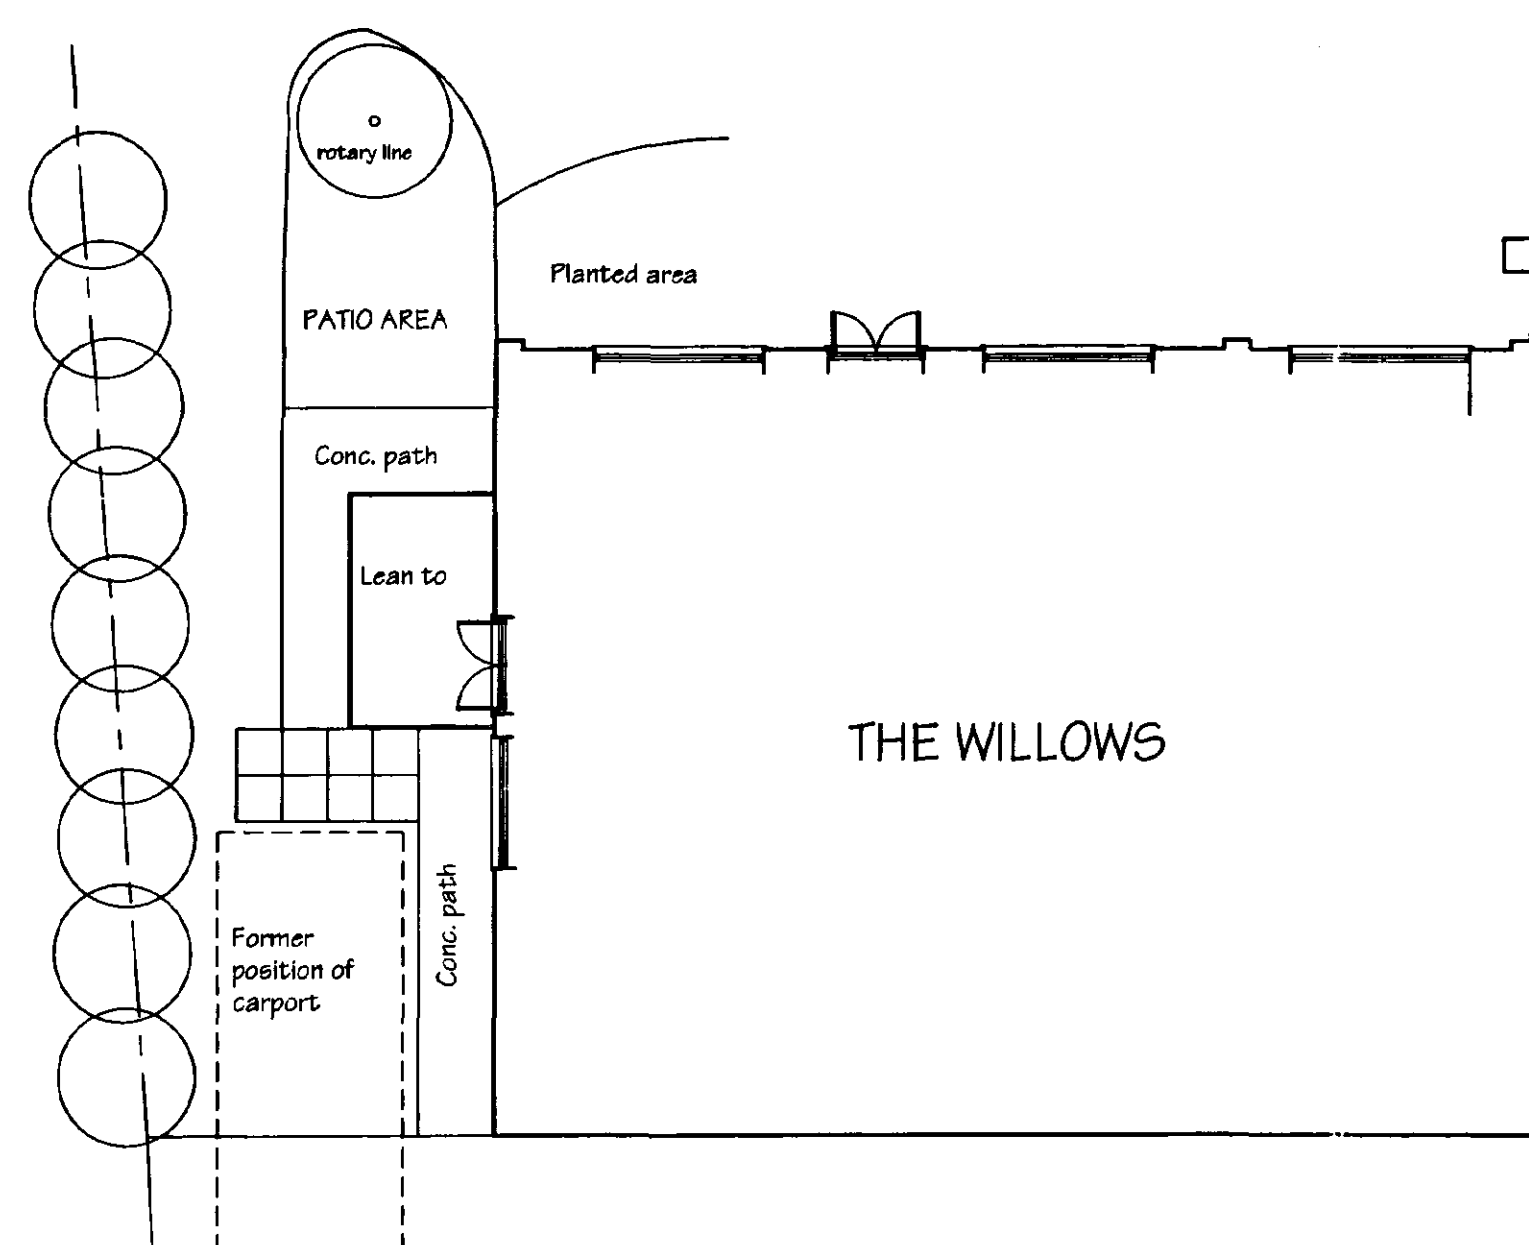


EXISTING PLAN

Gravel drive and parking area

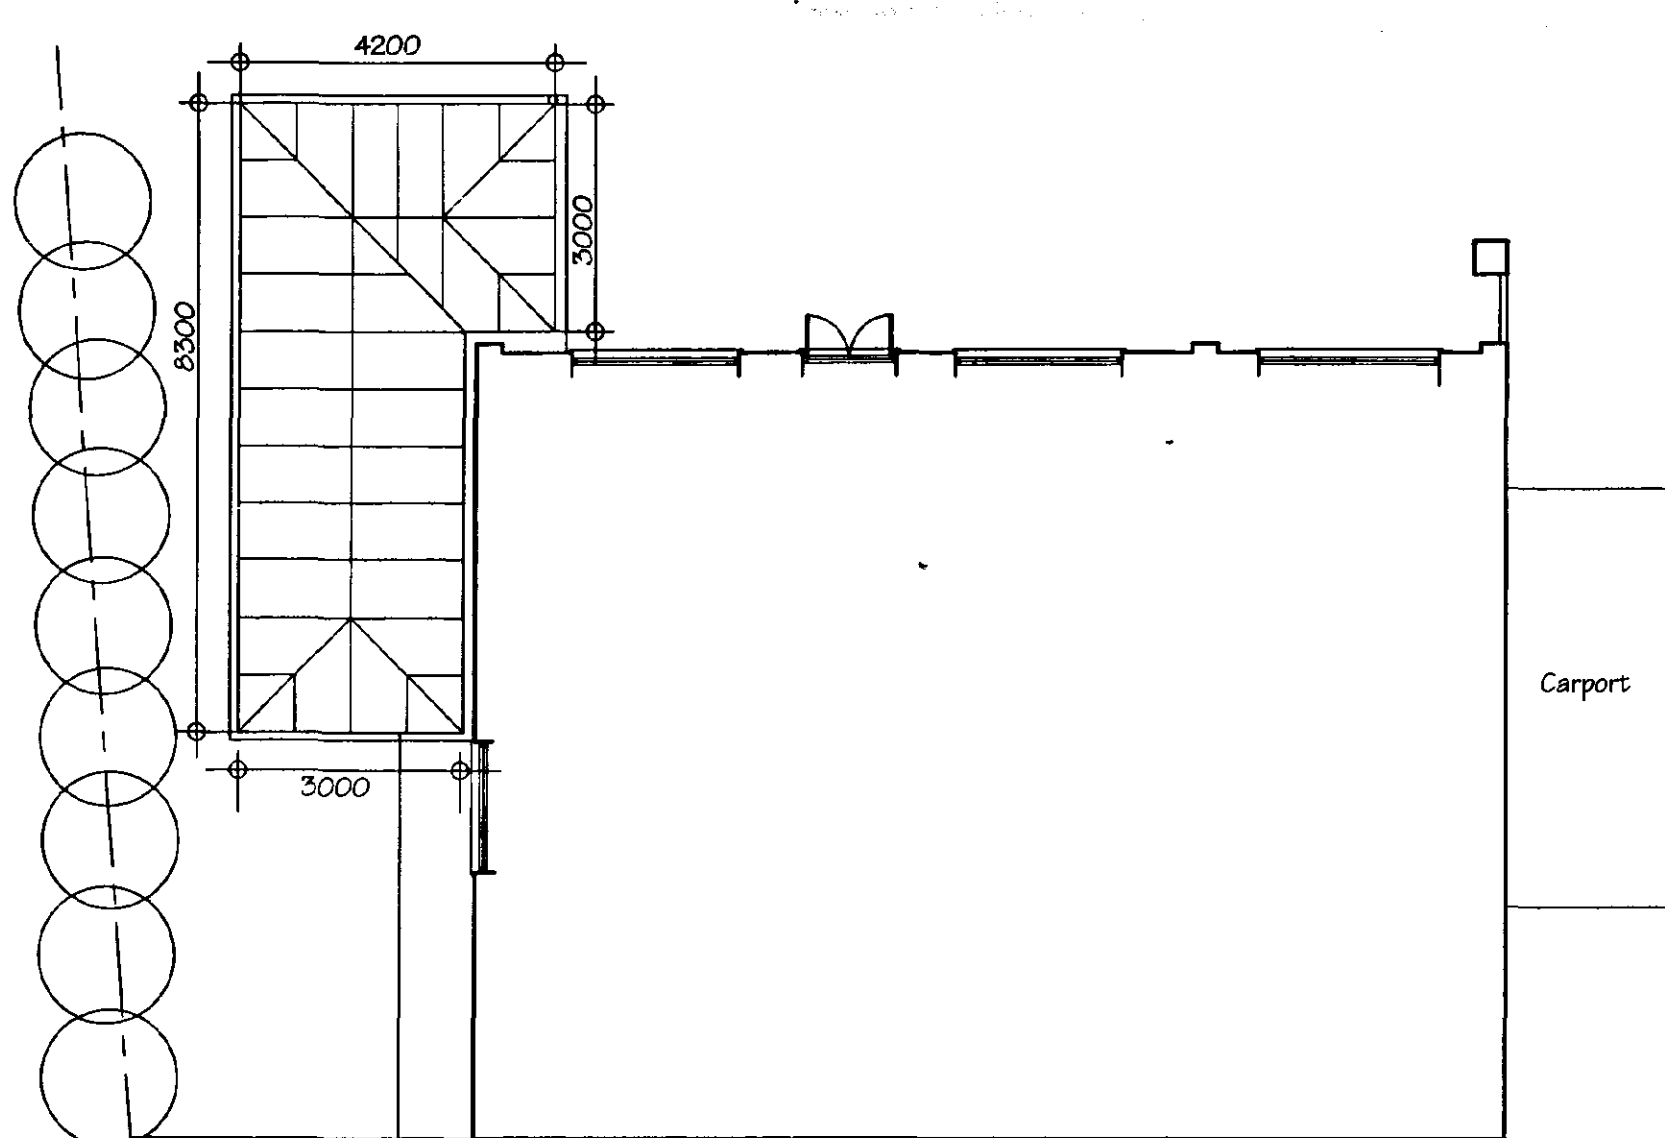

PROPOSED PLAN

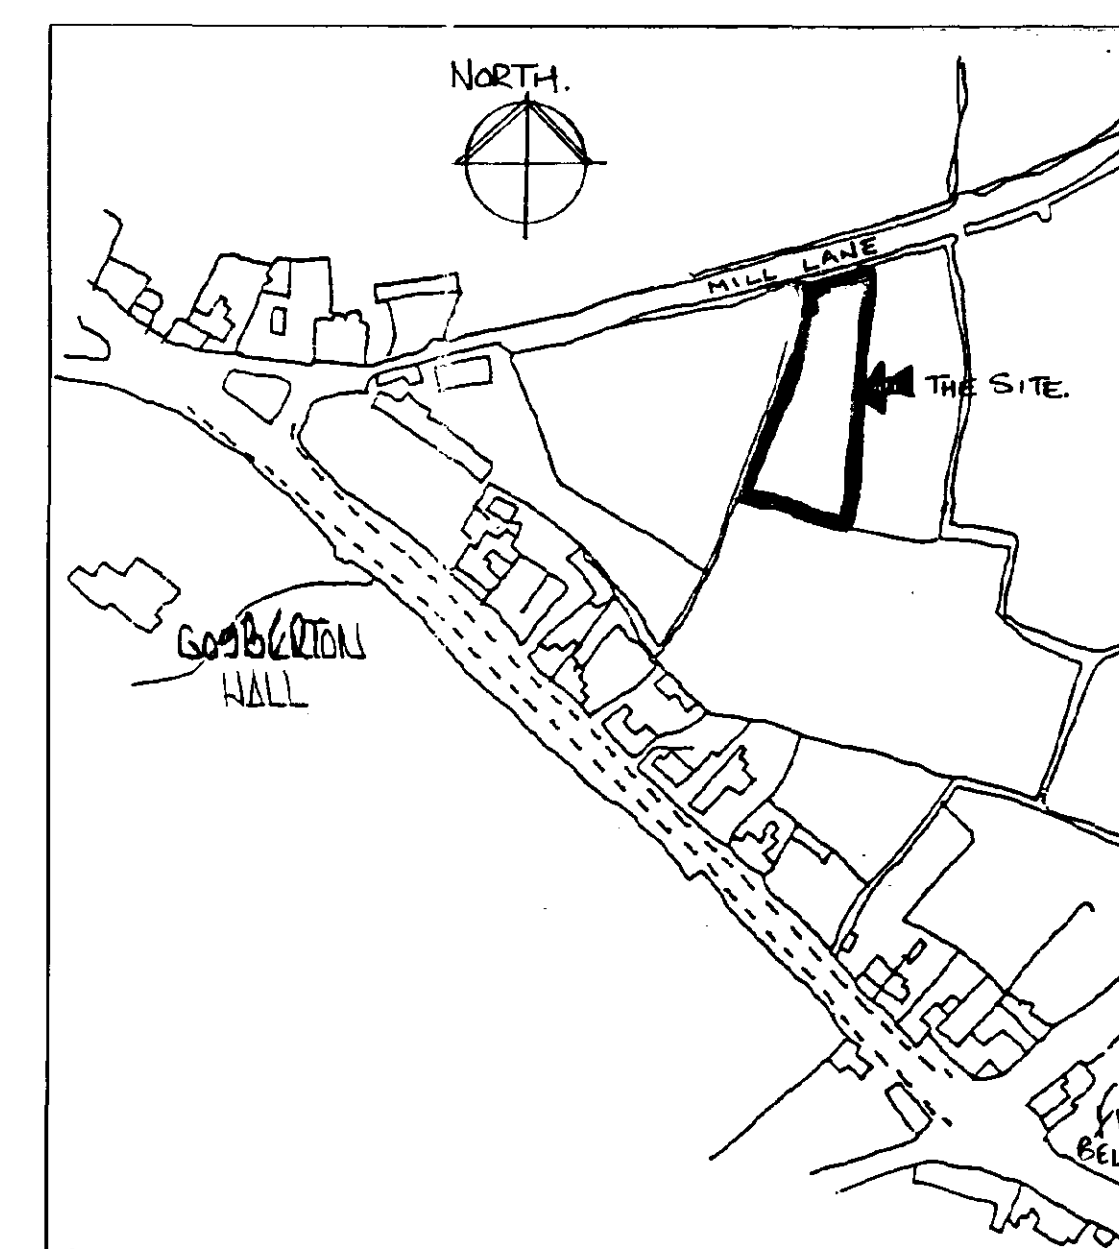

LOCATION PLAN (1:2500)

ALL DIMENSIONS ARE EXTERNAL FRAME LINE.
ALL DIMENSION TO BE CHECKED ON SITE PRIOR TO FABRICATION.

Heating


Existing heating system to be extended to new enclosure and radiators fitted with thermostatic valves.

Surface water drainage

All works to comply with Building Regulations, relevant British standards and codes of practice.
All pipes to be unplasticised p.v.c and fittings to comply with B.S 4660 1973 bedded and surrounded with 100mm pea shingle to pipe manufacturers specification.
Soak away to be 1m below invert level of pipe and filled with approved granular material (min) 4.5m from buildings.

Glazing

All glazing in critical locations to be laminated or toughened glass to B.S 6206 1981.
Critical locations are:
All glaze lower than 1.5m above floor level to doors and adjacent glazing and all glazing lower than 800mm else where.

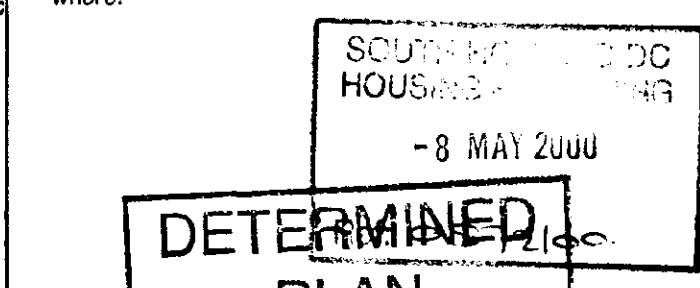

REVISIONS		
Rev	Date	Description

Client: MR & MRS R.G. WAITE
THE WILLOWS,
MILL LANE,
GOSBERTON,
SPALDING.

Job title:
**PROPOSED CONSERVATORY
& CAR PORT**

Drawing title:
**EXISTING & PROPOSED
PLANS & ELEVATIONS.**

Date: MAY 2000

Scales: 1:100
Drawing No.: EC20/001