



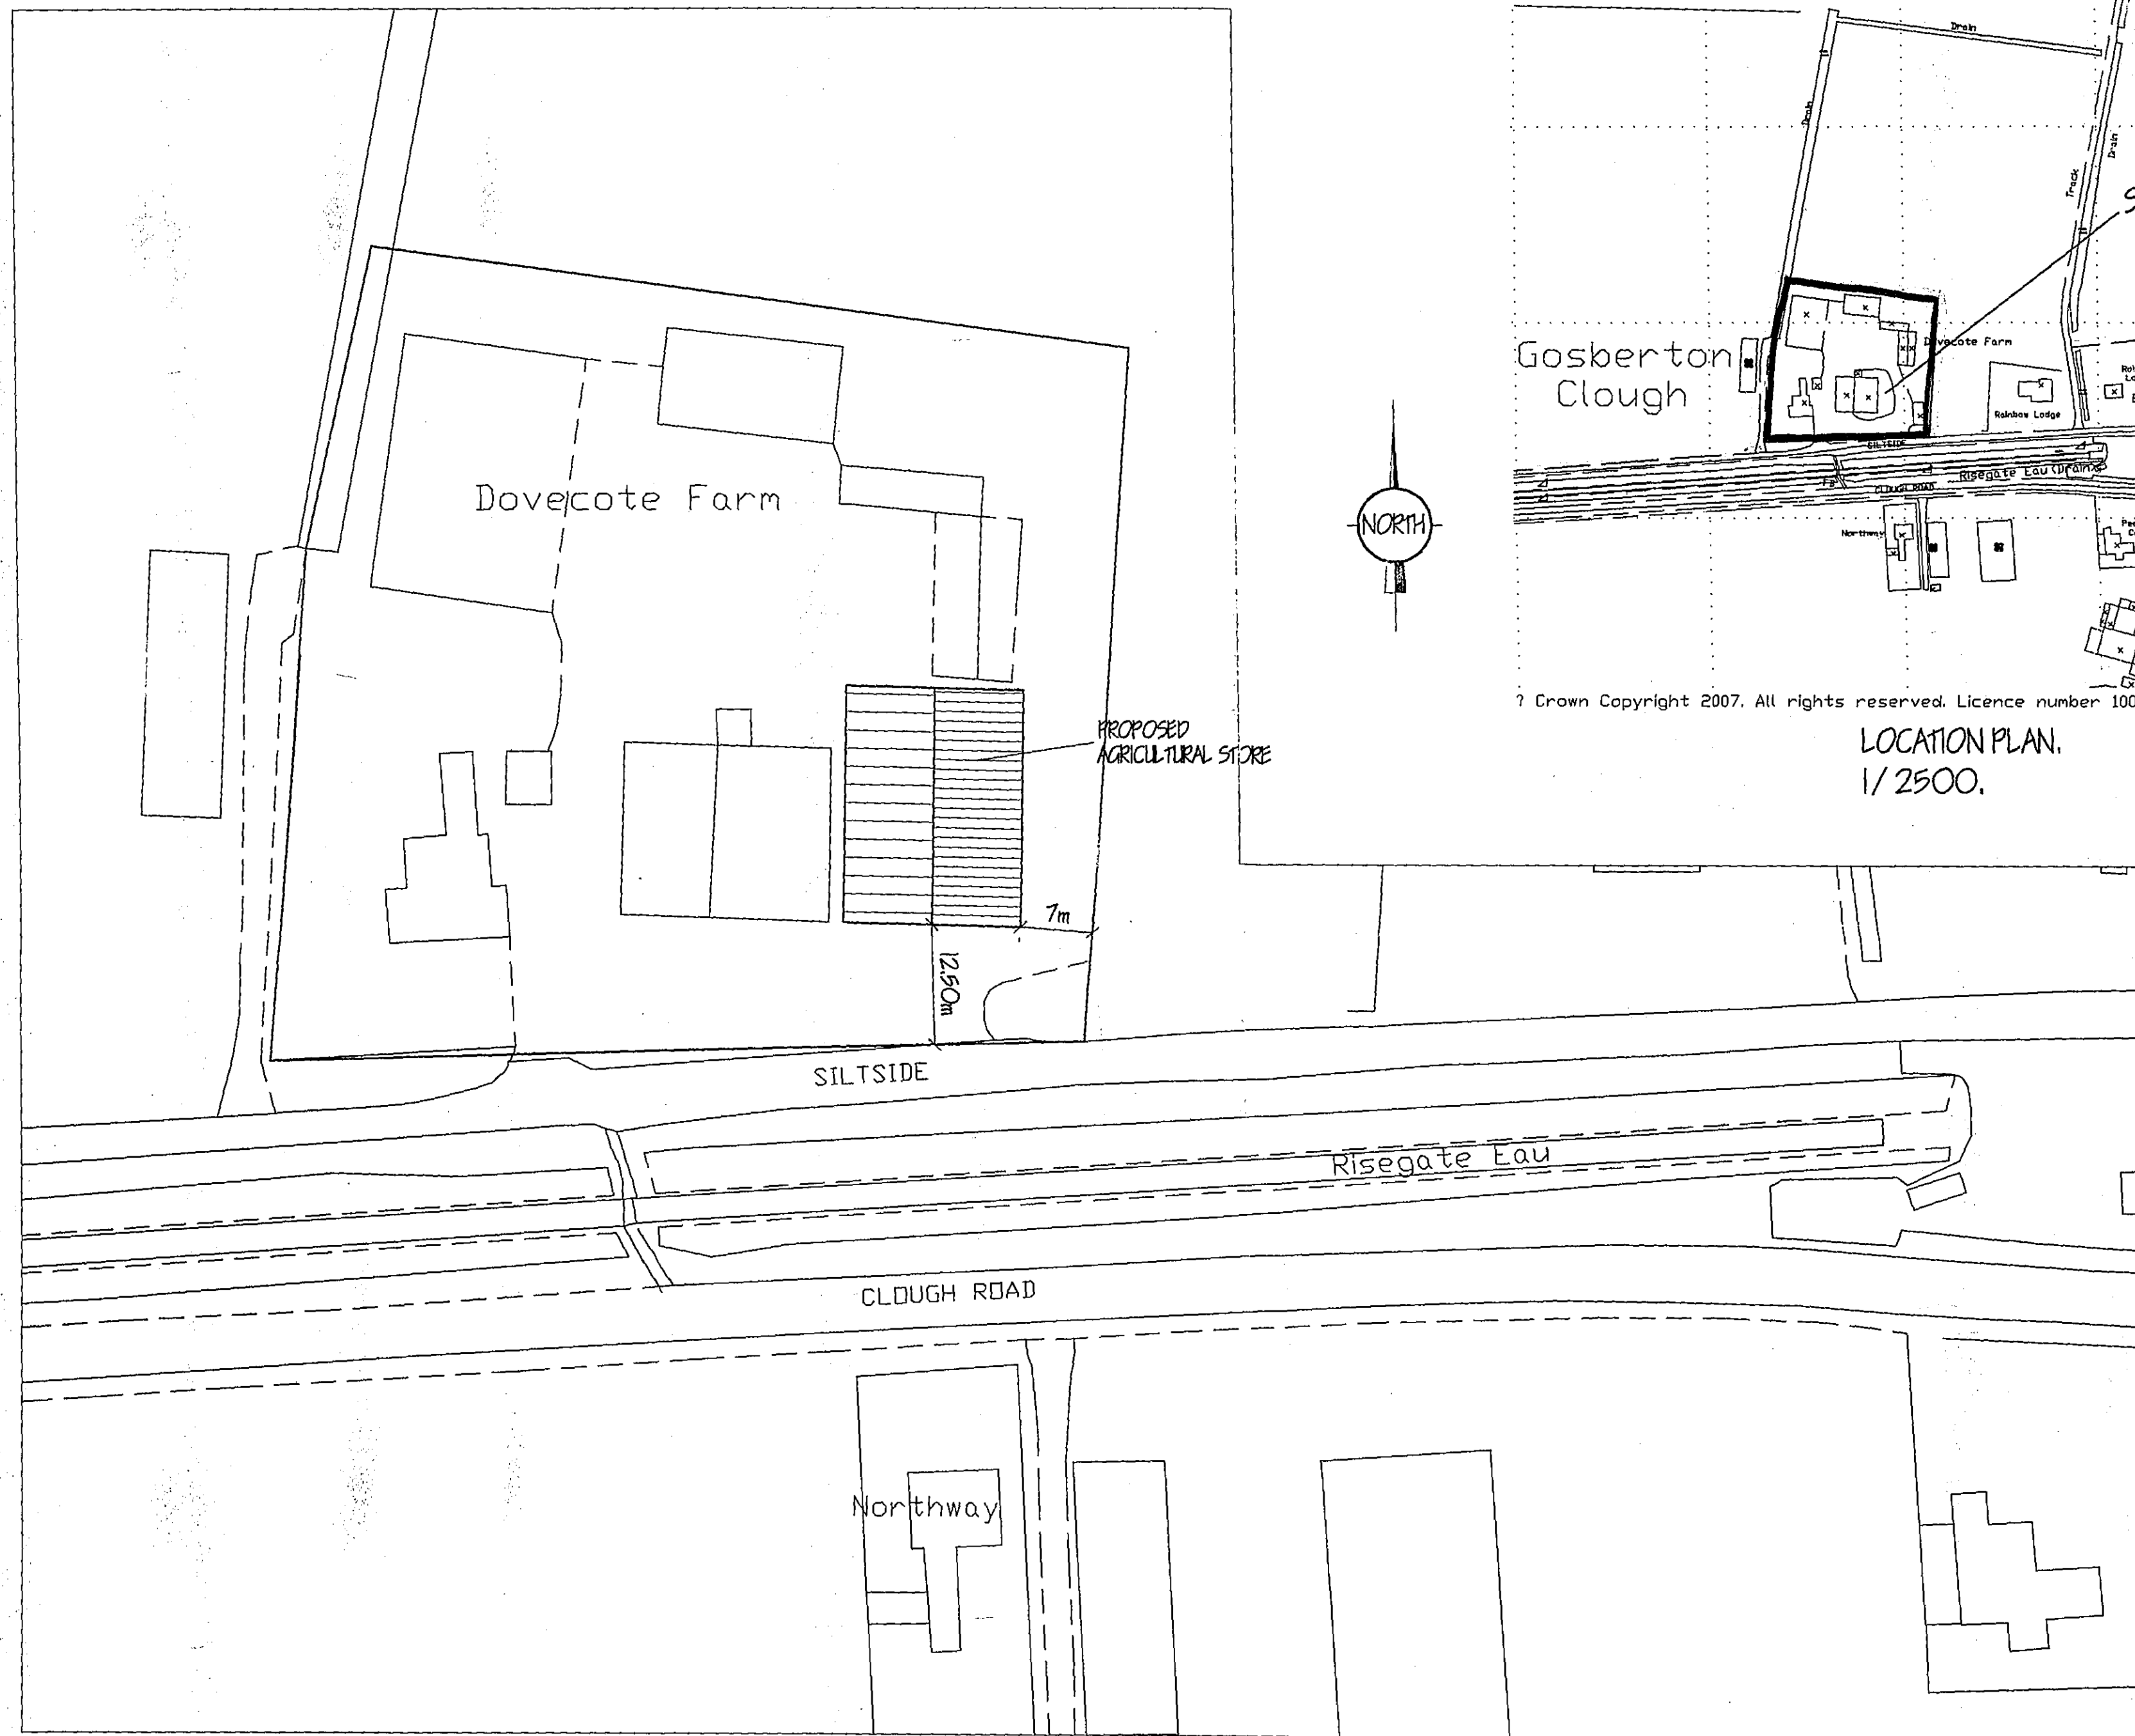

SITE PLAN.
1/500.

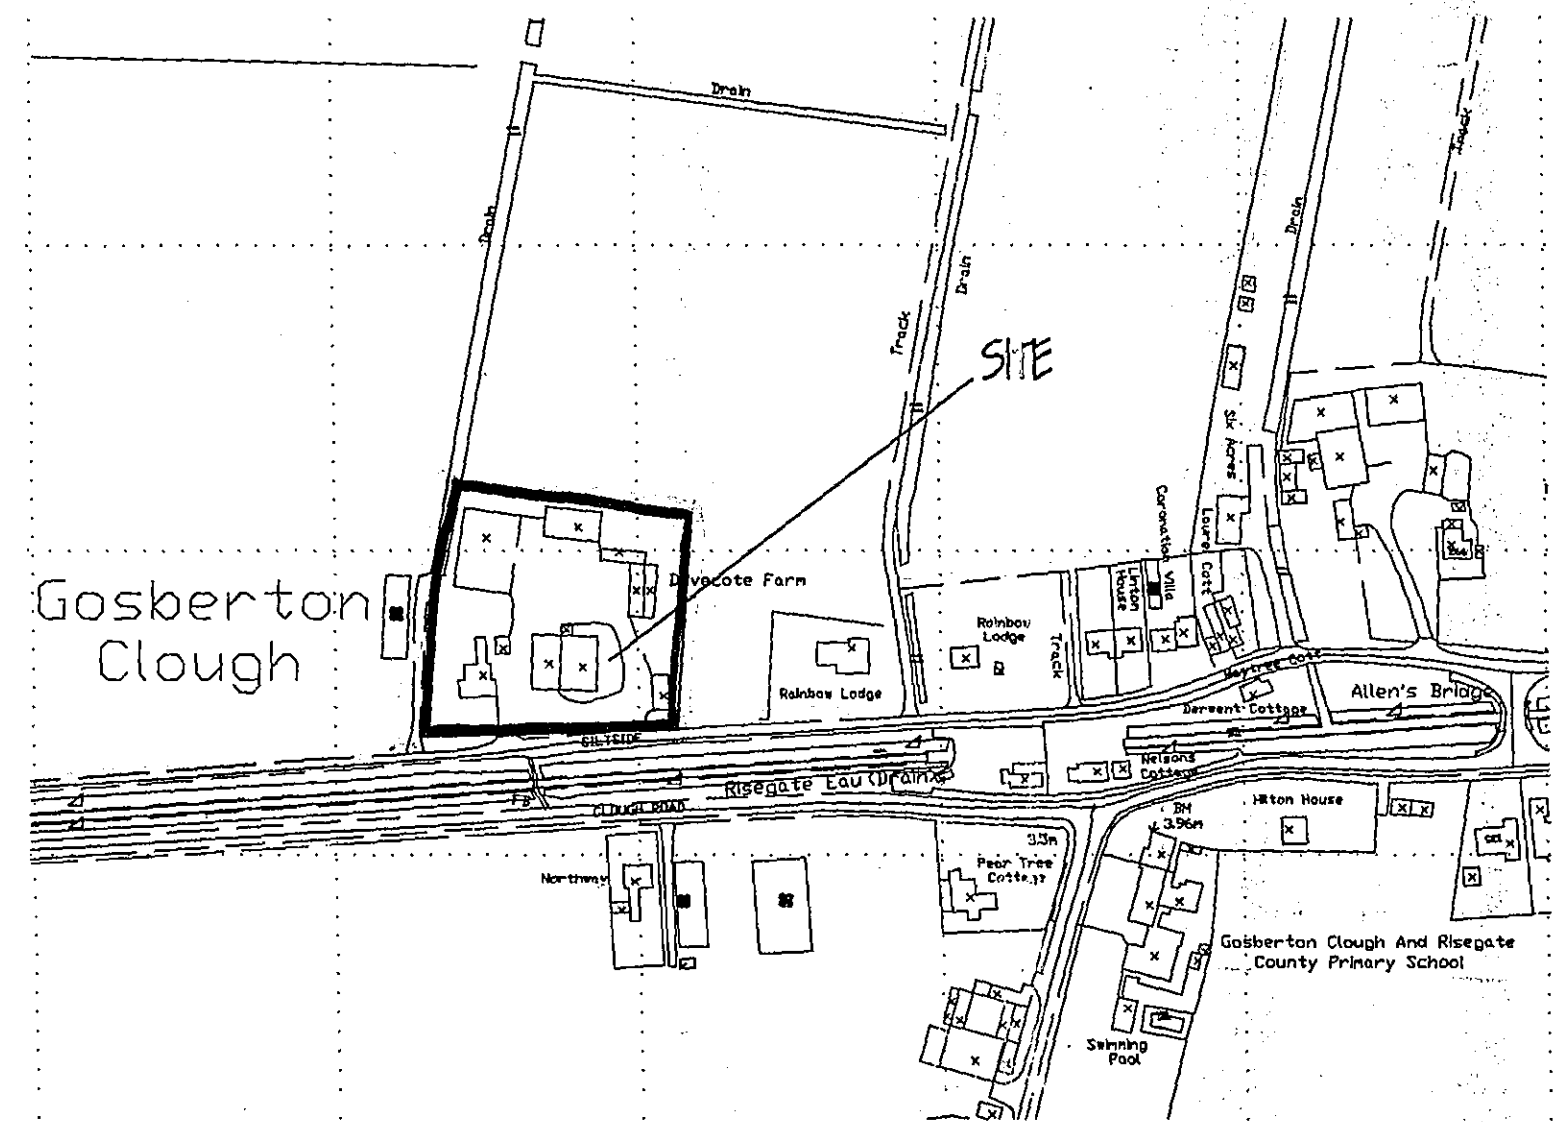

© Crown Copyright 2007. All rights reserved. Licence number 100023449

LOCATION PLAN.
1/2500.

G. R. MERCHANT LTD.
LENO AMICE FIWO
ARCHITECTURAL, STRUCTURAL AND LAND DRAINAGE CONSULTANTS
 4 Wrights Ways
 18A Park Road, Holbeach,
 Spalding, Lincs. PE12 7BE
 Tel: 01408 460800
 Fax: 01408 460744
 E-Mail: gr.merchant@btconnect.com

Project AGRICULTURAL STORE, DOVECOTE FARM, GOSBERTON CLOUGH, SPALDING, LINC'S, PE11 4JR.	
Client P. & M. J. THORLEY.	
Drawing LOCATION & SITE PLANS.	
Job Ref. 1566-07.	Drawing No. 01.
Date APRIL '07.	Drawn ARM.
Scales AS INDICATED.	

DO NOT SCALE FROM THIS DRAWING
 This drawing is copyright and may not be altered, copied, photographed or used for any other purpose other than that for which it is issued. The Designer/Consultant is to be held responsible for the accuracy and completeness of the information provided. All details shown on this drawing are for information only and are not to be used for construction purposes. The Designer/Consultant is not responsible for the accuracy or completeness of the information provided. 

SHDC
 Planning & Development
 - 4 MAY 2007
 Ref: 0584/07

**DETERMINED
PLAN**