
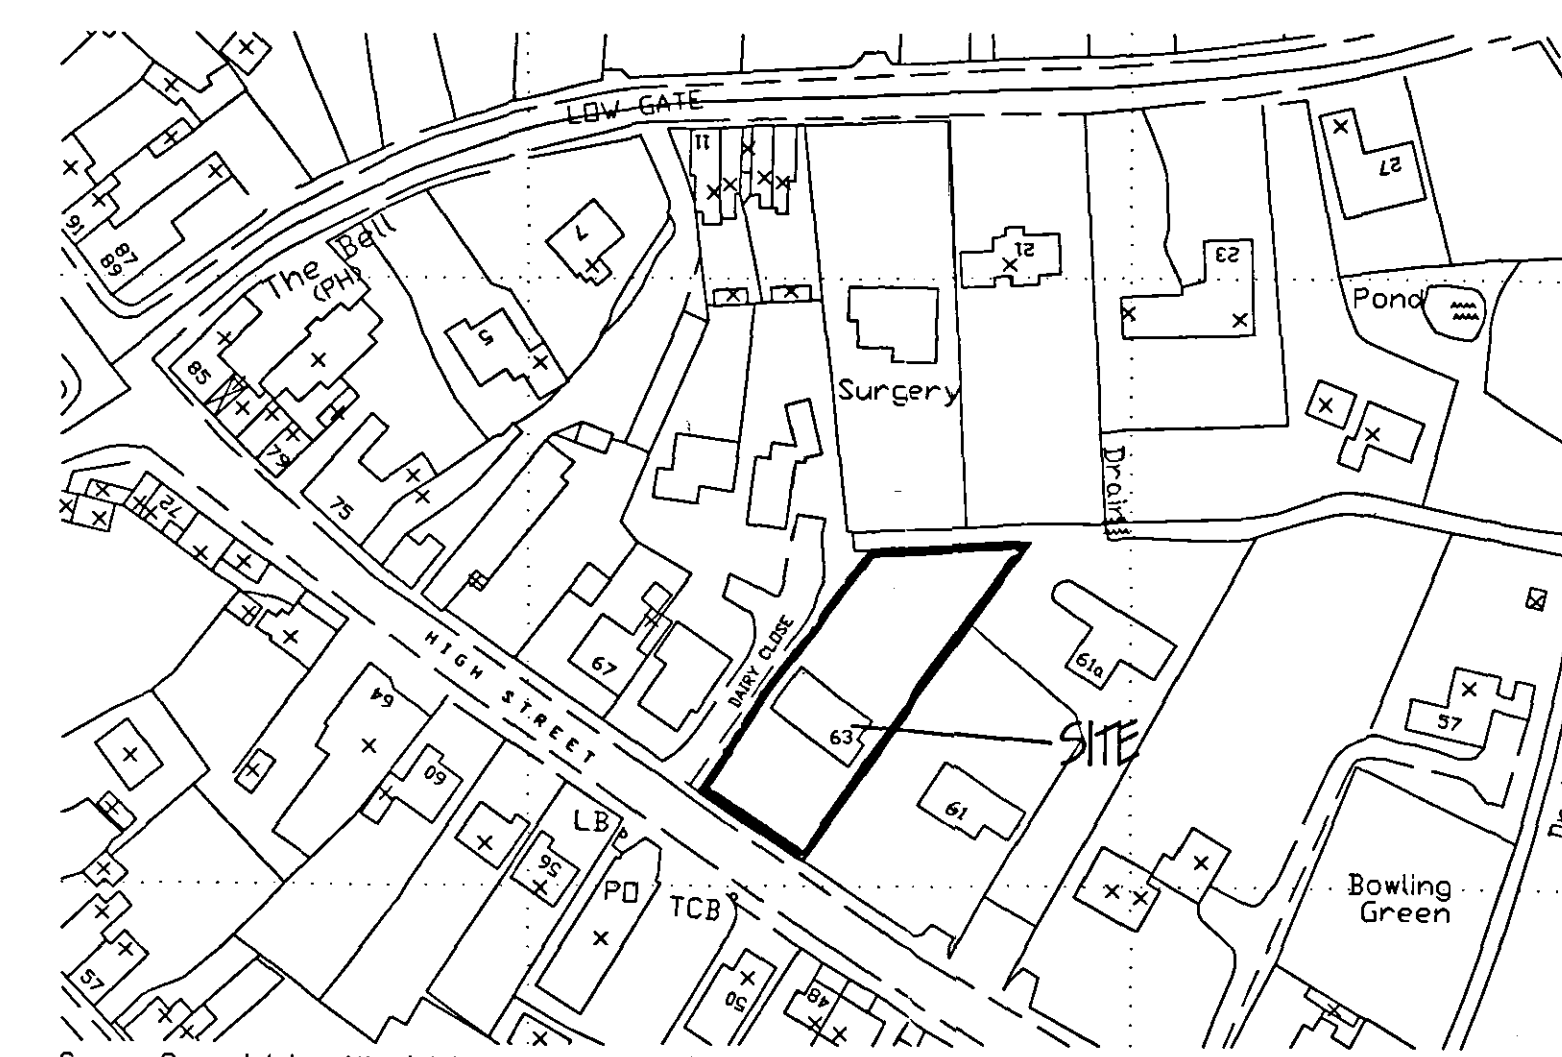
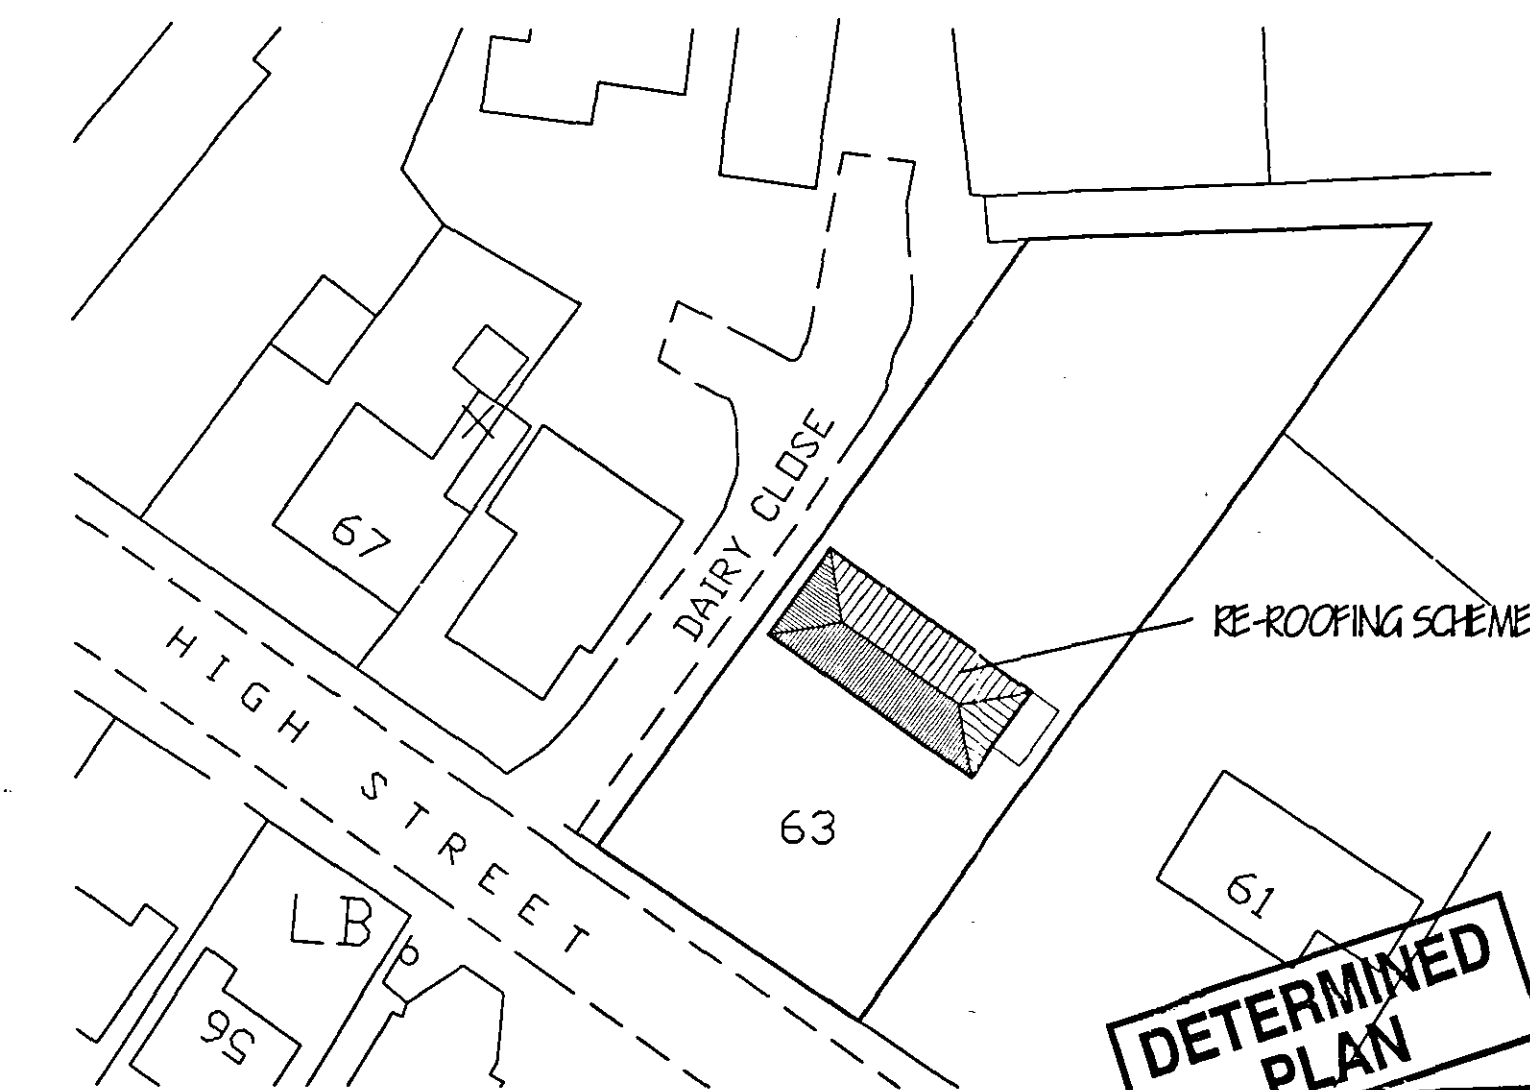
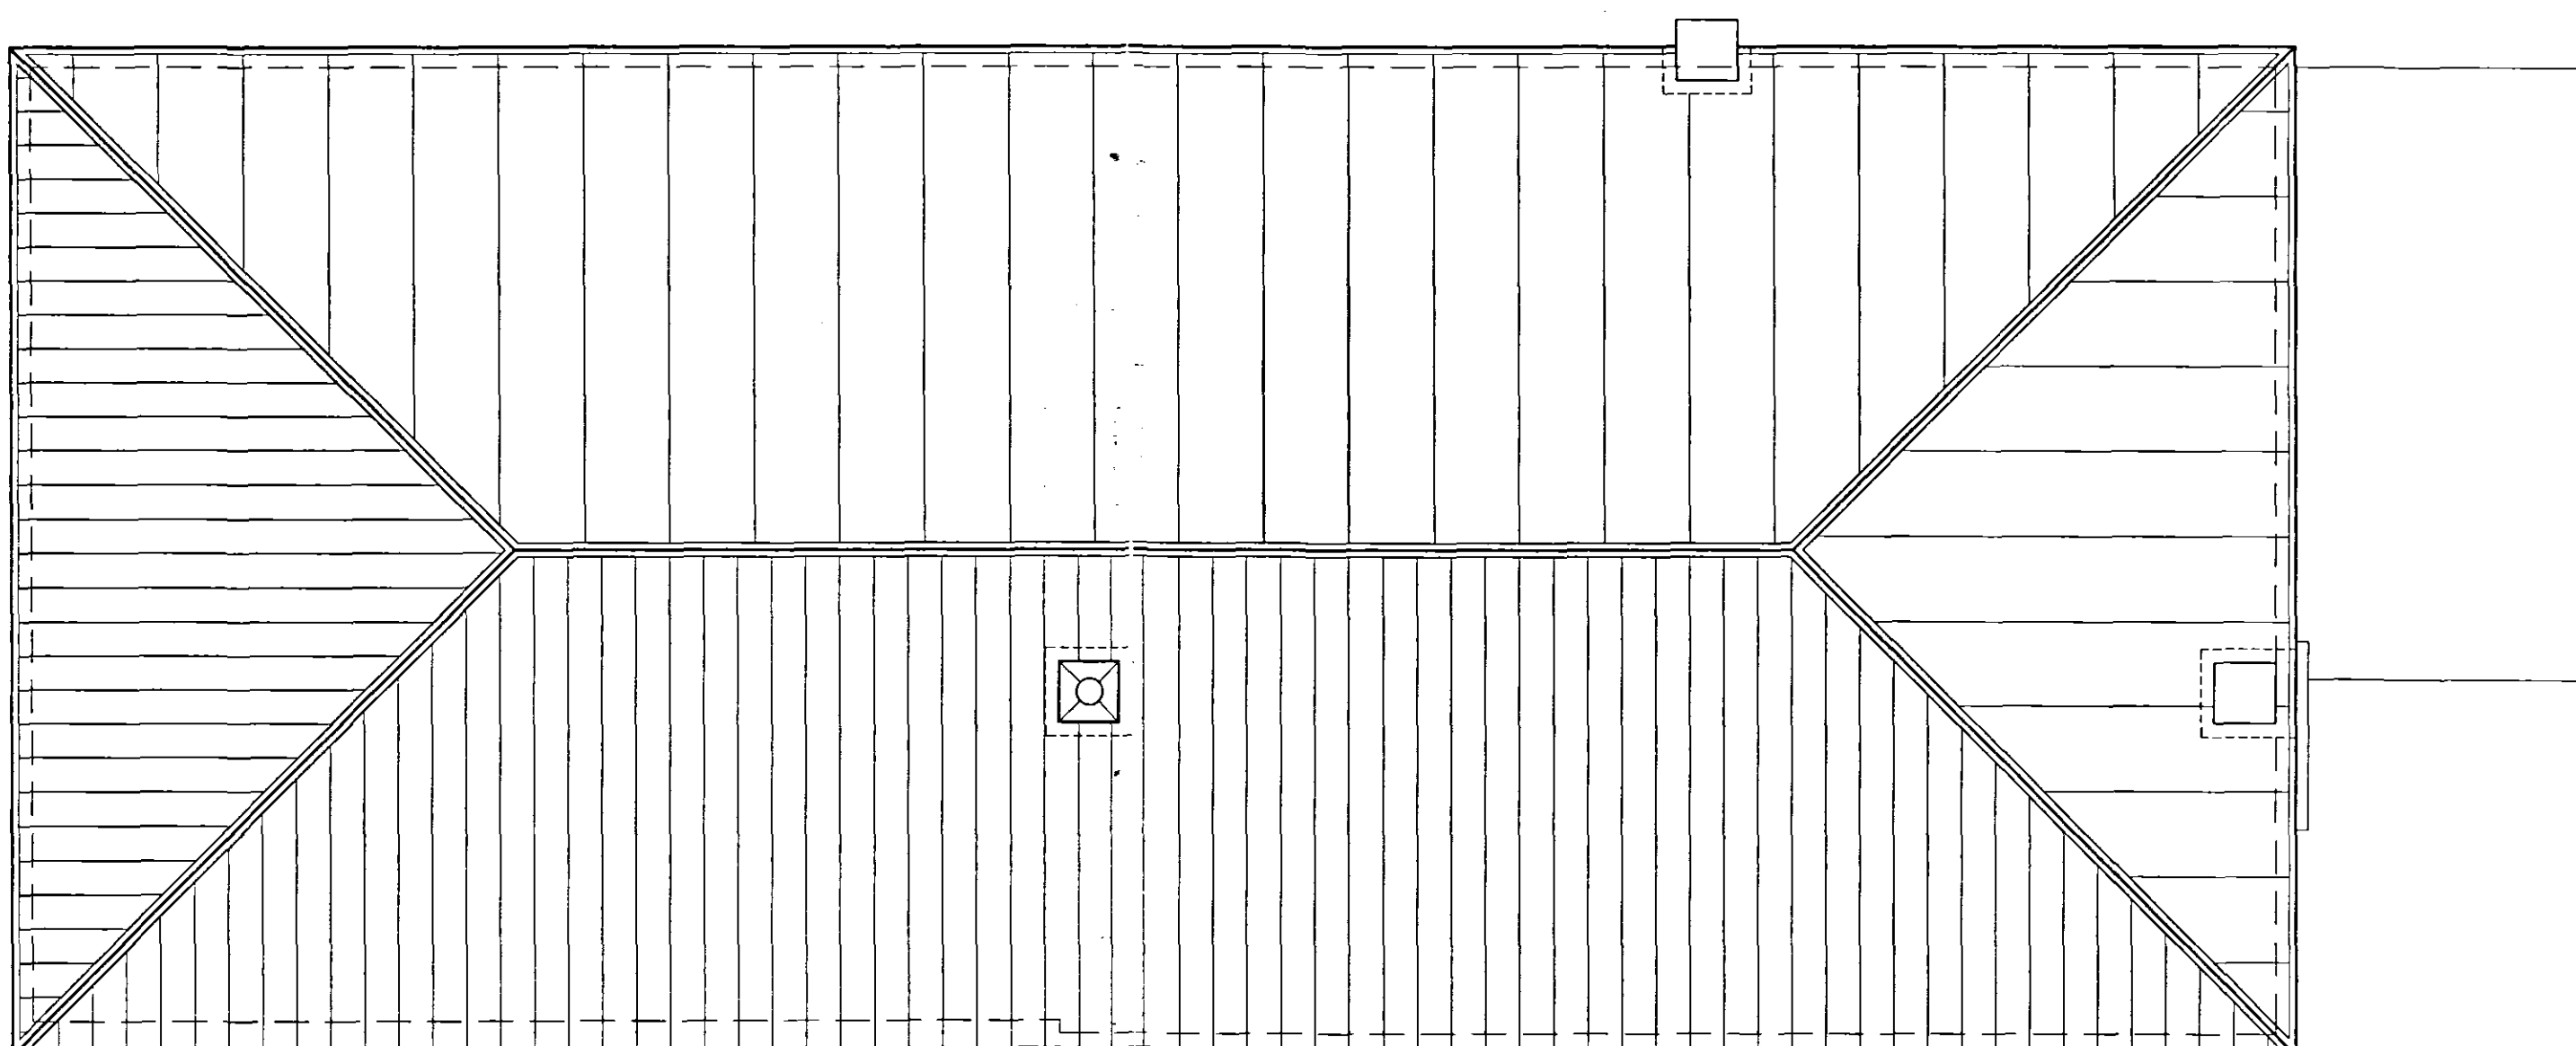
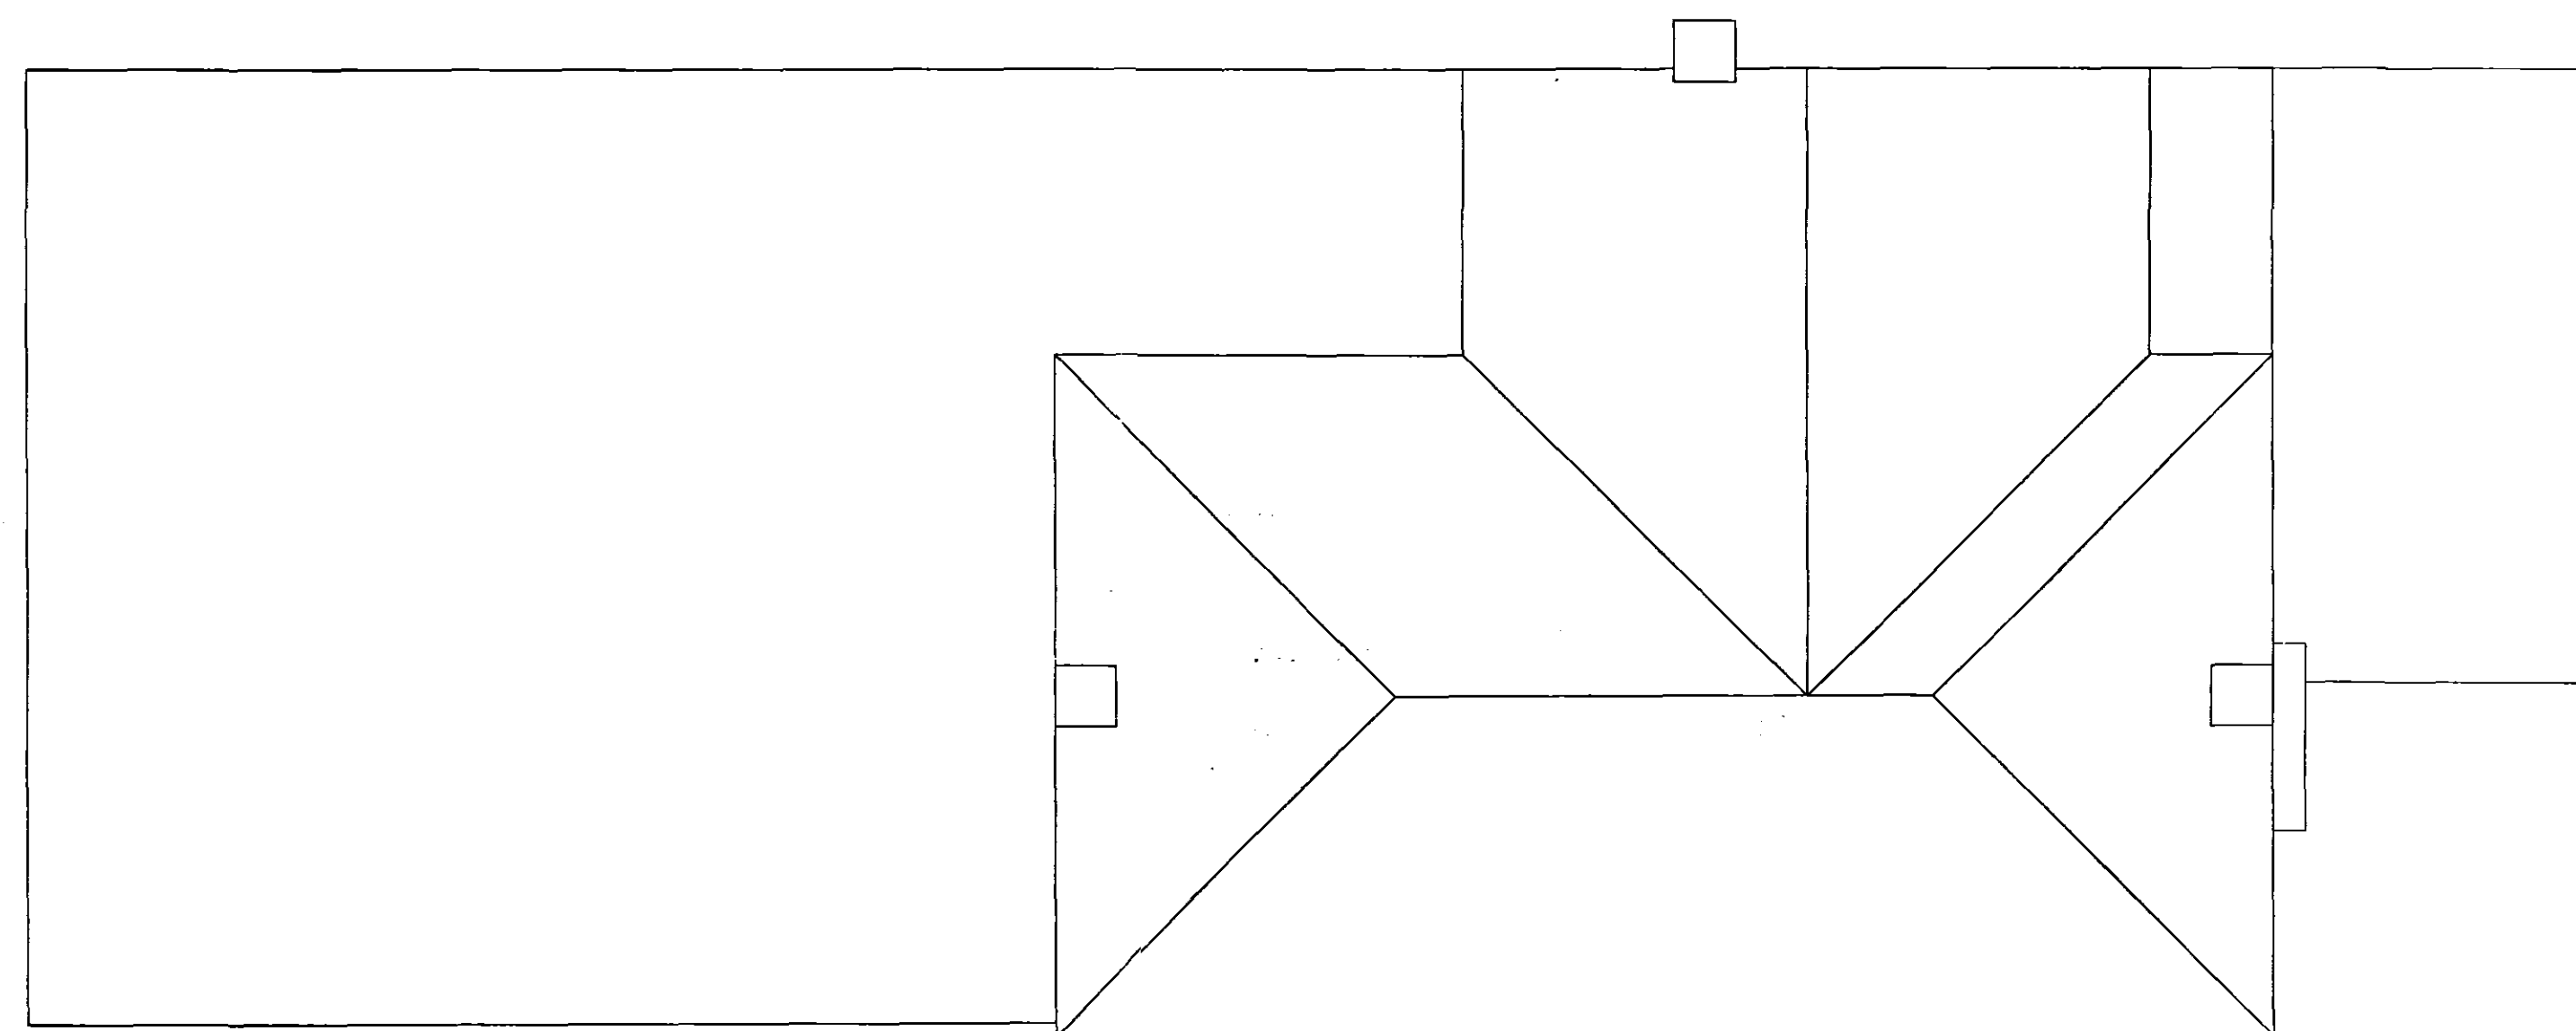
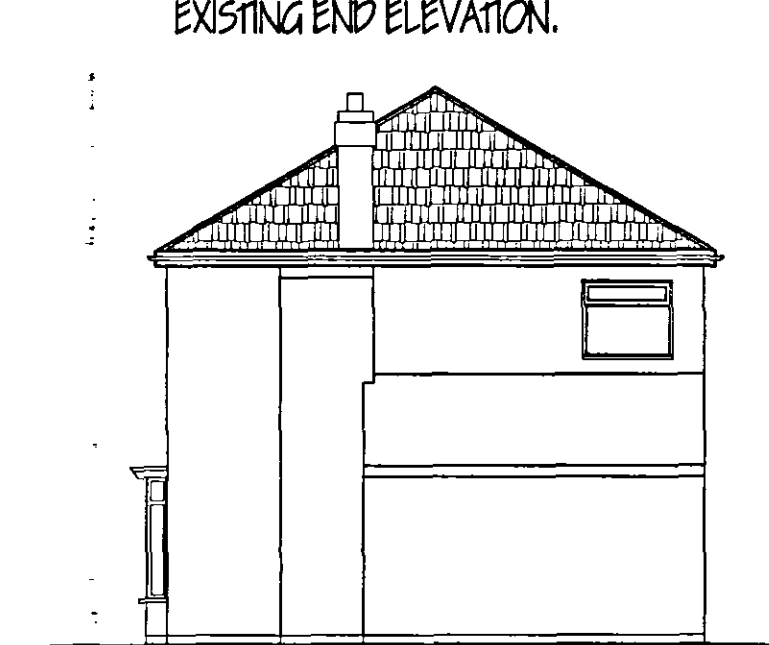
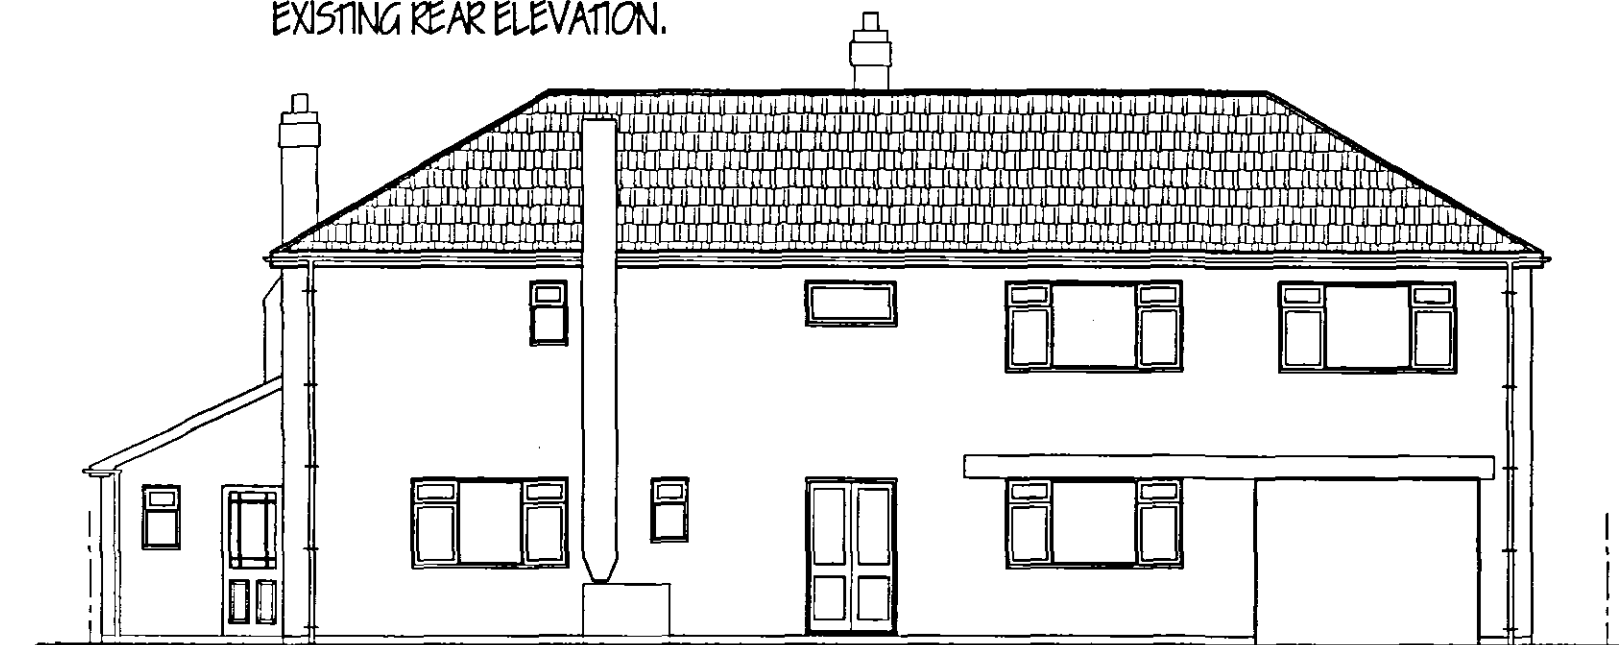
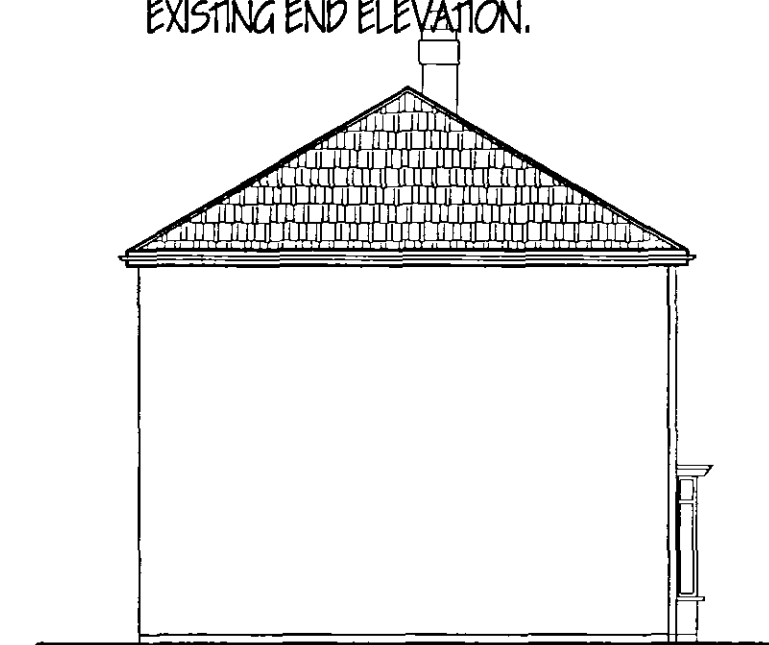
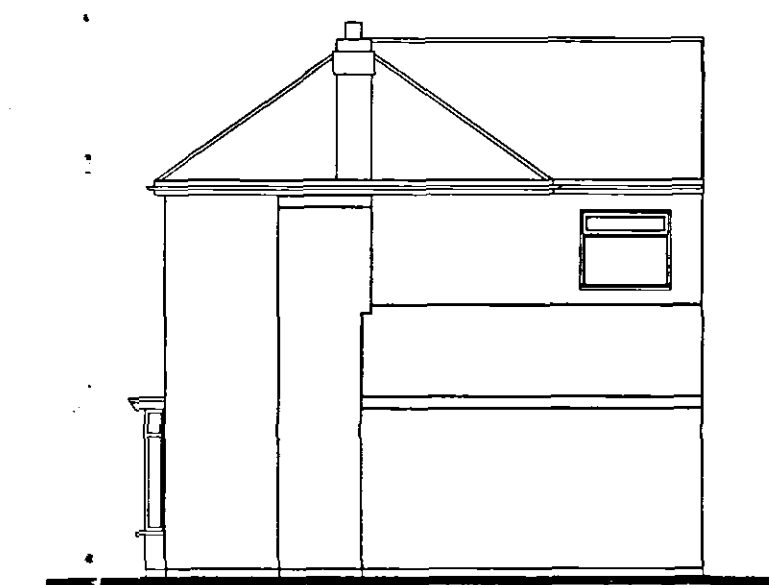


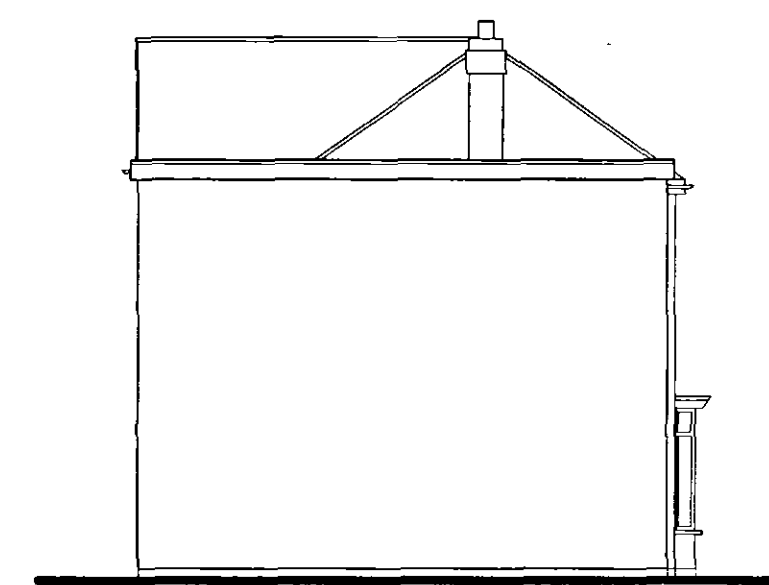

ppE	evaluation	Note

G. R. MERCHANT 

LENG AMICE FIWO

**ARCHITECTURAL, STRUCTURAL
AND LAND DRAINAGE
CONSULTANTS**

Unit 4, Wrights Mews
12A Park Road, Holbeach,
Spalding, Lincs. PE14 1PEZ
Tel 01406 490800
Fax 01406 432744
E-Mail: G. R. Merchant @ Merchant. FS.
Co. UK

Project
RE-ROOFING SCHEME.
63 HIGH STREET,
GOSBERTON,
SPALDING, LINC'S.

Client
MR. & MRS. J. RALPH.

Drawing

ROOF PLANS & ELEVATIONS.
SITE & LOCATION PLANS.

Job Ref.	Drawing No.
1308-06	01

Date	Drawn
MARCH '06.	ARM.

Scales
1/50, 1/100, [unless otherwise stated]

[illegible]