




Proposed Elevation from Westhorpe Road

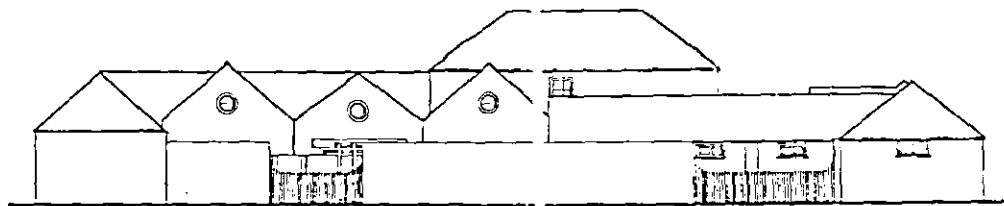


Proposed South Elevation

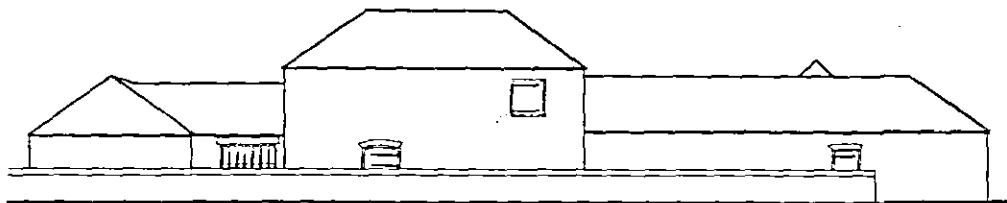


Existing Elevation from Westhorpe Road

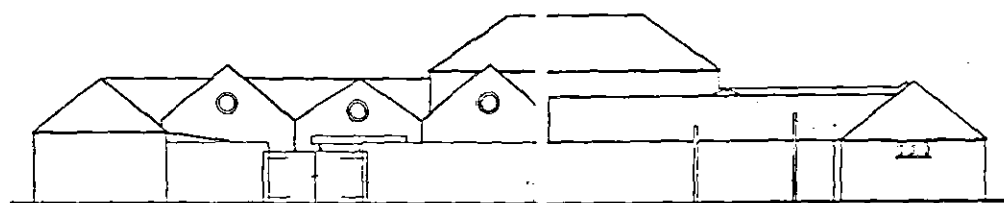


Existing South Elevation

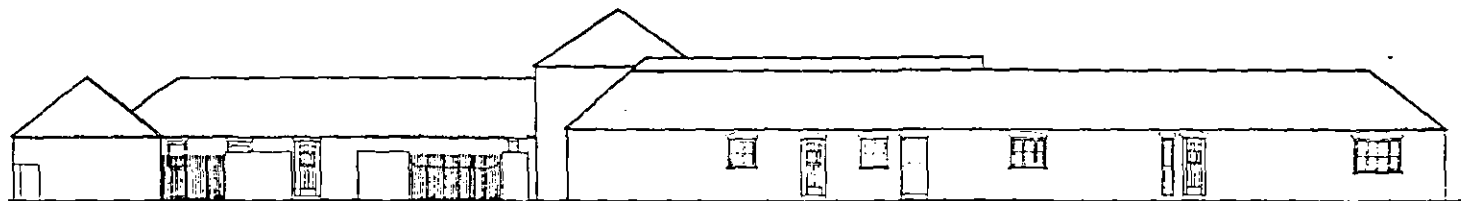


Proposed West Elevation

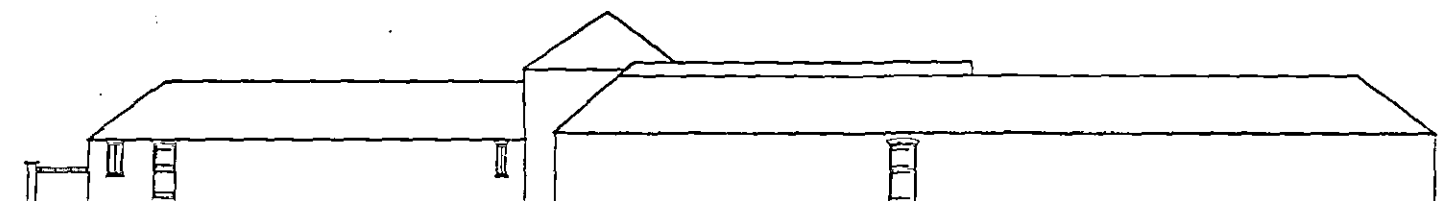


Existing West Elevation

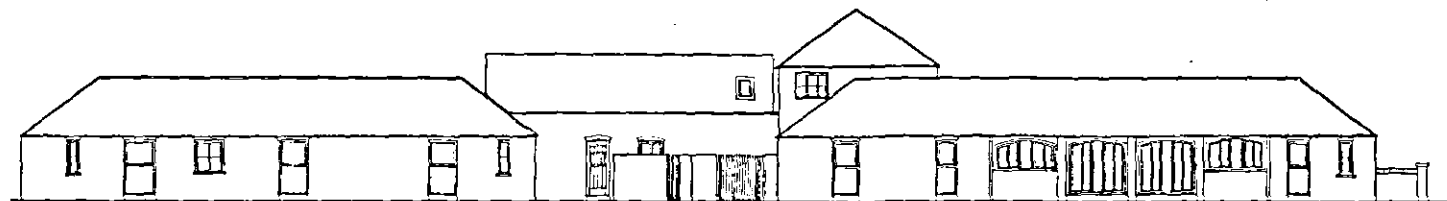

Proposed Elevation from Gosberton Manor

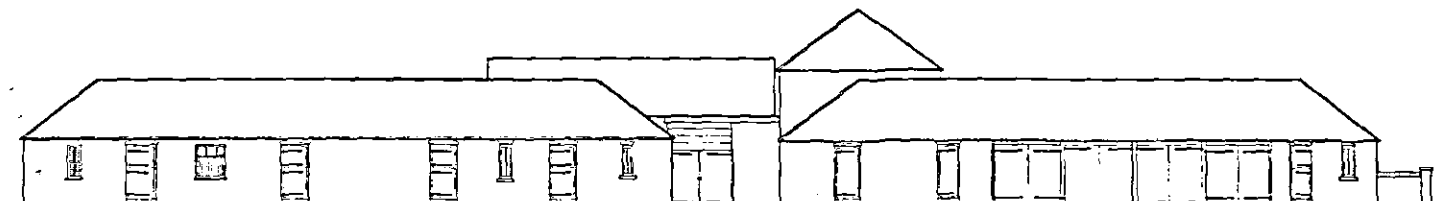

Existing Elevation from Gosberton Manor

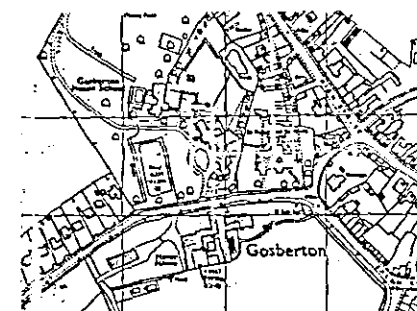

LOCATION PLAN Scale 1:2500 Crown copyright reserved



NORTH

LONGSTAFF & Co
GOSBERTON MANOR
OUTBUILDING CONVERSIONS
ELEVATIONS
Dwg no 208/4 Scale 1:100 March 1992
Robert Daughtry
CHARTERED TOWN PLANNER and LANDSCAPE ARCHITECT
32, High Street, Helpringham, Sleaford, Lincs. NG34 0RA.