


REDUNDANT FARM BUILDINGS

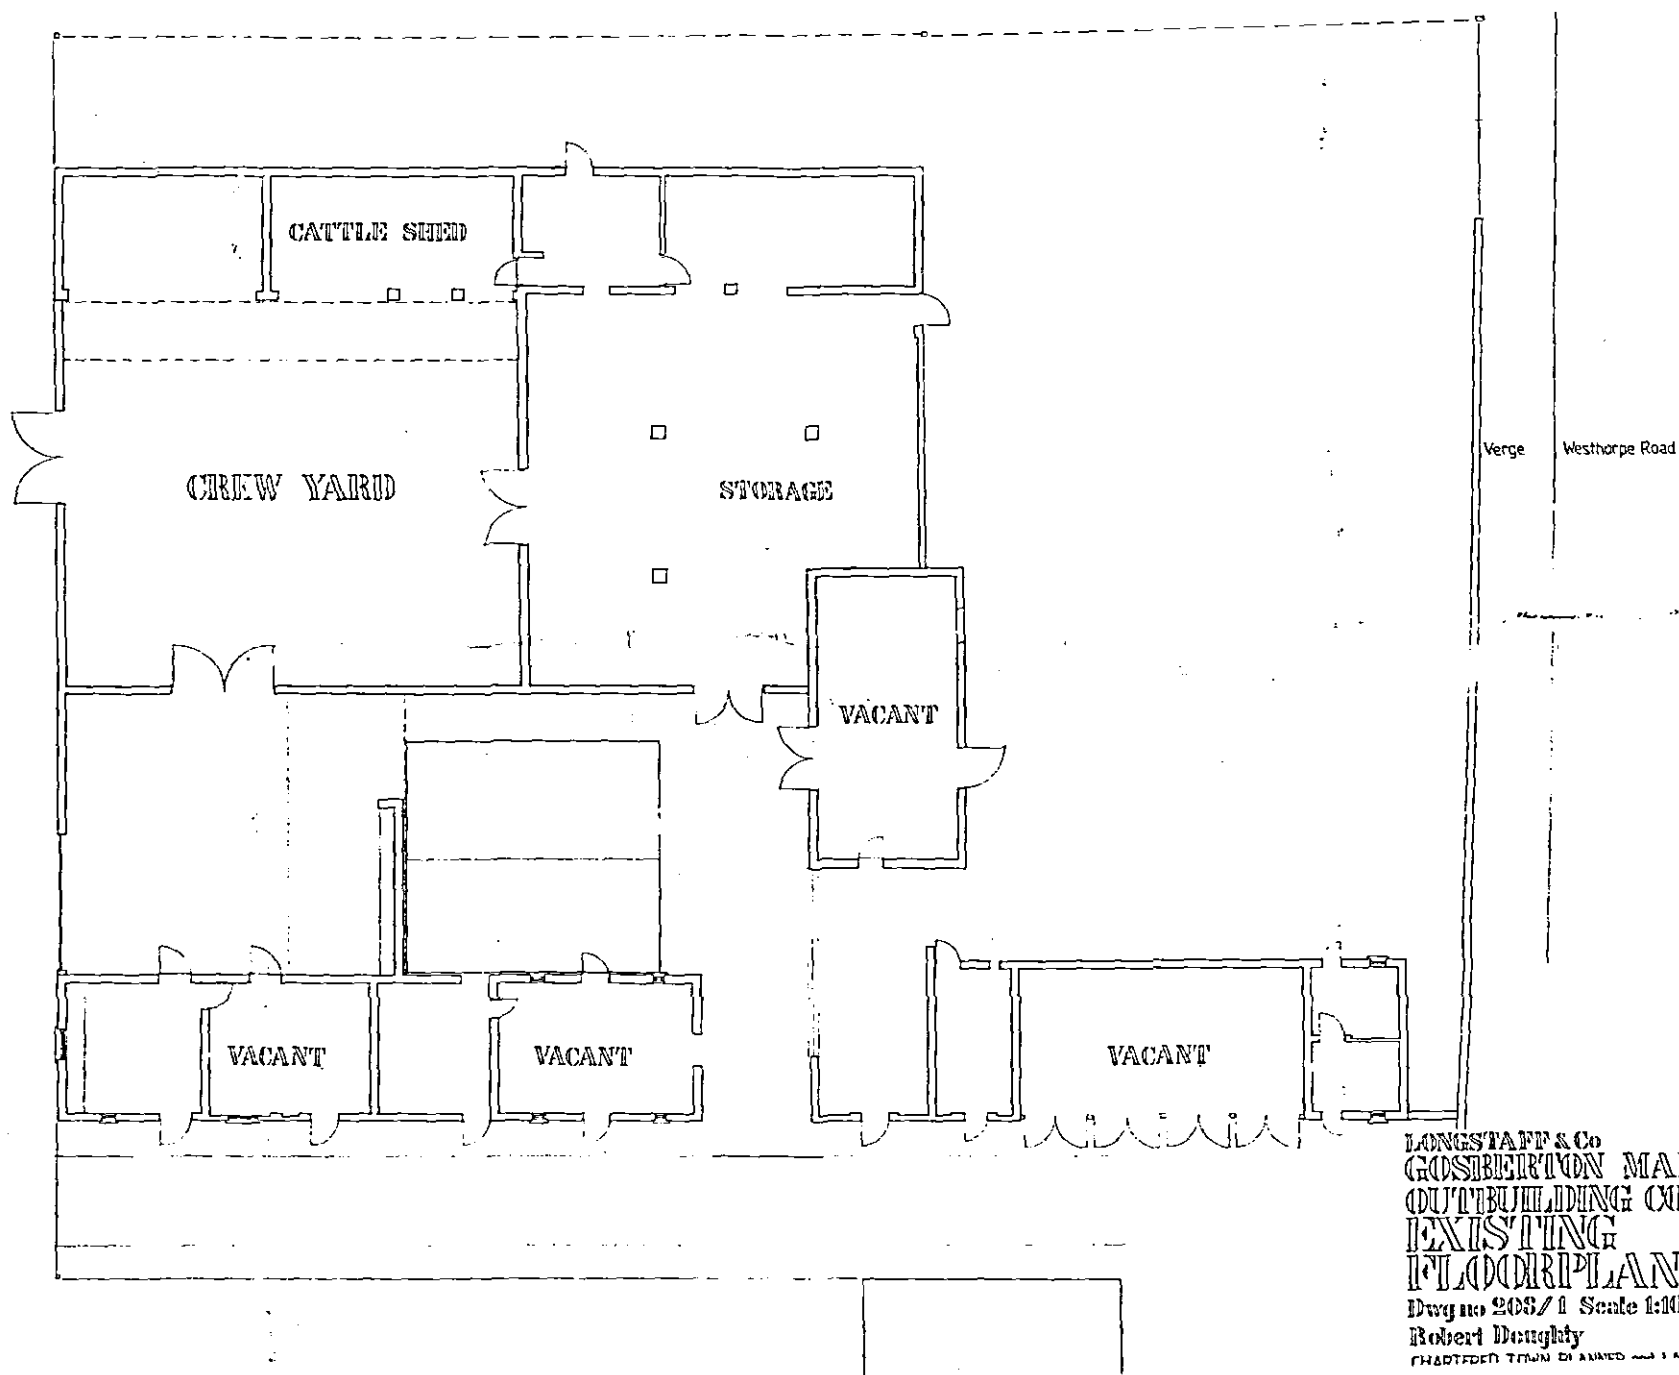

LONGSTAFF & Co
GOSBERTON MANOR
OUTBUILDING CONVERSIONS
EXISTING
FLOOR PLAN
Dwg no 205/1 Scale 1:100 March 1992
Robert Doughty
REGISTERED TOWN PLANNER AND LANDSCAPE ARCHITECT