

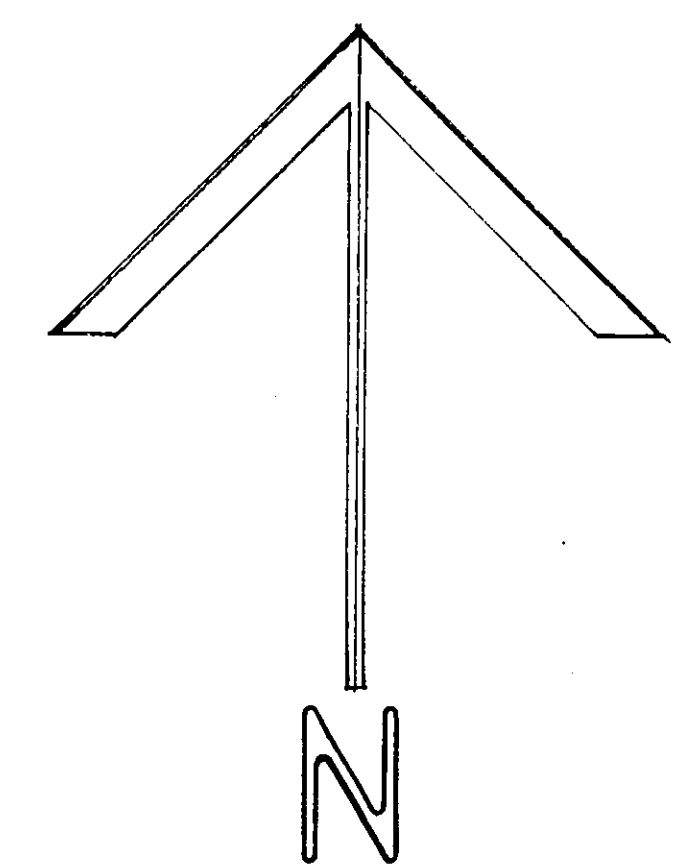


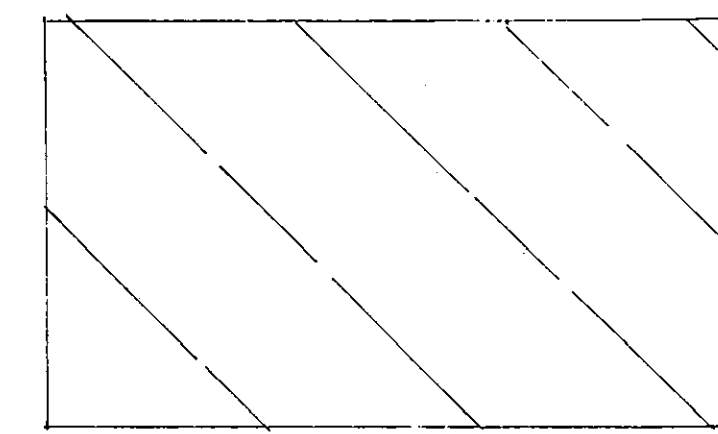


HATCHED AREA INDICATES LAND AND BUILDINGS WITHIN ORIGINAL APPLICATION SITE TO REMAIN WITHIN THE CURTLAGE OF THE MANOR

SITE LAYOUT 1:100

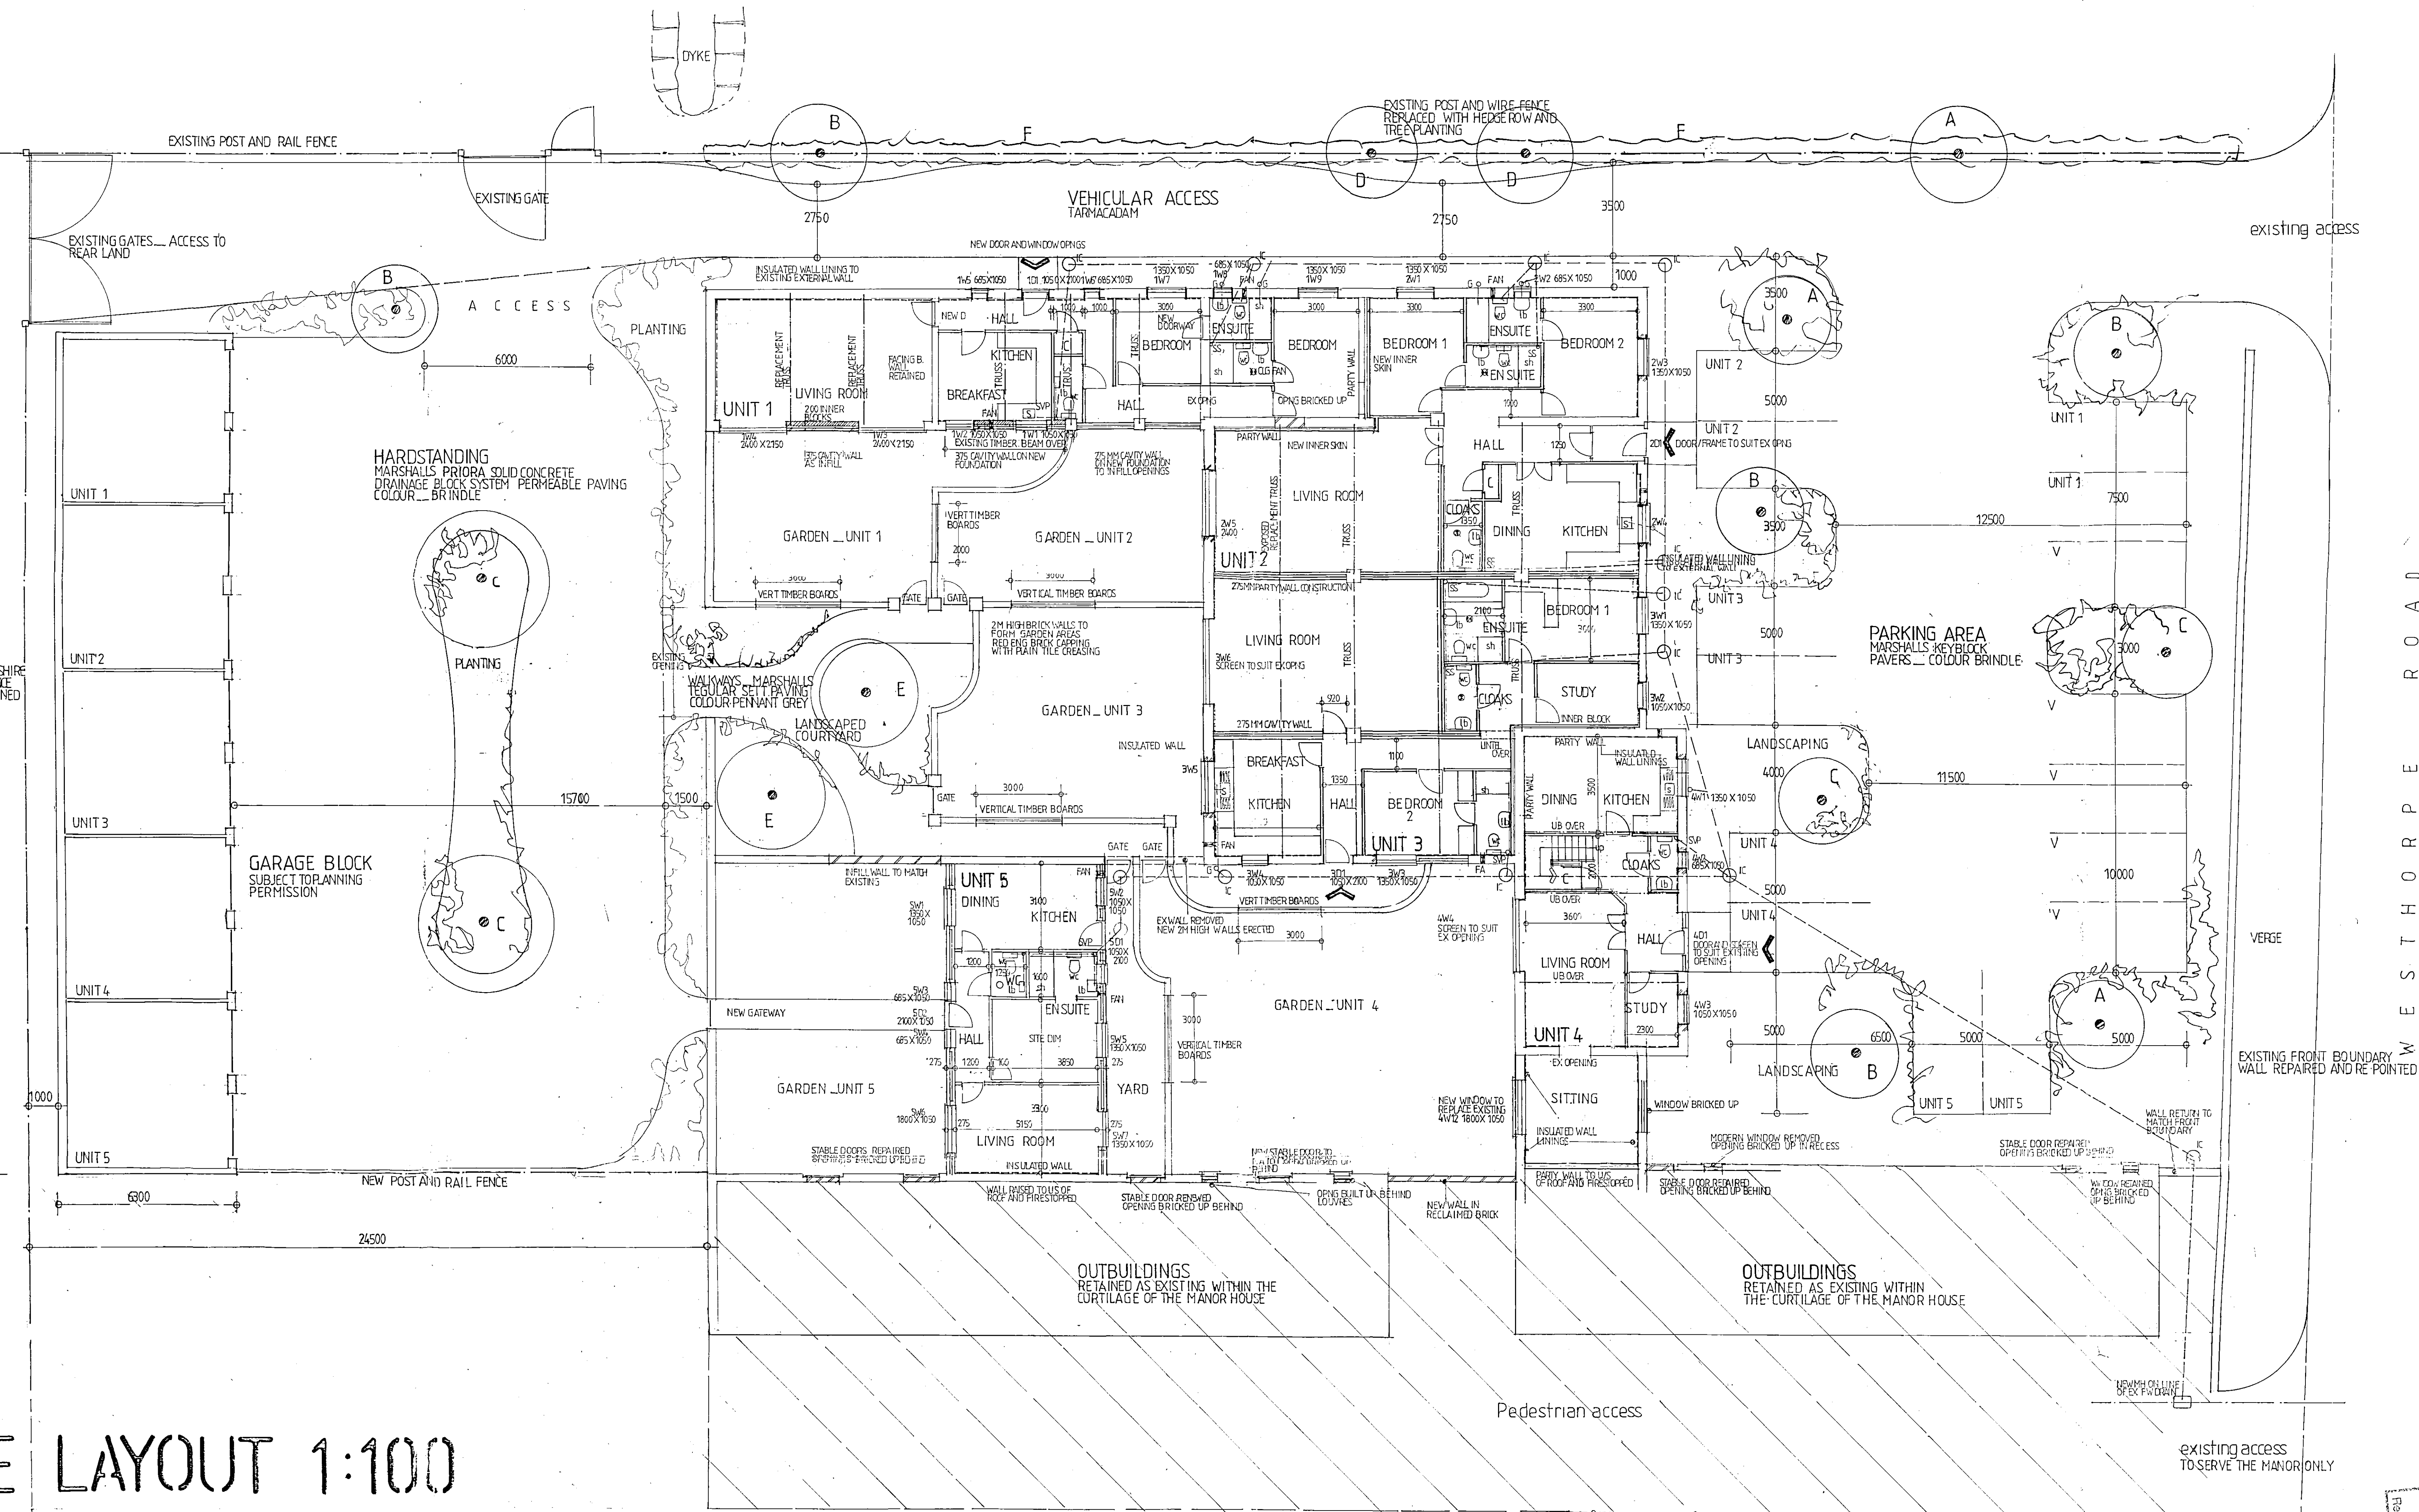

- TREE PLANTING LEGEND**
- A FIELD MAPLE — ACER CAMPESTRE
 - B SILVER BIRCH — BETULA ALBA
 - C ROWAN — SORBUS ACUPARIA
 - D HAZEL — CORYLUS AVELLANA
 - E JAPANESE CHERRY — PRUNUS SERRULATA SEKIYAMA
- ALL TREES PLANTED AS 3-4 METRE HIGH STANDARDS STAKED AND STRAPPED. FLEXIBLE PLASTIC SLEEVES AROUND BASES AND REGULARLY WATERED THROUGH TWO PLANTING SEASONS
- F HEDGEROW MIXED PLANTING 450-600MM HEIGHT AT 400 C/S
- 1. HAWTHORN — CRATAEGUS LAEVIGATA
 - 2. BEECH — FAGUS SYLVATICA
 - 3. BLACKTHORN — PRUNUS SPINOSA

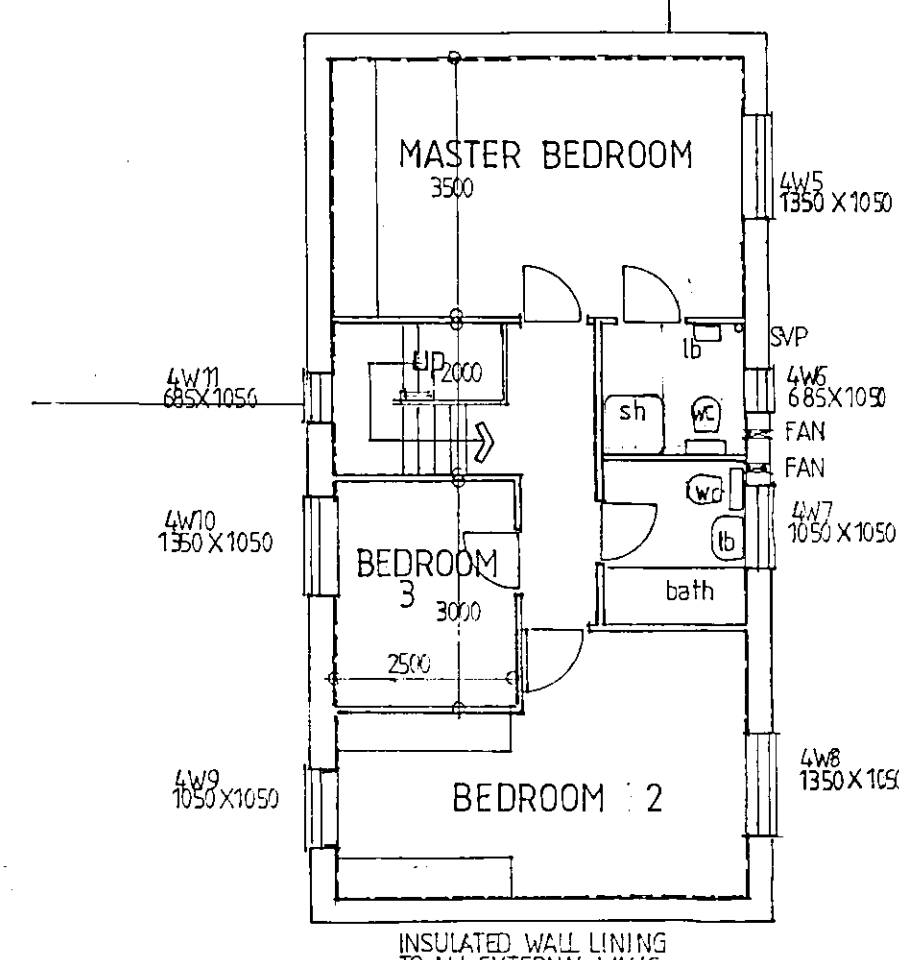

FIRST FLOOR PLAN UNIT 4

MR R. BINGHAM
Renovation and Repairs to Existing Barns
The Manor Westhorpe Road Gosberton Spalding
SCALE 1:100 DATE APRIL 04 1022.04.13

CB DESIGN GROUP
ARCHITECTURAL & PLANNING SERVICES
24 Commercial Road Spalding Lincolnshire PE33 2HX
Tel: 01775 722241 Fax: 01775 769986

58/04
- 6 MAY 2004
Planning & Development

DETERMINED PLAN