

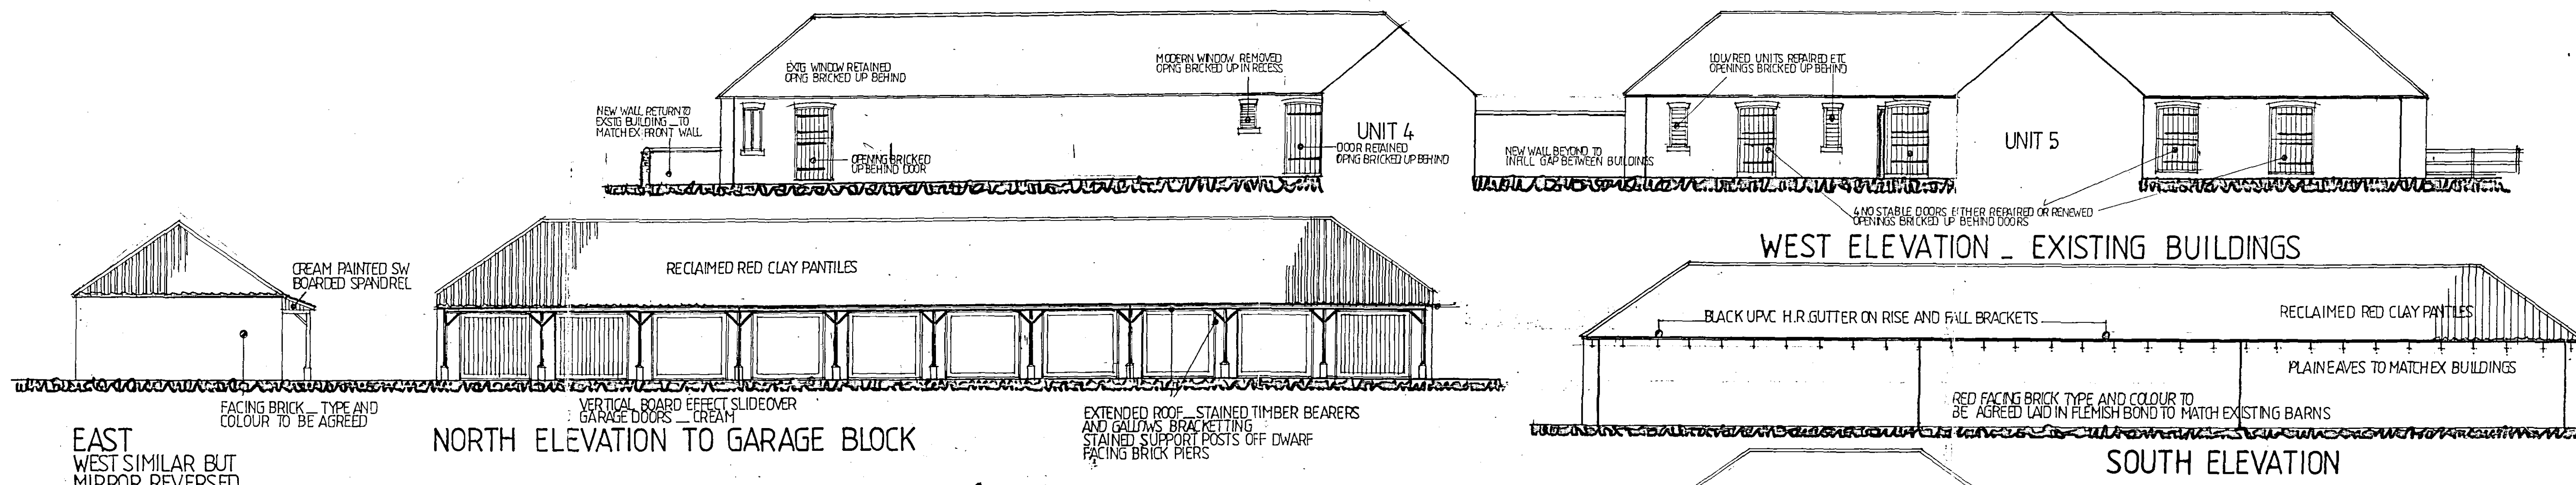
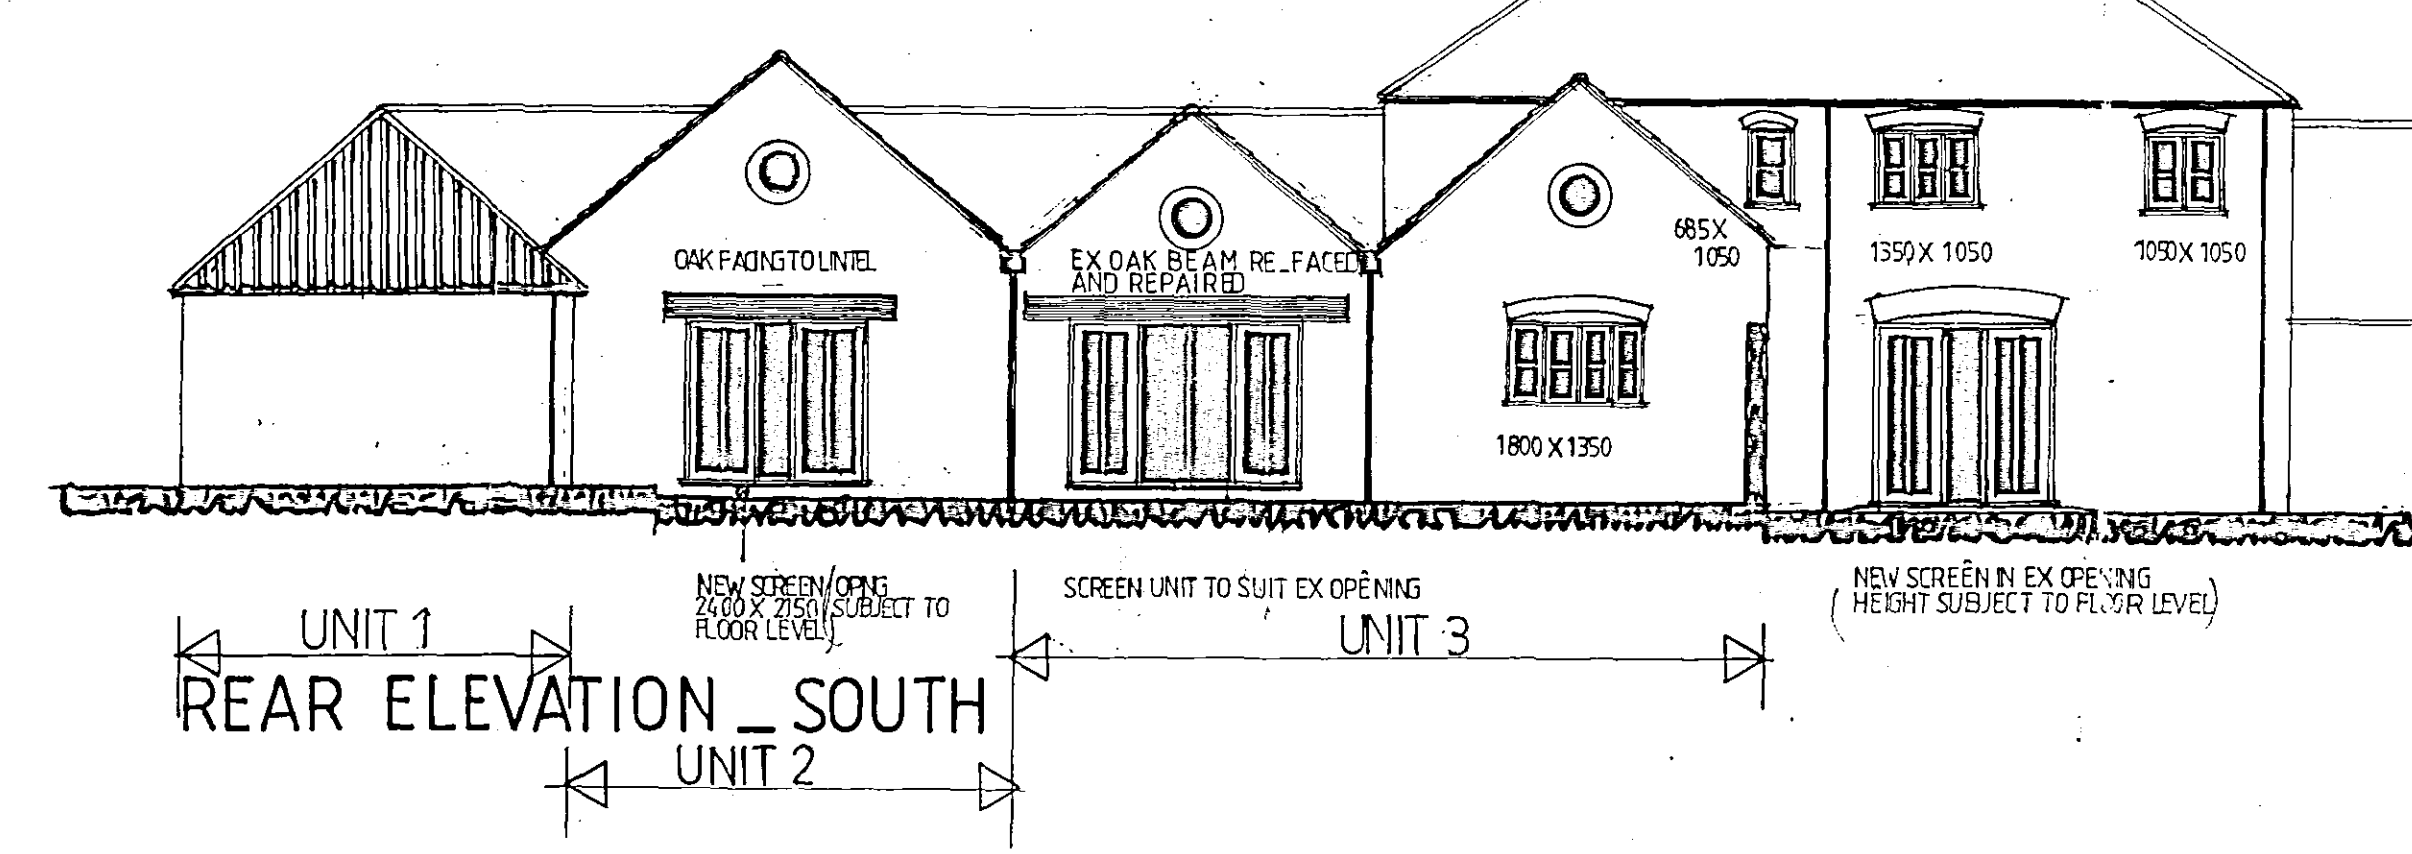
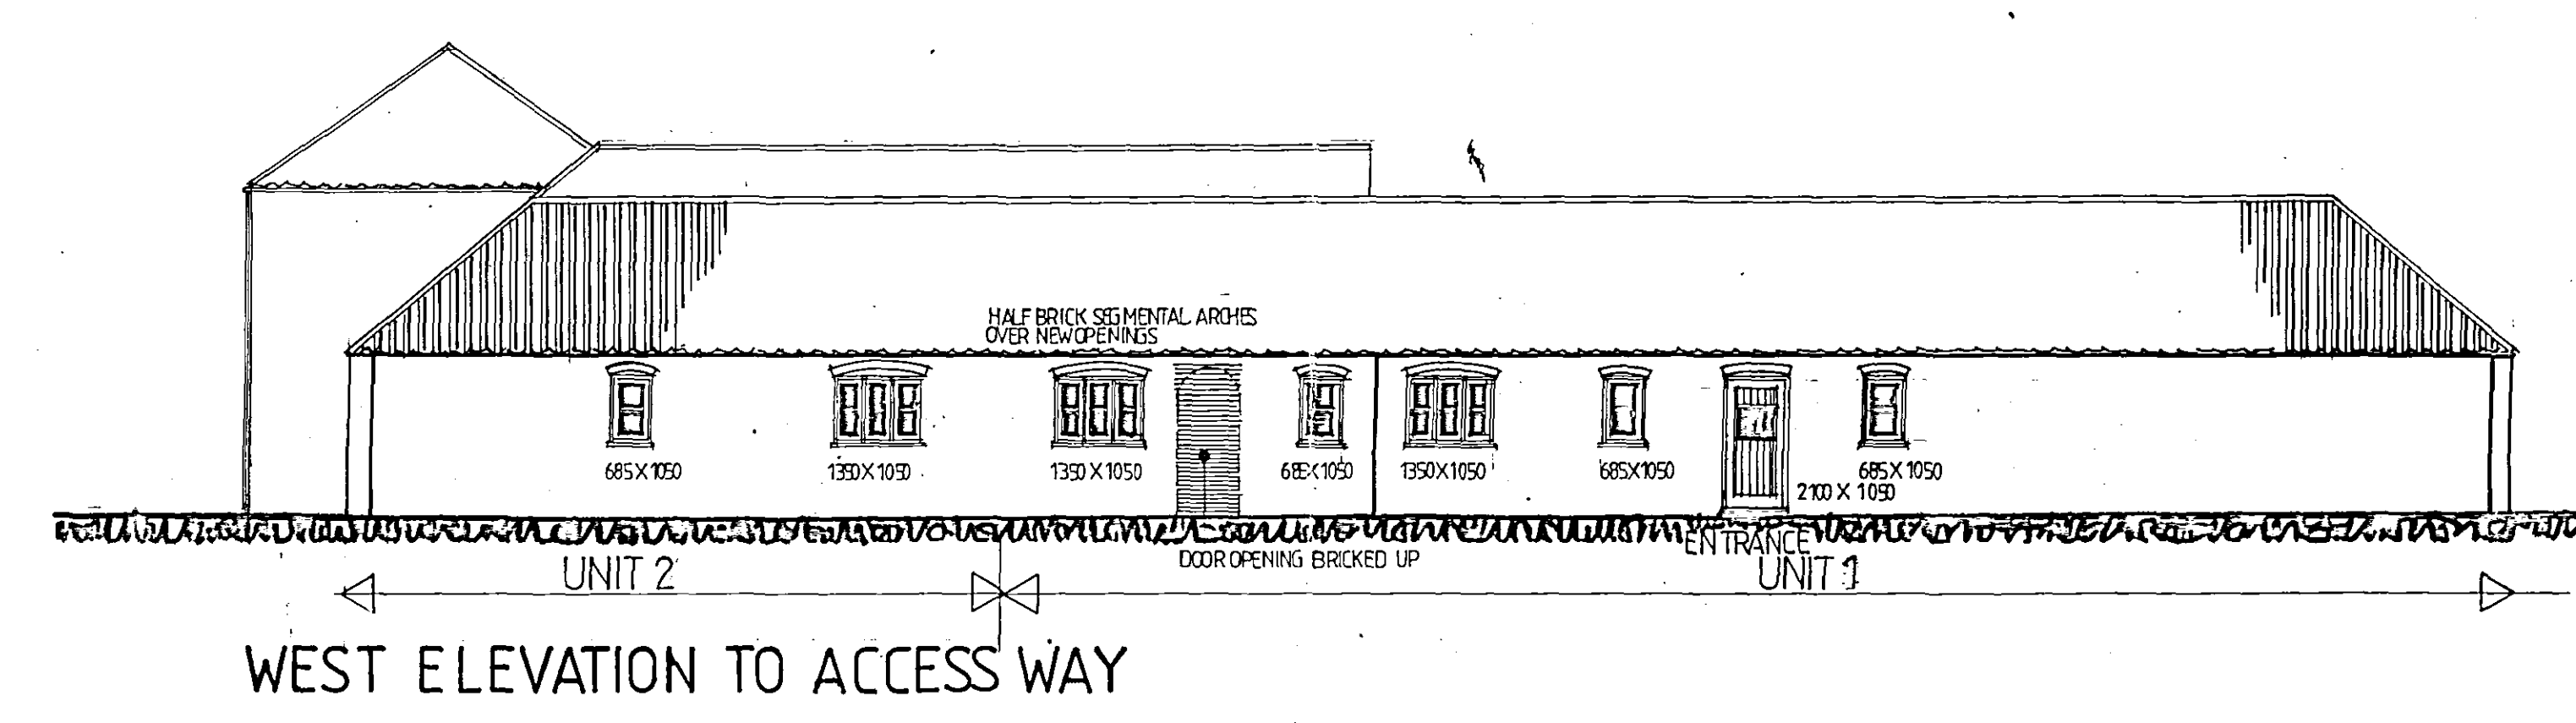
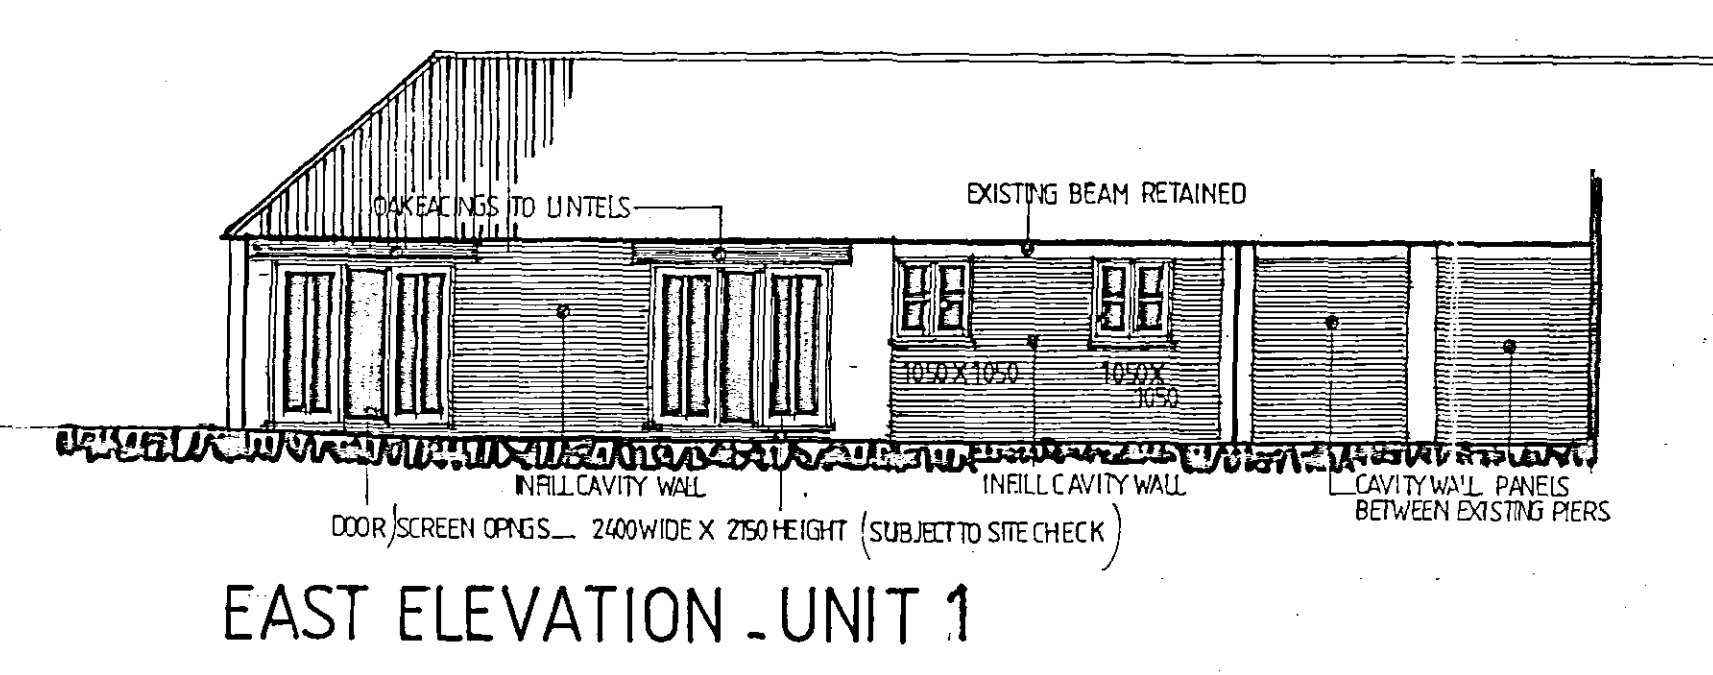


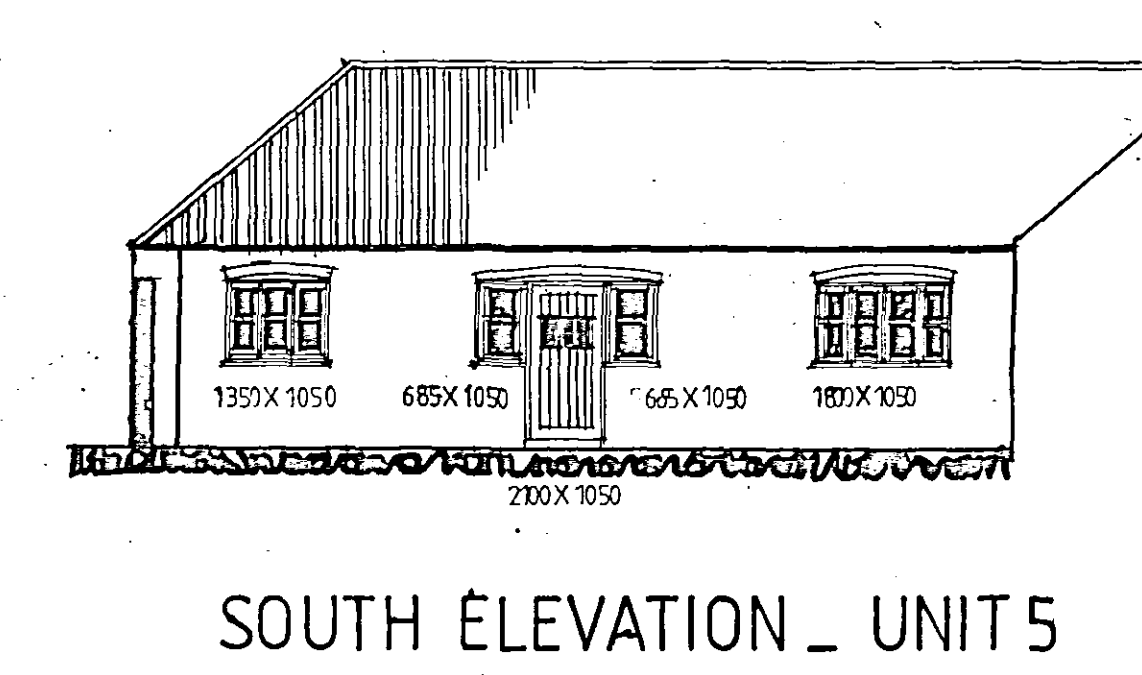

NOTE - ALL DOORS AND WINDOWS IN TREATED SOFTWOOD TO RECEIVE CREAM PAINT FINISH.

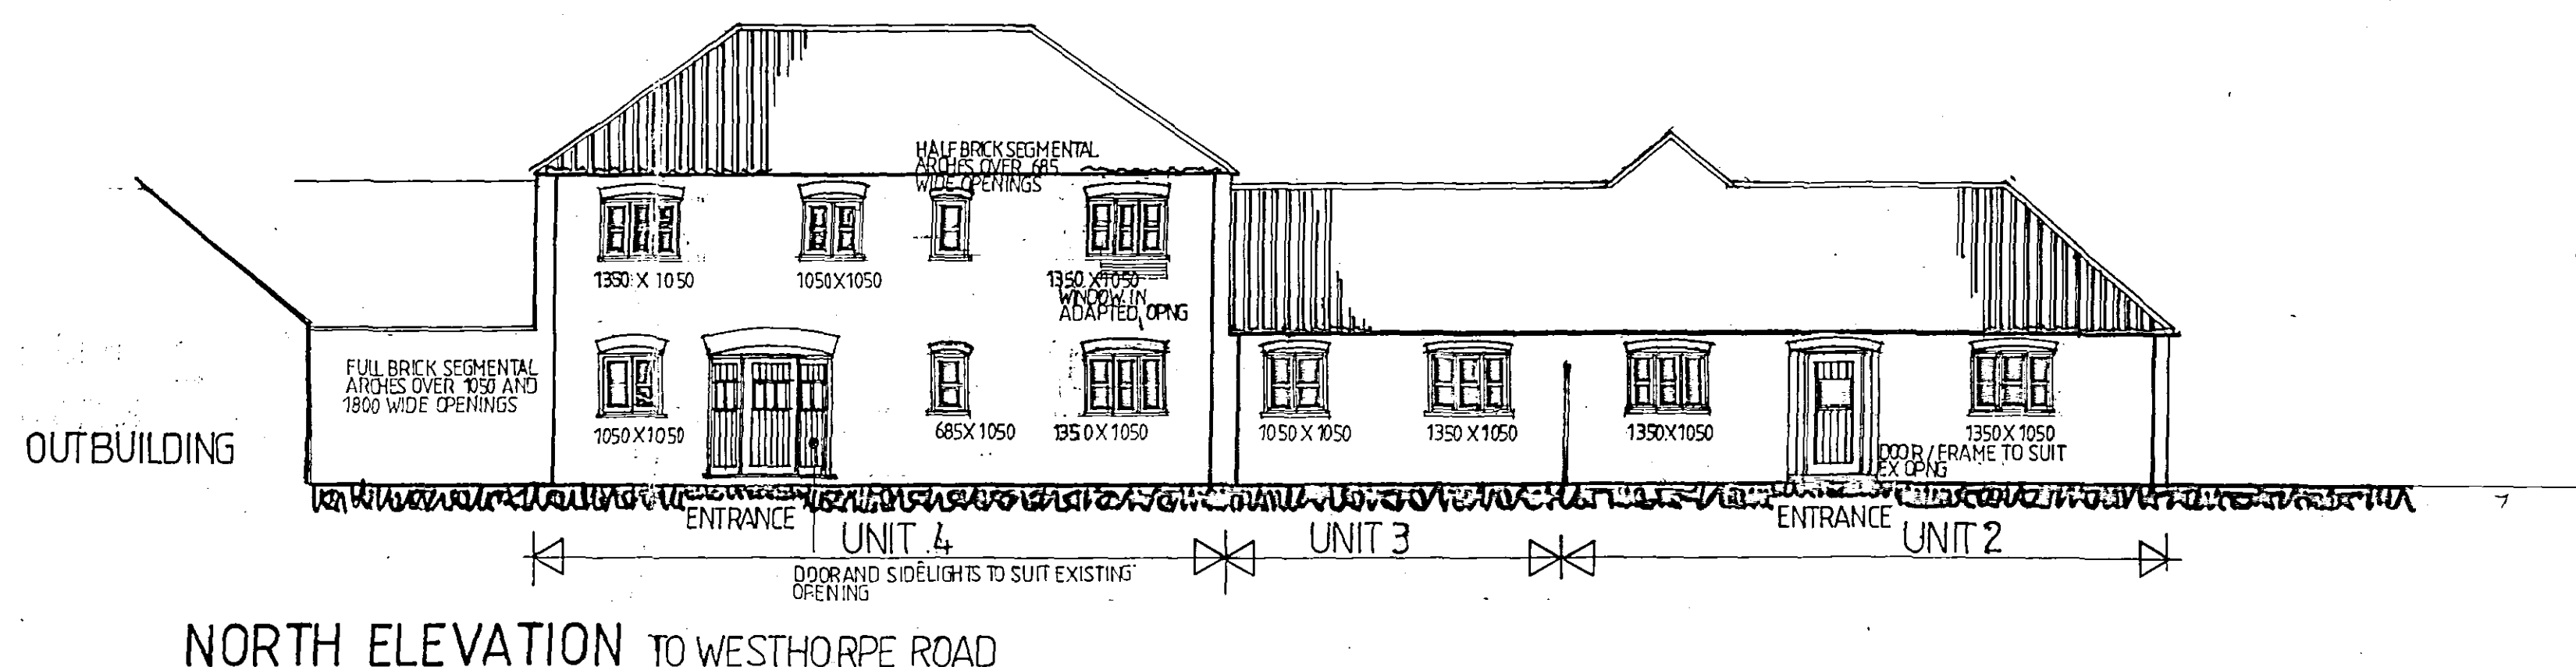

SHDC
Planning & Development
17 MAY 2004
Ref: 058914
**DETERMINED
PLAN**

GARAGE BLOCK - WEST AND SOUTH ELEVATIONS ADDED 14.5.04
A GENERAL PLANNING AMENDMENTS 5.5.04

ELEVATIONS

**CB
DESIGN
GROUP**
ARCHITECTURAL & PLANNING SERVICES
24 Commercial Road
Spalding
Lincolnshire
PE12 2HA
Tel: 01775 722241
Fax: 01775 769986

MR R. BINGHAM
Renovation and Repairs to Existing Barns
The Manor Westhorpe Road Gosberton Spalding
SCALE 1:100 DATE APRIL 04
1022.04.11B