


APPROVED ELEVATIONS

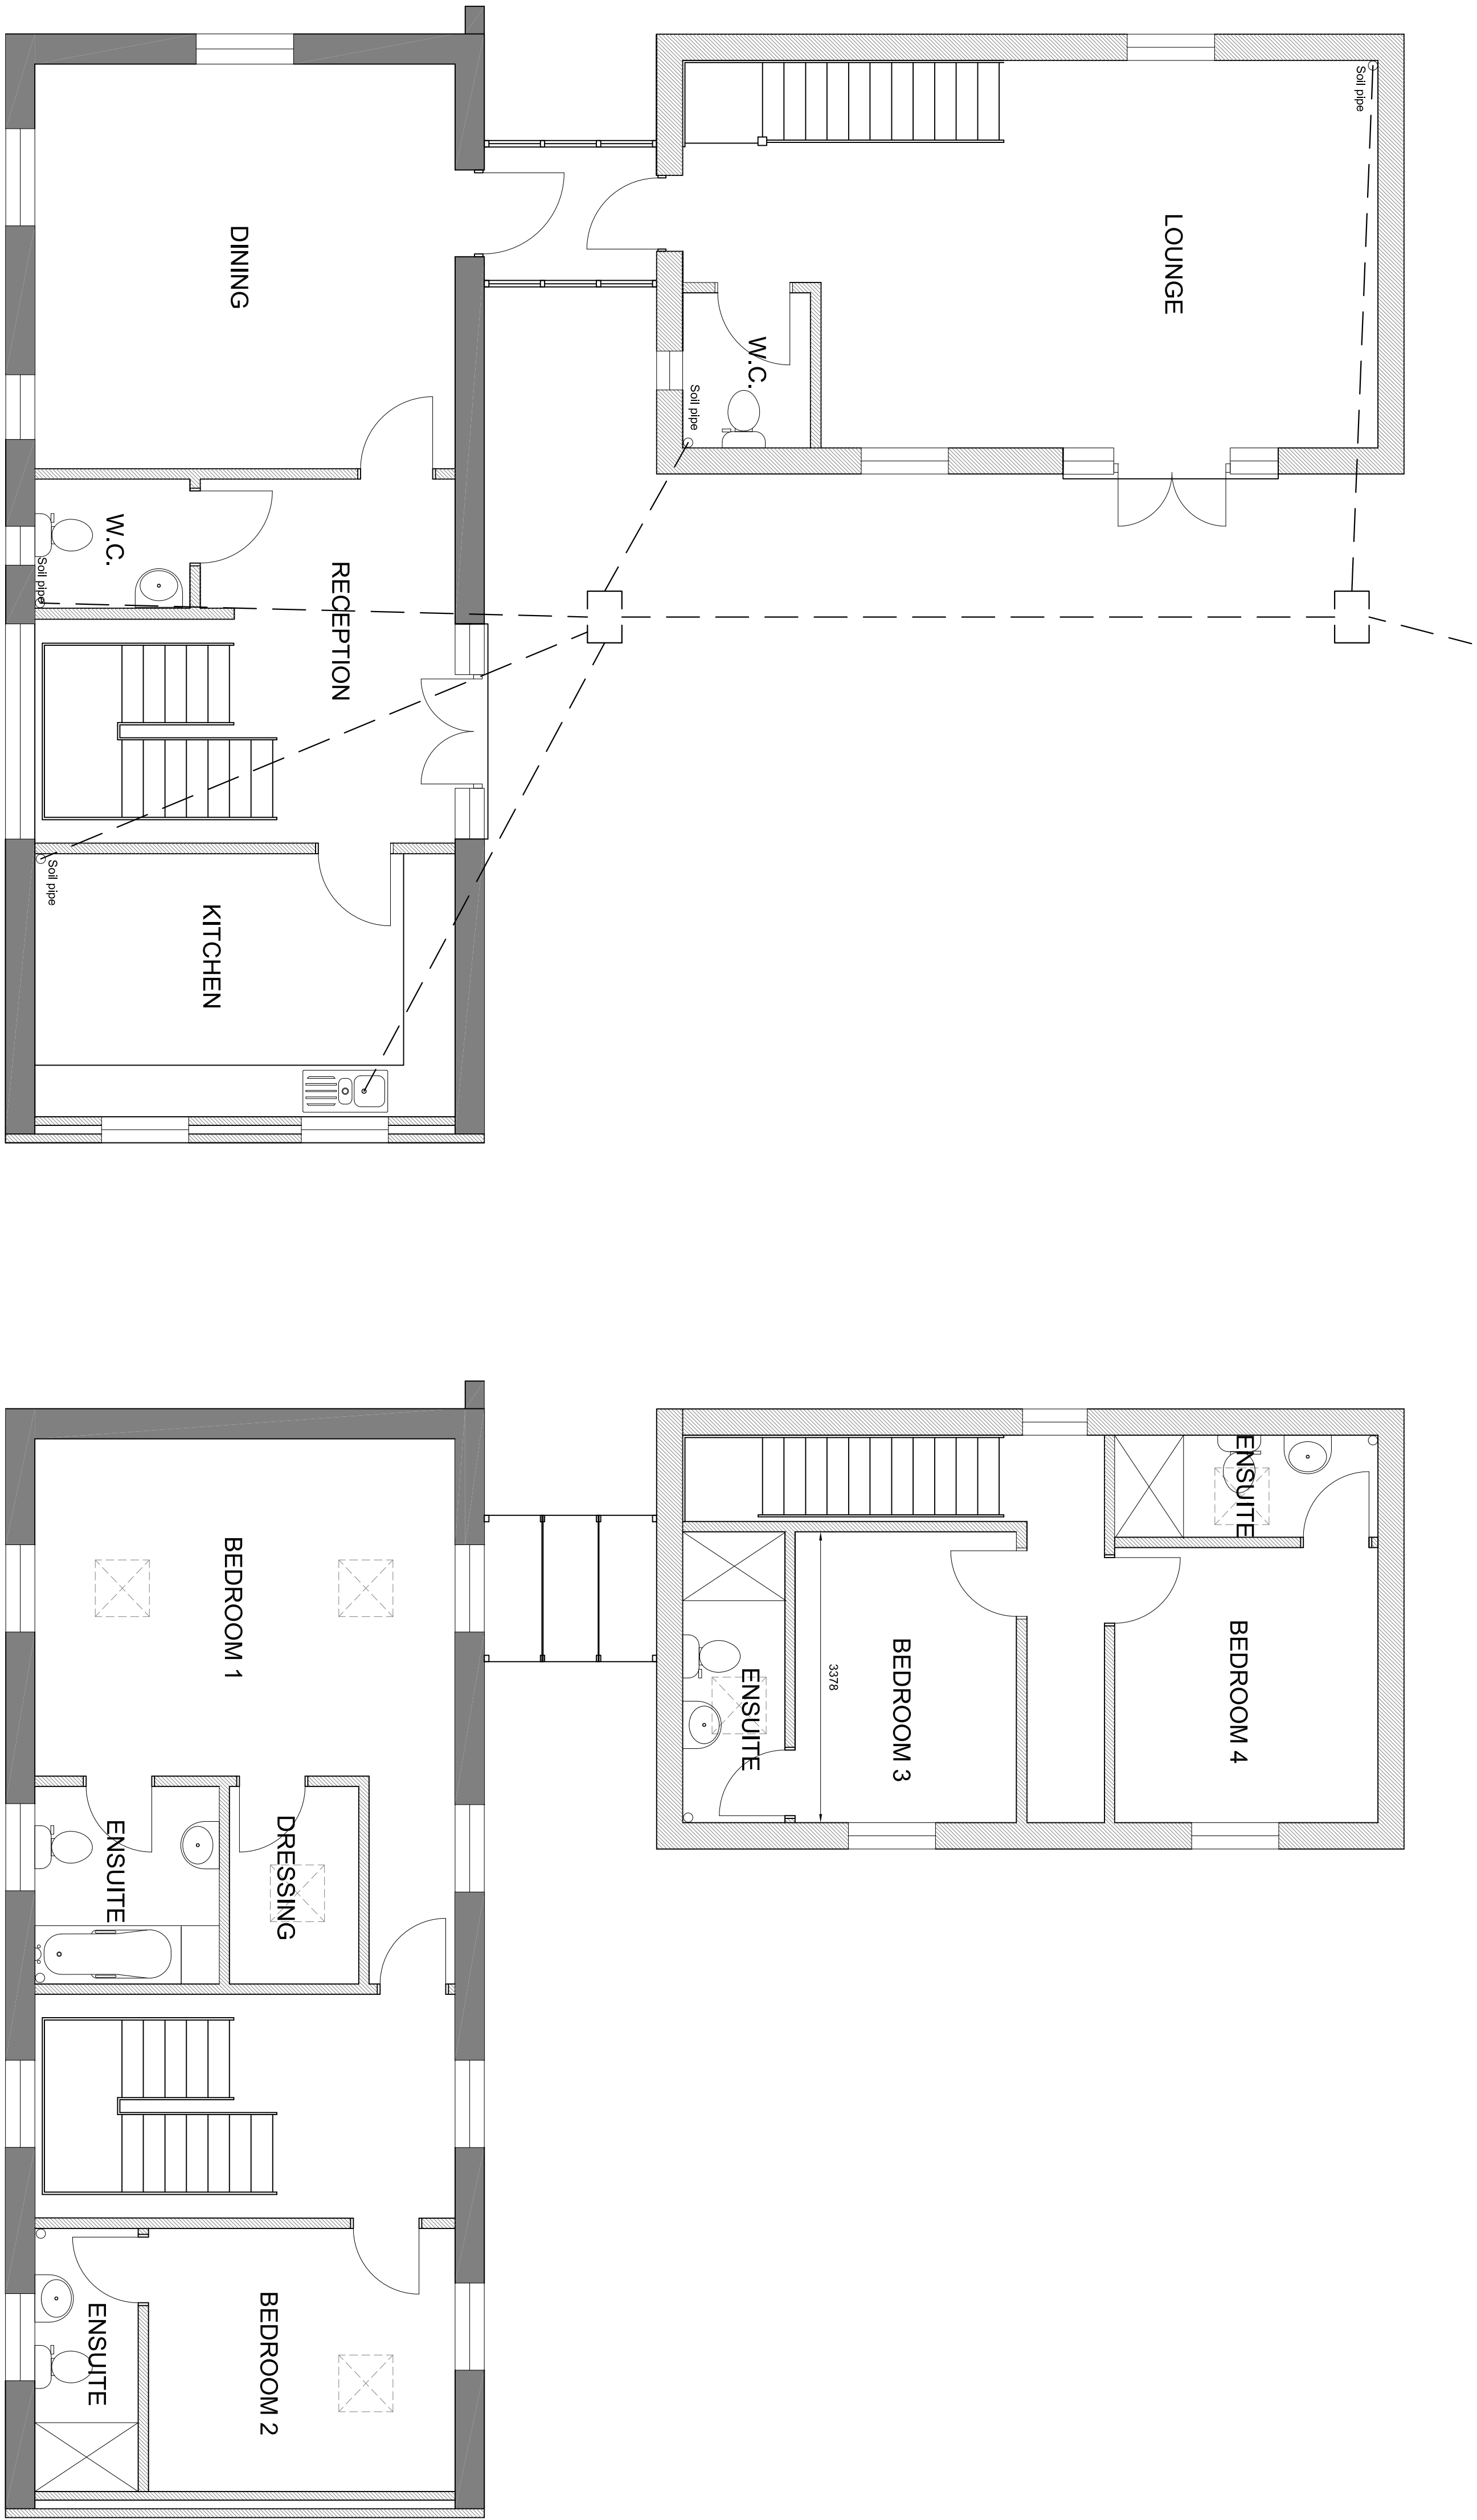

APPROVED FLOOR PLANS

Revision	Date	Drawn	Description
Client	Enchantment Homes		
Project	Barn Conversion - Panton House Farm		
Drawing	Condition Compliance 8 and 9		
Scale	1:50, 1:100, @ A1	Drawn	AWM checked
		TAC	date 18/06/2019
Trevor A. Clay RIBA Ltd, 14 Old Fendike Road, Weston Hills, Spalding, Lincs. PE12 6DD			
01466 380027 trevor@tacarchitects.co.uk			