

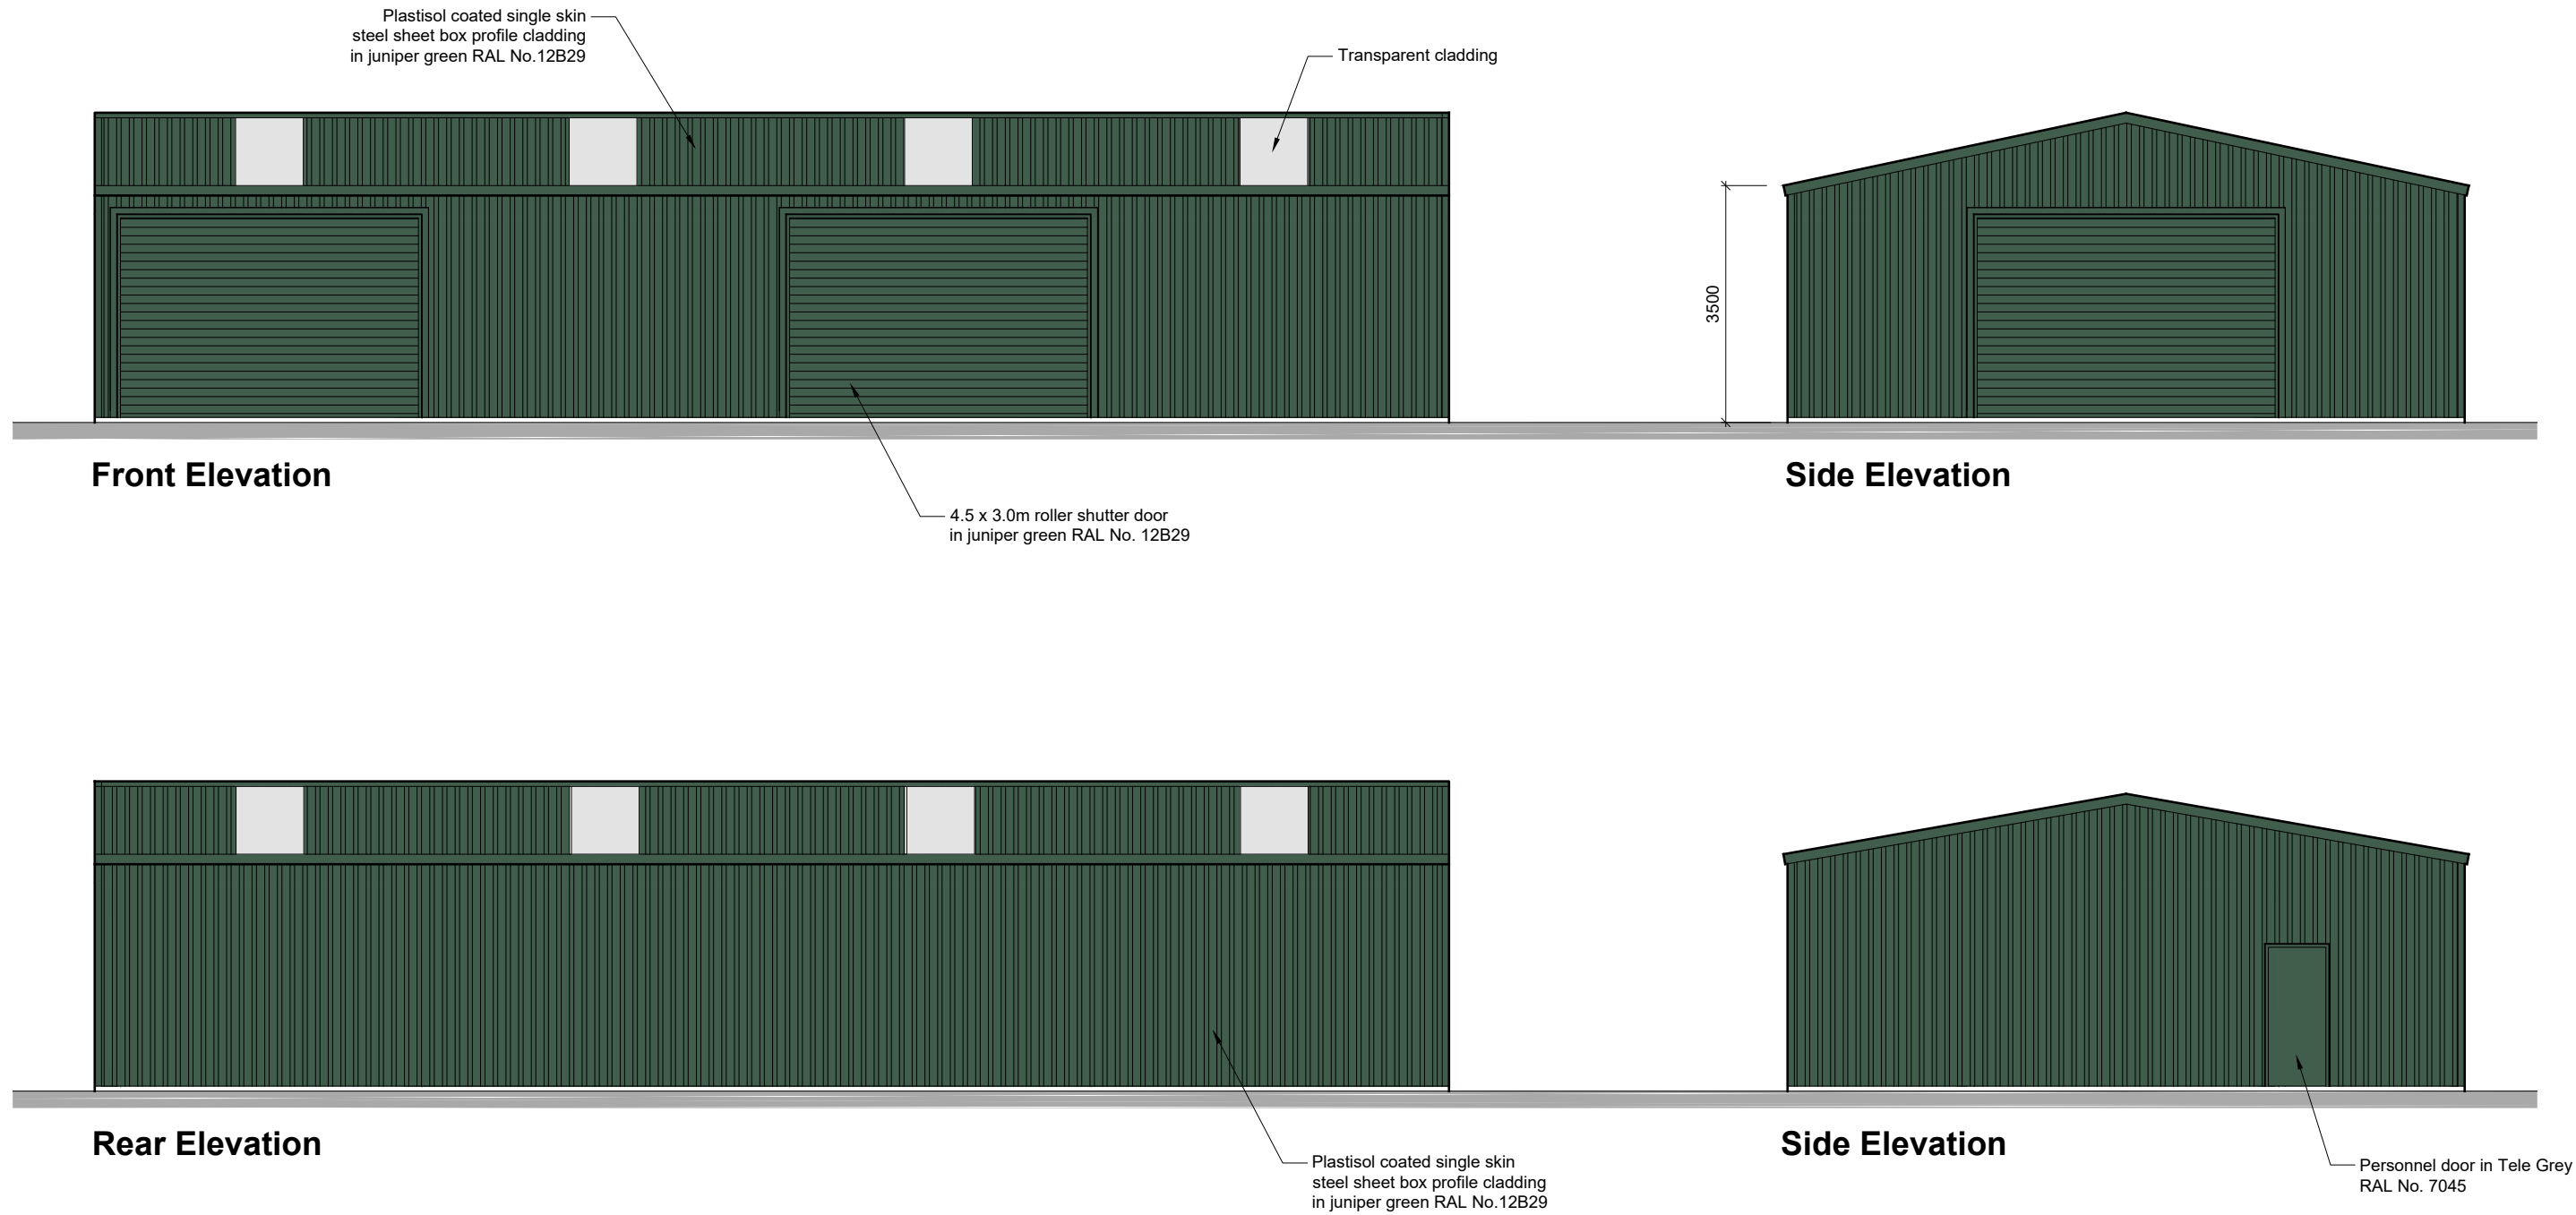


CDM NOTE:
The design has been undertaken as far as possible to avoid risks to health and safety or to reduce and control the effects of any unavoidable risks.
Any relevant information identifying risks which are not able to be eliminated will be included within the project Health and Safety file.

THIS DRAWING IS FOR PLANNING APPLICATION PURPOSES ONLY, AND TO BE USED FOR NO OTHER REASON WITHOUT THE EXPRESS CONSENT OF THE ORIGINATORS.
EXISTING LAYOUT DETAILS WERE TAKEN FROM ORDNANCE SURVEY, THEREFORE JB ARCHITECTURAL DESIGN SERVICES CANNOT ACCEPT ANY RESPONSIBILITY FOR INCORRECT MEASUREMENTS OR ANOMALIES / ERRORS AS A RESULT OF

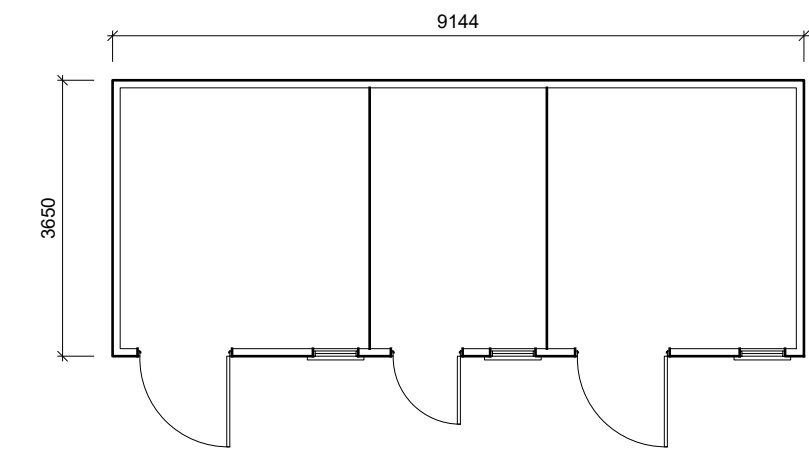

Floor Plan
STORAGE BUILDING

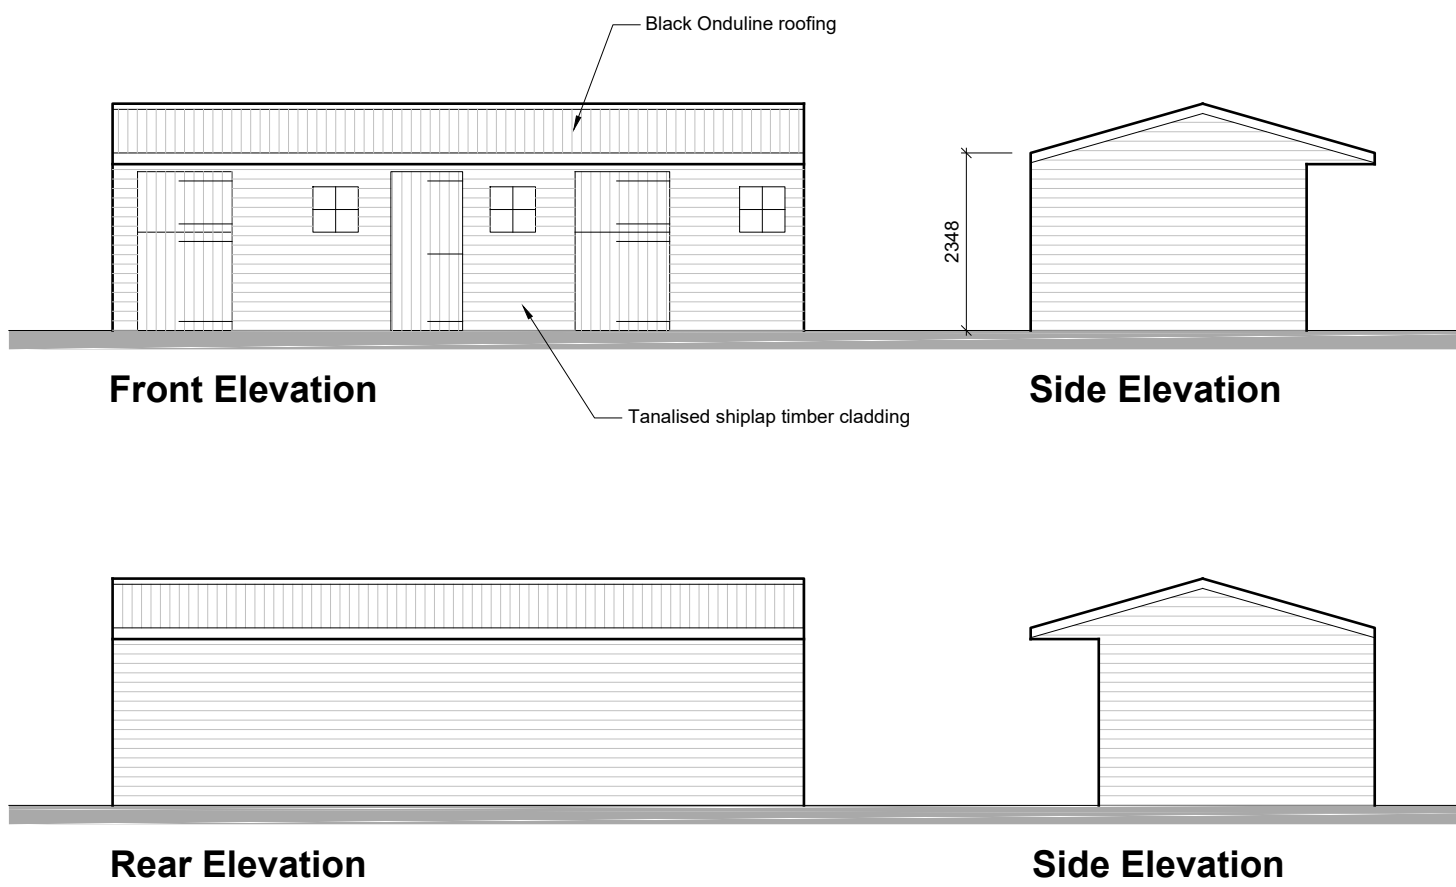

Floor Plan
HORSE STABLE BLOCK

THIS DRAWING IS FOR THE PURPOSE OF OBTAINING PLANNING PERMISSION ONLY

17 June 2022
JB Architectural Design Services
DRAFT

Revisions:
JB Architectural Design Services
Durham House, 44 Northorpe Road
Donington, Spalding, PE114XU
M: 07837 735718
E: info@brammadeesign.co.uk
W: www.brammadeesign.co.uk

Client:
Mrs T Hind
Project:
Land to rear of 108 & 110 Siltside
Gosberton Rise, Spalding

Drawing:
Proposed stables & storage building
Design Details

Scale:
1:100
Paper Size:
A1
Date:
13/06/22
Drawn:
JRB
Revised:
182-01-DD01

Do not scale or measure from this drawing. All dimensions to be checked on site or in the working notes and confirmed. All dimensions to be reported to the client. This drawing should be used in conjunction with any associated specifications, standards, codes, notices and Engineers drawings/notes along with any other relevant information. The copyright in this drawing is owned by JB Architectural Design Services.

1:50	0	0.5m	1m	1.5m
1:100	0	1m	2m	3m
1:200	0	2m	4m	6m
1:500	0	5m	10m	15m
1:1000	0	10m	20m	30m
1:2000	0	20m	40m	60m
1:5000	0	50m	100m	150m