


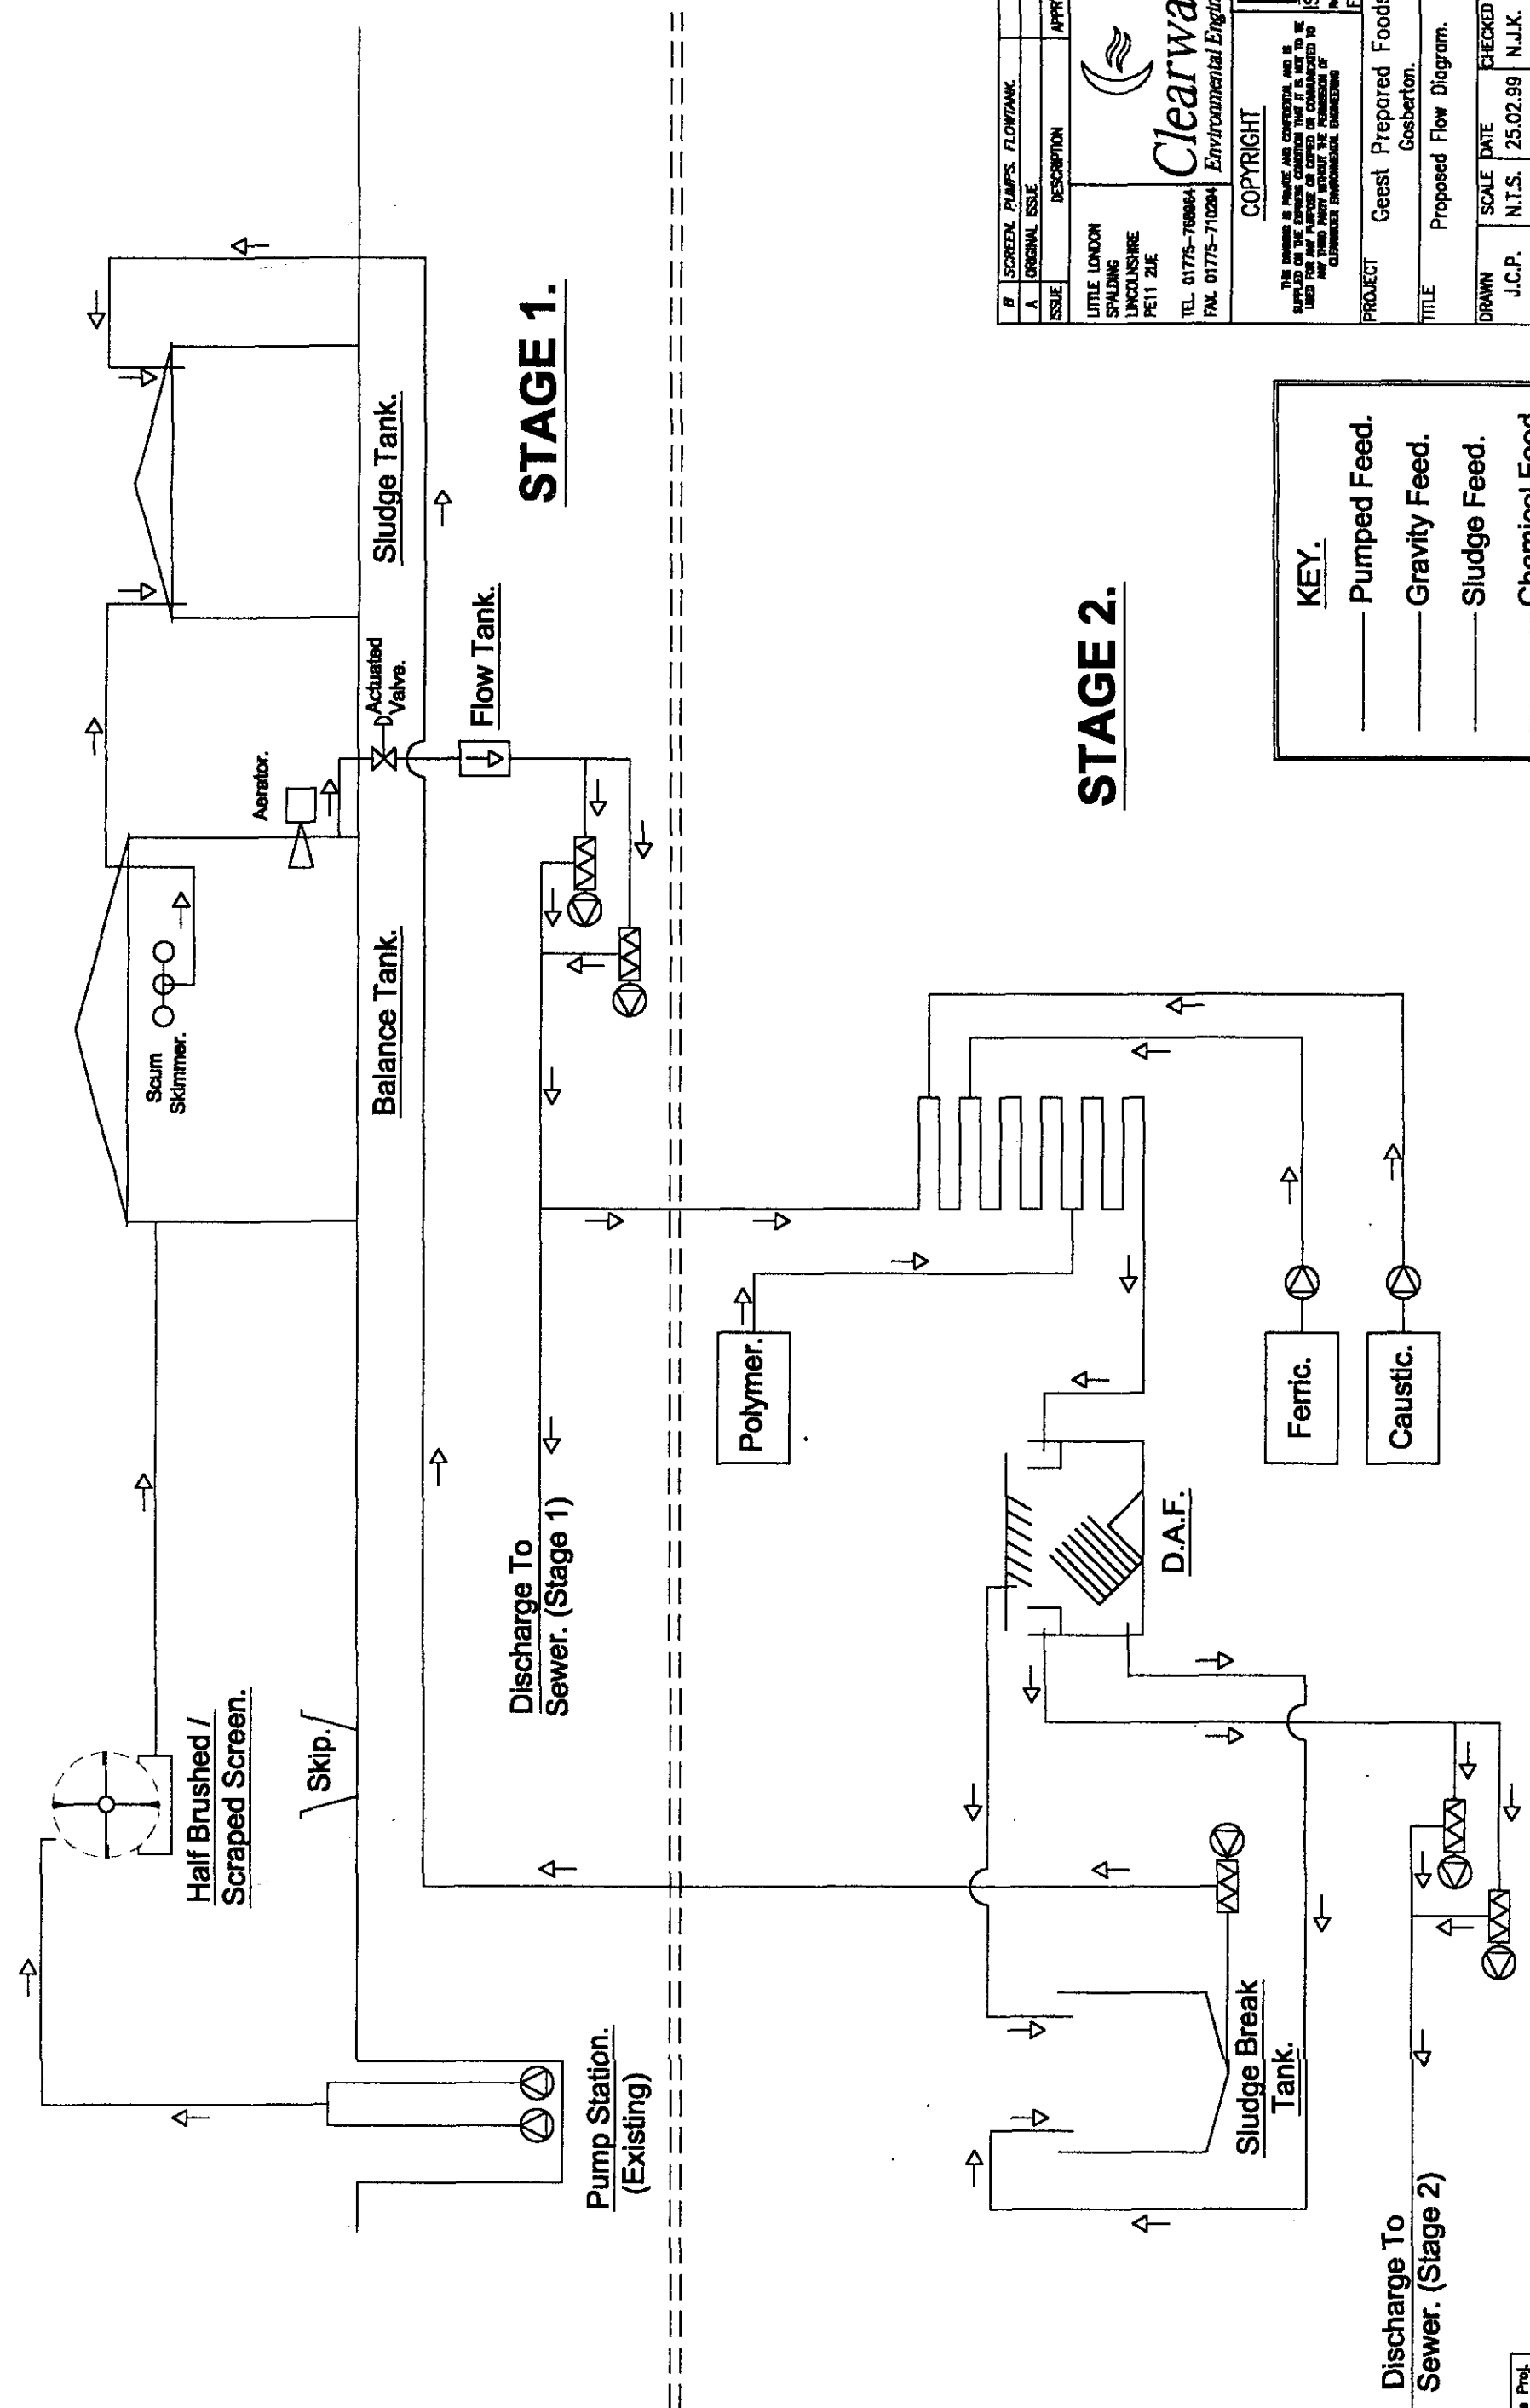

B		SCREEN, PUMPS, FLOWTANK.	22.3.99
A		ORIGINAL ISSUE	
ISSUE	DESCRIPTION	APPR'D	DATE
LITTLE LONDON SPALDING LINCOLNSHIRE PE11 2JE TEL: 01775-768864 FAX: 01775-710294			
Clearwater Environmental Engineering			
COPYRIGHT			
THIS DRAWING IS PRIVATE AND CONFIDENTIAL AND IS SUPPLIED ON THE EXPRESS CONDITION THAT IT IS NOT TO BE USED FOR ANY PURPOSE OR COPIED OR COMMUNICATED TO ANY THIRD PARTY WITHOUT THE PERMISSION OF CLEARWATER ENVIRONMENTAL ENGINEERING			
BSI ISO 9001 Registered Firm FS 36595			
PROJECT Geest Prepared Foods. Gosberton.			
TITLE Proposed Flow Diagram.			
DRAWN J.C.P.	SCALE N.T.S.	DATE 25.02.99	CHECKED APPROVED N.J.K. S.L.
DWG. No. T 9279 002	ISSUE B		

NOTES

1. Material - GRP
(available in various colours)
2. External surfaces of roof segments have a textured finish
3. Typical GRP thickness = 8mm

**REDUCED DRAWING
DO NOT SCALE**

SOUTH HOLLAND DC
HOUSING & PLANNING

16 MAY 2000

Ref: 0626/00

REV	DESCRIPTIONS	DATE

CLIENT

DRAWING No. ROOF 20 / B

SCALE AS SHOWN DATE JULY 1995

DRAWN BY H.L.S. CHECKED BY D.A.S.

TITLE/PROJECT

GRP ROOF (20 ft Dia)
GENERAL ARRANGEMENT


Tank Systems Ltd

TERMINED


Corrosion
Mitigation

0626/00


TEL: (01225) 743796
FAX: (01225) 743562

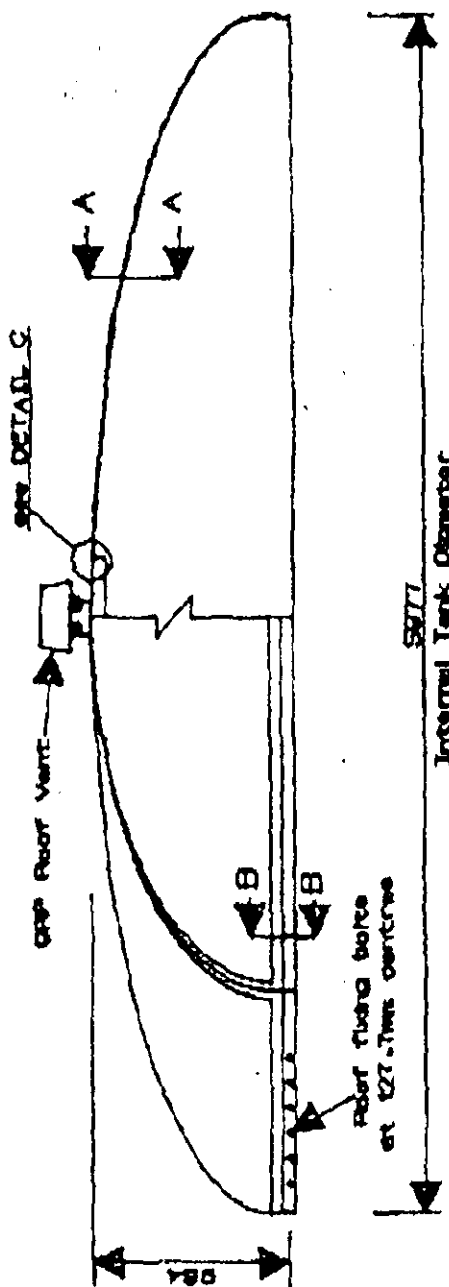


ELEVATION
Scale 1:25

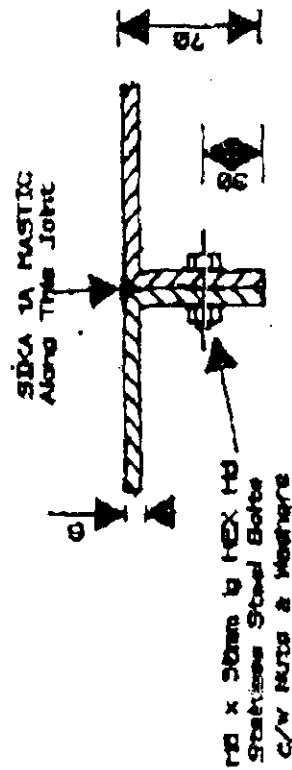


**ROOF PANEL JOINT
DETAIL A-A**
Scale 1:2.5

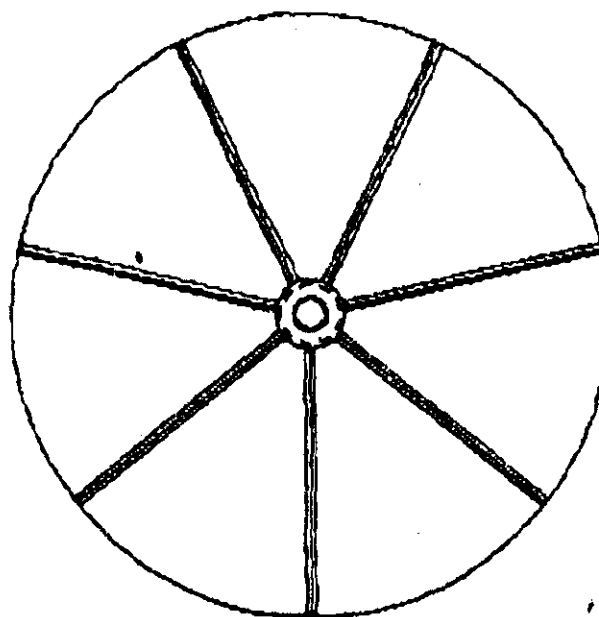

PLAN
Scale 1:50

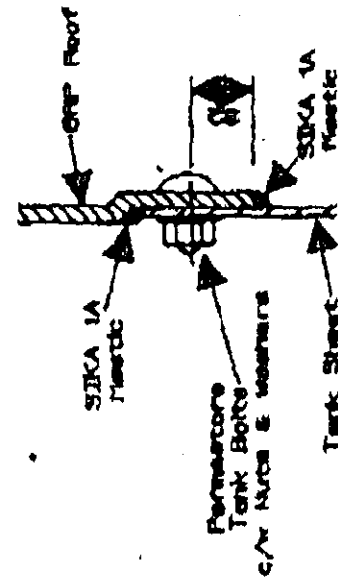


**TANK/ROOF JOINT
DETAIL B-B**
Scale 1:2.5

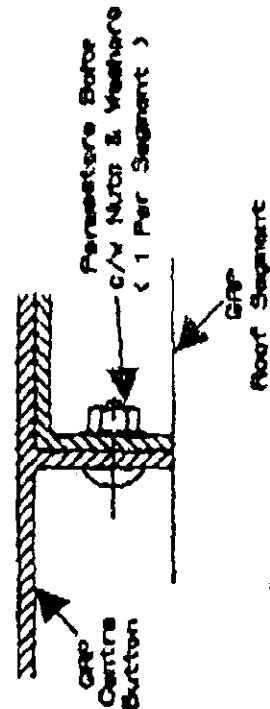

DETAIL C
Scale 1:2.5

Appendix Volume 50m3

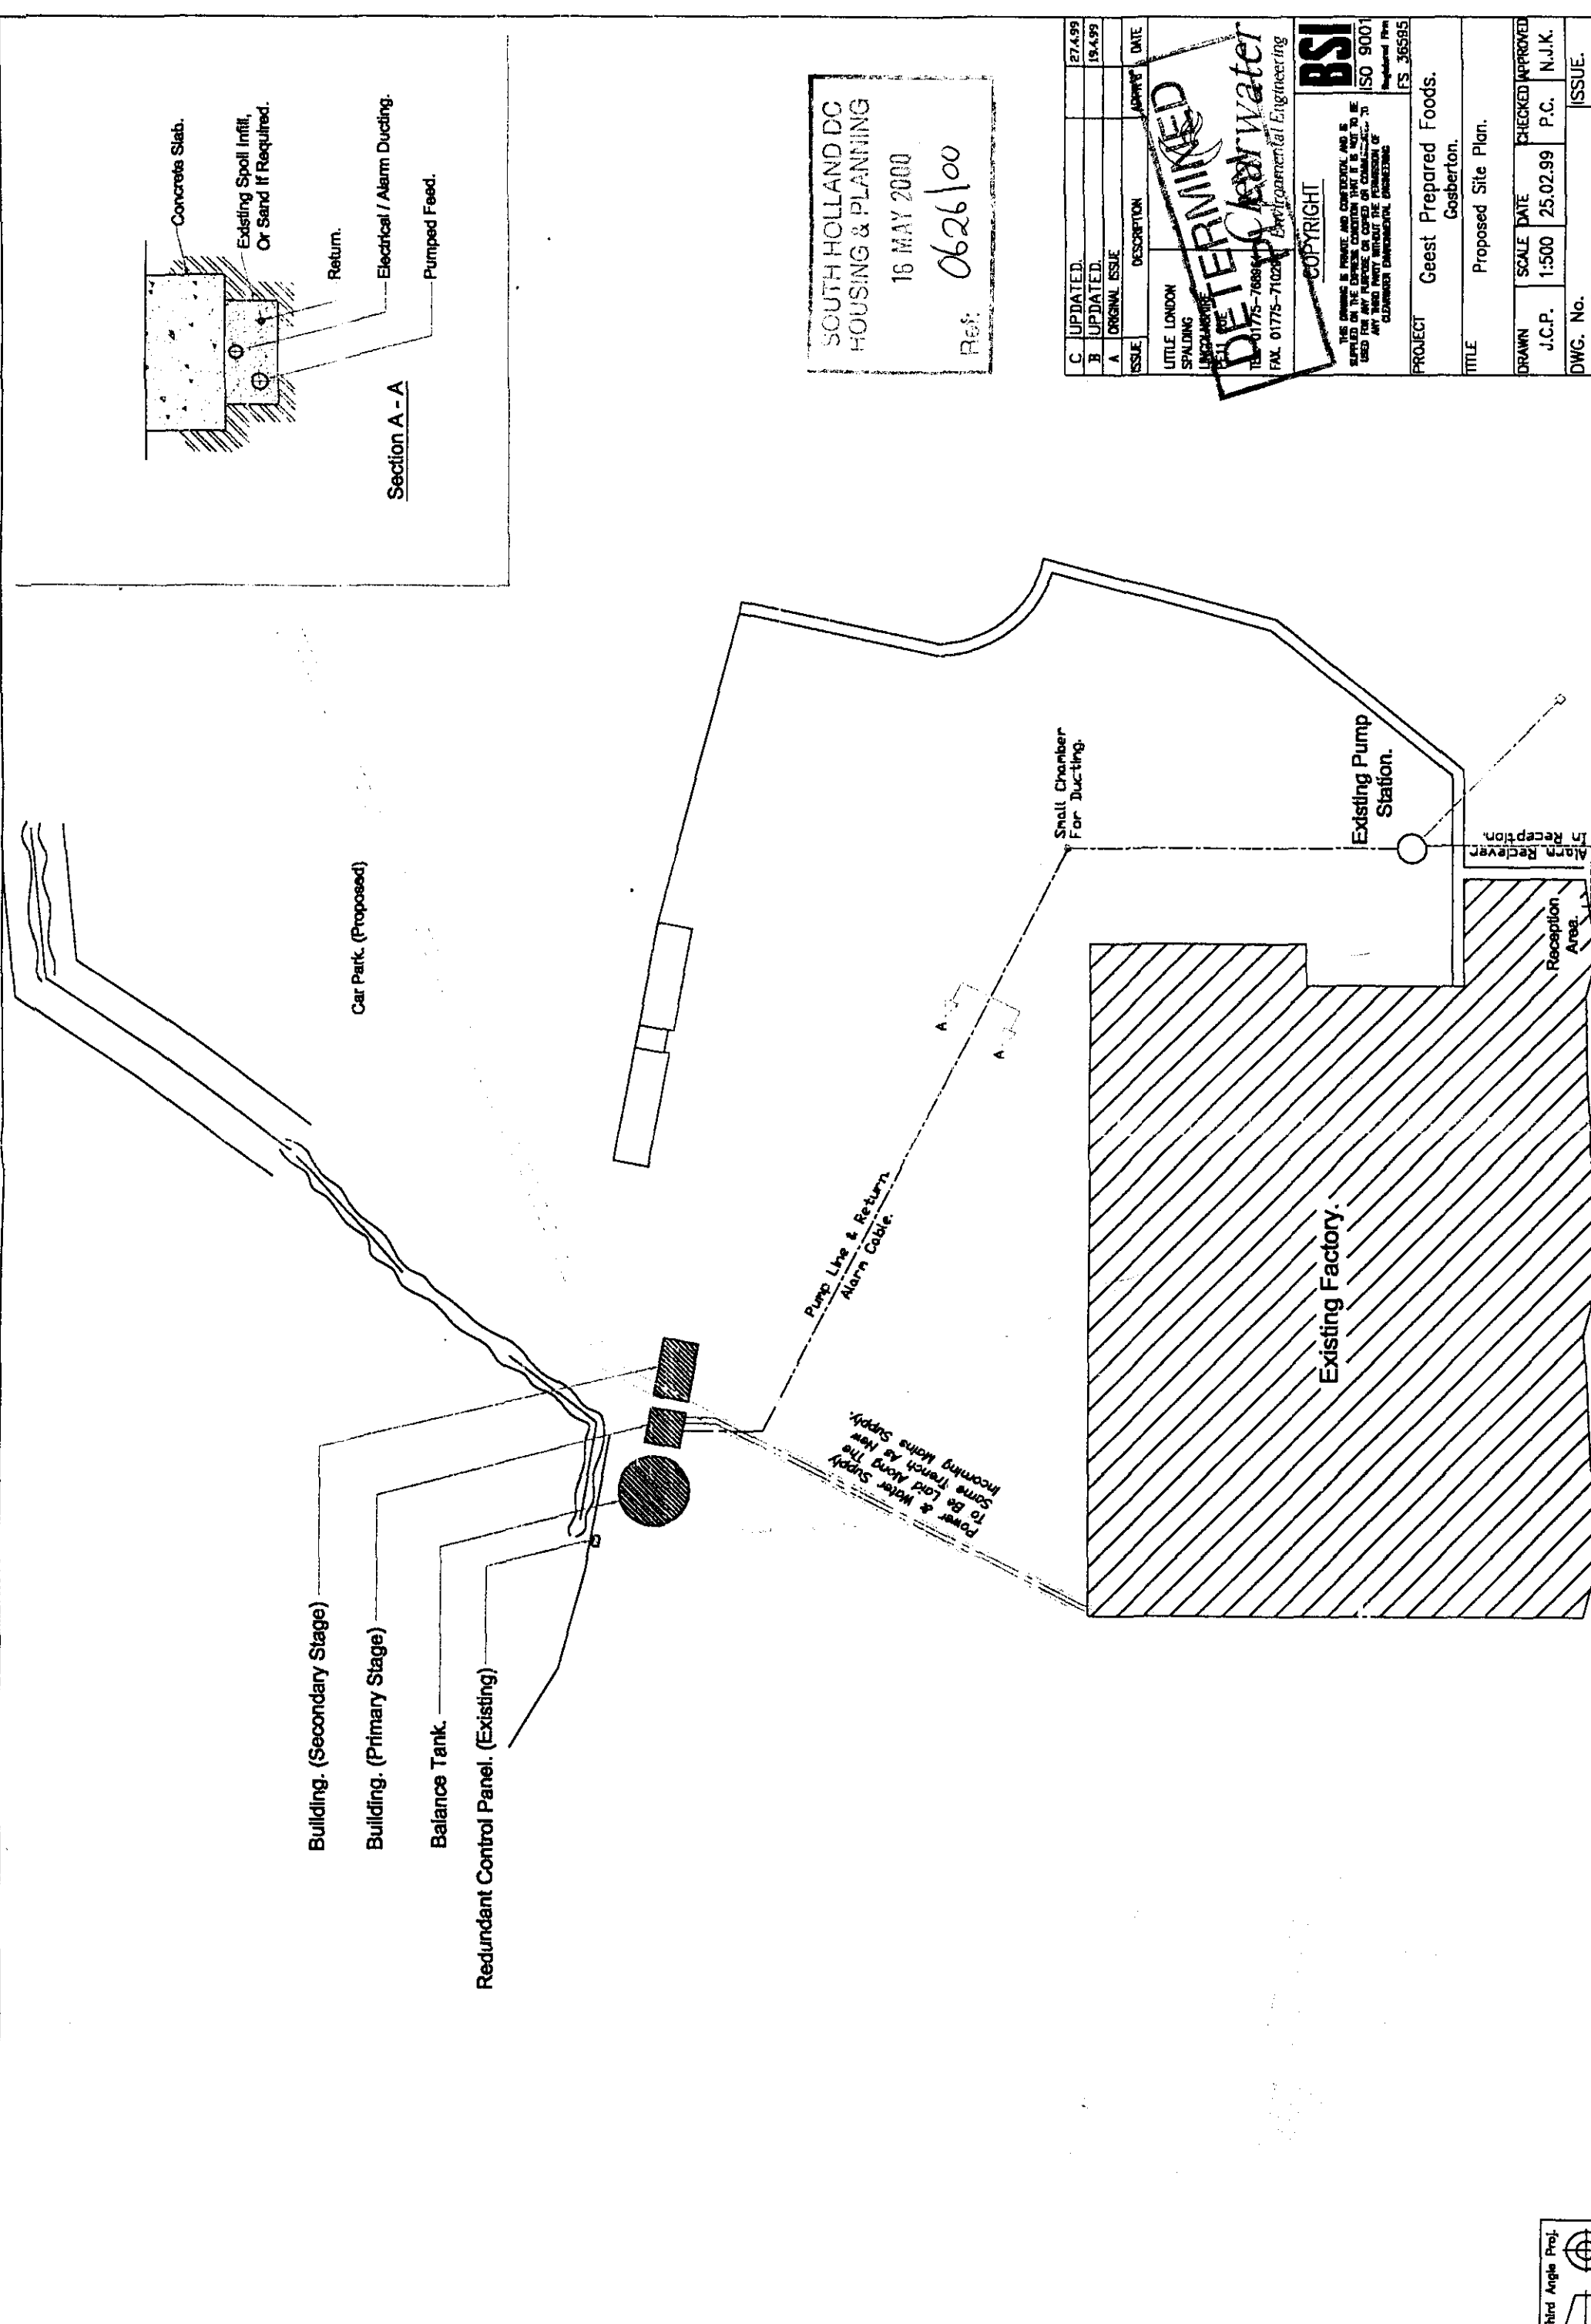

SOUTH HOLLAND DC
HOUSING & PLANNING
16 MAY 2000
Ref: 0626100

C	UPDATED.	27.4.99
B	UPDATED.	19.4.99
A	ORIGINAL ISSUE	

ISSUE	DESCRIPTION	APPROV	DATE
	LITTLE LONDON SPALDING LINCOLNSHIRE		

DETERMINED
Drinking Water
Environmental Engineering
Tel: 01775-768844
Fax: 01775-710284

BSI
THIS DRAWING IS PRIVATE AND CONFIDENTIAL AND IS NOT TO BE REPRODUCED OR USED IN ANY MANNER WITHOUT THE WRITTEN PERMISSION OF BSI
ISO 9001 Registered Firm
FS 36595

COPYRIGHT

PROJECT: Geest Prepared Foods.
Cosberton.

TITLE: Proposed Site Plan.

DRAWN	SCALE	DATE	CHECKED	APPROVED
J.C.P.	1:500	25.02.99	P.C.	N.J.K.

DWG. No. A 9279 001

ISSUE:

DETERMINED
PLAN


PERMASTORE LIMITED
EYE, SUFFOLK
IP23 7HS, ENGLAND
Tel (01379) 870723
Fax (01379) 870530

Ref: 0626/00
16 MAY 2000
SOUTH HOLLAND DC
HOUSING & PLANNING

PERMASTORE LTD
ISO 9001
UNCONTROLLED COPY




ISSUE	DESCRIPTION	PREPARED BY	DATE
	PERMASTORE MODEL 2007.5 INDUSTRIAL TANK		

FOR TANK BASE DETAIL SEE DRG No. 555828

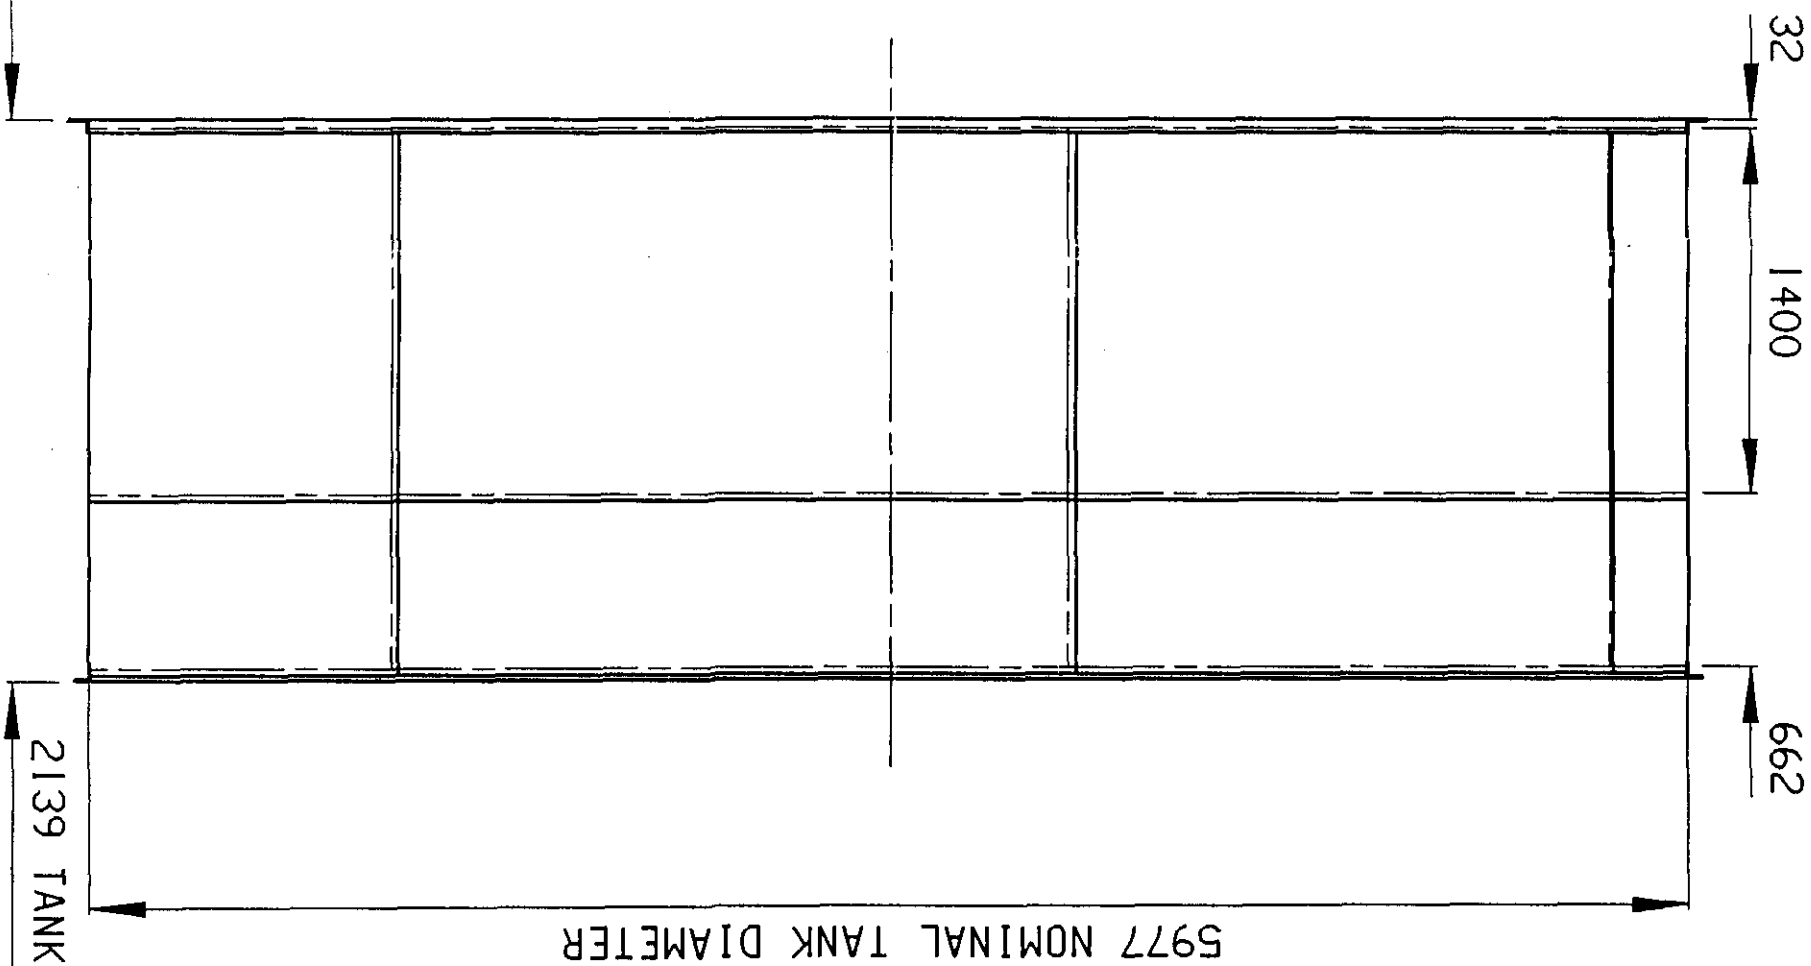

2139 TANK HEIGHT OVER ANGLES

PART NO	555828	DRAWING SCALE (mm)	DO NOT SCALE	REMOVE SHARP EDGES	IF IN DOUBT ASK	WELD METHOD MUST ENSURE MINIMUM DISTORTION	CN No & DATE	REVISION	ISS No	
		100					24/5311 R.S. 18.9.98	VIEWS ADDED FOR SEALER PLATE & SPLICE	1	
<p>* NOTES:</p> <p>TANK WALL ADJACENT TO SEAL AREA TO BE FREE FROM PRIMER, DUST, GENERAL CONTAMINANT, GREASE, ETC, TO ENSURE SATISFACTORY SEAL.</p> <p>REINFORCING BARS MUST BE PLACED TO A MIN. DEPTH OF 50MM BELOW THE FOUNDATION BOLT & CIRCUMFERENTIAL RE-BARS NOT WITHIN A RADIAL BANDSHIFT-110±100MM FROM THE P.C.D.</p> <p>ANGLE TO BE PRIMED ON BOTH EXTERIOR SURFACES & CONCRETE TO BE PRIMED ALSO BEFORE APPLYING MASTIC.</p>							PERMASTORE LTD			
							ISO 9001			
							UNCONTROLLED COPY			
							SOUTH HOLLAND DO HOUSING & PLANNING			
							15 MAY 2000			
							Ref: 0626/00			
							CONFIDENTIAL COPYRIGHT RESERVED			
							NO UNAUTHORISED COPYING OR EXHIBITING			

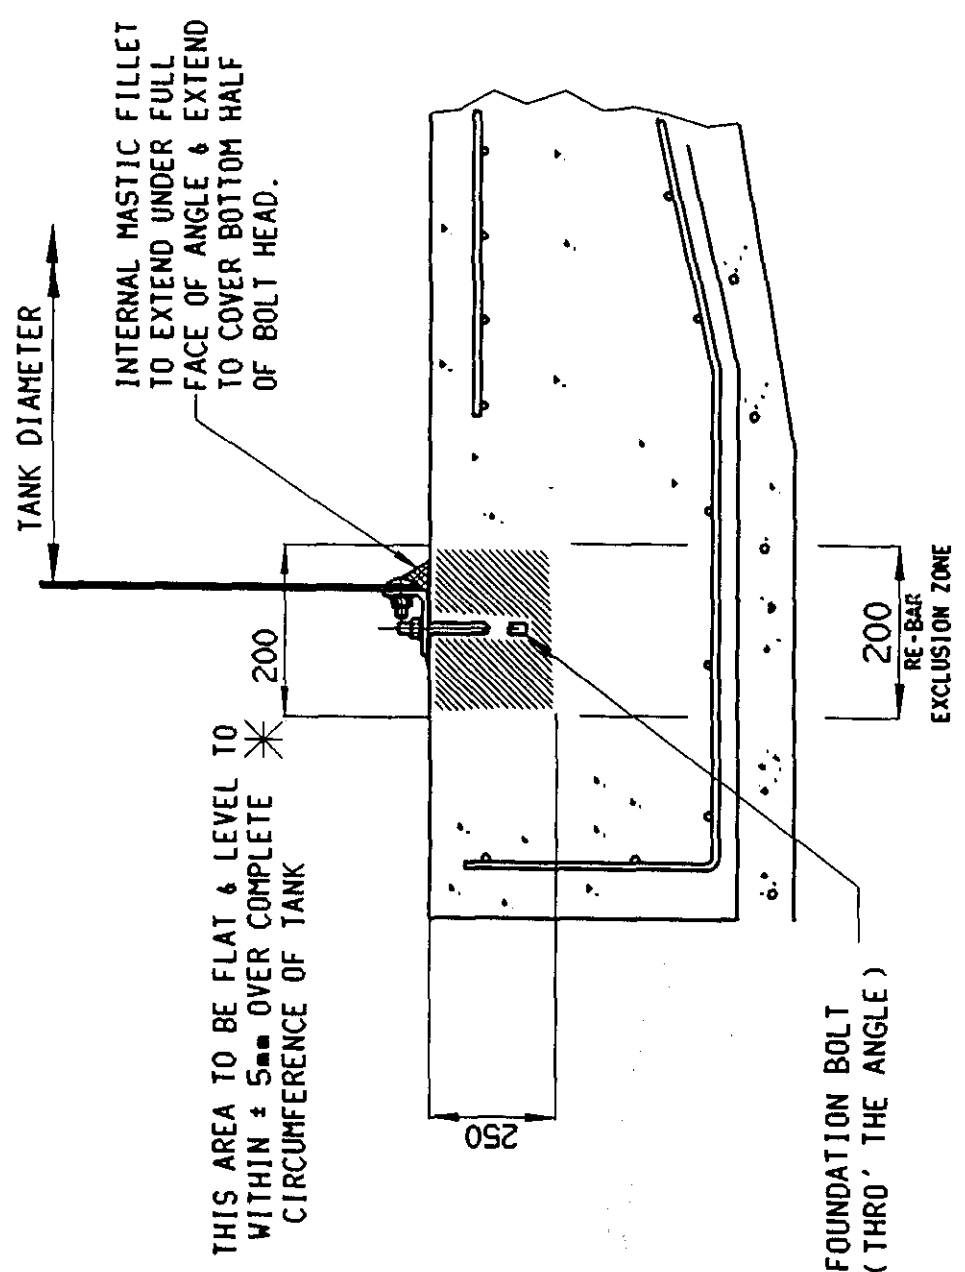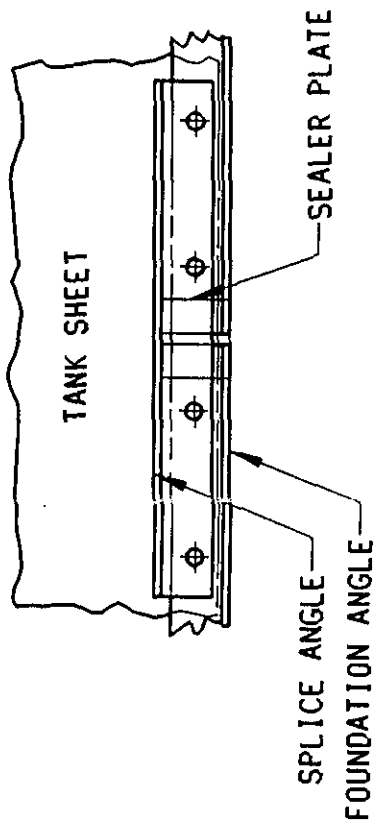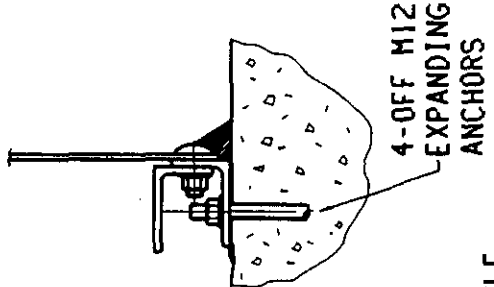

SCRAP SECTION SHOWING SPLICE ANGLE AND SEALER PLATE IN POSITION ON FOUNDATION ANGLE



TOLERANCES - UNLESS OTHERWISE STATED -		DRAWN	R.S.	DATE	MATERIAL	FOUNDATION DETAIL THRO THE ANGLE BOLTING	
LINEAR (EXCEPT STOCK SIZES & DRILLED HOLES)		SCALE	--	CHECKED	MATERIAL SPEC	STANDARD TANKS	
NO DECIMALS ± 1mm		ISSUED		EXP No	FINISH	REF	
1 DECIMAL ± 0.5mm		THIRD ANGLE PROJECTION				PART No	
2 DECIMALS ± 0.25mm						555828	
3 DECIMALS ± 0.05mm						PLAN	
ANGULAR ± 1/2 DEG							

PERMASTORE
TANKS & SILOS

PermaStore Ltd
Eye, Suffolk
IP23 7HS, England.
Tel (01379) 870723
Fax (01379) 870530

PERMASTORE is a registered trademark of PermaStore Ltd




ALL DIMENSIONS IN mm DO NOT SCALE : IF IN DOUBT ASK

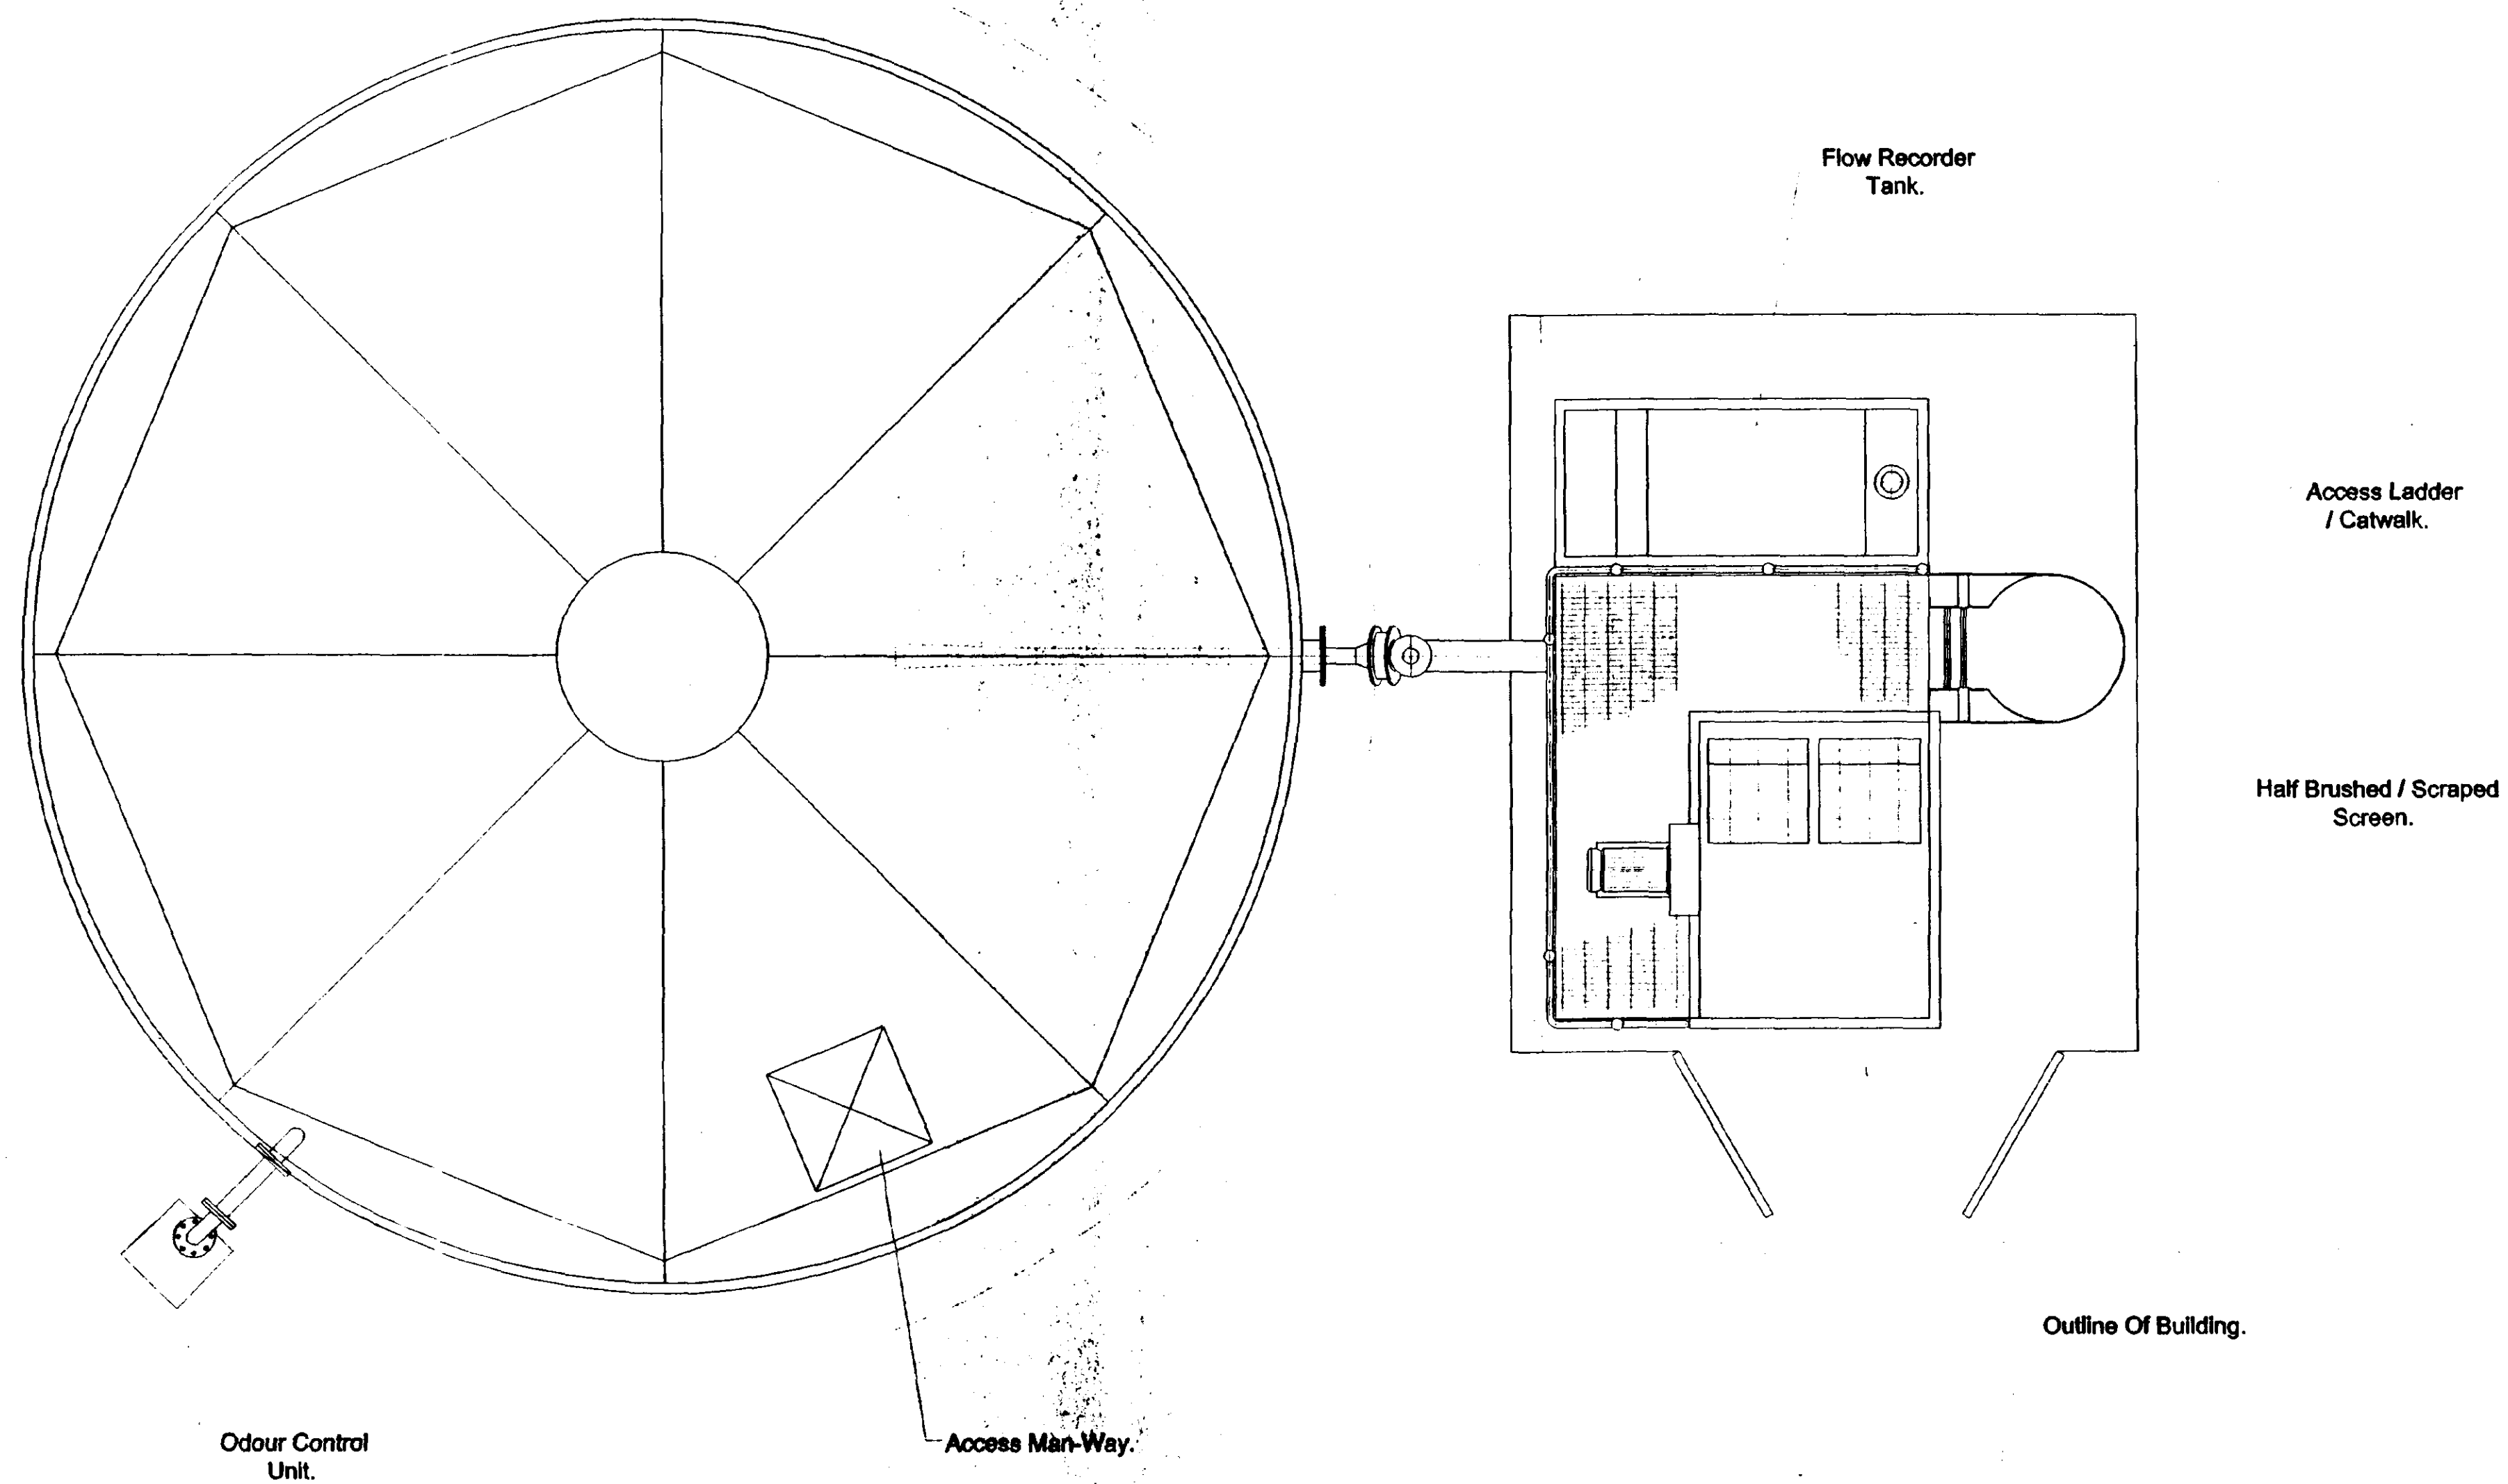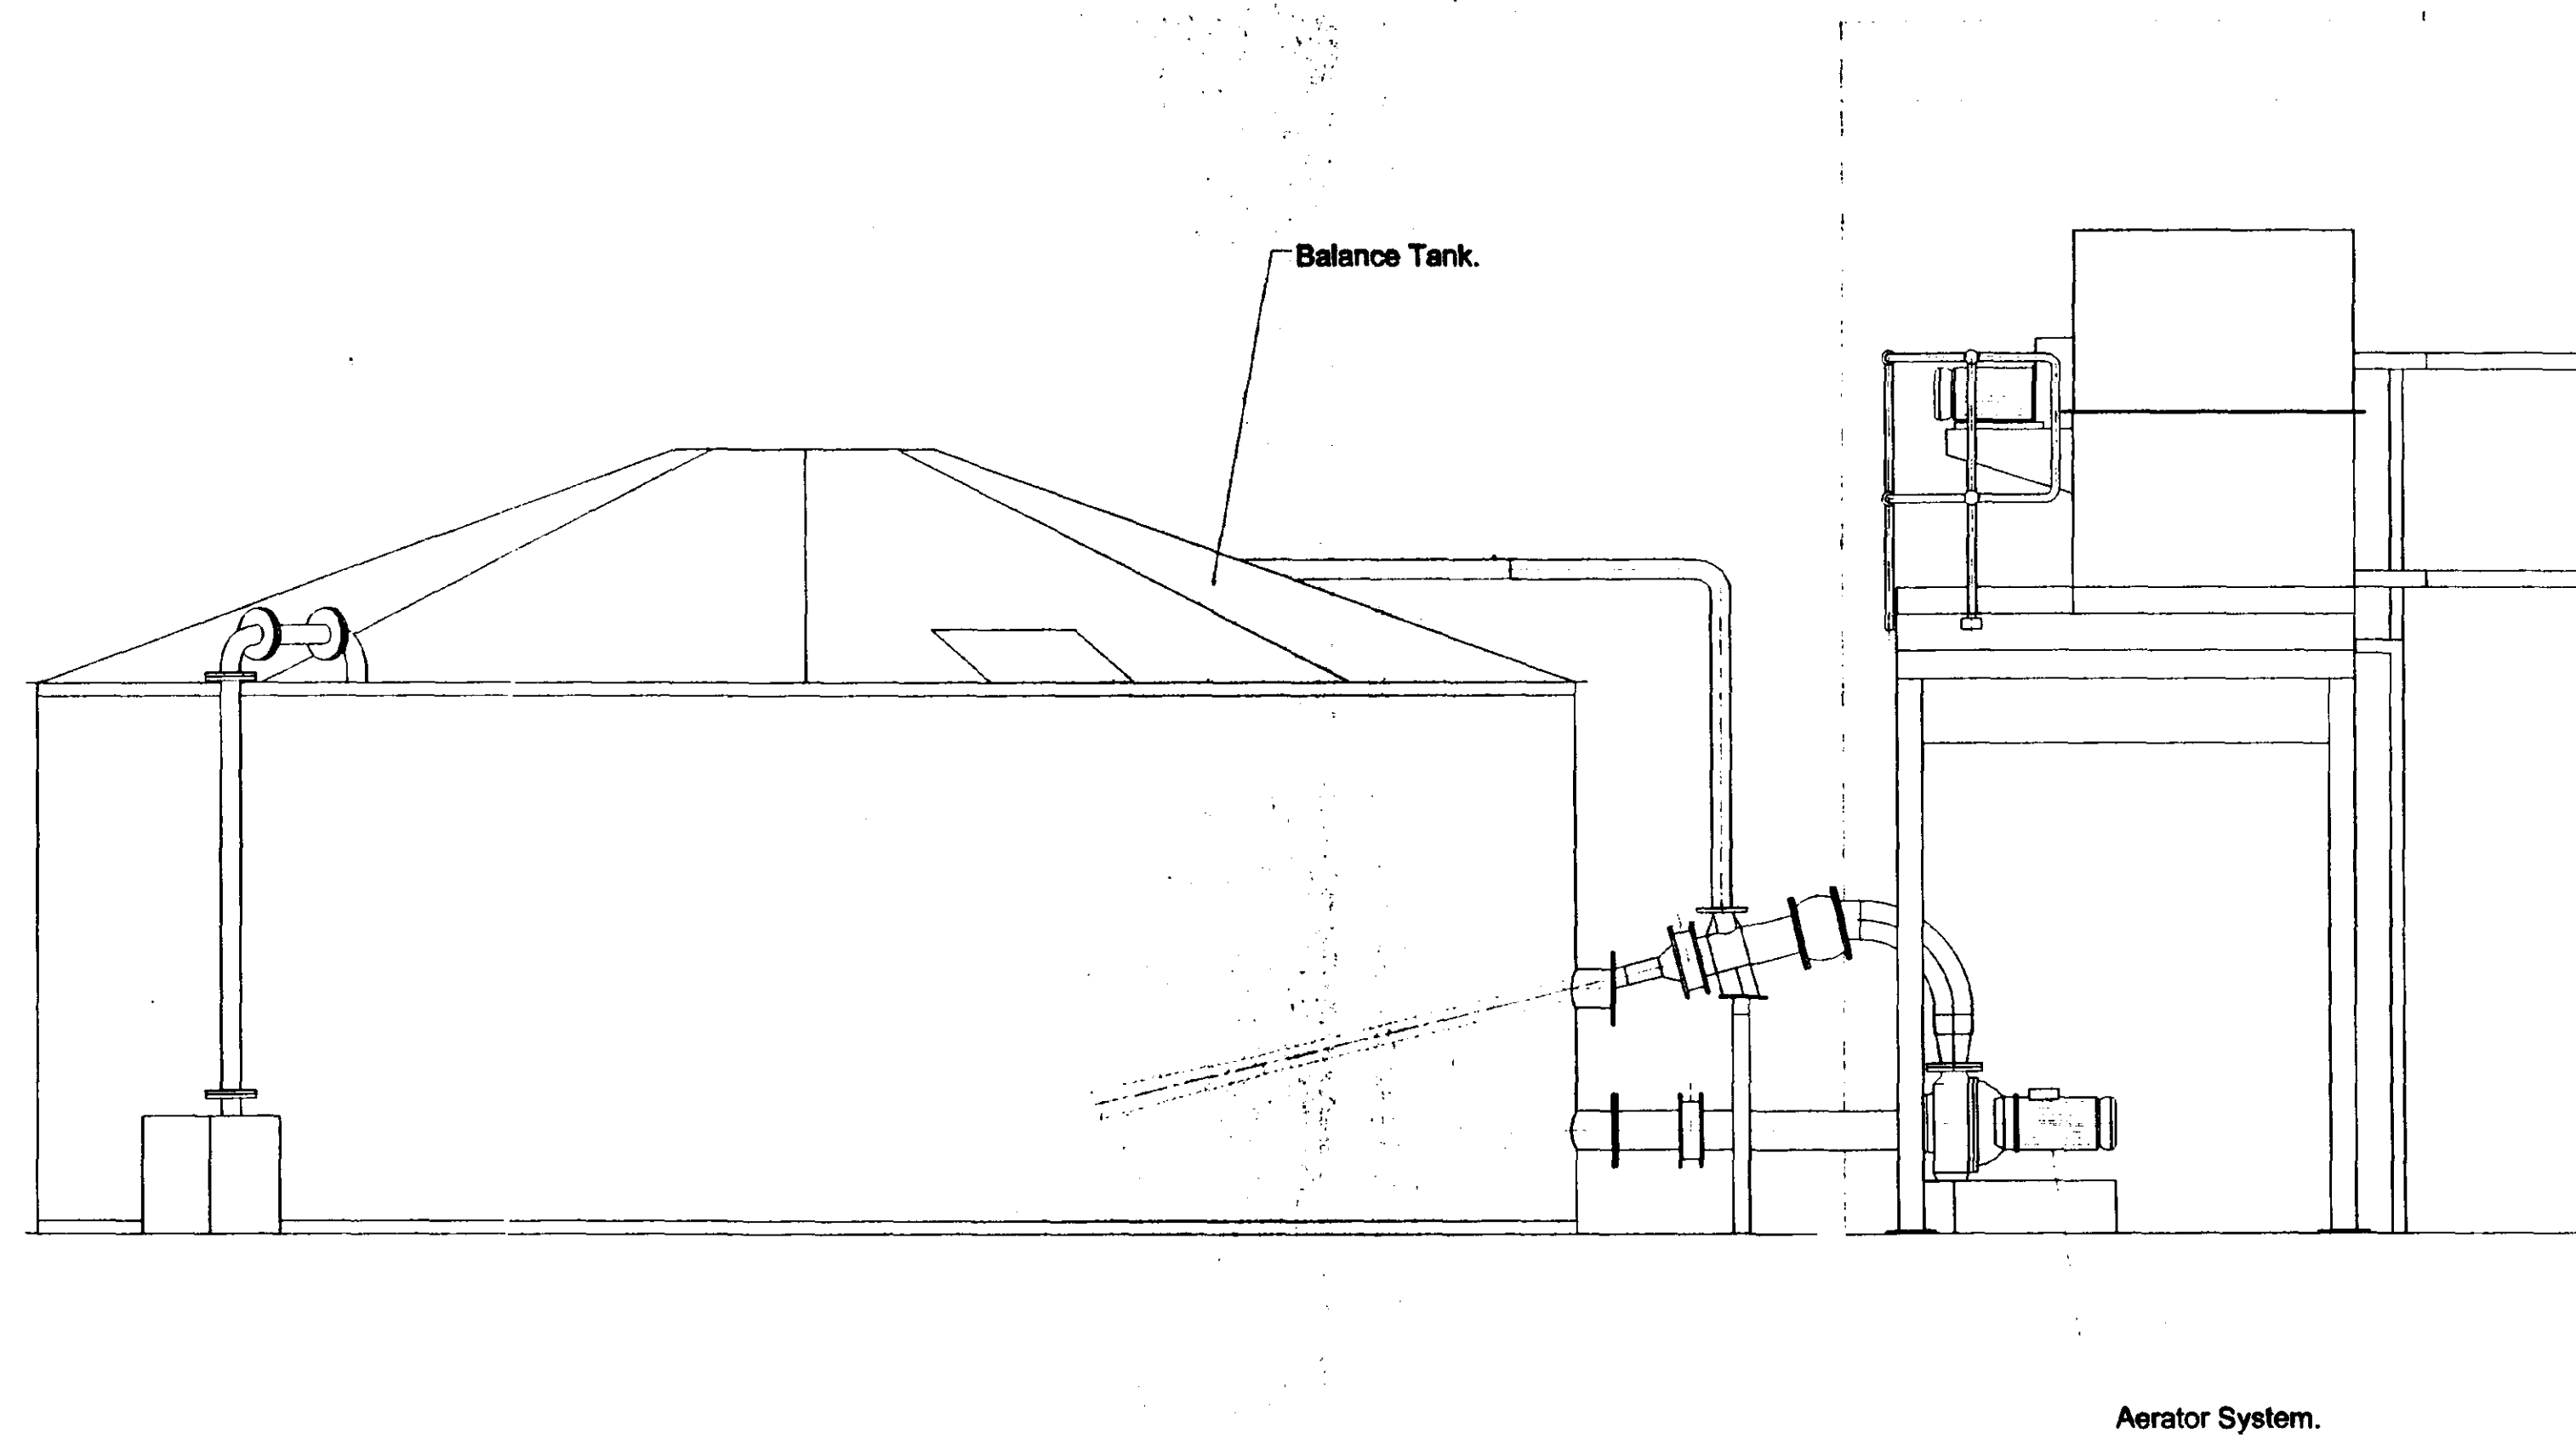

SOUTH HOLLAND DC
 HOUSING & PLANNING
 16 MAY 2000
 Ref: 0626/00

ISSUE	DESCRIPTION	APPRO'D	DATE
A	ORIGINAL ISSUE		
LITTLE LONDON SPALDING LINCOLNSHIRE PE11 2UE TEL 01775-768964 FAX 01775-710294			
Clearwater Environmental Engineering			
COPYRIGHT			
THIS DRAWING IS PRIVATE AND CONFIDENTIAL AND IS SUPPLIED ON THE EXPRESS CONDITION THAT IT IS NOT TO BE USED FOR ANY PURPOSE OR COPIED OR COMMUNICATED TO ANY THIRD PARTY WITHOUT THE PERMISSION OF ENVIRONMENTAL ENGINEERING			
PROJECT Geest Precipitation Tanks TITLE Plant Layout DRAWN J.C.P. SCALE 1:25 DATE 27.04.99 CHECKED APPROVED DWG. No. C 9279 005 ISSUE: A			

ALL DIMENSIONS IN mm DO NOT SCALE : IF IN DOUBT ASK

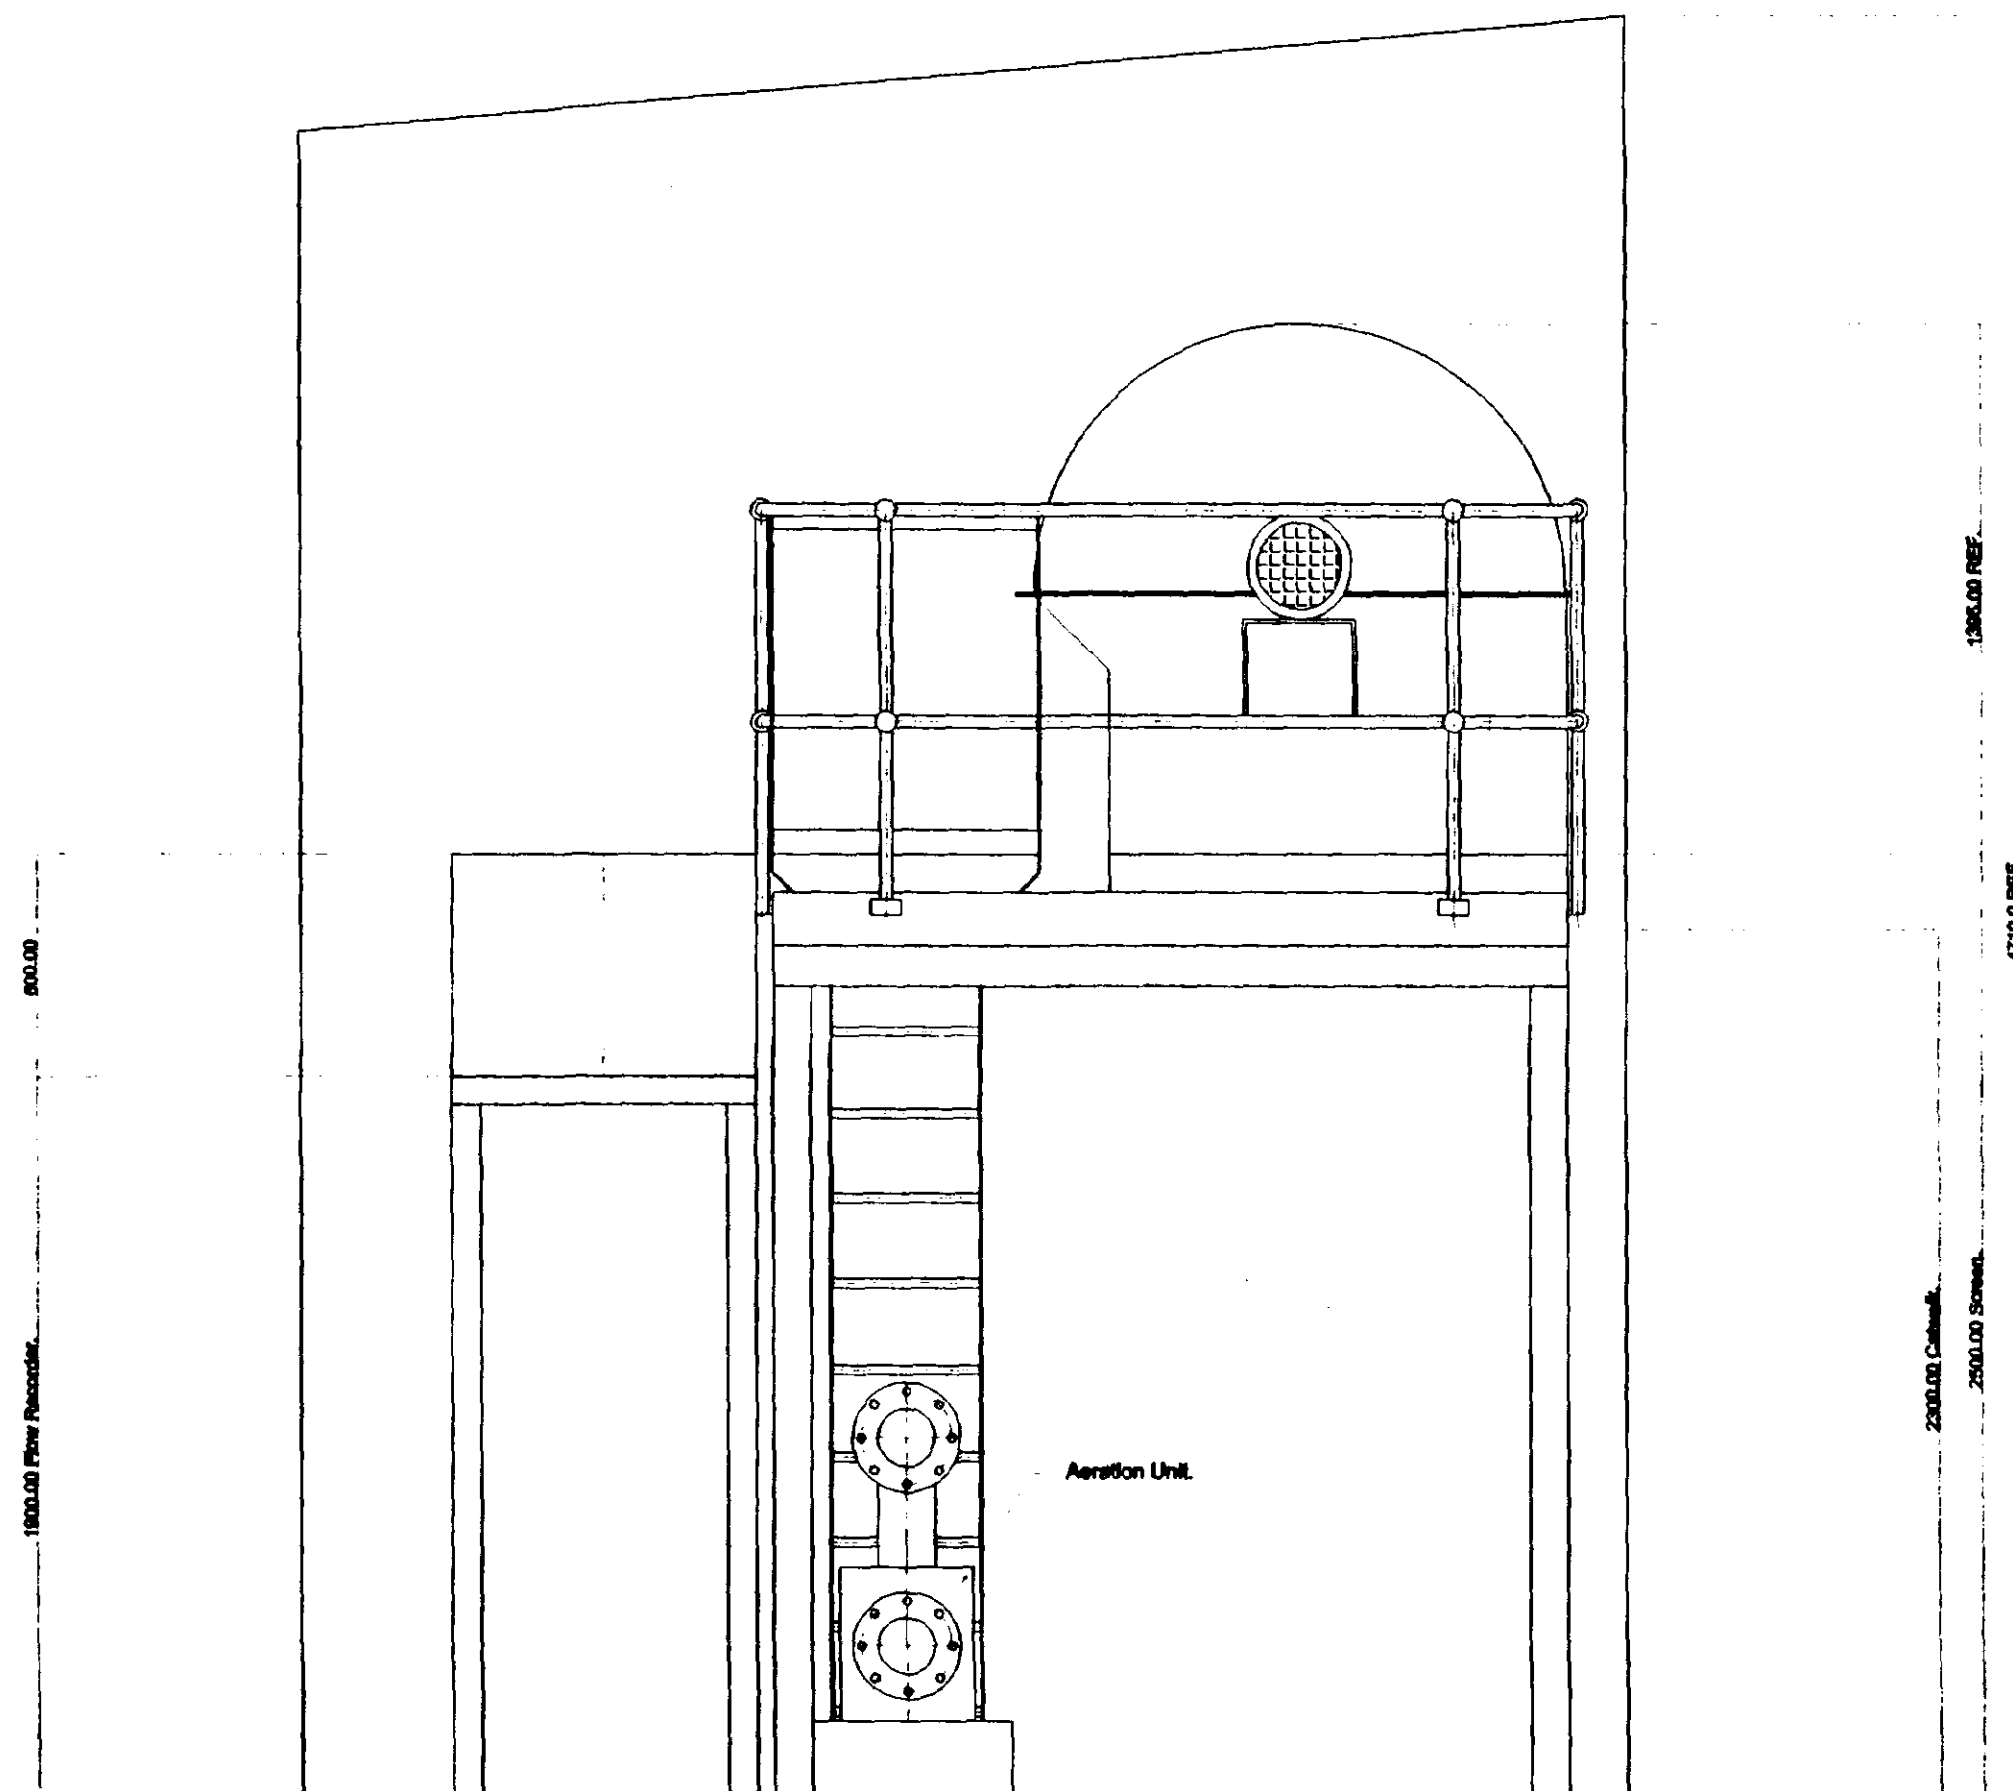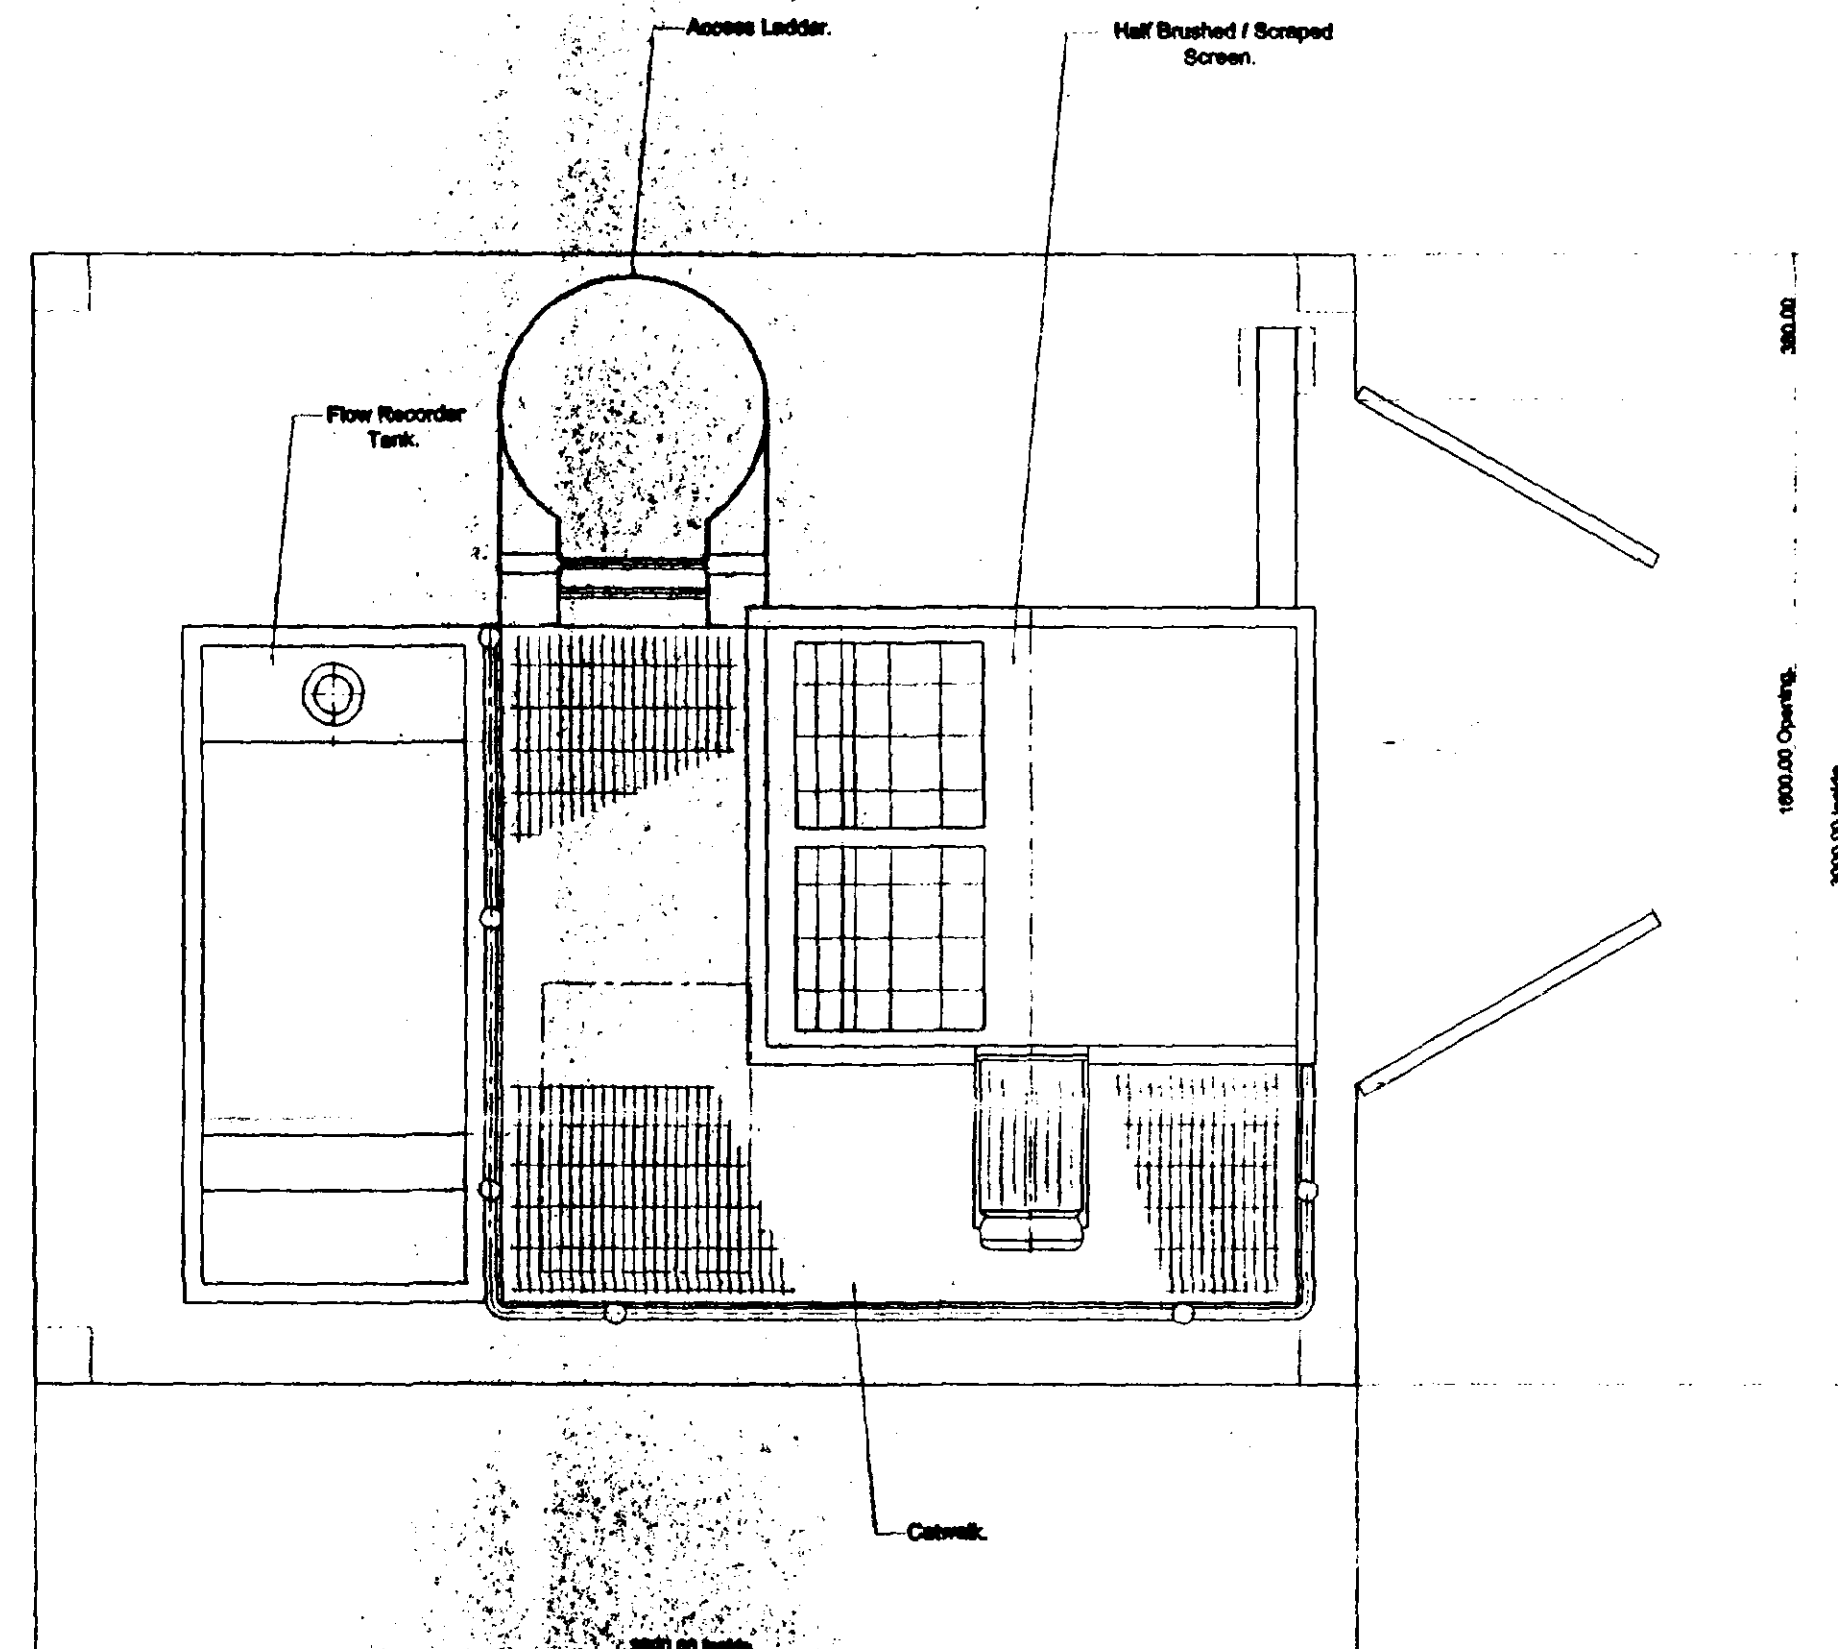 

DETERMINED
 PLAN

SOUTH HOLLAND DC
 HOUSING & PLANNING
 16 MAY 2000
 Ref: 0626/00

B	PITCH OF ROOF	1	27.4.99
A	ORIGINAL ISSUE		
ISSUE	DESCRIPTION	APPR'd	DATE
LITTLE LONDON SPALDING LINCOLNSHIRE PE11 2UE TEL 01775-768964 FAX 01775-710294	 Clearwater <i>Environmental Engineering</i>		
COPYRIGHT		BSI ISO 9001 Registered Firm FS 36595	
THIS DRAWING IS PRIVATE AND CONFIDENTIAL AND IS SUPPLIED ON THE EXPRESS CONDITION THAT IT IS NOT TO BE USED FOR ANY PURPOSE OR COPIED OR COMMUNICATED TO ANY THIRD PARTY WITHOUT THE PERMISSION OF CLEARWATER ENVIRONMENTAL ENGINEERING			
PROJECT	Geest Prepared Foods. Gosberton.		
TITLE	Screen Housing. Primary Stage.		
DRAWN	SCALE	DATE	CHECKED APPROVE
J.C.P.	1:20	20.04.99	 J
DWG. No.		ISSUE.	
C 9279 004		B	